




DOCKETED	
Docket Number:	20-SPPE-03
Project Title:	Gilroy Backup Generating Facility
TN #:	236011
Document Title:	Appendix A (3 of 3)
Description:	N/A
Filer:	Scott Galati
Organization:	DayZenLLC
Submitter Role:	Applicant Representative
Submission Date:	12/17/2020 5:19:31 PM
Docketed Date:	12/17/2020

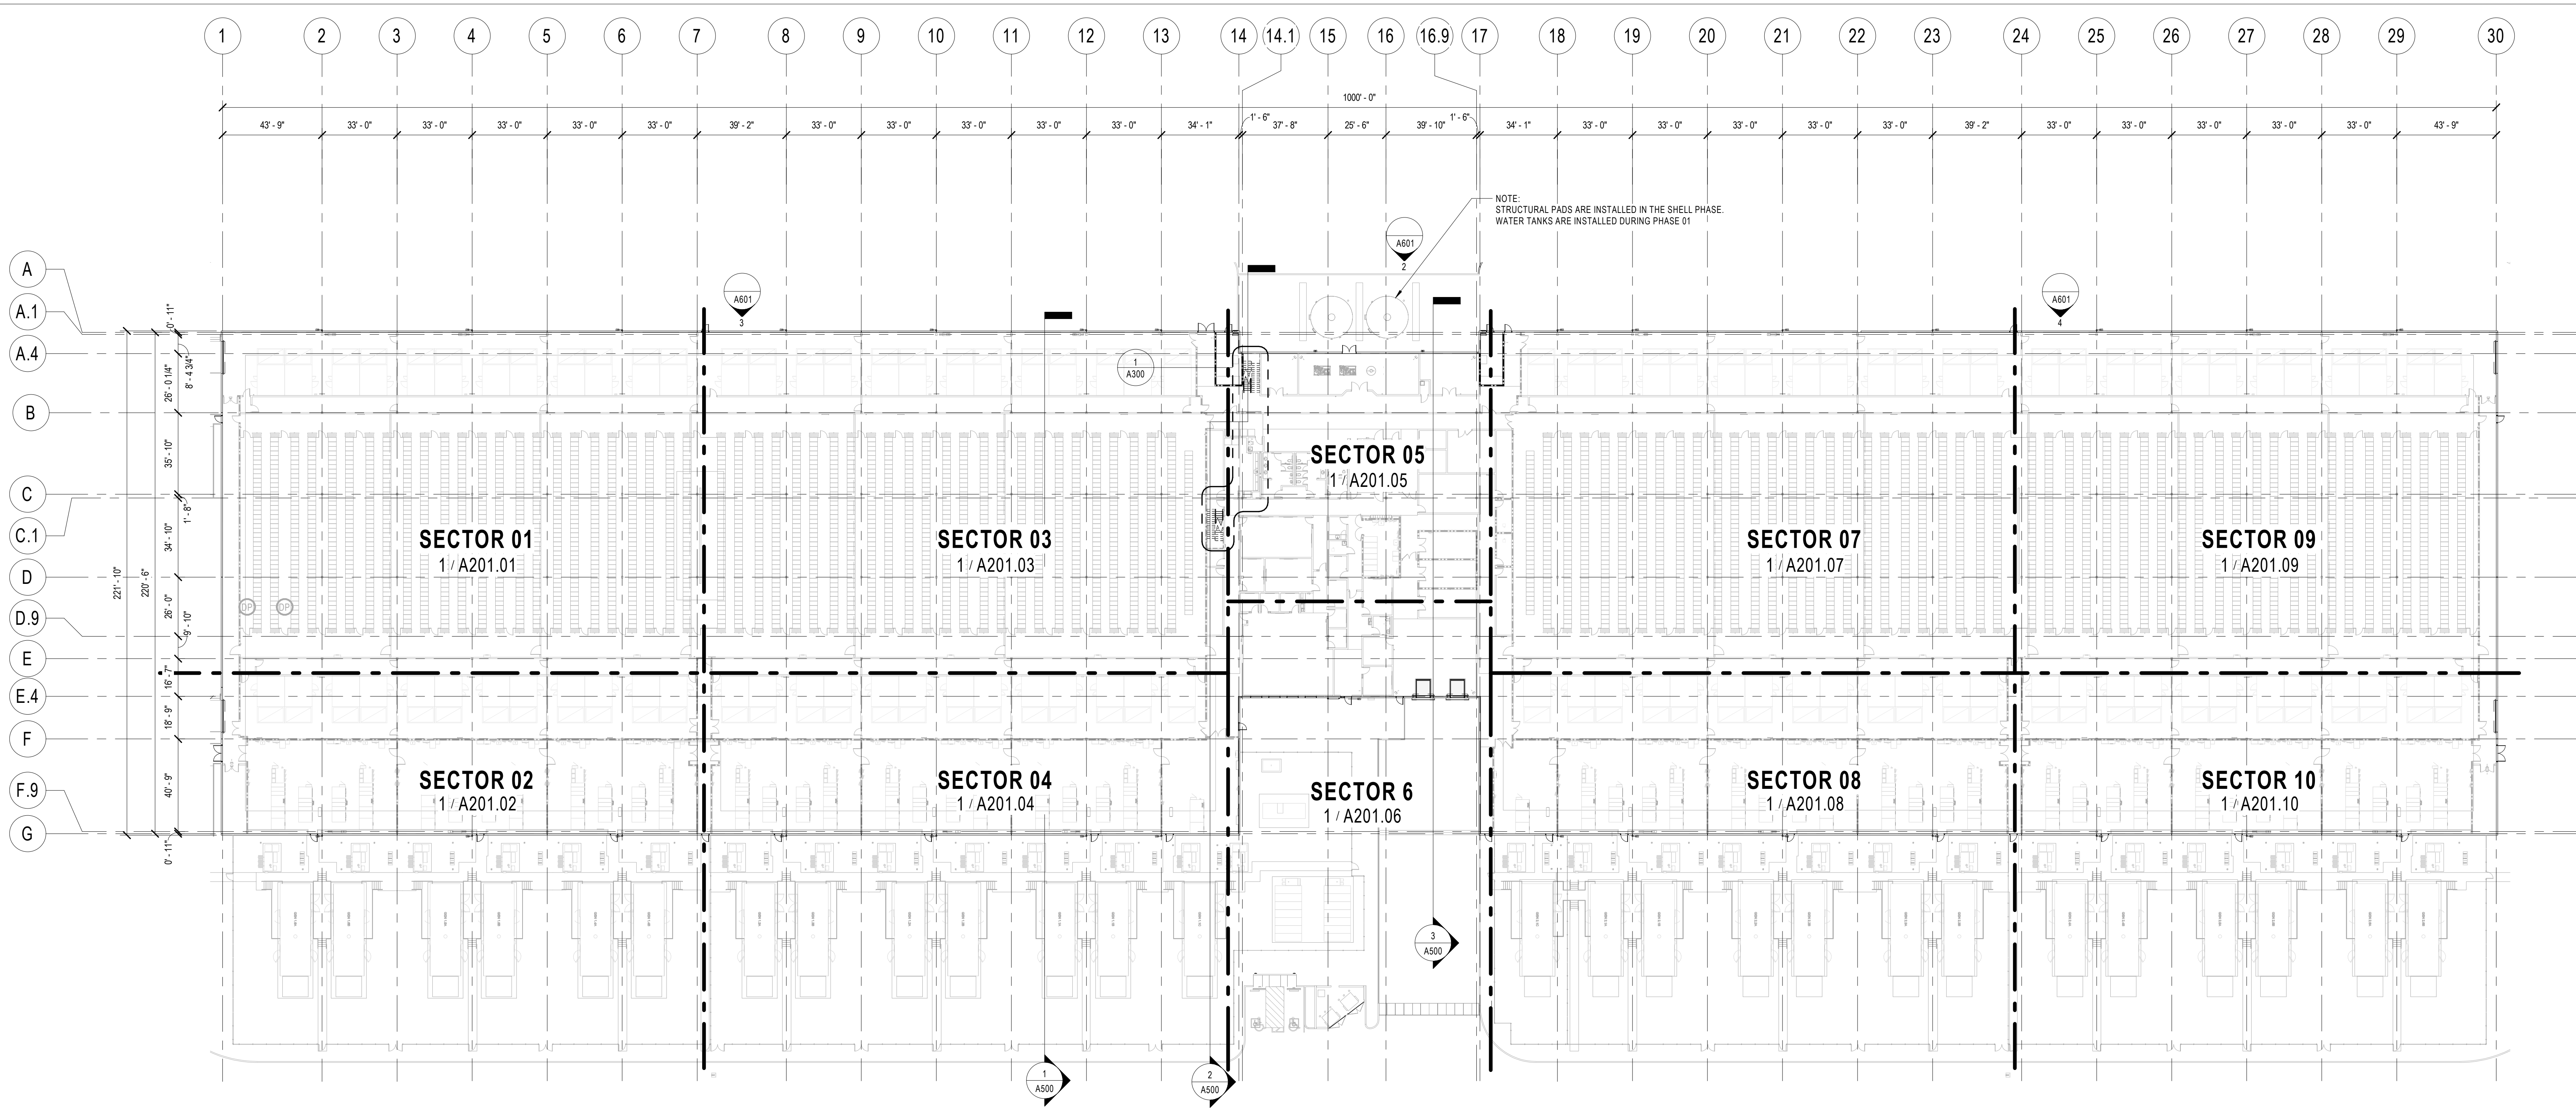

1 ARCHITECTURAL LEVEL 01 FLOOR PLAN - OVERALL
A201.00 1/32" = 1'-0"

GENERAL NOTES

- ARCHITECTURAL ELEVATIONS ARE BASED ON MAIN FLOOR LEVEL.
0'-0" = CIVIL FINISH FLOOR ELEVATION. SEE CIVIL FOR FFE.
- WHERE ENLARGED PLANS ARE PROVIDED, DETAILED DIMENSIONS AND OTHER INFORMATION WILL BE FOUND ON THE ENLARGED PLAN, UNLESS OTHERWISE INDICATED.
- ALL STRUCTURAL STEEL EXPOSED TO VIEW WILL CONFORM TO A.E.S.S. SPECIFICATIONS.
- REFER TO A700, A701, FOR EXTERIOR WALL ASSEMBLIES; A710, A711 FOR ROOF ASSEMBLIES.
- EXTERIOR WALLS ARE TILT-WALL ASSEMBLIES UNLESS OTHERWISE INDICATED.
- REFER TO A740, A741, A742 FOR INTERIOR WALL ASSEMBLIES AND STANDARD INFORMATION.
- INTERIOR WALLS ARE A6 UNLESS OTHERWISE INDICATED.
- INTERIOR PARTITIONS ARE DIMENSIONED TO FACE OF GYP UNLESS OTHERWISE INDICATED.
- ALL FIXTURES AND ACCESSORIES MOUNTED TO MEET ADA REQUIREMENTS. SEE ICF00 FOR TYPICAL FIXTURE AND ACCESSORY MOUNTING HEIGHTS.
- CONTRACTOR TO COORDINATE REQUIREMENTS OF EQUIPMENT WITH LOCATION OF ELECTRICAL, LIGHTING, PLUMBING, MECHANICAL, AND FIRE PROTECTION ELEMENTS.
- REFER TO A053 FOR SITE DETAILS.
- ALL FIBER AND CABLE PENETRATIONS THROUGH RATED WALLS WILL USE A HILTI SPEED SLEEVE SYSTEM.
- PURCHASE AND INSTALL ADHERED 48" TALL STAINLESS STEEL CORNER GUARDS ABOVE THE WALL BASE, TIGHT TO THE WALL, AT ALL OUTSIDE CORNERS IN BACK OF HOUSE AREAS, AND AT OUTSIDE CORNERS ALONG MAJOR CIRCULATION PATHS WITHIN OFFICE AREA. USE 2" WIDE WINGS AT BACK OF HOUSE AND 1" WIDE WINGS IN OFFICE AREA.
- CONTRACTOR TO VERIFY IN FIELD ALL DIMENSIONS AND CONDITIONS PRIOR TO CONSTRUCTION.

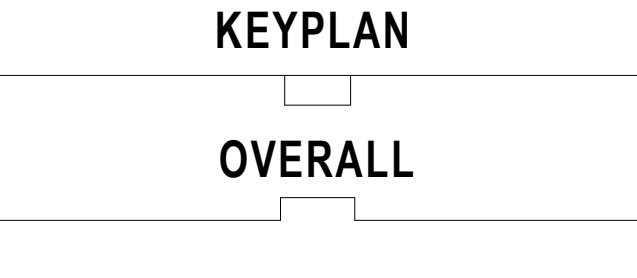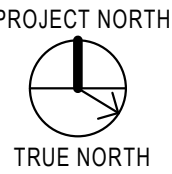

PROJECT ADDRESS

CAMINO ARROYO
GILROY, CA 95020

ARCHITECTURAL CONSULTANT

HKS, INC.
DUTCH WICKES
(214) 969-5599
350 N SAINT PAUL ST., SUITE 100
DALLAS TX 75201-4240

STRUCTURAL ENGINEER

HKS, INC.
CLINT NASH
(214) 969-3255
350 N SAINT PAUL ST., SUITE 100
DALLAS TX 75201-4240

ELECTRICAL ENGINEER

ELECTRICAL ENGINEER
RYAN FLEMING
(206) 285-7318
CAMINO ARROYO
GILROY, CA 95020

MECHANICAL/PLUMBING ENGINEER

MECHANICAL ENGINEER
STEVE GRAYSON
(206) 286-4002
CAMINO ARROYO
GILROY, CA 95020

CIVIL ENGINEER

KIMLEY HORN
WILES R. JOHNSON
(669) 800-4130
4637 CHABOT DRIVE, SUITE 300
PLEASANTON CA 94586

LANDSCAPE

KIMLEY HORN
MATTHEW MORGAN
(408) 785-5318
10 ALMADEN BLVD., SUITE 125 SAN JOSE CA 95113

PROJECT DELIVERY PACKAGE

PLANNING/ ENTITLE.

PROJECT:
CAMINO ARROYO - BUILDING 1

SHEET TITLE:
ARCHITECTURAL OVERALL FLOOR PLAN

CONFIDENTIAL

REVISIONS


MARK	DATE	DESCRIPTION
A	07AUG2020	ISSUE FOR 50% REVIEW
B	18SEP2020	ISSUE FOR 60% REVIEW
C	16OCT2020	100% CD
D	09NOV2020	ISSUE FOR BID
	30OCT2020	ISSUE FOR PLANNING & ENTITLEMENT

SEAL/SIGNATURE

The licensed professional seal affixed to this sheet applies only to the material and items shown on this sheet. All drawings, instruments or other documents not exhibiting this seal shall not be considered prepared by this professional, and this professional expressly disclaims any and all responsibility for such plan, drawings or documents not exhibiting this seal.


ISSUE DATE: 16OCT2020 PROJECT NO: 24094.000
DESIGNED: PA ARCHITECT: BW
DRAWING NUMBER: A201.00

CONFIDENTIAL INFORMATION. This drawing/document and all designs, details, inventions or developments covered or derived thereby are confidential and the exclusive property of the owner (or its affiliates), which reserve all rights in this drawing/document. Copying, reproduction, duplication, or distribution to a third party, in whole or in part, is forbidden unless expressly authorized in writing.

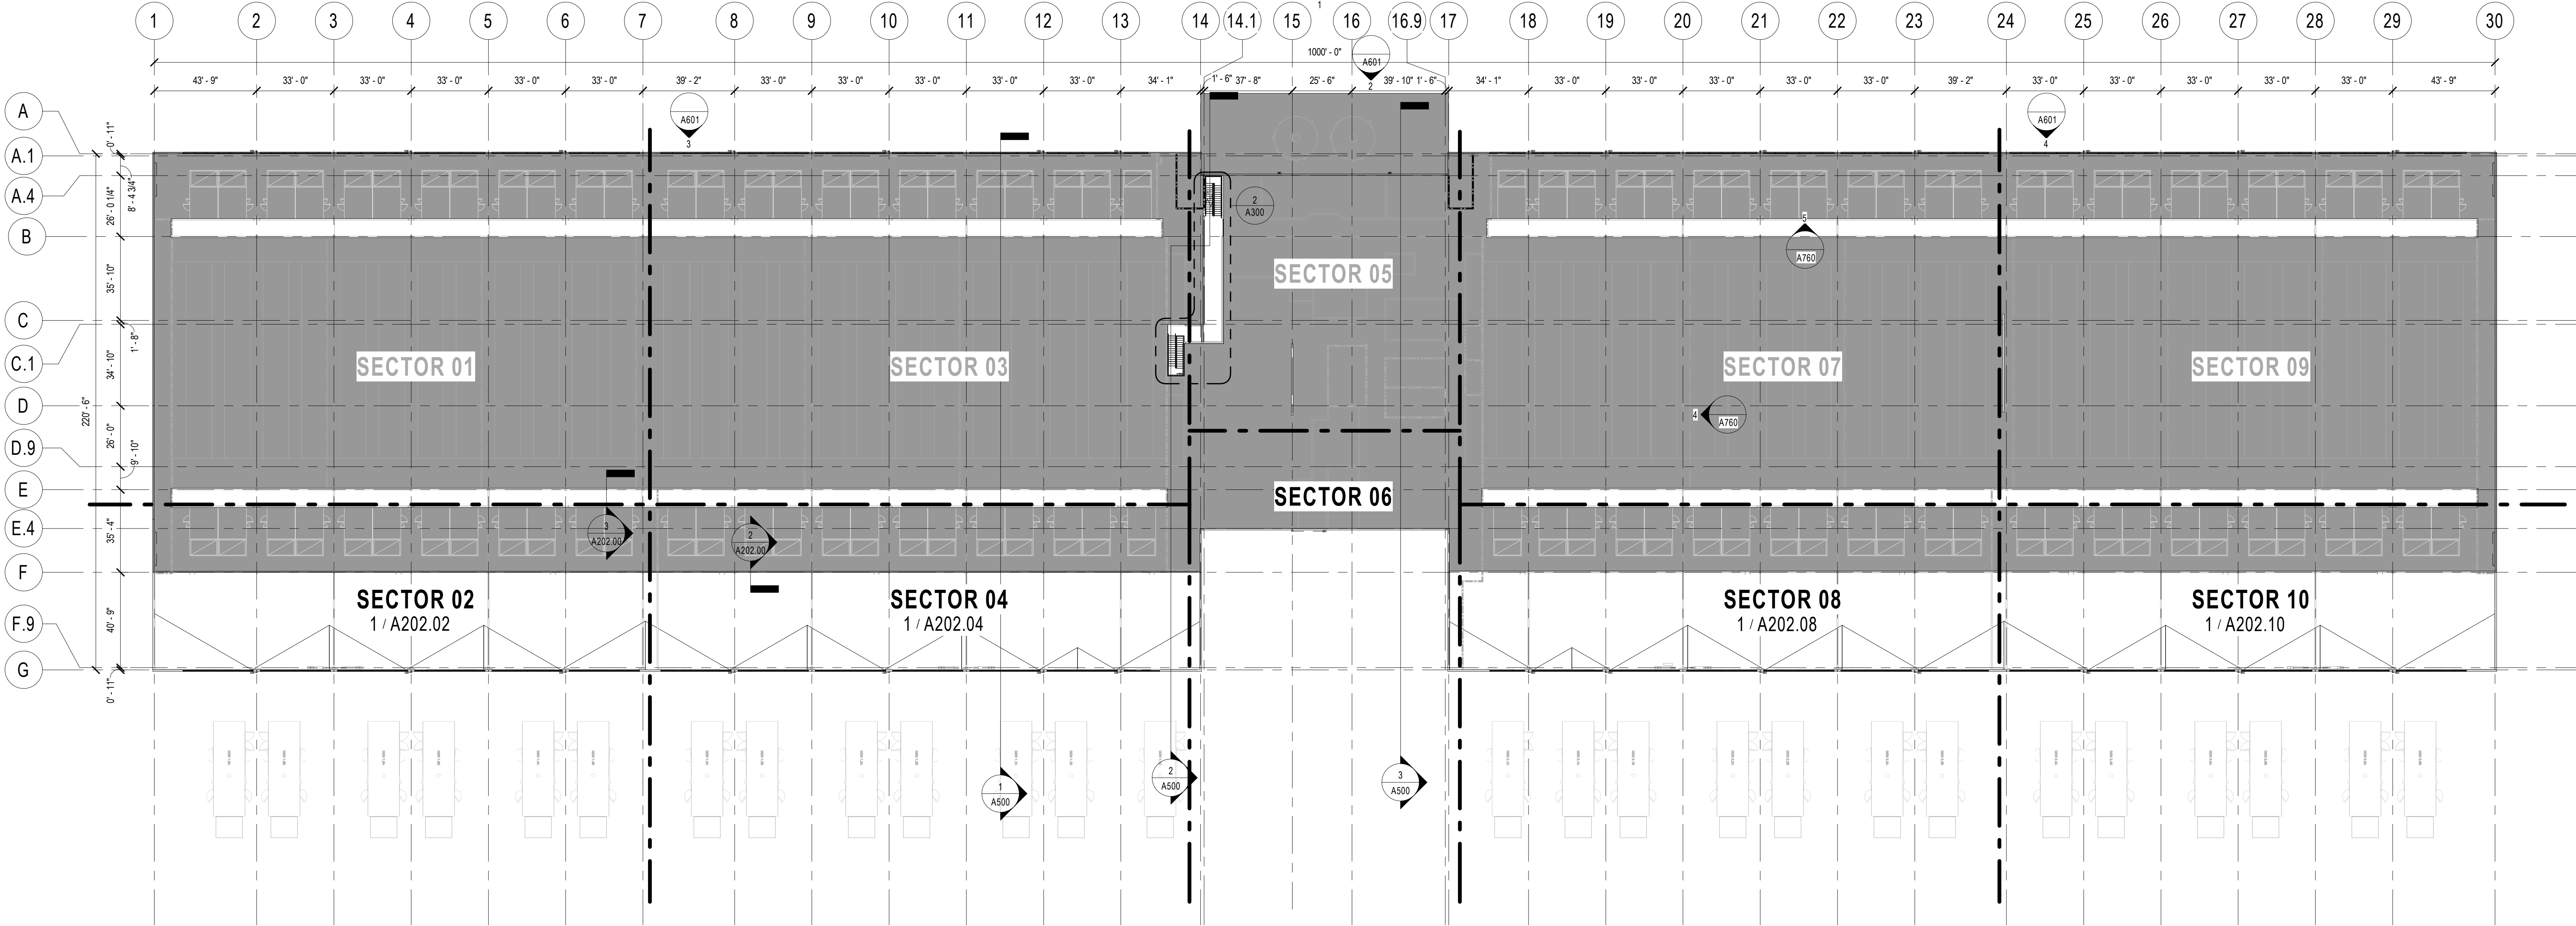


1 ARCHITECTURAL MECHANICAL INTAKE LEVEL OVERALL PLAN

A202.00 1/32" = 1'-0"

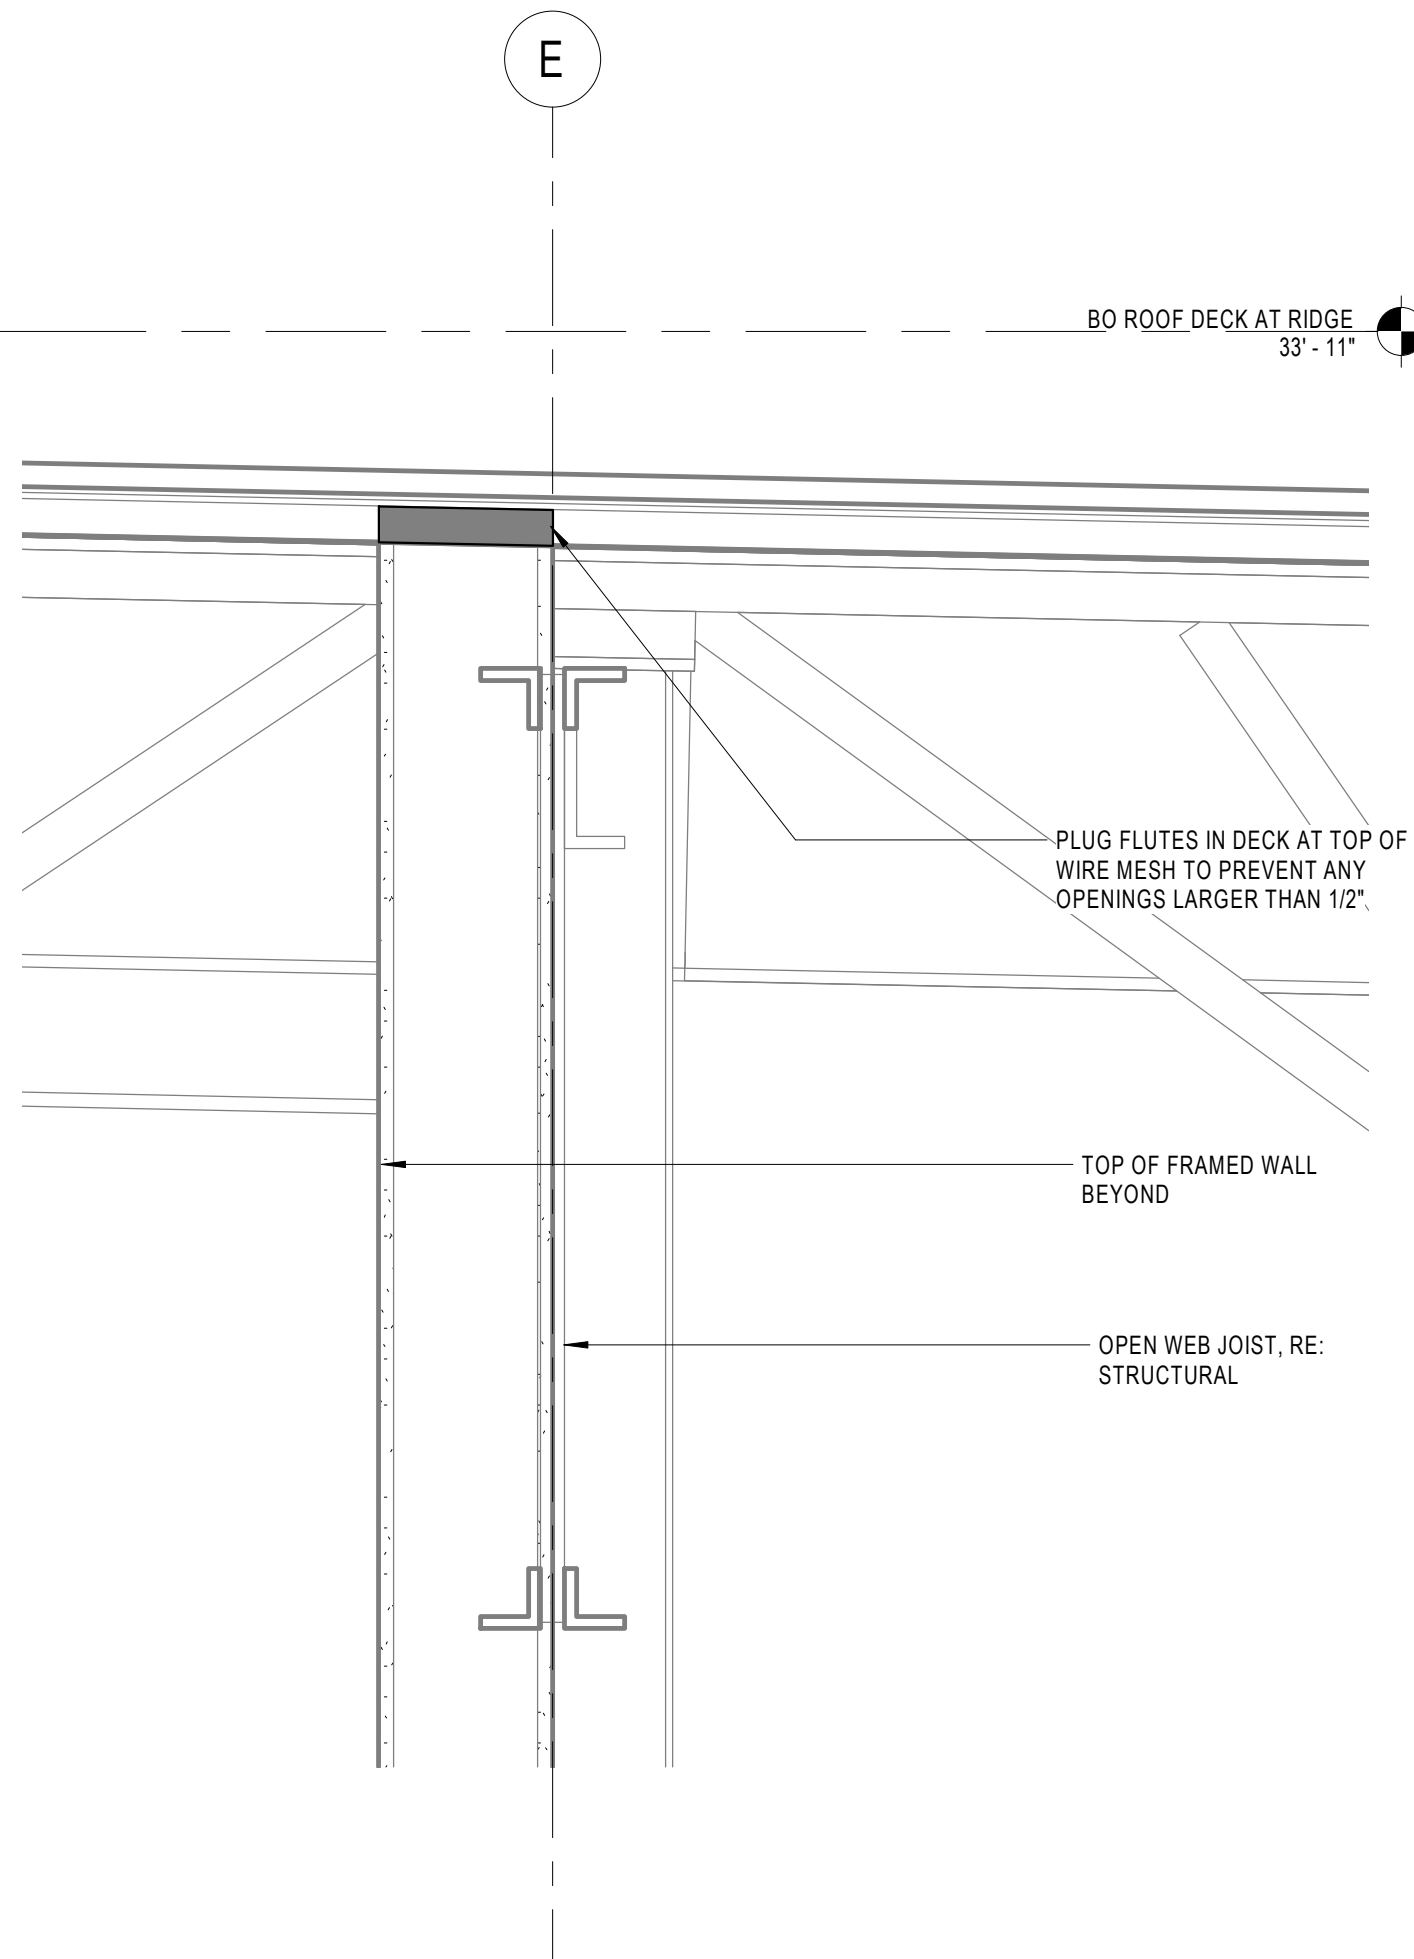


7 DETAIL @ TOP OF WALL TO ROOF

A202.00 1 1/2" = 1'-0"

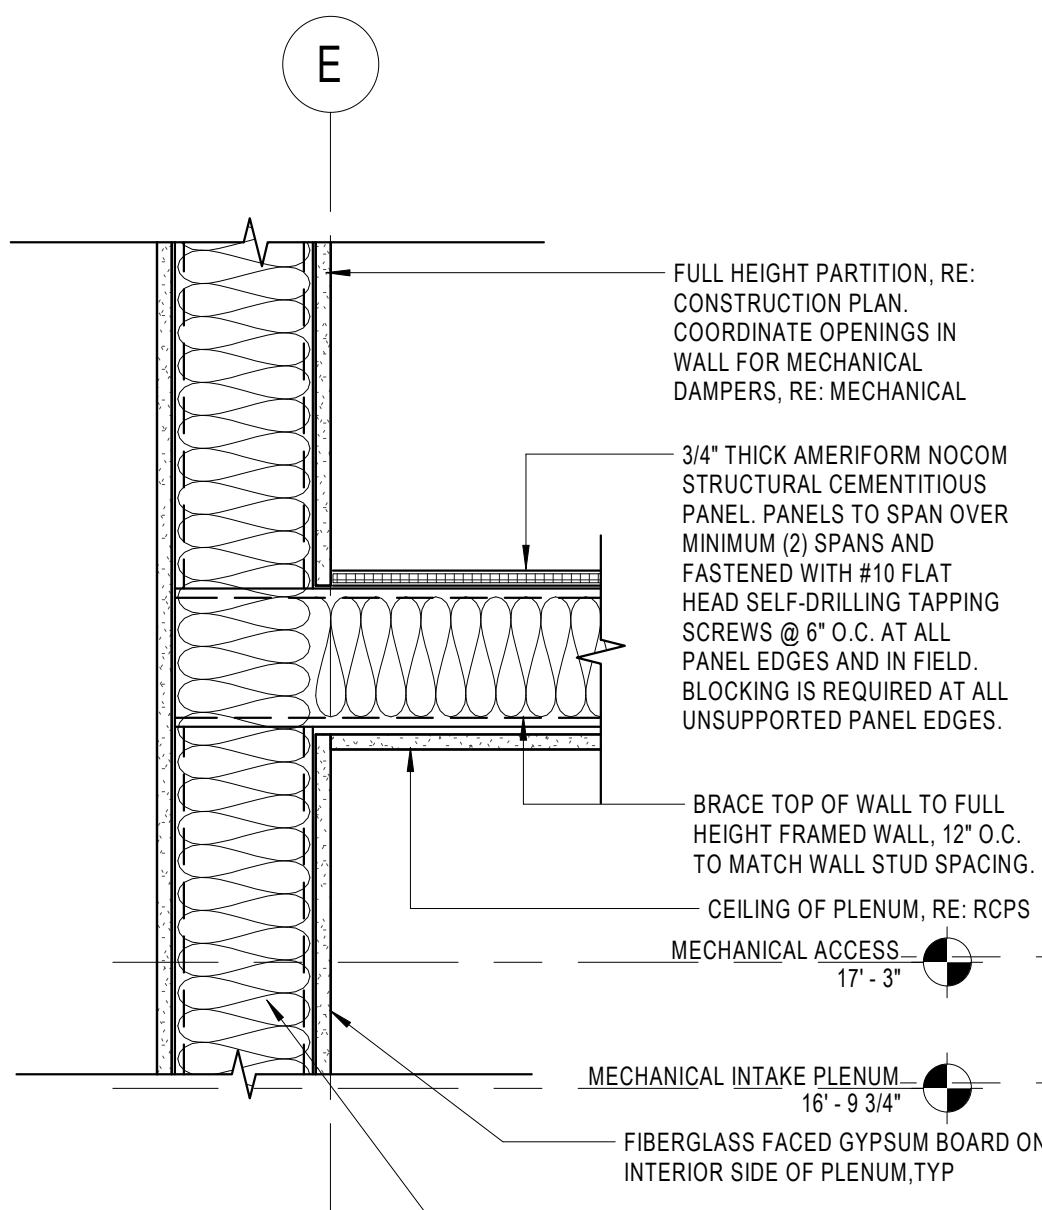


6 DETAIL @ WALL BRACE AND PLENUM

A202.00 1 1/2" = 1'-0"

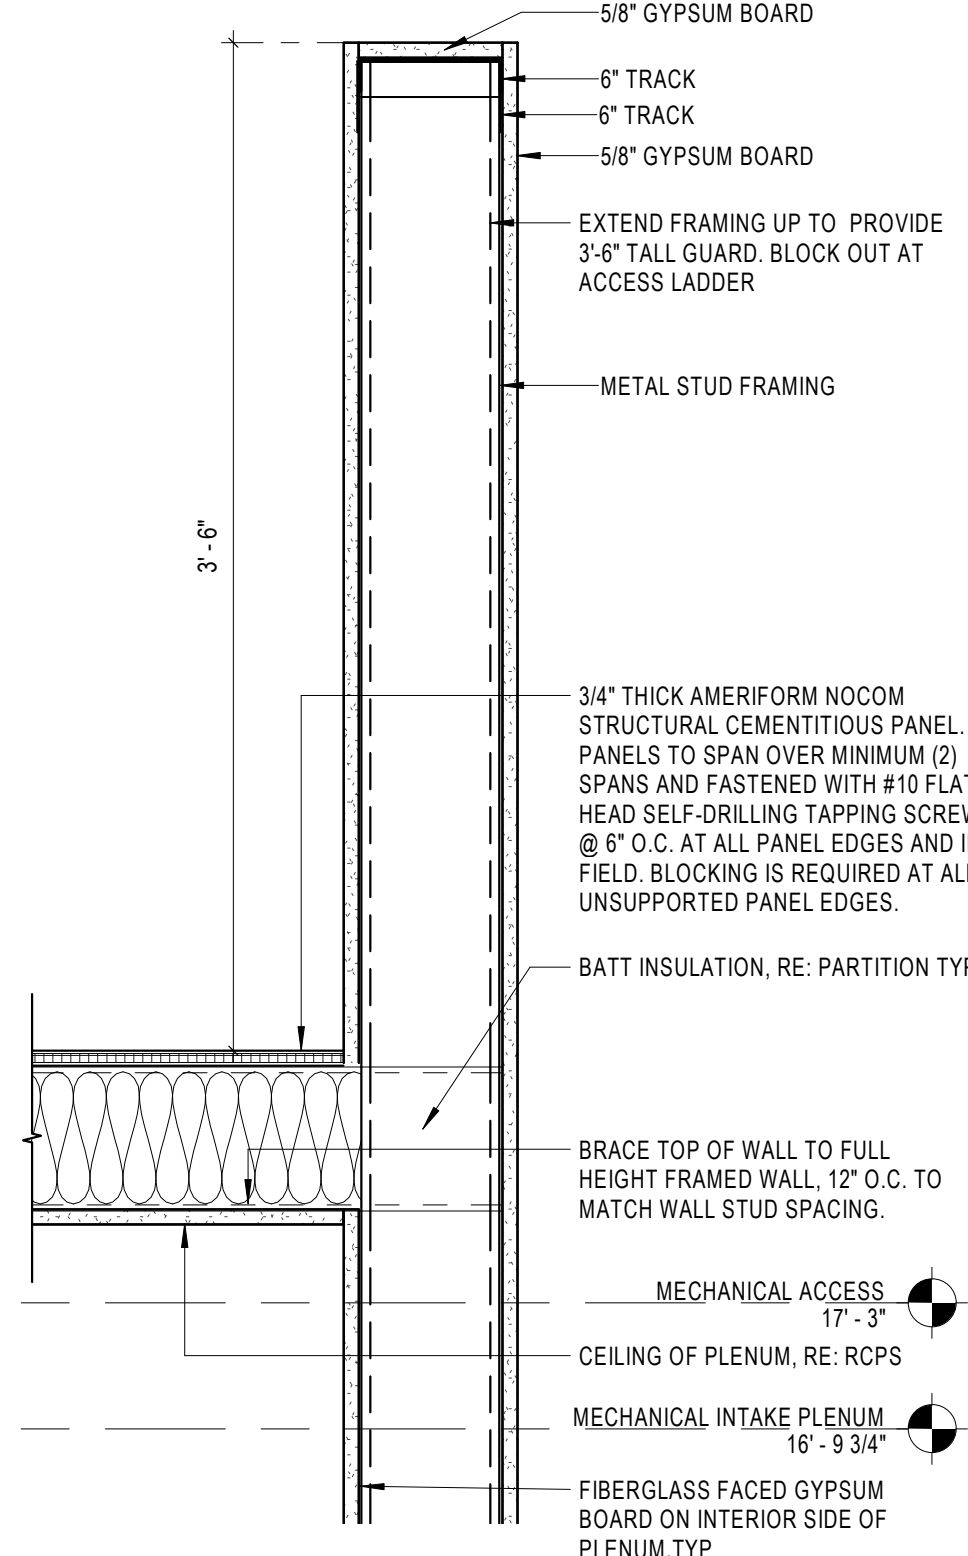


5 DETAIL @ GUARD AND PLENUM

A202.00 1 1/2" = 1'-0"

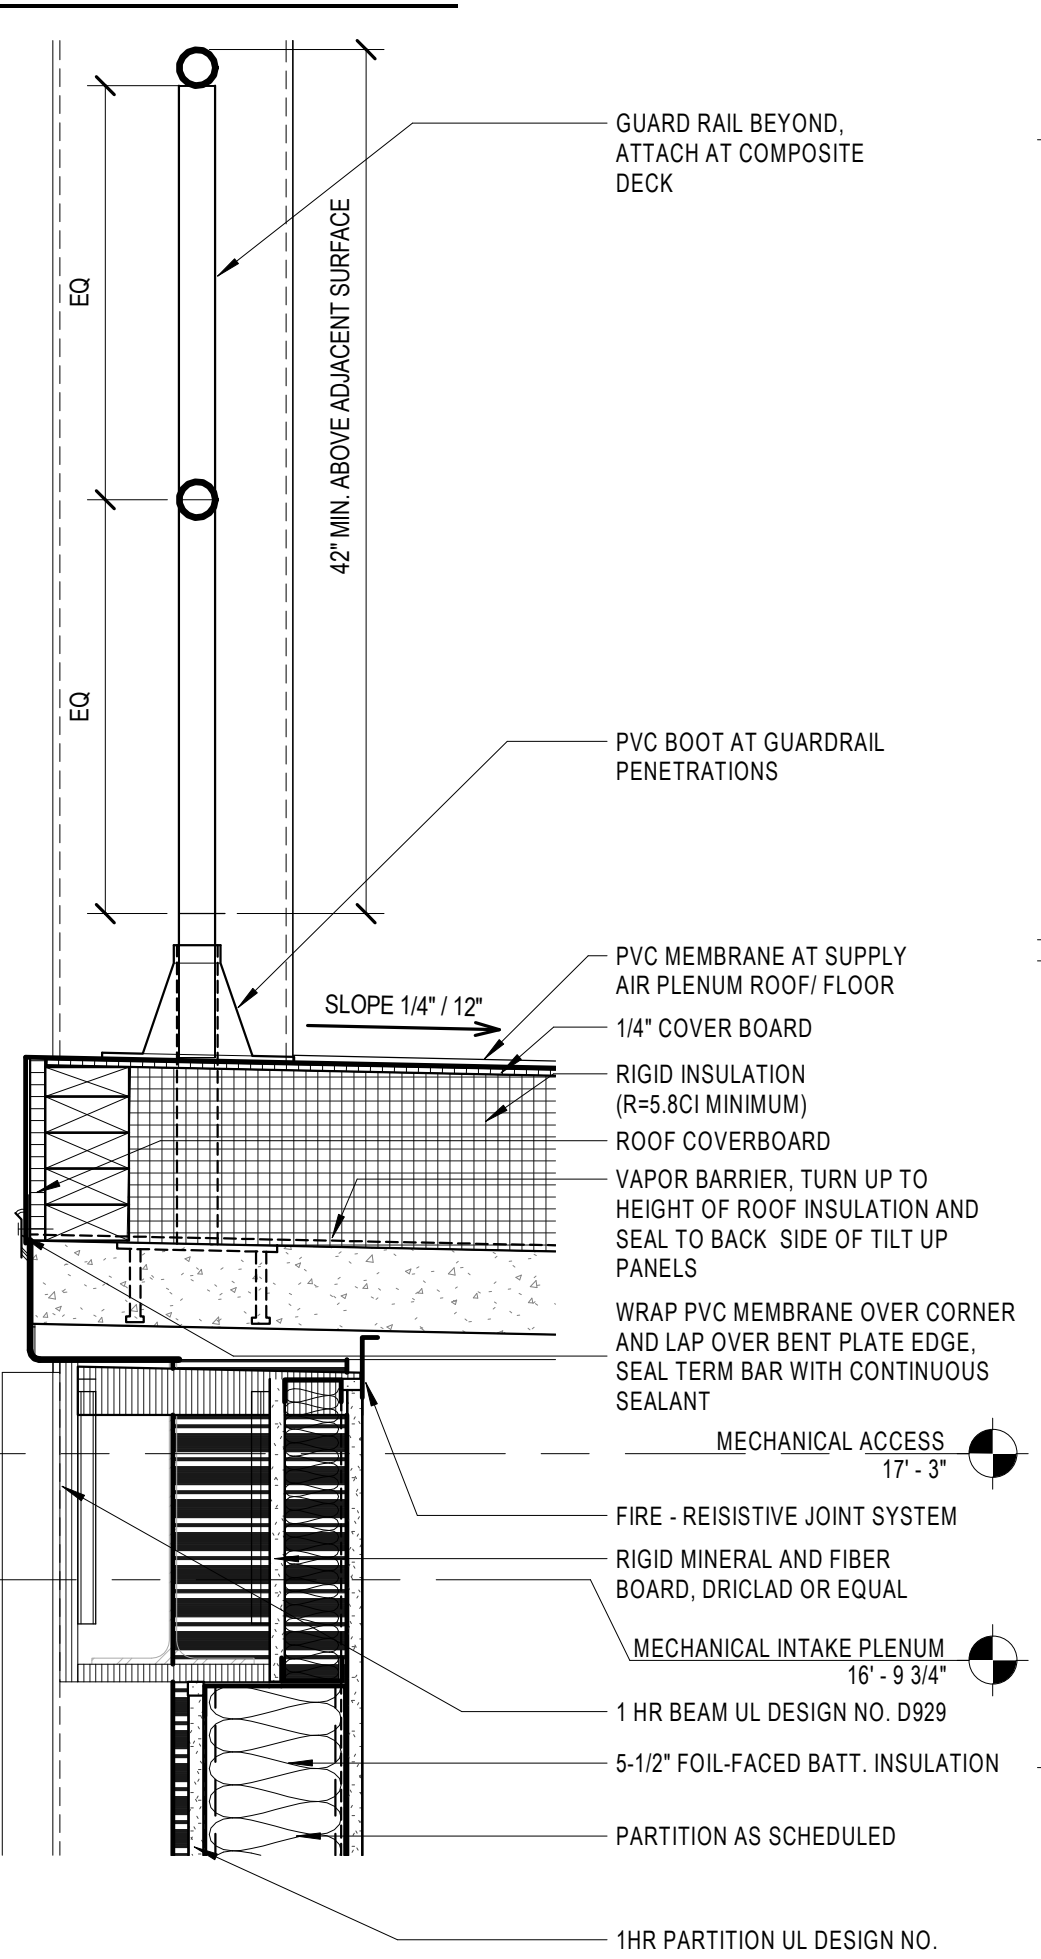


4 DETAIL @ MECHANICAL PLENUM INTAKE

A202.00 1 1/2" = 1'-0"

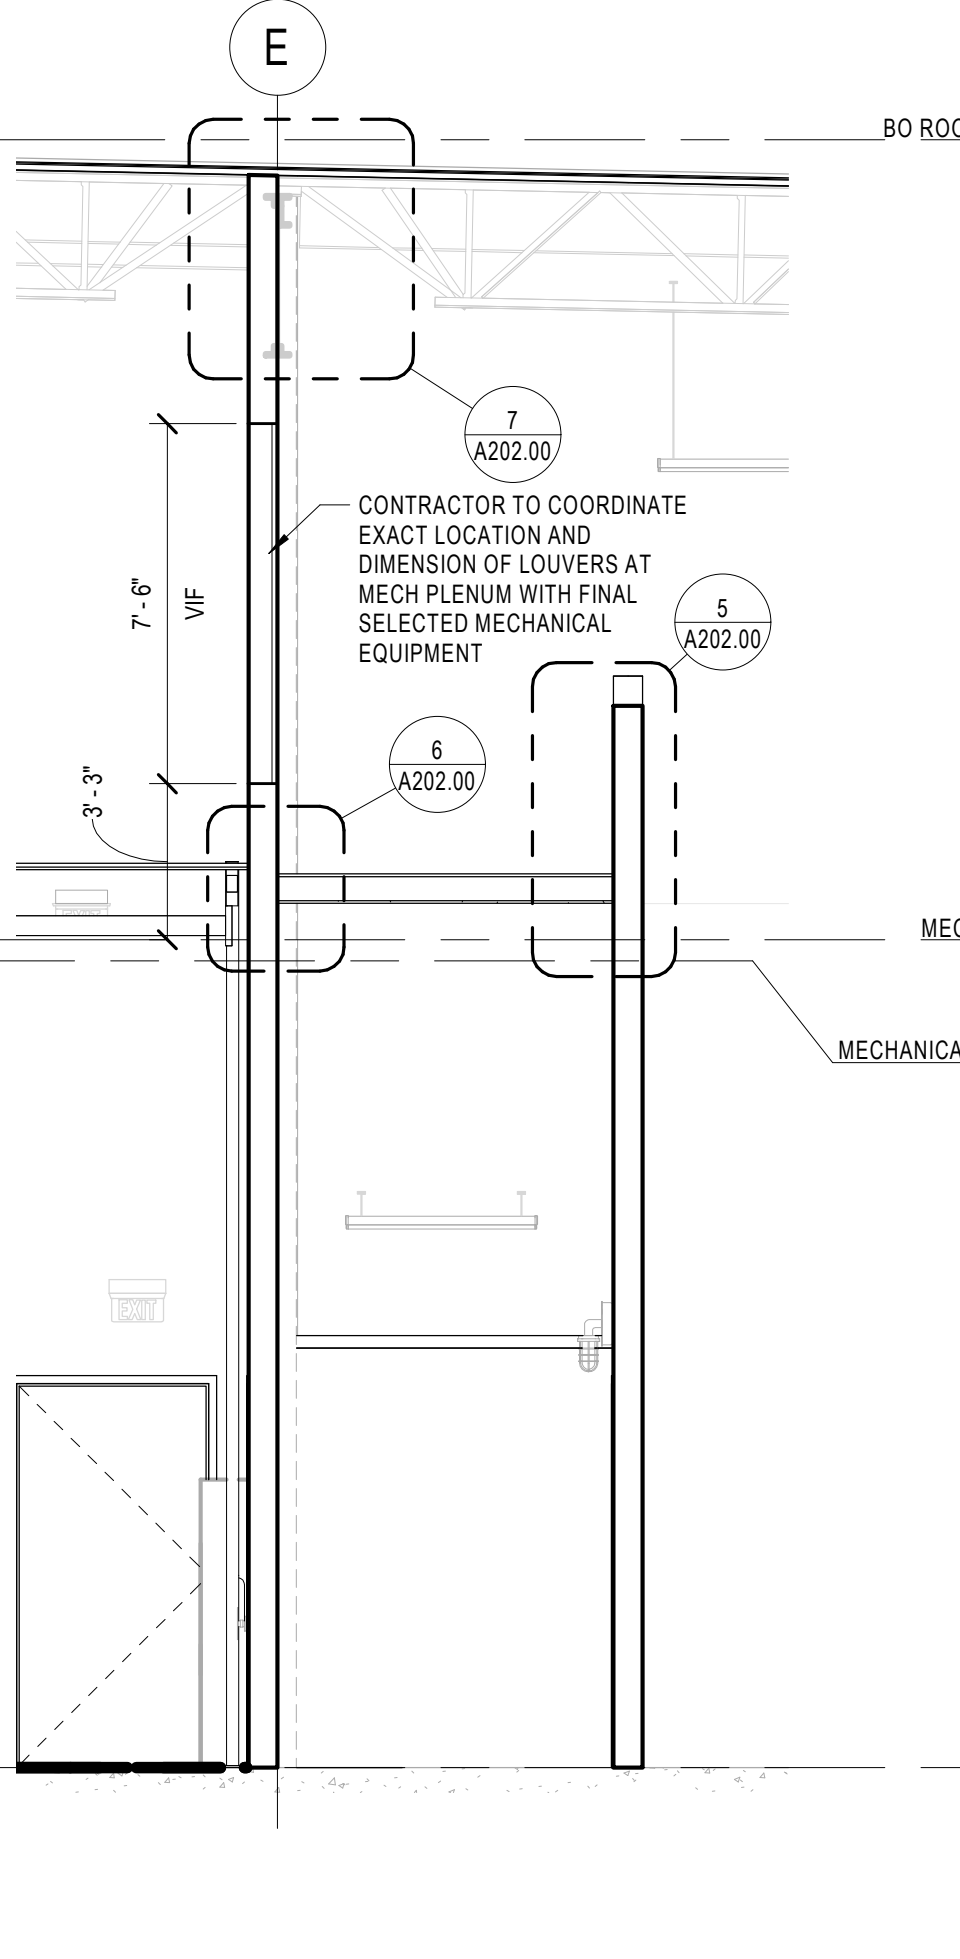

3 SECTION @ MECHANICAL PLENUM, TYP.

A202.00 1/4" = 1'-0"

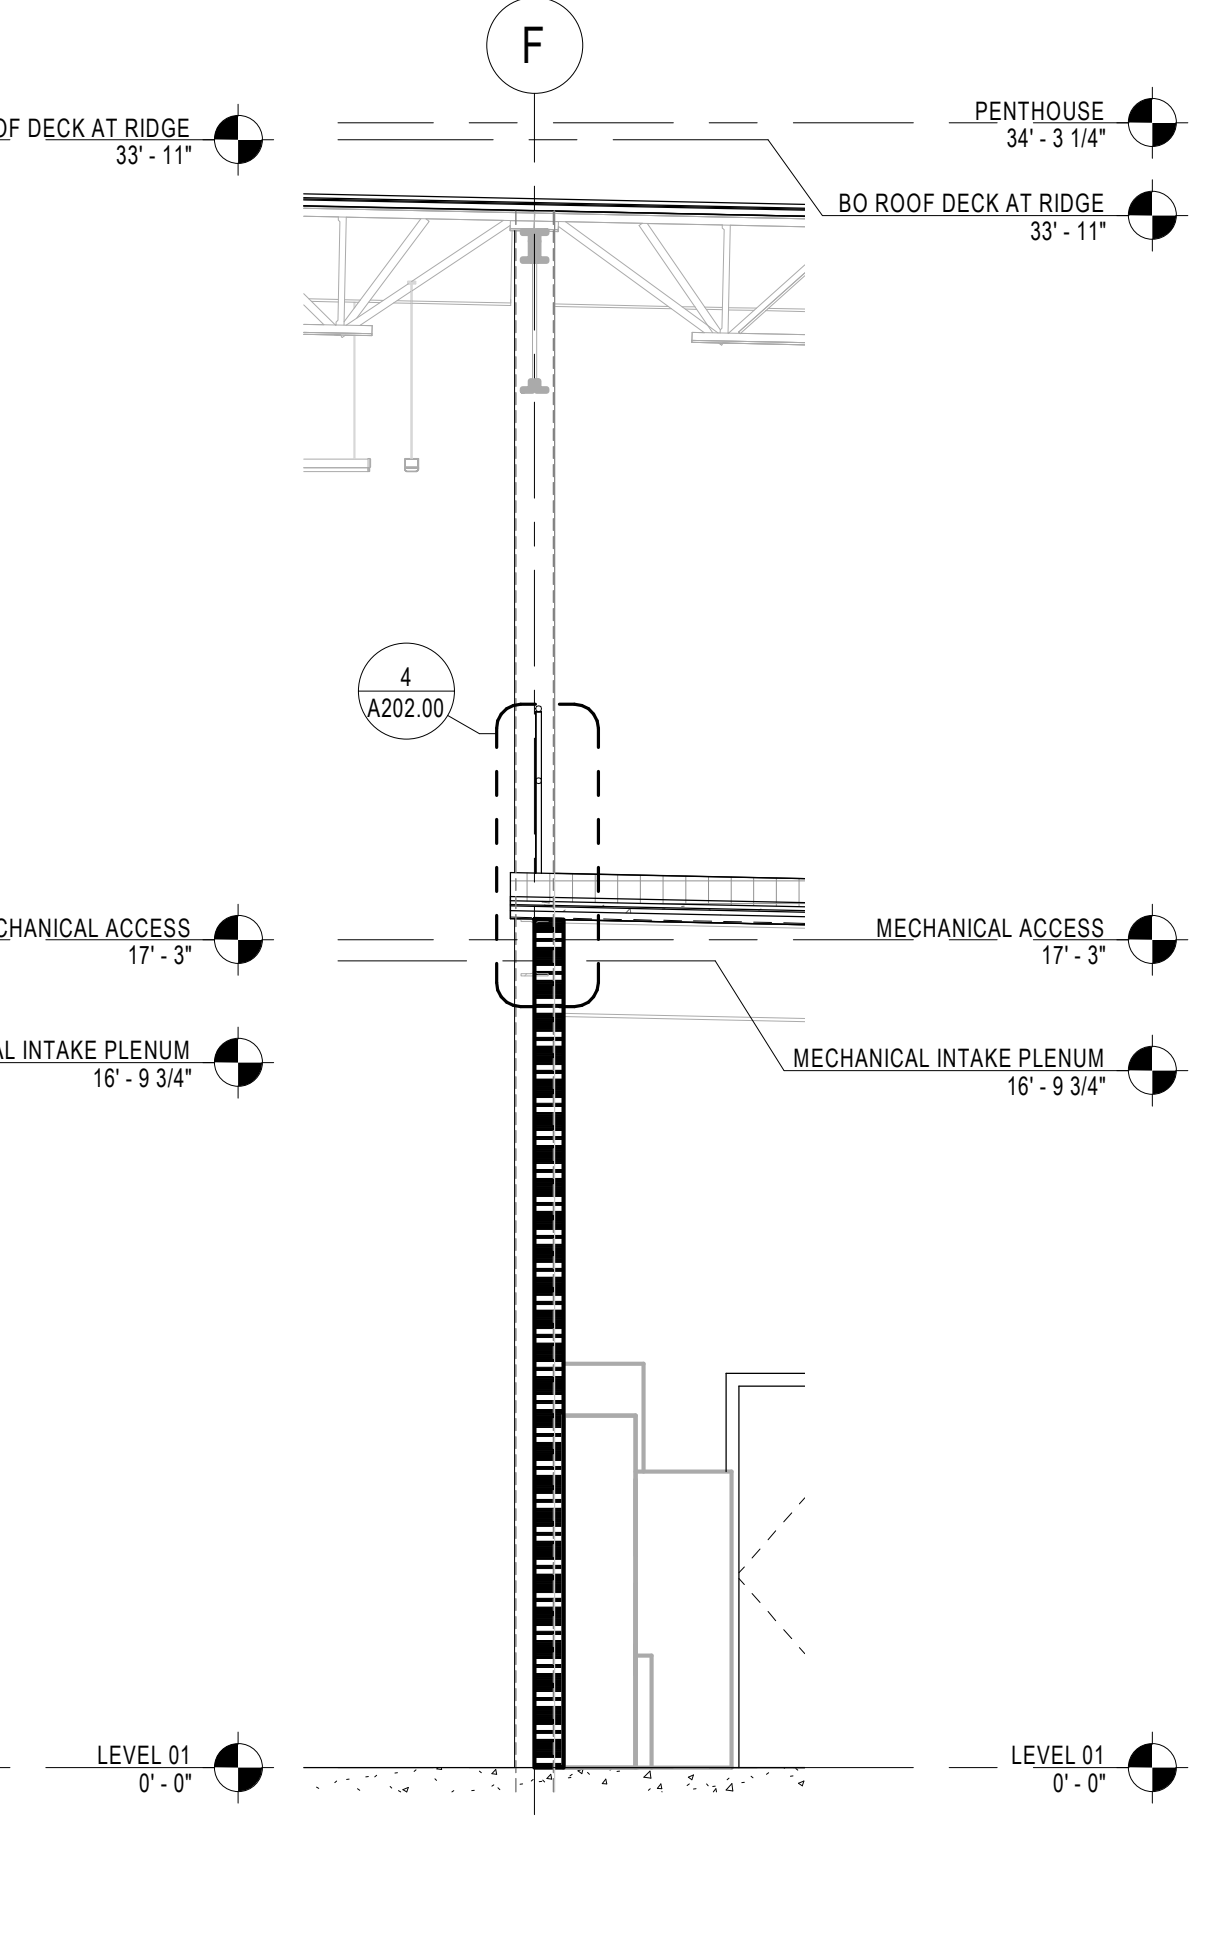

2 SECTION @ MECHANICAL PLENUM INTAKE, TYP.

A202.00 1/4" = 1'-0"

GENERAL NOTES

1. ARCHITECTURAL ELEVATIONS ARE BASED ON MAIN FLOOR LEVEL 0'-0" = CIVIL FINISH FLOOR ELEVATION. SEE CIVIL FOR FFE.
2. WHERE ENLARGED PLANS ARE PROVIDED, DETAILED DIMENSIONS AND OTHER INFORMATION WILL BE FOUND ON THE ENLARGED PLAN, UNLESS OTHERWISE INDICATED.
3. ALL STRUCTURAL STEEL EXPOSED TO VIEW WILL CONFORM TO A.E.S.S. SPECIFICATIONS.
4. REFER TO A700, A701, FOR EXTERIOR WALL ASSEMBLIES; A710, A711 FOR ROOF ASSEMBLIES.
5. EXTERIOR WALLS ARE TILT-WALL ASSEMBLIES UNLESS OTHERWISE INDICATED.
6. REFER TO A740, A741, A742 FOR INTERIOR WALL ASSEMBLIES AND STANDARD INFORMATION.
7. INTERIOR WALLS ARE A6 UNLESS OTHERWISE INDICATED.
8. INTERIOR PARTITIONS ARE DIMENSIONED TO FACE OF GYP UNLESS OTHERWISE INDICATED.
9. ALL FIXTURES AND ACCESSORIES MOUNTED TO MEET ADA REQUIREMENTS, SEE C700 FOR TYPICAL FIXTURE AND ACCESSORY MOUNTING HEIGHTS.
10. CONTRACTOR TO COORDINATE REQUIREMENTS OF EQUIPMENT WITH LOCATION OF ELECTRICAL, LIGHTING, PLUMBING, MECHANICAL, AND FIRE PROTECTION ELEMENTS.
11. REFER TO A655 FOR SITE DETAILS.
12. ALL FIBER AND CABLE PENETRATIONS THROUGH RATED WALLS WILL USE A HILTI SPEED SLEEVE SYSTEM.
13. PURCHASE AND INSTALL ADHERED 48" TALL STAINLESS STEEL CORNER GUARDS ABOVE THE WALL BASE, TIGHT TO THE WALL AT ALL OUTSIDE CORNERS IN BACK OF HOUSE AREAS, AND AT OUTSIDE CORNERS ALONG MAJOR CIRCULATION PATHS WITHIN OFFICE AREA. USE 2" WIDE WINGS AT BACK OF HOUSE AND 1" WIDE WINGS IN OFFICE AREA.
14. CONTRACTOR TO VERIFY IN FIELD ALL DIMENSIONS AND CONDITIONS PRIOR TO CONSTRUCTION.



KEYPLAN

OVERALL

PROJECT ADDRESS

CAMINO ARROYO
GILROY, CA 95020

ARCHITECTURAL CONSULTANT

HKS, INC.
DUTCH WICKES
(214) 969-5599
350 N SAINT PAUL ST., SUITE 100
DALLAS TX 75201-4240

STRUCTURAL ENGINEER

HKS, INC.
CLINT NASH
(214) 969-3255
350 N SAINT PAUL ST., SUITE 100
DALLAS TX 75201-4240

ELECTRICAL ENGINEER

RYAN FLEMING
(206) 285-7318
CAMINO ARROYO
GILROY, CA 95020

MECHANICAL/PLUMBING ENGINEER

STEVE GRAYSON
(206) 286-4002
CAMINO ARROYO
GILROY, CA 95020

CIVIL ENGINEER

KIMLEY HORN
MILES R. JOHNSON
(669) 800-4130
4637 CHABOT DRIVE, SUITE 300
PLEASANTON CA 94586

LANDSCAPE

KIMLEY HORN
MATTHEW MORGAN
(408) 785-5518
10 ALMADEN BLVD., SUITE 125 SAN JOSE CA 95113

PROJECT DELIVERY PACKAGE

PLANNING/ ENTITLE.

PROJECT: CAMINO ARROYO - BUILDING 1

SHEET TITLE: ARCHITECTURAL MECHANICAL INTAKE LEVEL OVERALL PLAN


MARK	DATE	DESCRIPTION
A	07AUG2020	ISSUE FOR 50% REVIEW
B	18SEP2020	ISSUE FOR 60% REVIEW
C	16OCT2020	100% CD
D	09NOV2020	ISSUE FOR BID
	30OCT2020	ISSUE FOR PLANNING & ENTITLEMENT

SEAL/SIGNATURE

The licensed professional seal affixed to this sheet applies only to the material and items shown on this sheet. All drawings, instruments or other documents not exhibiting this seal shall not be considered prepared by this professional, and this professional expressly disclaims any and all responsibility for such plan, drawings or documents not exhibiting this seal.

ISSUE DATE: 16OCT2020 PROJECT NO: 24094.000
DESIGNED: PA ARCHITECT: BW
DRAWING NUMBER: A202.00

CONFIDENTIAL INFORMATION. This drawing/document and all designs, details, inventions or developments covered or derived thereby are confidential and the exclusive property of the owner (or its affiliates), which reserve all rights in this drawing/document. Copying, reproduction, duplication, or distribution to a third party, in whole or in part, is forbidden unless expressly authorized in writing.

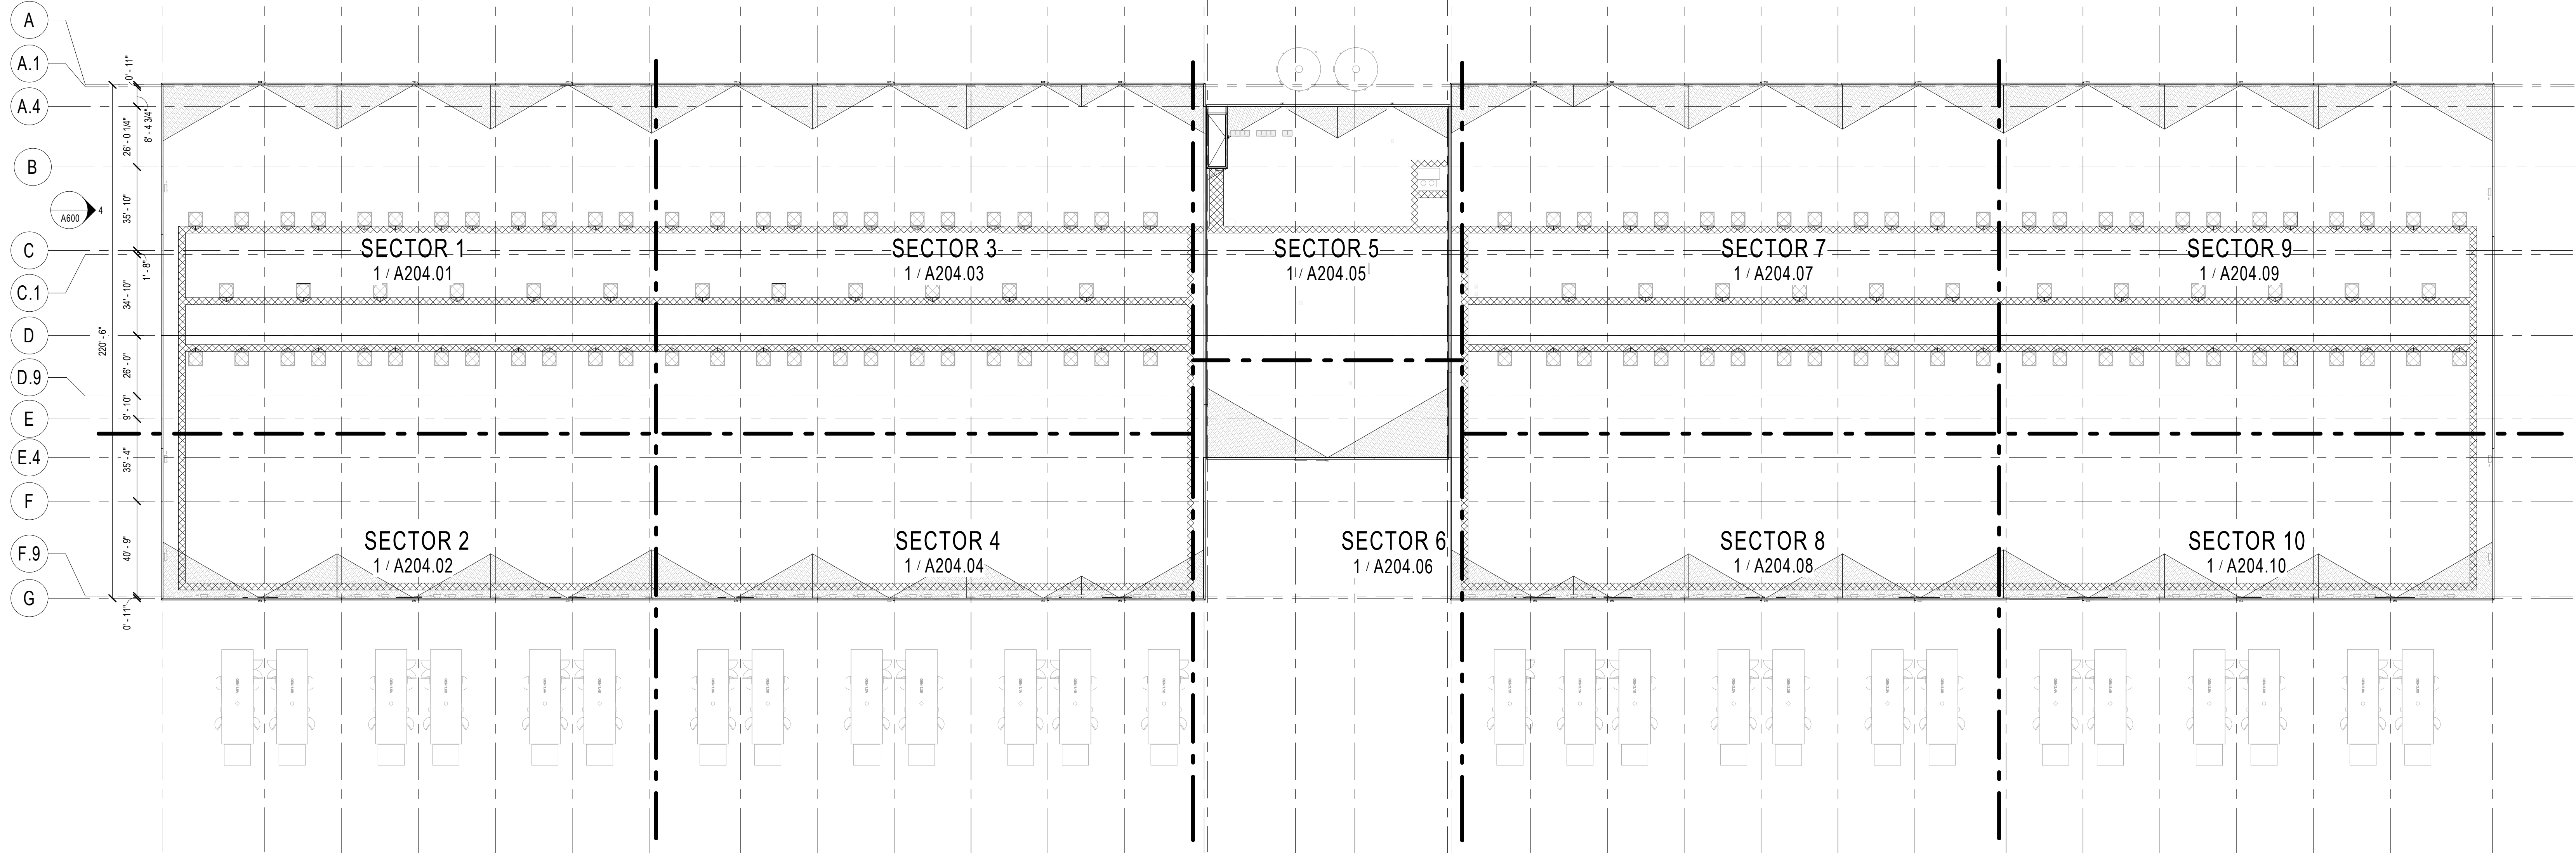


1 ARCHITECTURAL ROOF & PENTHOUSE OVERALL PLAN
A204.00 1/32" = 1'-0"

GENERAL NOTES - ROOF PLAN

- ROOF TYPE ARE AS FOLLOWS:
 - ROOF TYPE 1 (USED ON THE ROOF PLAN): FULLY ADHERED SINGLE PLY TPO OR KEE OVER COVER BOARD ON R30 POLY ISO INSULATION BOARD ON COVER BOARD OVER VAPOR BARRIER ON METAL DECK.
 - ROOF TYPE 2 (USED ON THE MECHANICAL ACCESS LEVEL PLANS): FULLY ADHERED SINGLE PLY PVC ON COVER BOARD OVER CONCRETE DECK.
- ALL ROOFING SURFACES TO SLOPE 1/4" VERTICAL PER 1'-0" HORIZONTAL MINIMUM, UNLESS NOTED OTHERWISE.
- PROVIDE WALKWAY PROTECTION TO MAJOR MECHANICAL, ELECTRICAL AND PLUMBING EQUIPMENT AS REQUIRED TO PROVIDE SERVICE ACCESS. WALKWAY PROTECTION IS INDICATED AS A GENERAL LAYOUT AND MAY NOT SHOW ALL FINAL LOCATIONS OF ALL EQUIPMENT.
- THE ROOF SURFACE SLOPE IS ACHIEVED WITH TAPERED INSULATION. THE ROOF SURFACE SLOPE IN AREAS WITHOUT HATCHING IS ACHIEVED WITH SLOPING STRUCTURE.
- TOP OF INSULATION HEIGHTS, HIGH POINTS AND LOW POINTS, ARE INDICATED AS THE TOP OF ROOF SURFACE ABOVE THE ROOF DRAIN(S). (I.E. -4" WHERE HIGH POINT OF ROOF DRAIN SUMP IS -0')
- REFER TO SHEETS A710, A711 FOR TYPICAL ROOF DETAILS.
- ALL ROOF TO MECHANICAL, ELECTRICAL, AND/OR PLUMBING EQUIPMENT ARE SHOWN FOR INFORMATION ONLY. REFER MECHANICAL, ELECTRICAL AND PLUMBING DOCUMENTS AND SPECIFICATIONS FOR SPECIFIC DESIGN INFORMATION.
- CONTRACTOR MUST VERIFY IN FIELD (V/F) ALL DIMENSIONS AND CONDITIONS PRIOR TO CONSTRUCTION AND CONTRACTOR IS TO NOTIFY THE ARCHITECT/ENGINEER IN WRITING UPON DISCOVERY OF ANY DISCREPANCIES.

LEGEND - ROOF PLAN

- TAPERED ROOF INSULATION
- WALKWAY PAD
- ROOF EXHAUST UNITS, TYP REF MECH
- KEY NOTES - ROOF PLAN

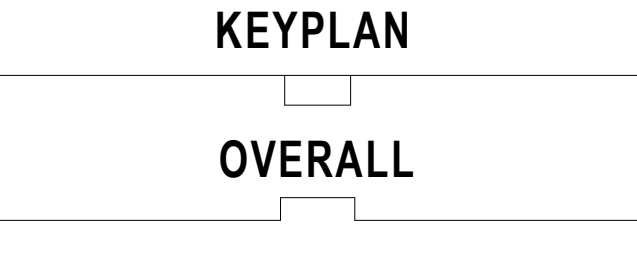

PROJECT ADDRESS
CAMINO ARROYO GILROY, CA 95020
ARCHITECTURAL CONSULTANT
HKS, INC. DUTCH WICKES (214) 969-5599 350 N SAINT PAUL ST., SUITE 100 DALLAS TX 75201-4240
STRUCTURAL ENGINEER
HKS, INC. CLINT NASH (214) 969-3255 350 N SAINT PAUL ST., SUITE 100 DALLAS TX 75201-4240
ELECTRICAL ENGINEER
ELECTRICAL ENGINEER RYAN FLEMING (206) 286-7318 CAMINO ARROYO GILROY, CA 95020
MECHANICAL PLUMBING ENGINEER
MECHANICAL ENGINEER STEVE GRAYSON (206) 286-4002 CAMINO ARROYO GILROY, CA 95020
CIVIL ENGINEER
KIMLEY HORN MILES R. JOHNSON (669) 800-4130 4837 CHABOT DRIVE, SUITE 300 PLEASANTON CA 94588
LANDSCAPE
KIMLEY HORN MATTHEW MORGAN (408) 785-5518 10 ALMADEN BLVD., SUITE 125 SAN JOSE CA 95113
PROJECT DELIVERY PACKAGE
PLANNING/ ENTITLE.

PROJECT:
CAMINO ARROYO - BUILDING 1

SHEET TITLE:
ARCHITECTURAL ROOF & PENTHOUSE OVERALL PLAN

CONFIDENTIAL


MARK	DATE	DESCRIPTION
A	07AUG2020	ISSUE FOR 50% REVIEW
B	18SEP2020	ISSUE FOR 60% REVIEW
C	16OCT2020	100% CD
D	09NOV2020	ISSUE FOR BID
	30OCT2020	ISSUE FOR PLANNING & ENTITLEMENT

SEAL/SIGNATURE


The licensed professional seal affixed to this sheet applies only to the material and items shown on this sheet. All drawings, instruments or other documents not exhibiting this seal shall not be considered prepared by this professional, and this professional expressly disclaims any and all responsibility for such plan, drawings or documents not exhibiting this seal.

ISSUE DATE: 16OCT2020 PROJECT NO: 24094.000
DESIGNED: PA ARCHITECT: BW
DRAWING NUMBER: A204.00


CONFIDENTIAL INFORMATION. This drawing/document and all designs, details, inventions or developments covered or derived thereby are confidential and the exclusive property of the owner (or its affiliates), which reserve all rights in this drawing/document. Copying, reproduction, duplication, or distribution to a third party, in whole or in part, is forbidden unless expressly authorized in writing.

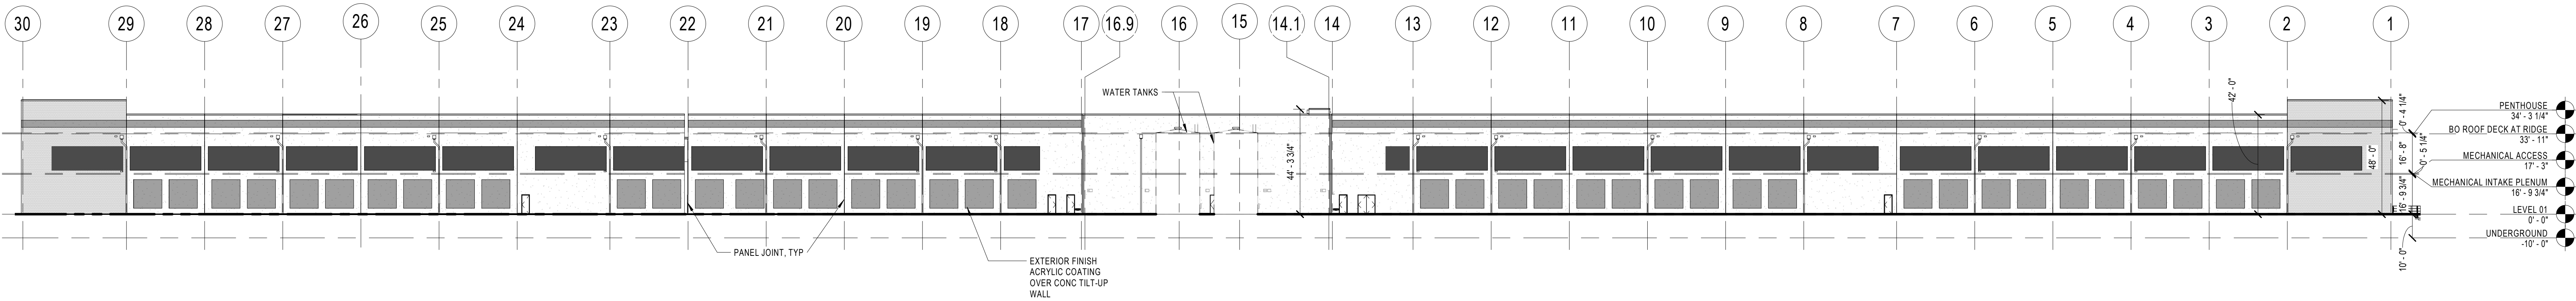


1 ARCHITECTURAL SOUTH OVERALL EXTERIOR ELEVATION
A600 1" = 30'-0"

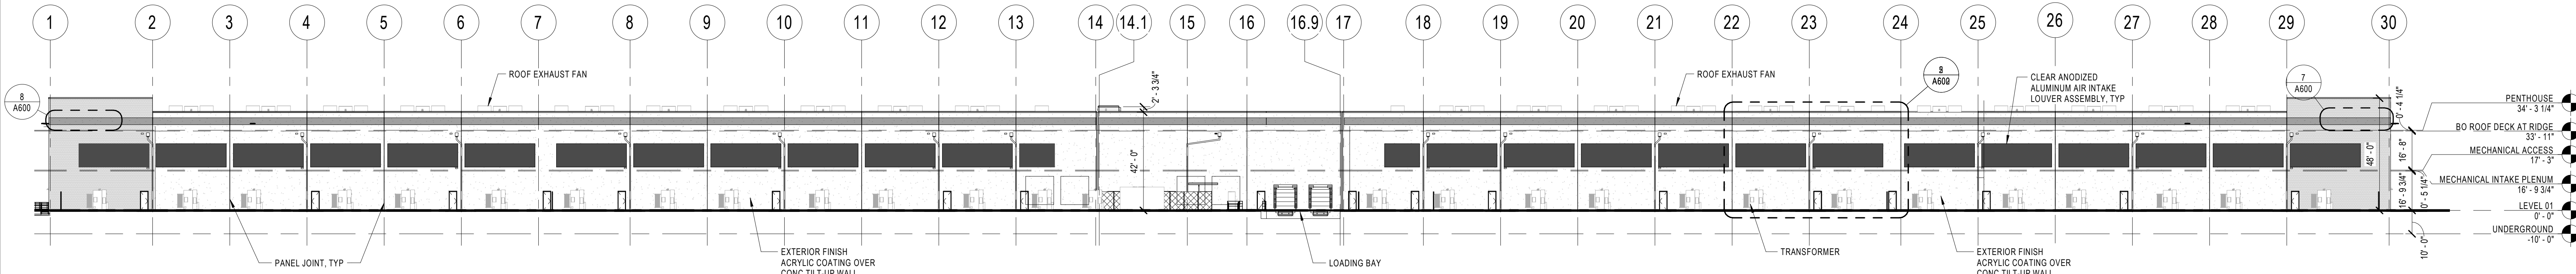


2 ARCHITECTURAL NORTH OVERALL EXTERIOR ELEVATION
A600 1" = 30'-0"

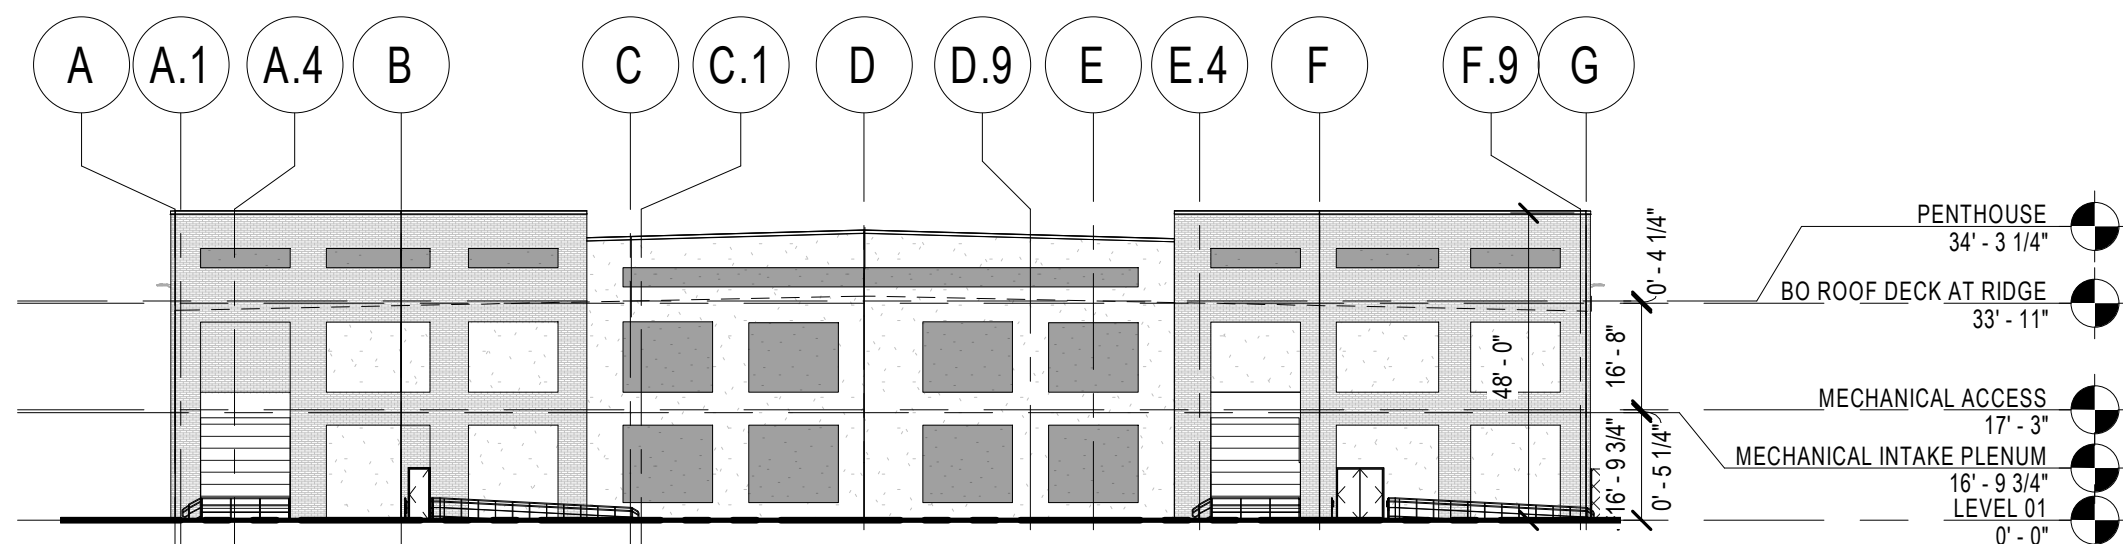

4 ARCHITECTURAL WEST OVERALL EXTERIOR ELEVATION
A600 1" = 30'-0"

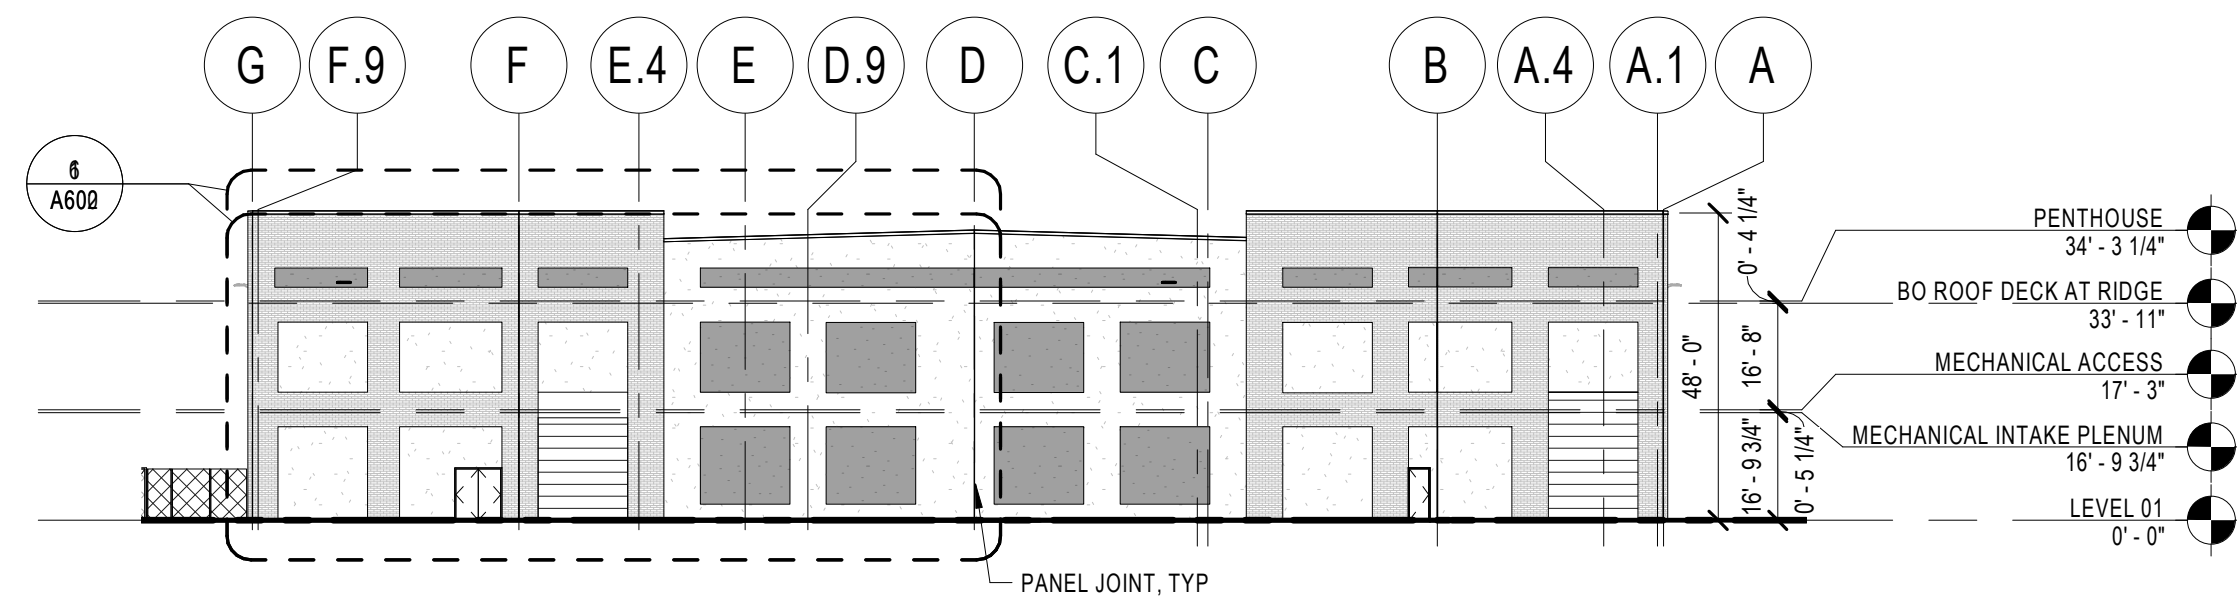


3 ARCHITECTURAL EAST OVERALL EXTERIOR ELEVATION
A600 1" = 30'-0"

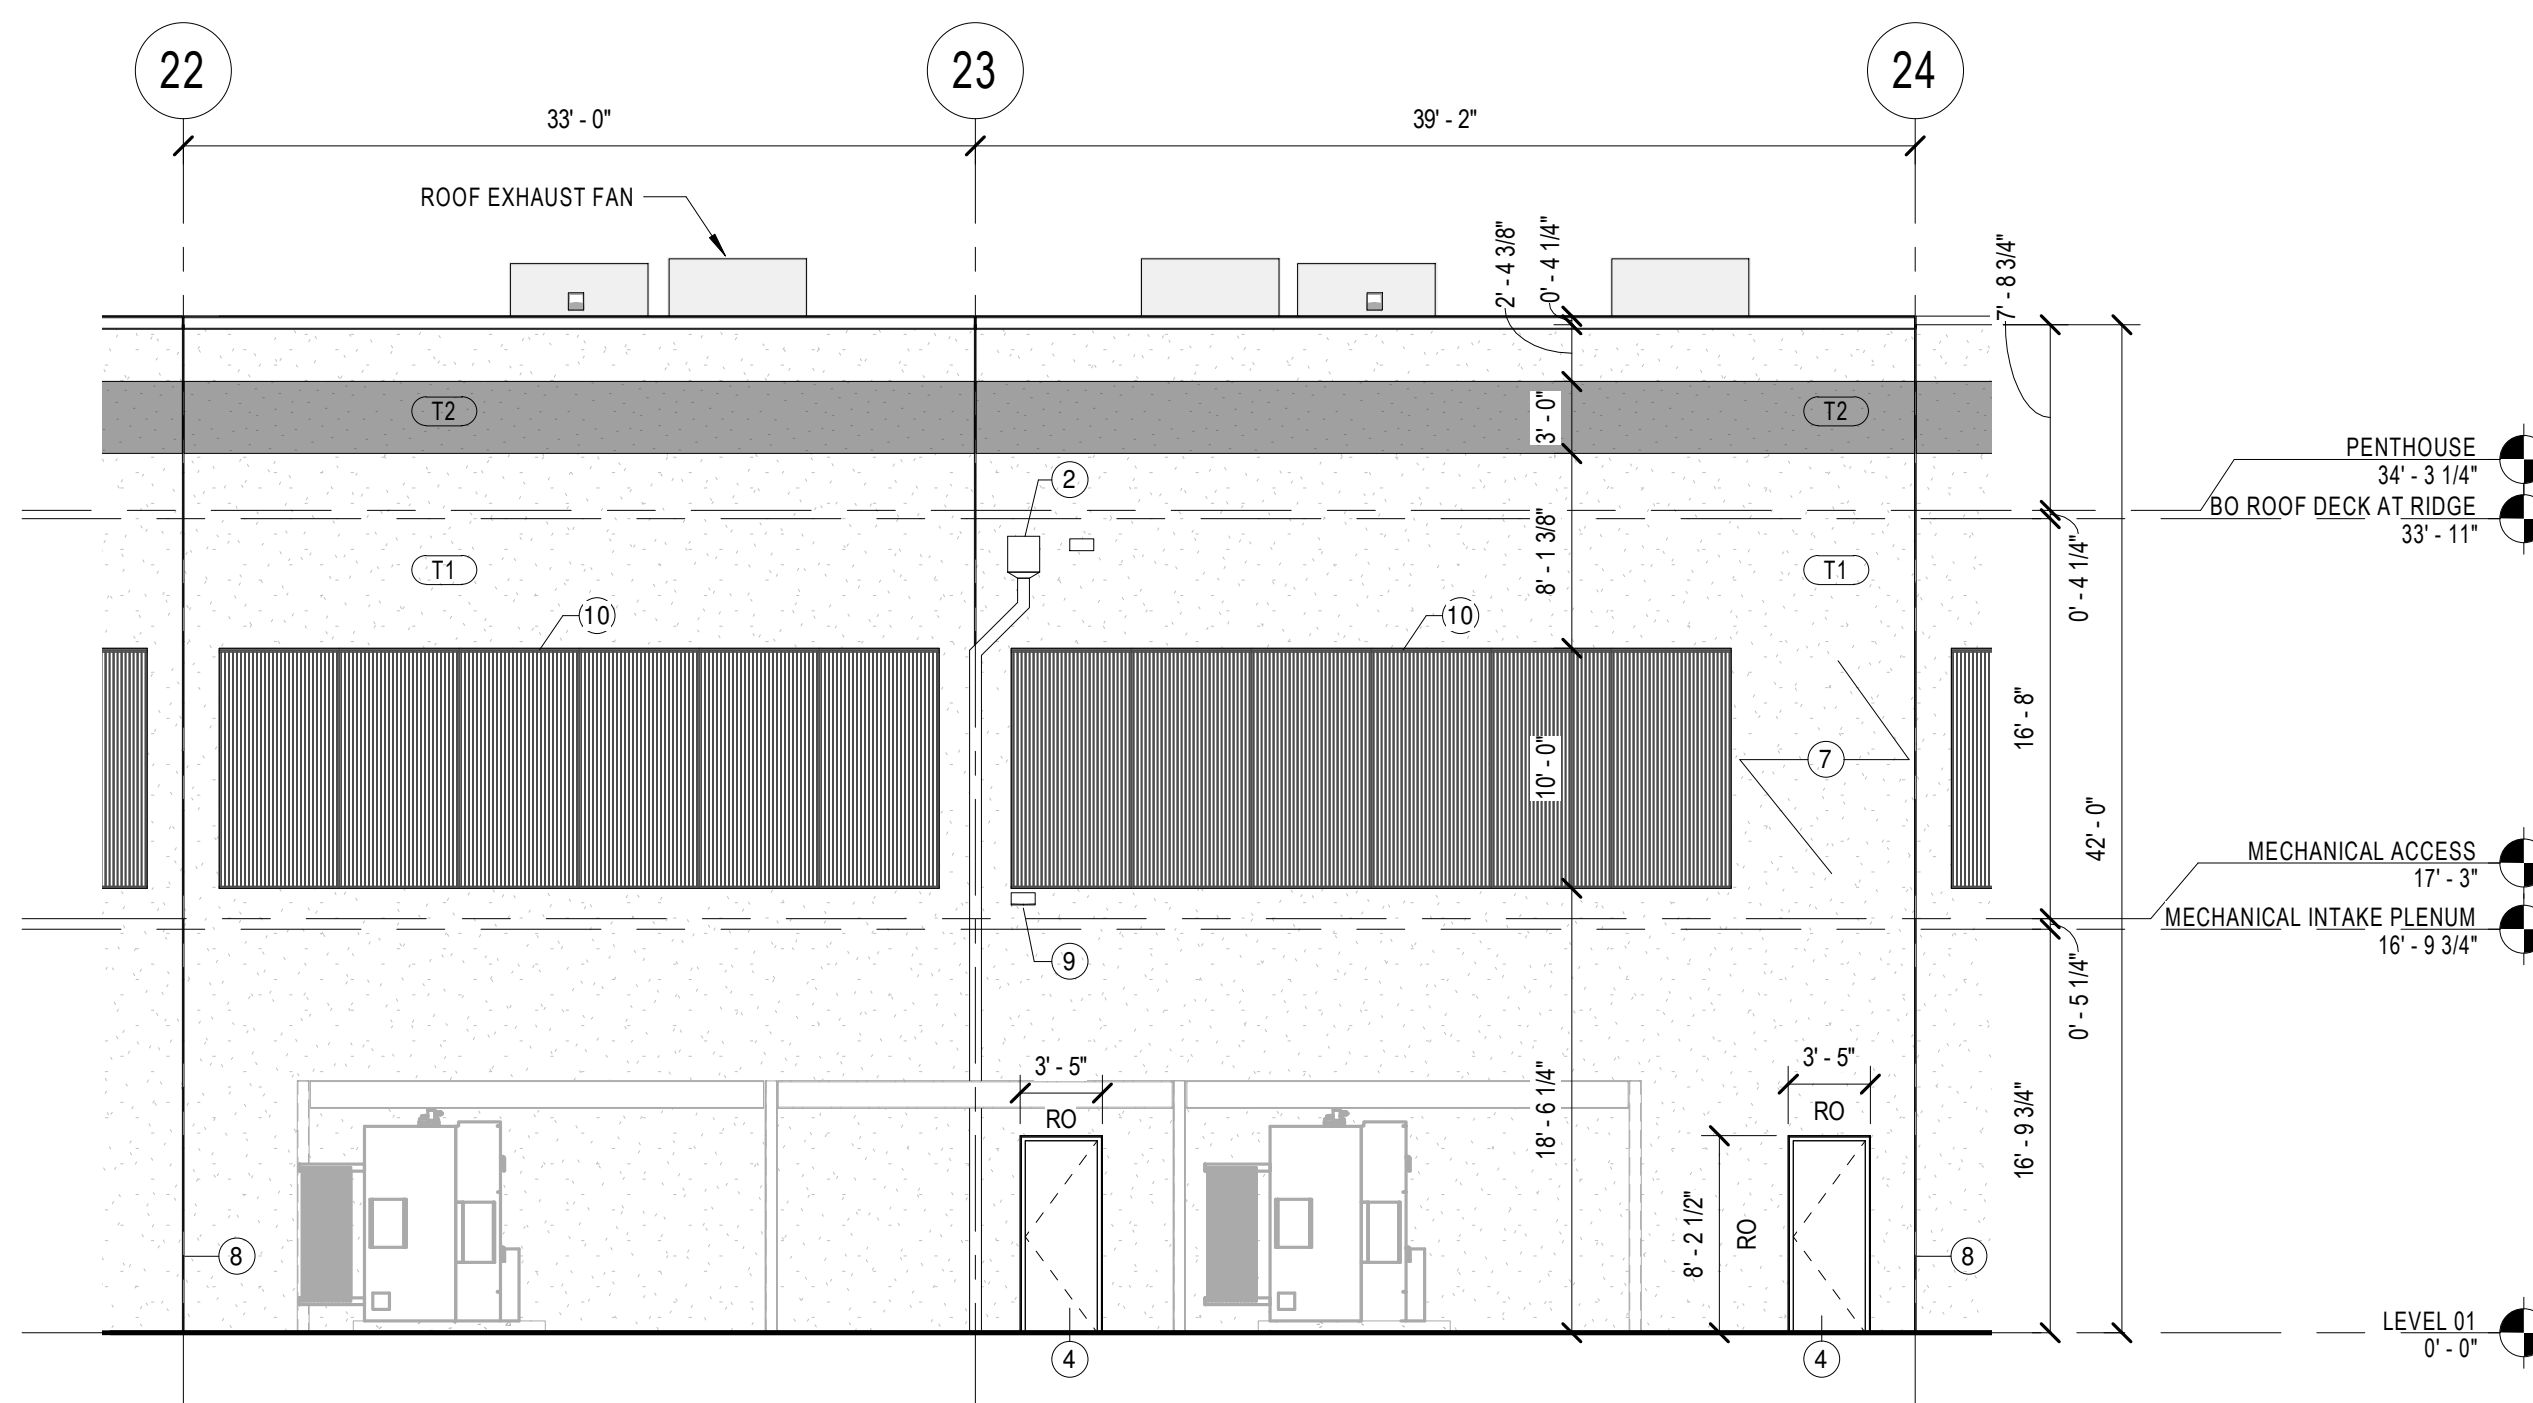

5 ENLARGED ELEVATION
A600 1/8" = 1'-0"




6 ENLARGED EXTERIOR ELEVATION
A600 1/8" = 1'-0"

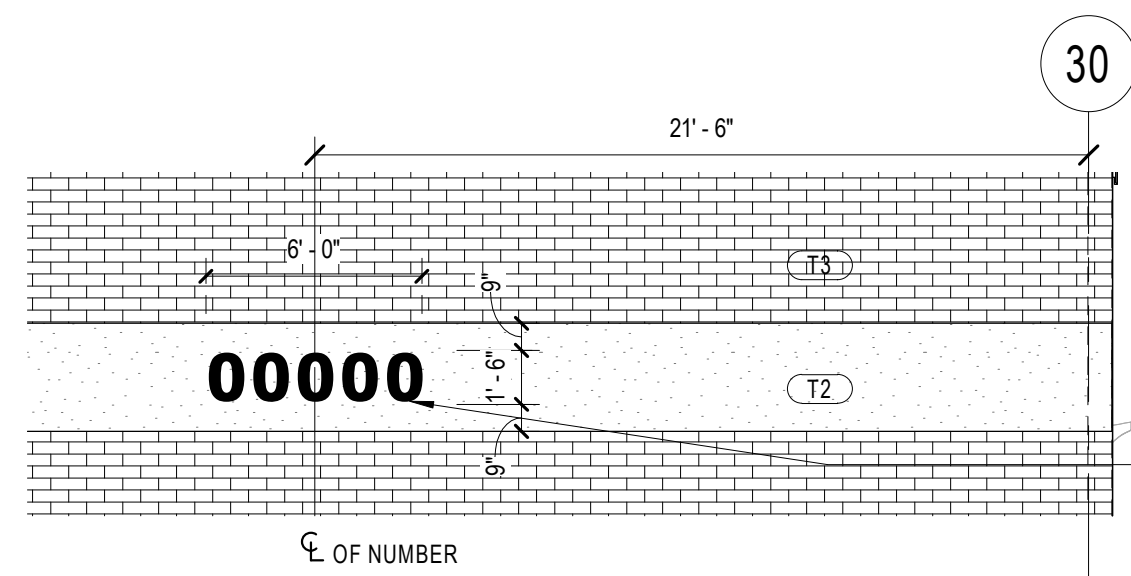

7 ADDRESS NUMBER AT SERVICE YARD - RIGHT
A600 3/16" = 1'-0"

INSTALL 18" CAST ALUMINUM ADDRESS NUMBERS IN SIZE AND LOCATION AS SHOWN. CHARACTERS TO BE ARIAL BOLD, STUD MOUNT, IN SEMI-GLOSS BLACK FINISH. REFER PROJECT INFO FOR ADDRESS NUMBER. CONTRACTOR TO VERIFY PRIOR TO CONSTRUCTION.

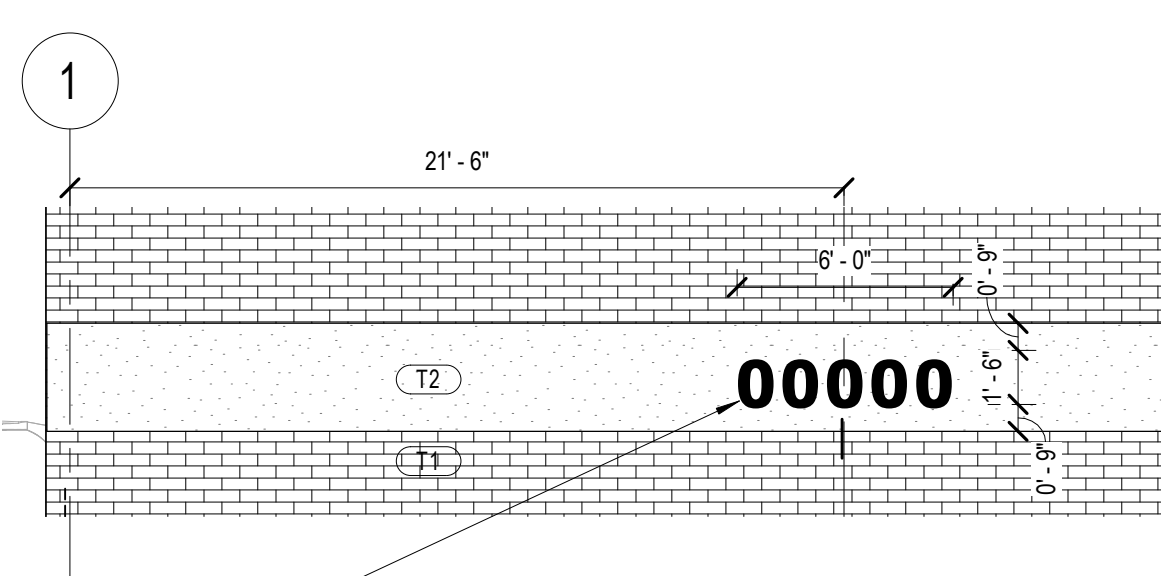

8 ADDRESS NUMBER AT SERVICE YARD - LEFT
A600 3/16" = 1'-0"

GENERAL NOTES

- ARCHITECTURAL ELEVATIONS ARE BASED ON MAIN FLOOR LEVEL 01 = CIVIL FINISH FLOOR ELEVATION. SEE CIVIL FOR F.F.E.
- ALL STRUCTURAL STEEL EXPOSED TO VIEW WILL CONFORM TO A.E.S.S. SPECIFICATIONS.
- REFER TO A700, A710 & A711 FOR EXTERIOR WALL, ROOF ASSEMBLIES.
- EXTERIOR WALLS ARE W1 UNLESS OTHERWISE INDICATED.
- FOR ROUGH OPENING DIMENSIONS OF LOUVERS AND HOLLOW METAL DOOR/WINDOWS, REFER A701.
- CONTRACTOR TO COORDINATE REQUIREMENTS OF EQUIPMENT WITH LOCATION OF ELECTRICAL, LIGHTING, PLUMBING, MECHANICAL, AND FIRE PROTECTION ELEMENTS.
- CONTRACTOR TO VERIFY IN FIELD ALL DIMENSIONS AND CONDITIONS PRIOR TO CONSTRUCTION.

EXTERIOR FINISH LEGEND

T1	TYPICAL OFF-WHITE FIELD COLOR EXTERIOR TEXTURE ACRYLIC COATING SW 7043 'WORDLY GRAY'
T2	LIGHT GRAY ACCENT COLOR EXTERIOR TEXTURE ACRYLIC COATING SW 7045 'INTELLECTUAL GRAY'
T3	TILT UP WITH BRICK FORMLINER IRON SPOT SW 2849 'WESTCHESTER GRAY'

KEYNOTE - ELEVATIONS

- MECHANICAL LOUVERS, SEE MECHANICAL
- THROUGH WALL SCUPPER AND DOWN SPOUT, OFFSET DOWNSPOUT TO CENTER ON GRID BETWEEN LOUVERS BELOW. PREFINISHED TO MATCH ADJACENT LOUVER COLOR. TYP.
- FIRE DEPARTMENT CONNECTION, SEE FIRE PROTECTION EXTERIOR DOORS TO BE PAINTED TO MATCH COLOR OF EXTERIOR LOUVERS, TYP.
- ALUMINUM PREFAB RAINING, COLOR AND FINISH TO MATCH EXTERIOR LOUVER FINISH.
- WINDOW TYPE EW1, SEE WINDOW SCHEDULE, MULLION FINISH AND COLOR TO MATCH EXTERIOR LOUVER FINISH.
- OVERFLOW THROUGH WALL SCUPPER WITH BIRD SCREEN RE 18A170
- CLEAR ANODIZED ALUMINUM AIR INTAKE LOUVER ASSEMBLY, TYP.
- PARAPET COPING, TYP. REF ROOF DETAILS A710

PROJECT ADDRESS
CAMINO ARROYO
GILROY, CA 95020

ARCHITECTURAL CONSULTANT

HKS, INC.
DUTCH WICKES
(214) 969-5599
350 N SAINT PAUL ST., SUITE 100
DALLAS TX 75201-4240

STRUCTURAL ENGINEER

HKS, INC.
CLINT NASH
(214) 969-3255
350 N SAINT PAUL ST., SUITE 100
DALLAS TX 75201-4240

ELECTRICAL ENGINEER

ELECTRICAL ENGINEER
RYAN FLEMING
(206) 265-7918
CAMINO ARROYO
GILROY, CA 95020

MECHANICAL/PLUMBING ENGINEER

MECHANICAL ENGINEER
STEVE GRAYSON
(206) 268-4002
CAMINO ARROYO
GILROY, CA 95020

CIVIL ENGINEER

KIMLEY HORN
MILES R. JOHNSON
(669) 800-4130
4637 CHABOT DRIVE, SUITE 300
PLEASANTON CA 94588

LANDSCAPE

KIMLEY HORN
MATTHEW MORGAN
(408) 785-5118
10 ALMADEN BLVD., SUITE 125 SAN JOSE CA 95113

PROJECT:
CAMINO ARROYO - BUILDING 1
SHEET TITLE:
ARCHITECTURAL OVERALL EXTERIOR ELEVATIONS

CONFIDENTIAL

SEAL/SIGNATURE

The licensed professional seal affixed to this sheet applies only to the material and items shown on this sheet. All drawings, instruments or other documents not exhibiting this seal shall not be considered prepared by this professional, and this professional expressly disclaims any and all responsibility for such plan, drawings or documents not exhibiting this seal.

ISSUE DATE: 16OCT2020 PROJECT NO: 24094.000
DESIGNED: PA ARCHITECT: BW
DRAWING NUMBER:

A600

CONFIDENTIAL INFORMATION. This drawing/document and all designs, details, inventions or developments covered or derived thereby are confidential and the exclusive property of the owner (or its affiliates), which reserve all rights in this drawing/document. Copying, reproduction, duplication, or distribution to a third party, in whole or in part, is forbidden unless expressly authorized in writing.



GENERAL NOTES

- ARCHITECTURAL ELEVATIONS ARE BASED ON MAIN FLOOR LEVEL. SEE GENERAL NOTES FOR FURTHER INFORMATION.
- ALL ELEVATIONS ARE TO FACE UNLESS OTHERWISE INDICATED.
- REFER TO ARCHITECTURAL DRAWINGS FOR WINDOW AND DOOR SCHEDULES.
- FOR ROUGH OPENING DIMENSIONS OF DOORS AND WINDOWS, REFER TO THE ARCHITECTURAL DRAWINGS FOR FINISH DIMENSIONS AND CONDITIONS PRIOR TO CONSTRUCTION.

EXTERIOR FINISH LEGEND

(T1)	TYPICAL OFF-WHITE FIELD COLOR EXTERIOR
(T2)	TEXTURE ACRYLIC COATING
(T3)	SW 7043 WOOLLY GRAY
(T4)	TEXTURE ACRYLIC COATING
(T5)	SW 7045 INTELECTUAL GRAY
(T6)	IRON SPOT
(T7)	SW 2843 WESTCHESTER GRAY

KEYNOTE - ELEVATIONS

- MECHANICAL LOUVERS: SEE MECHANICAL DRAWINGS.
- THROUGH-WALL SUPPLY AND DOWN-SPOUT OFFSET DOWNSPOUT TO CENTER ON GRID BETWEEN LOUVERS.
- FIRE DEPARTMENT CONNECTION: SEE FIRE PROTECTION DRAWINGS.
- EXTERIOR DOORS TO BE PAINTED TO MATCH COLOR OF EXTERIOR LOUVER FINISH.
- WINDOW TYPE: SEE WINDOW SCHEDULE MULLION AND GLASS TYPE.
- APPLY CLEAR FINISHING SEALER ON ALL EXTERIOR TILT-UP CONCRETE SURFACES, TYP.
- PANEL JOINT, TYP. REF. DETAIL 01/000.
- SEE 1807/1 THROUGH WALL SUPPLY WITH BRID SCREEN ASSEMBLY, TYP.
- CLEAR ANODIZED ALUMINUM AIR INTAKE LOUVER ASSEMBLY, TYP.
- PARAPET CORING, TYP. REF. ROOF DETAILS 01/0

PROJECT ADDRESS

CAMINO ARROYO
GILROY, CA 95020

ARCHITECTURAL CONSULTANT

HKS, INC.
DUTCH WICKES
3601 SAN JOSE AVENUE, SUITE 100
DALLAS, TX 75201-4240

STRUCTURAL ENGINEER

TAKI, INC.
CLINT WASH
(214) 899-3335
3601 SAN JOSE AVENUE, SUITE 100
DALLAS, TX 75201-4240

ELECTRICAL ENGINEER

WILLIAMS & ASSOCIATES
(214) 899-3335
3601 SAN JOSE AVENUE, SUITE 100
DALLAS, TX 75201-4240

MECHANICAL PLUMBING ENGINEER

STEVE GRAYSON
3601 SAN JOSE AVENUE, SUITE 100
DALLAS, TX 75201-4240

CIVIL ENGINEER

MILES & JOHNSON
(866) 800-4130
857 CROSBY DRIVE, SUITE 300
PLEASANTON, CA 94666

LANDSCAPE

KWILLEY HORN
MATTHEW MORGAN
13 ALAMEN BLVD., SUITE 125 SAN JOSE CA 95133

PROJECT DELIVERY PACKAGE

PLANNING/ENTITLE.

PROJECT:

CAMINO ARROYO - BUILDING 1

SHEET TITLE:

ARCHITECTURAL EXTERIOR ELEVATIONS - NORTH AND SOUTH

CONFIDENTIAL

REVISIONS

MARK	DATE	DESCRIPTION
A	07/08/2020	ISSUE FOR 50% REVIEW
B	11/25/2020	ISSUE FOR 60% REVIEW
C	01/27/2021	ISSUE FOR 70% REVIEW
D	06/04/2020	ISSUE FOR RD
E	03/07/2020	ISSUE FOR PLANNING & ENTITLEMENT

SEAL SIGNATURE

CONFIDENTIAL INFORMATION:

This drawing and all other documents prepared by the professional, and this professional expressly disclaims any and all responsibility for the design, construction, or performance of the project, in whole or in part, to the extent that the professional is not a licensed professional in the state of California.

DRAWING NUMBER:

A601

ARCHITECT:

BN

DESIGNED BY:

BN

ISSUE DATE:


16/07/2020

PROJECT NO.:


24094.000

PDF PRINT DATE: 10/29/2023 1:58:33 PM

SW 7046 - 'ANONYMOUS
GRAY'

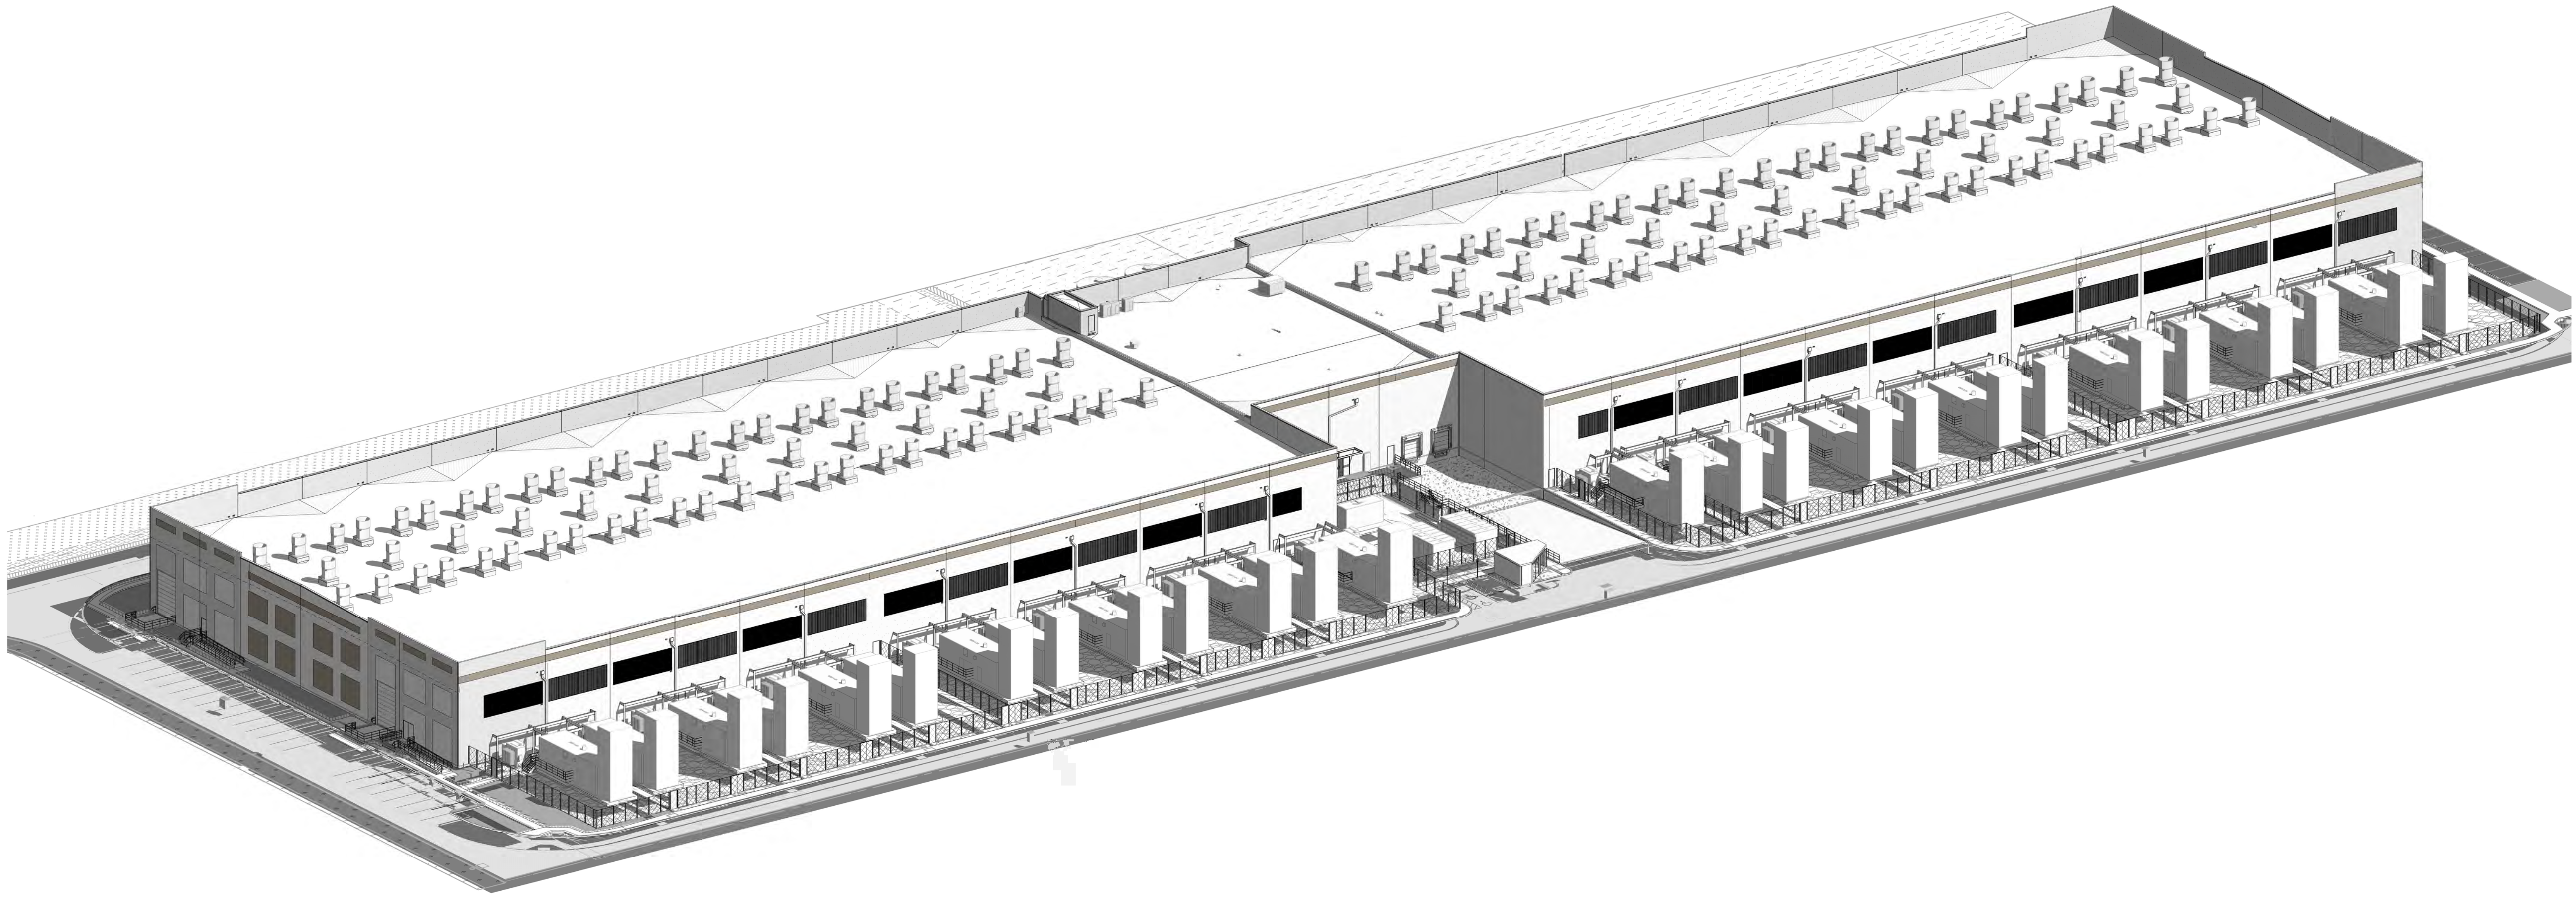

1 ISOMETRIC VIEW NORTH-EAST
Y A603

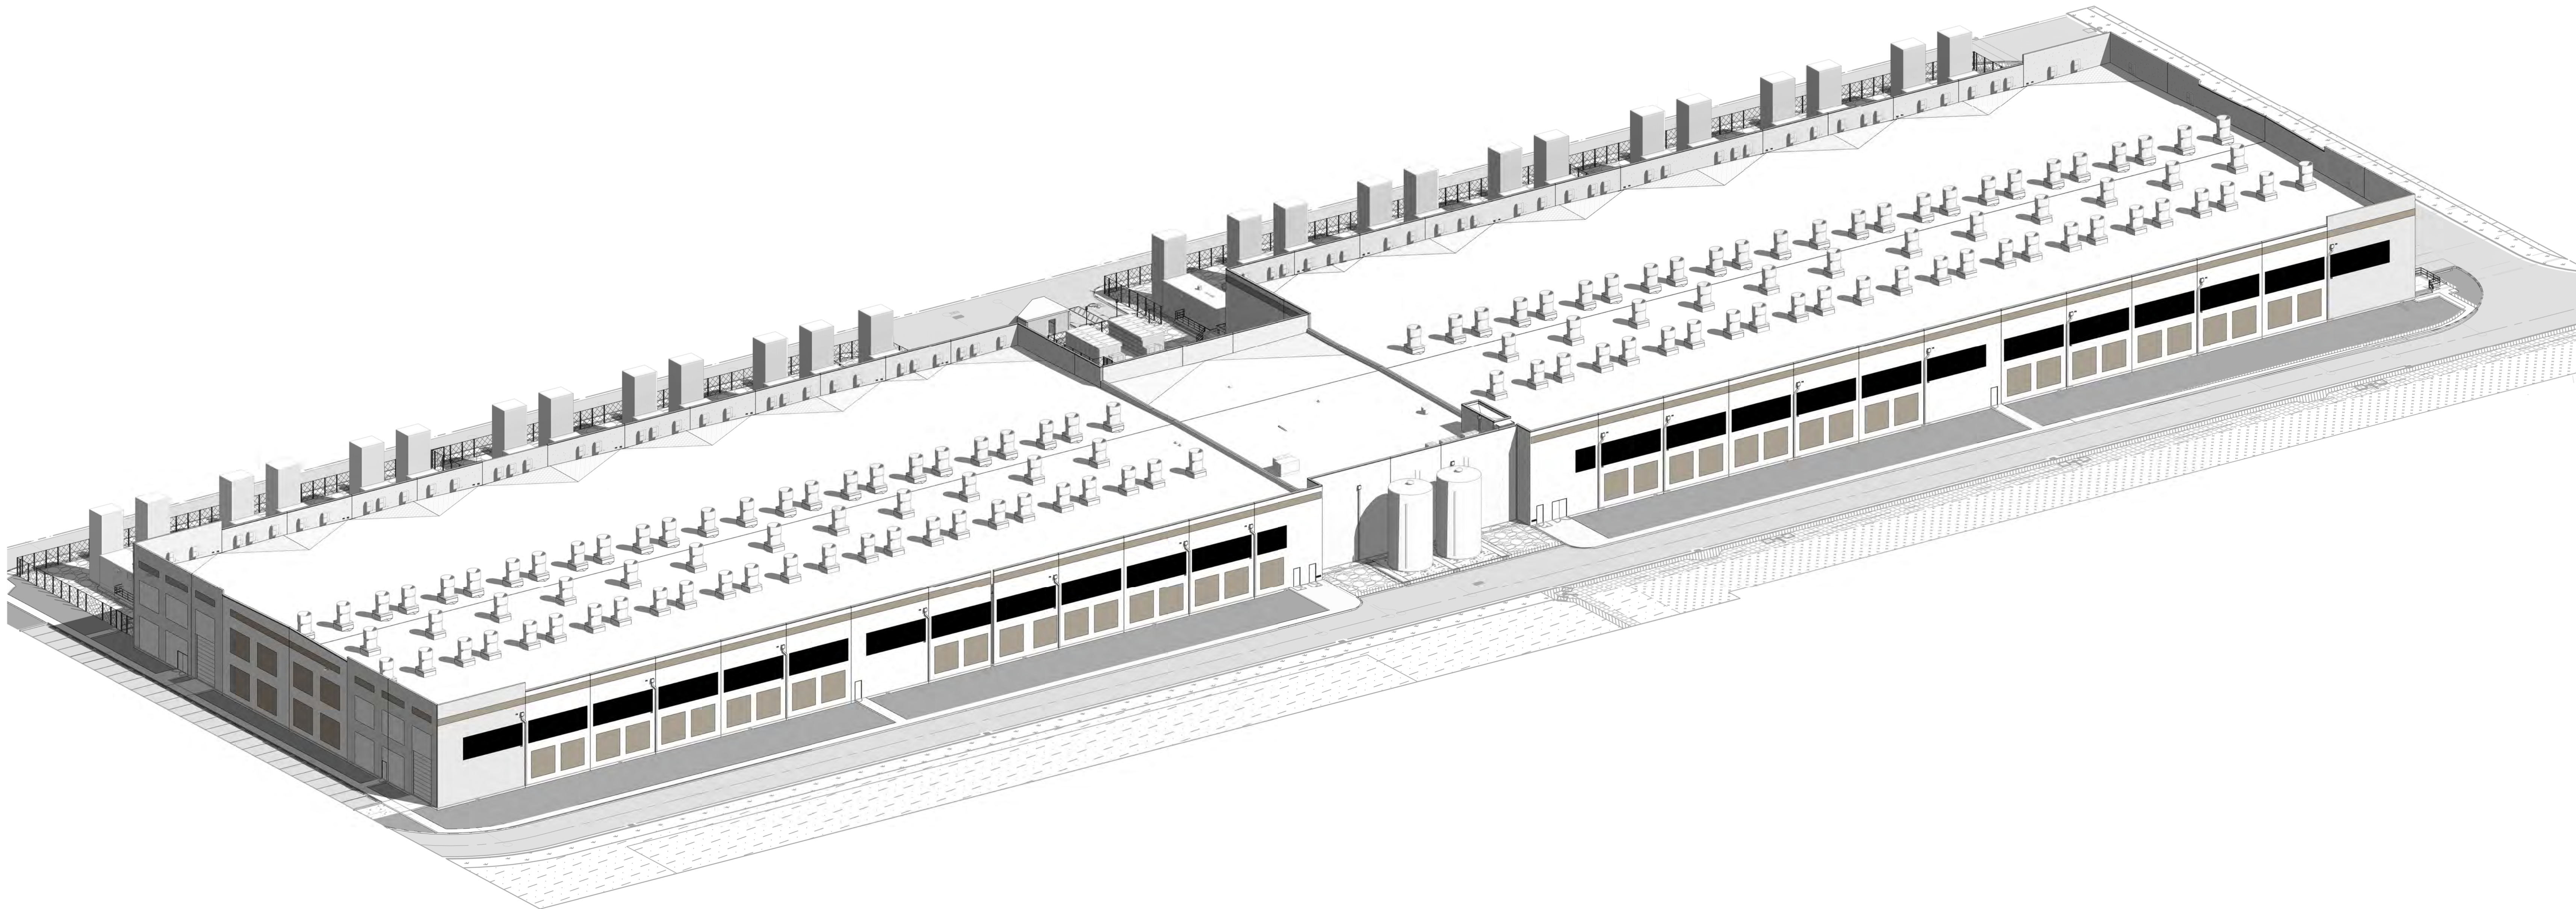

2 ISOMETRIC VIEW SOUTH-WEST
Y A603

PROJECT ADDRESS

CAMINO ARROYO
GILROY, CA 95020

ARCHITECTURAL CONSULTANT

HKS, INC.
DUTCH WICKES
(214) 969-5599
350 N SAINT PAUL ST., SUITE 100
DALLAS TX 75201-4240

STRUCTURAL ENGINEER

HKS, INC.
CLINT NASH
(214) 969-3255
350 N SAINT PAUL ST., SUITE 100
DALLAS TX 75201-4240

ELECTRICAL ENGINEER

RYAN FLEMING
(206) 285-7318
CAMINO ARROYO
GILROY, CA 95020

MECHANICAL/PLUMBING ENGINEER

STEVE GRAYSON
(206) 286-4002
CAMINO ARROYO
GILROY, CA 95020

CIVIL ENGINEER

KIMLEY HORN
MILES R. JOHNSON
(669) 800-4130
4637 CHABOT DRIVE, SUITE 300
PLEASANTON CA 94586

LANDSCAPE

KIMLEY HORN
MATTHEW MORGAN
(408) 785-5518
10 ALMADEN BLVD., SUITE 125 SAN JOSE CA 95113

PROJECT DELIVERY PACKAGE

PLANNING/ ENTITLE.

PROJECT:
CAMINO ARROYO - BUILDING 1

SHEET TITLE:
ARCHITECTURAL EXTERIOR ELEVATIONS

CONFIDENTIAL

REVISIONS

MARK	DATE	DESCRIPTION
D	06NOV2020	ISSUE FOR BID
	30OCT2020	ISSUE FOR PLANNING & ENTITLEMENT

SEAL/SIGNATURE

The licensed professional seal affixed to this sheet applies only to the material and items shown on this sheet. All drawings, instruments or other documents not exhibiting this seal shall not be considered prepared by this professional, and this professional expressly disclaims any and all responsibility for such plan, drawings or documents not exhibiting this seal.

ISSUE DATE: 16OCT2020

PROJECT NO:



DESIGNED:

ARCHITECT:

DRAWING NUMBER:

Y A603

CONFIDENTIAL INFORMATION. This drawing/document and all designs, details, inventions or developments covered or derived thereby are confidential and the exclusive property of the owner (or its affiliates), which reserve all rights in this drawing/document. Copying, reproduction, duplication, or distribution to a third party, in whole or in part, is forbidden unless expressly authorized in writing.

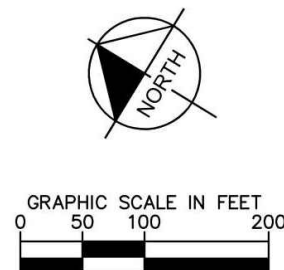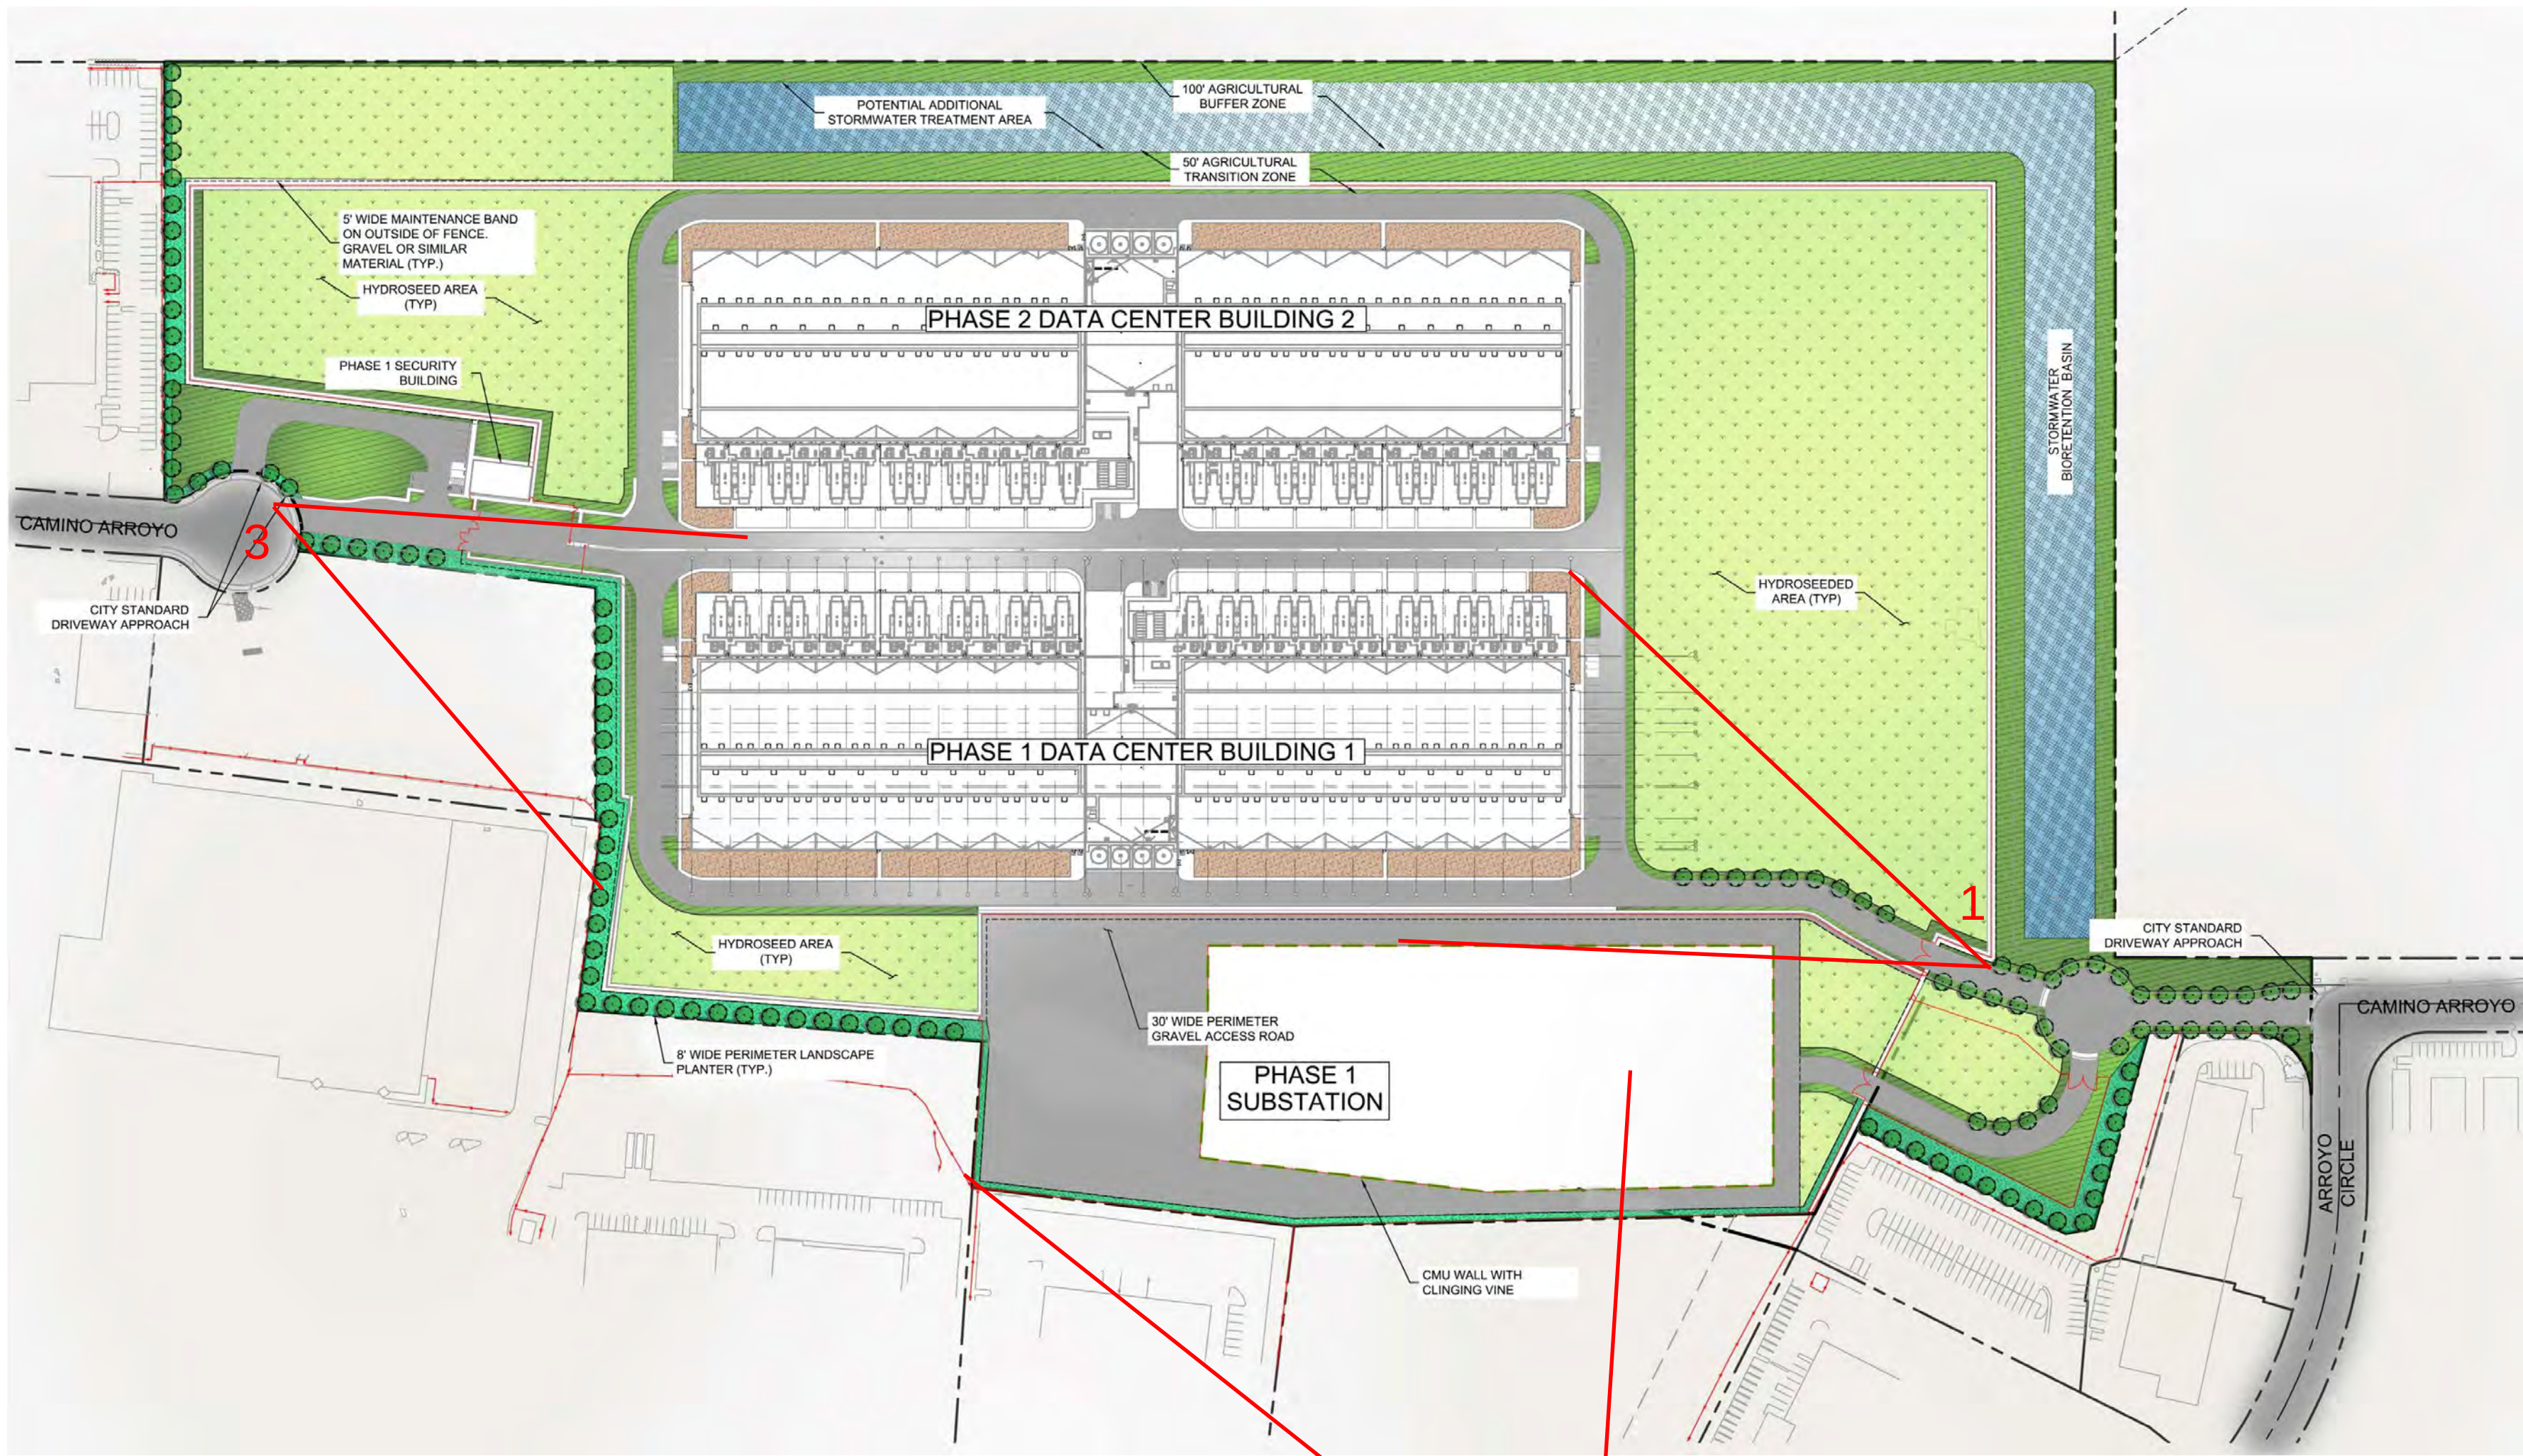

1. Southern Entry Roundabout View



2. South Valley Freeway View



3. Northern Entry Roundabout View

PROJECT ADDRESS
CAMINO ARROYO
GILROY, CA 95020

ARCHITECTURAL CONSULTANT
HKS, INC.
DUTCH WICKES
(214) 969-5599
350 N SAINT PAUL ST., SUITE 100
DALLAS TX 75201-4240

STRUCTURAL ENGINEER
HKS INC.
DAN GETZ
(214) 969-5599
350 N SAINT PAUL ST., SUITE 100
DALLAS TX 75201-4240

ELECTRICAL ENGINEER
MIKE SZOT
(208) 646-0019
CAMINO ARROYO
GILROY, CA 95020

MECHANICAL/PLUMBING ENGINEER
MECHANICAL ENGINEER
STEVE GRAYSON
(208) 406-1320
CAMINO ARROYO
GILROY, CA 95020

CIVIL ENGINEER
KIMLEY HORN
MILES R. JOHNSON
(669) 800-4130
4637 CHABOT DRIVE., SUITE 300
PLEASANTON CA 94568

OTHER CONSULTANT
KIMLEY HORN
MATTHEW MORGAN
(408) 785-3516
10 ALMADEN BLVD., SUITE 125 SAN JOSE CA 95113

PROJECT DELIVERY PACKAGE

PLANNING/ ENTITLE.

PROJECT:
CAMINO ARROYO - BUILDING 1
SHEET TITLE:
ARCHITECTURAL EXTERIOR ELEVATIONS
CONFIDENTIAL

REVISIONS		
MARK	DATE	DESCRIPTION
A	07AUG2020	ISSUE FOR 50% REVIEW
B	18SEP2020	ISSUE FOR 80% REVIEW
C	16OCT2020	100% CD
D	08NOV2020	ISSUE FOR BID
	30OCT2020	ISSUE FOR PLANNING & ENTITLEMENT

SEAL/SIGNATURE

The licensed professional seal affixed to this sheet applies only to the material and items shown on this sheet. All drawings, instruments or other documents not exhibiting this seal shall not be considered prepared by this professional, and this professional expressly disclaims any and all responsibility for such plan, drawings or documents not exhibiting this seal.

ISSUE DATE:	PROJECT NO:
DESIGNED:	ARCHITECT:
DRAWING NUMBER:	

CONFIDENTIAL INFORMATION. This drawing/document and all designs, details, inventions or developments covered or derived thereby are confidential and the exclusive property of the owner (or its affiliates), which reserve all rights in this drawing/document. Copying, reproduction, duplication, or distribution to a third party, in whole or in part, is forbidden unless expressly authorized in writing.