DOCKETED	
Docket Number:	25-SPPE-01
Project Title:	Vernon Backup Generating Facility
TN #:	262060
Document Title:	GIC Vernon LLC SPPE Application VBGF - Appendix F - Part III of IV
Description:	N/A
Filer:	Scott Galati
Organization:	DayZenLLC
Submitter Role:	Applicant Representative
Submission Date:	3/3/2025 10:29:35 AM
Docketed Date:	3/3/2025

Certificate of Analysis

Langan Engineering & Environmental Services	Project Number : GIC Vernon / 721040501
18575 Jamboree Road, suite 150	Report To : Megan Ritsema
Irvine , CA 92612	Reported : 01/22/2024

Volatile Organic Compounds by EPA 5035 / EPA 8260B - Quality Control (cont'd)

Analyte	Result (ug/kg)	PQL (ug/kg)	MDL (ug/kg)	Spike Level	Source Result	% Rec	% Rec Limits	RPD	RPD Limit	Notes
Batch B4A0650 - MSVOA_S (continued)										
Blank (B4A0650-BLK1) - Continued						Prepared: 1/16/2024 Analyzed: 1/16/2024				
Ethylbenzene	ND	5.0	2.0							
Freon-113	ND	5.0	3.9							
Hexachlorobutadiene	ND	5.0	1.8							
Isopropylbenzene	ND	5.0	2.4							
m,p-Xylene	ND	10	3.1							
Methylene chloride	ND	10	2.1							
MTBE	ND	5.0	1.9							
n-Butylbenzene	ND	5.0	2.2							
n-Propylbenzene	ND	5.0	2.0							
Naphthalene	ND	5.0	1.4							
o-Xylene	ND	5.0	1.8							
sec-Butylbenzene	ND	5.0	2.3							
Styrene	ND	5.0	1.5							
tert-Amyl methyl ether	ND	5.0	3.5							
tert-Butanol	ND	100	13							
tert-Butylbenzene	ND	5.0	2.1							
Tetrachloroethene	ND	5.0	3.4							
Toluene	ND	5.0	1.7							
trans-1,2-Dichloroethene	ND	5.0	2.0							
trans-1,3-Dichloropropene	ND	5.0	2.8							
Trichloroethene	ND	5.0	2.1							
Trichlorofluoromethane	ND	5.0	3.4							
Vinyl acetate	ND	50	46							
Vinyl chloride	ND	5.0	2.1							
Surrogate: 1,2-Dichloroethane-d4	*56.63*			*50.0000*		*113*	*50.7 - 181*			
Surrogate: 4-Bromofluorobenzene	*49.30*			*50.0000*		*98.6*	*69.2 - 119*			
Surrogate: Dibromofluoromethane	*52.82*			*50.0000*		*106*	*76.2 - 140*			
Surrogate: Toluene-d8	*51.07*			*50.0000*		*102*	*85.6 - 120*			
LCS (B4A0650-BS1)						Prepared: 1/16/2024 Analyzed: 1/16/2024				
1,1,1,2-Tetrachloroethane	54.2200	5.0	2.0	50.0000		108	68.1 - 128			
1,1,1-Trichloroethane	52.0700	5.0	2.5	50.0000		104	66.7 - 140			
1,1,2,2-Tetrachloroethane	50.6700	5.0	1.6	50.0000		101	70.2 - 127			
1,1,2-Trichloroethane	52.1000	5.0	2.3	50.0000		104	79.6 - 122			
1,1-Dichloroethane	57.2100	5.0	1.9	50.0000		114	69.6 - 138			
1,1-Dichloroethene	53.7100	5.0	2.4	50.0000		107	72.5 - 139			
1,1-Dichloropropene	50.9800	5.0	3.9	50.0000		102	79.5 - 132			
1,2,3-Trichloropropane	52.5200	5.0	1.7	50.0000		105	70.6 - 122			
1,2,3-Trichlorobenzene	50.3300	5.0	1.9	50.0000		101	72.2 - 126			
1,2,4-Trichlorobenzene	51.1200	5.0	1.7	50.0000		102	72.8 - 125			
1,2,4-Trimethylbenzene	54.0200	5.0	2.4	50.0000		108	76.4 - 124			
1,2-Dibromo-3-chloropropane	52.4300	10	3.4	50.0000		105	56.8 - 124			
1,2-Dibromoethane	49.5600	5.0	1.9	50.0000		99.1	82.3 - 122			
1,2-Dichlorobenzene	52.2200	5.0	1.8	50.0000		104	78.7 - 122			
1,2-Dichloroethane	55.3600	5.0	1.8	50.0000		111	55.8 - 143			

Langan Engineering & Environmental Services
18575 Jamboree Road, suite 150
Irvine , CA 92612

Project Number : GIC Vernon / 721040501
Report To : Megan Ritsema
Reported : 01/22/2024

Volatile Organic Compounds by EPA 5035 / EPA 8260B - Quality Control (cont'd)

Analyte	Result (ug/kg)	PQL (ug/kg)	MDL (ug/kg)	Spike Level	Source Result	% Rec	% Rec Limits	RPD	RPD Limit	Notes
Batch B4A0650 - MSVOA_S (continued)										
LCS (B4A0650-BS1) - Continued						Prepared: 1/16/2024 Analyzed: 1/16/2024				
1,2-Dichloropropane	54.6700	5.0	3.4	50.0000		109	76.6 - 125			
1,3,5-Trimethylbenzene	54.5200	5.0	2.0	50.0000		109	76.3 - 127			
1,3-Dichlorobenzene	52.8600	5.0	1.9	50.0000		106	78 - 127			
1,3-Dichloropropane	52.8000	5.0	1.7	50.0000		106	78.2 - 118			
1,4-Dichlorobenzene	50.9900	5.0	1.6	50.0000		102	78.2 - 123			
2,2-Dichloropropane	59.3200	5.0	4.0	50.0000		119	67 - 134			
2-Chlorotoluene	52.5200	5.0	2.3	50.0000		105	75.5 - 125			
4-Chlorotoluene	52.0900	5.0	1.6	50.0000		104	75.2 - 124			
4-Isopropyltoluene	52.8400	5.0	2.3	50.0000		106	77.3 - 127			
Benzene	52.1400	5.0	2.0	50.0000		104	83.3 - 122			
Bromobenzene	51.5200	5.0	1.5	50.0000		103	78.4 - 124			
Bromochloromethane	46.0000	5.0	1.6	50.0000		92.0	78.2 - 136			
Bromodichloromethane	49.6400	5.0	3.2	50.0000		99.3	72.3 - 129			
Bromoform	49.4000	5.0	1.5	50.0000		98.8	62 - 128			
Bromomethane	62.8800	5.0	2.8	50.0000		126	35 - 190			
Carbon disulfide	50.9500	5.0	2.8	50.0000		102	50.4 - 143			
Carbon tetrachloride	54.1600	5.0	2.2	50.0000		108	60.3 - 147			
Chlorobenzene	52.6100	5.0	1.3	50.0000		105	79.5 - 121			
Chloroethane	59.4800	5.0	3.4	50.0000		119	56.1 - 168			
Chloroform	53.0600	5.0	2.0	50.0000		106	73.1 - 136			
Chloromethane	50.9500	5.0	2.5	50.0000		102	23.9 - 158			
cis-1,2-Dichloroethene	51.6800	5.0	3.5	50.0000		103	73.8 - 137			
cis-1,3-Dichloropropene	52.4600	5.0	3.5	50.0000		105	76.1 - 120			
Di-isopropyl ether	63.8400	5.0	2.0	50.0000		128	45.3 - 157			
Dibromochloromethane	51.1200	5.0	1.6	50.0000		102	66.9 - 126			
Dibromomethane	52.3100	5.0	4.6	50.0000		105	78.2 - 121			
Dichlorodifluoromethane	41.3600	5.0	3.1	50.0000		82.7	-56.8 - 214			
Ethyl Acetate	567.150	50	19	500.000		113	34.1 - 177			
Ethyl Ether	586.160	50	13	500.000		117	44.6 - 178			
Ethyl tert-butyl ether	59.0900	5.0	1.8	50.0000		118	70.9 - 137			
Ethylbenzene	52.8300	5.0	2.0	50.0000		106	78.3 - 122			
Freon-113	53.6800	5.0	3.9	50.0000		107	33.9 - 192			
Hexachlorobutadiene	48.9000	5.0	1.8	50.0000		97.8	68.4 - 132			
Isopropylbenzene	54.0400	5.0	2.4	50.0000		108	77.8 - 126			
m,p-Xylene	106.830	10	3.1	100.000		107	79.7 - 125			
Methylene chloride	52.7600	10	2.1	50.0000		106	58.7 - 146			
MTBE	58.3600	5.0	1.9	50.0000		117	63.6 - 150			
n-Butylbenzene	53.5400	5.0	2.2	50.0000		107	74.9 - 128			
n-Propylbenzene	52.6100	5.0	2.0	50.0000		105	77.4 - 127			
Naphthalene	47.6800	5.0	1.4	50.0000		95.4	68.3 - 124			
o-Xylene	52.1700	5.0	1.8	50.0000		104	74.1 - 123			
sec-Butylbenzene	52.1400	5.0	2.3	50.0000		104	79.1 - 126			
Styrene	54.1200	5.0	1.5	50.0000		108	76.8 - 123			
tert-Amyl methyl ether	61.8300	5.0	3.5	50.0000		124	69.8 - 143			
tert-Butanol	266.320	100	13	250.000		107	55.9 - 133			

Certificate of Analysis

Langan Engineering & Environmental Services	Project Number : GIC Vernon / 721040501
18575 Jamboree Road, suite 150	Report To : Megan Ritsema
Irvine , CA 92612	Reported : 01/22/2024

Volatile Organic Compounds by EPA 5035 / EPA 8260B - Quality Control (cont'd)

Analyte	Result (ug/kg)	PQL (ug/kg)	MDL (ug/kg)	Spike Level	Source Result	% Rec	% Rec Limits	RPD	RPD Limit	Notes
Batch B4A0650 - MSVOA_S (continued)										
LCS (B4A0650-BS1) - Continued						Prepared: 1/16/2024 Analyzed: 1/16/2024				
tert-Butylbenzene	52.8700	5.0	2.1	50.0000		106	75.6 - 128			
Tetrachloroethene	53.4500	5.0	3.4	50.0000		107	69.2 - 129			
Toluene	53.1100	5.0	1.7	50.0000		106	85.3 - 123			
trans-1,2-Dichloroethene	51.2100	5.0	2.0	50.0000		102	75 - 139			
trans-1,3-Dichloropropene	54.8200	5.0	2.8	50.0000		110	71.2 - 123			
Trichloroethene	47.3500	5.0	2.1	50.0000		94.7	86.4 - 123			
Trichlorofluoromethane	51.5400	5.0	3.4	50.0000		103	63.8 - 151			
Vinyl acetate	610.560	50	46	500.000		122	28.4 - 168			
Vinyl chloride	55.3400	5.0	2.1	50.0000		111	46.5 - 153			
Surrogate: 1,2-Dichloroethane-d4	*55.12*			*50.0000*		*110*	*50.7 - 181*			
Surrogate: 4-Bromofluorobenzene	*52.27*			*50.0000*		*105*	*69.2 - 119*			
Surrogate: Dibromofluoromethane	*53.61*			*50.0000*		*107*	*76.2 - 140*			
Surrogate: Toluene-d8	*52.34*			*50.0000*		*105*	*85.6 - 120*			
LCS Dup (B4A0650-BSD1)						Prepared: 1/16/2024 Analyzed: 1/16/2024				
1,1,1,2-Tetrachloroethane	57.0400	5.0	2.0	50.0000		114	68.1 - 128	5.07	20	
1,1,1-Trichloroethane	49.8000	5.0	2.5	50.0000		99.6	66.7 - 140	4.46	20	
1,1,2,2-Tetrachloroethane	52.8100	5.0	1.6	50.0000		106	70.2 - 127	4.14	20	
1,1,2-Trichloroethane	50.2400	5.0	2.3	50.0000		100	79.6 - 122	3.63	20	
1,1-Dichloroethane	52.8800	5.0	1.9	50.0000		106	69.6 - 138	7.87	20	
1,1-Dichloroethene	60.1300	5.0	2.4	50.0000		120	72.5 - 139	11.3	20	
1,1-Dichloropropene	54.0000	5.0	3.9	50.0000		108	79.5 - 132	5.75	20	
1,2,3-Trichloropropane	52.7000	5.0	1.7	50.0000		105	70.6 - 122	0.342	20	
1,2,3-Trichlorobenzene	50.8900	5.0	1.9	50.0000		102	72.2 - 126	1.11	20	
1,2,4-Trichlorobenzene	51.2300	5.0	1.7	50.0000		102	72.8 - 125	0.215	20	
1,2,4-Trimethylbenzene	53.3900	5.0	2.4	50.0000		107	76.4 - 124	1.17	20	
1,2-Dibromo-3-chloropropane	49.4400	10	3.4	50.0000		98.9	56.8 - 124	5.87	20	
1,2-Dibromoethane	49.6600	5.0	1.9	50.0000		99.3	82.3 - 122	0.202	20	
1,2-Dichlorobenzene	52.6600	5.0	1.8	50.0000		105	78.7 - 122	0.839	20	
1,2-Dichloroethane	52.6300	5.0	1.8	50.0000		105	55.8 - 143	5.06	20	
1,2-Dichloropropane	55.3200	5.0	3.4	50.0000		111	76.6 - 125	1.18	20	
1,3,5-Trimethylbenzene	54.4000	5.0	2.0	50.0000		109	76.3 - 127	0.220	20	
1,3-Dichlorobenzene	54.1400	5.0	1.9	50.0000		108	78 - 127	2.39	20	
1,3-Dichloropropane	53.2200	5.0	1.7	50.0000		106	78.2 - 118	0.792	20	
1,4-Dichlorobenzene	51.8300	5.0	1.6	50.0000		104	78.2 - 123	1.63	20	
2,2-Dichloropropane	52.3300	5.0	4.0	50.0000		105	67 - 134	12.5	20	
2-Chlorotoluene	51.3000	5.0	2.3	50.0000		103	75.5 - 125	2.35	20	
4-Chlorotoluene	50.8700	5.0	1.6	50.0000		102	75.2 - 124	2.37	20	
4-Isopropyltoluene	54.0700	5.0	2.3	50.0000		108	77.3 - 127	2.30	20	
Benzene	51.0900	5.0	2.0	50.0000		102	83.3 - 122	2.03	20	
Bromobenzene	51.9100	5.0	1.5	50.0000		104	78.4 - 124	0.754	20	
Bromochloromethane	51.3200	5.0	1.6	50.0000		103	78.2 - 136	10.9	20	
Bromodichloromethane	50.9000	5.0	3.2	50.0000		102	72.3 - 129	2.51	20	
Bromoform	51.4500	5.0	1.5	50.0000		103	62 - 128	4.07	20	
Bromomethane	54.8500	5.0	2.8	50.0000		110	35 - 190	13.6	20	

Certificate of Analysis

Langan Engineering & Environmental Services	Project Number : GIC Vernon / 721040501
18575 Jamboree Road, suite 150	Report To : Megan Ritsema
Irvine , CA 92612	Reported : 01/22/2024

Volatile Organic Compounds by EPA 5035 / EPA 8260B - Quality Control (cont'd)

Analyte	Result (ug/kg)	PQL (ug/kg)	MDL (ug/kg)	Spike Level	Source Result	% Rec	% Rec Limits	RPD	RPD Limit	Notes
Batch B4A0650 - MSVOA_S (continued)										
LCS Dup (B4A0650-BSD1) - Continued						Prepared: 1/16/2024 Analyzed: 1/16/2024				
Carbon disulfide	50.5200	5.0	2.8	50.0000		101	50.4 - 143	0.848	20	
Carbon tetrachloride	55.5500	5.0	2.2	50.0000		111	60.3 - 147	2.53	20	
Chlorobenzene	54.4500	5.0	1.3	50.0000		109	79.5 - 121	3.44	20	
Chloroethane	56.0000	5.0	3.4	50.0000		112	56.1 - 168	6.03	20	
Chloroform	52.1400	5.0	2.0	50.0000		104	73.1 - 136	1.75	20	
Chloromethane	48.2000	5.0	2.5	50.0000		96.4	23.9 - 158	5.55	20	
cis-1,2-Dichloroethene	52.7600	5.0	3.5	50.0000		106	73.8 - 137	2.07	20	
cis-1,3-Dichloropropene	53.0300	5.0	3.5	50.0000		106	76.1 - 120	1.08	20	
Di-isopropyl ether	58.5000	5.0	2.0	50.0000		117	45.3 - 157	8.73	20	
Dibromochloromethane	53.5800	5.0	1.6	50.0000		107	66.9 - 126	4.70	20	
Dibromomethane	49.9800	5.0	4.6	50.0000		100	78.2 - 121	4.56	20	
Dichlorodifluoromethane	40.4600	5.0	3.1	50.0000		80.9	-56.8 - 214	2.20	20	
Ethyl Acetate	576.060	50	19	500.000		115	34.1 - 177	1.56	20	
Ethyl Ether	553.560	50	13	500.000		111	44.6 - 178	5.72	20	
Ethyl tert-butyl ether	60.6400	5.0	1.8	50.0000		121	70.9 - 137	2.59	20	
Ethylbenzene	53.1600	5.0	2.0	50.0000		106	78.3 - 122	0.623	20	
Freon-113	52.4900	5.0	3.9	50.0000		105	33.9 - 192	2.24	20	
Hexachlorobutadiene	50.6000	5.0	1.8	50.0000		101	68.4 - 132	3.42	20	
Isopropylbenzene	52.7300	5.0	2.4	50.0000		105	77.8 - 126	2.45	20	
m,p-Xylene	109.030	10	3.1	100.000		109	79.7 - 125	2.04	20	
Methylene chloride	46.2100	10	2.1	50.0000		92.4	58.7 - 146	13.2	20	
MTBE	57.1000	5.0	1.9	50.0000		114	63.6 - 150	2.18	20	
n-Butylbenzene	52.4500	5.0	2.2	50.0000		105	74.9 - 128	2.06	20	
n-Propylbenzene	53.7000	5.0	2.0	50.0000		107	77.4 - 127	2.05	20	
Naphthalene	47.4500	5.0	1.4	50.0000		94.9	68.3 - 124	0.484	20	
o-Xylene	54.6900	5.0	1.8	50.0000		109	74.1 - 123	4.72	20	
sec-Butylbenzene	51.7400	5.0	2.3	50.0000		103	79.1 - 126	0.770	20	
Styrene	55.9000	5.0	1.5	50.0000		112	76.8 - 123	3.24	20	
tert-Amyl methyl ether	56.7100	5.0	3.5	50.0000		113	69.8 - 143	8.64	20	
tert-Butanol	291.460	100	13	250.000		117	55.9 - 133	9.01	20	
tert-Butylbenzene	53.7200	5.0	2.1	50.0000		107	75.6 - 128	1.59	20	
Tetrachloroethene	49.8200	5.0	3.4	50.0000		99.6	69.2 - 129	7.03	20	
Toluene	52.9100	5.0	1.7	50.0000		106	85.3 - 123	0.377	20	
trans-1,2-Dichloroethene	49.2600	5.0	2.0	50.0000		98.5	75 - 139	3.88	20	
trans-1,3-Dichloropropene	51.9800	5.0	2.8	50.0000		104	71.2 - 123	5.32	20	
Trichloroethene	52.0600	5.0	2.1	50.0000		104	86.4 - 123	9.48	20	
Trichlorofluoromethane	51.1000	5.0	3.4	50.0000		102	63.8 - 151	0.857	20	
Vinyl acetate	577.700	50	46	500.000		116	28.4 - 168	5.53	20	
Vinyl chloride	48.0500	5.0	2.1	50.0000		96.1	46.5 - 153	14.1	20	
Surrogate: 1,2-Dichloroethane-d4	*51.59*			*50.0000*		*103*	*50.7 - 181*			
Surrogate: 4-Bromofluorobenzene	*52.40*			*50.0000*		*105*	*69.2 - 119*			
Surrogate: Dibromofluoromethane	*49.91*			*50.0000*		*99.8*	*76.2 - 140*			
Surrogate: Toluene-d8	*51.73*			*50.0000*		*103*	*85.6 - 120*			

ADVANCED TECHNOLOGY LABORATORIES

3275 Walnut Ave., Signal Hill, CA 90755
Tel: (562) 989-4045 • Fax: (562) 989-4040

CHAIN OF CUSTODY RECORD

Page 1 of 1

2400049

FOR LABORATORY USE ONLY						ATLCOC Ver:20210101
Method of Transport		Sample Conditions Upon Receipt				
☑ Client ☐ ATL		Condition	Y	N	Condition	Y	N
☐ FedEx ☐ OnTrac		1. CHILLED	☑	☐	5. # OF SAMPLES MATCH COC	☑	☐
☐ GSO		2. HEADSPACE (VOA) < 6mm	☐	☑	6. PRESERVED	☑	☐
☐ Other:		3. CONTAINER INTACT	☑	☐	7. Cooler Temp (°C)	3.2	
		4. SEALED	☐	☑	8. THERMOMETER ID:		

Company: Langan Engineering	Address: 18575 Jamboree Rd		Tel:
SEND REPORT TO:	City: Irvine	State: CA Zip: 92612	Fax: Langan EDD
Attn: Megan Ritsema Email: mritsema@langan.com	SEND INVOICE TO: ☐ same as SEND REPORT TO		EDD: ☒ Excel ☒ Routine; ☐ EDF ☐ Caltrans Legal; ☐ Equis ☐ RWQCB Level IV; ☒ PDF ☐
Company: Langan	Attn: Megan Ritsema Email:		QA/QC
Address: 18575 Jamboree Rd Suite 150	Company: Email:		
City: Irvine State: CA Zip: 92612	Address: City: State: Zip:		

Project Name: GIC Vernon
Project No.: 72104050 1
Sampler:
Quote #:
PO #:

ITEM	Lab ID (For Lab Use Only)	Sample Description: Sample ID	Location	Date	Time	Requested Analysis: TPH Diesel and Motor Oil w/ Silica Gel Cleanup	VOCs EPA 8260B	Title 22 Metals	Sample Matrix: Solid	Water	Wastewater	Non-aqueous	Other:	Turnaround Time (TAT)	Container: Quantity	Container: Type: 1=Tube; 2=VOA; 3=Liter; 4=Pint; 5=Jar; 6=Other; 7=Canister	Container: Material: 1=Glass; 2=Plastic; 3=Metal	Container: Preservative: 1=HCl; 2=HNO3; 3=H2SO4; 4=NaOH; 5=ZnAcetate; 6=NaOH; 7=NaS2O3	Remarks
1	1	OBS-1-2'	orange-brown	1/16/24	0815	X	X	X	X					5	4	2	5	7	
2	2	OBS-1-3'	Soil found	1/16/24	0816	H	H	H	X					H	4	2	5	7	H
3			Near elevator																
4			Shaft 2																
5																			
6																			
7																			
8																			
9																			
10																			

(Special Instructions, Comments, Notes, etc.)
H= hold until further notice

By relinquishing samples to ATL, I hereby agree that I have read and accept ATL's Terms and Conditions, as stated in www.atlglobal.com/terms-and-conditions.

Relinquished by: (Signature and Printed Name)	Date:	Time:	Received by: (Signature and Printed Name)	Date:	Time:
Rachel Owen	1/16/24	1142	Dannyle	1/16/24	11:42
Relinquished by: (Signature and Printed Name)	Date:	Time:	Received by: (Signature and Printed Name)	Date:	Time:
Relinquished by: (Signature and Printed Name)	Date:	Time:	Received by: (Signature and Printed Name)	Date:	Time:

January 22, 2024

Megan Ritsema
Langan Engineering & Environmental Services
18575 Jamboree Road, suite 150
Irvine, CA 92612
Tel: (949) 561-9200
Fax:(949) 255-8641

ELAP No.: 1838
CSDLAC No.: 10196
ORELAP No.: CA300003

Re: ATL Work Order Number : 2400050
Client Reference : GIC Vernon / 721040501

Enclosed are the results for sample(s) received on January 16, 2024 by Advanced Technology Laboratories. The sample(s) are tested for the parameters as indicated on the enclosed chain of custody in accordance with applicable laboratory certifications. The laboratory results contained in this report specifically pertains to the sample(s) submitted.

Thank you for the opportunity to serve the needs of your company. If you have any questions, please feel free to contact me or Project.Management@atlglobal.com.

Sincerely,



Lena Davidkov, Client Services
lena.davidkov@atlglobal.com
Authorized to Release on 01/22/24 15:31 on Behalf of



Amy Leung
Laboratory Director

The test results in this report relate exclusively to the samples as received by the laboratory, and meet the requirements of the methodology under which they were reported; any exceptions are noted within the report and/ or case narrative.

The cover letter/ signature page and the case narrative are integral parts of this analytical report; the absence of any portion of the report renders the report invalid. This report shall not be reproduced except in full, and shall have the express written approval of the laboratory, and the original client firm to do so

.

The electronic signature on this report is signed by an authorized signatory of Advanced Technology Laboratories, and is intended to be legally binding as the equivalent of a handwritten signature.

Certificate of Analysis

Langan Engineering & Environmental Services		Project Number :	GIC Vernon / 721040501
18575 Jamboree Road, suite 150		Report To :	Megan Ritsema
Irvine , CA 92612		Reported :	01/22/2024

SUMMARY OF SAMPLES

Sample ID	Laboratory ID	Matrix	Date Sampled	Date Received
ES2-4'	2400050-01	Soil	1/16/24 8:30	1/16/24 11:42
ES2-6'	2400050-02	Soil	1/16/24 8:39	1/16/24 11:42
ES2-8'	2400050-03	Soil	1/16/24 8:45	1/16/24 11:42
ES2-10'	2400050-04	Soil	1/16/24 8:52	1/16/24 11:42
ES2-19'	2400050-05	Soil	1/16/24 9:10	1/16/24 11:42

Certificate of Analysis

Langan Engineering & Environmental Services		Project Number :	GIC Vernon / 721040501
18575 Jamboree Road, suite 150		Report To :	Megan Ritsema
Irvine , CA 92612		Reported :	01/22/2024

Notes and Definitions

R	RPD value outside acceptance criteria. Calculation is based on raw values. The analytical batch was validated by the Laboratory Control Sample (LCS).
ND	Analyte is not detected at or above the Practical Quantitation Limit (PQL). When client requests quantitation against MDL, analyte is not detected at or above the Method Detection Limit (MDL)
PQL	Practical Quantitation Limit
MDL	Method Detection Limit
NR	Not Reported
RPD	Relative Percent Difference
CA2	CA-ELAP (CDPH)
OR1	OR-NELAP (OSPHL)

Notes:
(1) The reported MDL and PQL are based on prep ratio variation and analytical dilution.
(2) The suffix [2C] of specific analytes signifies that the reported result is taken from the instrument's second column.
(3) Results are wet unless otherwise specified.

Certificate of Analysis

Langan Engineering & Environmental Services		Project Number :	GIC Vernon / 721040501
18575 Jamboree Road, suite 150		Report To :	Megan Ritsema
Irvine , CA 92612		Reported :	01/22/2024

Mercury by AA (Cold Vapor) EPA 7471A

Analyte: Mercury **Analyst: AA**

Laboratory ID	Client Sample ID	Result	Units	PQL	Dilution	Batch	Prepared	Date/Time Analyzed	Notes
2400050-02	ES2-6'	**ND**	mg/kg	0.10	1	B4A0657	01/16/2024	01/17/24 11:38	

Certificate of Analysis

Langan Engineering & Environmental Services	Project Number : GIC Vernon / 721040501
18575 Jamboree Road, suite 150	Report To : Megan Ritsema
Irvine , CA 92612	Reported : 01/22/2024

Client Sample ID: ES2-6'
Lab ID: 2400050-02

Title 22 Metals by ICP-AES EPA 6010B

Analyst: ICP

Analyte	Result (mg/kg)	PQL (mg/kg)	Dilution	Batch	Prepared	Date/Time Analyzed	Notes
Antimony	ND	2.0	1	B4A0658	01/16/2024	01/17/24 14:36	
Arsenic	**2.2**	2.0	1	B4A0658	01/16/2024	01/17/24 14:36	
Barium	**70**	1.0	1	B4A0658	01/16/2024	01/17/24 14:36	
Beryllium	ND	1.0	1	B4A0658	01/16/2024	01/17/24 14:36	
Cadmium	ND	1.0	1	B4A0658	01/16/2024	01/17/24 14:36	
Chromium	**12**	1.0	1	B4A0658	01/16/2024	01/17/24 14:36	
Cobalt	**7.0**	1.0	1	B4A0658	01/16/2024	01/17/24 14:36	
Copper	**14**	1.0	1	B4A0658	01/16/2024	01/17/24 14:36	
Lead	**4.8**	1.0	1	B4A0658	01/16/2024	01/17/24 14:36	
Molybdenum	ND	1.0	1	B4A0658	01/16/2024	01/17/24 14:36	
Nickel	**9.2**	1.0	1	B4A0658	01/16/2024	01/17/24 14:36	
Selenium	ND	2.0	1	B4A0658	01/16/2024	01/17/24 14:36	
Silver	ND	1.0	1	B4A0658	01/16/2024	01/17/24 14:36	
Thallium	ND	2.0	1	B4A0658	01/16/2024	01/17/24 14:36	
Vanadium	**29**	1.0	1	B4A0658	01/16/2024	01/17/24 14:36	
Zinc	**59**	2.0	1	B4A0658	01/16/2024	01/17/24 14:36	

Gasoline Range Organics by EPA 5035 / EPA 8015B (Modified)

Analyst: EB

Analyte		Result (mg/kg)	PQL (mg/kg)	Dilution	Batch	Prepared	Date/Time Analyzed	Notes
Gasoline Range Organics		ND	0.59	1	B4A0652	01/16/2024	01/16/24 15:33	
Surrogate: 4-Bromofluorobenzene	*80.3 %*		*31 - 137*		B4A0652	01/16/2024	*01/16/24 15:33*	

Diesel and Oil Range Organics by EPA 8015B

Analyst: EB

Analyte		Result (mg/kg)	PQL (mg/kg)	Dilution	Batch	Prepared	Date/Time Analyzed	Notes
DRO		**1600**	5.0	1	B4A0654	01/16/2024	01/16/24 16:21	
ORO		**3700**	5.0	1	B4A0654	01/16/2024	01/16/24 16:21	
Surrogate: p-Terphenyl	*90.3 %*		*-6.76 - 189*		B4A0654	01/16/2024	*01/16/24 16:21*	

Polychlorinated Biphenyls by EPA 8082

Analyst: EB

Analyte	Result (ug/kg)	PQL (ug/kg)	Dilution	Batch	Prepared	Date/Time Analyzed	Notes
Aroclor 1016	ND	16	1	B4A0655	01/16/2024	01/17/24 12:56	
Aroclor 1221	ND	16	1	B4A0655	01/16/2024	01/17/24 12:56	

Certificate of Analysis

Langan Engineering & Environmental Services	Project Number : GIC Vernon / 721040501
18575 Jamboree Road, suite 150	Report To : Megan Ritsema
Irvine , CA 92612	Reported : 01/22/2024

Client Sample ID: ES2-6'

Lab ID: 2400050-02

Polychlorinated Biphenyls by EPA 8082 **Analyst: EB**

Analyte	Result (ug/kg)	PQL (ug/kg)	Dilution	Batch	Prepared	Date/Time Analyzed	Notes
Aroclor 1232	ND	16	1	B4A0655	01/16/2024	01/17/24 12:56	
Aroclor 1242	ND	16	1	B4A0655	01/16/2024	01/17/24 12:56	
Aroclor 1248	ND	16	1	B4A0655	01/16/2024	01/17/24 12:56	
Aroclor 1254	ND	16	1	B4A0655	01/16/2024	01/17/24 12:56	
Aroclor 1260	ND	16	1	B4A0655	01/16/2024	01/17/24 12:56	
Aroclor 1262	ND	16	1	B4A0655	01/16/2024	01/17/24 12:56	
Aroclor 1268	ND	16	1	B4A0655	01/16/2024	01/17/24 12:56	
Surrogate: Decachlorobiphenyl	*28.8 %*	*-9.13 - 155*		B4A0655	01/16/2024	*01/17/24 12:56*	
Surrogate: Tetrachloro-m-xylene	*66.3 %*	*8.19 - 138*		B4A0655	01/16/2024	*01/17/24 12:56*	

Volatile Organic Compounds by EPA 5035 / EPA 8260B **Analyst: EB**

Analyte	Result (ug/kg)	PQL (ug/kg)	Dilution	Batch	Prepared	Date/Time Analyzed	Notes
1,1,1,2-Tetrachloroethane	ND	2.9	1	B4A0650	01/16/2024	01/16/24 15:44	
1,1,1-Trichloroethane	ND	2.9	1	B4A0650	01/16/2024	01/16/24 15:44	
1,1,2,2-Tetrachloroethane	ND	2.9	1	B4A0650	01/16/2024	01/16/24 15:44	
1,1,2-Trichloroethane	ND	2.9	1	B4A0650	01/16/2024	01/16/24 15:44	
1,1-Dichloroethane	ND	2.9	1	B4A0650	01/16/2024	01/16/24 15:44	
1,1-Dichloroethene	ND	2.9	1	B4A0650	01/16/2024	01/16/24 15:44	
1,1-Dichloropropene	ND	2.9	1	B4A0650	01/16/2024	01/16/24 15:44	
1,2,3-Trichloropropane	ND	2.9	1	B4A0650	01/16/2024	01/16/24 15:44	
1,2,3-Trichlorobenzene	ND	2.9	1	B4A0650	01/16/2024	01/16/24 15:44	
1,2,4-Trichlorobenzene	ND	2.9	1	B4A0650	01/16/2024	01/16/24 15:44	
1,2,4-Trimethylbenzene	ND	2.9	1	B4A0650	01/16/2024	01/16/24 15:44	
1,2-Dibromo-3-chloropropane	ND	5.8	1	B4A0650	01/16/2024	01/16/24 15:44	
1,2-Dibromoethane	ND	2.9	1	B4A0650	01/16/2024	01/16/24 15:44	
1,2-Dichlorobenzene	ND	2.9	1	B4A0650	01/16/2024	01/16/24 15:44	
1,2-Dichloroethane	ND	2.9	1	B4A0650	01/16/2024	01/16/24 15:44	
1,2-Dichloropropane	ND	2.9	1	B4A0650	01/16/2024	01/16/24 15:44	
1,3,5-Trimethylbenzene	ND	2.9	1	B4A0650	01/16/2024	01/16/24 15:44	
1,3-Dichlorobenzene	ND	2.9	1	B4A0650	01/16/2024	01/16/24 15:44	
1,3-Dichloropropane	ND	2.9	1	B4A0650	01/16/2024	01/16/24 15:44	
1,4-Dichlorobenzene	ND	2.9	1	B4A0650	01/16/2024	01/16/24 15:44	
2,2-Dichloropropane	ND	2.9	1	B4A0650	01/16/2024	01/16/24 15:44	
2-Chlorotoluene	ND	2.9	1	B4A0650	01/16/2024	01/16/24 15:44	
4-Chlorotoluene	ND	2.9	1	B4A0650	01/16/2024	01/16/24 15:44	
4-Isopropyltoluene	ND	2.9	1	B4A0650	01/16/2024	01/16/24 15:44	
Benzene	ND	2.9	1	B4A0650	01/16/2024	01/16/24 15:44	

Certificate of Analysis

Langan Engineering & Environmental Services	Project Number : GIC Vernon / 721040501
18575 Jamboree Road, suite 150	Report To : Megan Ritsema
Irvine , CA 92612	Reported : 01/22/2024

Client Sample ID: ES2-6'

Lab ID: 2400050-02

Volatile Organic Compounds by EPA 5035 / EPA 8260B **Analyst: EB**

Analyte	Result (ug/kg)	PQL (ug/kg)	Dilution	Batch	Prepared	Date/Time Analyzed	Notes
Bromobenzene	ND	2.9	1	B4A0650	01/16/2024	01/16/24 15:44	
Bromochloromethane	ND	2.9	1	B4A0650	01/16/2024	01/16/24 15:44	
Bromodichloromethane	ND	2.9	1	B4A0650	01/16/2024	01/16/24 15:44	
Bromoform	ND	2.9	1	B4A0650	01/16/2024	01/16/24 15:44	
Bromomethane	ND	2.9	1	B4A0650	01/16/2024	01/16/24 15:44	
Carbon disulfide	ND	2.9	1	B4A0650	01/16/2024	01/16/24 15:44	
Carbon tetrachloride	ND	2.9	1	B4A0650	01/16/2024	01/16/24 15:44	
Chlorobenzene	ND	2.9	1	B4A0650	01/16/2024	01/16/24 15:44	
Chloroethane	ND	2.9	1	B4A0650	01/16/2024	01/16/24 15:44	
Chloroform	ND	2.9	1	B4A0650	01/16/2024	01/16/24 15:44	
Chloromethane	ND	2.9	1	B4A0650	01/16/2024	01/16/24 15:44	
cis-1,2-Dichloroethene	ND	2.9	1	B4A0650	01/16/2024	01/16/24 15:44	
cis-1,3-Dichloropropene	ND	2.9	1	B4A0650	01/16/2024	01/16/24 15:44	
Di-isopropyl ether	ND	2.9	1	B4A0650	01/16/2024	01/16/24 15:44	
Dibromochloromethane	ND	2.9	1	B4A0650	01/16/2024	01/16/24 15:44	
Dibromomethane	ND	2.9	1	B4A0650	01/16/2024	01/16/24 15:44	
Dichlorodifluoromethane	ND	2.9	1	B4A0650	01/16/2024	01/16/24 15:44	
Ethyl Acetate	ND	29	1	B4A0650	01/16/2024	01/16/24 15:44	
Ethyl Ether	ND	29	1	B4A0650	01/16/2024	01/16/24 15:44	
Ethyl tert-butyl ether	ND	2.9	1	B4A0650	01/16/2024	01/16/24 15:44	
Ethylbenzene	ND	2.9	1	B4A0650	01/16/2024	01/16/24 15:44	
Freon-113	ND	2.9	1	B4A0650	01/16/2024	01/16/24 15:44	
Hexachlorobutadiene	ND	2.9	1	B4A0650	01/16/2024	01/16/24 15:44	
Isopropylbenzene	ND	2.9	1	B4A0650	01/16/2024	01/16/24 15:44	
m,p-Xylene	ND	5.8	1	B4A0650	01/16/2024	01/16/24 15:44	
Methylene chloride	ND	5.8	1	B4A0650	01/16/2024	01/16/24 15:44	
MTBE	ND	2.9	1	B4A0650	01/16/2024	01/16/24 15:44	
n-Butylbenzene	ND	2.9	1	B4A0650	01/16/2024	01/16/24 15:44	
n-Propylbenzene	ND	2.9	1	B4A0650	01/16/2024	01/16/24 15:44	
Naphthalene	ND	2.9	1	B4A0650	01/16/2024	01/16/24 15:44	
o-Xylene	ND	2.9	1	B4A0650	01/16/2024	01/16/24 15:44	
sec-Butylbenzene	ND	2.9	1	B4A0650	01/16/2024	01/16/24 15:44	
Styrene	ND	2.9	1	B4A0650	01/16/2024	01/16/24 15:44	
tert-Amyl methyl ether	ND	2.9	1	B4A0650	01/16/2024	01/16/24 15:44	
tert-Butanol	ND	58	1	B4A0650	01/16/2024	01/16/24 15:44	
tert-Butylbenzene	ND	2.9	1	B4A0650	01/16/2024	01/16/24 15:44	
Tetrachloroethene	ND	2.9	1	B4A0650	01/16/2024	01/16/24 15:44	
Toluene	ND	2.9	1	B4A0650	01/16/2024	01/16/24 15:44	
trans-1,2-Dichloroethene	ND	2.9	1	B4A0650	01/16/2024	01/16/24 15:44	
trans-1,3-Dichloropropene	ND	2.9	1	B4A0650	01/16/2024	01/16/24 15:44	

Certificate of Analysis

Langan Engineering & Environmental Services	Project Number : GIC Vernon / 721040501
18575 Jamboree Road, suite 150	Report To : Megan Ritsema
Irvine , CA 92612	Reported : 01/22/2024

Client Sample ID: ES2-6'

Lab ID: 2400050-02

Volatile Organic Compounds by EPA 5035 / EPA 8260B **Analyst: EB**

Analyte	Result (ug/kg)	PQL (ug/kg)	Dilution	Batch	Prepared	Date/Time Analyzed	Notes
Trichloroethene	ND	2.9	1	B4A0650	01/16/2024	01/16/24 15:44	
Trichlorofluoromethane	ND	2.9	1	B4A0650	01/16/2024	01/16/24 15:44	
Vinyl acetate	ND	29	1	B4A0650	01/16/2024	01/16/24 15:44	
Vinyl chloride	ND	2.9	1	B4A0650	01/16/2024	01/16/24 15:44	
Surrogate: 1,2-Dichloroethane-d4	*115 %*	*50.7 - 181*		B4A0650	01/16/2024	*01/16/24 15:44*	
Surrogate: 4-Bromofluorobenzene	*91.7 %*	*69.2 - 119*		B4A0650	01/16/2024	*01/16/24 15:44*	
Surrogate: Dibromofluoromethane	*105 %*	*76.2 - 140*		B4A0650	01/16/2024	*01/16/24 15:44*	
Surrogate: Toluene-d8	*104 %*	*85.6 - 120*		B4A0650	01/16/2024	*01/16/24 15:44*	

Certificate of Analysis

Langan Engineering & Environmental Services	Project Number : GIC Vernon / 721040501
18575 Jamboree Road, suite 150	Report To : Megan Ritsema
Irvine , CA 92612	Reported : 01/22/2024

QUALITY CONTROL SECTION

Title 22 Metals by ICP-AES EPA 6010B - Quality Control

Analyte	Result (mg/kg)	PQL (mg/kg)	MDL (mg/kg)	Spike Level	Source Result	% Rec	% Rec Limits	RPD	RPD Limit	Notes
Batch B4A0658 - EPA 3050B_S										
Blank (B4A0658-BLK1)						Prepared: 1/16/2024 Analyzed: 1/17/2024				
Antimony	ND	2.0	0.77							
Arsenic	ND	2.0	0.71							
Barium	ND	1.0	0.06							
Beryllium	ND	1.0	0.03							
Cadmium	ND	1.0	0.06							
Chromium	ND	1.0	0.10							
Cobalt	ND	1.0	0.08							
Copper	ND	1.0	0.22							
Lead	ND	1.0	0.18							
Molybdenum	ND	1.0	0.10							
Nickel	ND	1.0	0.04							
Selenium	ND	2.0	0.82							
Silver	ND	1.0	0.27							
Thallium	ND	2.0	0.35							
Vanadium	ND	1.0	0.20							
Zinc	ND	2.0	0.30							
LCS (B4A0658-BS1)						Prepared: 1/16/2024 Analyzed: 1/17/2024				
Antimony	25.6944	2.0	0.77	25.0000		103	83.4 - 116			
Arsenic	24.4938	2.0	0.71	25.0000		98.0	71.9 - 127			
Barium	25.3445	1.0	0.06	25.0000		101	67.3 - 127			
Beryllium	25.6575	1.0	0.03	25.0000		103	83.9 - 117			
Cadmium	25.6187	1.0	0.06	25.0000		102	84.7 - 115			
Chromium	24.5295	1.0	0.10	25.0000		98.1	85.8 - 112			
Cobalt	25.1311	1.0	0.08	25.0000		101	81.1 - 120			
Copper	23.8927	1.0	0.22	25.0000		95.6	85.3 - 119			
Lead	25.6413	1.0	0.18	25.0000		103	82.8 - 120			
Molybdenum	25.3866	1.0	0.10	25.0000		102	89.9 - 123			
Nickel	25.1420	1.0	0.04	25.0000		101	85.1 - 117			
Selenium	25.6560	2.0	0.82	25.0000		103	83.3 - 119			
Silver	11.8575	1.0	0.27	12.5000		94.9	65 - 130			
Thallium	26.4374	2.0	0.35	25.0000		106	87.3 - 118			
Vanadium	22.9782	1.0	0.20	25.0000		91.9	81.3 - 110			
Zinc	25.4883	2.0	0.30	25.0000		102	84.3 - 123			
Matrix Spike (B4A0658-MS1)			**Source: 2400049-01**			Prepared: 1/16/2024 Analyzed: 1/17/2024				
Antimony	21.0364	2.0	0.77	25.0000	ND	84.1	-5.11 - 158			
Arsenic	26.9261	2.0	0.71	25.0000	2.68605	97.0	16.6 - 159			
Barium	78.8940	1.0	0.06	25.0000	57.0291	87.5	-15.4 - 203			
Beryllium	25.6398	1.0	0.03	25.0000	ND	103	17.7 - 163			
Cadmium	26.3385	1.0	0.06	25.0000	0.065462	105	22.1 - 162			
Chromium	37.5652	1.0	0.10	25.0000	11.5576	104	4.21 - 195			

Certificate of Analysis

Langan Engineering & Environmental Services	Project Number : GIC Vernon / 721040501
18575 Jamboree Road, suite 150	Report To : Megan Ritsema
Irvine , CA 92612	Reported : 01/22/2024

Title 22 Metals by ICP-AES EPA 6010B - Quality Control (cont'd)

Analyte	Result (mg/kg)	PQL (mg/kg)	MDL (mg/kg)	Spike Level	Source Result	% Rec	% Rec Limits	RPD	RPD Limit	Notes
Batch B4A0658 - EPA 3050B_S (continued)										
Matrix Spike (B4A0658-MS1) - Continued			**Source: 2400049-01**				Prepared: 1/16/2024 Analyzed: 1/17/2024			
Cobalt	31.5468	1.0	0.08	25.0000	5.28158	105	7.96 - 169			
Copper	38.7822	1.0	0.22	25.0000	17.0832	86.8	10.1 - 194			
Lead	34.7937	1.0	0.18	25.0000	15.2168	78.3	-9.73 - 182			
Molybdenum	20.8183	1.0	0.10	25.0000	ND	83.3	7.42 - 164			
Nickel	33.9733	1.0	0.04	25.0000	7.32786	107	16.2 - 177			
Selenium	19.1507	2.0	0.82	25.0000	ND	76.6	17.3 - 155			
Silver	12.8164	1.0	0.27	12.5000	ND	103	4.72 - 158			
Thallium	26.2864	2.0	0.35	25.0000	0.468920	103	-11.6 - 133			
Vanadium	46.2446	1.0	0.20	25.0000	26.9061	77.4	-0.621 - 177			
Zinc	68.9588	2.0	0.30	25.0000	43.6394	101	-17.4 - 208			
Matrix Spike Dup (B4A0658-MSD1)			**Source: 2400049-01**				Prepared: 1/16/2024 Analyzed: 1/17/2024			
Antimony	22.9124	2.0	0.77	25.0000	ND	91.6	-5.11 - 158	8.54	20	
Arsenic	26.1837	2.0	0.71	25.0000	2.68605	94.0	16.6 - 159	2.80	20	
Barium	77.9420	1.0	0.06	25.0000	57.0291	83.7	-15.4 - 203	1.21	20	
Beryllium	25.2980	1.0	0.03	25.0000	ND	101	17.7 - 163	1.34	20	
Cadmium	27.5248	1.0	0.06	25.0000	0.065462	110	22.1 - 162	4.40	20	
Chromium	36.6423	1.0	0.10	25.0000	11.5576	100	4.21 - 195	2.49	20	
Cobalt	30.7282	1.0	0.08	25.0000	5.28158	102	7.96 - 169	2.63	20	
Copper	39.6331	1.0	0.22	25.0000	17.0832	90.2	10.1 - 194	2.17	20	
Lead	33.8050	1.0	0.18	25.0000	15.2168	74.4	-9.73 - 182	2.88	20	
Molybdenum	21.6028	1.0	0.10	25.0000	ND	86.4	7.42 - 164	3.70	20	
Nickel	33.9860	1.0	0.04	25.0000	7.32786	107	16.2 - 177	0.0374	20	
Selenium	18.7969	2.0	0.82	25.0000	ND	75.2	17.3 - 155	1.86	20	
Silver	12.6404	1.0	0.27	12.5000	ND	101	4.72 - 158	1.38	20	
Thallium	25.8021	2.0	0.35	25.0000	0.468920	101	-11.6 - 133	1.86	20	
Vanadium	45.6886	1.0	0.20	25.0000	26.9061	75.1	-0.621 - 177	1.21	20	
Zinc	86.5166	2.0	0.30	25.0000	43.6394	172	-17.4 - 208	22.6	20	R

Certificate of Analysis

Langan Engineering & Environmental Services	Project Number : GIC Vernon / 721040501
18575 Jamboree Road, suite 150	Report To : Megan Ritsema
Irvine , CA 92612	Reported : 01/22/2024

Mercury by AA (Cold Vapor) EPA 7471A - Quality Control

Analyte	Result (mg/kg)	PQL (mg/kg)	MDL (mg/kg)	Spike Level	Source Result	% Rec	% Rec Limits	RPD	RPD Limit	Notes
Batch B4A0657 - EPA 7471_S										
Blank (B4A0657-BLK1)						Prepared: 1/16/2024 Analyzed: 1/17/2024				
Mercury	ND	0.10	0.01							
LCS (B4A0657-BS1)						Prepared: 1/16/2024 Analyzed: 1/17/2024				
Mercury	0.409727	0.10	0.01	0.416667		98.3	75.1 - 123			
Matrix Spike (B4A0657-MS1)			**Source: 2400049-01**			Prepared: 1/16/2024 Analyzed: 1/17/2024				
Mercury	0.446794	0.10	0.01	0.416667	0.046339	96.1	15.2 - 179			
Matrix Spike Dup (B4A0657-MSD1)			**Source: 2400049-01**			Prepared: 1/16/2024 Analyzed: 1/17/2024				
Mercury	0.449533	0.10	0.01	0.416667	0.046339	96.8	15.2 - 179	0.611	20	

Certificate of Analysis

Langan Engineering & Environmental Services	Project Number : GIC Vernon / 721040501
18575 Jamboree Road, suite 150	Report To : Megan Ritsema
Irvine , CA 92612	Reported : 01/22/2024

Mercury by AA (Cold Vapor) EPA 7471A - Quality Control

Analyte	Result (mg/L)	PQL (mg/L)	Spike Level	Source Result	% Rec	% Rec Limits	RPD	RPD Limit	Notes
Batch B4A0657 - EPA 7471_S									
Post Spike (B4A0657-PS1)			**Source: 2400049-01**		Prepared: 1/16/2024 Analyzed: 1/17/2024				
Mercury	0.005342		5.00000E-3	0.000556	95.7	85 - 115			

Certificate of Analysis

Langan Engineering & Environmental Services	Project Number : GIC Vernon / 721040501
18575 Jamboree Road, suite 150	Report To : Megan Ritsema
Irvine , CA 92612	Reported : 01/22/2024

Gasoline Range Organics by EPA 5035 / EPA 8015B (Modified) - Quality Control

Analyte	Result (mg/kg)	PQL (mg/kg)	MDL (mg/kg)	Spike Level	Source Result	% Rec	% Rec Limits	RPD	RPD Limit	Notes
Batch B4A0652 - GCVOA_S										
Blank (B4A0652-BLK1)						Prepared: 1/16/2024 Analyzed: 1/16/2024				
Gasoline Range Organics	ND	1.0	0.02							
Surrogate: 4-Bromofluorobenzene	*0.8759*			*0.800000*		*109*	*31 - 137*			
LCS (B4A0652-BS1)						Prepared: 1/16/2024 Analyzed: 1/16/2024				
Gasoline Range Organics	5.49900	1.0	0.02	5.00000		110	79.8 - 112			
Surrogate: 4-Bromofluorobenzene	*0.9914*			*0.800000*		*124*	*31 - 137*			
LCS Dup (B4A0652-BSD1)						Prepared: 1/16/2024 Analyzed: 1/16/2024				
Gasoline Range Organics	5.08500	1.0	0.02	5.00000		102	79.8 - 112	7.82	20	
Surrogate: 4-Bromofluorobenzene	*0.8669*			*0.800000*		*108*	*31 - 137*			

Certificate of Analysis

Langan Engineering & Environmental Services	Project Number : GIC Vernon / 721040501
18575 Jamboree Road, suite 150	Report To : Megan Ritsema
Irvine , CA 92612	Reported : 01/22/2024

Diesel and Oil Range Organics by EPA 8015B - Quality Control

Analyte	Result (mg/kg)	PQL (mg/kg)	MDL (mg/kg)	Spike Level	Source Result	% Rec	% Rec Limits	RPD	RPD Limit	Notes
Batch B4A0654 - GCSEMI_DRO_S										
Blank (B4A0654-BLK1)						Prepared: 1/16/2024 Analyzed: 1/16/2024				
DRO	ND	5.0	0.02							
ORO	ND	5.0	0.02							
Surrogate: p-Terphenyl	*85.76*			*80.0000*		*107*	*-6.76 - 189*			
LCS (B4A0654-BS1)						Prepared: 1/16/2024 Analyzed: 1/16/2024				
DRO	844.916	5.0	0.02	1000.00		84.5	77.1 - 122			
Surrogate: p-Terphenyl	*78.10*			*80.0000*		*97.6*	*-6.76 - 189*			
Matrix Spike (B4A0654-MS1)			**Source: 2400012-02**			Prepared: 1/16/2024 Analyzed: 1/16/2024				
DRO	818.005	5.0	0.02	1000.00	ND	81.8	37 - 159			
Surrogate: p-Terphenyl	*78.20*			*80.0000*		*97.7*	*-6.76 - 189*			
Matrix Spike Dup (B4A0654-MSD1)			**Source: 2400012-02**			Prepared: 1/16/2024 Analyzed: 1/16/2024				
DRO	850.899	5.0	0.02	1000.00	ND	85.1	37 - 159	3.94	20	
Surrogate: p-Terphenyl	*77.44*			*80.0000*		*96.8*	*-6.76 - 189*			

Certificate of Analysis

Langan Engineering & Environmental Services	Project Number : GIC Vernon / 721040501
18575 Jamboree Road, suite 150	Report To : Megan Ritsema
Irvine , CA 92612	Reported : 01/22/2024

Polychlorinated Biphenyls by EPA 8082 - Quality Control

Analyte	Result (ug/kg)	PQL (ug/kg)	MDL (ug/kg)	Spike Level	Source Result	% Rec	% Rec Limits	RPD	RPD Limit	Notes
Batch B4A0655 - GCSEMI_PCB/PEST_S										
Blank (B4A0655-BLK1)						Prepared: 1/16/2024 Analyzed: 1/17/2024				
Aroclor 1016	ND	16	6.1							
Aroclor 1221	ND	16	6.1							
Aroclor 1232	ND	16	6.1							
Aroclor 1242	ND	16	6.1							
Aroclor 1248	ND	16	6.1							
Aroclor 1254	ND	16	6.1							
Aroclor 1260	ND	16	6.1							
Aroclor 1262	ND	16	6.1							
Aroclor 1268	ND	16	6.1							
Surrogate: Decachlorobiphenyl	*17.38*			*16.6667*		*104*	*-9.13 - 155*			
Surrogate: Tetrachloro-m-xylene	*17.24*			*16.6667*		*103*	*8.19 - 138*			
LCS (B4A0655-BS1)						Prepared: 1/16/2024 Analyzed: 1/17/2024				
Aroclor 1016	153.606	16	6.1	166.667		92.2	31.7 - 127			
Aroclor 1260	150.383	16	6.1	166.667		90.2	30 - 128			
Surrogate: Decachlorobiphenyl	*17.08*			*16.6667*		*102*	*-9.13 - 155*			
Surrogate: Tetrachloro-m-xylene	*15.16*			*16.6667*		*91.0*	*8.19 - 138*			
Matrix Spike (B4A0655-MS1)			**Source: 2400054-09**			Prepared: 1/16/2024 Analyzed: 1/17/2024				
Aroclor 1016	137.640	16	6.1	166.667	ND	82.6	16.8 - 143			
Aroclor 1260	133.237	16	6.1	166.667	ND	79.9	12.7 - 132			
Surrogate: Decachlorobiphenyl	*15.50*			*16.6667*		*93.0*	*-9.13 - 155*			
Surrogate: Tetrachloro-m-xylene	*13.83*			*16.6667*		*83.0*	*8.19 - 138*			
Matrix Spike Dup (B4A0655-MSD1)			**Source: 2400054-09**			Prepared: 1/16/2024 Analyzed: 1/17/2024				
Aroclor 1016	135.068	16	6.1	166.667	ND	81.0	16.8 - 143	1.89	20	
Aroclor 1260	115.583	16	6.1	166.667	ND	69.3	12.7 - 132	14.2	20	
Surrogate: Decachlorobiphenyl	*13.86*			*16.6667*		*83.2*	*-9.13 - 155*			
Surrogate: Tetrachloro-m-xylene	*12.01*			*16.6667*		*72.1*	*8.19 - 138*			

Certificate of Analysis

Langan Engineering & Environmental Services	Project Number : GIC Vernon / 721040501
18575 Jamboree Road, suite 150	Report To : Megan Ritsema
Irvine , CA 92612	Reported : 01/22/2024

Volatile Organic Compounds by EPA 5035 / EPA 8260B - Quality Control

Analyte	Result (ug/kg)	PQL (ug/kg)	MDL (ug/kg)	Spike Level	Source Result	% Rec	% Rec Limits	RPD	RPD Limit	Notes
Batch B4A0650 - MSVOA_S										
Blank (B4A0650-BLK1)							Prepared: 1/16/2024 Analyzed: 1/16/2024			
1,1,1,2-Tetrachloroethane	ND	5.0	2.0							
1,1,1-Trichloroethane	ND	5.0	2.5							
1,1,2,2-Tetrachloroethane	ND	5.0	1.6							
1,1,2-Trichloroethane	ND	5.0	2.3							
1,1-Dichloroethane	ND	5.0	1.9							
1,1-Dichloroethene	ND	5.0	2.4							
1,1-Dichloropropene	ND	5.0	3.9							
1,2,3-Trichloropropane	ND	5.0	1.7							
1,2,3-Trichlorobenzene	ND	5.0	1.9							
1,2,4-Trichlorobenzene	ND	5.0	1.7							
1,2,4-Trimethylbenzene	ND	5.0	2.4							
1,2-Dibromo-3-chloropropane	ND	10	3.4							
1,2-Dibromoethane	ND	5.0	1.9							
1,2-Dichlorobenzene	ND	5.0	1.8							
1,2-Dichloroethane	ND	5.0	1.8							
1,2-Dichloropropane	ND	5.0	3.4							
1,3,5-Trimethylbenzene	ND	5.0	2.0							
1,3-Dichlorobenzene	ND	5.0	1.9							
1,3-Dichloropropane	ND	5.0	1.7							
1,4-Dichlorobenzene	ND	5.0	1.6							
2,2-Dichloropropane	ND	5.0	4.0							
2-Chlorotoluene	ND	5.0	2.3							
4-Chlorotoluene	ND	5.0	1.6							
4-Isopropyltoluene	ND	5.0	2.3							
Benzene	ND	5.0	2.0							
Bromobenzene	ND	5.0	1.5							
Bromochloromethane	ND	5.0	1.6							
Bromodichloromethane	ND	5.0	3.2							
Bromoform	ND	5.0	1.5							
Bromomethane	ND	5.0	2.8							
Carbon disulfide	ND	5.0	2.8							
Carbon tetrachloride	ND	5.0	2.2							
Chlorobenzene	ND	5.0	1.3							
Chloroethane	ND	5.0	3.4							
Chloroform	ND	5.0	2.0							
Chloromethane	ND	5.0	2.5							
cis-1,2-Dichloroethene	ND	5.0	3.5							
cis-1,3-Dichloropropene	ND	5.0	3.5							
Di-isopropyl ether	ND	5.0	2.0							
Dibromochloromethane	ND	5.0	1.6							
Dibromomethane	ND	5.0	4.6							
Dichlorodifluoromethane	ND	5.0	3.1							
Ethyl Acetate	ND	50	19							
Ethyl Ether	ND	50	13							
Ethyl tert-butyl ether	ND	5.0	1.8							

Certificate of Analysis

Langan Engineering & Environmental Services	Project Number : GIC Vernon / 721040501
18575 Jamboree Road, suite 150	Report To : Megan Ritsema
Irvine , CA 92612	Reported : 01/22/2024

Volatile Organic Compounds by EPA 5035 / EPA 8260B - Quality Control (cont'd)

Analyte	Result (ug/kg)	PQL (ug/kg)	MDL (ug/kg)	Spike Level	Source Result	% Rec	% Rec Limits	RPD	RPD Limit	Notes
Batch B4A0650 - MSVOA_S (continued)										
Blank (B4A0650-BLK1) - Continued						Prepared: 1/16/2024 Analyzed: 1/16/2024				
Ethylbenzene	ND	5.0	2.0							
Freon-113	ND	5.0	3.9							
Hexachlorobutadiene	ND	5.0	1.8							
Isopropylbenzene	ND	5.0	2.4							
m,p-Xylene	ND	10	3.1							
Methylene chloride	ND	10	2.1							
MTBE	ND	5.0	1.9							
n-Butylbenzene	ND	5.0	2.2							
n-Propylbenzene	ND	5.0	2.0							
Naphthalene	ND	5.0	1.4							
o-Xylene	ND	5.0	1.8							
sec-Butylbenzene	ND	5.0	2.3							
Styrene	ND	5.0	1.5							
tert-Amyl methyl ether	ND	5.0	3.5							
tert-Butanol	ND	100	13							
tert-Butylbenzene	ND	5.0	2.1							
Tetrachloroethene	ND	5.0	3.4							
Toluene	ND	5.0	1.7							
trans-1,2-Dichloroethene	ND	5.0	2.0							
trans-1,3-Dichloropropene	ND	5.0	2.8							
Trichloroethene	ND	5.0	2.1							
Trichlorofluoromethane	ND	5.0	3.4							
Vinyl acetate	ND	50	46							
Vinyl chloride	ND	5.0	2.1							
Surrogate: 1,2-Dichloroethane-d4	*56.63*			*50.0000*		*113*	*50.7 - 181*			
Surrogate: 4-Bromofluorobenzene	*49.30*			*50.0000*		*98.6*	*69.2 - 119*			
Surrogate: Dibromofluoromethane	*52.82*			*50.0000*		*106*	*76.2 - 140*			
Surrogate: Toluene-d8	*51.07*			*50.0000*		*102*	*85.6 - 120*			
LCS (B4A0650-BS1)						Prepared: 1/16/2024 Analyzed: 1/16/2024				
1,1,1,2-Tetrachloroethane	54.2200	5.0	2.0	50.0000		108	68.1 - 128			
1,1,1-Trichloroethane	52.0700	5.0	2.5	50.0000		104	66.7 - 140			
1,1,2,2-Tetrachloroethane	50.6700	5.0	1.6	50.0000		101	70.2 - 127			
1,1,2-Trichloroethane	52.1000	5.0	2.3	50.0000		104	79.6 - 122			
1,1-Dichloroethane	57.2100	5.0	1.9	50.0000		114	69.6 - 138			
1,1-Dichloroethene	53.7100	5.0	2.4	50.0000		107	72.5 - 139			
1,1-Dichloropropene	50.9800	5.0	3.9	50.0000		102	79.5 - 132			
1,2,3-Trichloropropane	52.5200	5.0	1.7	50.0000		105	70.6 - 122			
1,2,3-Trichlorobenzene	50.3300	5.0	1.9	50.0000		101	72.2 - 126			
1,2,4-Trichlorobenzene	51.1200	5.0	1.7	50.0000		102	72.8 - 125			
1,2,4-Trimethylbenzene	54.0200	5.0	2.4	50.0000		108	76.4 - 124			
1,2-Dibromo-3-chloropropane	52.4300	10	3.4	50.0000		105	56.8 - 124			
1,2-Dibromoethane	49.5600	5.0	1.9	50.0000		99.1	82.3 - 122			
1,2-Dichlorobenzene	52.2200	5.0	1.8	50.0000		104	78.7 - 122			
1,2-Dichloroethane	55.3600	5.0	1.8	50.0000		111	55.8 - 143			

Langan Engineering & Environmental Services
18575 Jamboree Road, suite 150
Irvine , CA 92612

Project Number : GIC Vernon / 721040501
Report To : Megan Ritsema
Reported : 01/22/2024

Volatile Organic Compounds by EPA 5035 / EPA 8260B - Quality Control (cont'd)

Analyte	Result (ug/kg)	PQL (ug/kg)	MDL (ug/kg)	Spike Level	Source Result	% Rec	% Rec Limits	RPD	RPD Limit	Notes
Batch B4A0650 - MSVOA_S (continued)										
LCS (B4A0650-BS1) - Continued						Prepared: 1/16/2024 Analyzed: 1/16/2024				
1,2-Dichloropropane	54.6700	5.0	3.4	50.0000		109	76.6 - 125			
1,3,5-Trimethylbenzene	54.5200	5.0	2.0	50.0000		109	76.3 - 127			
1,3-Dichlorobenzene	52.8600	5.0	1.9	50.0000		106	78 - 127			
1,3-Dichloropropane	52.8000	5.0	1.7	50.0000		106	78.2 - 118			
1,4-Dichlorobenzene	50.9900	5.0	1.6	50.0000		102	78.2 - 123			
2,2-Dichloropropane	59.3200	5.0	4.0	50.0000		119	67 - 134			
2-Chlorotoluene	52.5200	5.0	2.3	50.0000		105	75.5 - 125			
4-Chlorotoluene	52.0900	5.0	1.6	50.0000		104	75.2 - 124			
4-Isopropyltoluene	52.8400	5.0	2.3	50.0000		106	77.3 - 127			
Benzene	52.1400	5.0	2.0	50.0000		104	83.3 - 122			
Bromobenzene	51.5200	5.0	1.5	50.0000		103	78.4 - 124			
Bromochloromethane	46.0000	5.0	1.6	50.0000		92.0	78.2 - 136			
Bromodichloromethane	49.6400	5.0	3.2	50.0000		99.3	72.3 - 129			
Bromoform	49.4000	5.0	1.5	50.0000		98.8	62 - 128			
Bromomethane	62.8800	5.0	2.8	50.0000		126	35 - 190			
Carbon disulfide	50.9500	5.0	2.8	50.0000		102	50.4 - 143			
Carbon tetrachloride	54.1600	5.0	2.2	50.0000		108	60.3 - 147			
Chlorobenzene	52.6100	5.0	1.3	50.0000		105	79.5 - 121			
Chloroethane	59.4800	5.0	3.4	50.0000		119	56.1 - 168			
Chloroform	53.0600	5.0	2.0	50.0000		106	73.1 - 136			
Chloromethane	50.9500	5.0	2.5	50.0000		102	23.9 - 158			
cis-1,2-Dichloroethene	51.6800	5.0	3.5	50.0000		103	73.8 - 137			
cis-1,3-Dichloropropene	52.4600	5.0	3.5	50.0000		105	76.1 - 120			
Di-isopropyl ether	63.8400	5.0	2.0	50.0000		128	45.3 - 157			
Dibromochloromethane	51.1200	5.0	1.6	50.0000		102	66.9 - 126			
Dibromomethane	52.3100	5.0	4.6	50.0000		105	78.2 - 121			
Dichlorodifluoromethane	41.3600	5.0	3.1	50.0000		82.7	-56.8 - 214			
Ethyl Acetate	567.150	50	19	500.000		113	34.1 - 177			
Ethyl Ether	586.160	50	13	500.000		117	44.6 - 178			
Ethyl tert-butyl ether	59.0900	5.0	1.8	50.0000		118	70.9 - 137			
Ethylbenzene	52.8300	5.0	2.0	50.0000		106	78.3 - 122			
Freon-113	53.6800	5.0	3.9	50.0000		107	33.9 - 192			
Hexachlorobutadiene	48.9000	5.0	1.8	50.0000		97.8	68.4 - 132			
Isopropylbenzene	54.0400	5.0	2.4	50.0000		108	77.8 - 126			
m,p-Xylene	106.830	10	3.1	100.000		107	79.7 - 125			
Methylene chloride	52.7600	10	2.1	50.0000		106	58.7 - 146			
MTBE	58.3600	5.0	1.9	50.0000		117	63.6 - 150			
n-Butylbenzene	53.5400	5.0	2.2	50.0000		107	74.9 - 128			
n-Propylbenzene	52.6100	5.0	2.0	50.0000		105	77.4 - 127			
Naphthalene	47.6800	5.0	1.4	50.0000		95.4	68.3 - 124			
o-Xylene	52.1700	5.0	1.8	50.0000		104	74.1 - 123			
sec-Butylbenzene	52.1400	5.0	2.3	50.0000		104	79.1 - 126			
Styrene	54.1200	5.0	1.5	50.0000		108	76.8 - 123			
tert-Amyl methyl ether	61.8300	5.0	3.5	50.0000		124	69.8 - 143			
tert-Butanol	266.320	100	13	250.000		107	55.9 - 133			

Certificate of Analysis

Langan Engineering & Environmental Services	Project Number : GIC Vernon / 721040501
18575 Jamboree Road, suite 150	Report To : Megan Ritsema
Irvine , CA 92612	Reported : 01/22/2024

Volatile Organic Compounds by EPA 5035 / EPA 8260B - Quality Control (cont'd)

Analyte	Result (ug/kg)	PQL (ug/kg)	MDL (ug/kg)	Spike Level	Source Result	% Rec	% Rec Limits	RPD	RPD Limit	Notes
Batch B4A0650 - MSVOA_S (continued)										
LCS (B4A0650-BS1) - Continued						Prepared: 1/16/2024 Analyzed: 1/16/2024				
tert-Butylbenzene	52.8700	5.0	2.1	50.0000		106	75.6 - 128			
Tetrachloroethene	53.4500	5.0	3.4	50.0000		107	69.2 - 129			
Toluene	53.1100	5.0	1.7	50.0000		106	85.3 - 123			
trans-1,2-Dichloroethene	51.2100	5.0	2.0	50.0000		102	75 - 139			
trans-1,3-Dichloropropene	54.8200	5.0	2.8	50.0000		110	71.2 - 123			
Trichloroethene	47.3500	5.0	2.1	50.0000		94.7	86.4 - 123			
Trichlorofluoromethane	51.5400	5.0	3.4	50.0000		103	63.8 - 151			
Vinyl acetate	610.560	50	46	500.000		122	28.4 - 168			
Vinyl chloride	55.3400	5.0	2.1	50.0000		111	46.5 - 153			
Surrogate: 1,2-Dichloroethane-d4	*55.12*			*50.0000*		*110*	*50.7 - 181*			
Surrogate: 4-Bromofluorobenzene	*52.27*			*50.0000*		*105*	*69.2 - 119*			
Surrogate: Dibromofluoromethane	*53.61*			*50.0000*		*107*	*76.2 - 140*			
Surrogate: Toluene-d8	*52.34*			*50.0000*		*105*	*85.6 - 120*			
LCS Dup (B4A0650-BSD1)						Prepared: 1/16/2024 Analyzed: 1/16/2024				
1,1,1,2-Tetrachloroethane	57.0400	5.0	2.0	50.0000		114	68.1 - 128	5.07	20	
1,1,1-Trichloroethane	49.8000	5.0	2.5	50.0000		99.6	66.7 - 140	4.46	20	
1,1,2,2-Tetrachloroethane	52.8100	5.0	1.6	50.0000		106	70.2 - 127	4.14	20	
1,1,2-Trichloroethane	50.2400	5.0	2.3	50.0000		100	79.6 - 122	3.63	20	
1,1-Dichloroethane	52.8800	5.0	1.9	50.0000		106	69.6 - 138	7.87	20	
1,1-Dichloroethene	60.1300	5.0	2.4	50.0000		120	72.5 - 139	11.3	20	
1,1-Dichloropropene	54.0000	5.0	3.9	50.0000		108	79.5 - 132	5.75	20	
1,2,3-Trichloropropane	52.7000	5.0	1.7	50.0000		105	70.6 - 122	0.342	20	
1,2,3-Trichlorobenzene	50.8900	5.0	1.9	50.0000		102	72.2 - 126	1.11	20	
1,2,4-Trichlorobenzene	51.2300	5.0	1.7	50.0000		102	72.8 - 125	0.215	20	
1,2,4-Trimethylbenzene	53.3900	5.0	2.4	50.0000		107	76.4 - 124	1.17	20	
1,2-Dibromo-3-chloropropane	49.4400	10	3.4	50.0000		98.9	56.8 - 124	5.87	20	
1,2-Dibromoethane	49.6600	5.0	1.9	50.0000		99.3	82.3 - 122	0.202	20	
1,2-Dichlorobenzene	52.6600	5.0	1.8	50.0000		105	78.7 - 122	0.839	20	
1,2-Dichloroethane	52.6300	5.0	1.8	50.0000		105	55.8 - 143	5.06	20	
1,2-Dichloropropane	55.3200	5.0	3.4	50.0000		111	76.6 - 125	1.18	20	
1,3,5-Trimethylbenzene	54.4000	5.0	2.0	50.0000		109	76.3 - 127	0.220	20	
1,3-Dichlorobenzene	54.1400	5.0	1.9	50.0000		108	78 - 127	2.39	20	
1,3-Dichloropropane	53.2200	5.0	1.7	50.0000		106	78.2 - 118	0.792	20	
1,4-Dichlorobenzene	51.8300	5.0	1.6	50.0000		104	78.2 - 123	1.63	20	
2,2-Dichloropropane	52.3300	5.0	4.0	50.0000		105	67 - 134	12.5	20	
2-Chlorotoluene	51.3000	5.0	2.3	50.0000		103	75.5 - 125	2.35	20	
4-Chlorotoluene	50.8700	5.0	1.6	50.0000		102	75.2 - 124	2.37	20	
4-Isopropyltoluene	54.0700	5.0	2.3	50.0000		108	77.3 - 127	2.30	20	
Benzene	51.0900	5.0	2.0	50.0000		102	83.3 - 122	2.03	20	
Bromobenzene	51.9100	5.0	1.5	50.0000		104	78.4 - 124	0.754	20	
Bromochloromethane	51.3200	5.0	1.6	50.0000		103	78.2 - 136	10.9	20	
Bromodichloromethane	50.9000	5.0	3.2	50.0000		102	72.3 - 129	2.51	20	
Bromoform	51.4500	5.0	1.5	50.0000		103	62 - 128	4.07	20	
Bromomethane	54.8500	5.0	2.8	50.0000		110	35 - 190	13.6	20	

Certificate of Analysis

Langan Engineering & Environmental Services	Project Number : GIC Vernon / 721040501
18575 Jamboree Road, suite 150	Report To : Megan Ritsema
Irvine , CA 92612	Reported : 01/22/2024

Volatile Organic Compounds by EPA 5035 / EPA 8260B - Quality Control (cont'd)

Analyte	Result (ug/kg)	PQL (ug/kg)	MDL (ug/kg)	Spike Level	Source Result	% Rec	% Rec Limits	RPD	RPD Limit	Notes
Batch B4A0650 - MSVOA_S (continued)										
LCS Dup (B4A0650-BSD1) - Continued						Prepared: 1/16/2024 Analyzed: 1/16/2024				
Carbon disulfide	50.5200	5.0	2.8	50.0000		101	50.4 - 143	0.848	20	
Carbon tetrachloride	55.5500	5.0	2.2	50.0000		111	60.3 - 147	2.53	20	
Chlorobenzene	54.4500	5.0	1.3	50.0000		109	79.5 - 121	3.44	20	
Chloroethane	56.0000	5.0	3.4	50.0000		112	56.1 - 168	6.03	20	
Chloroform	52.1400	5.0	2.0	50.0000		104	73.1 - 136	1.75	20	
Chloromethane	48.2000	5.0	2.5	50.0000		96.4	23.9 - 158	5.55	20	
cis-1,2-Dichloroethene	52.7600	5.0	3.5	50.0000		106	73.8 - 137	2.07	20	
cis-1,3-Dichloropropene	53.0300	5.0	3.5	50.0000		106	76.1 - 120	1.08	20	
Di-isopropyl ether	58.5000	5.0	2.0	50.0000		117	45.3 - 157	8.73	20	
Dibromochloromethane	53.5800	5.0	1.6	50.0000		107	66.9 - 126	4.70	20	
Dibromomethane	49.9800	5.0	4.6	50.0000		100	78.2 - 121	4.56	20	
Dichlorodifluoromethane	40.4600	5.0	3.1	50.0000		80.9	-56.8 - 214	2.20	20	
Ethyl Acetate	576.060	50	19	500.000		115	34.1 - 177	1.56	20	
Ethyl Ether	553.560	50	13	500.000		111	44.6 - 178	5.72	20	
Ethyl tert-butyl ether	60.6400	5.0	1.8	50.0000		121	70.9 - 137	2.59	20	
Ethylbenzene	53.1600	5.0	2.0	50.0000		106	78.3 - 122	0.623	20	
Freon-113	52.4900	5.0	3.9	50.0000		105	33.9 - 192	2.24	20	
Hexachlorobutadiene	50.6000	5.0	1.8	50.0000		101	68.4 - 132	3.42	20	
Isopropylbenzene	52.7300	5.0	2.4	50.0000		105	77.8 - 126	2.45	20	
m,p-Xylene	109.030	10	3.1	100.000		109	79.7 - 125	2.04	20	
Methylene chloride	46.2100	10	2.1	50.0000		92.4	58.7 - 146	13.2	20	
MTBE	57.1000	5.0	1.9	50.0000		114	63.6 - 150	2.18	20	
n-Butylbenzene	52.4500	5.0	2.2	50.0000		105	74.9 - 128	2.06	20	
n-Propylbenzene	53.7000	5.0	2.0	50.0000		107	77.4 - 127	2.05	20	
Naphthalene	47.4500	5.0	1.4	50.0000		94.9	68.3 - 124	0.484	20	
o-Xylene	54.6900	5.0	1.8	50.0000		109	74.1 - 123	4.72	20	
sec-Butylbenzene	51.7400	5.0	2.3	50.0000		103	79.1 - 126	0.770	20	
Styrene	55.9000	5.0	1.5	50.0000		112	76.8 - 123	3.24	20	
tert-Amyl methyl ether	56.7100	5.0	3.5	50.0000		113	69.8 - 143	8.64	20	
tert-Butanol	291.460	100	13	250.000		117	55.9 - 133	9.01	20	
tert-Butylbenzene	53.7200	5.0	2.1	50.0000		107	75.6 - 128	1.59	20	
Tetrachloroethene	49.8200	5.0	3.4	50.0000		99.6	69.2 - 129	7.03	20	
Toluene	52.9100	5.0	1.7	50.0000		106	85.3 - 123	0.377	20	
trans-1,2-Dichloroethene	49.2600	5.0	2.0	50.0000		98.5	75 - 139	3.88	20	
trans-1,3-Dichloropropene	51.9800	5.0	2.8	50.0000		104	71.2 - 123	5.32	20	
Trichloroethene	52.0600	5.0	2.1	50.0000		104	86.4 - 123	9.48	20	
Trichlorofluoromethane	51.1000	5.0	3.4	50.0000		102	63.8 - 151	0.857	20	
Vinyl acetate	577.700	50	46	500.000		116	28.4 - 168	5.53	20	
Vinyl chloride	48.0500	5.0	2.1	50.0000		96.1	46.5 - 153	14.1	20	
Surrogate: 1,2-Dichloroethane-d4	*51.59*			*50.0000*		*103*	*50.7 - 181*			
Surrogate: 4-Bromofluorobenzene	*52.40*			*50.0000*		*105*	*69.2 - 119*			
Surrogate: Dibromofluoromethane	*49.91*			*50.0000*		*99.8*	*76.2 - 140*			
Surrogate: Toluene-d8	*51.73*			*50.0000*		*103*	*85.6 - 120*			

ADVANCED TECHNOLOGY LABORATORIES

3275 Walnut Ave., Signal Hill, CA 90755
Tel: (562) 989-4045 • Fax: (562) 989-4040

CHAIN OF CUSTODY RECORD

Page 1 of 1

2400050

FOR LABORATORY USE ONLY				ATLCOC Ver:20210101
Method of Transport		Sample Conditions Upon Receipt		
☑ Client ☐ ATL		Condition	Y	N
☐ FedEx ☐ OnTrac		1. CHILLED	☐	☐
☐ GSO		2. HEADSPACE (VOA) < 6mm	☐	☐
☐ Other:		3. CONTAINER INTACT	☑	☐
		4. SEALED	☐	☑
		Condition	Y	N
		5. # OF SAMPLES MATCH COC	☑	☐
		6. PRESERVED	☑	☐
		7. Cooler Temp (°C)		
		8. THERMOMETER ID:	3.2	

Company:	Langan Engineering	Address:	18575 Jamboree Rd Suite 150		Tel:		
SEND REPORT TO:		City:	Irvine	State: CA	Zip: 92612	Fax:	Langan EDD
Attn:	Megan Ritsema Email:	SEND INVOICE TO:	☐ same as SEND REPORT TO			EDD	QA/QC
Company:	Langan	Attn:	Megan Ritsema Email:			☒ Excel	☒ Routine
Address:	18575 Jamboree Rd Suite 150	Company:	Email:			☐ EDF	☐ Caltrans Legal
City:	Irvine State: CA Zip: 92612	Address:				☐ Equis	☐ RWQCB Level IV
Project Name:	GIC Vernon	City:	BIS State:	Zip:		☒ PDF	☐
Project No.:	721040501	Quote #:					
Sampler:		PO #:					

ITEM	Lab ID (For Lab Use Only)	Sample Description: Sample ID	Location	Date	Time	TPH gasoline, diesel, motor oil	VOCs 8260	Title 22 metals	PCBs 8082	Sample Matrix: Solid	Water	Wastewater	Non-aqueous	Other:	Turnaround Time (TAT)	Container: Quantity	Container: Type	Container: Material	Container: Preservative	Remarks
1	1	ES2-4'	Grey-Brown	1/16/24	0830	H	H	H	H	X					H	4	2	i	7	
2	2	ES2-6'	soil found		0839	X	X	X	X						5					
3	3	ES2-8'	around		0845	H	H	H	H						H					
4	4	ES2-10'	excavated		0852	H	H	H	H						H					
5	5	ES2-19'	elevator		0910	H	H	H	H						H					
6			Shaft 2																	
7																				
8																				
9																				
10																				

(Special Instructions, Comments, Notes, etc.)

H = hold until further notice

By relinquishing samples to ATL, I hereby agree that I have read and accept ATL's Terms and Conditions, as stated in www.atlglobal.com/terms-and-conditions.

Relinquished by: (Signature and Printed Name)	Date:	Time:	Received by: (Signature and Printed Name)	Date:	Time:
Rachel Owen	1/16/24	1142	Dannigle	1/16/24	11:42
Relinquished by: (Signature and Printed Name)	Date:	Time:	Received by: (Signature and Printed Name)	Date:	Time:
Relinquished by: (Signature and Printed Name)	Date:	Time:	Received by: (Signature and Printed Name)	Date:	Time:

April 17, 2024

Megan Ritsema
Langan Engineering & Environmental Services
18575 Jamboree Road, suite 150
Irvine, CA 92612
Tel: (949) 561-9200
Fax:(949) 255-8641

ELAP No.: 3101
CSDLAC No.: 10196

Re: ATL Work Order Number : 2400479
Client Reference : Vernon / 721040502

Enclosed are the results for sample(s) received on April 09, 2024 by Advanced Technology Laboratories. The sample(s) are tested for the parameters as indicated on the enclosed chain of custody in accordance with applicable laboratory certifications. The laboratory results contained in this report specifically pertains to the sample(s) submitted.

Thank you for the opportunity to serve the needs of your company. If you have any questions, please feel free to contact me or Project.Management@atlglobal.com.

Sincerely,



Lena Davidkov, Client Services
lena.davidkov@atlglobal.com
Authorized to Release on 04/17/24 12:44 on Behalf of



Amy Leung
Laboratory Director

The test results in this report relate exclusively to the samples as received by the laboratory, and meet the requirements of the methodology under which they were reported; any exceptions are noted within the report and/ or case narrative.

The cover letter/ signature page and the case narrative are integral parts of this analytical report; the absence of any portion of the report renders the report invalid. This report shall not be reproduced except in full, and shall have the express written approval of the laboratory, and the original client firm to do so

.

The electronic signature on this report is signed by an authorized signatory of Advanced Technology Laboratories, and is intended to be legally binding as the equivalent of a handwritten signature.

Certificate of Analysis

Langan Engineering & Environmental Services		Project Number :	Vernon / 721040502
18575 Jamboree Road, suite 150		Report To :	Megan Ritsema
Irvine , CA 92612		Reported :	04/17/2024

SUMMARY OF SAMPLES

Sample ID	Laboratory ID	Matrix	Date Sampled	Date Received
YS-01	2400479-01	Soil	4/09/24 13:45	4/09/24 15:30
YS-02	2400479-02	Soil	4/09/24 13:55	4/09/24 15:30
YS-03	2400479-03	Soil	4/09/24 13:40	4/09/24 15:30
YS-04	2400479-04	Soil	4/09/24 14:00	4/09/24 15:30

Certificate of Analysis

Langan Engineering & Environmental Services		Project Number :	Vernon / 721040502
18575 Jamboree Road, suite 150		Report To :	Megan Ritsema
Irvine , CA 92612		Reported :	04/17/2024

Notes and Definitions

R	RPD value outside acceptance criteria. Calculation is based on raw values. The analytical batch was validated by the Laboratory Control Sample (LCS).
M2	Matrix spike recovery outside of acceptance limit due to possible matrix interference. The analytical batch was validated by the laboratory control sample.
L3	Laboratory control sample outside in-house established limits but within method criteria.
B3	Analyte is detected in the associated method blank, but the analyte is at least 10x greater in the sample. Therefore, reanalysis is not necessary.
B18	Associated method blank above MDL, but below half of the PQL value. Therefore, reanalysis is not necessary.
ND	Analyte is not detected at or above the Practical Quantitation Limit (PQL). When client requests quantitation against MDL, analyte is not detected at or above the Method Detection Limit (MDL)
PQL	Practical Quantitation Limit
MDL	Method Detection Limit
NR	Not Reported
RPD	Relative Percent Difference
CA2	CA-ELAP (CDPH)
OR1	OR-NELAP (OSPHL)

Notes:
(1) The reported MDL and PQL are based on prep ratio variation and analytical dilution.
(2) The suffix [2C] of specific analytes signifies that the reported result is taken from the instrument's second column.
(3) Results are wet unless otherwise specified.

Certificate of Analysis

Langan Engineering & Environmental Services		Project Number :	Vernon / 721040502
18575 Jamboree Road, suite 150		Report To :	Megan Ritsema
Irvine , CA 92612		Reported :	04/17/2024

Mercury by AA (Cold Vapor) EPA 7471A

Analyte: Mercury **Analyst: AA**

Laboratory ID	Client Sample ID	Result	Units	PQL	Dilution	Batch	Prepared	Date/Time Analyzed	Notes
2400479-01	YS-01	**ND**	mg/kg	0.10	1	B4D0721	04/09/2024	04/16/24 16:42	
2400479-02	YS-02	**ND**	mg/kg	0.10	1	B4D0721	04/09/2024	04/16/24 16:44	
2400479-03	YS-03	**ND**	mg/kg	0.10	1	B4D0721	04/09/2024	04/16/24 16:46	
2400479-04	YS-04	**ND**	mg/kg	0.10	1	B4D0721	04/09/2024	04/16/24 16:49	

Certificate of Analysis

Langan Engineering & Environmental Services	Project Number : Vernon / 721040502
18575 Jamboree Road, suite 150	Report To : Megan Ritsema
Irvine , CA 92612	Reported : 04/17/2024

Client Sample ID: YS-01

Lab ID: 2400479-01

Title 22 Metals by ICP-AES EPA 6010B — **Analyst: ICP**

Analyte	Result (mg/kg)	PQL (mg/kg)	Dilution	Batch	Prepared	Date/Time Analyzed	Notes
Antimony	ND	2.0	1	B4D0722	04/09/2024	04/16/24 12:38	
Arsenic	ND	2.0	1	B4D0722	04/09/2024	04/16/24 12:38	
Barium	**52**	1.0	1	B4D0722	04/09/2024	04/16/24 12:38	
Beryllium	ND	1.0	1	B4D0722	04/09/2024	04/16/24 12:38	
Cadmium	ND	1.0	1	B4D0722	04/09/2024	04/16/24 12:38	
Chromium	**20**	1.0	1	B4D0722	04/09/2024	04/16/24 12:38	
Cobalt	**3.7**	1.0	1	B4D0722	04/09/2024	04/16/24 12:38	
Copper	**6.8**	1.0	1	B4D0722	04/09/2024	04/16/24 12:38	
Lead	**2.8**	1.0	1	B4D0722	04/09/2024	04/16/24 12:38	
Molybdenum	ND	1.0	1	B4D0722	04/09/2024	04/16/24 12:38	
Nickel	**8.6**	1.0	1	B4D0722	04/09/2024	04/16/24 12:38	
Selenium	ND	2.0	1	B4D0722	04/09/2024	04/16/24 12:38	
Silver	ND	1.0	1	B4D0722	04/09/2024	04/16/24 12:38	
Thallium	ND	2.0	1	B4D0722	04/09/2024	04/16/24 12:38	
Vanadium	**24**	1.0	1	B4D0722	04/09/2024	04/16/24 12:38	
Zinc	**28**	2.0	1	B4D0722	04/09/2024	04/16/24 12:38	

Diesel and Oil Range Organics by EPA 8015B — **Analyst: EB**

Analyte	Result (mg/kg)	PQL (mg/kg)	Dilution	Batch	Prepared	Date/Time Analyzed	Notes
DRO	**34**	5.0	1	B4D0713	04/09/2024	04/12/24 01:13	
ORO	ND	5.0	1	B4D0713	04/09/2024	04/12/24 01:13	
Surrogate: p-Terphenyl	*102 %*	*-6.76 - 189*		B4D0713	04/09/2024	*04/12/24 01:13*	

Volatile Organic Compounds by EPA 5035 / EPA 8260B — **Analyst: TT**

Analyte	Result (ug/kg)	PQL (ug/kg)	Dilution	Batch	Prepared	Date/Time Analyzed	Notes
1,1,1,2-Tetrachloroethane	ND	4.0	1	B4D0706	04/09/2024	04/09/24 18:56	
1,1,1-Trichloroethane	ND	4.0	1	B4D0706	04/09/2024	04/09/24 18:56	
1,1,2,2-Tetrachloroethane	ND	4.0	1	B4D0706	04/09/2024	04/09/24 18:56	
1,1,2-Trichloroethane	ND	4.0	1	B4D0706	04/09/2024	04/09/24 18:56	
1,1-Dichloroethane	ND	4.0	1	B4D0706	04/09/2024	04/09/24 18:56	
1,1-Dichloroethene	ND	4.0	1	B4D0706	04/09/2024	04/09/24 18:56	
1,1-Dichloropropene	ND	4.0	1	B4D0706	04/09/2024	04/09/24 18:56	
1,2,3-Trichloropropane	ND	4.0	1	B4D0706	04/09/2024	04/09/24 18:56	
1,2,3-Trichlorobenzene	ND	4.0	1	B4D0706	04/09/2024	04/09/24 18:56	

Certificate of Analysis

Langan Engineering & Environmental Services		Project Number :	Vernon / 721040502
18575 Jamboree Road, suite 150		Report To :	Megan Ritsema
Irvine , CA 92612		Reported :	04/17/2024

Client Sample ID: YS-01

Lab ID: 2400479-01

Volatile Organic Compounds by EPA 5035 / EPA 8260B **Analyst: TT**

Analyte	Result (ug/kg)	PQL (ug/kg)	Dilution	Batch	Prepared	Date/Time Analyzed	Notes
1,2,4-Trichlorobenzene	ND	4.0	1	B4D0706	04/09/2024	04/09/24 18:56	
1,2,4-Trimethylbenzene	ND	4.0	1	B4D0706	04/09/2024	04/09/24 18:56	
1,2-Dibromo-3-chloropropane	ND	8.0	1	B4D0706	04/09/2024	04/09/24 18:56	
1,2-Dibromoethane	ND	4.0	1	B4D0706	04/09/2024	04/09/24 18:56	
1,2-Dichlorobenzene	ND	4.0	1	B4D0706	04/09/2024	04/09/24 18:56	
1,2-Dichloroethane	ND	4.0	1	B4D0706	04/09/2024	04/09/24 18:56	
1,2-Dichloropropane	ND	4.0	1	B4D0706	04/09/2024	04/09/24 18:56	
1,3,5-Trimethylbenzene	ND	4.0	1	B4D0706	04/09/2024	04/09/24 18:56	
1,3-Dichlorobenzene	ND	4.0	1	B4D0706	04/09/2024	04/09/24 18:56	
1,3-Dichloropropane	ND	4.0	1	B4D0706	04/09/2024	04/09/24 18:56	
1,4-Dichlorobenzene	ND	4.0	1	B4D0706	04/09/2024	04/09/24 18:56	
2,2-Dichloropropane	ND	4.0	1	B4D0706	04/09/2024	04/09/24 18:56	
2-Chlorotoluene	ND	4.0	1	B4D0706	04/09/2024	04/09/24 18:56	
4-Chlorotoluene	ND	4.0	1	B4D0706	04/09/2024	04/09/24 18:56	
4-Isopropyltoluene	ND	4.0	1	B4D0706	04/09/2024	04/09/24 18:56	
Benzene	ND	4.0	1	B4D0706	04/09/2024	04/09/24 18:56	
Bromobenzene	ND	4.0	1	B4D0706	04/09/2024	04/09/24 18:56	
Bromochloromethane	ND	4.0	1	B4D0706	04/09/2024	04/09/24 18:56	
Bromodichloromethane	ND	4.0	1	B4D0706	04/09/2024	04/09/24 18:56	
Bromoform	ND	4.0	1	B4D0706	04/09/2024	04/09/24 18:56	
Bromomethane	ND	4.0	1	B4D0706	04/09/2024	04/09/24 18:56	
Carbon disulfide	ND	4.0	1	B4D0706	04/09/2024	04/09/24 18:56	
Carbon tetrachloride	ND	4.0	1	B4D0706	04/09/2024	04/09/24 18:56	
Chlorobenzene	ND	4.0	1	B4D0706	04/09/2024	04/09/24 18:56	
Chloroethane	ND	4.0	1	B4D0706	04/09/2024	04/09/24 18:56	
Chloroform	ND	4.0	1	B4D0706	04/09/2024	04/09/24 18:56	
Chloromethane	ND	4.0	1	B4D0706	04/09/2024	04/09/24 18:56	
cis-1,2-Dichloroethene	ND	4.0	1	B4D0706	04/09/2024	04/09/24 18:56	
cis-1,3-Dichloropropene	ND	4.0	1	B4D0706	04/09/2024	04/09/24 18:56	
Di-isopropyl ether	ND	4.0	1	B4D0706	04/09/2024	04/09/24 18:56	
Dibromochloromethane	ND	4.0	1	B4D0706	04/09/2024	04/09/24 18:56	
Dibromomethane	ND	4.0	1	B4D0706	04/09/2024	04/09/24 18:56	
Dichlorodifluoromethane	ND	4.0	1	B4D0706	04/09/2024	04/09/24 18:56	
Ethyl Acetate	ND	40	1	B4D0706	04/09/2024	04/09/24 18:56	
Ethyl Ether	ND	40	1	B4D0706	04/09/2024	04/09/24 18:56	
Ethyl tert-butyl ether	ND	4.0	1	B4D0706	04/09/2024	04/09/24 18:56	
Ethylbenzene	ND	4.0	1	B4D0706	04/09/2024	04/09/24 18:56	
Freon-113	ND	4.0	1	B4D0706	04/09/2024	04/09/24 18:56	
Hexachlorobutadiene	ND	4.0	1	B4D0706	04/09/2024	04/09/24 18:56	
Isopropylbenzene	ND	4.0	1	B4D0706	04/09/2024	04/09/24 18:56	

Certificate of Analysis

Langan Engineering & Environmental Services	Project Number : Vernon / 721040502
18575 Jamboree Road, suite 150	Report To : Megan Ritsema
Irvine , CA 92612	Reported : 04/17/2024

Client Sample ID: YS-01

Lab ID: 2400479-01

Volatile Organic Compounds by EPA 5035 / EPA 8260B **Analyst: TT**

Analyte	Result (ug/kg)	PQL (ug/kg)	Dilution	Batch	Prepared	Date/Time Analyzed	Notes
m,p-Xylene	ND	8.0	1	B4D0706	04/09/2024	04/09/24 18:56	
Methylene chloride	ND	8.0	1	B4D0706	04/09/2024	04/09/24 18:56	
MTBE	ND	4.0	1	B4D0706	04/09/2024	04/09/24 18:56	
n-Butylbenzene	ND	4.0	1	B4D0706	04/09/2024	04/09/24 18:56	
n-Propylbenzene	ND	4.0	1	B4D0706	04/09/2024	04/09/24 18:56	
Naphthalene	ND	4.0	1	B4D0706	04/09/2024	04/09/24 18:56	
o-Xylene	ND	4.0	1	B4D0706	04/09/2024	04/09/24 18:56	
sec-Butylbenzene	ND	4.0	1	B4D0706	04/09/2024	04/09/24 18:56	
Styrene	ND	4.0	1	B4D0706	04/09/2024	04/09/24 18:56	
tert-Amyl methyl ether	ND	4.0	1	B4D0706	04/09/2024	04/09/24 18:56	
tert-Butanol	ND	80	1	B4D0706	04/09/2024	04/09/24 18:56	
tert-Butylbenzene	ND	4.0	1	B4D0706	04/09/2024	04/09/24 18:56	
Tetrachloroethene	ND	4.0	1	B4D0706	04/09/2024	04/09/24 18:56	
Toluene	ND	4.0	1	B4D0706	04/09/2024	04/09/24 18:56	
trans-1,2-Dichloroethene	ND	4.0	1	B4D0706	04/09/2024	04/09/24 18:56	
trans-1,3-Dichloropropene	ND	4.0	1	B4D0706	04/09/2024	04/09/24 18:56	
Trichloroethene	ND	4.0	1	B4D0706	04/09/2024	04/09/24 18:56	
Trichlorofluoromethane	ND	4.0	1	B4D0706	04/09/2024	04/09/24 18:56	
Vinyl acetate	ND	40	1	B4D0706	04/09/2024	04/09/24 18:56	
Vinyl chloride	ND	4.0	1	B4D0706	04/09/2024	04/09/24 18:56	
Surrogate: 1,2-Dichloroethane-d4	*121 %*	*50.7 - 181*		B4D0706	04/09/2024	*04/09/24 18:56*	
Surrogate: 4-Bromofluorobenzene	*96.2 %*	*69.2 - 119*		B4D0706	04/09/2024	*04/09/24 18:56*	
Surrogate: Dibromofluoromethane	*111 %*	*76.2 - 140*		B4D0706	04/09/2024	*04/09/24 18:56*	
Surrogate: Toluene-d8	*99.2 %*	*85.6 - 120*		B4D0706	04/09/2024	*04/09/24 18:56*	

Gasoline Range Organics by EPA 5030 / EPA 8015B (Modified) **Analyst: EB**

Analyte	Result (mg/kg)	PQL (mg/kg)	Dilution	Batch	Prepared	Date/Time Analyzed	Notes
Gasoline Range Organics	ND	0.99	1	B4D0731	04/10/2024	04/10/24 12:53	
Surrogate: 4-Bromofluorobenzene	*98.9 %*	*31 - 137*		B4D0731	04/10/2024	*04/10/24 12:53*	

Certificate of Analysis

Langan Engineering & Environmental Services	Project Number : Vernon / 721040502
18575 Jamboree Road, suite 150	Report To : Megan Ritsema
Irvine , CA 92612	Reported : 04/17/2024

Client Sample ID: YS-02
Lab ID: 2400479-02

Title 22 Metals by ICP-AES EPA 6010B

Analyst: ICP

Analyte	Result (mg/kg)	PQL (mg/kg)	Dilution	Batch	Prepared	Date/Time Analyzed	Notes
Antimony	ND	2.0	1	B4D0722	04/09/2024	04/16/24 12:40	
Arsenic	ND	2.0	1	B4D0722	04/09/2024	04/16/24 12:40	
Barium	**42**	1.0	1	B4D0722	04/09/2024	04/16/24 12:40	
Beryllium	ND	1.0	1	B4D0722	04/09/2024	04/16/24 12:40	
Cadmium	ND	1.0	1	B4D0722	04/09/2024	04/16/24 12:40	
Chromium	**21**	1.0	1	B4D0722	04/09/2024	04/16/24 12:40	
Cobalt	**3.1**	1.0	1	B4D0722	04/09/2024	04/16/24 12:40	
Copper	**4.9**	1.0	1	B4D0722	04/09/2024	04/16/24 12:40	
Lead	**1.2**	1.0	1	B4D0722	04/09/2024	04/16/24 12:40	
Molybdenum	ND	1.0	1	B4D0722	04/09/2024	04/16/24 12:40	
Nickel	**9.1**	1.0	1	B4D0722	04/09/2024	04/16/24 12:40	
Selenium	ND	2.0	1	B4D0722	04/09/2024	04/16/24 12:40	
Silver	ND	1.0	1	B4D0722	04/09/2024	04/16/24 12:40	
Thallium	ND	2.0	1	B4D0722	04/09/2024	04/16/24 12:40	
Vanadium	**20**	1.0	1	B4D0722	04/09/2024	04/16/24 12:40	
Zinc	**19**	2.0	1	B4D0722	04/09/2024	04/16/24 12:40	

Diesel and Oil Range Organics by EPA 8015B

Analyst: EB

Analyte	Result (mg/kg)	PQL (mg/kg)	Dilution	Batch	Prepared	Date/Time Analyzed	Notes
DRO	**32**	5.0	1	B4D0713	04/09/2024	04/12/24 01:34	
ORO	ND	5.0	1	B4D0713	04/09/2024	04/12/24 01:34	
Surrogate: p-Terphenyl	*104 %*	*-6.76 - 189*		B4D0713	04/09/2024	*04/12/24 01:34*	

Volatile Organic Compounds by EPA 5035 / EPA 8260B

Analyst: TT

Analyte	Result (ug/kg)	PQL (ug/kg)	Dilution	Batch	Prepared	Date/Time Analyzed	Notes
1,1,1,2-Tetrachloroethane	ND	4.2	1	B4D0706	04/09/2024	04/09/24 19:20	
1,1,1-Trichloroethane	ND	4.2	1	B4D0706	04/09/2024	04/09/24 19:20	
1,1,2,2-Tetrachloroethane	ND	4.2	1	B4D0706	04/09/2024	04/09/24 19:20	
1,1,2-Trichloroethane	ND	4.2	1	B4D0706	04/09/2024	04/09/24 19:20	
1,1-Dichloroethane	ND	4.2	1	B4D0706	04/09/2024	04/09/24 19:20	
1,1-Dichloroethene	ND	4.2	1	B4D0706	04/09/2024	04/09/24 19:20	
1,1-Dichloropropene	ND	4.2	1	B4D0706	04/09/2024	04/09/24 19:20	
1,2,3-Trichloropropane	ND	4.2	1	B4D0706	04/09/2024	04/09/24 19:20	
1,2,3-Trichlorobenzene	ND	4.2	1	B4D0706	04/09/2024	04/09/24 19:20	

Certificate of Analysis

Langan Engineering & Environmental Services	Project Number : Vernon / 721040502
18575 Jamboree Road, suite 150	Report To : Megan Ritsema
Irvine , CA 92612	Reported : 04/17/2024

Client Sample ID: YS-02

Lab ID: 2400479-02

Volatile Organic Compounds by EPA 5035 / EPA 8260B **Analyst: TT**

Analyte	Result (ug/kg)	PQL (ug/kg)	Dilution	Batch	Prepared	Date/Time Analyzed	Notes
1,2,4-Trichlorobenzene	ND	4.2	1	B4D0706	04/09/2024	04/09/24 19:20	
1,2,4-Trimethylbenzene	ND	4.2	1	B4D0706	04/09/2024	04/09/24 19:20	
1,2-Dibromo-3-chloropropane	ND	8.4	1	B4D0706	04/09/2024	04/09/24 19:20	
1,2-Dibromoethane	ND	4.2	1	B4D0706	04/09/2024	04/09/24 19:20	
1,2-Dichlorobenzene	ND	4.2	1	B4D0706	04/09/2024	04/09/24 19:20	
1,2-Dichloroethane	ND	4.2	1	B4D0706	04/09/2024	04/09/24 19:20	
1,2-Dichloropropane	ND	4.2	1	B4D0706	04/09/2024	04/09/24 19:20	
1,3,5-Trimethylbenzene	ND	4.2	1	B4D0706	04/09/2024	04/09/24 19:20	
1,3-Dichlorobenzene	ND	4.2	1	B4D0706	04/09/2024	04/09/24 19:20	
1,3-Dichloropropane	ND	4.2	1	B4D0706	04/09/2024	04/09/24 19:20	
1,4-Dichlorobenzene	ND	4.2	1	B4D0706	04/09/2024	04/09/24 19:20	
2,2-Dichloropropane	ND	4.2	1	B4D0706	04/09/2024	04/09/24 19:20	
2-Chlorotoluene	ND	4.2	1	B4D0706	04/09/2024	04/09/24 19:20	
4-Chlorotoluene	ND	4.2	1	B4D0706	04/09/2024	04/09/24 19:20	
4-Isopropyltoluene	ND	4.2	1	B4D0706	04/09/2024	04/09/24 19:20	
Benzene	ND	4.2	1	B4D0706	04/09/2024	04/09/24 19:20	
Bromobenzene	ND	4.2	1	B4D0706	04/09/2024	04/09/24 19:20	
Bromochloromethane	ND	4.2	1	B4D0706	04/09/2024	04/09/24 19:20	
Bromodichloromethane	ND	4.2	1	B4D0706	04/09/2024	04/09/24 19:20	
Bromoform	ND	4.2	1	B4D0706	04/09/2024	04/09/24 19:20	
Bromomethane	ND	4.2	1	B4D0706	04/09/2024	04/09/24 19:20	
Carbon disulfide	ND	4.2	1	B4D0706	04/09/2024	04/09/24 19:20	
Carbon tetrachloride	ND	4.2	1	B4D0706	04/09/2024	04/09/24 19:20	
Chlorobenzene	ND	4.2	1	B4D0706	04/09/2024	04/09/24 19:20	
Chloroethane	ND	4.2	1	B4D0706	04/09/2024	04/09/24 19:20	
Chloroform	ND	4.2	1	B4D0706	04/09/2024	04/09/24 19:20	
Chloromethane	ND	4.2	1	B4D0706	04/09/2024	04/09/24 19:20	
cis-1,2-Dichloroethene	ND	4.2	1	B4D0706	04/09/2024	04/09/24 19:20	
cis-1,3-Dichloropropene	ND	4.2	1	B4D0706	04/09/2024	04/09/24 19:20	
Di-isopropyl ether	ND	4.2	1	B4D0706	04/09/2024	04/09/24 19:20	
Dibromochloromethane	ND	4.2	1	B4D0706	04/09/2024	04/09/24 19:20	
Dibromomethane	ND	4.2	1	B4D0706	04/09/2024	04/09/24 19:20	
Dichlorodifluoromethane	ND	4.2	1	B4D0706	04/09/2024	04/09/24 19:20	
Ethyl Acetate	ND	42	1	B4D0706	04/09/2024	04/09/24 19:20	
Ethyl Ether	ND	42	1	B4D0706	04/09/2024	04/09/24 19:20	
Ethyl tert-butyl ether	ND	4.2	1	B4D0706	04/09/2024	04/09/24 19:20	
Ethylbenzene	ND	4.2	1	B4D0706	04/09/2024	04/09/24 19:20	
Freon-113	ND	4.2	1	B4D0706	04/09/2024	04/09/24 19:20	
Hexachlorobutadiene	ND	4.2	1	B4D0706	04/09/2024	04/09/24 19:20	
Isopropylbenzene	ND	4.2	1	B4D0706	04/09/2024	04/09/24 19:20	

Certificate of Analysis

Langan Engineering & Environmental Services	Project Number : Vernon / 721040502
18575 Jamboree Road, suite 150	Report To : Megan Ritsema
Irvine , CA 92612	Reported : 04/17/2024

Client Sample ID: YS-02

Lab ID: 2400479-02

Volatile Organic Compounds by EPA 5035 / EPA 8260B **Analyst: TT**

Analyte	Result (ug/kg)	PQL (ug/kg)	Dilution	Batch	Prepared	Date/Time Analyzed	Notes
m,p-Xylene	ND	8.4	1	B4D0706	04/09/2024	04/09/24 19:20	
Methylene chloride	ND	8.4	1	B4D0706	04/09/2024	04/09/24 19:20	
MTBE	ND	4.2	1	B4D0706	04/09/2024	04/09/24 19:20	
n-Butylbenzene	ND	4.2	1	B4D0706	04/09/2024	04/09/24 19:20	
n-Propylbenzene	ND	4.2	1	B4D0706	04/09/2024	04/09/24 19:20	
Naphthalene	ND	4.2	1	B4D0706	04/09/2024	04/09/24 19:20	
o-Xylene	ND	4.2	1	B4D0706	04/09/2024	04/09/24 19:20	
sec-Butylbenzene	ND	4.2	1	B4D0706	04/09/2024	04/09/24 19:20	
Styrene	ND	4.2	1	B4D0706	04/09/2024	04/09/24 19:20	
tert-Amyl methyl ether	ND	4.2	1	B4D0706	04/09/2024	04/09/24 19:20	
tert-Butanol	ND	84	1	B4D0706	04/09/2024	04/09/24 19:20	
tert-Butylbenzene	ND	4.2	1	B4D0706	04/09/2024	04/09/24 19:20	
Tetrachloroethene	ND	4.2	1	B4D0706	04/09/2024	04/09/24 19:20	
Toluene	ND	4.2	1	B4D0706	04/09/2024	04/09/24 19:20	
trans-1,2-Dichloroethene	ND	4.2	1	B4D0706	04/09/2024	04/09/24 19:20	
trans-1,3-Dichloropropene	ND	4.2	1	B4D0706	04/09/2024	04/09/24 19:20	
Trichloroethene	ND	4.2	1	B4D0706	04/09/2024	04/09/24 19:20	
Trichlorofluoromethane	ND	4.2	1	B4D0706	04/09/2024	04/09/24 19:20	
Vinyl acetate	ND	42	1	B4D0706	04/09/2024	04/09/24 19:20	
Vinyl chloride	ND	4.2	1	B4D0706	04/09/2024	04/09/24 19:20	
Surrogate: 1,2-Dichloroethane-d4	*121 %*	*50.7 - 181*		B4D0706	04/09/2024	*04/09/24 19:20*	
Surrogate: 4-Bromofluorobenzene	*94.5 %*	*69.2 - 119*		B4D0706	04/09/2024	*04/09/24 19:20*	
Surrogate: Dibromofluoromethane	*115 %*	*76.2 - 140*		B4D0706	04/09/2024	*04/09/24 19:20*	
Surrogate: Toluene-d8	*97.9 %*	*85.6 - 120*		B4D0706	04/09/2024	*04/09/24 19:20*	

Gasoline Range Organics by EPA 5030 / EPA 8015B (Modified) **Analyst: EB**

Analyte	Result (mg/kg)	PQL (mg/kg)	Dilution	Batch	Prepared	Date/Time Analyzed	Notes
Gasoline Range Organics	ND	0.99	1	B4D0731	04/10/2024	04/10/24 13:17	
Surrogate: 4-Bromofluorobenzene	*102 %*	*31 - 137*		B4D0731	04/10/2024	*04/10/24 13:17*	

Certificate of Analysis

Langan Engineering & Environmental Services		Project Number :	Vernon / 721040502
18575 Jamboree Road, suite 150		Report To :	Megan Ritsema
Irvine , CA 92612		Reported :	04/17/2024

Client Sample ID: YS-03

Lab ID: 2400479-03

Title 22 Metals by ICP-AES EPA 6010B — **Analyst: ICP**

Analyte	Result (mg/kg)	PQL (mg/kg)	Dilution	Batch	Prepared	Date/Time Analyzed	Notes
Antimony	ND	2.0	1	B4D0722	04/09/2024	04/16/24 12:42	
Arsenic	ND	2.0	1	B4D0722	04/09/2024	04/16/24 12:42	
Barium	**50**	1.0	1	B4D0722	04/09/2024	04/16/24 12:42	
Beryllium	ND	1.0	1	B4D0722	04/09/2024	04/16/24 12:42	
Cadmium	ND	1.0	1	B4D0722	04/09/2024	04/16/24 12:42	
Chromium	**20**	1.0	1	B4D0722	04/09/2024	04/16/24 12:42	
Cobalt	**2.8**	1.0	1	B4D0722	04/09/2024	04/16/24 12:42	
Copper	**5.1**	1.0	1	B4D0722	04/09/2024	04/16/24 12:42	
Lead	**1.0**	1.0	1	B4D0722	04/09/2024	04/16/24 12:42	
Molybdenum	ND	1.0	1	B4D0722	04/09/2024	04/16/24 12:42	
Nickel	**7.3**	1.0	1	B4D0722	04/09/2024	04/16/24 12:42	
Selenium	ND	2.0	1	B4D0722	04/09/2024	04/16/24 12:42	
Silver	ND	1.0	1	B4D0722	04/09/2024	04/16/24 12:42	
Thallium	ND	2.0	1	B4D0722	04/09/2024	04/16/24 12:42	
Vanadium	**22**	1.0	1	B4D0722	04/09/2024	04/16/24 12:42	
Zinc	**18**	2.0	1	B4D0722	04/09/2024	04/16/24 12:42	

Diesel and Oil Range Organics by EPA 8015B — **Analyst: EB**

Analyte	Result (mg/kg)	PQL (mg/kg)	Dilution	Batch	Prepared	Date/Time Analyzed	Notes
DRO	ND	5.0	1	B4D0713	04/09/2024	04/12/24 01:55	
ORO	ND	5.0	1	B4D0713	04/09/2024	04/12/24 01:55	
Surrogate: p-Terphenyl	*105 %*	*-6.76 - 189*		B4D0713	04/09/2024	*04/12/24 01:55*	

Volatile Organic Compounds by EPA 5035 / EPA 8260B — **Analyst: TT**

Analyte	Result (ug/kg)	PQL (ug/kg)	Dilution	Batch	Prepared	Date/Time Analyzed	Notes
1,1,1,2-Tetrachloroethane	ND	4.6	1	B4D0706	04/09/2024	04/09/24 19:45	
1,1,1-Trichloroethane	ND	4.6	1	B4D0706	04/09/2024	04/09/24 19:45	
1,1,2,2-Tetrachloroethane	ND	4.6	1	B4D0706	04/09/2024	04/09/24 19:45	
1,1,2-Trichloroethane	ND	4.6	1	B4D0706	04/09/2024	04/09/24 19:45	
1,1-Dichloroethane	ND	4.6	1	B4D0706	04/09/2024	04/09/24 19:45	
1,1-Dichloroethene	ND	4.6	1	B4D0706	04/09/2024	04/09/24 19:45	
1,1-Dichloropropene	ND	4.6	1	B4D0706	04/09/2024	04/09/24 19:45	
1,2,3-Trichloropropane	ND	4.6	1	B4D0706	04/09/2024	04/09/24 19:45	
1,2,3-Trichlorobenzene	ND	4.6	1	B4D0706	04/09/2024	04/09/24 19:45	

Certificate of Analysis

Langan Engineering & Environmental Services		Project Number :	Vernon / 721040502
18575 Jamboree Road, suite 150		Report To :	Megan Ritsema
Irvine , CA 92612		Reported :	04/17/2024

Client Sample ID: YS-03

Lab ID: 2400479-03

Volatile Organic Compounds by EPA 5035 / EPA 8260B **Analyst: TT**

Analyte	Result (ug/kg)	PQL (ug/kg)	Dilution	Batch	Prepared	Date/Time Analyzed	Notes
1,2,4-Trichlorobenzene	ND	4.6	1	B4D0706	04/09/2024	04/09/24 19:45	
1,2,4-Trimethylbenzene	ND	4.6	1	B4D0706	04/09/2024	04/09/24 19:45	
1,2-Dibromo-3-chloropropane	ND	9.3	1	B4D0706	04/09/2024	04/09/24 19:45	
1,2-Dibromoethane	ND	4.6	1	B4D0706	04/09/2024	04/09/24 19:45	
1,2-Dichlorobenzene	ND	4.6	1	B4D0706	04/09/2024	04/09/24 19:45	
1,2-Dichloroethane	ND	4.6	1	B4D0706	04/09/2024	04/09/24 19:45	
1,2-Dichloropropane	ND	4.6	1	B4D0706	04/09/2024	04/09/24 19:45	
1,3,5-Trimethylbenzene	ND	4.6	1	B4D0706	04/09/2024	04/09/24 19:45	
1,3-Dichlorobenzene	ND	4.6	1	B4D0706	04/09/2024	04/09/24 19:45	
1,3-Dichloropropane	ND	4.6	1	B4D0706	04/09/2024	04/09/24 19:45	
1,4-Dichlorobenzene	ND	4.6	1	B4D0706	04/09/2024	04/09/24 19:45	
2,2-Dichloropropane	ND	4.6	1	B4D0706	04/09/2024	04/09/24 19:45	
2-Chlorotoluene	ND	4.6	1	B4D0706	04/09/2024	04/09/24 19:45	
4-Chlorotoluene	ND	4.6	1	B4D0706	04/09/2024	04/09/24 19:45	
4-Isopropyltoluene	ND	4.6	1	B4D0706	04/09/2024	04/09/24 19:45	
Benzene	ND	4.6	1	B4D0706	04/09/2024	04/09/24 19:45	
Bromobenzene	ND	4.6	1	B4D0706	04/09/2024	04/09/24 19:45	
Bromochloromethane	ND	4.6	1	B4D0706	04/09/2024	04/09/24 19:45	
Bromodichloromethane	ND	4.6	1	B4D0706	04/09/2024	04/09/24 19:45	
Bromoform	ND	4.6	1	B4D0706	04/09/2024	04/09/24 19:45	
Bromomethane	ND	4.6	1	B4D0706	04/09/2024	04/09/24 19:45	
Carbon disulfide	ND	4.6	1	B4D0706	04/09/2024	04/09/24 19:45	
Carbon tetrachloride	ND	4.6	1	B4D0706	04/09/2024	04/09/24 19:45	
Chlorobenzene	ND	4.6	1	B4D0706	04/09/2024	04/09/24 19:45	
Chloroethane	ND	4.6	1	B4D0706	04/09/2024	04/09/24 19:45	
Chloroform	ND	4.6	1	B4D0706	04/09/2024	04/09/24 19:45	
Chloromethane	ND	4.6	1	B4D0706	04/09/2024	04/09/24 19:45	
cis-1,2-Dichloroethene	ND	4.6	1	B4D0706	04/09/2024	04/09/24 19:45	
cis-1,3-Dichloropropene	ND	4.6	1	B4D0706	04/09/2024	04/09/24 19:45	
Di-isopropyl ether	ND	4.6	1	B4D0706	04/09/2024	04/09/24 19:45	
Dibromochloromethane	ND	4.6	1	B4D0706	04/09/2024	04/09/24 19:45	
Dibromomethane	ND	4.6	1	B4D0706	04/09/2024	04/09/24 19:45	
Dichlorodifluoromethane	ND	4.6	1	B4D0706	04/09/2024	04/09/24 19:45	
Ethyl Acetate	ND	46	1	B4D0706	04/09/2024	04/09/24 19:45	
Ethyl Ether	ND	46	1	B4D0706	04/09/2024	04/09/24 19:45	
Ethyl tert-butyl ether	ND	4.6	1	B4D0706	04/09/2024	04/09/24 19:45	
Ethylbenzene	ND	4.6	1	B4D0706	04/09/2024	04/09/24 19:45	
Freon-113	ND	4.6	1	B4D0706	04/09/2024	04/09/24 19:45	
Hexachlorobutadiene	ND	4.6	1	B4D0706	04/09/2024	04/09/24 19:45	
Isopropylbenzene	ND	4.6	1	B4D0706	04/09/2024	04/09/24 19:45	

Certificate of Analysis

Langan Engineering & Environmental Services	Project Number : Vernon / 721040502
18575 Jamboree Road, suite 150	Report To : Megan Ritsema
Irvine , CA 92612	Reported : 04/17/2024

Client Sample ID: YS-03

Lab ID: 2400479-03

Volatile Organic Compounds by EPA 5035 / EPA 8260B **Analyst: TT**

Analyte	Result (ug/kg)	PQL (ug/kg)	Dilution	Batch	Prepared	Date/Time Analyzed	Notes
m,p-Xylene	ND	9.3	1	B4D0706	04/09/2024	04/09/24 19:45	
Methylene chloride	ND	9.3	1	B4D0706	04/09/2024	04/09/24 19:45	
MTBE	ND	4.6	1	B4D0706	04/09/2024	04/09/24 19:45	
n-Butylbenzene	ND	4.6	1	B4D0706	04/09/2024	04/09/24 19:45	
n-Propylbenzene	ND	4.6	1	B4D0706	04/09/2024	04/09/24 19:45	
Naphthalene	ND	4.6	1	B4D0706	04/09/2024	04/09/24 19:45	
o-Xylene	ND	4.6	1	B4D0706	04/09/2024	04/09/24 19:45	
sec-Butylbenzene	ND	4.6	1	B4D0706	04/09/2024	04/09/24 19:45	
Styrene	ND	4.6	1	B4D0706	04/09/2024	04/09/24 19:45	
tert-Amyl methyl ether	ND	4.6	1	B4D0706	04/09/2024	04/09/24 19:45	
tert-Butanol	ND	93	1	B4D0706	04/09/2024	04/09/24 19:45	
tert-Butylbenzene	ND	4.6	1	B4D0706	04/09/2024	04/09/24 19:45	
Tetrachloroethene	ND	4.6	1	B4D0706	04/09/2024	04/09/24 19:45	
Toluene	ND	4.6	1	B4D0706	04/09/2024	04/09/24 19:45	
trans-1,2-Dichloroethene	ND	4.6	1	B4D0706	04/09/2024	04/09/24 19:45	
trans-1,3-Dichloropropene	ND	4.6	1	B4D0706	04/09/2024	04/09/24 19:45	
Trichloroethene	ND	4.6	1	B4D0706	04/09/2024	04/09/24 19:45	
Trichlorofluoromethane	ND	4.6	1	B4D0706	04/09/2024	04/09/24 19:45	
Vinyl acetate	ND	46	1	B4D0706	04/09/2024	04/09/24 19:45	
Vinyl chloride	ND	4.6	1	B4D0706	04/09/2024	04/09/24 19:45	
Surrogate: 1,2-Dichloroethane-d4	*118 %*	*50.7 - 181*		B4D0706	04/09/2024	*04/09/24 19:45*	
Surrogate: 4-Bromofluorobenzene	*92.1 %*	*69.2 - 119*		B4D0706	04/09/2024	*04/09/24 19:45*	
Surrogate: Dibromofluoromethane	*112 %*	*76.2 - 140*		B4D0706	04/09/2024	*04/09/24 19:45*	
Surrogate: Toluene-d8	*98.1 %*	*85.6 - 120*		B4D0706	04/09/2024	*04/09/24 19:45*	

Gasoline Range Organics by EPA 5030 / EPA 8015B (Modified) **Analyst: EB**

Analyte	Result (mg/kg)	PQL (mg/kg)	Dilution	Batch	Prepared	Date/Time Analyzed	Notes
Gasoline Range Organics	ND	1.0	1	B4D0731	04/10/2024	04/10/24 13:42	
Surrogate: 4-Bromofluorobenzene	*99.6 %*	*31 - 137*		B4D0731	04/10/2024	*04/10/24 13:42*	

Certificate of Analysis

Langan Engineering & Environmental Services	Project Number : Vernon / 721040502
18575 Jamboree Road, suite 150	Report To : Megan Ritsema
Irvine , CA 92612	Reported : 04/17/2024

Client Sample ID: YS-04
Lab ID: 2400479-04

Title 22 Metals by ICP-AES EPA 6010B

Analyst: ICP

Analyte	Result (mg/kg)	PQL (mg/kg)	Dilution	Batch	Prepared	Date/Time Analyzed	Notes
Antimony	ND	2.0	1	B4D0722	04/09/2024	04/16/24 12:44	
Arsenic	ND	2.0	1	B4D0722	04/09/2024	04/16/24 12:44	
Barium	**29**	1.0	1	B4D0722	04/09/2024	04/16/24 12:44	
Beryllium	ND	1.0	1	B4D0722	04/09/2024	04/16/24 12:44	
Cadmium	ND	1.0	1	B4D0722	04/09/2024	04/16/24 12:44	
Chromium	**17**	1.0	1	B4D0722	04/09/2024	04/16/24 12:44	
Cobalt	**2.1**	1.0	1	B4D0722	04/09/2024	04/16/24 12:44	
Copper	**4.0**	1.0	1	B4D0722	04/09/2024	04/16/24 12:44	
Lead	ND	1.0	1	B4D0722	04/09/2024	04/16/24 12:44	
Molybdenum	ND	1.0	1	B4D0722	04/09/2024	04/16/24 12:44	
Nickel	**6.5**	1.0	1	B4D0722	04/09/2024	04/16/24 12:44	
Selenium	ND	2.0	1	B4D0722	04/09/2024	04/16/24 12:44	
Silver	ND	1.0	1	B4D0722	04/09/2024	04/16/24 12:44	
Thallium	ND	2.0	1	B4D0722	04/09/2024	04/16/24 12:44	
Vanadium	**16**	1.0	1	B4D0722	04/09/2024	04/16/24 12:44	
Zinc	**14**	2.0	1	B4D0722	04/09/2024	04/16/24 12:44	

Diesel and Oil Range Organics by EPA 8015B

Analyst: EB

Analyte	Result (mg/kg)	PQL (mg/kg)	Dilution	Batch	Prepared	Date/Time Analyzed	Notes
DRO	ND	5.0	1	B4D0713	04/09/2024	04/12/24 02:16	
ORO	ND	5.0	1	B4D0713	04/09/2024	04/12/24 02:16	
Surrogate: p-Terphenyl	*91.0 %*	*-6.76 - 189*		B4D0713	04/09/2024	*04/12/24 02:16*	

Volatile Organic Compounds by EPA 5035 / EPA 8260B

Analyst: TT

Analyte	Result (ug/kg)	PQL (ug/kg)	Dilution	Batch	Prepared	Date/Time Analyzed	Notes
1,1,1,2-Tetrachloroethane	ND	4.3	1	B4D0706	04/09/2024	04/09/24 20:10	
1,1,1-Trichloroethane	ND	4.3	1	B4D0706	04/09/2024	04/09/24 20:10	
1,1,2,2-Tetrachloroethane	ND	4.3	1	B4D0706	04/09/2024	04/09/24 20:10	
1,1,2-Trichloroethane	ND	4.3	1	B4D0706	04/09/2024	04/09/24 20:10	
1,1-Dichloroethane	ND	4.3	1	B4D0706	04/09/2024	04/09/24 20:10	
1,1-Dichloroethene	ND	4.3	1	B4D0706	04/09/2024	04/09/24 20:10	
1,1-Dichloropropene	ND	4.3	1	B4D0706	04/09/2024	04/09/24 20:10	
1,2,3-Trichloropropane	ND	4.3	1	B4D0706	04/09/2024	04/09/24 20:10	
1,2,3-Trichlorobenzene	ND	4.3	1	B4D0706	04/09/2024	04/09/24 20:10	

Certificate of Analysis

Langan Engineering & Environmental Services		Project Number :	Vernon / 721040502
18575 Jamboree Road, suite 150		Report To :	Megan Ritsema
Irvine , CA 92612		Reported :	04/17/2024

Client Sample ID: YS-04

Lab ID: 2400479-04

Volatile Organic Compounds by EPA 5035 / EPA 8260B **Analyst: TT**

Analyte	Result (ug/kg)	PQL (ug/kg)	Dilution	Batch	Prepared	Date/Time Analyzed	Notes
1,2,4-Trichlorobenzene	ND	4.3	1	B4D0706	04/09/2024	04/09/24 20:10	
1,2,4-Trimethylbenzene	ND	4.3	1	B4D0706	04/09/2024	04/09/24 20:10	
1,2-Dibromo-3-chloropropane	ND	8.5	1	B4D0706	04/09/2024	04/09/24 20:10	
1,2-Dibromoethane	ND	4.3	1	B4D0706	04/09/2024	04/09/24 20:10	
1,2-Dichlorobenzene	ND	4.3	1	B4D0706	04/09/2024	04/09/24 20:10	
1,2-Dichloroethane	ND	4.3	1	B4D0706	04/09/2024	04/09/24 20:10	
1,2-Dichloropropane	ND	4.3	1	B4D0706	04/09/2024	04/09/24 20:10	
1,3,5-Trimethylbenzene	ND	4.3	1	B4D0706	04/09/2024	04/09/24 20:10	
1,3-Dichlorobenzene	ND	4.3	1	B4D0706	04/09/2024	04/09/24 20:10	
1,3-Dichloropropane	ND	4.3	1	B4D0706	04/09/2024	04/09/24 20:10	
1,4-Dichlorobenzene	ND	4.3	1	B4D0706	04/09/2024	04/09/24 20:10	
2,2-Dichloropropane	ND	4.3	1	B4D0706	04/09/2024	04/09/24 20:10	
2-Chlorotoluene	ND	4.3	1	B4D0706	04/09/2024	04/09/24 20:10	
4-Chlorotoluene	ND	4.3	1	B4D0706	04/09/2024	04/09/24 20:10	
4-Isopropyltoluene	ND	4.3	1	B4D0706	04/09/2024	04/09/24 20:10	
Benzene	ND	4.3	1	B4D0706	04/09/2024	04/09/24 20:10	
Bromobenzene	ND	4.3	1	B4D0706	04/09/2024	04/09/24 20:10	
Bromochloromethane	ND	4.3	1	B4D0706	04/09/2024	04/09/24 20:10	
Bromodichloromethane	ND	4.3	1	B4D0706	04/09/2024	04/09/24 20:10	
Bromoform	ND	4.3	1	B4D0706	04/09/2024	04/09/24 20:10	
Bromomethane	ND	4.3	1	B4D0706	04/09/2024	04/09/24 20:10	
Carbon disulfide	ND	4.3	1	B4D0706	04/09/2024	04/09/24 20:10	
Carbon tetrachloride	ND	4.3	1	B4D0706	04/09/2024	04/09/24 20:10	
Chlorobenzene	ND	4.3	1	B4D0706	04/09/2024	04/09/24 20:10	
Chloroethane	ND	4.3	1	B4D0706	04/09/2024	04/09/24 20:10	
Chloroform	ND	4.3	1	B4D0706	04/09/2024	04/09/24 20:10	
Chloromethane	ND	4.3	1	B4D0706	04/09/2024	04/09/24 20:10	
cis-1,2-Dichloroethene	ND	4.3	1	B4D0706	04/09/2024	04/09/24 20:10	
cis-1,3-Dichloropropene	ND	4.3	1	B4D0706	04/09/2024	04/09/24 20:10	
Di-isopropyl ether	ND	4.3	1	B4D0706	04/09/2024	04/09/24 20:10	
Dibromochloromethane	ND	4.3	1	B4D0706	04/09/2024	04/09/24 20:10	
Dibromomethane	ND	4.3	1	B4D0706	04/09/2024	04/09/24 20:10	
Dichlorodifluoromethane	ND	4.3	1	B4D0706	04/09/2024	04/09/24 20:10	
Ethyl Acetate	ND	43	1	B4D0706	04/09/2024	04/09/24 20:10	
Ethyl Ether	ND	43	1	B4D0706	04/09/2024	04/09/24 20:10	
Ethyl tert-butyl ether	ND	4.3	1	B4D0706	04/09/2024	04/09/24 20:10	
Ethylbenzene	ND	4.3	1	B4D0706	04/09/2024	04/09/24 20:10	
Freon-113	ND	4.3	1	B4D0706	04/09/2024	04/09/24 20:10	
Hexachlorobutadiene	ND	4.3	1	B4D0706	04/09/2024	04/09/24 20:10	
Isopropylbenzene	ND	4.3	1	B4D0706	04/09/2024	04/09/24 20:10	

Certificate of Analysis

Langan Engineering & Environmental Services	Project Number : Vernon / 721040502
18575 Jamboree Road, suite 150	Report To : Megan Ritsema
Irvine , CA 92612	Reported : 04/17/2024

Client Sample ID: YS-04

Lab ID: 2400479-04

Volatile Organic Compounds by EPA 5035 / EPA 8260B **Analyst: TT**

Analyte	Result (ug/kg)	PQL (ug/kg)	Dilution	Batch	Prepared	Date/Time Analyzed	Notes
m,p-Xylene	ND	8.5	1	B4D0706	04/09/2024	04/09/24 20:10	
Methylene chloride	ND	8.5	1	B4D0706	04/09/2024	04/09/24 20:10	
MTBE	ND	4.3	1	B4D0706	04/09/2024	04/09/24 20:10	
n-Butylbenzene	ND	4.3	1	B4D0706	04/09/2024	04/09/24 20:10	
n-Propylbenzene	ND	4.3	1	B4D0706	04/09/2024	04/09/24 20:10	
Naphthalene	ND	4.3	1	B4D0706	04/09/2024	04/09/24 20:10	
o-Xylene	ND	4.3	1	B4D0706	04/09/2024	04/09/24 20:10	
sec-Butylbenzene	ND	4.3	1	B4D0706	04/09/2024	04/09/24 20:10	
Styrene	ND	4.3	1	B4D0706	04/09/2024	04/09/24 20:10	
tert-Amyl methyl ether	ND	4.3	1	B4D0706	04/09/2024	04/09/24 20:10	
tert-Butanol	ND	85	1	B4D0706	04/09/2024	04/09/24 20:10	
tert-Butylbenzene	ND	4.3	1	B4D0706	04/09/2024	04/09/24 20:10	
Tetrachloroethene	ND	4.3	1	B4D0706	04/09/2024	04/09/24 20:10	
Toluene	ND	4.3	1	B4D0706	04/09/2024	04/09/24 20:10	
trans-1,2-Dichloroethene	ND	4.3	1	B4D0706	04/09/2024	04/09/24 20:10	
trans-1,3-Dichloropropene	ND	4.3	1	B4D0706	04/09/2024	04/09/24 20:10	
Trichloroethene	ND	4.3	1	B4D0706	04/09/2024	04/09/24 20:10	
Trichlorofluoromethane	ND	4.3	1	B4D0706	04/09/2024	04/09/24 20:10	
Vinyl acetate	ND	43	1	B4D0706	04/09/2024	04/09/24 20:10	
Vinyl chloride	ND	4.3	1	B4D0706	04/09/2024	04/09/24 20:10	
Surrogate: 1,2-Dichloroethane-d4	*123 %*	*50.7 - 181*		B4D0706	04/09/2024	*04/09/24 20:10*	
Surrogate: 4-Bromofluorobenzene	*95.0 %*	*69.2 - 119*		B4D0706	04/09/2024	*04/09/24 20:10*	
Surrogate: Dibromofluoromethane	*113 %*	*76.2 - 140*		B4D0706	04/09/2024	*04/09/24 20:10*	
Surrogate: Toluene-d8	*98.7 %*	*85.6 - 120*		B4D0706	04/09/2024	*04/09/24 20:10*	

Gasoline Range Organics by EPA 5030 / EPA 8015B (Modified) **Analyst: EB**

Analyte	Result (mg/kg)	PQL (mg/kg)	Dilution	Batch	Prepared	Date/Time Analyzed	Notes
Gasoline Range Organics	ND	1.0	1	B4D0731	04/10/2024	04/10/24 14:06	
Surrogate: 4-Bromofluorobenzene	*100 %*	*31 - 137*		B4D0731	04/10/2024	*04/10/24 14:06*	

Certificate of Analysis

Langan Engineering & Environmental Services	Project Number : Vernon / 721040502
18575 Jamboree Road, suite 150	Report To : Megan Ritsema
Irvine , CA 92612	Reported : 04/17/2024

QUALITY CONTROL SECTION

Gasoline Range Organics by EPA 5030 / EPA 8015B (Modified) - Quality Control

Analyte	Result (mg/kg)	PQL (mg/kg)	MDL (mg/kg)	Spike Level	Source Result	% Rec	% Rec Limits	RPD	RPD Limit	Notes
Batch B4D0731 - GCVOA_S										
Blank (B4D0731-BLK1)						Prepared: 4/10/2024 Analyzed: 4/10/2024				
Gasoline Range Organics	ND	1.0	0.02							
Surrogate: 4-Bromofluorobenzene	*0.7288*			*0.800000*		*91.1*	*31 - 137*			
LCS (B4D0731-BS1)						Prepared: 4/10/2024 Analyzed: 4/10/2024				
Gasoline Range Organics	4.96400	1.0	0.02	5.00000		99.3	79.8 - 112			
Surrogate: 4-Bromofluorobenzene	*0.8690*			*0.800000*		*109*	*31 - 137*			
LCS Dup (B4D0731-BSD1)						Prepared: 4/10/2024 Analyzed: 4/10/2024				
Gasoline Range Organics	4.86300	1.0	0.02	5.00000		97.3	79.8 - 112	2.06	20	
Surrogate: 4-Bromofluorobenzene	*0.8932*			*0.800000*		*112*	*31 - 137*			
Matrix Spike (B4D0731-MS1)			**Source: 2400479-01**			Prepared: 4/10/2024 Analyzed: 4/10/2024				
Gasoline Range Organics	4.94794	0.98	0.02	4.91159	0.067194	99.4	3.3 - 122			
Surrogate: 4-Bromofluorobenzene	*0.7634*			*0.800000*		*95.4*	*31 - 137*			
Matrix Spike Dup (B4D0731-MSD1)			**Source: 2400479-01**			Prepared: 4/10/2024 Analyzed: 4/10/2024				
Gasoline Range Organics	5.19600	1.0	0.02	5.00000	0.067194	103	3.3 - 122	4.89	20	
Surrogate: 4-Bromofluorobenzene	*0.8440*			*0.800000*		*105*	*31 - 137*			

Certificate of Analysis

Langan Engineering & Environmental Services	Project Number : Vernon / 721040502
18575 Jamboree Road, suite 150	Report To : Megan Ritsema
Irvine , CA 92612	Reported : 04/17/2024

Title 22 Metals by ICP-AES EPA 6010B - Quality Control

Analyte	Result (mg/kg)	PQL (mg/kg)	MDL (mg/kg)	Spike Level	Source Result	% Rec	% Rec Limits	RPD	RPD Limit	Notes
Batch B4D0722 - EPA 3050B_S										
Blank (B4D0722-BLK1)						Prepared: 4/10/2024 Analyzed: 4/16/2024				
Antimony	ND	2.0	0.77							
Arsenic	ND	2.0	0.71							
Barium	ND	1.0	0.06							B3
Beryllium	ND	1.0	0.03							B18
Cadmium	ND	1.0	0.06							
Chromium	ND	1.0	0.10							
Cobalt	ND	1.0	0.08							
Copper	ND	1.0	0.22							
Lead	ND	1.0	0.18							
Molybdenum	ND	1.0	0.10							
Nickel	ND	1.0	0.04							
Selenium	ND	2.0	0.82							
Silver	ND	1.0	0.27							
Thallium	ND	2.0	0.35							
Vanadium	ND	1.0	0.20							
Zinc	ND	2.0	0.30							
LCS (B4D0722-BS1)						Prepared: 4/10/2024 Analyzed: 4/16/2024				
Antimony	24.9202	2.0	0.77	25.0000		99.7	80 - 120			
Arsenic	24.4210	2.0	0.71	25.0000		97.7	80 - 120			
Barium	24.8040	1.0	0.06	25.0000		99.2	80 - 120			
Beryllium	26.3937	1.0	0.03	25.0000		106	80 - 120			
Cadmium	25.1856	1.0	0.06	25.0000		101	80 - 120			
Chromium	25.3222	1.0	0.10	25.0000		101	80 - 120			
Cobalt	25.7792	1.0	0.08	25.0000		103	80 - 120			
Copper	24.9309	1.0	0.22	25.0000		99.7	80 - 120			
Lead	26.0560	1.0	0.18	25.0000		104	80 - 120			
Molybdenum	25.2731	1.0	0.10	25.0000		101	80 - 120			
Nickel	25.3270	1.0	0.04	25.0000		101	80 - 120			
Selenium	26.5536	2.0	0.82	25.0000		106	80 - 120			
Silver	11.5321	1.0	0.27	12.5000		92.3	80 - 120			
Thallium	26.1844	2.0	0.35	25.0000		105	80 - 120			
Vanadium	23.5592	1.0	0.20	25.0000		94.2	80 - 120			
Zinc	25.9926	2.0	0.30	25.0000		104	80 - 120			
Matrix Spike (B4D0722-MS1)			**Source: 2400479-01**			Prepared: 4/10/2024 Analyzed: 4/16/2024				
Antimony	22.0022	2.0	0.77	25.0000	ND	88.0	75 - 125			
Arsenic	22.3517	2.0	0.71	25.0000	ND	89.4	75 - 125			
Barium	71.4358	1.0	0.06	25.0000	51.8202	78.5	75 - 125			
Beryllium	24.7209	1.0	0.03	25.0000	0.432531	97.2	75 - 125			
Cadmium	21.3231	1.0	0.06	25.0000	ND	85.3	75 - 125			
Chromium	42.9358	1.0	0.10	25.0000	19.7312	92.8	75 - 125			
Cobalt	27.1871	1.0	0.08	25.0000	3.66232	94.1	75 - 125			
Copper	28.9170	1.0	0.22	25.0000	6.84126	88.3	75 - 125			
Lead	35.9969	1.0	0.18	25.0000	2.80511	133	75 - 125			M2

Certificate of Analysis

Langan Engineering & Environmental Services	Project Number : Vernon / 721040502
18575 Jamboree Road, suite 150	Report To : Megan Ritsema
Irvine , CA 92612	Reported : 04/17/2024

Title 22 Metals by ICP-AES EPA 6010B - Quality Control (cont'd)

Analyte	Result (mg/kg)	PQL (mg/kg)	MDL (mg/kg)	Spike Level	Source Result	% Rec	% Rec Limits	RPD	RPD Limit	Notes
Batch B4D0722 - EPA 3050B_S (continued)										
Matrix Spike (B4D0722-MS1) - Continued			**Source: 2400479-01**			Prepared: 4/10/2024 Analyzed: 4/16/2024				
Molybdenum	22.2548	1.0	0.10	25.0000	ND	89.0	75 - 125			
Nickel	28.6828	1.0	0.04	25.0000	8.58646	80.4	75 - 125			
Selenium	19.7248	2.0	0.82	25.0000	ND	78.9	75 - 125			
Silver	10.7258	1.0	0.27	12.5000	ND	85.8	75 - 125			
Thallium	20.9896	2.0	0.35	25.0000	ND	84.0	75 - 125			
Vanadium	46.0072	1.0	0.20	25.0000	23.5886	89.7	75 - 125			
Zinc	46.3796	2.0	0.30	25.0000	28.1163	73.1	75 - 125			M2
Matrix Spike Dup (B4D0722-MSD1)			**Source: 2400479-01**			Prepared: 4/10/2024 Analyzed: 4/16/2024				
Antimony	21.4665	2.0	0.77	25.0000	ND	85.9	75 - 125	2.46	20	
Arsenic	22.0223	2.0	0.71	25.0000	ND	88.1	75 - 125	1.48	20	
Barium	70.7783	1.0	0.06	25.0000	51.8202	75.8	75 - 125	0.925	20	
Beryllium	25.4307	1.0	0.03	25.0000	0.432531	100	75 - 125	2.83	20	
Cadmium	22.5966	1.0	0.06	25.0000	ND	90.4	75 - 125	5.80	20	
Chromium	47.2562	1.0	0.10	25.0000	19.7312	110	75 - 125	9.58	20	
Cobalt	26.2944	1.0	0.08	25.0000	3.66232	90.5	75 - 125	3.34	20	
Copper	28.4505	1.0	0.22	25.0000	6.84126	86.4	75 - 125	1.63	20	
Lead	34.9930	1.0	0.18	25.0000	2.80511	129	75 - 125	2.83	20	M2
Molybdenum	21.6451	1.0	0.10	25.0000	ND	86.6	75 - 125	2.78	20	
Nickel	30.2398	1.0	0.04	25.0000	8.58646	86.6	75 - 125	5.28	20	
Selenium	20.1679	2.0	0.82	25.0000	ND	80.7	75 - 125	2.22	20	
Silver	11.4973	1.0	0.27	12.5000	ND	92.0	75 - 125	6.94	20	
Thallium	20.9442	2.0	0.35	25.0000	ND	83.8	75 - 125	0.216	20	
Vanadium	44.8319	1.0	0.20	25.0000	23.5886	85.0	75 - 125	2.59	20	
Zinc	48.9680	2.0	0.30	25.0000	28.1163	83.4	75 - 125	5.43	20	

Certificate of Analysis

Langan Engineering & Environmental Services	Project Number : Vernon / 721040502
18575 Jamboree Road, suite 150	Report To : Megan Ritsema
Irvine , CA 92612	Reported : 04/17/2024

Mercury by AA (Cold Vapor) EPA 7471A - Quality Control

Analyte	Result (mg/kg)	PQL (mg/kg)	MDL (mg/kg)	Spike Level	Source Result	% Rec	% Rec Limits	RPD	RPD Limit	Notes
Batch B4D0721 - EPA 7471_S										
Blank (B4D0721-BLK1)						Prepared: 4/10/2024 Analyzed: 4/16/2024				
Mercury	ND	0.10	0.01							
LCS (B4D0721-BS1)						Prepared: 4/10/2024 Analyzed: 4/16/2024				
Mercury	0.449421	0.10	0.01	0.416667		108	75.1 - 123			
Matrix Spike (B4D0721-MS1)			**Source: 2400479-01**			Prepared: 4/10/2024 Analyzed: 4/16/2024				
Mercury	0.441678	0.10	0.01	0.416667	0.053536	93.2	15.2 - 179			
Matrix Spike Dup (B4D0721-MSD1)			**Source: 2400479-01**			Prepared: 4/10/2024 Analyzed: 4/16/2024				
Mercury	0.439931	0.10	0.01	0.416667	0.053536	92.7	15.2 - 179	0.396	20	

Certificate of Analysis

Langan Engineering & Environmental Services	Project Number : Vernon / 721040502
18575 Jamboree Road, suite 150	Report To : Megan Ritsema
Irvine , CA 92612	Reported : 04/17/2024

Mercury by AA (Cold Vapor) EPA 7471A - Quality Control

Analyte	Result (mg/L)	PQL (mg/L)	Spike Level	Source Result	% Rec	% Rec Limits	RPD	RPD Limit	Notes
Batch B4D0721 - EPA 7471_S									
Post Spike (B4D0721-PS1)			**Source: 2400479-01**		Prepared: 4/10/2024 Analyzed: 4/16/2024				
Mercury	0.005305		5.00000E-3	0.000642	93.3	85 - 115			

Certificate of Analysis

Langan Engineering & Environmental Services	Project Number : Vernon / 721040502
18575 Jamboree Road, suite 150	Report To : Megan Ritsema
Irvine , CA 92612	Reported : 04/17/2024

Diesel and Oil Range Organics by EPA 8015B - Quality Control

Analyte	Result (mg/kg)	PQL (mg/kg)	MDL (mg/kg)	Spike Level	Source Result	% Rec	% Rec Limits	RPD	RPD Limit	Notes
Batch B4D0713 - GCSEMI_DRO_S										
Blank (B4D0713-BLK1)						Prepared: 4/9/2024 Analyzed: 4/11/2024				
DRO	ND	5.0	0.02							
ORO	ND	5.0	0.02							
Surrogate: p-Terphenyl	*79.82*			*80.0000*		*99.8*	*-6.76 - 189*			
LCS (B4D0713-BS1)						Prepared: 4/9/2024 Analyzed: 4/12/2024				
DRO	1009.16	5.0	0.02	1000.00		101	77.1 - 122			
Surrogate: p-Terphenyl	*82.01*			*80.0000*		*103*	*-6.76 - 189*			
Matrix Spike (B4D0713-MS1)			**Source: 2400479-01**			Prepared: 4/9/2024 Analyzed: 4/12/2024				
DRO	991.827	5.0	0.02	990.099	33.6640	96.8	37 - 159			
Surrogate: p-Terphenyl	*81.61*			*79.2079*		*103*	*-6.76 - 189*			
Matrix Spike Dup (B4D0713-MSD1)			**Source: 2400479-01**			Prepared: 4/9/2024 Analyzed: 4/12/2024				
DRO	981.860	5.0	0.02	1000.00	33.6640	94.8	37 - 159	1.01	20	
Surrogate: p-Terphenyl	*83.66*			*80.0000*		*105*	*-6.76 - 189*			

Certificate of Analysis

Langan Engineering & Environmental Services	Project Number : Vernon / 721040502
18575 Jamboree Road, suite 150	Report To : Megan Ritsema
Irvine , CA 92612	Reported : 04/17/2024

Volatile Organic Compounds by EPA 5035 / EPA 8260B - Quality Control

Analyte	Result (ug/kg)	PQL (ug/kg)	MDL (ug/kg)	Spike Level	Source Result	% Rec	% Rec Limits	RPD	RPD Limit	Notes
Batch B4D0706 - MSVOA_S										
Blank (B4D0706-BLK1)						Prepared: 4/9/2024 Analyzed: 4/9/2024				
1,1,1,2-Tetrachloroethane	ND	5.0	2.0							
1,1,1-Trichloroethane	ND	5.0	2.5							
1,1,2,2-Tetrachloroethane	ND	5.0	1.6							
1,1,2-Trichloroethane	ND	5.0	2.3							
1,1-Dichloroethane	ND	5.0	1.9							
1,1-Dichloroethene	ND	5.0	2.4							
1,1-Dichloropropene	ND	5.0	3.9							
1,2,3-Trichloropropane	ND	5.0	1.7							
1,2,3-Trichlorobenzene	ND	5.0	1.9							
1,2,4-Trichlorobenzene	ND	5.0	1.7							
1,2,4-Trimethylbenzene	ND	5.0	2.4							
1,2-Dibromo-3-chloropropane	ND	10	3.4							
1,2-Dibromoethane	ND	5.0	1.9							
1,2-Dichlorobenzene	ND	5.0	1.8							
1,2-Dichloroethane	ND	5.0	1.8							
1,2-Dichloropropane	ND	5.0	3.4							
1,3,5-Trimethylbenzene	ND	5.0	2.0							
1,3-Dichlorobenzene	ND	5.0	1.9							
1,3-Dichloropropane	ND	5.0	1.7							
1,4-Dichlorobenzene	ND	5.0	1.6							
2,2-Dichloropropane	ND	5.0	4.0							
2-Chlorotoluene	ND	5.0	2.3							
4-Chlorotoluene	ND	5.0	1.6							
4-Isopropyltoluene	ND	5.0	2.3							
Benzene	ND	5.0	2.0							
Bromobenzene	ND	5.0	1.5							
Bromochloromethane	ND	5.0	1.6							
Bromodichloromethane	ND	5.0	3.2							
Bromoform	ND	5.0	1.5							
Bromomethane	ND	5.0	2.8							
Carbon disulfide	ND	5.0	2.8							
Carbon tetrachloride	ND	5.0	2.2							
Chlorobenzene	ND	5.0	1.3							
Chloroethane	ND	5.0	3.4							
Chloroform	ND	5.0	2.0							
Chloromethane	ND	5.0	2.5							
cis-1,2-Dichloroethene	ND	5.0	3.5							
cis-1,3-Dichloropropene	ND	5.0	3.5							
Di-isopropyl ether	ND	5.0	2.0							
Dibromochloromethane	ND	5.0	1.6							
Dibromomethane	ND	5.0	4.6							
Dichlorodifluoromethane	ND	5.0	3.1							
Ethyl Acetate	ND	50	19							
Ethyl Ether	ND	50	13							
Ethyl tert-butyl ether	ND	5.0	1.8							

Certificate of Analysis

Langan Engineering & Environmental Services	Project Number : Vernon / 721040502
18575 Jamboree Road, suite 150	Report To : Megan Ritsema
Irvine , CA 92612	Reported : 04/17/2024

Volatile Organic Compounds by EPA 5035 / EPA 8260B - Quality Control (cont'd)

Analyte	Result (ug/kg)	PQL (ug/kg)	MDL (ug/kg)	Spike Level	Source Result	% Rec	% Rec Limits	RPD	RPD Limit	Notes
Batch B4D0706 - MSVOA_S (continued)										
Blank (B4D0706-BLK1) - Continued						Prepared: 4/9/2024 Analyzed: 4/9/2024				
Ethylbenzene	ND	5.0	2.0							
Freon-113	ND	5.0	3.9							
Hexachlorobutadiene	ND	5.0	1.8							
Isopropylbenzene	ND	5.0	2.4							
m,p-Xylene	ND	10	3.1							
Methylene chloride	ND	10	2.1							
MTBE	ND	5.0	1.9							
n-Butylbenzene	ND	5.0	2.2							
n-Propylbenzene	ND	5.0	2.0							
Naphthalene	ND	5.0	1.4							
o-Xylene	ND	5.0	1.8							
sec-Butylbenzene	ND	5.0	2.3							
Styrene	ND	5.0	1.5							
tert-Amyl methyl ether	ND	5.0	3.5							
tert-Butanol	ND	100	13							
tert-Butylbenzene	ND	5.0	2.1							
Tetrachloroethene	ND	5.0	3.4							
Toluene	ND	5.0	1.7							
trans-1,2-Dichloroethene	ND	5.0	2.0							
trans-1,3-Dichloropropene	ND	5.0	2.8							
Trichloroethene	ND	5.0	2.1							
Trichlorofluoromethane	ND	5.0	3.4							
Vinyl acetate	ND	50	46							
Vinyl chloride	ND	5.0	2.1							
Surrogate: 1,2-Dichloroethane-d4	*52.66*			*50.0000*		*105*	*50.7 - 181*			
Surrogate: 4-Bromofluorobenzene	*45.66*			*50.0000*		*91.3*	*69.2 - 119*			
Surrogate: Dibromofluoromethane	*52.69*			*50.0000*		*105*	*76.2 - 140*			
Surrogate: Toluene-d8	*50.06*			*50.0000*		*100*	*85.6 - 120*			
LCS (B4D0706-BS1)						Prepared: 4/9/2024 Analyzed: 4/9/2024				
1,1,1,2-Tetrachloroethane	52.1900	5.0	2.0	50.0000		104	68.1 - 128			
1,1,1-Trichloroethane	57.0600	5.0	2.5	50.0000		114	66.7 - 140			
1,1,2,2-Tetrachloroethane	58.2200	5.0	1.6	50.0000		116	70.2 - 127			
1,1,2-Trichloroethane	57.7500	5.0	2.3	50.0000		116	79.6 - 122			
1,1-Dichloroethane	57.0300	5.0	1.9	50.0000		114	69.6 - 138			
1,1-Dichloroethene	55.0400	5.0	2.4	50.0000		110	72.5 - 139			
1,1-Dichloropropene	52.5100	5.0	3.9	50.0000		105	79.5 - 132			
1,2,3-Trichloropropane	60.5100	5.0	1.7	50.0000		121	70.6 - 122			
1,2,3-Trichlorobenzene	55.4400	5.0	1.9	50.0000		111	72.2 - 126			
1,2,4-Trichlorobenzene	55.8700	5.0	1.7	50.0000		112	72.8 - 125			
1,2,4-Trimethylbenzene	53.5400	5.0	2.4	50.0000		107	76.4 - 124			
1,2-Dibromo-3-chloropropane	63.5300	10	3.4	50.0000		127	56.8 - 124			L3
1,2-Dibromoethane	55.6400	5.0	1.9	50.0000		111	82.3 - 122			
1,2-Dichlorobenzene	54.0900	5.0	1.8	50.0000		108	78.7 - 122			
1,2-Dichloroethane	57.3400	5.0	1.8	50.0000		115	55.8 - 143			

Langan Engineering & Environmental Services
18575 Jamboree Road, suite 150
Irvine , CA 92612

Project Number : Vernon / 721040502
Report To : Megan Ritsema
Reported : 04/17/2024

Volatile Organic Compounds by EPA 5035 / EPA 8260B - Quality Control (cont'd)

Analyte	Result (ug/kg)	PQL (ug/kg)	MDL (ug/kg)	Spike Level	Source Result	% Rec	% Rec Limits	RPD	RPD Limit	Notes
Batch B4D0706 - MSVOA_S (continued)										
LCS (B4D0706-BS1) - Continued						Prepared: 4/9/2024 Analyzed: 4/9/2024				
1,2-Dichloropropane	57.4000	5.0	3.4	50.0000		115	76.6 - 125			
1,3,5-Trimethylbenzene	54.4200	5.0	2.0	50.0000		109	76.3 - 127			
1,3-Dichlorobenzene	52.9400	5.0	1.9	50.0000		106	78 - 127			
1,3-Dichloropropane	56.9400	5.0	1.7	50.0000		114	78.2 - 118			
1,4-Dichlorobenzene	51.7500	5.0	1.6	50.0000		104	78.2 - 123			
2,2-Dichloropropane	55.2800	5.0	4.0	50.0000		111	67 - 134			
2-Chlorotoluene	54.9300	5.0	2.3	50.0000		110	75.5 - 125			
4-Chlorotoluene	55.3400	5.0	1.6	50.0000		111	75.2 - 124			
4-Isopropyltoluene	53.9500	5.0	2.3	50.0000		108	77.3 - 127			
Benzene	55.5600	5.0	2.0	50.0000		111	83.3 - 122			
Bromobenzene	51.1200	5.0	1.5	50.0000		102	78.4 - 124			
Bromochloromethane	55.1600	5.0	1.6	50.0000		110	78.2 - 136			
Bromodichloromethane	56.6400	5.0	3.2	50.0000		113	72.3 - 129			
Bromoform	53.6800	5.0	1.5	50.0000		107	62 - 128			
Bromomethane	44.3400	5.0	2.8	50.0000		88.7	35 - 190			
Carbon disulfide	50.9300	5.0	2.8	50.0000		102	50.4 - 143			
Carbon tetrachloride	52.4100	5.0	2.2	50.0000		105	60.3 - 147			
Chlorobenzene	52.5300	5.0	1.3	50.0000		105	79.5 - 121			
Chloroethane	49.4900	5.0	3.4	50.0000		99.0	56.1 - 168			
Chloroform	57.6900	5.0	2.0	50.0000		115	73.1 - 136			
Chloromethane	33.1800	5.0	2.5	50.0000		66.4	23.9 - 158			
cis-1,2-Dichloroethene	58.0400	5.0	3.5	50.0000		116	73.8 - 137			
cis-1,3-Dichloropropene	55.6900	5.0	3.5	50.0000		111	76.1 - 120			
Di-isopropyl ether	56.0600	5.0	2.0	50.0000		112	45.3 - 157			
Dibromochloromethane	54.4600	5.0	1.6	50.0000		109	66.9 - 126			
Dibromomethane	57.2600	5.0	4.6	50.0000		115	78.2 - 121			
Dichlorodifluoromethane	47.8500	5.0	3.1	50.0000		95.7	-56.8 - 214			
Ethyl Acetate	526.790	50	19	500.000		105	34.1 - 177			
Ethyl Ether	573.850	50	13	500.000		115	44.6 - 178			
Ethyl tert-butyl ether	54.8000	5.0	1.8	50.0000		110	70.9 - 137			
Ethylbenzene	55.1700	5.0	2.0	50.0000		110	78.3 - 122			
Freon-113	49.2900	5.0	3.9	50.0000		98.6	33.9 - 192			
Hexachlorobutadiene	56.4300	5.0	1.8	50.0000		113	68.4 - 132			
Isopropylbenzene	54.4800	5.0	2.4	50.0000		109	77.8 - 126			
m,p-Xylene	113.740	10	3.1	100.000		114	79.7 - 125			
Methylene chloride	57.2100	10	2.1	50.0000		114	58.7 - 146			
MTBE	55.1100	5.0	1.9	50.0000		110	63.6 - 150			
n-Butylbenzene	58.1800	5.0	2.2	50.0000		116	74.9 - 128			
n-Propylbenzene	56.0700	5.0	2.0	50.0000		112	77.4 - 127			
Naphthalene	54.7200	5.0	1.4	50.0000		109	68.3 - 124			
o-Xylene	55.4000	5.0	1.8	50.0000		111	74.1 - 123			
sec-Butylbenzene	54.5300	5.0	2.3	50.0000		109	79.1 - 126			
Styrene	53.6600	5.0	1.5	50.0000		107	76.8 - 123			
tert-Amyl methyl ether	54.3300	5.0	3.5	50.0000		109	69.8 - 143			
tert-Butanol	302.660	100	13	250.000		121	55.9 - 133			

Langan Engineering & Environmental Services	Project Number : Vernon / 721040502
18575 Jamboree Road, suite 150	Report To : Megan Ritsema
Irvine , CA 92612	Reported : 04/17/2024

Volatile Organic Compounds by EPA 5035 / EPA 8260B - Quality Control (cont'd)

Analyte	Result (ug/kg)	PQL (ug/kg)	MDL (ug/kg)	Spike Level	Source Result	% Rec	% Rec Limits	RPD	RPD Limit	Notes
Batch B4D0706 - MSVOA_S (continued)										
LCS (B4D0706-BS1) - Continued						Prepared: 4/9/2024 Analyzed: 4/9/2024				
tert-Butylbenzene	53.1000	5.0	2.1	50.0000		106	75.6 - 128			
Tetrachloroethene	48.6000	5.0	3.4	50.0000		97.2	69.2 - 129			
Toluene	53.2300	5.0	1.7	50.0000		106	85.3 - 123			
trans-1,2-Dichloroethene	54.7300	5.0	2.0	50.0000		109	75 - 139			
trans-1,3-Dichloropropene	56.5900	5.0	2.8	50.0000		113	71.2 - 123			
Trichloroethene	53.9900	5.0	2.1	50.0000		108	86.4 - 123			
Trichlorofluoromethane	51.7500	5.0	3.4	50.0000		104	63.8 - 151			
Vinyl acetate	460.650	50	46	500.000		92.1	28.4 - 168			
Vinyl chloride	47.5700	5.0	2.1	50.0000		95.1	46.5 - 153			
Surrogate: 1,2-Dichloroethane-d4	*55.60*			*50.0000*		*111*	*50.7 - 181*			
Surrogate: 4-Bromofluorobenzene	*51.28*			*50.0000*		*103*	*69.2 - 119*			
Surrogate: Dibromofluoromethane	*51.96*			*50.0000*		*104*	*76.2 - 140*			
Surrogate: Toluene-d8	*49.92*			*50.0000*		*99.8*	*85.6 - 120*			
LCS Dup (B4D0706-BSD1)						Prepared: 4/9/2024 Analyzed: 4/9/2024				
1,1,1,2-Tetrachloroethane	54.2600	5.0	2.0	50.0000		109	68.1 - 128	3.89	20	
1,1,1-Trichloroethane	60.4400	5.0	2.5	50.0000		121	66.7 - 140	5.75	20	
1,1,2,2-Tetrachloroethane	55.6200	5.0	1.6	50.0000		111	70.2 - 127	4.57	20	
1,1,2-Trichloroethane	58.8300	5.0	2.3	50.0000		118	79.6 - 122	1.85	20	
1,1-Dichloroethane	60.8100	5.0	1.9	50.0000		122	69.6 - 138	6.42	20	
1,1-Dichloroethene	59.6700	5.0	2.4	50.0000		119	72.5 - 139	8.07	20	
1,1-Dichloropropene	56.3900	5.0	3.9	50.0000		113	79.5 - 132	7.13	20	
1,2,3-Trichloropropane	59.5400	5.0	1.7	50.0000		119	70.6 - 122	1.62	20	
1,2,3-Trichlorobenzene	55.8700	5.0	1.9	50.0000		112	72.2 - 126	0.773	20	
1,2,4-Trichlorobenzene	55.2900	5.0	1.7	50.0000		111	72.8 - 125	1.04	20	
1,2,4-Trimethylbenzene	56.2000	5.0	2.4	50.0000		112	76.4 - 124	4.85	20	
1,2-Dibromo-3-chloropropane	61.7400	10	3.4	50.0000		123	56.8 - 124	2.86	20	
1,2-Dibromoethane	57.2300	5.0	1.9	50.0000		114	82.3 - 122	2.82	20	
1,2-Dichlorobenzene	54.7100	5.0	1.8	50.0000		109	78.7 - 122	1.14	20	
1,2-Dichloroethane	59.9400	5.0	1.8	50.0000		120	55.8 - 143	4.43	20	
1,2-Dichloropropane	59.5100	5.0	3.4	50.0000		119	76.6 - 125	3.61	20	
1,3,5-Trimethylbenzene	55.7300	5.0	2.0	50.0000		111	76.3 - 127	2.38	20	
1,3-Dichlorobenzene	54.0100	5.0	1.9	50.0000		108	78 - 127	2.00	20	
1,3-Dichloropropane	56.5200	5.0	1.7	50.0000		113	78.2 - 118	0.740	20	
1,4-Dichlorobenzene	54.5200	5.0	1.6	50.0000		109	78.2 - 123	5.21	20	
2,2-Dichloropropane	61.7300	5.0	4.0	50.0000		123	67 - 134	11.0	20	
2-Chlorotoluene	55.8300	5.0	2.3	50.0000		112	75.5 - 125	1.63	20	
4-Chlorotoluene	56.8000	5.0	1.6	50.0000		114	75.2 - 124	2.60	20	
4-Isopropyltoluene	57.0100	5.0	2.3	50.0000		114	77.3 - 127	5.52	20	
Benzene	58.1600	5.0	2.0	50.0000		116	83.3 - 122	4.57	20	
Bromobenzene	52.8800	5.0	1.5	50.0000		106	78.4 - 124	3.38	20	
Bromochloromethane	59.3100	5.0	1.6	50.0000		119	78.2 - 136	7.25	20	
Bromodichloromethane	59.1300	5.0	3.2	50.0000		118	72.3 - 129	4.30	20	
Bromoform	54.1500	5.0	1.5	50.0000		108	62 - 128	0.872	20	
Bromomethane	46.0600	5.0	2.8	50.0000		92.1	35 - 190	3.81	20	

Certificate of Analysis

Langan Engineering & Environmental Services	Project Number : Vernon / 721040502
18575 Jamboree Road, suite 150	Report To : Megan Ritsema
Irvine , CA 92612	Reported : 04/17/2024

Volatile Organic Compounds by EPA 5035 / EPA 8260B - Quality Control (cont'd)

Analyte	Result (ug/kg)	PQL (ug/kg)	MDL (ug/kg)	Spike Level	Source Result	% Rec	% Rec Limits	RPD	RPD Limit	Notes
Batch B4D0706 - MSVOA_S (continued)										
LCS Dup (B4D0706-BSD1) - Continued						Prepared: 4/9/2024 Analyzed: 4/9/2024				
Carbon disulfide	55.3100	5.0	2.8	50.0000		111	50.4 - 143	8.25	20	
Carbon tetrachloride	59.1800	5.0	2.2	50.0000		118	60.3 - 147	12.1	20	
Chlorobenzene	53.7000	5.0	1.3	50.0000		107	79.5 - 121	2.20	20	
Chloroethane	55.4600	5.0	3.4	50.0000		111	56.1 - 168	11.4	20	
Chloroform	60.3300	5.0	2.0	50.0000		121	73.1 - 136	4.47	20	
Chloromethane	20.8600	5.0	2.5	50.0000		41.7	23.9 - 158	45.6	20	R
cis-1,2-Dichloroethene	59.2100	5.0	3.5	50.0000		118	73.8 - 137	2.00	20	
cis-1,3-Dichloropropene	59.2400	5.0	3.5	50.0000		118	76.1 - 120	6.18	20	
Di-isopropyl ether	59.2700	5.0	2.0	50.0000		119	45.3 - 157	5.57	20	
Dibromochloromethane	54.3700	5.0	1.6	50.0000		109	66.9 - 126	0.165	20	
Dibromomethane	59.1500	5.0	4.6	50.0000		118	78.2 - 121	3.25	20	
Dichlorodifluoromethane	56.2700	5.0	3.1	50.0000		113	-56.8 - 214	16.2	20	
Ethyl Acetate	527.950	50	19	500.000		106	34.1 - 177	0.220	20	
Ethyl Ether	597.670	50	13	500.000		120	44.6 - 178	4.07	20	
Ethyl tert-butyl ether	57.1400	5.0	1.8	50.0000		114	70.9 - 137	4.18	20	
Ethylbenzene	58.2500	5.0	2.0	50.0000		116	78.3 - 122	5.43	20	
Freon-113	53.1700	5.0	3.9	50.0000		106	33.9 - 192	7.57	20	
Hexachlorobutadiene	57.8500	5.0	1.8	50.0000		116	68.4 - 132	2.49	20	
Isopropylbenzene	56.7100	5.0	2.4	50.0000		113	77.8 - 126	4.01	20	
m,p-Xylene	119.000	10	3.1	100.000		119	79.7 - 125	4.52	20	
Methylene chloride	57.3900	10	2.1	50.0000		115	58.7 - 146	0.314	20	
MTBE	57.7900	5.0	1.9	50.0000		116	63.6 - 150	4.75	20	
n-Butylbenzene	62.8600	5.0	2.2	50.0000		126	74.9 - 128	7.73	20	
n-Propylbenzene	58.5900	5.0	2.0	50.0000		117	77.4 - 127	4.40	20	
Naphthalene	54.4500	5.0	1.4	50.0000		109	68.3 - 124	0.495	20	
o-Xylene	58.1200	5.0	1.8	50.0000		116	74.1 - 123	4.79	20	
sec-Butylbenzene	59.1300	5.0	2.3	50.0000		118	79.1 - 126	8.09	20	
Styrene	56.1900	5.0	1.5	50.0000		112	76.8 - 123	4.61	20	
tert-Amyl methyl ether	55.7400	5.0	3.5	50.0000		111	69.8 - 143	2.56	20	
tert-Butanol	289.030	100	13	250.000		116	55.9 - 133	4.61	20	
tert-Butylbenzene	55.7500	5.0	2.1	50.0000		112	75.6 - 128	4.87	20	
Tetrachloroethene	52.1700	5.0	3.4	50.0000		104	69.2 - 129	7.09	20	
Toluene	57.7400	5.0	1.7	50.0000		115	85.3 - 123	8.13	20	
trans-1,2-Dichloroethene	58.6500	5.0	2.0	50.0000		117	75 - 139	6.91	20	
trans-1,3-Dichloropropene	59.1000	5.0	2.8	50.0000		118	71.2 - 123	4.34	20	
Trichloroethene	58.0600	5.0	2.1	50.0000		116	86.4 - 123	7.26	20	
Trichlorofluoromethane	59.9500	5.0	3.4	50.0000		120	63.8 - 151	14.7	20	
Vinyl acetate	473.960	50	46	500.000		94.8	28.4 - 168	2.85	20	
Vinyl chloride	63.7000	5.0	2.1	50.0000		127	46.5 - 153	29.0	20	R
Surrogate: 1,2-Dichloroethane-d4	*56.03*			*50.0000*		*112*	*50.7 - 181*			
Surrogate: 4-Bromofluorobenzene	*50.22*			*50.0000*		*100*	*69.2 - 119*			
Surrogate: Dibromofluoromethane	*53.18*			*50.0000*		*106*	*76.2 - 140*			
Surrogate: Toluene-d8	*50.49*			*50.0000*		*101*	*85.6 - 120*			

ADVANCED TECHNOLOGY LABORATORIES

3275 Walnut Ave., Signal Hill, CA 90755
Tel: (562) 989-4045 • Fax: (562) 989-4040

CHAIN OF CUSTODY RECORD

Page 1 of 1

2400479

FOR LABORATORY USE ONLY		ATLCOC Ver:20210101
Method of Transport: ☑ Client ☐ ATL ☐ FedEx ☐ OnTrac ☐ GSO ☐ Other:	Sample Conditions Upon Receipt	
	1. CHILLED ☐ ☐	5. # OF SAMPLES MATCH COC ☑ ☐
	2. HEADSPACE (VOA) < 6mm ☐ ☐	6. PRESERVED ☑ ☐
	3. CONTAINER INTACT ☑ ☐	7. Cooler Temp (°C): 4.4
	4. SEALED ☐ ☑	8. THERMOMETER ID:

Company: Langan	Address:			Tel:	
	City:	State:	Zip:	Fax:	

SEND REPORT TO:	SEND INVOICE TO: ☑ same as SEND REPORT TO	EDD	QA/QC
Attn: Megan Ribenon Email: MRitsema@langan.com	Attn: Email:	☐ Excel	☐ Routine
Company: Langan	Company: Email:	☐ EDF	☐ Caltrans Legal
Address: 18755 Jamboree Rd	Address:	☐ Equis	☐ RWQCB Level IV
City: Irvine State: CA Zip:	City: State: Zip:	☐	☐

Project Name: Vernon	Quote #:		
Project No.: 721040502	PO #: 721040502		
Sampler: M. Che			

ITEM	Lab ID (For Lab Use Only)	Sample Description: Sample ID	Location	Date	Time	Requested Analysis: TPH 8260 comp SGC	TPH 8260 comp SGC	VOC 8260	TPH GRO, DRO, ORO SGC	Sample Matrix: Solid	Water	Wastewater	Non-aqueous	Other	Turnaround Time (TAT)	Container: Quantity	Type	Material	Preservative	Remarks
1	1	YS-01		4/9/22	1345	✓	✓	✓	✓	✓						5	2x40	1	1	
2	2	YS-02		4/9/22	1355	✓	✓	✓	✓	✓						5	2x40	1	1	
3	3	YS-03		4/9/22	1340	✓	✓	✓	✓	✓						5	2x40	1	1	
4	4	YS-04		4/9/22	1400	✓	✓	✓	✓	✓						5	2x40	1	1	
5																				
6																				
7																				
8																				
9																				
10																				

(Special Instructions, Comments, Notes, etc.)

By relinquishing samples to ATL, I hereby agree that I have read and accept ATL's Terms and Conditions, as stated in www.atlglobal.com/terms-and-conditions.

Relinquished by: (Signature and Printed Name)	Date:	Time:	Received by: (Signature and Printed Name)	Date:	Time:
Melody Che	4/9/24	15:30	Danny Li	4/9/24	15:30
Relinquished by: (Signature and Printed Name)	Date:	Time:	Received by: (Signature and Printed Name)	Date:	Time:
Relinquished by: (Signature and Printed Name)	Date:	Time:	Received by: (Signature and Printed Name)	Date:	Time:

April 24, 2024

Megan Ritsema
Langan Engineering & Environmental Services
18575 Jamboree Road, suite 150
Irvine, CA 92612
Tel: (949) 561-9200
Fax:(949) 255-8641

ELAP No.: 3101
CSDLAC No.: 10196

Re: ATL Work Order Number : 2400517
Client Reference : 3163 E Vernon Ave / 721040501

Enclosed are the results for sample(s) received on April 17, 2024 by Advanced Technology Laboratories. The sample(s) are tested for the parameters as indicated on the enclosed chain of custody in accordance with applicable laboratory certifications. The laboratory results contained in this report specifically pertains to the sample(s) submitted.

Thank you for the opportunity to serve the needs of your company. If you have any questions, please feel free to contact me or Project.Management@atlglobal.com.

Sincerely,



Lena Davidkov, Client Services
lena.davidkov@atlglobal.com
Authorized to Release on 04/24/24 18:03 on Behalf of



Amy Leung
Laboratory Director

The test results in this report relate exclusively to the samples as received by the laboratory, and meet the requirements of the methodology under which they were reported; any exceptions are noted within the report and/ or case narrative.

The cover letter/ signature page and the case narrative are integral parts of this analytical report; the absence of any portion of the report renders the report invalid. This report shall not be reproduced except in full, and shall have the express written approval of the laboratory, and the original client firm to do so

.

The electronic signature on this report is signed by an authorized signatory of Advanced Technology Laboratories, and is intended to be legally binding as the equivalent of a handwritten signature.

Certificate of Analysis

Langan Engineering & Environmental Services		Project Number :	3163 E Vernon Ave / 721040501
18575 Jamboree Road, suite 150		Report To :	Megan Ritsema
Irvine , CA 92612		Reported :	04/24/2024

SUMMARY OF SAMPLES

Sample ID	Laboratory ID	Matrix	Date Sampled	Date Received
RBr-1-041724	2400517-01	Soil	4/17/24 11:35	4/17/24 13:59
RBr-2-041724	2400517-02	Soil	4/17/24 11:40	4/17/24 13:59

Certificate of Analysis

Langan Engineering & Environmental Services		Project Number :	3163 E Vernon Ave / 721040501
18575 Jamboree Road, suite 150		Report To :	Megan Ritsema
Irvine , CA 92612		Reported :	04/24/2024

Notes and Definitions

R	RPD value outside acceptance criteria. Calculation is based on raw values. The analytical batch was validated by the Laboratory Control Sample (LCS).
M2	Matrix spike recovery outside of acceptance limit due to possible matrix interference. The analytical batch was validated by the laboratory control sample.
ND	Analyte is not detected at or above the Practical Quantitation Limit (PQL). When client requests quantitation against MDL, analyte is not detected at or above the Method Detection Limit (MDL)
PQL	Practical Quantitation Limit
MDL	Method Detection Limit
NR	Not Reported
RPD	Relative Percent Difference
CA2	CA-ELAP (CDPH)
OR1	OR-NELAP (OSPHL)

Notes:
(1) The reported MDL and PQL are based on prep ratio variation and analytical dilution.
(2) The suffix [2C] of specific analytes signifies that the reported result is taken from the instrument's second column.
(3) Results are wet unless otherwise specified.

Certificate of Analysis

Langan Engineering & Environmental Services		Project Number :	3163 E Vernon Ave / 721040501
18575 Jamboree Road, suite 150		Report To :	Megan Ritsema
Irvine , CA 92612		Reported :	04/24/2024

STLC Metals by ICP-AES by EPA 6010B

Analyte: Chromium **Analyst: ICP**

Laboratory ID	Client Sample ID	Result	Units	PQL	Dilution	Batch	Prepared	Date/Time Analyzed	Notes
2400517-01	RBr-1-041724	**0.18**	mg/L	0.10	5	B4D0920	04/24/2024	04/24/24 16:25	

Mercury by AA (Cold Vapor) EPA 7471A

Analyte: Mercury **Analyst: AA**

Laboratory ID	Client Sample ID	Result	Units	PQL	Dilution	Batch	Prepared	Date/Time Analyzed	Notes
2400517-01	RBr-1-041724	**ND**	mg/kg	0.10	1	B4D0833	04/18/2024	04/19/24 16:45	

Client Sample ID: RBr-1-041724

Lab ID: 2400517-01

Title 22 Metals by ICP-AES EPA 6010B

Analyst: ICP

Analyte	Result (mg/kg)	PQL (mg/kg)	Dilution	Batch	Prepared	Date/Time Analyzed	Notes
Antimony	ND	2.0	1	B4D0834	04/17/2024	04/19/24 13:04	
Arsenic	**2.1**	2.0	1	B4D0834	04/17/2024	04/19/24 13:04	
Barium	**140**	1.0	1	B4D0834	04/17/2024	04/19/24 13:04	
Beryllium	ND	1.0	1	B4D0834	04/17/2024	04/19/24 13:04	
Cadmium	**9.6**	1.0	1	B4D0834	04/17/2024	04/19/24 13:04	
Chromium	**53**	1.0	1	B4D0834	04/17/2024	04/19/24 13:04	
Cobalt	**11**	1.0	1	B4D0834	04/17/2024	04/19/24 13:04	
Copper	**37**	1.0	1	B4D0834	04/17/2024	04/19/24 13:04	
Lead	**27**	1.0	1	B4D0834	04/17/2024	04/19/24 13:04	
Molybdenum	**4.5**	1.0	1	B4D0834	04/17/2024	04/19/24 13:04	
Nickel	**18**	1.0	1	B4D0834	04/17/2024	04/19/24 13:04	
Selenium	ND	2.0	1	B4D0834	04/17/2024	04/19/24 13:04	
Silver	ND	1.0	1	B4D0834	04/17/2024	04/19/24 13:04	
Thallium	ND	2.0	1	B4D0834	04/17/2024	04/19/24 13:04	
Vanadium	**30**	1.0	1	B4D0834	04/17/2024	04/19/24 13:04	
Zinc	**220**	2.0	1	B4D0834	04/17/2024	04/19/24 13:04	

Certificate of Analysis

Langan Engineering & Environmental Services	Project Number : 3163 E Vernon Ave / 721040501
18575 Jamboree Road, suite 150	Report To : Megan Ritsema
Irvine , CA 92612	Reported : 04/24/2024

QUALITY CONTROL SECTION

Title 22 Metals by ICP-AES EPA 6010B - Quality Control

Analyte	Result (mg/kg)	PQL (mg/kg)	MDL (mg/kg)	Spike Level	Source Result	% Rec	% Rec Limits	RPD	RPD Limit	Notes
Batch B4D0834 - EPA 3050B_S										
Blank (B4D0834-BLK1)						Prepared: 4/18/2024 Analyzed: 4/19/2024				
Antimony	ND	2.0	0.77							
Arsenic	ND	2.0	0.71							
Barium	ND	1.0	0.06							
Beryllium	ND	1.0	0.03							
Cadmium	ND	1.0	0.06							
Chromium	ND	1.0	0.10							
Cobalt	ND	1.0	0.08							
Copper	ND	1.0	0.22							
Lead	ND	1.0	0.18							
Molybdenum	ND	1.0	0.10							
Nickel	ND	1.0	0.04							
Selenium	ND	2.0	0.82							
Silver	ND	1.0	0.27							
Thallium	ND	2.0	0.35							
Vanadium	ND	1.0	0.20							
Zinc	ND	2.0	0.30							
LCS (B4D0834-BS1)						Prepared: 4/18/2024 Analyzed: 4/19/2024				
Antimony	24.3579	2.0	0.77	25.0000		97.4	80 - 120			
Arsenic	23.7793	2.0	0.71	25.0000		95.1	80 - 120			
Barium	24.8642	1.0	0.06	25.0000		99.5	80 - 120			
Beryllium	25.8653	1.0	0.03	25.0000		103	80 - 120			
Cadmium	24.7720	1.0	0.06	25.0000		99.1	80 - 120			
Chromium	24.8439	1.0	0.10	25.0000		99.4	80 - 120			
Cobalt	25.5406	1.0	0.08	25.0000		102	80 - 120			
Copper	24.8352	1.0	0.22	25.0000		99.3	80 - 120			
Lead	24.9744	1.0	0.18	25.0000		99.9	80 - 120			
Molybdenum	24.6132	1.0	0.10	25.0000		98.5	80 - 120			
Nickel	25.1154	1.0	0.04	25.0000		100	80 - 120			
Selenium	26.0420	2.0	0.82	25.0000		104	80 - 120			
Silver	11.9539	1.0	0.27	12.5000		95.6	80 - 120			
Thallium	25.6290	2.0	0.35	25.0000		103	80 - 120			
Vanadium	23.0343	1.0	0.20	25.0000		92.1	80 - 120			
Zinc	25.6259	2.0	0.30	25.0000		103	80 - 120			
Matrix Spike (B4D0834-MS1)			**Source: 2400517-01**			Prepared: 4/18/2024 Analyzed: 4/19/2024				
Antimony	18.4697	2.0	0.77	25.0000	ND	73.9	75 - 125			M2
Arsenic	20.6566	2.0	0.71	25.0000	2.10975	74.2	75 - 125			M2
Barium	147.596	1.0	0.06	25.0000	143.694	15.6	75 - 125			M2
Beryllium	25.1407	1.0	0.03	25.0000	0.951496	96.8	75 - 125			
Cadmium	19.3056	1.0	0.06	25.0000	9.55396	39.0	75 - 125			M2
Chromium	46.5285	1.0	0.10	25.0000	52.7060	-24.7	75 - 125			M2

Certificate of Analysis

Langan Engineering & Environmental Services	Project Number : 3163 E Vernon Ave / 721040501
18575 Jamboree Road, suite 150	Report To : Megan Ritsema
Irvine , CA 92612	Reported : 04/24/2024

Title 22 Metals by ICP-AES EPA 6010B - Quality Control (cont'd)

Analyte	Result (mg/kg)	PQL (mg/kg)	MDL (mg/kg)	Spike Level	Source Result	% Rec	% Rec Limits	RPD	RPD Limit	Notes
Batch B4D0834 - EPA 3050B_S (continued)										
Matrix Spike (B4D0834-MS1) - Continued			**Source: 2400517-01**			Prepared: 4/18/2024 Analyzed: 4/19/2024				
Cobalt	30.5594	1.0	0.08	25.0000	11.3698	76.8	75 - 125			
Copper	59.3160	1.0	0.22	25.0000	36.8869	89.7	75 - 125			
Lead	46.9041	1.0	0.18	25.0000	26.6925	80.8	75 - 125			
Molybdenum	19.3104	1.0	0.10	25.0000	4.53266	59.1	75 - 125			M2
Nickel	31.7781	1.0	0.04	25.0000	18.2264	54.2	75 - 125			M2
Selenium	15.4850	2.0	0.82	25.0000	ND	61.9	75 - 125			M2
Silver	10.9952	1.0	0.27	12.5000	ND	88.0	75 - 125			
Thallium	14.8998	2.0	0.35	25.0000	ND	59.6	75 - 125			M2
Vanadium	45.8084	1.0	0.20	25.0000	30.3953	61.7	75 - 125			M2
Zinc	222.542	2.0	0.30	25.0000	219.770	11.1	75 - 125			M2
Matrix Spike Dup (B4D0834-MSD1)			**Source: 2400517-01**			Prepared: 4/18/2024 Analyzed: 4/19/2024				
Antimony	18.8272	2.0	0.77	25.0000	ND	75.3	75 - 125	1.92	20	
Arsenic	20.7983	2.0	0.71	25.0000	2.10975	74.8	75 - 125	0.684	20	M2
Barium	146.150	1.0	0.06	25.0000	143.694	9.83	75 - 125	0.985	20	M2
Beryllium	25.1214	1.0	0.03	25.0000	0.951496	96.7	75 - 125	0.0766	20	
Cadmium	19.3572	1.0	0.06	25.0000	9.55396	39.2	75 - 125	0.267	20	M2
Chromium	46.8686	1.0	0.10	25.0000	52.7060	-23.3	75 - 125	0.728	20	M2
Cobalt	30.6393	1.0	0.08	25.0000	11.3698	77.1	75 - 125	0.261	20	
Copper	58.5250	1.0	0.22	25.0000	36.8869	86.6	75 - 125	1.34	20	
Lead	47.4916	1.0	0.18	25.0000	26.6925	83.2	75 - 125	1.24	20	
Molybdenum	19.7074	1.0	0.10	25.0000	4.53266	60.7	75 - 125	2.03	20	M2
Nickel	31.9308	1.0	0.04	25.0000	18.2264	54.8	75 - 125	0.479	20	M2
Selenium	15.9631	2.0	0.82	25.0000	ND	63.9	75 - 125	3.04	20	M2
Silver	11.0910	1.0	0.27	12.5000	ND	88.7	75 - 125	0.867	20	
Thallium	15.0394	2.0	0.35	25.0000	ND	60.2	75 - 125	0.933	20	M2
Vanadium	45.8054	1.0	0.20	25.0000	30.3953	61.6	75 - 125	0.00668	20	M2
Zinc	220.758	2.0	0.30	25.0000	219.770	3.95	75 - 125	0.805	20	M2

Certificate of Analysis

Langan Engineering & Environmental Services	Project Number : 3163 E Vernon Ave / 721040501
18575 Jamboree Road, suite 150	Report To : Megan Ritsema
Irvine , CA 92612	Reported : 04/24/2024

STLC Metals by ICP-AES by EPA 6010B - Quality Control

Analyte	Result (mg/L)	PQL (mg/L)	MDL (mg/L)	Spike Level	Source Result	% Rec	% Rec Limits	RPD	RPD Limit	Notes
Batch B4D0920 - STLC_S Extraction										
Blank (B4D0920-BLK1)						Prepared: 4/24/2024 Analyzed: 4/24/2024				
Chromium	ND	0.10	0.0095							
LCS (B4D0920-BS1)						Prepared: 4/24/2024 Analyzed: 4/24/2024				
Chromium	0.513864	0.10	0.0095	0.500000		103	80 - 120			
Matrix Spike (B4D0920-MS1)			**Source: 2400517-01**			Prepared: 4/24/2024 Analyzed: 4/24/2024				
Chromium	0.689574	0.10	0.0095	0.500000	0.177741	102	75 - 125			
Matrix Spike Dup (B4D0920-MSD1)			**Source: 2400517-01**			Prepared: 4/24/2024 Analyzed: 4/24/2024				
Chromium	0.698506	0.10	0.0095	0.500000	0.177741	104	75 - 125	1.29	20	

Certificate of Analysis

Langan Engineering & Environmental Services	Project Number : 3163 E Vernon Ave / 721040501
18575 Jamboree Road, suite 150	Report To : Megan Ritsema
Irvine , CA 92612	Reported : 04/24/2024

Mercury by AA (Cold Vapor) EPA 7471A - Quality Control

Analyte	Result (mg/kg)	PQL (mg/kg)	MDL (mg/kg)	Spike Level	Source Result	% Rec	% Rec Limits	RPD	RPD Limit	Notes
Batch B4D0833 - EPA 7471_S										
Blank (B4D0833-BLK1)						Prepared: 4/18/2024 Analyzed: 4/19/2024				
Mercury	ND	0.10	0.01							
LCS (B4D0833-BS1)						Prepared: 4/18/2024 Analyzed: 4/19/2024				
Mercury	0.397832	0.10	0.01	0.416667		95.5	75.1 - 123			
Matrix Spike (B4D0833-MS1)			**Source: 2400517-01**			Prepared: 4/18/2024 Analyzed: 4/19/2024				
Mercury	0.615628	0.10	0.01	0.416667	0.086526	127	15.2 - 179			
Matrix Spike Dup (B4D0833-MSD1)			**Source: 2400517-01**			Prepared: 4/18/2024 Analyzed: 4/19/2024				
Mercury	0.615963	0.10	0.01	0.416667	0.086526	127	15.2 - 179	0.0543	20	

Certificate of Analysis

Langan Engineering & Environmental Services	Project Number : 3163 E Vernon Ave / 721040501
18575 Jamboree Road, suite 150	Report To : Megan Ritsema
Irvine , CA 92612	Reported : 04/24/2024

Mercury by AA (Cold Vapor) EPA 7471A - Quality Control

Analyte	Result (mg/L)	PQL (mg/L)	Spike Level	Source Result	% Rec	% Rec Limits	RPD	RPD Limit	Notes
Batch B4D0833 - EPA 7471_S									
Post Spike (B4D0833-PS1)		**Source: 2400517-01**			Prepared: 4/18/2024 Analyzed: 4/19/2024				
Mercury	0.007377		5.00000E-3	0.001038	127	85 - 115			R

ADVANCED TECHNOLOGY LABORATORIES

3275 Walnut Ave., Signal Hill, CA 90755
Tel: (562) 989-4045 • Fax: (562) 989-4040

CHAIN OF CUSTODY RECORD

Page 1 of 1

2400517

FOR LABORATORY USE ONLY				ATLCOC Ver:20210101
Method of Transport		Sample Conditions Upon Receipt		
☑ Client ☐ ATL		Condition	Y / N	Condition	Y / N
☐ FedEx ☐ OnTrac		1. CHILLED	☑ / ☐	5. # of SAMPLES MATCH COC	☑ / ☐
☐ GSO		2. HEADSPACE (VOA) < 6mm	☐ / ☐	6. PRESERVED	☑ / ☐
☐ Other:		3. CONTAINER INTACT	☑ / ☐	7. Cooler Temp (°C)	
		4. SEALED	☐ / ☑	8. THERMOMETER ID:	4.0

Company: Langan	Address:		Tel:
	City:	State:	Zip: Fax:

SEND REPORT TO:	SEND INVOICE TO: ☒ Same as SEND REPORT TO	EDD	QA/QC
Attn: Megan Ritsema Email: mritsema@langan.com	Attn: Email:	☒ Excel	☐ Routine
Company: Langan	Company: Email:	☐ EDF	☐ Caltrans ☐ Legal
Address: 18575 Jamboree Rd Suite 150	Address:	☐ Equis	☐ RWQCB Level IV
City: Irvine State: CA Zip: 92612	City: State: Zip:	☒ PDF	☒ Langan EDD

Project Name: 3163 E Vernon Ave	Quote #:	
Project No.: 721040501	PO #:	
Sampler: Rachel Owen		

ITEM	Lab ID (For Lab Use Only)	Sample Description: Sample ID	Location	Date	Time	Requested Analysis: Title 22 Metals	Sample Matrix: Solid	Water	Wastewater	Non-aqueous	Other:	Turnaround Time (TAT)	Container: Quantity	Type: 1=Tube; 2=VOA; 3=Liter; 4=Pint; 5=Jar; 6=Total; 7=Canister	Material: 1=Glass; 2=Plastic; 3=Metal	Preservative: 1=HCl; 2=HNO3; 3=H2SO4; 4=4oC; 5=MeOH; 6=NaOH; 7=NA2S2O3	Remarks
1	1	RBr-1-041724	Soil with Red Brick	04/17/24	1135	X	X					5	2	5	1	0	
2	2	RBr-2-041724	beneath basement	04/17/24	1140	H	X					5	2	5	1	0	H
3			foundation														
4																	
5																	
6																	
7																	
8																	
9																	
10																	

(Special Instructions, Comments, Notes, etc.)

H= hold until further notice

By relinquishing samples to ATL, I hereby agree that I have read and accept ATL's Terms and Conditions, as stated in www.atlglobal.com/terms-and-conditions.

Relinquished by: (Signature and Printed Name)	Date:	Time:	Received by: (Signature and Printed Name)	Date:	Time:
Rachel Owen	4-17-24	1247	Dannyle	4/17/24	12:47
Relinquished by: (Signature and Printed Name)	Date:	Time:	Received by: (Signature and Printed Name)	Date:	Time:
Relinquished by: (Signature and Printed Name)	Date:	Time:	Received by: (Signature and Printed Name)	Date:	Time:

Lena Davidkov

From: Megan Ritsema <mritsema@langan.com>
Sent: Monday, April 22, 2024 10:56 AM
To: Lena Davidkov
Subject: RE: WO#2400517, project 3163 E Vernon Ave / 721040501_final report_2 day rush

Thank you Lena! Can you run STLC for chromium on this sample? Client is looking for results asap.

Best,

Megan Ritsema
Senior Staff Engineer

LANGAN

Direct: 949.561.9244
Mobile: 714.699.0899
File Sharing Link
www.langan.com

CALIFORNIA NEW JERSEY NEW YORK CONNECTICUT MASSACHUSETTS PENNSYLVANIA VIRGINIA WASHINGTON, DC
OHIO ILLINOIS NORTH CAROLINA TENNESSEE FLORIDA TEXAS ARIZONA COLORADO UTAH WASHINGTON
ATHENS CALGARY DUBAI LONDON PANAMA



From: Lena Davidkov <Lena.Davidkov@atlglobal.com>
Sent: Friday, April 19, 2024 5:05 PM
To: Megan Ritsema <mritsema@langan.com>
Subject: [External] WO#2400517, project 3163 E Vernon Ave / 721040501_final report_2 day rush

Hi Megan,
Please find final report for WO#2400517, project 3163 E Vernon Ave / 721040501 attached.
Thank you,

Please Note, Our Legal Name is Environmental Treatment & Technology, Inc dba Advanced Technology Laboratories – The "Original ATL" Since 1978

Kind Regards,

Lena Davidkov


Lena.Davidkov@atlglobal.com

Senior Project Manager
Advanced Technology Laboratories
Cell: +1-949-735-9296

Fax: +1-562-989-4040

Global Headquarters:
3275 Walnut Ave.
Signal Hill, Ca
90755

We are what we repeatedly do. Excellence, therefore, is not an act, but a habit . . .

 

This message may contain confidential, proprietary, or privileged information. Confidentiality or privilege is not intended to be waived or lost by erroneous transmission of this message. If you receive this message in error, please notify the sender immediately by return email and delete this message from your system. Disclosure, use, distribution, or copying of a message or any of its attachments by anyone other than the intended recipient is strictly prohibited.

Enthalpy Analytical
931 West Barkley Ave
Orange, CA 92868
(714) 771-6900

enthalpy.com


Lab Job Number : 507832
Report Level : II
Report Date : 05/14/2024

Analytical Report *prepared for:*

Megan Ritsema
LANGAN
18575 Jamboree Road
Suite 150
Irvine, CA 92612

Location: Goodman, Vernon - 721040502

Authorized for release by:

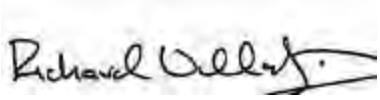

Richard Villafania, Project Manager
richard.villafania@enthalpy.com

This data package has been reviewed for technical correctness and completeness. Release of this data has been authorized by the Laboratory Manager or the Manager's designee, as verified by the above signature which applies to this PDF file as well as any associated electronic data deliverable files. The results contained in this report meet all requirements of NELAP and pertain only to those samples which were submitted for analysis. This report may be reproduced only in its entirety.

CA ELAP# 1338, NELAP# 4038, SCAQMD LAP# 18LA0518, LACSD ID# 10105

ENTHALPY ANALYTICAL

Sample Summary

Megan Ritsema
LANGAN
18575 Jamboree Road
Suite 150
Irvine, CA 92612

Lab Job #: 507832
Location: Goodman, Vernon - 721040502
Date Received: 05/07/24

Sample ID	Lab ID	Collected	Matrix
DS-01	507832-001	05/06/24 13:30	Soil
DS-02	507832-002	05/06/24 13:45	Soil

ENTHALPY ANALYTICAL

Case Narrative

LANGAN 18575 Jamboree Road Suite 150 Irvine, CA 92612 Megan Ritsema	Lab Job Number:	507832
	Location:	Goodman, Vernon - 721040502
	Date Received:	05/07/24

- This data package contains sample and QC results for one soil sample, requested for the above referenced project on 05/07/24. The sample was received cold and intact.
- Low recovery was observed for in the post digest spike for batch batch 339631.
- 05/14/24 - Supplement report issued to include requested additional analyses.

TPH-Purgeables and/or BTXE by GC (EPA 8015B):

No analytical problems were encountered.

TPH-Extractables by GC (EPA 8015M):

- High surrogate recovery was observed for n-triacontane in the method blank for batch 339680; no target analytes were detected at or above RL in the sample.
- DRO C10-C28 and ORO C28-C44 were detected between the MDL and the RL in the method blank for batch 339680; these analytes were detected in the sample at a level at least 10 times that of the blank.
- DS-02 (lab # 507832-002) was diluted due to the viscous nature and dark color of the sample extract.
- No other analytical problems were encountered.

Volatile Organics by GC/MS (EPA 8260B):

No analytical problems were encountered.

Metals (EPA 6010B and EPA 7471A) Soil:

- Low recoveries were observed for antimony in the MS/MSD for batch 339637; the parent sample was not a project sample, the LCS was within limits, and the associated RPD was within limits.
- No other analytical problems were encountered.

Metals (EPA 6010B) TCLP Leachate:

- Zinc was detected between the MDL and the RL in the method blank for batch 340053; this analyte was detected in the sample at a level at least 10 times that of the blank.
- No other analytical problems were encountered.

Metals (EPA 6010B) WET Leachate:

No analytical problems were encountered.

Richard Villafania

From: Megan Ritsema <mritsema@langan.com>
Sent: Thursday, May 9, 2024 5:37 PM
To: Richard Villafania
Subject: RE: [External] Goodman, Vernon - 721040502 - Enthalpy Data (507832)

Hi Richard,

Please run STLC/TCLP for lead and zinc for DS-02. How soon can we receive those results?

Thanks,

Megan Ritsema
Senior Staff Engineer

LANGAN

Direct: 949.561.9244
Mobile: 714.699.0899
File Sharing Link
www.langan.com

CALIFORNIA NEW JERSEY NEW YORK CONNECTICUT MASSACHUSETTS PENNSYLVANIA VIRGINIA WASHINGTON, DC
OHIO ILLINOIS NORTH CAROLINA TENNESSEE FLORIDA TEXAS ARIZONA COLORADO UTAH WASHINGTON
ATHENS CALGARY DUBAI LONDON PANAMA



From: Richard Villafania <richard.villafania@enthalpy.com>
Sent: Thursday, May 9, 2024 2:29 PM
To: Megan Ritsema <mritsema@langan.com>
Subject: [External] Goodman, Vernon - 721040502 - Enthalpy Data (507832)

Hi Megan,

Data qualifiers and additional information necessary for the interpretation of the test results are contained in the PDF file and may not be included in the EDD.

Please advise of any additional testing. Thank you.

Please find attached the following files:
- PDF Deliverable
- LANGAN EQEDD EDD (507832_langan_eqedd.zip)
- Standard Pivot Table EDD (507832_standard_excel_pivot.zip)

Email was also sent to: Richard.Villafania@enthalpy.com, kthomas@langan.com

Richard Villafania

Richard Villafania

From: Katherine Thomas <kthomas@langan.com>
Sent: Tuesday, May 7, 2024 9:31 AM
To: Richard Villafania; Megan Ritsema
Cc: Jim Lin
Subject: Re: [External] - 05/07 Pickup
Attachments: pro-AbMojYc3.jpeg

Hi Richard,

I dropped off some samples this morning. Can you please remove SVOCs from the analysis list? I am attaching the COC for samples DS-01 and DS-02

Sent from my T-Mobile 5G Device
Get Outlook for Android

From: Richard Villafania <richard.villafania@enthalpy.com>
Sent: Monday, May 6, 2024 5:16:14 PM
To: Katherine Thomas <kthomas@langan.com>; Megan Ritsema <mritsema@langan.com>
Cc: Jim Lin <jim.lin@enthalpy.com>
Subject: RE: [External] - 05/07 Pickup

Hi Katherine,

I checked with our field services managers and the earliest pick up for that location would be 10 – 11pm tomorrow.

Please confirm that this will work for you.

Thank you.

Richard Villafania
Enthalpy Analytical
Office: +1-714-771-6900 | Direct: +1-714-771-9917
Terms and Conditions

From: Katherine Thomas <kthomas@langan.com>
Sent: Monday, May 6, 2024 5:09 PM
To: Richard Villafania <richard.villafania@enthalpy.com>; Megan Ritsema <mritsema@langan.com>
Subject: [External] - Pickup

Hi Richard, thanks for taking my call. I understand that sample drop off ends at 6pm. We discussed an early morning sample pickup. The address is 3163 E Vernon Ave, Vernon CA. The location is south of Vernon Ave . Please see screenshot.

ENTHALPY ANALYTICAL

Chain of Custody Record

Lab No: 507832

Page: 1 of 1

Enthalpy Analytical - Orange
931 W. Barkley Avenue, Orange, CA 92868
Phone 714-771-6900

Turn Around Time (rush by advanced notice only)

Standard:		5 Day:		3 Day:	
2 Day:	✓	1 Day:		Custom TAT:	

Matrix: A = Air S = Soil/Solid W = Water DW = Drinking Wate SD = Sediment PP = Pure Product SEA = Sea Water SW = Swab T = Tissue WP = Wipe O = Other

Preservatives: 1 = $Na_2S_2O_3$ 2 = HCl 3 = HNO_3 4 = H_2SO_4 5 = NaOH 6 = Other

Sample Receipt Temp: 3.5 / 5.8 (lab use only)

CUSTOMER INFORMATION		PROJECT INFORMATION	
~~Company:~~	~~Langan CA, Inc~~	Name:	Goodman, Vernon
Report To:	Megan Ritsema	Number:	720440502
Email:	mritsema@langan.com	P.O. #:	
Address:	18575 Jamboree Road, Ste 150	Address:	
	Irvine, CA 92612		
Phone:	714-699-0899	Global ID:	
Fax:		Sampled By:	Katherine Thomas

	Sample ID	Sampling Date	Sampling Time	Matrix	Container No. / Size	Pres.	Metals - 6010 (Ni)	TPH DRO (GRO) - 8015	VOCs - 8260	SVOCs - 8270	Test Instructions / Comments
1	DS-01	5.6.24	1330	S	Jar/Vial	1	✓	✓	✓	✓	HOLD
2	DS-02	5.6.24	1345	S	Jar/Vial		✓	✓	✓	✓	
3											
4											
5											
6											
7											
8											
9											
10											

	Signature	Print Name	Company / Title	Date / Time
1 Relinquished By:	Katherine Thomas	Katherine Thomas	Staff Scientist/Langan	5/7/24 / 0820
1 Received By:		From Langan		5/7/24 0820
2 Relinquished By:				
2 Received By:				
3 Relinquished By:				
3 Received By:				

ENTHALPY ANALYTICAL

SAMPLE ACCEPTANCE CHECKLIST

Section 1

Client: LANGAN CA, INC. Project: GOODMAN, VERNON

Date Received: 5/7/24 Sampler's Name Present: ☑ Yes ☐ No

Section 2

Sample(s) received in a cooler? ☑ Yes, How many? 1 ☐ No (skip section 2) Sample Temp (°C) (No Cooler): _____

Sample Temp (°C), One from each cooler: #1: 5.8 #2: _____ #3: _____ #4: _____

(Acceptance range is < 6°C but not frozen (for Microbiology samples, acceptance range is < 10°C but not frozen). It is acceptable for samples collected the same day as sample receipt to have a higher temperature as long as there is evidence that cooling has begun.)

Shipping Information: _____

Section 3

Was the cooler packed with: ☑ Ice ☐ Ice Packs ☐ Bubble Wrap ☐ Styrofoam ☐ Paper ☐ None ☐ Other _____

Cooler Temp (°C): #1: 3.5 #2: _____ #3: _____ #4: _____

Section 4	YES	NO	N/A
Was a COC received?	✓		
Are sample IDs present?	✓		
Are sampling dates & times present?	✓		
Is a relinquished signature present?	✓		
Are the tests required clearly indicated on the COC?	✓		
Are custody seals present?		✓	
If custody seals are present, were they intact?			✓
Are all samples sealed in plastic bags? (Recommended for Microbiology samples)			✓
Did all samples arrive intact? If no, indicate in Section 4 below.	✓		
Did all bottle labels agree with COC? (ID, dates and times)	✓		
Were the samples collected in the correct containers for the required tests?	✓		
Are the containers labeled with the correct preservatives?			✓
Is there headspace in the VOA vials greater than 5-6 mm in diameter?			✓
Was a sufficient amount of sample submitted for the requested tests?	✓		

Section 5 Explanations/Comments

Section 6

For discrepancies, how was the Project Manager notified? ☐ Verbal PM Initials: _____ Date/Time _____

☐ Email (email sent to/on): _____ / _____

Project Manager's response:

Completed By: _____ Date: 5/7/24

ENTHALPY ANALYTICAL

Analysis Results for 507832

Megan Ritsema
LANGAN
18575 Jamboree Road
Suite 150
Irvine, CA 92612

Lab Job #: 507832
Location: Goodman, Vernon - 721040502
Date Received: 05/07/24

Sample ID: DS-02 **Lab ID: 507832-002** **Collected: 05/06/24 13:45**

507832-002 Analyte	Result	Qual	Units	RL	MDL	Matrix	DF	Batch	Prepared	Analyzed	Chemist
Method: EPA 6010B Prep Method: EPA 3015A											
Lead	ND		mg/L	0.015	0.0017	TCLP Leachate	1	340053	05/12/24	05/12/24	SBW
Zinc	**1.3**		mg/L	0.060	0.0039	TCLP Leachate	1	340053	05/12/24	05/12/24	SBW
Method: EPA 6010B Prep Method: EPA 3050B											
Antimony	**3.4**		mg/Kg	2.9	1.9	Soil	0.95	339637	05/07/24	05/08/24	SBW
Arsenic	**3.2**		mg/Kg	0.95	0.46	Soil	0.95	339637	05/07/24	05/08/24	SBW
Barium	**55**		mg/Kg	0.95	0.31	Soil	0.95	339637	05/07/24	05/08/24	SBW
Beryllium	**0.052**	J	mg/Kg	0.48	0.046	Soil	0.95	339637	05/07/24	05/08/24	SBW
Cadmium	**3.3**		mg/Kg	0.48	0.11	Soil	0.95	339637	05/07/24	05/08/24	SBW
Chromium	**9.6**		mg/Kg	0.95	0.87	Soil	0.95	339637	05/07/24	05/08/24	SBW
Cobalt	**2.6**		mg/Kg	0.48	0.090	Soil	0.95	339637	05/07/24	05/08/24	SBW
Copper	**36**		mg/Kg	0.95	0.56	Soil	0.95	339637	05/07/24	05/08/24	SBW
Lead	**130**		mg/Kg	0.95	0.44	Soil	0.95	339637	05/07/24	05/08/24	SBW
Molybdenum	**2.2**		mg/Kg	0.95	0.75	Soil	0.95	339637	05/07/24	05/08/24	SBW
Nickel	**15**		mg/Kg	0.95	0.55	Soil	0.95	339637	05/07/24	05/08/24	SBW
Selenium	ND		mg/Kg	2.9	0.93	Soil	0.95	339637	05/07/24	05/08/24	SBW
Silver	ND		mg/Kg	0.48	0.14	Soil	0.95	339637	05/07/24	05/08/24	SBW
Thallium	ND		mg/Kg	2.9	0.55	Soil	0.95	339637	05/07/24	05/08/24	SBW
Vanadium	**8.2**		mg/Kg	0.95	0.34	Soil	0.95	339637	05/07/24	05/08/24	SBW
Zinc	**3,400**		mg/Kg	48	26	Soil	9.5	339637	05/07/24	05/09/24	SBW
Method: EPA 6010B Prep Method: METHOD											
Lead	**0.16**		mg/L	0.15	0.044	WET Leachate	10	340081	05/13/24	05/13/24	SBW
Zinc	**29**		mg/L	0.60	0.031	WET Leachate	10	340081	05/13/24	05/13/24	SBW
Method: EPA 7471A Prep Method: METHOD											
Mercury	**0.044**	J	mg/Kg	0.15	0.037	Soil	1.1	339631	05/07/24	05/07/24	KAM
Method: EPA 8015B Prep Method: EPA 5035											
TPH Gasoline	**0.094**	J	mg/Kg	4.3	0.044	Soil	1.4	339724	05/08/24	05/08/24	SXR
Surrogates				**Limits**							
Bromofluorobenzene (FID)	103%		%REC	60-140		Soil	1.4	339724	05/08/24	05/08/24	SXR
Method: EPA 8015M Prep Method: EPA 3580M											
DRO C10-C28	**640**		mg/Kg	100	35	Soil	10	339680	05/07/24	05/08/24	KMB
ORO C28-C44	**1,300**		mg/Kg	200	35	Soil	10	339680	05/07/24	05/08/24	KMB
Surrogates				**Limits**							

Results for any subcontracted analyses are not included in this section.

ENTHALPY ANALYTICAL

Analysis Results for 507832

507832-002 Analyte	Result	Qual	Units	RL	MDL	Matrix	DF	Batch	Prepared	Analyzed	Chemist
n-Triacontane	119%		%REC	70-130		Soil	10	339680	05/07/24	05/08/24	KMB
Method: EPA 8260B Prep Method: EPA 5035											
3-Chloropropene	ND		ug/Kg	5.5	0.9	Soil	1.1	339830	05/09/24	05/09/24	TCN
cis-1,4-Dichloro-2-butene	ND		ug/Kg	240	54	Soil	48	339712	05/08/24	05/08/24	TCN
trans-1,4-Dichloro-2-butene	ND		ug/Kg	240	21	Soil	48	339712	05/08/24	05/08/24	TCN
Freon 12	ND		ug/Kg	5.5	1.9	Soil	1.1	339830	05/09/24	05/09/24	TCN
Chloromethane	ND		ug/Kg	5.5	2.5	Soil	1.1	339830	05/09/24	05/09/24	TCN
Vinyl Chloride	ND		ug/Kg	5.5	2.5	Soil	1.1	339830	05/09/24	05/09/24	TCN
Bromomethane	ND		ug/Kg	5.5	2.5	Soil	1.1	339830	05/09/24	05/09/24	TCN
Chloroethane	ND		ug/Kg	5.5	1.5	Soil	1.1	339830	05/09/24	05/09/24	TCN
Trichlorofluoromethane	ND		ug/Kg	5.5	1.6	Soil	1.1	339830	05/09/24	05/09/24	TCN
Acetone	**91**	J	ug/Kg	110	67	Soil	1.1	339830	05/09/24	05/09/24	TCN
Freon 113	ND		ug/Kg	5.5	0.9	Soil	1.1	339830	05/09/24	05/09/24	TCN
1,1-Dichloroethene	ND		ug/Kg	5.5	1.4	Soil	1.1	339830	05/09/24	05/09/24	TCN
Methylene Chloride	ND		ug/Kg	5.5	4.1	Soil	1.1	339830	05/09/24	05/09/24	TCN
MTBE	ND		ug/Kg	5.5	1.0	Soil	1.1	339830	05/09/24	05/09/24	TCN
trans-1,2-Dichloroethene	ND		ug/Kg	5.5	1.3	Soil	1.1	339830	05/09/24	05/09/24	TCN
1,1-Dichloroethane	ND		ug/Kg	5.5	1.9	Soil	1.1	339830	05/09/24	05/09/24	TCN
2-Butanone	**31**	J	ug/Kg	110	8.1	Soil	1.1	339830	05/09/24	05/09/24	TCN
cis-1,2-Dichloroethene	ND		ug/Kg	5.5	1.9	Soil	1.1	339830	05/09/24	05/09/24	TCN
2,2-Dichloropropane	ND		ug/Kg	5.5	1.0	Soil	1.1	339830	05/09/24	05/09/24	TCN
Chloroform	**15**		ug/Kg	5.5	0.8	Soil	1.1	339830	05/09/24	05/09/24	TCN
Bromochloromethane	ND		ug/Kg	5.5	1.8	Soil	1.1	339830	05/09/24	05/09/24	TCN
1,1,1-Trichloroethane	ND		ug/Kg	5.5	1.4	Soil	1.1	339830	05/09/24	05/09/24	TCN
1,1-Dichloropropene	ND		ug/Kg	5.5	1.4	Soil	1.1	339830	05/09/24	05/09/24	TCN
Carbon Tetrachloride	ND		ug/Kg	5.5	1.7	Soil	1.1	339830	05/09/24	05/09/24	TCN
1,2-Dichloroethane	ND		ug/Kg	5.5	1.3	Soil	1.1	339830	05/09/24	05/09/24	TCN
Benzene	**1.8**	J	ug/Kg	5.5	1.3	Soil	1.1	339830	05/09/24	05/09/24	TCN
Trichloroethene	ND		ug/Kg	240	37	Soil	48	339712	05/08/24	05/08/24	TCN
1,2-Dichloropropane	ND		ug/Kg	240	30	Soil	48	339712	05/08/24	05/08/24	TCN
Bromodichloromethane	ND		ug/Kg	240	39	Soil	48	339712	05/08/24	05/08/24	TCN
Dibromomethane	ND		ug/Kg	240	53	Soil	48	339712	05/08/24	05/08/24	TCN
4-Methyl-2-Pentanone	ND		ug/Kg	240	82	Soil	48	339712	05/08/24	05/08/24	TCN
cis-1,3-Dichloropropene	ND		ug/Kg	240	43	Soil	48	339712	05/08/24	05/08/24	TCN
Toluene	ND		ug/Kg	240	49	Soil	48	339712	05/08/24	05/08/24	TCN
trans-1,3-Dichloropropene	ND		ug/Kg	240	56	Soil	48	339712	05/08/24	05/08/24	TCN
1,1,2-Trichloroethane	ND		ug/Kg	240	32	Soil	48	339712	05/08/24	05/08/24	TCN
1,3-Dichloropropane	ND		ug/Kg	240	42	Soil	48	339712	05/08/24	05/08/24	TCN
Tetrachloroethene	ND		ug/Kg	240	36	Soil	48	339712	05/08/24	05/08/24	TCN
Dibromochloromethane	ND		ug/Kg	240	40	Soil	48	339712	05/08/24	05/08/24	TCN
1,2-Dibromoethane	ND		ug/Kg	240	30	Soil	48	339712	05/08/24	05/08/24	TCN
Chlorobenzene	ND		ug/Kg	240	44	Soil	48	339712	05/08/24	05/08/24	TCN
1,1,1,2-Tetrachloroethane	ND		ug/Kg	240	55	Soil	48	339712	05/08/24	05/08/24	TCN
Ethylbenzene	ND		ug/Kg	240	53	Soil	48	339712	05/08/24	05/08/24	TCN
m,p-Xylenes	ND		ug/Kg	480	120	Soil	48	339712	05/08/24	05/08/24	TCN
o-Xylene	ND		ug/Kg	240	50	Soil	48	339712	05/08/24	05/08/24	TCN
Styrene	ND		ug/Kg	240	45	Soil	48	339712	05/08/24	05/08/24	TCN
Bromoform	ND		ug/Kg	240	42	Soil	48	339712	05/08/24	05/08/24	TCN
Isopropylbenzene	ND		ug/Kg	240	41	Soil	48	339712	05/08/24	05/08/24	TCN
1,1,2,2-Tetrachloroethane	ND		ug/Kg	240	52	Soil	48	339712	05/08/24	05/08/24	TCN
1,2,3-Trichloropropane	ND		ug/Kg	240	70	Soil	48	339712	05/08/24	05/08/24	TCN

Results for any subcontracted analyses are not included in this section.

ENTHALPY ANALYTICAL

Analysis Results for 507832

507832-002 Analyte	Result	Qual	Units	RL	MDL	Matrix	DF	Batch	Prepared	Analyzed	Chemist
Propylbenzene	ND		ug/Kg	240	39	Soil	48	339712	05/08/24	05/08/24	TCN
Bromobenzene	ND		ug/Kg	240	43	Soil	48	339712	05/08/24	05/08/24	TCN
1,3,5-Trimethylbenzene	ND		ug/Kg	240	34	Soil	48	339712	05/08/24	05/08/24	TCN
2-Chlorotoluene	ND		ug/Kg	240	50	Soil	48	339712	05/08/24	05/08/24	TCN
4-Chlorotoluene	ND		ug/Kg	240	39	Soil	48	339712	05/08/24	05/08/24	TCN
tert-Butylbenzene	ND		ug/Kg	240	32	Soil	48	339712	05/08/24	05/08/24	TCN
1,2,4-Trimethylbenzene	ND		ug/Kg	240	45	Soil	48	339712	05/08/24	05/08/24	TCN
sec-Butylbenzene	ND		ug/Kg	240	36	Soil	48	339712	05/08/24	05/08/24	TCN
para-Isopropyl Toluene	ND		ug/Kg	240	36	Soil	48	339712	05/08/24	05/08/24	TCN
1,3-Dichlorobenzene	ND		ug/Kg	240	36	Soil	48	339712	05/08/24	05/08/24	TCN
1,4-Dichlorobenzene	ND		ug/Kg	240	41	Soil	48	339712	05/08/24	05/08/24	TCN
n-Butylbenzene	ND		ug/Kg	240	56	Soil	48	339712	05/08/24	05/08/24	TCN
1,2-Dichlorobenzene	ND		ug/Kg	240	42	Soil	48	339712	05/08/24	05/08/24	TCN
1,2-Dibromo-3-Chloropropane	ND		ug/Kg	240	75	Soil	48	339712	05/08/24	05/08/24	TCN
1,2,4-Trichlorobenzene	ND		ug/Kg	240	65	Soil	48	339712	05/08/24	05/08/24	TCN
Hexachlorobutadiene	ND		ug/Kg	240	54	Soil	48	339712	05/08/24	05/08/24	TCN
Naphthalene	ND		ug/Kg	240	70	Soil	48	339712	05/08/24	05/08/24	TCN
1,2,3-Trichlorobenzene	ND		ug/Kg	240	56	Soil	48	339712	05/08/24	05/08/24	TCN
Xylene (total)	ND		ug/Kg	240		Soil	48	339712	05/08/24	05/08/24	TCN
Surrogates				**Limits**							
Dibromofluoromethane	99%		%REC	70-145		Soil	1.1	339830	05/09/24	05/09/24	TCN
1,2-Dichloroethane-d4	107%		%REC	70-145		Soil	1.1	339830	05/09/24	05/09/24	TCN
Toluene-d8	101%		%REC	70-145		Soil	48	339712	05/08/24	05/08/24	TCN
Bromofluorobenzene	98%		%REC	70-145		Soil	48	339712	05/08/24	05/08/24	TCN

J Estimated value
ND Not Detected

Results for any subcontracted analyses are not included in this section.

ENTHALPY ANALYTICAL

Batch QC

Type: Blank	Lab ID: QC1152378	Batch: 340053
Matrix: TCLP Leachate	Method: EPA 6010B	Prep Method: EPA 3015A

QC1152378 Analyte	Result	Qual	Units	RL	MDL	Prepared	Analyzed
Lead	ND		mg/L	0.015	0.0017	05/12/24	05/12/24
Zinc	0.0070	J	mg/L	0.060	0.0039	05/12/24	05/12/24

Type: Matrix Spike	Lab ID: QC1152379	Batch: 340053
Matrix (Source ID): TCLP Leachate (507783-050)	Method: EPA 6010B	Prep Method: EPA 3015A

QC1152379 Analyte	Result	Source Sample Result	Spiked	Units	Recovery	Qual	Limits	DF
Lead	1.711	ND	2.000	mg/L	86%		75-125	1
Zinc	1.749	0.008818	2.000	mg/L	87%		75-125	1

Type: Matrix Spike Duplicate	Lab ID: QC1152380	Batch: 340053
Matrix (Source ID): TCLP Leachate (507783-050)	Method: EPA 6010B	Prep Method: EPA 3015A

QC1152380 Analyte	Result	Source Sample Result	Spiked	Units	Recovery	Qual	Limits	RPD	RPD Lim	DF
Lead	1.774	ND	2.000	mg/L	89%		75-125	4	20	1
Zinc	1.811	0.008818	2.000	mg/L	90%		75-125	3	20	1

Type: Lab Control Sample	Lab ID: QC1152381	Batch: 340053
Matrix: TCLP Leachate	Method: EPA 6010B	Prep Method: EPA 3015A

QC1152381 Analyte	Result	Spiked	Units	Recovery	Qual	Limits
Lead	1.695	2.000	mg/L	85%		80-120
Zinc	1.728	2.000	mg/L	86%		80-120

Type: Blank	Lab ID: QC1152508	Batch: 340081
Matrix: WET Leachate	Method: EPA 6010B	Prep Method: METHOD

QC1152508 Analyte	Result	Qual	Units	RL	MDL	Prepared	Analyzed
Lead	ND		mg/L	0.15	0.044	05/13/24	05/13/24
Zinc	ND		mg/L	0.60	0.031	05/13/24	05/13/24

Type: Lab Control Sample	Lab ID: QC1152509	Batch: 340081
Matrix: WET Leachate	Method: EPA 6010B	Prep Method: METHOD

QC1152509 Analyte	Result	Spiked	Units	Recovery	Qual	Limits
Lead	4.409	4.000	mg/L	110%		80-120
Zinc	4.121	4.000	mg/L	103%		80-120

ENTHALPY ANALYTICAL

Batch QC

Type: Lab Control Sample Duplicate	Lab ID: QC1152510	Batch: 340081
Matrix: WET Leachate	Method: EPA 6010B	Prep Method: METHOD

QC1152510 Analyte	Result	Spiked	Units	Recovery	Qual	Limits	RPD	RPD Lim
Lead	4.426	4.000	mg/L	111%		80-120	0	20
Zinc	4.148	4.000	mg/L	104%		80-120	1	20

Type: Blank	Lab ID: QC1150954	Batch: 339637
Matrix: Soil	Method: EPA 6010B	Prep Method: EPA 3050B

QC1150954 Analyte	Result	Qual	Units	RL	MDL	Prepared	Analyzed
Antimony	ND		mg/Kg	3.0	2.0	05/07/24	05/07/24
Arsenic	ND		mg/Kg	1.0	0.48	05/07/24	05/07/24
Barium	ND		mg/Kg	1.0	0.33	05/07/24	05/07/24
Beryllium	ND		mg/Kg	0.50	0.049	05/07/24	05/07/24
Cadmium	ND		mg/Kg	0.50	0.12	05/07/24	05/07/24
Chromium	ND		mg/Kg	1.0	0.91	05/07/24	05/07/24
Cobalt	ND		mg/Kg	0.50	0.094	05/07/24	05/07/24
Copper	ND		mg/Kg	1.0	0.59	05/07/24	05/07/24
Lead	ND		mg/Kg	1.0	0.46	05/07/24	05/07/24
Molybdenum	ND		mg/Kg	1.0	0.79	05/07/24	05/07/24
Nickel	ND		mg/Kg	1.0	0.58	05/07/24	05/07/24
Selenium	ND		mg/Kg	3.0	0.98	05/07/24	05/07/24
Silver	ND		mg/Kg	0.50	0.14	05/07/24	05/07/24
Thallium	ND		mg/Kg	3.0	0.58	05/07/24	05/07/24
Vanadium	ND		mg/Kg	1.0	0.35	05/07/24	05/07/24
Zinc	ND		mg/Kg	5.0	2.8	05/07/24	05/07/24

Type: Lab Control Sample	Lab ID: QC1150955	Batch: 339637
Matrix: Soil	Method: EPA 6010B	Prep Method: EPA 3050B

QC1150955 Analyte	Result	Spiked	Units	Recovery	Qual	Limits
Antimony	93.89	100.0	mg/Kg	94%		80-120
Arsenic	95.52	100.0	mg/Kg	96%		80-120
Barium	104.5	100.0	mg/Kg	104%		80-120
Beryllium	100.2	100.0	mg/Kg	100%		80-120
Cadmium	96.51	100.0	mg/Kg	97%		80-120
Chromium	102.1	100.0	mg/Kg	102%		80-120
Cobalt	109.2	100.0	mg/Kg	109%		80-120
Copper	97.68	100.0	mg/Kg	98%		80-120
Lead	112.5	100.0	mg/Kg	112%		80-120
Molybdenum	99.08	100.0	mg/Kg	99%		80-120
Nickel	108.3	100.0	mg/Kg	108%		80-120
Selenium	91.73	100.0	mg/Kg	92%		80-120
Silver	47.58	50.00	mg/Kg	95%		80-120
Thallium	103.7	100.0	mg/Kg	104%		80-120
Vanadium	96.83	100.0	mg/Kg	97%		80-120
Zinc	108.3	100.0	mg/Kg	108%		80-120

ENTHALPY ANALYTICAL

Batch QC

Type:	Matrix Spike	Lab ID:	QC1150956	Batch:	339637
Matrix (Source ID):	Soil (507528-001)	Method:	EPA 6010B	Prep Method:	EPA 3050B

QC1150956 Analyte	Result	Source Sample Result	Spiked	Units	Recovery	Qual	Limits	DF
Antimony	38.89	ND	98.04	mg/Kg	40%	*	75-125	0.98
Arsenic	97.68	3.794	98.04	mg/Kg	96%		75-125	0.98
Barium	216.9	115.0	98.04	mg/Kg	104%		75-125	0.98
Beryllium	107.6	0.5860	98.04	mg/Kg	109%		75-125	0.98
Cadmium	95.11	ND	98.04	mg/Kg	97%		75-125	0.98
Chromium	118.9	20.01	98.04	mg/Kg	101%		75-125	0.98
Cobalt	110.5	8.693	98.04	mg/Kg	104%		75-125	0.98
Copper	113.3	14.16	98.04	mg/Kg	101%		75-125	0.98
Lead	110.3	6.399	98.04	mg/Kg	106%		75-125	0.98
Molybdenum	92.33	ND	98.04	mg/Kg	94%		75-125	0.98
Nickel	116.0	14.84	98.04	mg/Kg	103%		75-125	0.98
Selenium	92.17	ND	98.04	mg/Kg	94%		75-125	0.98
Silver	47.01	ND	49.02	mg/Kg	96%		75-125	0.98
Thallium	99.03	2.089	98.04	mg/Kg	99%		75-125	0.98
Vanadium	143.5	42.45	98.04	mg/Kg	103%		75-125	0.98
Zinc	155.9	49.97	98.04	mg/Kg	108%		75-125	0.98

Type:	Matrix Spike Duplicate	Lab ID:	QC1150957	Batch:	339637
Matrix (Source ID):	Soil (507528-001)	Method:	EPA 6010B	Prep Method:	EPA 3050B

QC1150957 Analyte	Result	Source Sample Result	Spiked	Units	Recovery	Qual	Limits	RPD	RPD Lim	DF
Antimony	34.64	ND	98.04	mg/Kg	35%	*	75-125	12	41	0.98
Arsenic	100.3	3.794	98.04	mg/Kg	98%		75-125	3	35	0.98
Barium	213.4	115.0	98.04	mg/Kg	100%		75-125	2	20	0.98
Beryllium	102.3	0.5860	98.04	mg/Kg	104%		75-125	5	20	0.98
Cadmium	98.11	ND	98.04	mg/Kg	100%		75-125	3	20	0.98
Chromium	121.7	20.01	98.04	mg/Kg	104%		75-125	2	20	0.98
Cobalt	113.0	8.693	98.04	mg/Kg	106%		75-125	2	20	0.98
Copper	114.7	14.16	98.04	mg/Kg	103%		75-125	1	20	0.98
Lead	116.3	6.399	98.04	mg/Kg	112%		75-125	5	20	0.98
Molybdenum	94.64	ND	98.04	mg/Kg	97%		75-125	2	20	0.98
Nickel	118.8	14.84	98.04	mg/Kg	106%		75-125	2	20	0.98
Selenium	95.19	ND	98.04	mg/Kg	97%		75-125	3	20	0.98
Silver	47.49	ND	49.02	mg/Kg	97%		75-125	1	20	0.98
Thallium	101.9	2.089	98.04	mg/Kg	102%		75-125	3	20	0.98
Vanadium	141.4	42.45	98.04	mg/Kg	101%		75-125	2	20	0.98
Zinc	159.8	49.97	98.04	mg/Kg	112%		75-125	2	20	0.98

ENTHALPY ANALYTICAL

Batch QC

Type:	Post Digest Spike	Lab ID:	QC1151189	Batch:	339637
Matrix (Source ID):	Soil (507528-001)	Method:	EPA 6010B	Prep Method:	EPA 3050B

QC1151189 Analyte	Result	Source Sample Result	Spiked	Units	Recovery	Qual	Limits	DF
Antimony	100.7	ND	98.04	mg/Kg	103%		75-125	0.98
Arsenic	104.7	3.794	98.04	mg/Kg	103%		75-125	0.98
Barium	204.9	115.0	98.04	mg/Kg	92%		75-125	0.98
Beryllium	105.5	0.5860	98.04	mg/Kg	107%		75-125	0.98
Cadmium	100.8	ND	98.04	mg/Kg	103%		75-125	0.98
Chromium	121.6	20.01	98.04	mg/Kg	104%		75-125	0.98
Cobalt	115.9	8.693	98.04	mg/Kg	109%		75-125	0.98
Copper	117.0	14.16	98.04	mg/Kg	105%		75-125	0.98
Lead	117.2	6.399	98.04	mg/Kg	113%		75-125	0.98
Molybdenum	104.4	ND	98.04	mg/Kg	106%		75-125	0.98
Nickel	120.8	14.84	98.04	mg/Kg	108%		75-125	0.98
Selenium	98.74	ND	98.04	mg/Kg	101%		75-125	0.98
Silver	50.36	ND	49.02	mg/Kg	103%		75-125	0.98
Thallium	106.2	2.089	98.04	mg/Kg	106%		75-125	0.98
Vanadium	141.1	42.45	98.04	mg/Kg	101%		75-125	0.98
Zinc	158.5	49.97	98.04	mg/Kg	111%		75-125	0.98

Type:	Blank	Lab ID:	QC1150937	Batch:	339631
Matrix:	Soil	Method:	EPA 7471A	Prep Method:	METHOD

QC1150937 Analyte	Result	Qual	Units	RL	MDL	Prepared	Analyzed
Mercury	ND		mg/Kg	0.14	0.035	05/07/24	05/07/24

Type:	Lab Control Sample	Lab ID:	QC1150938	Batch:	339631
Matrix:	Soil	Method:	EPA 7471A	Prep Method:	METHOD

QC1150938 Analyte	Result	Spiked	Units	Recovery	Qual	Limits
Mercury	0.8002	0.8333	mg/Kg	96%		80-120

Type:	Matrix Spike	Lab ID:	QC1150939	Batch:	339631
Matrix (Source ID):	Soil (506579-016)	Method:	EPA 7471A	Prep Method:	METHOD

QC1150939 Analyte	Result	Source Sample Result	Spiked	Units	Recovery	Qual	Limits	DF
Mercury	0.9812	ND	1.000	mg/Kg	98%		75-125	1.2

Type:	Matrix Spike Duplicate	Lab ID:	QC1150940	Batch:	339631
Matrix (Source ID):	Soil (506579-016)	Method:	EPA 7471A	Prep Method:	METHOD

QC1150940 Analyte	Result	Source Sample Result	Spiked	Units	Recovery	Qual	Limits	RPD	RPD Lim	DF
Mercury	0.9774	ND	0.9804	mg/Kg	100%		75-125	2	20	1.2

ENTHALPY ANALYTICAL

Batch QC

Type: Lab Control Sample	Lab ID: QC1151262	Batch: 339724
Matrix: Soil	Method: EPA 8015B	Prep Method: EPA 5035

QC1151262 Analyte	Result	Spiked	Units	Recovery	Qual	Limits
TPH Gasoline	5.778	5.000	mg/Kg	116%		70-130
Surrogates						
Bromofluorobenzene (FID)	0.2346	0.2000	mg/Kg	117%		60-140

Type: Matrix Spike	Lab ID: QC1151263	Batch: 339724
Matrix (Source ID): Soil (507892-006)	Method: EPA 8015B	Prep Method: EPA 5030B

QC1151263 Analyte	Result	Source Sample Result	Spiked	Units	Recovery	Qual	Limits	DF
TPH Gasoline	5.594	ND	5.000	mg/Kg	112%		70-130	1
Surrogates								
Bromofluorobenzene (FID)	0.2369		0.2000	mg/Kg	118%		60-140	1

Type: Matrix Spike Duplicate	Lab ID: QC1151264	Batch: 339724
Matrix (Source ID): Soil (507892-006)	Method: EPA 8015B	Prep Method: EPA 5030B

QC1151264 Analyte	Result	Source Sample Result	Spiked	Units	Recovery	Qual	Limits	RPD	RPD Lim	DF
TPH Gasoline	5.563	ND	5.000	mg/Kg	111%		70-130	1	20	1
Surrogates										
Bromofluorobenzene (FID)	0.2216		0.2000	mg/Kg	111%		60-140			1

Type: Blank	Lab ID: QC1151265	Batch: 339724
Matrix: Soil	Method: EPA 8015B	Prep Method: EPA 5035

QC1151265 Analyte	Result	Qual	Units	RL	MDL	Prepared	Analyzed
TPH Gasoline	ND		mg/Kg	75	7.6	05/08/24	05/08/24
Surrogates				**Limits**			
Bromofluorobenzene (FID)	114%		%REC	60-140		05/08/24	05/08/24

Type: Blank	Lab ID: QC1151266	Batch: 339724
Matrix: Soil	Method: EPA 8015B	Prep Method: EPA 5035

QC1151266 Analyte	Result	Qual	Units	RL	MDL	Prepared	Analyzed
TPH Gasoline	ND		mg/Kg	3.0	0.031	05/08/24	05/08/24
Surrogates				**Limits**			
Bromofluorobenzene (FID)	114%		%REC	60-140		05/08/24	05/08/24

ENTHALPY ANALYTICAL

Batch QC

Type: Blank	Lab ID: QC1151077	Batch: 339680
Matrix: Miscell.	Method: EPA 8015M	Prep Method: EPA 3580M

QC1151077 Analyte	Result	Qual	Units	RL	MDL	Prepared	Analyzed
DRO C10-C28	5.6	J	mg/Kg	10	3.5	05/07/24	05/07/24
ORO C28-C44	5.4	J	mg/Kg	20	3.5	05/07/24	05/07/24
Surrogates				**Limits**			
n-Triacontane	139%	*	%REC	70-130		05/07/24	05/07/24

Type: Lab Control Sample	Lab ID: QC1151078	Batch: 339680
Matrix: Miscell.	Method: EPA 8015M	Prep Method: EPA 3580M

QC1151078 Analyte	Result	Spiked	Units	Recovery	Qual	Limits
Diesel C10-C28	239.2	250.0	mg/Kg	96%		76-122
Surrogates						
n-Triacontane	10.72	10.00	mg/Kg	107%		70-130

Type: Matrix Spike	Lab ID: QC1151079	Batch: 339680
Matrix (Source ID): Soil (507528-002)	Method: EPA 8015M	Prep Method: EPA 3580M

QC1151079 Analyte	Result	Source Sample Result	Spiked	Units	Recovery	Qual	Limits	DF
Diesel C10-C28	237.1	5.323	249.5	mg/Kg	93%		62-126	1
Surrogates								
n-Triacontane	12.80		9.980	mg/Kg	128%		70-130	1

Type: Matrix Spike Duplicate	Lab ID: QC1151080	Batch: 339680
Matrix (Source ID): Soil (507528-002)	Method: EPA 8015M	Prep Method: EPA 3580M

QC1151080 Analyte	Result	Source Sample Result	Spiked	Units	Recovery	Qual	Limits	RPD	RPD Lim	DF
Diesel C10-C28	237.8	5.323	249.5	mg/Kg	93%		62-126	0	35	1
Surrogates										
n-Triacontane	12.53		9.980	mg/Kg	126%		70-130			1

ENTHALPY ANALYTICAL

Batch QC

Type: Blank	Lab ID: QC1151214	Batch: 339712
Matrix: Soil	Method: EPA 8260B	Prep Method: EPA 5035

QC1151214 Analyte	Result	Qual	Units	RL	MDL	Prepared	Analyzed
3-Chloropropene	ND		ug/Kg	250	51	05/08/24	05/08/24
cis-1,4-Dichloro-2-butene	ND		ug/Kg	250	55	05/08/24	05/08/24
trans-1,4-Dichloro-2-butene	ND		ug/Kg	250	21	05/08/24	05/08/24
Freon 12	ND		ug/Kg	250	130	05/08/24	05/08/24
Chloromethane	ND		ug/Kg	250	180	05/08/24	05/08/24
Vinyl Chloride	ND		ug/Kg	250	81	05/08/24	05/08/24
Bromomethane	ND		ug/Kg	250	190	05/08/24	05/08/24
Chloroethane	ND		ug/Kg	250	130	05/08/24	05/08/24
Trichlorofluoromethane	ND		ug/Kg	250	99	05/08/24	05/08/24
Acetone	ND		ug/Kg	5,000	1,900	05/08/24	05/08/24
Freon 113	ND		ug/Kg	250	69	05/08/24	05/08/24
1,1-Dichloroethene	ND		ug/Kg	250	64	05/08/24	05/08/24
Methylene Chloride	ND		ug/Kg	400	400	05/08/24	05/08/24
MTBE	ND		ug/Kg	250	66	05/08/24	05/08/24
trans-1,2-Dichloroethene	ND		ug/Kg	250	49	05/08/24	05/08/24
1,1-Dichloroethane	ND		ug/Kg	250	52	05/08/24	05/08/24
2-Butanone	ND		ug/Kg	5,000	280	05/08/24	05/08/24
cis-1,2-Dichloroethene	ND		ug/Kg	250	59	05/08/24	05/08/24
2,2-Dichloropropane	ND		ug/Kg	250	45	05/08/24	05/08/24
Chloroform	ND		ug/Kg	250	78	05/08/24	05/08/24
Bromochloromethane	ND		ug/Kg	250	68	05/08/24	05/08/24
1,1,1-Trichloroethane	ND		ug/Kg	250	57	05/08/24	05/08/24
1,1-Dichloropropene	ND		ug/Kg	250	68	05/08/24	05/08/24
Carbon Tetrachloride	ND		ug/Kg	250	56	05/08/24	05/08/24
1,2-Dichloroethane	ND		ug/Kg	250	98	05/08/24	05/08/24
Benzene	ND		ug/Kg	250	33	05/08/24	05/08/24
Trichloroethene	ND		ug/Kg	250	38	05/08/24	05/08/24
1,2-Dichloropropane	ND		ug/Kg	250	31	05/08/24	05/08/24
Bromodichloromethane	ND		ug/Kg	250	40	05/08/24	05/08/24
Dibromomethane	ND		ug/Kg	250	55	05/08/24	05/08/24
4-Methyl-2-Pentanone	ND		ug/Kg	250	85	05/08/24	05/08/24
cis-1,3-Dichloropropene	ND		ug/Kg	250	44	05/08/24	05/08/24
Toluene	ND		ug/Kg	250	51	05/08/24	05/08/24
trans-1,3-Dichloropropene	ND		ug/Kg	250	57	05/08/24	05/08/24
1,1,2-Trichloroethane	ND		ug/Kg	250	33	05/08/24	05/08/24
1,3-Dichloropropane	ND		ug/Kg	250	43	05/08/24	05/08/24
Tetrachloroethene	ND		ug/Kg	250	37	05/08/24	05/08/24
Dibromochloromethane	ND		ug/Kg	250	41	05/08/24	05/08/24
1,2-Dibromoethane	ND		ug/Kg	250	31	05/08/24	05/08/24
Chlorobenzene	ND		ug/Kg	250	46	05/08/24	05/08/24
1,1,1,2-Tetrachloroethane	ND		ug/Kg	250	57	05/08/24	05/08/24
Ethylbenzene	ND		ug/Kg	250	54	05/08/24	05/08/24
m,p-Xylenes	ND		ug/Kg	500	120	05/08/24	05/08/24
o-Xylene	ND		ug/Kg	250	52	05/08/24	05/08/24
Styrene	ND		ug/Kg	250	47	05/08/24	05/08/24
Bromoform	ND		ug/Kg	250	43	05/08/24	05/08/24
Isopropylbenzene	ND		ug/Kg	250	42	05/08/24	05/08/24

Batch QC

QC1151214 Analyte	Result	Qual	Units	RL	MDL	Prepared	Analyzed
1,1,2,2-Tetrachloroethane	ND		ug/Kg	250	54	05/08/24	05/08/24
1,2,3-Trichloropropane	ND		ug/Kg	250	72	05/08/24	05/08/24
Propylbenzene	ND		ug/Kg	250	40	05/08/24	05/08/24
Bromobenzene	ND		ug/Kg	250	45	05/08/24	05/08/24
1,3,5-Trimethylbenzene	ND		ug/Kg	250	36	05/08/24	05/08/24
2-Chlorotoluene	ND		ug/Kg	250	52	05/08/24	05/08/24
4-Chlorotoluene	ND		ug/Kg	250	41	05/08/24	05/08/24
tert-Butylbenzene	ND		ug/Kg	250	33	05/08/24	05/08/24
1,2,4-Trimethylbenzene	ND		ug/Kg	250	47	05/08/24	05/08/24
sec-Butylbenzene	ND		ug/Kg	250	37	05/08/24	05/08/24
para-Isopropyl Toluene	ND		ug/Kg	250	37	05/08/24	05/08/24
1,3-Dichlorobenzene	ND		ug/Kg	250	38	05/08/24	05/08/24
1,4-Dichlorobenzene	ND		ug/Kg	250	42	05/08/24	05/08/24
n-Butylbenzene	ND		ug/Kg	250	58	05/08/24	05/08/24
1,2-Dichlorobenzene	ND		ug/Kg	250	44	05/08/24	05/08/24
1,2-Dibromo-3-Chloropropane	ND		ug/Kg	250	77	05/08/24	05/08/24
1,2,4-Trichlorobenzene	ND		ug/Kg	250	67	05/08/24	05/08/24
Hexachlorobutadiene	ND		ug/Kg	250	56	05/08/24	05/08/24
Naphthalene	ND		ug/Kg	250	73	05/08/24	05/08/24
1,2,3-Trichlorobenzene	ND		ug/Kg	250	58	05/08/24	05/08/24
Xylene (total)	ND		ug/Kg	250		05/08/24	05/08/24
Surrogates				**Limits**			
Dibromofluoromethane	92%		%REC	70-130		05/08/24	05/08/24
1,2-Dichloroethane-d4	97%		%REC	70-145		05/08/24	05/08/24
Toluene-d8	100%		%REC	70-145		05/08/24	05/08/24
Bromofluorobenzene	101%		%REC	70-145		05/08/24	05/08/24

Type: Lab Control Sample **Lab ID:** QC1151215 **Batch:** 339712
Matrix: Soil **Method:** EPA 8260B **Prep Method:** EPA 5035

QC1151215 Analyte	Result	Spiked	Units	Recovery	Qual	Limits
1,1-Dichloroethene	46.82	50.00	ug/Kg	94%		70-131
MTBE	38.72	50.00	ug/Kg	77%		69-130
Benzene	46.98	50.00	ug/Kg	94%		70-130
Trichloroethene	42.71	50.00	ug/Kg	85%		70-130
Toluene	45.78	50.00	ug/Kg	92%		70-130
Chlorobenzene	47.02	50.00	ug/Kg	94%		70-130
Surrogates						
Dibromofluoromethane	47.89	50.00	ug/Kg	96%		70-130
1,2-Dichloroethane-d4	49.60	50.00	ug/Kg	99%		70-145
Toluene-d8	51.04	50.00	ug/Kg	102%		70-145
Bromofluorobenzene	50.83	50.00	ug/Kg	102%		70-145

ENTHALPY ANALYTICAL

Batch QC

Type:	**Lab Control Sample Duplicate**	**Lab ID:**	**QC1151216**	**Batch:**	**339712**
Matrix:	**Soil**	**Method:**	**EPA 8260B**	**Prep Method:**	**EPA 5035**

QC1151216 Analyte	Result	Spiked	Units	Recovery	Qual	Limits	RPD	RPD Lim
1,1-Dichloroethene	53.59	50.00	ug/Kg	107%		70-131	13	33
MTBE	45.46	50.00	ug/Kg	91%		69-130	16	30
Benzene	49.68	50.00	ug/Kg	99%		70-130	6	30
Trichloroethene	46.02	50.00	ug/Kg	92%		70-130	7	30
Toluene	47.16	50.00	ug/Kg	94%		70-130	3	30
Chlorobenzene	48.41	50.00	ug/Kg	97%		70-130	3	30
Surrogates								
Dibromofluoromethane	51.42	50.00	ug/Kg	103%		70-130		
1,2-Dichloroethane-d4	50.44	50.00	ug/Kg	101%		70-145		
Toluene-d8	50.50	50.00	ug/Kg	101%		70-145		
Bromofluorobenzene	50.23	50.00	ug/Kg	100%		70-145		

ENTHALPY ANALYTICAL

Batch QC

Type: Blank	Lab ID: QC1151217	Batch: 339712
Matrix: Soil	Method: EPA 8260B	Prep Method: EPA 5035

QC1151217 Analyte	Result	Qual	Units	RL	MDL	Prepared	Analyzed
3-Chloropropene	ND		ug/Kg	5.0	1.2	05/08/24	05/08/24
cis-1,4-Dichloro-2-butene	ND		ug/Kg	5.0	1.9	05/08/24	05/08/24
trans-1,4-Dichloro-2-butene	ND		ug/Kg	5.0	1.0	05/08/24	05/08/24
Freon 12	ND		ug/Kg	5.0	0.9	05/08/24	05/08/24
Chloromethane	ND		ug/Kg	5.0	0.8	05/08/24	05/08/24
Vinyl Chloride	ND		ug/Kg	5.0	1.0	05/08/24	05/08/24
Bromomethane	ND		ug/Kg	5.0	1.1	05/08/24	05/08/24
Chloroethane	ND		ug/Kg	5.0	2.5	05/08/24	05/08/24
Trichlorofluoromethane	ND		ug/Kg	5.0	0.8	05/08/24	05/08/24
Acetone	ND		ug/Kg	100	32	05/08/24	05/08/24
Freon 113	ND		ug/Kg	5.0	0.7	05/08/24	05/08/24
1,1-Dichloroethene	ND		ug/Kg	5.0	1.0	05/08/24	05/08/24
Methylene Chloride	ND		ug/Kg	5.0	3.4	05/08/24	05/08/24
MTBE	ND		ug/Kg	5.0	1.0	05/08/24	05/08/24
trans-1,2-Dichloroethene	ND		ug/Kg	5.0	1.1	05/08/24	05/08/24
1,1-Dichloroethane	ND		ug/Kg	5.0	0.9	05/08/24	05/08/24
2-Butanone	ND		ug/Kg	100	4.3	05/08/24	05/08/24
cis-1,2-Dichloroethene	ND		ug/Kg	5.0	0.8	05/08/24	05/08/24
2,2-Dichloropropane	ND		ug/Kg	5.0	2.5	05/08/24	05/08/24
Chloroform	ND		ug/Kg	5.0	1.0	05/08/24	05/08/24
Bromochloromethane	ND		ug/Kg	5.0	0.4	05/08/24	05/08/24
1,1,1-Trichloroethane	ND		ug/Kg	5.0	1.3	05/08/24	05/08/24
1,1-Dichloropropene	ND		ug/Kg	5.0	0.8	05/08/24	05/08/24
Carbon Tetrachloride	ND		ug/Kg	5.0	1.2	05/08/24	05/08/24
1,2-Dichloroethane	ND		ug/Kg	5.0	1.0	05/08/24	05/08/24
Benzene	ND		ug/Kg	5.0	0.5	05/08/24	05/08/24
Trichloroethene	ND		ug/Kg	5.0	0.7	05/08/24	05/08/24
1,2-Dichloropropane	ND		ug/Kg	5.0	0.8	05/08/24	05/08/24
Bromodichloromethane	ND		ug/Kg	5.0	1.1	05/08/24	05/08/24
Dibromomethane	ND		ug/Kg	5.0	0.5	05/08/24	05/08/24
4-Methyl-2-Pentanone	ND		ug/Kg	5.0	1.6	05/08/24	05/08/24
cis-1,3-Dichloropropene	ND		ug/Kg	5.0	1.0	05/08/24	05/08/24
Toluene	ND		ug/Kg	5.0	0.9	05/08/24	05/08/24
trans-1,3-Dichloropropene	ND		ug/Kg	5.0	1.4	05/08/24	05/08/24
1,1,2-Trichloroethane	ND		ug/Kg	5.0	0.4	05/08/24	05/08/24
1,3-Dichloropropane	ND		ug/Kg	5.0	0.6	05/08/24	05/08/24
Tetrachloroethene	ND		ug/Kg	5.0	0.5	05/08/24	05/08/24
Dibromochloromethane	ND		ug/Kg	5.0	0.6	05/08/24	05/08/24
1,2-Dibromoethane	ND		ug/Kg	5.0	0.6	05/08/24	05/08/24
Chlorobenzene	ND		ug/Kg	5.0	0.4	05/08/24	05/08/24
1,1,1,2-Tetrachloroethane	ND		ug/Kg	5.0	0.7	05/08/24	05/08/24
Ethylbenzene	ND		ug/Kg	5.0	0.6	05/08/24	05/08/24
m,p-Xylenes	ND		ug/Kg	10	0.8	05/08/24	05/08/24
o-Xylene	ND		ug/Kg	5.0	0.5	05/08/24	05/08/24
Styrene	ND		ug/Kg	5.0	0.3	05/08/24	05/08/24
Bromoform	ND		ug/Kg	5.0	1.0	05/08/24	05/08/24
Isopropylbenzene	ND		ug/Kg	5.0	0.3	05/08/24	05/08/24

ENTHALPY ANALYTICAL

Batch QC

QC1151217 Analyte	Result	Qual	Units	RL	MDL	Prepared	Analyzed
1,1,2,2-Tetrachloroethane	ND		ug/Kg	5.0	0.5	05/08/24	05/08/24
1,2,3-Trichloropropane	ND		ug/Kg	5.0	1.2	05/08/24	05/08/24
Propylbenzene	ND		ug/Kg	5.0	0.3	05/08/24	05/08/24
Bromobenzene	ND		ug/Kg	5.0	0.5	05/08/24	05/08/24
1,3,5-Trimethylbenzene	ND		ug/Kg	5.0	0.4	05/08/24	05/08/24
2-Chlorotoluene	ND		ug/Kg	5.0	0.4	05/08/24	05/08/24
4-Chlorotoluene	ND		ug/Kg	5.0	0.4	05/08/24	05/08/24
tert-Butylbenzene	ND		ug/Kg	5.0	0.4	05/08/24	05/08/24
1,2,4-Trimethylbenzene	ND		ug/Kg	5.0	0.4	05/08/24	05/08/24
sec-Butylbenzene	ND		ug/Kg	5.0	0.5	05/08/24	05/08/24
para-Isopropyl Toluene	ND		ug/Kg	5.0	0.3	05/08/24	05/08/24
1,3-Dichlorobenzene	ND		ug/Kg	5.0	0.4	05/08/24	05/08/24
1,4-Dichlorobenzene	ND		ug/Kg	5.0	0.3	05/08/24	05/08/24
n-Butylbenzene	ND		ug/Kg	5.0	0.4	05/08/24	05/08/24
1,2-Dichlorobenzene	ND		ug/Kg	5.0	0.4	05/08/24	05/08/24
1,2-Dibromo-3-Chloropropane	ND		ug/Kg	5.0	1.2	05/08/24	05/08/24
1,2,4-Trichlorobenzene	ND		ug/Kg	5.0	0.6	05/08/24	05/08/24
Hexachlorobutadiene	ND		ug/Kg	5.0	0.6	05/08/24	05/08/24
Naphthalene	ND		ug/Kg	5.0	1.2	05/08/24	05/08/24
1,2,3-Trichlorobenzene	ND		ug/Kg	5.0	0.7	05/08/24	05/08/24
Xylene (total)	ND		ug/Kg	5.0		05/08/24	05/08/24
Surrogates				**Limits**			
Dibromofluoromethane	96%		%REC	70-130		05/08/24	05/08/24
1,2-Dichloroethane-d4	100%		%REC	70-145		05/08/24	05/08/24
Toluene-d8	99%		%REC	70-145		05/08/24	05/08/24
Bromofluorobenzene	100%		%REC	70-145		05/08/24	05/08/24

Type: Lab Control Sample	**Lab ID: QC1151564**	**Batch: 339830**
Matrix: Soil	**Method: EPA 8260B**	**Prep Method: EPA 5035**

QC1151564 Analyte	Result	Spiked	Units	Recovery	Qual	Limits
1,1-Dichloroethene	44.66	50.00	ug/Kg	89%		70-131
MTBE	44.31	50.00	ug/Kg	89%		69-130
Benzene	49.08	50.00	ug/Kg	98%		70-130
Trichloroethene	46.17	50.00	ug/Kg	92%		70-130
Toluene	44.46	50.00	ug/Kg	89%		70-130
Chlorobenzene	44.38	50.00	ug/Kg	89%		70-130
Surrogates						
Dibromofluoromethane	49.97	50.00	ug/Kg	100%		70-130
1,2-Dichloroethane-d4	50.66	50.00	ug/Kg	101%		70-145
Toluene-d8	46.33	50.00	ug/Kg	93%		70-145
Bromofluorobenzene	49.50	50.00	ug/Kg	99%		70-145

ENTHALPY ANALYTICAL

Batch QC

Type:	**Lab Control Sample Duplicate**	**Lab ID:**	**QC1151565**	**Batch:**	**339830**
Matrix:	**Soil**	**Method:**	**EPA 8260B**	**Prep Method:**	**EPA 5035**

QC1151565 Analyte	Result	Spiked	Units	Recovery	Qual	Limits	RPD	RPD Lim
1,1-Dichloroethene	43.76	50.00	ug/Kg	88%		70-131	2	33
MTBE	42.06	50.00	ug/Kg	84%		69-130	5	30
Benzene	46.73	50.00	ug/Kg	93%		70-130	5	30
Trichloroethene	40.95	50.00	ug/Kg	82%		70-130	12	30
Toluene	40.74	50.00	ug/Kg	81%		70-130	9	30
Chlorobenzene	40.03	50.00	ug/Kg	80%		70-130	10	30
Surrogates								
Dibromofluoromethane	50.66	50.00	ug/Kg	101%		70-130		
1,2-Dichloroethane-d4	51.99	50.00	ug/Kg	104%		70-145		
Toluene-d8	45.80	50.00	ug/Kg	92%		70-145		
Bromofluorobenzene	49.05	50.00	ug/Kg	98%		70-145		

ENTHALPY ANALYTICAL

Batch QC

Type: Blank	Lab ID: QC1151567	Batch: 339830
Matrix: Soil	Method: EPA 8260B	Prep Method: EPA 5035

QC1151567 Analyte	Result	Qual	Units	RL	MDL	Prepared	Analyzed
3-Chloropropene	ND		ug/Kg	5.0	0.8	05/09/24	05/09/24
cis-1,4-Dichloro-2-butene	ND		ug/Kg	5.0	1.6	05/09/24	05/09/24
trans-1,4-Dichloro-2-butene	ND		ug/Kg	5.0	2.4	05/09/24	05/09/24
Freon 12	ND		ug/Kg	5.0	1.8	05/09/24	05/09/24
Chloromethane	ND		ug/Kg	5.0	2.3	05/09/24	05/09/24
Vinyl Chloride	ND		ug/Kg	5.0	2.2	05/09/24	05/09/24
Bromomethane	ND		ug/Kg	5.0	2.2	05/09/24	05/09/24
Chloroethane	ND		ug/Kg	5.0	1.4	05/09/24	05/09/24
Trichlorofluoromethane	ND		ug/Kg	5.0	1.4	05/09/24	05/09/24
Acetone	ND		ug/Kg	100	61	05/09/24	05/09/24
Freon 113	ND		ug/Kg	5.0	0.8	05/09/24	05/09/24
1,1-Dichloroethene	ND		ug/Kg	5.0	1.3	05/09/24	05/09/24
Methylene Chloride	ND		ug/Kg	5.0	3.7	05/09/24	05/09/24
MTBE	ND		ug/Kg	5.0	0.9	05/09/24	05/09/24
trans-1,2-Dichloroethene	ND		ug/Kg	5.0	1.2	05/09/24	05/09/24
1,1-Dichloroethane	ND		ug/Kg	5.0	1.7	05/09/24	05/09/24
2-Butanone	ND		ug/Kg	100	7.3	05/09/24	05/09/24
cis-1,2-Dichloroethene	ND		ug/Kg	5.0	1.7	05/09/24	05/09/24
2,2-Dichloropropane	ND		ug/Kg	5.0	0.9	05/09/24	05/09/24
Chloroform	ND		ug/Kg	5.0	0.8	05/09/24	05/09/24
Bromochloromethane	ND		ug/Kg	5.0	1.6	05/09/24	05/09/24
1,1,1-Trichloroethane	ND		ug/Kg	5.0	1.2	05/09/24	05/09/24
1,1-Dichloropropene	ND		ug/Kg	5.0	1.2	05/09/24	05/09/24
Carbon Tetrachloride	ND		ug/Kg	5.0	1.5	05/09/24	05/09/24
1,2-Dichloroethane	ND		ug/Kg	5.0	1.2	05/09/24	05/09/24
Benzene	ND		ug/Kg	5.0	1.1	05/09/24	05/09/24
Trichloroethene	ND		ug/Kg	5.0	0.8	05/09/24	05/09/24
1,2-Dichloropropane	ND		ug/Kg	5.0	2.3	05/09/24	05/09/24
Bromodichloromethane	ND		ug/Kg	5.0	1.3	05/09/24	05/09/24
Dibromomethane	ND		ug/Kg	5.0	1.8	05/09/24	05/09/24
4-Methyl-2-Pentanone	ND		ug/Kg	5.0	2.1	05/09/24	05/09/24
cis-1,3-Dichloropropene	ND		ug/Kg	5.0	0.9	05/09/24	05/09/24
Toluene	ND		ug/Kg	5.0	1.3	05/09/24	05/09/24
trans-1,3-Dichloropropene	ND		ug/Kg	5.0	0.7	05/09/24	05/09/24
1,1,2-Trichloroethane	ND		ug/Kg	5.0	1.8	05/09/24	05/09/24
1,3-Dichloropropane	ND		ug/Kg	5.0	1.4	05/09/24	05/09/24
Tetrachloroethene	ND		ug/Kg	5.0	1.1	05/09/24	05/09/24
Dibromochloromethane	ND		ug/Kg	5.0	0.9	05/09/24	05/09/24
1,2-Dibromoethane	ND		ug/Kg	5.0	1.3	05/09/24	05/09/24
Chlorobenzene	ND		ug/Kg	5.0	0.8	05/09/24	05/09/24
1,1,1,2-Tetrachloroethane	ND		ug/Kg	5.0	1.1	05/09/24	05/09/24
Ethylbenzene	ND		ug/Kg	5.0	0.9	05/09/24	05/09/24
m,p-Xylenes	ND		ug/Kg	10	1.9	05/09/24	05/09/24
o-Xylene	ND		ug/Kg	5.0	1.0	05/09/24	05/09/24
Styrene	ND		ug/Kg	5.0	1.1	05/09/24	05/09/24
Bromoform	ND		ug/Kg	5.0	0.7	05/09/24	05/09/24
Isopropylbenzene	ND		ug/Kg	5.0	0.7	05/09/24	05/09/24

ENTHALPY ANALYTICAL

Batch QC

QC1151567 Analyte	Result	Qual	Units	RL	MDL	Prepared	Analyzed
1,1,2,2-Tetrachloroethane	ND		ug/Kg	5.0	2.1	05/09/24	05/09/24
1,2,3-Trichloropropane	ND		ug/Kg	5.0	1.5	05/09/24	05/09/24
Propylbenzene	ND		ug/Kg	5.0	0.7	05/09/24	05/09/24
Bromobenzene	ND		ug/Kg	5.0	1.1	05/09/24	05/09/24
1,3,5-Trimethylbenzene	ND		ug/Kg	5.0	0.6	05/09/24	05/09/24
2-Chlorotoluene	ND		ug/Kg	5.0	1.3	05/09/24	05/09/24
4-Chlorotoluene	ND		ug/Kg	5.0	1.1	05/09/24	05/09/24
tert-Butylbenzene	ND		ug/Kg	5.0	0.6	05/09/24	05/09/24
1,2,4-Trimethylbenzene	ND		ug/Kg	5.0	0.8	05/09/24	05/09/24
sec-Butylbenzene	ND		ug/Kg	5.0	0.7	05/09/24	05/09/24
para-Isopropyl Toluene	ND		ug/Kg	5.0	0.7	05/09/24	05/09/24
1,3-Dichlorobenzene	ND		ug/Kg	5.0	1.4	05/09/24	05/09/24
1,4-Dichlorobenzene	ND		ug/Kg	5.0	1.1	05/09/24	05/09/24
n-Butylbenzene	ND		ug/Kg	5.0	0.9	05/09/24	05/09/24
1,2-Dichlorobenzene	ND		ug/Kg	5.0	0.8	05/09/24	05/09/24
1,2-Dibromo-3-Chloropropane	ND		ug/Kg	5.0	1.7	05/09/24	05/09/24
1,2,4-Trichlorobenzene	ND		ug/Kg	5.0	1.3	05/09/24	05/09/24
Hexachlorobutadiene	ND		ug/Kg	5.0	1.2	05/09/24	05/09/24
Naphthalene	ND		ug/Kg	5.0	1.3	05/09/24	05/09/24
1,2,3-Trichlorobenzene	ND		ug/Kg	5.0	0.7	05/09/24	05/09/24
Xylene (total)	ND		ug/Kg	5.0		05/09/24	05/09/24
Surrogates				**Limits**			
Dibromofluoromethane	99%		%REC	70-130		05/09/24	05/09/24
1,2-Dichloroethane-d4	107%		%REC	70-145		05/09/24	05/09/24
Toluene-d8	92%		%REC	70-145		05/09/24	05/09/24
Bromofluorobenzene	97%		%REC	70-145		05/09/24	05/09/24

ENTHALPY ANALYTICAL

Batch QC

Type: Blank	Lab ID: QC1151568	Batch: 339830
Matrix: Soil	Method: EPA 8260B	Prep Method: EPA 5035

QC1151568 Analyte	Result	Qual	Units	RL	MDL	Prepared	Analyzed
3-Chloropropene	ND		ug/Kg	250	96	05/09/24	05/09/24
cis-1,4-Dichloro-2-butene	ND		ug/Kg	250	120	05/09/24	05/09/24
trans-1,4-Dichloro-2-butene	ND		ug/Kg	250	120	05/09/24	05/09/24
Freon 12	ND		ug/Kg	250	140	05/09/24	05/09/24
Chloromethane	ND		ug/Kg	250	75	05/09/24	05/09/24
Vinyl Chloride	ND		ug/Kg	250	84	05/09/24	05/09/24
Bromomethane	ND		ug/Kg	250	160	05/09/24	05/09/24
Chloroethane	ND		ug/Kg	250	89	05/09/24	05/09/24
Trichlorofluoromethane	ND		ug/Kg	250	64	05/09/24	05/09/24
Acetone	ND		ug/Kg	5,000	3,700	05/09/24	05/09/24
Freon 113	ND		ug/Kg	250	78	05/09/24	05/09/24
1,1-Dichloroethene	ND		ug/Kg	250	37	05/09/24	05/09/24
Methylene Chloride	ND		ug/Kg	250	210	05/09/24	05/09/24
MTBE	ND		ug/Kg	250	63	05/09/24	05/09/24
trans-1,2-Dichloroethene	ND		ug/Kg	250	36	05/09/24	05/09/24
1,1-Dichloroethane	ND		ug/Kg	250	52	05/09/24	05/09/24
2-Butanone	ND		ug/Kg	5,000	440	05/09/24	05/09/24
cis-1,2-Dichloroethene	ND		ug/Kg	250	46	05/09/24	05/09/24
2,2-Dichloropropane	ND		ug/Kg	250	46	05/09/24	05/09/24
Chloroform	ND		ug/Kg	250	44	05/09/24	05/09/24
Bromochloromethane	ND		ug/Kg	250	40	05/09/24	05/09/24
1,1,1-Trichloroethane	ND		ug/Kg	250	28	05/09/24	05/09/24
1,1-Dichloropropene	ND		ug/Kg	250	48	05/09/24	05/09/24
Carbon Tetrachloride	ND		ug/Kg	250	45	05/09/24	05/09/24
1,2-Dichloroethane	ND		ug/Kg	250	47	05/09/24	05/09/24
Benzene	ND		ug/Kg	250	39	05/09/24	05/09/24
Trichloroethene	ND		ug/Kg	250	32	05/09/24	05/09/24
1,2-Dichloropropane	ND		ug/Kg	250	80	05/09/24	05/09/24
Bromodichloromethane	ND		ug/Kg	250	20	05/09/24	05/09/24
Dibromomethane	ND		ug/Kg	250	76	05/09/24	05/09/24
4-Methyl-2-Pentanone	ND		ug/Kg	250	80	05/09/24	05/09/24
cis-1,3-Dichloropropene	ND		ug/Kg	250	36	05/09/24	05/09/24
Toluene	ND		ug/Kg	250	56	05/09/24	05/09/24
trans-1,3-Dichloropropene	ND		ug/Kg	250	42	05/09/24	05/09/24
1,1,2-Trichloroethane	ND		ug/Kg	250	39	05/09/24	05/09/24
1,3-Dichloropropane	ND		ug/Kg	250	34	05/09/24	05/09/24
Tetrachloroethene	ND		ug/Kg	250	86	05/09/24	05/09/24
Dibromochloromethane	ND		ug/Kg	250	51	05/09/24	05/09/24
1,2-Dibromoethane	ND		ug/Kg	250	44	05/09/24	05/09/24
Chlorobenzene	ND		ug/Kg	250	45	05/09/24	05/09/24
1,1,1,2-Tetrachloroethane	ND		ug/Kg	250	41	05/09/24	05/09/24
Ethylbenzene	ND		ug/Kg	250	25	05/09/24	05/09/24
m,p-Xylenes	ND		ug/Kg	500	54	05/09/24	05/09/24
o-Xylene	ND		ug/Kg	250	30	05/09/24	05/09/24
Styrene	ND		ug/Kg	250	30	05/09/24	05/09/24
Bromoform	ND		ug/Kg	250	66	05/09/24	05/09/24
Isopropylbenzene	ND		ug/Kg	250	35	05/09/24	05/09/24

ENTHALPY ANALYTICAL

Batch QC

QC1151568 Analyte	Result	Qual	Units	RL	MDL	Prepared	Analyzed
1,1,2,2-Tetrachloroethane	ND		ug/Kg	250	100	05/09/24	05/09/24
1,2,3-Trichloropropane	ND		ug/Kg	250	77	05/09/24	05/09/24
Propylbenzene	ND		ug/Kg	250	51	05/09/24	05/09/24
Bromobenzene	ND		ug/Kg	250	27	05/09/24	05/09/24
1,3,5-Trimethylbenzene	ND		ug/Kg	250	53	05/09/24	05/09/24
2-Chlorotoluene	ND		ug/Kg	250	46	05/09/24	05/09/24
4-Chlorotoluene	ND		ug/Kg	250	45	05/09/24	05/09/24
tert-Butylbenzene	ND		ug/Kg	250	34	05/09/24	05/09/24
1,2,4-Trimethylbenzene	ND		ug/Kg	250	60	05/09/24	05/09/24
sec-Butylbenzene	ND		ug/Kg	250	59	05/09/24	05/09/24
para-Isopropyl Toluene	ND		ug/Kg	250	39	05/09/24	05/09/24
1,3-Dichlorobenzene	ND		ug/Kg	250	38	05/09/24	05/09/24
1,4-Dichlorobenzene	ND		ug/Kg	250	32	05/09/24	05/09/24
n-Butylbenzene	ND		ug/Kg	250	60	05/09/24	05/09/24
1,2-Dichlorobenzene	ND		ug/Kg	250	42	05/09/24	05/09/24
1,2-Dibromo-3-Chloropropane	ND		ug/Kg	250	130	05/09/24	05/09/24
1,2,4-Trichlorobenzene	ND		ug/Kg	250	81	05/09/24	05/09/24
Hexachlorobutadiene	ND		ug/Kg	250	39	05/09/24	05/09/24
Naphthalene	ND		ug/Kg	250	84	05/09/24	05/09/24
1,2,3-Trichlorobenzene	ND		ug/Kg	250	81	05/09/24	05/09/24
Xylene (total)	ND		ug/Kg	250		05/09/24	05/09/24
Surrogates				**Limits**			
Dibromofluoromethane	109%		%REC	70-130		05/09/24	05/09/24
1,2-Dichloroethane-d4	117%		%REC	70-145		05/09/24	05/09/24
Toluene-d8	91%		%REC	70-145		05/09/24	05/09/24
Bromofluorobenzene	97%		%REC	70-145		05/09/24	05/09/24

Type:	**Matrix Spike**	**Lab ID:**	**QC1151617**	**Batch:**	**339830**
Matrix (Source ID):	**Soil (508035-003)**	**Method:**	**EPA 8260B**	**Prep Method:**	**EPA 5030B**

QC1151617 Analyte	Result	Source Sample Result	Spiked	Units	Recovery	Qual	Limits	DF
1,1-Dichloroethene	52.78	ND	50.00	ug/Kg	106%		70-141	1
MTBE	48.88	ND	50.00	ug/Kg	98%		59-130	1
Benzene	53.50	ND	50.00	ug/Kg	107%		70-130	1
Trichloroethene	45.05	ND	50.00	ug/Kg	90%		69-130	1
Toluene	46.60	ND	50.00	ug/Kg	93%		70-130	1
Chlorobenzene	46.97	ND	50.00	ug/Kg	94%		70-130	1
Surrogates								
Dibromofluoromethane	50.23		50.00	ug/Kg	100%		70-145	1
1,2-Dichloroethane-d4	51.02		50.00	ug/Kg	102%		70-145	1
Toluene-d8	46.31		50.00	ug/Kg	93%		70-145	1
Bromofluorobenzene	48.93		50.00	ug/Kg	98%		70-145	1

ENTHALPY ANALYTICAL

Batch QC

Type:	**Matrix Spike Duplicate**	**Lab ID:**	**QC1151618**	**Batch:**	**339830**
Matrix (Source ID):	**Soil (508035-003)**	**Method:**	**EPA 8260B**	**Prep Method:**	**EPA 5030B**

QC1151618 Analyte	Result	Source Sample Result	Spiked	Units	Recovery	Qual	Limits	RPD	RPD Lim	DF
1,1-Dichloroethene	53.58	ND	50.00	ug/Kg	107%		70-141	1	43	1
MTBE	44.07	ND	50.00	ug/Kg	88%		59-130	10	30	1
Benzene	52.74	ND	50.00	ug/Kg	105%		70-130	1	30	1
Trichloroethene	44.01	ND	50.00	ug/Kg	88%		69-130	2	30	1
Toluene	44.49	ND	50.00	ug/Kg	89%		70-130	5	30	1
Chlorobenzene	44.09	ND	50.00	ug/Kg	88%		70-130	6	30	1
Surrogates										
Dibromofluoromethane	51.42		50.00	ug/Kg	103%		70-145			1
1,2-Dichloroethane-d4	53.51		50.00	ug/Kg	107%		70-145			1
Toluene-d8	45.17		50.00	ug/Kg	90%		70-145			1
Bromofluorobenzene	49.05		50.00	ug/Kg	98%		70-145			1

* Value is outside QC limits
J Estimated value
ND Not Detected

COLD STORAGE PARKING LOT IMPROVEMENT PLANS

FOR

3163 EAST VERNON AVENUE

VERNON, CALIFORNIA

LEGAL DESCRIPTION

ALL THAT CERTAIN REAL PROPERTY SITUATED IN THE CITY OF VERNON, COUNTY OF LOS ANGELES, STATE OF CALIFORNIA, DESCRIBED AS FOLLOWS:

PARCEL 1:

THOSE PORTIONS OF LOTS 1 THROUGH 6, INCLUSIVE, OF JOHN R. TAYLOR'S VERNON AVENUE VILLA LOTS IN THE CITY OF VERNON, COUNTY OF LOS ANGELES, STATE OF CALIFORNIA, AS SHOWN ON A MAP FILED IN BOOK 4, PAGE 42 OF MAPS, IN THE OFFICE OF THE COUNTY RECORDER OF SAID COUNTY, TOGETHER WITH THAT PORTION OF WALLACE WOODWORTH IN SAID CITY, COUNTY AND STATE, AS SHOWN ON A MAP FILED IN BOOK 32 PAGE 95 OF MISCELLANEOUS RECORDS, IN SAID OFFICE OF THE (COUNTY RECORDER, DESCRIBED AS FOLLOWS:

BEGINNING AT THE SOUTHEASTERLY CORNER OF SAID LOT 6; THENCE, WESTERLY ALONG THE SOUTHERLY LINES OF SAID LOTS 6, 5, 4 AND 3, SOUTH 88° 49' 05" WEST 1079.36 FEET TO THE SOUTHEASTERLY CORNER OF A DEED RECORDED JANUARY 25, 1990 AS INSTRUMENT NO. 90-135988 OF OFFICIAL RECORDS, RECORDS OF SAID COUNTY; THENCE NORTH 01° 10' 55" WEST 4.00 FEET ALONG THE EASTERLY LINE OF LAST SAID DEED TO THE BEGINNING OF A NON TANGENT CURVE CONCAVE NORTHEASTERLY, HAVING A RADIUS OF 32.00 FEET AND TO WHICH A RADIAL LINE BEARS SOUTH 01° 10' 55" EAST; THENCE, CONTINUING ALONG THE NORTHEASTERLY LINE OF SAID DEED, NORTHWESTERLY 50.24 FEET ALONG SAID CURVE THROUGH A CENTRAL ANGLE OF 89° 57' 32" TO ITS INTERSECTION WITH A LINE PARALLEL WITH AND 15.00 FEET EASTERLY OF THE WESTERLY LINE OF SAID LOT 3; THENCE, ALONG LAST SAID PARALLEL LINE AND CONTINUING ALONG A LINE PARALLEL WITH AND 15.00 EASTERLY OF THE WESTERLY LINES OF LOTS 2 AND 1, NORTH 01° 13' 23" WEST 1089.69 FEET TO THE SOUTHWEST CORNER OF A DEED RECORDED MAY 19, 1967 AS INSTRUMENT 576, OF OFFICIAL RECORDS, RECORDS OF SAID COUNTY. SAID SOUTHWEST CORNER ALSO BEING THE BEGINNING OF A TANGENT CURVE CONCAVE SOUTHEASTERLY AND HAVING A RADIUS OF 32.00 FEET; THENCE, CONTINUING ALONG THE NORTHWESTERLY LINE OF SAID DEED,
NORTHEASTERLY 53.56 FEET ALONG SAID CURVE THROUGH A CENTRAL ANGLE OF 95° 53' 55"; THENCE, CONTINUING ALONG THE NORTHERLY LINE OF SAID DEED, SOUTH 86° 19' 28" EAST 392.02 FEET TO A LINE HEREINAFTER REFERRED TO AS "LINE A" FOR PURPOSES OF THIS DESCRIPTION, A PORTION OF SAID "LINE A" BEING THE NORTHEASTERLY LINE OF THE DEED TO J.B. LEONIS, INC., RECORDED IN BOOK 18360 PAGE 134 OF OFFICIAL RECORDS, RECORDS OF SAID COUNTY, SAID "LINE A" BEGINNING AT A POINT ON THE NORTHERLY LINE OF SAID LOT 1, DISTANT EASTERLY 410.19 FEET THEREON FROM THE NORTHWEST CORNER OF SAID LOT 1; THENCE, SOUTHEASTERLY ALONG SAID "LINE A" AND CONTINUING ALONG THE NORTHEASTERLY LINE OF A DEED, ALSO TO J.B. LEONIS INC., RECORDED IN BOOK 18343 PAGE 197 OF OFFICIAL RECORDS, RECORDS OF SAID COUNTY, SOUTH 46° 03' 09" EAST 407.37 FEET; THENCE, CONTINUING ALONG THE EASTERLY LINE OF LAST SAID DEED TO LEONIS, SOUTH 56° 54' 20" EAST, 217.39 FEET TO A POINT ON THE SOUTHERLY LINE OF SAID LOT 2, DISTANT WESTERLY 19.15 FEET THEREON FROM THE SOUTHEASTERLY CORNER OF SAID LOT 2, THENCE SOUTH 56° 49' 34" EAST 23.21 FEET TO A POINT ON THE WESTERLY LINE OF SAID LOT 6, DISTANT SOUTHERLY 13.11 FEET THEREON FROM THE SOUTHEAST CORNER OF SAID LOT 2; THENCE, SOUTHERLY ALONG SAID WESTERLY LINE, SOUTH 01° 14' 13" EAST 98.95 FEET TO A POINT DISTANT 594.34 NORTHERLY THEREON FROM THE SOUTHWEST CORNER OF SAID LOT 6, SAID POINT BEING THE INTERSECTION OF THE WESTERLY LINE OF LOT 6 WITH THE SOUTHWESTERLY LINE OF A DEED DESCRIBED AS PARCEL 50, RECORDED IN BOOK 7708 PAGE 202 OF OFFICIAL RECORDS, RECORDS OF SAID COUNTY; THENCE, SOUTHEASTERLY ALONG SAID SOUTHWESTERLY LINE SOUTH 60° 18' 16" EAST 233.18 FEET TO A POINT ON THE EASTERLY LINE OF SAID LOT 6, DISTANT 474.67 FEET NORTHERLY THEREON FROM THE SOUTHEAST CORNER OF SAID LOT 6; THENCE, SOUTHERLY ALONG THE EASTERLY LINE OF SAID LOT 6, SOUTH 01° 14' 24" EAST 474.67 FEET TO THE POINT OF BEGINNING.

EXCEPT THE SOUTHEASTERLY 12.00 FEET OF SAID LOT 2 BOUNDED WESTERLY BY THE WESTERLY LINE OF THE DEED TO THE LOS ANGELES COUNTY FLOOD CONTROL DISTRICT OF SAID COUNTY, RECORDED IN BOOK 7149 PAGE 191 OF DEEDS, RECORDS OF SAID COUNTY AND BOUNDED EASTERLY BY THE EASTERLY LINE OF THE DEED TO J.B. LEONIS, INC., RECORDED IN SAID BOOK 18343.

ALSO EXCEPT THEREFROM THAT PORTION GRANTED TO THE CITY OF VERNON RECORDED NOVEMBER 6, 2003 AS INSTRUMENT NO. 2003-3342554, OFFICIAL RECORDS.

ALSO EXCEPTING FROM A PORTION OF SAID LOTS 1 AND 2, AN UNDIVIDED 50% OF ALL OIL, GAS AND OTHER HYDROCARBON AND MINERAL SUBSTANCES LYING NOT LESS THAN 100 FEET BELOW THE SURFACE OF SAID LAND BUT WITHOUT SURFACE RIGHTS AS RESERVED IN THE DEED FROM FIBERBOARD PAPER PRODUCTS CORPORATION, A DELAWARE CORPORATION, RECORDED DECEMBER 3, 1962 AS INSTRUMENT NO. 1491.

ALSO EXCEPT FROM THAT PORTION OF SAID LAND INCLUDED WITHIN THE LINES OF THE LAND DESCRIBED IN DEED RECORDED APRIL 3, 1953, IN BOOK 41387 PAGE 65, OFFICIAL RECORDS, THE OWNERSHIP OF AND RIGHT TO EXTRACT ALL MINERALS, PETROLEUM, GAS AND OTHER HYDROCARBON SUBSTANCES EXISTING IN AND UNDER THE PROPERTY HEREINBEFORE DESCRIBED, TOGETHER WITH THE RIGHT TO DRILL SLANTWISE OR DIRECTIONALLY UNDER THE SAID LAND, BUT WITH NO RIGHT OF ENTRY UPON THE SURFACE OF SAID LAND, AS RESERVED BY JOHN B. LEONIS, IN DEED RECORDED APRIL 3,1953 IN BOOK 41387 PAGE 65, OFFICIAL RECORDS.

ALSO EXCEPT FROM THAT PORTION OF SAID LAND INCLUDED WITHIN THE LINES OF THE LAND DESCRIBED IN DEED RECORDED AUGUST 14, 1953 AS INSTRUMENT NO. 343, OF OFFICIAL RECORDS, THE OWNERSHIP OF AND RIGHT TO EXTRACT ALL MINERALS, PETROLEUM, GAS AND OTHER HYDROCARBONS EXISTING IN AND UNDER THE PROPERTY HEREINBEFORE DESCRIBED, TOGETHER WITH THE RIGHT TO DRILL SLANTWISE OR DIRECTIONALLY UNDER THE SAID PROPERTY WITHOUT THE RIGHT OF ENTRY UPON THE SURFACE THEREOF, AS RESERVED BY JOHN B. LEONIS IN DEED RECORDED AUGUST 14,1953 AS INSTRUMENT NO. 343, OF OFFICIAL RECORDS.

PARCEL 2:

THAT PORTION OF LOT 2 OF JNO. R. TAYLOR'S VERNON AVENUE VILLA LOTS, IN THE CITY OF VERNON, COUNTY OF LOS ANGELES, STATE OF CALIFORNIA, AS PER MAP RECORDED IN BOOK 4 PAGE 42 OF MAPS, IN THE OFFICE OF THE COUNTY RECORDER OF SAID COUNTY, DESCRIBED AS FOLLOWS:

THE SOUTHERLY 12.00 FEET OF SAID LOT 2 BOUNDED WESTERLY BY THE SOUTHWESTERLY LINE OF THE STRIP OF LAND CONVEYED TO THE LOS ANGELES COUNTY FLOOD CONTROL DISTRICT BY DEED RECORDED IN BOOK 7149 PAGE 191 IN THE BOOK OF DEEDS, RECORDS OF SAID COUNTY, AND BOUNDED EASTERLY BY THE NORTHEASTERLY LINE OF THE STRIP OF LAND CONVEYED TO J.B. LEONIS, INC. BY DEED RECORDED IN BOOK 18343 PAGE 197 IN THE OFFICIAL RECORDS OF SAID COUNTY.

BENCHMARK:

ELEVATIONS SHOWN HEREON ARE BASED UPON CITY OF VERNON BENCHMARKS:

#12 ELEVATION 201.17 FEET (NAVD 88)
(37TH ST. & SOTO ST. N/W COR.)

#13 ELEVATION 196.85 FEET (NAVD 88)
(VERNON AVE. & SOTO ST/ S/E COR.)

BASIS OF BEARINGS:

THE BEARINGS SHOWN HEREON ARE BASED UPON THE CALIFORNIA COORDINATE SYSTEM OF 1983, CCS83, ZONE 5, (2022.75) IN ACCORDANCE TO THE CALIFORNIA PUBLIC RESOURCES CODE SECTIONS 8801-8819; SAID BEARINGS ARE DETERMINED LOCALLY UPON FIELD-OBSERVED TIES TO THE FOLLOWING CALIFORNIA SPATIAL REFERENCE CENTER (C.S.R.C.) CONTINUOUSLY OPERATING REFERENCE STATIONS (C.O.R.S.):

C.S.R.C. CAGD:
NORTHING = 1869157.00' EASTING = 6614017.09'

C.S.R.C. CASF:
NORTHING = 1800797.60' EASTING = 6537292.53'

THE COMBINATION FACTOR FOR THIS PROJECT WAS APPLIED AT THE FOLLOWING POINT:
NORTHING = 1825178.00' EASTING = 6495785.32'


MAPPING ANGLE = -00°07'26" SCALE FACTOR = 1.0000016036

FLOOD NOTE:

BY GRAPHIC PLOTTING ONLY, THIS PROPERTY IS IN ZONE "X" OF THE FLOOD INSURANCE RATE MAP, PANEL NO. 06037C1639F, PANEL DATED 9/26/2008. THIS PROPERTY IS NOT LOCATED IN AN AREA WHERE FLOOD HAZARDS EXIST AS DETERMINED BY FEMA. BY TELEPHONE CALL TO THE NATIONAL FLOOD INSURANCE PROGRAM (800-638-6620) WE HAVE LEARNED THIS COMMUNITY DOES CURRENTLY PARTICIPATE IN THE PROGRAM. NO FIELD SURVEYING WAS PERFORMED TO DETERMINE THIS ZONE AND AN ELEVATION CERTIFICATE MAY BE NEEDED TO VERIFY THIS DETERMINATION OR APPLY FOR A VARIANCE FROM THE FEDERAL EMERGENCY MANAGEMENT AGENCY.



SITE MAP
SCALE: 1" = 150'

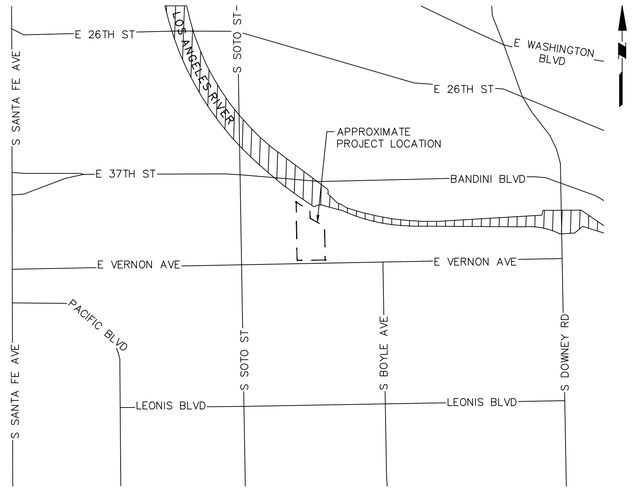

VICINITY MAP
SCALE: 1" = 1000'

OWNER

GIC VERNON LLC/GOODMAN
3333 MICHELSON DRIVE
SUITE 1050
IRVINE, CA 92612
(949) 407-0100

CIVIL ENGINEER

LANGAN ENGINEERING AND ENVIRONMENTAL SERVICES, INC
515 SOUTH FLOWER STREET
SUITE 1060
LOS ANGELES, CA 90071
(213) 314-8100

ARCHITECT

HPA ARCHITECTURE
18831 BARDEEN AVE
SUITE 100
IRVINE, CA 92612
(949) 863-1770

SURVEYOR

CALVADA SURVEYING, INC.
411 JENKS CIRCLE
SUITE 205
CORONA, CA 92878
(951) 280-9960

SHEET INDEX

SHEET NUMBER	DRAWING NUMBER	DRAWING TITLE
1	CG001	COVER SHEET
2	CS001	GENERAL NOTES
3	CS101	SITE PLAN
4	CS102	SITE PLAN
5	CG101	GRADING PLAN
6	CG102	GRADING PLAN
7	CU101	UTILITY PLAN
8	CU102	UTILITY PLAN
9	CE101	EROSION AND SEDIMENT CONTROL PLAN
10	CE102	EROSION AND SEDIMENT CONTROL DETAILS
11	CA101	LOW IMPACT DEVELOPMENT PLAN
12	CS501	SITE DETAILS
13	CS502	SITE DETAILS

UNDERGROUND SERVICE ALERT

811 Know what's **below.** **Call** before you dig.

TWO (2) WORKING DAYS BEFORE YOU DIG
ARTICLE 2, SECTION 4216 OF THE GOVERNMENT CODE REQUIRES A DIG ALERT IDENTIFICATION NUMBER BE ISSUED BEFORE A "PERMIT TO EXCAVATE" WILL BE VALID. FOR YOUR DIG ALERT I.D. NUMBER CALL UNDERGROUND SERVICE ALERT AT THE NUMBER ABOVE.

Date	Description	No.
Revisions		

REGISTERED PROFESSIONAL ENGINEER MICHAEL RYAN GOJAS C91029 CIVIL STATE OF CALIFORNIA

Signature Date

MICHAEL GOJAS
PROFESSIONAL ENGINEER CA Lic. No. 91029

LANGAN
Langan Engineering and Environmental Services, Inc.
515 South Flower Street, Suite 1060
Los Angeles, CA 90071
T: 213.314.8100 F: 213.314.8101 www.langan.com

Project
3163 EAST VERNON AVENUE
VERNON
LOS ANGELES COUNTY CALIFORNIA

Drawing Title
COVER SHEET

Project No. 721040501
Date 08/11/2023
Drawn By LEH
Checked By CH

Drawing No. CG001
Sheet 1 of 13

LANGAN
Project No. 721040501

© 2023 Langan

Date: 8/18/2023 Time: 13:31 User: gmorelli Style Table: Langan.stb Layout: CG001 Document Code: 721040501-0302-GI001-0101

DEMOLITION NOTES:

1. NO WORK SHALL PROCEED PRIOR TO THE PRESENCE OF A STORM WATER POLLUTION PREVENTION PLAN (SWPPP) ON SITE.
2. DEMOLITION WORK SHALL ONLY OCCUR WITHIN THE SITE PROPERTY LINE AND WITHIN THE LIMIT OF WORK LINE UNLESS OTHERWISE NOTED.
3. CONTRACTOR TO CLEAR AND GRUB THE SITE WITHIN THE DEMOLITION LIMITS. THE CONTRACTOR SHALL DEMOLISH AND REMOVE FROM THE SITE ALL STRUCTURES, PLANTERS, AND ALL OTHER SITE FEATURES UNLESS OTHERWISE NOTED ON THE PLAN.
4. REMOVAL OF LANDSCAPE SHALL INCLUDE ROOTS AND ORGANIC MATERIAL.
5. THE CONTRACTOR SHALL VERIFY THE LOCATION AND QUANTITY OF EXISTING SURFACE STRUCTURES AND SHALL BE RESPONSIBLE FOR ANY UNIDENTIFIED UTILITIES, IMPROVEMENTS TREES, ETC. TO BE DEMOLISHED AND REMOVED WITHIN THE DEMOLITION LIMITS.
6. ANY DIRT, ROCK OR CONSTRUCTION MATERIAL THAT MAY BE TRACKED OR DROPPED WITHIN THE PUBLIC RIGHT-OF-WAY DURING THE TRANSPORTATION OF SAID MATERIAL OR EQUIPMENT ASSOCIATED WITH THE PROJECT SHALL BE CLEANED OR REMOVED DAILY AND AS DEEMED NECESSARY BY THE INSPECTOR OF RECORD.
7. THE CONTRACTOR SHALL BE RESPONSIBLE FOR OBTAINING ALL PERMITS AND PAYING ALL FEES ASSOCIATED WITH DEMOLITION AND DISPOSAL OF ALL SITE MATERIALS AS REQUIRED BY PRIVATE, LOCAL AND STATE JURISDICTION.
8. CONTRACTOR IS RESPONSIBLE FOR COORDINATING THE CUTTING AND REMOVAL OF PAVEMENT AND/OR EARTHWORK AS REQUIRED FOR EXECUTION OF OTHER TRADE WORK.
9. THE CONTRACTOR SHALL PROVIDE TEMPORARY BARRICADES AND OTHER FORMS OF PROTECTION TO PROTECT GENERAL PUBLIC FROM INJURY DUE TO DEMOLITION WORK.
10. THE CONTRACTOR SHALL PROTECT FROM DAMAGE EXISTING FEATURES AND BUILDINGS THAT ARE TO REMAIN IN PLACE DURING DEMOLITION OPERATIONS.
11. THE CONTRACTOR SHALL MAINTAIN EXISTING UTILITIES UNLESS OTHERWISE NOTED, AND PROTECT THEM AGAINST DAMAGE DURING DEMOLITION OPERATIONS. REMOVE ABANDONED UTILITIES AND DISCONNECTED UTILITY SERVICES AS INDICATED. LOCATE, IDENTIFY, AND CUT AND CAP AT POINT OF UTILITY SERVICE CONNECTION TO SITE.
12. THE CONTRACTOR SHALL PATCH AND REPAIR ALL EXISTING, REMAINING INFRASTRUCTURE INCLUDING UTILITIES WHICH ARE DAMAGED BY DEMOLITION AND EXCAVATION ACTIVITY.
13. WHERE DEMOLITION WORK ABUTS EXISTING PAVEMENTS, CURBS OR WALLS THAT ARE TO REMAIN, THE EXISTING MATERIALS SHALL BE CLEANLY SAWCUT TO PROVIDED A CLEAN, NEAT MATCH AND A SMOOTH, FLUSH TRANSITION.
14. PRIOR TO ANY EXCAVATION, THE DEMOLITION CONTRACTOR SHALL ENGAGE AN INDEPENDENT UTILITY MARK-OUT COMPANY TO IDENTIFY ALL BELOW GRADE UTILITIES WITHIN THE CONSTRUCTION AREA LIMIT OF WORK. EXCAVATION MAY NOT TAKE PLACE UNTIL ALL UNDERGROUND UTILITIES ARE LOCATED AND IDENTIFIED.
15. ALL VOIDS FROM DEMOLITION WORK INCLUDING BUT NOT LIMITED TO REMOVED FOUNDATIONS, CONCRETE SLABS, PITS, AND UTILITIES SHALL BE BACKFILLED WITH SUITABLE IMPORTED FILL TO A FINISH GRADE ELEVATION THAT IS LEVEL WITH ADJACENT PAVEMENT AND SIDEWALKS. GRADING SHALL BE DONE TO MAINTAIN POSITIVE DRAINAGE AWAY FROM EXISTING BUILDINGS.

EROSION CONTROL NOTES:

1. IN CASE OF EMERGENCY, CALL MATTHEW DAVIDSON AT (949) 407-0114.
2. POLLUTION AND EROSION PREVENTION MEASURES, ALSO KNOWN AS BEST MANAGEMENT PRACTICES (BMPS), MUST BE INSTALLED PRIOR TO GRADING. THESE MEASURES, INCLUDING THE PREVENTION OF SEDIMENTATION OR FLOOD DAMAGE, TO OFFSITE PROPERTY SHALL BE ADEQUATE WHETHER OR NOT AN EROSION CONTROL PERMIT IS REQUIRED.
3. ERODED SEDIMENTS AND OTHER POLLUTANTS MUST BE RETAINED ONSITE AND MAY NOT BE TRANSPORTED FROM THE SITE VIA SHEET FLOW, SWALES, AREA DRAINS, NATURAL DRAINAGE COURSES, OR WIND.
4. EROSION CONTROL DEVICES SHALL BE FUNCTIONING AT ALL TIMES. IN CASE OF FAILURE, RAPID CONSTRUCTION OF EMERGENCY DEVICES SHALL BE IMPLEMENTED.
5. STOCKPILES OF EARTH AND OTHER CONSTRUCTION-RELATED MATERIALS MUST BE PROTECTED FROM BEING TRANSPORTED FROM THE SITE BY THE FORCES OF WIND OR WATER.
6. FUELS, OILS, SOLVENTS, AND OTHER TOXIC MATERIALS MUST BE STORED IN ACCORDANCE WITH THEIR LISTING AND ARE NOT TO CONTAMINATE THE SOILS AND SURFACE WATERS. ALL APPROVED STORAGE CONTAINERS ARE TO BE PROTECTED FROM THE WEATHER. SPILLS MUST BE CLEANED UP IMMEDIATELY AND DISPOSED OF IN A PROPER MANNER. SPILLS MAY NOT BE WASHED INTO THE DRAINAGE SYSTEM.
7. EXCESS OR WASTE CONCRETE MUST BE CONTAINED ONSITE. PROVISIONS SHALL BE MADE TO RETAIN CONCRETE WASTES ONSITE UNTIL THEY CAN BE DISPOSED OF AS SOLID WASTE.
8. DEVELOPERS/CONTRACTORS ARE RESPONSIBLE TO ENSURE ALL EROSION CONTROL DEVICES AND BMPS ARE INSTALLED AND FUNCTIONING PROPERLY PER PLAN. PROPER PRECAUTION SHALL BE CONSIDERED WHEN 50% OR GREATER PROBABILITY OF PREDICTED PRECIPITATION, AND AFTER ACTUAL PRECIPITATION. A CONSTRUCTION SITE INSPECTION CHECKLIST AND INSPECTION LOG SHALL BE MAINTAINED AT THE PROJECT SITE AT ALL TIMES AND AVAILABLE FOR REVIEW BY THE BUILDING OFFICIAL.
9. TRASH AND CONSTRUCTION-RELATED SOLID WASTES MUST BE DEPOSITED INTO A COVERED RECEPTACLE TO PREVENT CONTAMINATION OF RAINWATER AND DISPERSAL BY WIND.
10. SEDIMENTS AND OTHER MATERIALS MAY NOT BE TRACKED FROM THE SITE BY VEHICLE TRAFFIC. THE CONSTRUCTION ENTRANCE ROADWAYS MUST BE STABILIZED SO AS TO INHIBIT SEDIMENTS FROM BEING DEPOSITED INTO THE PUBLIC WAY. ACCIDENTAL DEPOSITIONS MUST BE SWEPT UP IMMEDIATELY AND MAY NOT BE WASHED DOWN BY RAIN OR OTHER MEANS.
11. ANY SLOPES WITH DISTURBED SOILS OR DENUDED OF VEGETATION MUST BE STABILIZED SO AS TO INHIBIT EROSION BY WIND AND WATER.
12. ALL SILT AND DEBRIS SHALL BE REMOVED FROM ALL DEVICES WITHIN 24 HOURS AFTER EACH RAINSTORM AND BE DISPOSED OF PROPERLY.
13. ALL STORM WATER CAPTURE DEVICES SHALL BE PROTECTED AT ALL TIMES.

PRIVATE ENGINEER'S NOTICE TO CONTRACTOR

THE EXISTENCE AND LOCATION OF ANY UNDERGROUND UTILITY PIPES, CONDUITS OR STRUCTURES SHOWN ON THESE PLANS WERE OBTAINED BY A SEARCH OF AVAILABLE RECORDS. TO THE BEST OF OUR KNOWLEDGE, THERE ARE NO EXISTING UTILITIES EXCEPT AS SHOWN ON THESE PLANS. THE CONTRACTOR IS REQUIRED TO TAKE DUE PRECAUTIONARY MEASURES TO PROTECT THE UTILITY LINES SHOWN OF THESE DRAWINGS. THE CONTRACTOR FURTHER ASSUMES ALL LIABILITY AND RESPONSIBILITY FOR THE UTILITY PIPES, CONDUITS OR STRUCTURES SHOWN OR NOT SHOWN ON THESE DRAWINGS. THE CONTRACTOR SHALL POTHOLE ALL EXISTING UTILITIES TO VERIFY THE LOCATION AND ANY DISCREPANCY BETWEEN THE PLANS SHALL BE BROUGHT TO THE ATTENTION OF THE DESIGN ENGINEER.

CONTRACTOR AGREES THAT HE SHALL ASSUME SOLE AND COMPLETE RESPONSIBILITY FOR THE JOB SITE CONDITION DURING THE COURSE OF CONSTRUCTION OF THIS PROJECT, INCLUDING SAFETY OF ALL PERSONS AND PROPERTY AND THAT THIS REQUIREMENT SHALL APPLY CONTINUOUSLY AND NOT BE LIMITED TO NORMAL WORKING HOURS. THE CONTRACTOR ALSO AGREES TO DEFEND, INDEMNIFY AND HOLD THE OWNER AND THE ENGINEER HARMLESS FROM ANY AND ALL LIABILITY, REAL OR ALLEGED IN CONNECTION WITH THE PERFORMANCE OF WORK ON THIS PROJECT, EXCEPTING FOR LIABILITY ARISING FROM SOLE NEGLIGENCE OF THE OWNER OR THE ENGINEER.

ENGINEER NAME R.C.E. # — 8/18/2023 DATE

GRADING NOTES:

1. ALL GRADING AND CONSTRUCTION SHALL CONFORM TO THE 2017 COUNTY OF LOS ANGELES BUILDING CODES AND THE STATE MODEL WATER EFFICIENCY LANDSCAPE ORDINANCE UNLESS SPECIFICALLY NOTED ON THESE PLANS.
2. ANY MODIFICATIONS OF OR CHANGES TO APPROVED GRADING PLANS MUST BE APPROVED BY THE BUILDING OFFICIAL.
3. NO GRADING SHALL BE STARTED WITHOUT FIRST NOTIFYING THE BUILDING OFFICIAL. A PRE-GRADING MEETING AT THE SITE IS REQUIRED BEFORE THE START OF THE GRADING WITH THE FOLLOWING PEOPLE PRESENT: OWNER, GRADING CONTRACTOR, DESIGN CIVIL ENGINEER, SOILS ENGINEER, GEOLOGIST, COUNTY GRADING INSPECTOR(S) OR THEIR REPRESENTATIVES, AND WHEN REQUIRED THE ARCHEOLOGIST OR OTHER JURISDICTIONAL AGENCIES. PERMITTEE OR HIS AGENT ARE RESPONSIBLE FOR ARRANGING PRE-GRADE MEETING AND MUST NOTIFY THE BUILDING OFFICIAL AT LEAST TWO BUSINESS DAYS PRIOR TO PROPOSED PRE-GRADE MEETING.
4. APPROVAL OF THESE PLANS REFLECT SOLELY THE REVIEW OF PLANS IN ACCORDANCE WITH THE COUNTY OF LOS ANGELES BUILDING CODES AND DOES NOT REFLECT ANY POSITION BY THE COUNTY OF LOS ANGELES OR THE DEPARTMENT OF PUBLIC WORKS REGARDING THE STATUS OF ANY TITLE ISSUES RELATING TO THE LAND ON WHICH THE IMPROVEMENTS MAY BE CONSTRUCTED. ANY DISPUTES RELATING TO TITLE ARE SOLELY A PRIVATE MATTER NOT INVOLVING THE COUNTY OF LOS ANGELES OR THE DEPARTMENT OF PUBLIC WORKS.
5. ALL GRADING AND CONSTRUCTION ACTIVITIES SHALL COMPLY WITH COUNTY OF LOS ANGELES CODE, TITLE 12, SECTION 12.12.030 THAT CONTROLS AND RESTRICTS NOISE FROM THE USE OF CONSTRUCTION AND GRADING EQUIPMENT FROM THE HOURS OF 8:00 PM TO 6:30 AM, AND ON SUNDAYS AND HOLIDAYS. (MORE RESTRICTIVE CONSTRUCTION ACTIVITY TIMES MAY GOVERN, AS REQUIRED BY THE DEPARTMENT OF REGIONAL PLANNING AND SHOULD BE SHOWN ON THE GRADING PLANS WHEN APPLICABLE.)
6. CALIFORNIA PUBLIC RESOURCES CODE (SECTION 5097.98) AND HEALTH AND SAFETY CODE (SECTION 7050.5) ADDRESS THE DISCOVERY AND DISPOSITION OF HUMAN REMAINS. IN THE EVENT OF DISCOVERY OR RECOGNITION OF ANY HUMAN REMAINS IN ANY LOCATION OTHER THAN A DEDICATED CEMETERY, THE LAW REQUIRES THAT GRADING IMMEDIATELY STOPS AND NO FURTHER EXCAVATION OR DISTURBANCE OF THE SITE, OR ANY NEARBY AREA WHERE HUMAN REMAINS MAY BE LOCATED, OCCUR UNTIL THE FOLLOWING HAS BEEN MEASURES HAVE BEEN TAKEN:
   - 6.A. THE COUNTY CORONER HAS BEEN INFORMED AND HAS DETERMINED THAT NO INVESTIGATION OF THE CAUSE OF DEATH IS REQUIRED, AND
   - 6.B. IF THE REMAINS ARE OF NATIVE AMERICAN ORIGIN, THE DESCENDANTS FROM THE DECEASED NATIVE AMERICANS HAVE MADE A RECOMMENDATION FOR THE MEANS OF TREATING OR DISPOSING, WITH APPROPRIATE DIGNITY, OF THE HUMAN REMAINS AND ANY ASSOCIATED GRAVE GOODS.
7. THE LOCATION AND PROTECTION OF ALL UTILITIES IS THE RESPONSIBILITY OF THE PERMITTEE.
8. ALL EXPORT OF MATERIAL FROM THE SITE MUST GO TO A PERMITTED SITE APPROVED BY THE BUILDING OFFICIAL OR A LEGAL DUMPSITE. RECEIPTS FOR ACCEPTANCE OF EXCESS MATERIAL BY A DUMPSITE ARE REQUIRED AND MUST BE PROVIDED TO THE BUILDING OFFICIAL UPON REQUEST.
9. A COPY OF THE GRADING PERMIT AND APPROVED GRADING PLANS MUST BE IN THE POSSESSION OF A RESPONSIBLE PERSON AND AVAILABLE AT THE SITE AT ALL TIMES.
10. SITE BOUNDARIES, EASEMENTS, DRAINAGE DEVICES, RESTRICTED USE AREAS SHALL BE LOCATED PER CONSTRUCTION STAKING BY FIELD ENGINEER OR LICENSED SURVEYOR. PRIOR TO GRADING, AS REQUESTED BY THE BUILDING OFFICIAL, ALL PROPERTY LINES, EASEMENTS, AND RESTRICTED USE AREAS SHALL BE STAKED.
11. NO GRADING OR CONSTRUCTION SHALL OCCUR WITHIN THE PROTECTED ZONE OF ANY OAK TREE AS REQUIRED PER TITLE CHAPTER 22.56 OF THE COUNTY OF LOS ANGELES ZONING CODE. THE PROTECTED ZONE SHALL MEAN THAT AREA WITHIN THE DRIP LINE OF AN OAK TREE EXTENDING THERE FROM A POINT AT LEAST FIVE FEET OUTSIDE THE DRIP LINE, OR 15 FEET FROM THE TRUNK(S) OF A TREE, WHICHEVER IS GREATER.
12. THE STANDARD RETAINING WALL DETAILS SHOWN ON THE GRADING PLANS ARE FOR REFERENCE ONLY. STANDARD RETAINING WALLS ARE NOT CHECKED, PERMITTED, OR INSPECTED PER THE GRADING PERMIT. A SEPARATE RETAINING WALL PERMIT IS REQUIRED FOR ALL STANDARD RETAINING WALLS.

    NOTE: THIS NOTE ONLY APPLIES TO STANDARD RETAINING WALLS. GEOGRID FABRIC AND SEGMENTAL RETAINING WALLS DO NOT REQUIRE A SEPARATE RETAINING WALL PERMIT. DETAILS AND CONSTRUCTION NOTES FOR ALL GEOGRID WALLS MUST BE ON THE GRADING PLAN.
13. A PREVENTIVE PROGRAM TO PROTECT THE SLOPES FROM POTENTIAL DAMAGE FROM BURROWING RODENTS IS REQUIRED PER SECTION J101.8 OF THE COUNTY OF LOS ANGELES BUILDING CODE. OWNER IS TO INSPECT SLOPES PERIODICALLY FOR EVIDENCE OF BURROWING RODENTS AND A FIRST EVIDENCE OF THEIR EXISTENCE SHALL EMPLOY AN EXTERMINATOR FOR THEIR REMOVAL.
14. WHERE A GRADING PERMIT IS ISSUED AND THE BUILDING OFFICIAL DETERMINES THAT THE GRADING WILL NOT BE COMPLETED PRIOR TO NOVEMBER 1, THE OWNER OF THE SITE ON WHICH THE GRADING IS BEING PERFORMED SHALL, ON OR BEFORE OCTOBER 1, FILE OR CAUSE TO BE FILED WITH THE BUILDING OFFICIAL AN ESCP PER SECTION J110.8.3 OF THE COUNTY OF LOS ANGELES BUILDING CODE.
15. TRANSFER OF RESPONSIBILITY: IF THE FIELD ENGINEER, THE SOILS ENGINEER, OR THE ENGINEERING GEOLOGIST OF RECORD IS CHANGED DURING GRADING, THE WORK SHALL BE STOPPED UNTIL THE REPLACEMENT HAS AGREED IN WRITING TO ACCEPT THEIR RESPONSIBILITY WITHIN THE AREA OF TECHNICAL COMPETENCE FOR APPROVAL UPON COMPLETION OF THE WORK. IT SHALL BE THE DUTY OF THE PERMITTEE TO NOTIFY THE BUILDING OFFICIAL IN WRITING OF SUCH CHANGE PRIOR TO THE RECOMMENCEMENT OF SUCH GRADING.
16. EXISTING INFORMATION SHOWN ON PLAN IS BASED ON 23270 ALTA TOPOGRAPHIC SURVEY – VERNON 08-11-23 SR (FOR CHECK ON BBEAM) PREPARED BY CALVADA SURVEYING, INC. DATED AUGUST 11, 2023.

GENERAL GEOTECHNICAL NOTES

1. ALL WORK MUST BE IN COMPLIANCE WITH THE RECOMMENDATIONS INCLUDED IN THE GEOTECHNICAL CONSULTANT'S REPORT(S) AND THE APPROVED GRADING PLANS AND SPECIFICATIONS.
2. GRADING OPERATIONS MUST BE CONDUCTED UNDER PERIODIC INSPECTIONS BY THE GEOTECHNICAL CONSULTANTS WITH MONTHLY INSPECTION REPORTS TO BE SUBMITTED TO THE GEOLOGY AND SOILS SECTION. (900 S. FREMONT, ALHAMBRA CA 91803 -3RD FLOOR)
3. THE SOIL ENGINEER SHALL PROVIDE SUFFICIENT INSPECTIONS DURING THE PREPARATION OF THE NATURAL GROUND AND THE PLACEMENT AND COMPACTION OF THE FILL TO BE SATISFIED THAT THE WORK IS BEING PERFORMED IN ACCORDANCE WITH THE PLAN AND APPLICABLE CODE REQUIREMENTS.
4. ROUGH GRADING MUST BE APPROVED BY A FINAL ENGINEERING GEOLOGY AND SOILS ENGINEERING REPORT. AN AS-BUILT GEOLOGIC MAP MUST BE INCLUDED IN THE FINAL GEOLOGY REPORT. PROVIDE A FINAL REPORT STATEMENT THAT VERIFIES WORK WAS DONE IN ACCORDANCE WITH REPORT RECOMMENDATIONS AND CODE PROVISIONS (SECTION J105.12 OF THE COUNTY OF LOS ANGELES BUILDING CODE). THE FINAL REPORT(S) MUST BE SUBMITTED TO THE GEOTECHNICAL AND MATERIALS ENGINEERING DIVISION FOR REVIEW AND APPROVAL.
5. FOUNDATION, WALL AND POOL EXCAVATIONS MUST BE INSPECTED AND APPROVED BY THE CONSULTING GEOLOGIST AND SOIL ENGINEER, PRIOR TO THE PLACING OF STEEL OR CONCRETE.
6. BUILDING PADS LOCATED IN CUT/FILL TRANSITION AREAS SHALL BE OVER-EXCAVATED A MINIMUM OF THREE (3) FEET BELOW THE PROPOSED BOTTOM OF FOOTING.

INSPECTION NOTES

1. THE PERMITTEE OR HIS AGENT SHALL NOTIFY THE BUILDING OFFICIAL AT LEAST ONE WORKING DAY IN ADVANCE OF REQUIRED INSPECTIONS AT FOLLOWING STAGES OF THE WORK. (SECTION J105.7 OF THE BUILDING CODE.)

   (A) PRE-GRADE - BEFORE THE START OF ANY EARTH DISTURBING ACTIVITY OR CONSTRUCTION.

   (B) INITIAL - WHEN THE SITE HAS BEEN CLEARED OF VEGETATION AND UNAPPROVED FILL HAS BEEN SCARIFIED, BENCHED OR OTHERWISE PREPARED FOR FILL. FILL SHALL NOT BE PLACED PRIOR TO THIS INSPECTION. NOTE: PRIOR TO ANY CONSTRUCTION ACTIVITIES, INCLUDING GRADING, ALL STORM WATER POLLUTION PREVENTION MEASURES INCLUDING EROSION CONTROL DEVICES WHICH CONTAIN SEDIMENTS MUST BE INSTALLED.

   (C) ROUGH - WHEN APPROXIMATE FINAL ELEVATIONS HAVE BEEN ESTABLISHED; DRAINAGE TERRACES, SWALES AND BERMS INSTALLED AT THE TOP OF THE SLOPE; AND THE STATEMENTS REQUIRED IN THIS SECTION HAVE BEEN RECEIVED.

   (D) FINAL - WHEN GRADING HAS BEEN COMPLETED; ALL DRAINAGE DEVICES INSTALLED; SLOPE PLANTING ESTABLISHED, IRRIGATION SYSTEMS INSTALLED AND THE AS-BUILT PLANS, REQUIRED STATEMENTS, AND REPORTS HAVE BEEN SUBMITTED AND APPROVED.
2. IN ADDITION TO THE INSPECTION REQUIRED BY THE BUILDING OFFICIAL FOR GRADING, REPORTS AND STATEMENTS SHALL BE SUBMITTED TO THE BUILDING OFFICIAL IN ACCORDANCE WITH SECTION J105 OF THE COUNTY OF LOS ANGELES BUILDING CODE.
3. UNLESS OTHERWISE DIRECTED BY THE BUILDING OFFICIAL, THE FIELD ENGINEER FOR ALL ENGINEERED GRADING PROJECTS SHALL PREPARE ROUTINE INSPECTION REPORTS AS REQUIRED UNDER SECTION J105.11 OF THE COUNTY OF LOS ANGELES BUILDING CODE. THESE REPORTS, KNOWN AS "REPORT OF GRADING ACTIVITIES", SHALL BE SUBMITTED TO THE BUILDING OFFICIAL AS FOLLOWS:

   1. BI-WEEKLY DURING ALL TIMES WHEN GRADING OF 400 CUBIC YARDS OR MORE PER WEEK IS OCCURRING ON THE SITE;
   2. MONTHLY, AT ALL OTHER TIMES; AND
   3. AT ANY TIME WHEN REQUESTED IN WRITING BY THE BUILDING OFFICIAL.

   SUCH "REPORT OF GRADING ACTIVITIES" SHALL CERTIFY TO THE BUILDING OFFICIAL THAT THE FIELD ENGINEER HAS INSPECTED THE GRADING SITE AND RELATED ACTIVITIES AND HAS FOUND THEM IN COMPLIANCE WITH THE APPROVED GRADING PLANS AND SPECIFICATIONS, THE BUILDING CODE, ALL GRADING PERMIT CONDITIONS, AND ALL OTHER APPLICABLE ORDINANCES AND REQUIREMENTS. THIS FORM IS AVAILABLE AT THE FOLLOWING WEBSITE HTTP://DPW.LACOUNTY.GOV/BSD/DG/DEFAULT.ASPX. "REPORT OF GRADING ACTIVITIES" MAY BE SCANNED AND UPLOADED AT THE WEBSITE OR FAXED TO (310) 530-5482. FAILURE TO PROVIDE REQUIRED INSPECTION REPORTS WILL RESULT IN A "STOP WORK ORDER."
4. ALL GRADED SITES MUST HAVE DRAINAGE SWALES, BERMS, AND OTHER DRAINAGE DEVICES INSTALLED PRIOR TO ROUGH GRADING APPROVAL PER SECTION J105.7 OF THE COUNTY OF LOS ANGELES BUILDING CODE.
5. THE GRADING CONTRACTOR SHALL SUBMIT THE STATEMENT TO THE GRADING INSPECTOR AS REQUIRED BY SECTION J105.12 OF THE COUNTY OF LOS ANGELES BUILDING CODE AT THE COMPLETION OF ROUGH GRADING.
6. FINAL GRADING MUST BE APPROVED BEFORE OCCUPANCY OF BUILDINGS WILL BE ALLOWED PER SECTION J105 OF THE COUNTY OF LOS ANGELES BUILDING CODE.

ABBREVIATIONS

AB	AGGREGATE BASE	LP	LOW POINT
AC	ASPHALT CONCRETE	MH	MANHOLE
BC	BOTTOM OF CURB	MWS	MODULAR WETLAND SYSTEM
BW	BOTTOM OF WALL	N	NORTH
CB	CATCH BASIN	N.T.S	NOT TO SCALE
CF	CURB FACE	PB	PULL BOX
CG	CENTER GRADE	PCC	PORTLAND CEMENT CONCRETE
C&G	CURB & GUTTER	PIV	POST INDICATOR VALVE
CL	CENTERLINE	PR	PROPOSED
CML&C	CEMENT MORTAR LINED & COATED	PVC	POLYVINYL CHLORIDE PIPE
CO	CLEANOUT	R	RADIUS
COMM	COMMUNICATION	RCP	REINFORCED CONCRETE PIPE
DW	DOMESTIC WATER	RET.	RETAINING
E	EAST	RSGV	RESILIENT SEAT GATE VALVE
EG	EDGE OF GUTTER	R/W	RIGHT-OF-WAY
EP	EDGE OF PAVEMENT	S	SOUTH
EX.	EXISTING	SCE	SOUTHERN CALIFORNIA EDISON
FF	FINISH FLOOR ELEVATION	SD	STORM DRAIN
FG	FINISH GRADE	SDCB	STORM DRAIN CATCH BASIN
FH	FIRE HYDRANT	SDMH	STORM DRAIN MANHOLE
FL	FLOW LINE	SS	SANITARY SEWER
FO	FIBER OPTIC	SSMH	SANITARY SEWER MANHOLE
FS	FINISH SURFACE	STA.	STATION
FW	FIRE WATER	TC	TOP OF CURB
G	GAS	TG	TOP OF GRATE
GB	GRADE BREAK	TW	TOP OF WALL
GM	GAS METER	TYP.	TYPICAL
HP	HIGH POINT	VCP	VITRIFIED CLAY PIPE
HW	HEADWALL	W	WEST
INV	INVERT ELEVATION	WM	WATER METER
LF	LINEAR FOOT	WQ	WATER QUALITY

Date	Description	No.
Revisions		

REGISTERED PROFESSIONAL ENGINEER MICHAEL RYAN GOLIAS C91029 CIVIL STATE OF CALIFORNIA

Signature Date

MICHAEL GOLIAS
PROFESSIONAL ENGINEER CA Lic. No. 91029

LANGAN
Langan Engineering and Environmental Services, Inc.
515 South Flower Street, Suite 1060
Los Angeles, CA 90071
T: 213.314.8100 F: 213.314.8101 www.langan.com

Project: 3163 EAST VERNON AVENUE
VERNON
LOS ANGELES COUNTY CALIFORNIA

Drawing Title: GENERAL NOTES

Project No.	721040501
Date	08/11/2023
Drawn By	GLM
Checked By	CH

Drawing No. CG002

Sheet 2 of 13

LANGAN
Project No. 721040501

© 2023 Langan

MATCHLINE - SEE RIGHT

MILL & OVERLAY

NEW 8-FT CHAIN LINK FENCE

LIMIT OF WORK

NATURAL JOIN EXISTING ASPHALT PAVEMENT

JOIN EXISTING ASPHALT PAVEMENT

46.82-FT

STANDARD DUTY ASPHALT

3" CURB DRAIN

(WATER PUMP INSIDE)

(WATER PUMP INSIDE)

NEW 8-FT CHAIN LINK FENCE

74.03-FT

NEW GATE

ROLLING DOOR

ROLLING DOOR

STEPS

WHEEL STOP (TYP)

CK STOP

4-INCH WHITE STRIPE (TYP)

STANDARD DUTY ASPHALT

2.00-FT

11.04-FT

28.00-FT

19.00-FT

12.30-FT

BOLLARDS (TYP)

25.50-FT

8.50-FT

19.00-FT

STANDARD DUTY ASPHALT

NATURAL GROUND COVER

LIMIT OF WORK

WHEEL STOP (TYP)

4-INCH WHITE STRIPE (TYP)

NEW CURB & GUTTER

NEW 8-FT CHAIN LINK FENCE

EXISTING DOOR

MATCHLINE - SEE CS102

LOS ANGELES RIVER

PROPERTY LINE

EXISTING BUILDING

GENERATOR

TR

EV

EM

GUARD RAIL

EYE WASH STATION

TANK

STEPS

STORAGE BOX


RAMP

TANK

STEPS

DI

DOOR

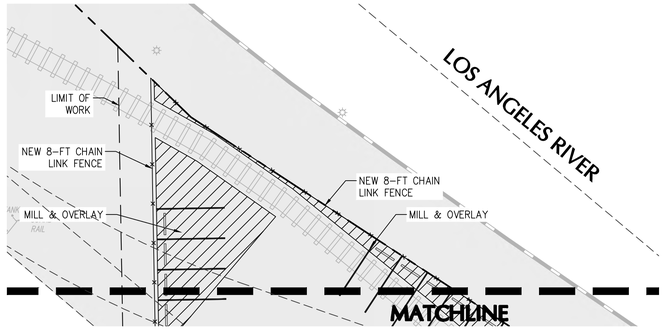

LEGEND:

- PROPERTY LINE
- LIMIT OF WORK
- EASEMENT LINE
- STANDARD-DUTY ASPHALT PAVEMENT (3-IN AC OVER 4-IN AGG. BASE)
- AC MILL & OVERLAY
- CONCRETE PAVEMENT
- EXISTING ASPHALT
- EXISTING CONCRETE PAVEMENT

20 0 5 10 20

SCALE: 1 INCH = 20 FEET

Date	Description	No.
Revisions		

REGISTERED PROFESSIONAL ENGINEER MICHAEL RYAN GOLIAS C91029 CIVIL STATE OF CALIFORNIA

Signature Date

MICHAEL GOLIAS
PROFESSIONAL ENGINEERING CA Lic. No. 91029

LANGAN
Langan Engineering and Environmental Services, Inc.
515 South Flower Street, Suite 1060
Los Angeles, CA 90071
T: 213.314.8100 F: 213.314.8101 www.langan.com

Project
3163 EAST VERNON AVENUE
VERNON
LOS ANGELES COUNTY CALIFORNIA

Drawing Title
HORIZONTAL CONTROL PLAN

Project No.	Drawing No.
721040501	CS101
Date: 08/18/2023	
Drawn By: GLM	
Checked By: CH	Sheet 3 of 13

LANGAN
Project No. 721040501
©2023 Langan

Date: 8/18/2023 Time: 14:46 User: ccrocker Style Table: Langan.stb Layout: CS101 Document Code: 721040501-0302-CS101-0101

MATCHLINE - SEE CS101

NATURAL GROUND COVER
LIMIT OF WORK
STANDARD DUTY ASPHALT
NEW CURB & GUTTER
NEW 8-FT CHAIN LINK FENCE
WHEEL STOP (TYP)
4-INCH WHITE STRIPE (TYP)
8.50-FT
19.00-FT
EXISTING DOOR
BOLLARDS (TYP)
2.00-FT
11.00-FT
28.00-FT
19.00-FT
12.00-FT
EXISTING DOOR
WHEEL STOP (TYP)
4-INCH WHITE STRIPE (TYP)
NEW CURB & GUTTER
61.00-FT
59.00-FT
NATURAL GROUND COVER
EXISTING DOOR
2.00-FT
11.00-FT
28.00-FT
19.00-FT
12.00-FT
4-INCH WHITE STRIPE (TYP)
LIMIT OF WORK
STANDARD DUTY ASPHALT
ADA PARKING SIGN
TRUNCATED DOME
PROPOSED CONCRETE
NEW 28-FT WIDE DRIVEWAY
9.07-FT
28.00-FT
9.04-FT

EXISTING BUILDING

E. VERNON AVENUE

LEGEND:

- PROPERTY LINE
- LIMIT OF WORK
- EASEMENT LINE
- STANDARD-DUTY ASPHALT PAVEMENT (3-IN AC OVER 4-IN AGG. BASE)
- AC MILL & OVERLAY
- CONCRETE PAVEMENT
- EXISTING ASPHALT
- EXISTING CONCRETE PAVEMENT

20 0 5 10 20
SCALE: 1 INCH = 20 FEET

Date	Description	No.
Revisions		

REGISTERED PROFESSIONAL ENGINEER MICHAEL RYAN GOLIAS C91029 CIVIL STATE OF CALIFORNIA

Signature Date

MICHAEL GOLIAS
PROFESSIONAL ENGINEERING CA Lic. No. 91029

LANGAN
Langan Engineering and Environmental Services, Inc.
515 South Flower Street, Suite 1060
Los Angeles, CA 90071
T: 213.314.8100 F: 213.314.8101 www.langan.com

Project
3163 EAST VERNON AVENUE
VERNON
LOS ANGELES COUNTY CALIFORNIA

Drawing Title
HORIZONTAL CONTROL PLAN


Project No. 721040501
Date 08/18/2023
Drawn By GLM
Checked By CH

Drawing No. CS102
Sheet 4 of 13


LANGAN
Project No. 721040501

© 2023 Langan

MATCHLINE - SEE RIGHT

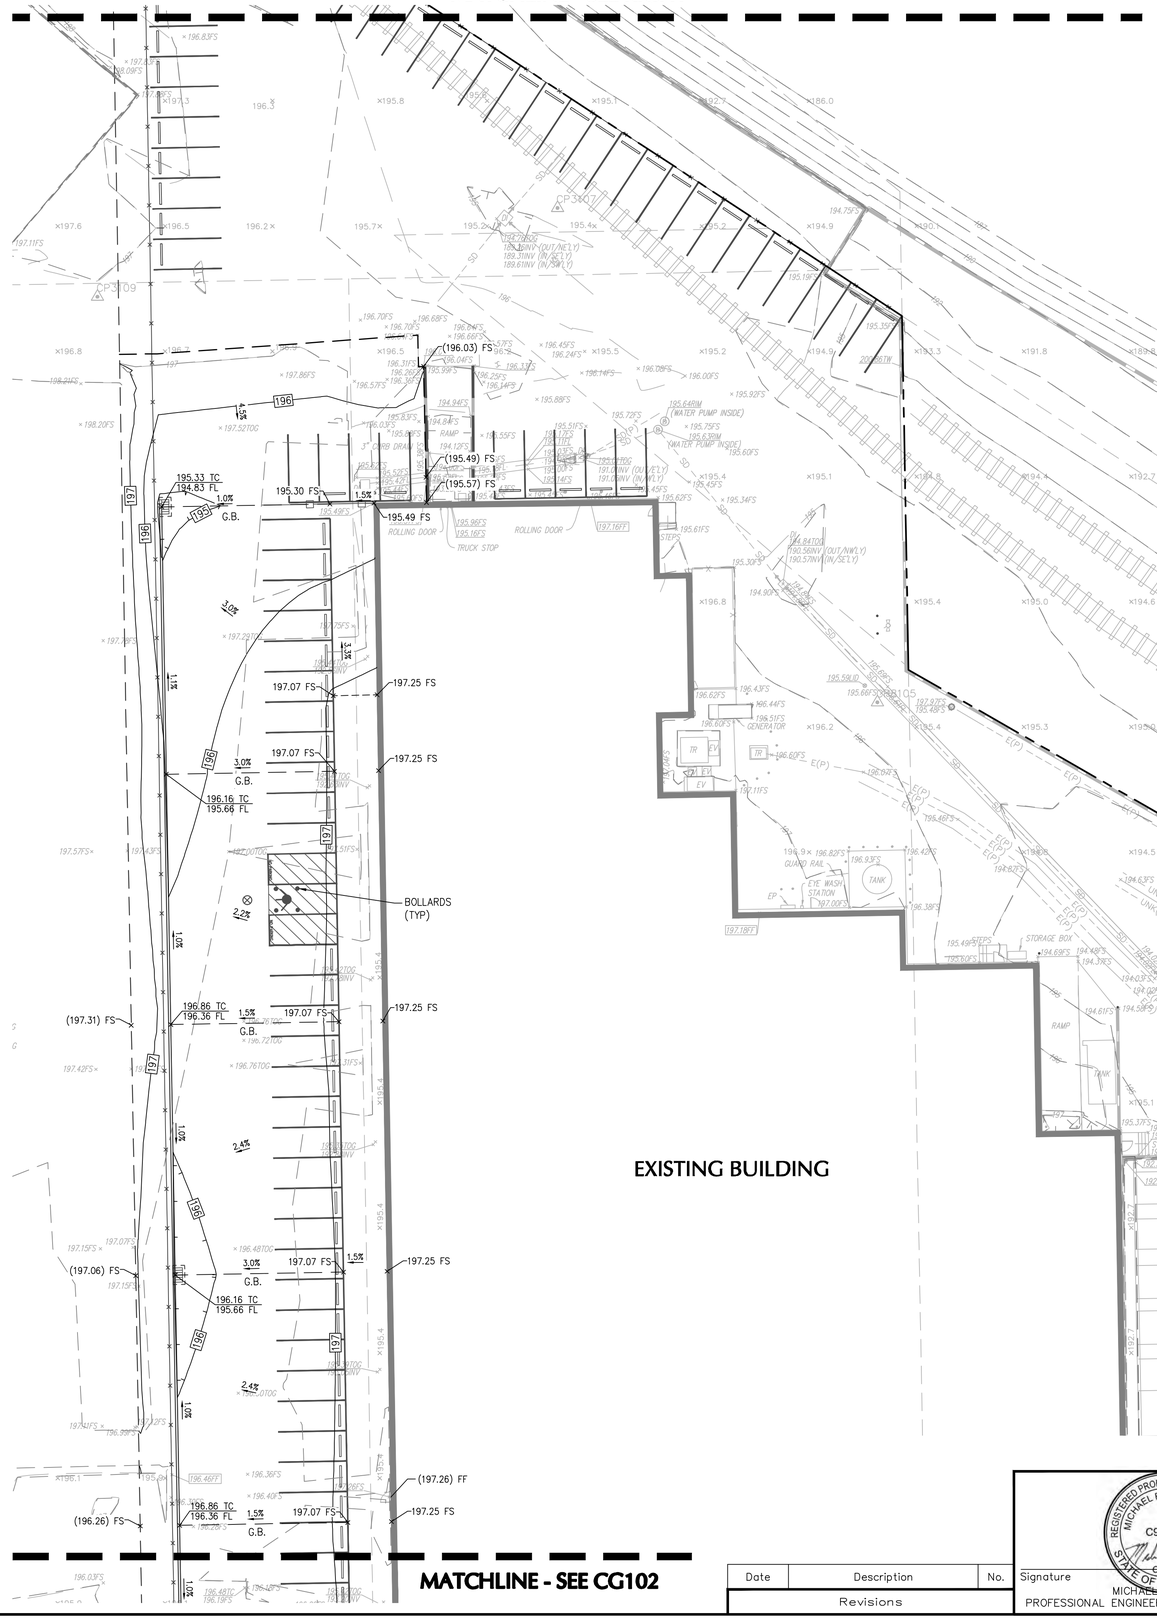

MATCHLINE - SEE CG102

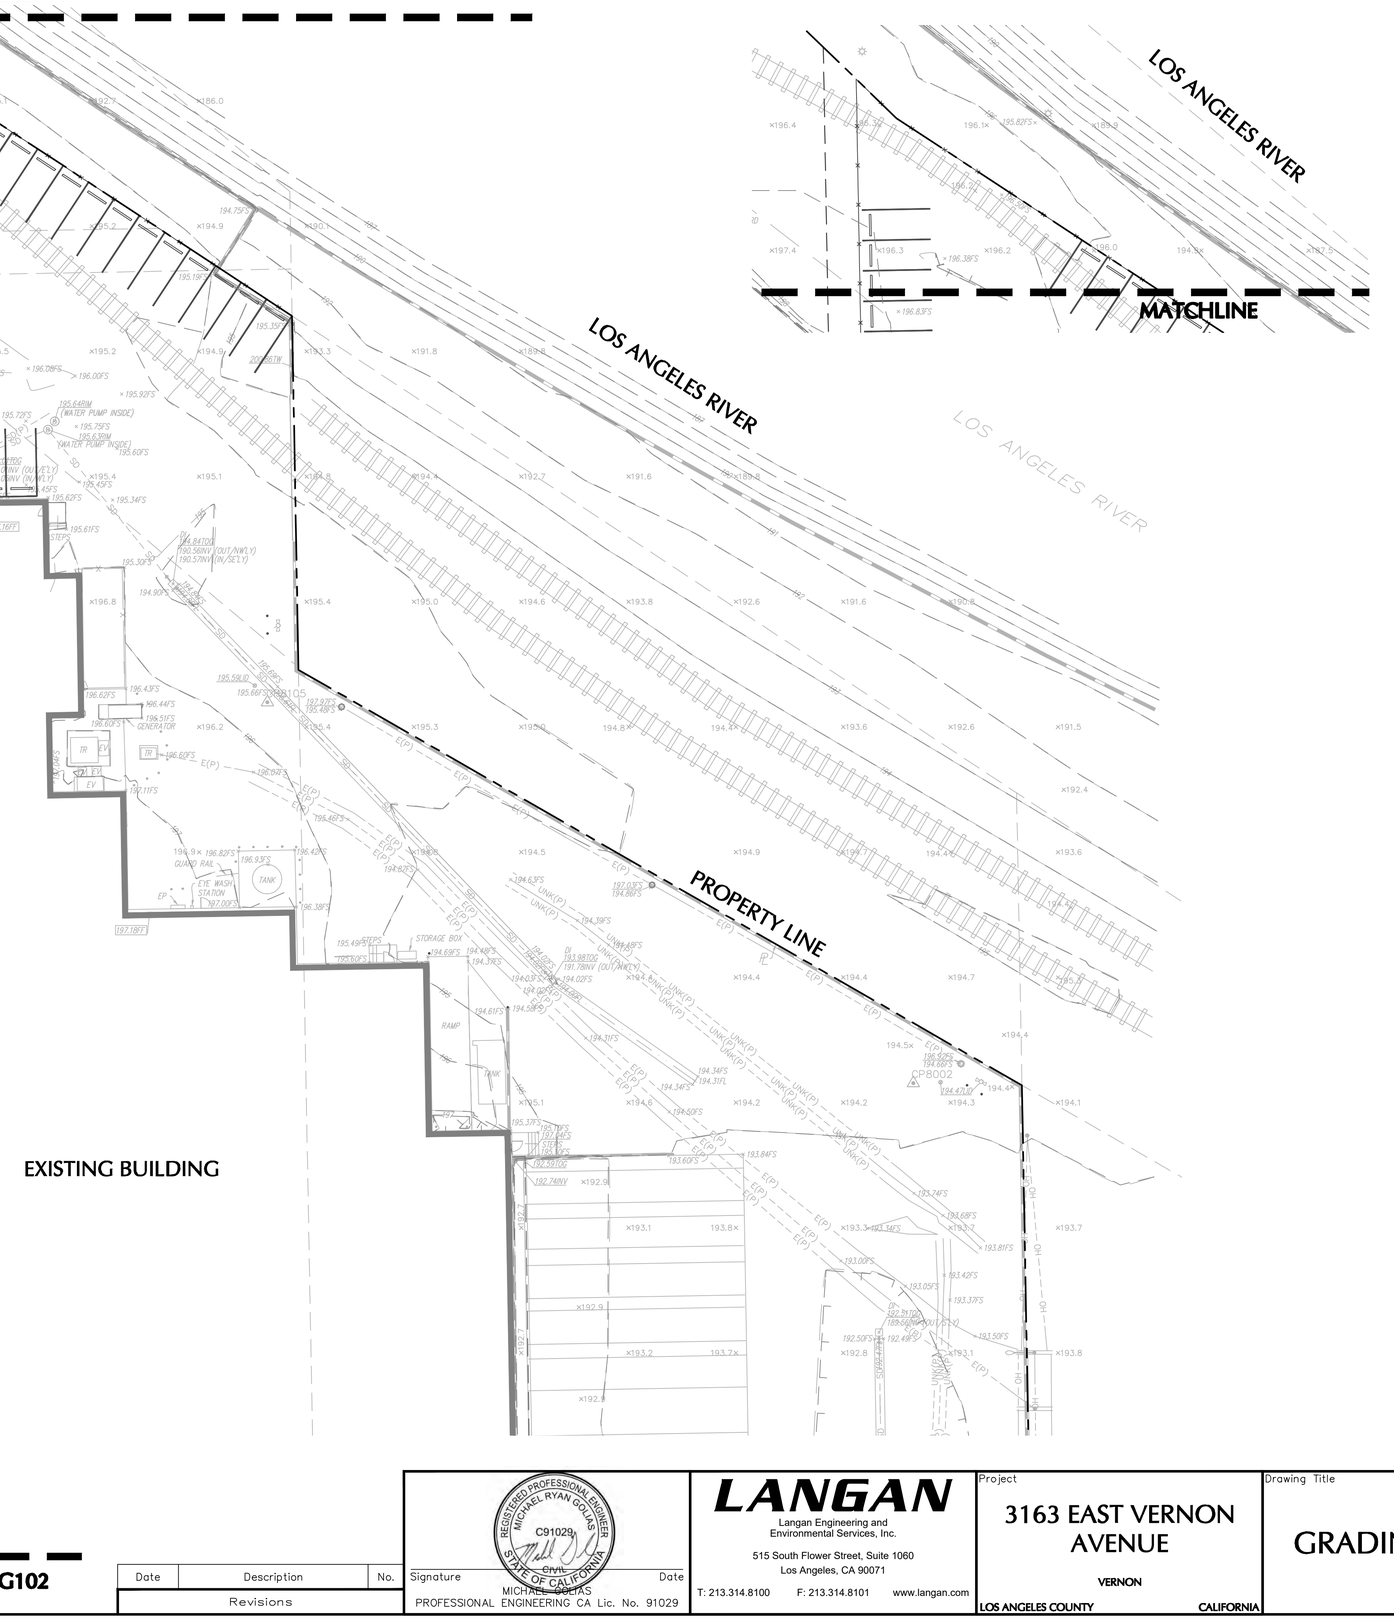

LEGEND:

- PROPERTY LINE
- LIMIT OF WORK
- EASEMENT LINE
- (XXX.XX) FS — EXISTING GRADE
- XXX.XX FS — PROPOSED GRADE
- -XXX- — EXISTING CONTOUR
- XXX — PROPOSED CONTOUR
- XX.X% — PROPOSED SLOPE

ABBREVIATIONS:

CF	CURB FACE
FF	FINISH FLOOR
FL	FLOW LINE
FS	FINISH SURFACE
GB	GRADE BREAK
TC	TOP OF CURB

20 0 5 10 20
SCALE: 1 INCH = 20 FEET

Date	Description	No.
Revisions		

REGISTERED PROFESSIONAL ENGINEER MICHAEL RYAN GOLAS C91029 CIVIL STATE OF CALIFORNIA

Signature Date

MICHAEL GOLAS
PROFESSIONAL ENGINEERING CA Lic. No. 91029

LANGAN
Langan Engineering and Environmental Services, Inc.
515 South Flower Street, Suite 1060
Los Angeles, CA 90071
T: 213.314.8100 F: 213.314.8101 www.langan.com

Project
3163 EAST VERNON AVENUE
VERNON
LOS ANGELES COUNTY CALIFORNIA

Drawing Title
GRADING PLAN

Project No. 721040501
Date 08/11/2023
Drawn By GLM
Checked By CH

Drawing No. CG101
Sheet 5 of 13

LANGAN
Project No. 721040501

© 2023 Langan

MATCHLINE - SEE CG101

EXISTING BUILDING

SEE DETAIL A

E. VERNON AVENUE


VERNON AVENUE

LEGEND:

	PROPERTY LINE
	LIMIT OF WORK
	EASEMENT LINE
(XXX.XX) FS	EXISTING GRADE
XXX.XX FS	PROPOSED GRADE
-XXX-	EXISTING CONTOUR
XXX	PROPOSED CONTOUR
XX.X%	PROPOSED SLOPE

ABBREVIATIONS:

CF	CURB FACE
FF	FINISH FLOOR
FL	FLOW LINE
FS	FINISH SURFACE
GB	GRADE BREAK
TC	TOP OF CURB

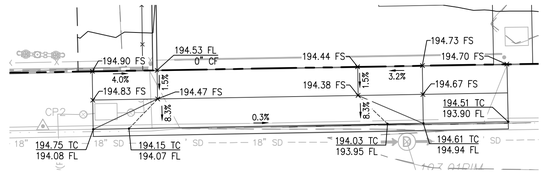

DETAIL A

SCALE: 1 INCH = 10 FEET

20 0 5 10 20

SCALE: 1 INCH = 20 FEET

No.	Description	Date
	Revisions	

REGISTERED PROFESSIONAL ENGINEER MICHAEL RYAN GOLIAS C91029 CIVIL STATE OF CALIFORNIA

Signature Date

MICHAEL GOLIAS
PROFESSIONAL ENGINEERING CA Lic. No. 91029

LANGAN
Langan Engineering and Environmental Services, Inc.
515 South Flower Street, Suite 1060
Los Angeles, CA 90071
T: 213.314.8100 F: 213.314.8101 www.langan.com

Project
3163 EAST VERNON AVENUE
VERNON
LOS ANGELES COUNTY CALIFORNIA

Drawing Title
GRADING PLAN

Project No. 721040501
Date 08/11/2023
Drawn By GLM
Checked By CH


Drawing No. CG102
Sheet 6 of 13

© 2023 Langan

Date: 8/18/2023 Time: 13:32 User: gmorelli Style Table: Langan.stb Layout: CG102 Document Code: 721040501-0302-CG101-0101

LANGAN Project No. 721040501

MATCHLINE - SEE RIGHT

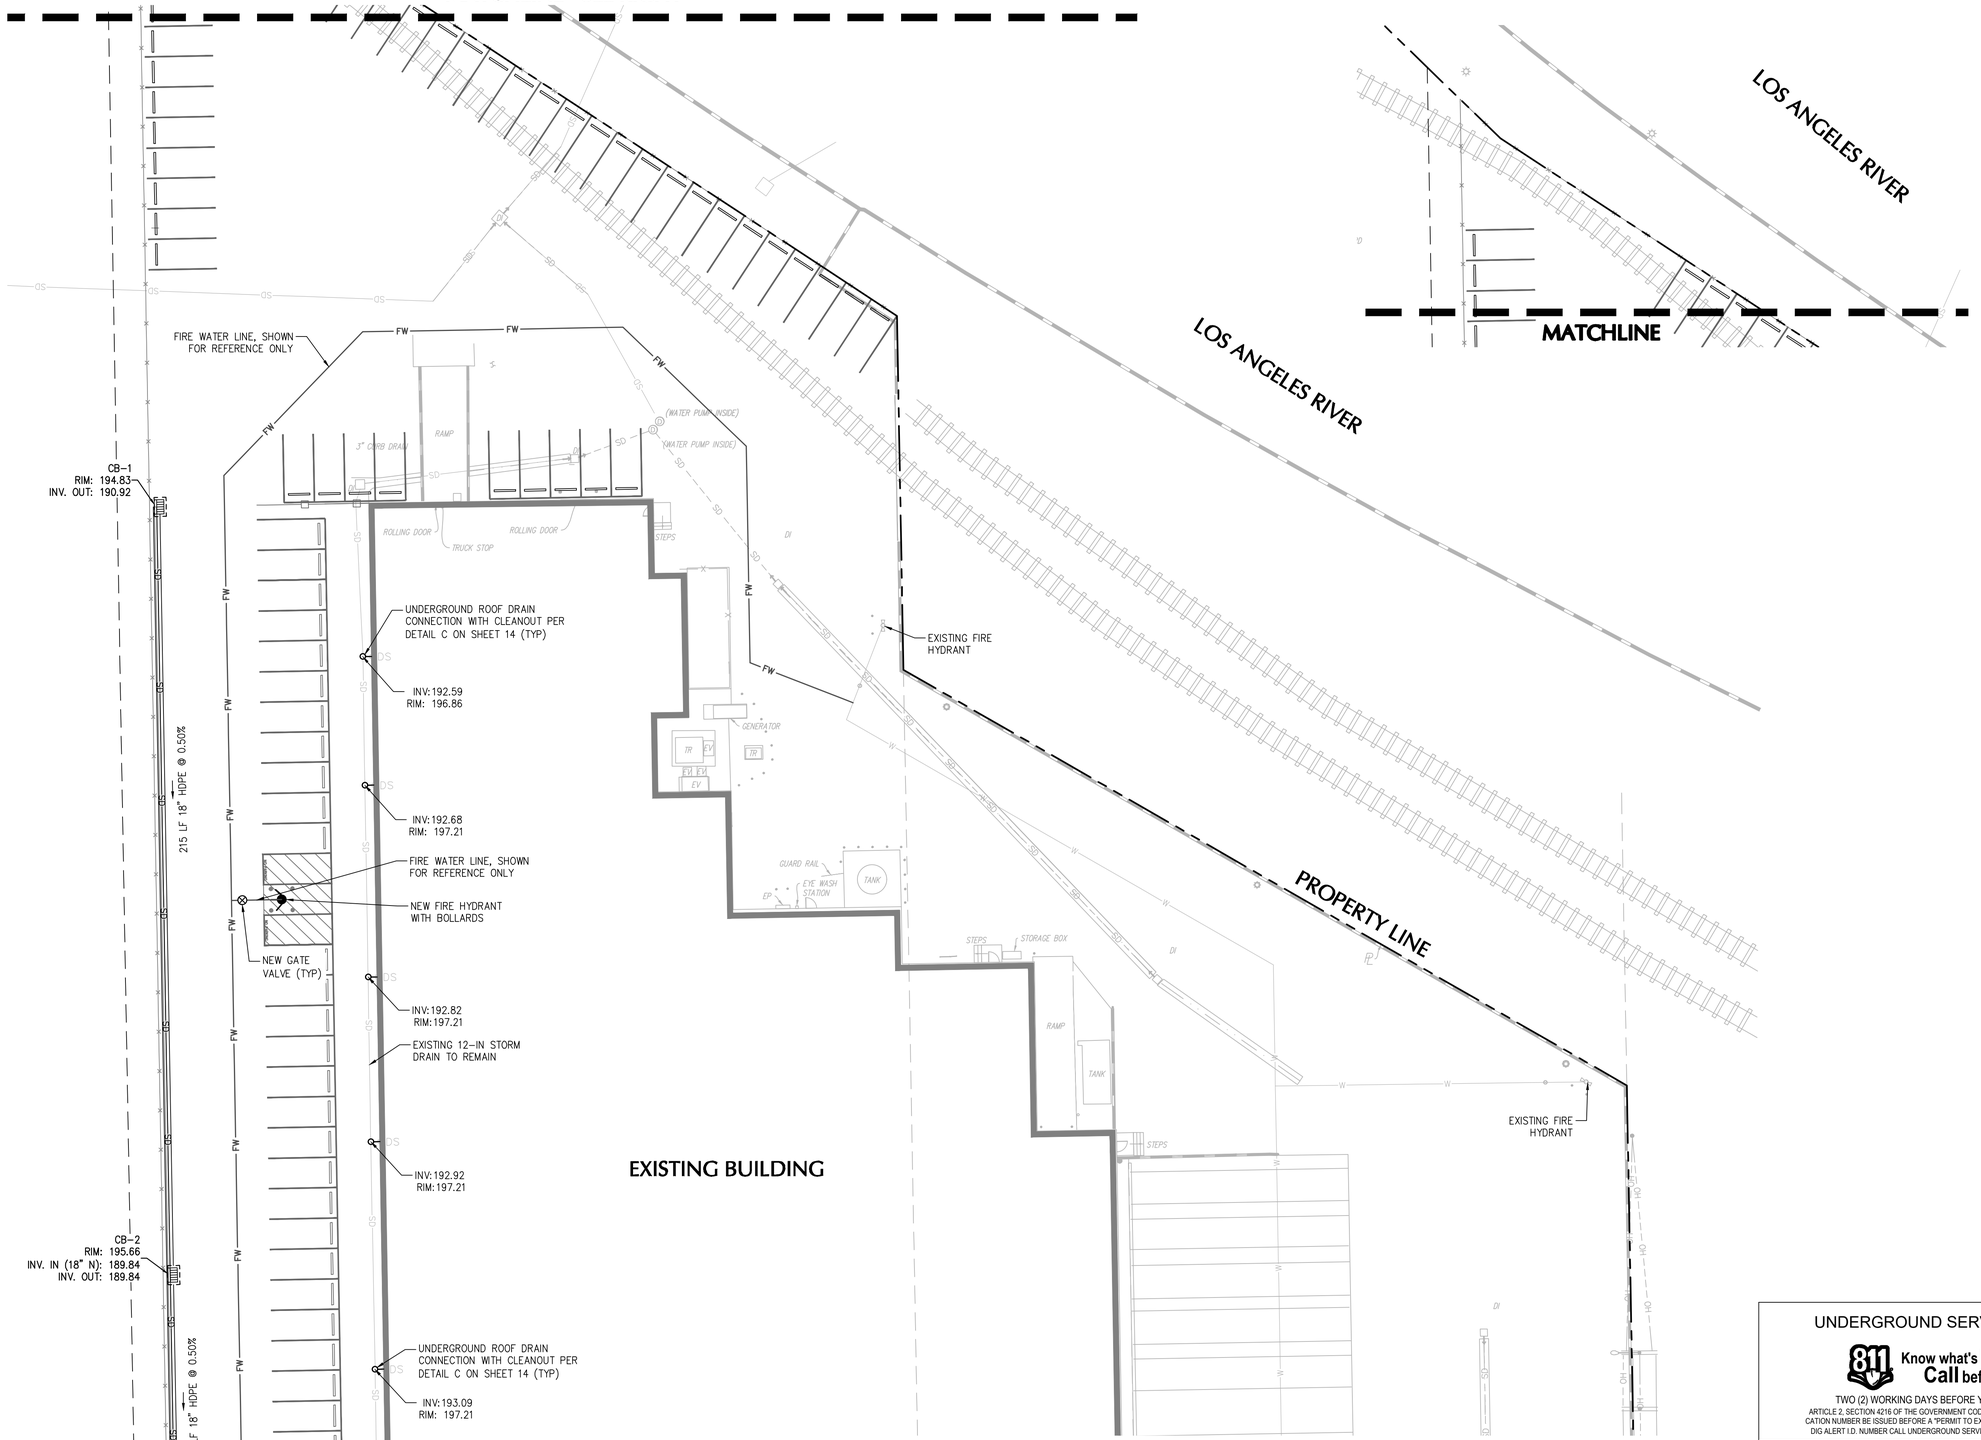

LEGEND

- FW — FIRE LINE, SHOWN FOR REFERENCE ONLY
- SS — SS — SANITARY SEWER, SHOWN FOR REFERENCE ONLY
- SD — SD — EXISTING STORM DRAIN
- CATCH BASIN
- FIRE HYDRANT, SHOWN FOR REFERENCE ONLY
- DS — ROOF DRAIN

MATCHLINE - SEE CU102

UNDERGROUND SERVICE ALERT

811 Know what's **below.** **Call** before you dig.

TWO (2) WORKING DAYS BEFORE YOU DIG

ARTICLE 2, SECTION 4216 OF THE GOVERNMENT CODE REQUIRES A DIG ALERT IDENTIFICATION NUMBER BE ISSUED BEFORE A "PERMIT TO EXCAVATE" WILL BE VALID. FOR YOUR DIG ALERT I.D. NUMBER CALL UNDERGROUND SERVICE ALERT AT THE NUMBER ABOVE.

20 0 5 10 20

SCALE: 1 INCH = 20 FEET

Date	Description	No.
Revisions		

REGISTERED PROFESSIONAL ENGINEER MICHAEL RYAN GOJAS C91029 CIVIL STATE OF CALIFORNIA

Signature Date

MICHAEL GOJAS

PROFESSIONAL ENGINEERING CA Lic. No. 91029

LANGAN

Langan Engineering and Environmental Services, Inc.

515 South Flower Street, Suite 1060

Los Angeles, CA 90071

T: 213.314.8100 F: 213.314.8101 www.langan.com

Project

3163 EAST VERNON AVENUE

VERNON

LOS ANGELES COUNTY CALIFORNIA

Drawing Title

STORM DRAIN & UTILITY PLAN

Project No.	721040501
Date	08/11/2023
Drawn By	GLM
Checked By	CH

Drawing No.

CU101

Sheet 7 of 13

© 2023 Langan

Date: 8/18/2023 Time: 13:32 User: gmorelli Style Table: Langan.stb Layout: CU101 Document Code: 721040501-0302-CU101-0101

LANGAN

Project No. 721040501

MATCHLINE - SEE CU101

UNDERGROUND ROOF DRAIN CONNECTION WITH CLEANOUT PER DETAIL C ON SHEET 14 (TYP)

INV: 193.25
RIM: 197.21

INDUSTRIAL WASTE LINE, SHOWN FOR REFERENCE ONLY

140 LF 18" HDPE @ 0.50%

CB-3
RIM: 195.66
INV. IN (18" N): 189.14
INV. OUT: 189.14

FIRE WATER LINE, SHOWN FOR REFERENCE ONLY

INV: 193.41
RIM: 197.21

FIRE WATER LINE, SHOWN FOR REFERENCE ONLY

FIRE HYDRANT, SHOWN FOR REFERENCE ONLY

GATE VALVE, SHOWN FOR REFERENCE ONLY

EXISTING 12-IN STORM DRAIN TO REMAIN

140 LF 18" HDPE @ 0.50%

INV: 193.58
RIM: 197.21

INDUSTRIAL WASTE LINE, SHOWN FOR REFERENCE ONLY

CB-4
RIM: 195.66
INV. IN (18" N): 188.45
INV. OUT: 188.44

INV: 193.74
RIM: 197.21

EXISTING 12-IN STORM DRAIN TO REMAIN

116 LF 18" HDPE @ 1.10%

UNDERGROUND ROOF DRAIN CONNECTION WITH CLEANOUT PER DETAIL C ON SHEET 14 (TYP)

INV: 192.92
RIM: 196.68

MWS-INLET

NEW UNDERGROUND MODULAR WETLANDS SYSTEM (RIM: 195.00)

32 LF 18" HDPE @ 3.71%

CB-5
RIM: 195.05
INV. OUT: 191.17

MWS-OUTLET

CONNECT TO EXISTING 18-INCH SANITARY SEWER

18 LF 18" HDPE @ 2.33%

EX. SDMH-1
INV. IN (18" N): 186.21

EXISTING BUILDING

EXISTING FIRE HYDRANT

E. VERNON AVENUE

LEGEND

- FW — FIRE LINE, SHOWN FOR REFERENCE ONLY
- SS — SANITARY SEWER, SHOWN FOR REFERENCE ONLY
- SD — EXISTING STORM DRAIN
- CATCH BASIN
- FIRE HYDRANT, SHOWN FOR REFERENCE ONLY
- DS — ROOF DRAIN

20 0 5 10 20
SCALE: 1 INCH = 20 FEET

Date	Description	No.
Revisions		

REGISTERED PROFESSIONAL ENGINEER
MICHAEL RYAN GOLIAS
C91029
CIVIL
STATE OF CALIFORNIA

Signature Date
MICHAEL GOLIAS
PROFESSIONAL ENGINEERING CA Lic. No. 91029

LANGAN
Langan Engineering and Environmental Services, Inc.
515 South Flower Street, Suite 1060
Los Angeles, CA 90071
T: 213.314.8100 F: 213.314.8101 www.langan.com

Project
3163 EAST VERNON AVENUE
VERNON
LOS ANGELES COUNTY CALIFORNIA


Drawing Title
STORM DRAIN & UTILITY PLAN


Project No.	Drawing No.
721040501	CU102
Date: 08/11/2023	
Drawn By: GLM	
Checked By: CH	Sheet 8 of 13

LANGAN
Project No. 721040501

© 2023 Langan

Date: 8/18/2023 Time: 13:32 User: gmorelli Style Table: Langan.stb Layout: CU102 Document Code: 721040501-0302-CU101-0101

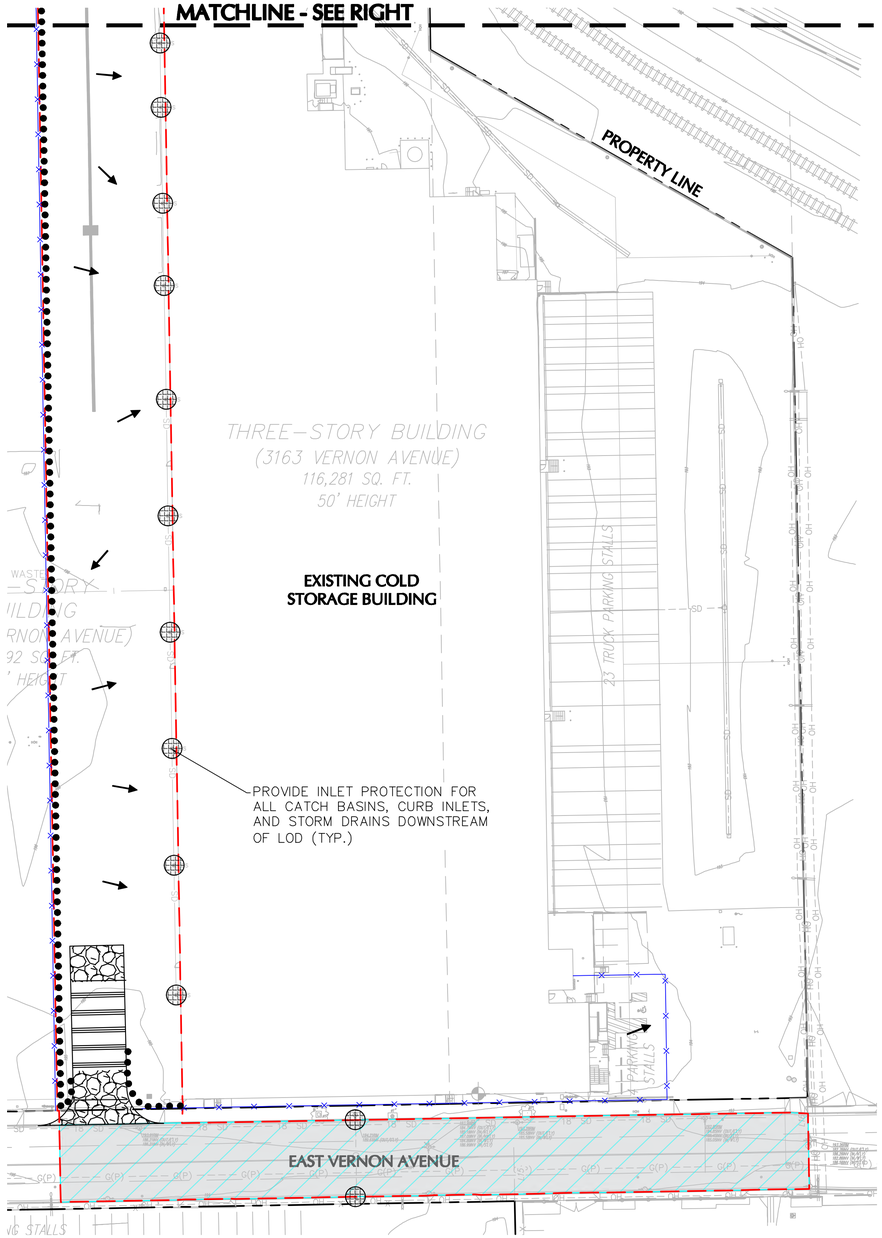

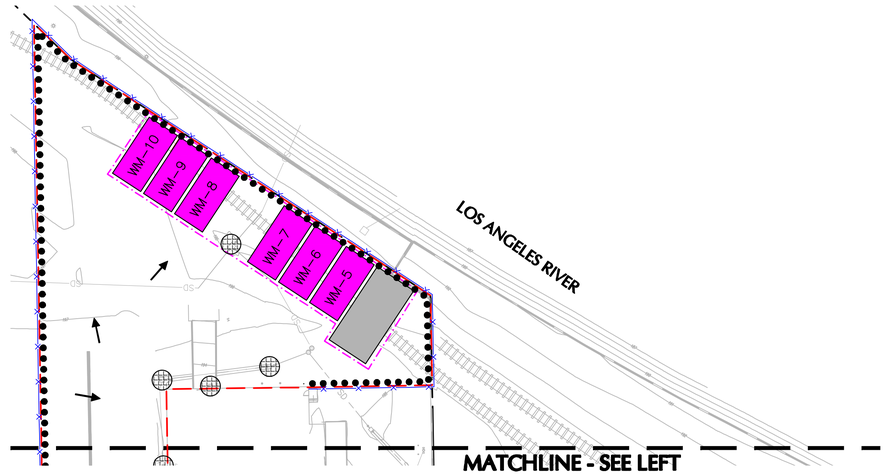

LEGEND


- LIMIT OF WORK
- PROPERTY BOUNDARY
- FIBER ROLL. SEE DETAIL C ON CE501
- STAGING AREA*
- TEMPORARY 6-FT HIGH CONSTRUCTION CHAIN LINK FENCE
- TC-1 STABILIZED CONSTRUCTION ENTRANCE/EXIT. SEE DETAIL A ON CE501
- WASTE MANAGEMENT* (SEE PLAN FOR TYPE)
  - WM-5 = SOLID WASTE MANAGEMENT
  - WM-6 = HAZARDOUS WASTE MANAGEMENT
  - WM-7 = CONTAMINATED SOIL MANAGEMENT
  - WM-8 = CONCRETE WASTE MANAGEMENT
  - WM-9 = SANITARY WASTE MANAGEMENT
  - WM-10 = LIQUID WASTE MANAGEMENT
- CONSTRUCTION TRAILER
- SE-7 STREET SWEEPING AND VACUUMING
- FLOW ARROW
- SE-10 INLET PROTECTION. SEE DETAIL D ON CE501

*LOCATIONS MAY VARY DUE TO ACTUAL SITE CONDITIONS DURING CONSTRUCTION.

NOTES:

IT IS THE CONRACTOR/SUPERVISOR'S RESPONSIBILITY TO KEEP THIS SWPPP MAP CURRENT. BMP'S SHOULD BE ADDED, MOVED OR REMOVED BASED ON SITE CONDITIONS. HAND-MARKED ALTERATIONS WITH INITIALS AND DATE ARE AN ACCEPTABLE FORM OF ALTERATION. THE CONTRACTOR MAY BE ASKED AT ANY TIME TO PRODUCE THIS SWPPP MAP. FAILURE TO KEEP THIS MAP CURRENT COULD RESULT IN A NOTICE OF VIOLATION AND/OR FINE.

STABILIZED CONSTRUCTION ENTRANCE, MATERIAL DELIVERY AND STORAGE AREA. WASTE COLLECTING AREA, AND EQUIPMENT AREA SHALL BE DESIGNATED BY SITE SUPERVISOR AND INCLUDED ON THE SWPPP / EROSION CONTROL PLAN. AS SITE CONDITIONS CHANGE, THE SWPPP / EROSION CONTROL PLAN SHALL BE UPDATED TO REFLECT CURRENT CONDITIONS.

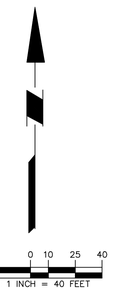

Date	Description	No.
Revisions		

REGISTERED PROFESSIONAL ENGINEER MICHAEL RYAN GOLIAS C91029 CIVIL STATE OF CALIFORNIA

Signature Date

MICHAEL GOLIAS
PROFESSIONAL ENGINEERING CA Lic. No. 91029

LANGAN
Langan Engineering and Environmental Services, Inc.
515 South Flower Street, Suite 1060
Los Angeles, CA 90071
T: 213.314.8100 F: 213.314.8101 www.langan.com

Project
3163 EAST VERNON AVENUE
VERNON
LOS ANGELES COUNTY CALIFORNIA


Drawing Title
SOIL EROSION & SEDIMENT CONTROL PLAN VIEW


Project No.	Drawing No.
721040501	CE101
Date: 08/11/2023	
Drawn By: GLM	
Checked By: CH	Sheet 11 of 13

LANGAN
Project No. 721040501

© 2023 Langan

Date: 8/18/2023 Time: 13:33 User: gmorelli Style Table: Langan.stb Layout: CE101 Document Code: 721040501-0302-CE101-0101

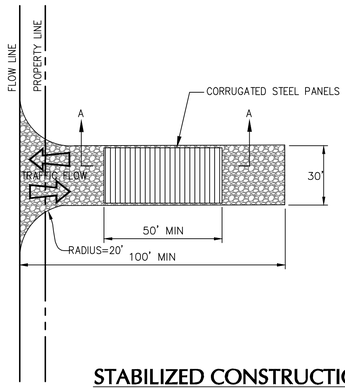

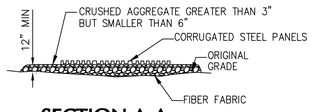


SECTION A-A

STABILIZED CONSTRUCTION ENTRANCE/EXIT


NOT TO SCALE

A/

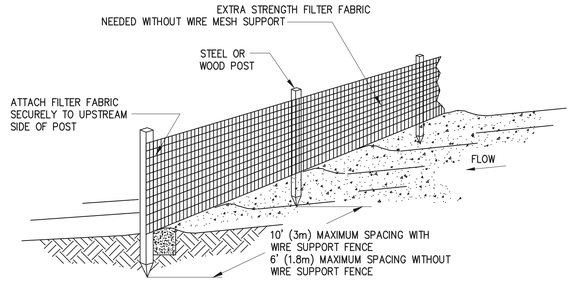


SILT FENCE NOTES:

1. SILT FENCE SHALL BE PLACED ON SLOPE
2. INSPECT AND REPAIR FENCE AFTER EACH STORM EVENT AND REMOVE SEDIMENT WHEN NECESSARY. 9" (225mm) MAXIMUM RECOMMENDED STORAGE HEIGHT.
3. REMOVED SEDIMENT SHALL BE DEPOSITED TO AN AREA THAT WILL NOT CONTRIBUTE SEDIMENT OFF-SITE AND CAN BE PERMANENTLY STABILIZED.

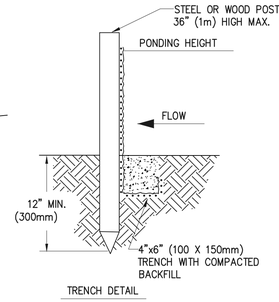

TRENCH DETAIL

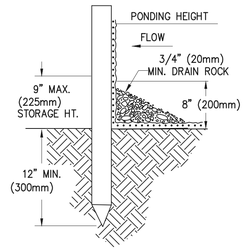


INSTALLATION WITHOUT TRENCHING

SILT FENCE


NOT TO SCALE

B/

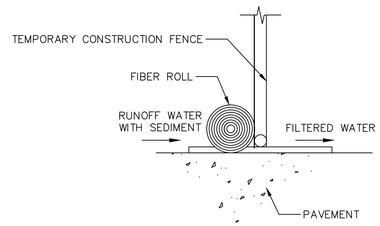

SECTION DETAIL – IN FLAT AREA

SCALE: N.T.S.

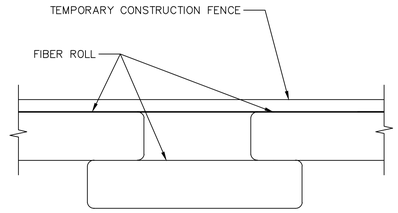

PLAN DETAIL – IN FLAT AREA

SCALE: N.T.S.


NOTES:

1. FIBER ROLL INSTALLATION REQUIRES THE PLACEMENT AND SECURE FASTENING OF ROLL TO TEMPORARY CONSTRUCTION FENCE.
2. RUNOFF MUST NOT BE ALLOWED TO RUN UNDER OR AROUND FIBER ROLL.
3. ADJACENT ROLLS SHOULD BE OVERLAPPED, NOT ABUTTED


FIBER ROLL

NOT TO SCALE


C/

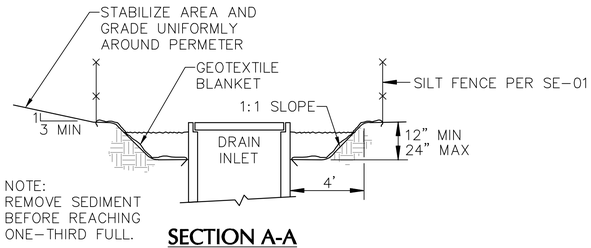


SECTION A-A

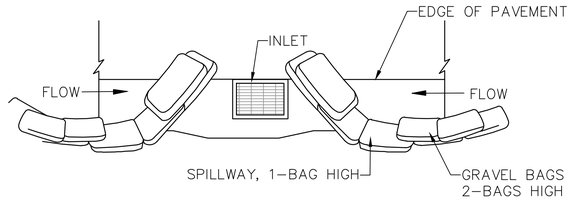

TYPICAL PROTECTION FOR INLET ON SUMP

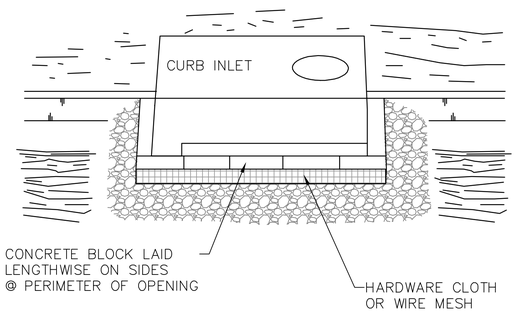

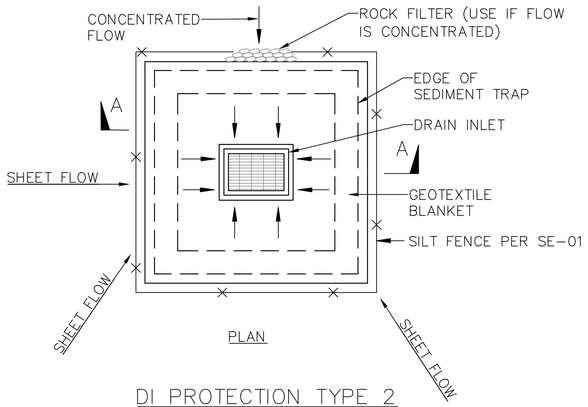


PLAN

DI PROTECTION TYPE 2

NOT TO SCALE

NOTES:

1. FOR USE IN CLEARED AND GRUBBED AND IN GRADED AREAS.
2. SHAPE BASIN SO THAT LONGEST INFLOW AREA FACES LONGEST LENGTH OF TRAP.
3. FOR CONCENTRATED FLOWS, SHAPE BASIN IN 2:1 RATIO WITH LENGTH ORIENTED TOWARDS DIRECTION OF FLOW.

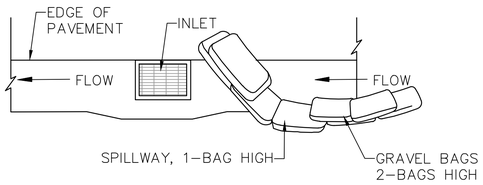


TYPICAL PROTECTION FOR INLET ON GRADE

NOTES:

1. INTENDED FOR SHORT-TERM USE.
2. USE TO INHIBIT NON-STORM WATER FLOW.
3. ALLOW FOR PROPER MAINTENANCE AND CLEANUP.
4. BAGS MUST BE REMOVED AFTER ADJACENT OPERATION IS COMPLETED.
5. NOT APPLICABLE IN AREAS WITH HIGH SILTS AND CLAYS WITHOUT FILTER FABRIC.
6. PROTECTION CAN BE EFFECTIVE EVEN IF IT IS NOT IMMEDIATELY ADJACENT TO THE INLET PROVIDED THAT THE INLET IS PROTECTED FROM POTENTIAL SOURCES OF POLLUTION

DI PROTECTION TYPE 3

NOT TO SCALE

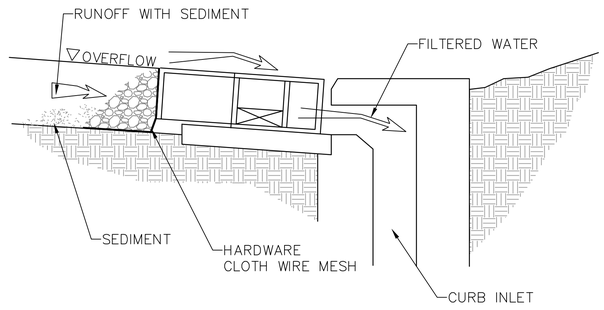

DI PROTECTION TYPE 4

NOT TO SCALE

INLET PROTECTION

NOT TO SCALE

D/

Date	Description	No.
Revisions		

REGISTERED PROFESSIONAL ENGINEER MICHAEL RYAN GOLIAS C91029 CIVIL STATE OF CALIFORNIA

Signature Date

MICHAEL GOLIAS
PROFESSIONAL ENGINEERING CA Lic. No. 91029

LANGAN
Langan Engineering and Environmental Services, Inc.
515 South Flower Street, Suite 1060
Los Angeles, CA 90071
T: 213.314.8100 F: 213.314.8101 www.langan.com

Project
3163 EAST VERNON AVENUE
VERNON
LOS ANGELES COUNTY CALIFORNIA


Drawing Title
EROSION AND SEDIMENT CONTROL DETAILS

Project No.	Drawing No.
721040501	CE501
Date: 08/11/2023	
Drawn By: GLM	
Checked By: CH	Sheet 12 of 13

© 2023 Langan

Date: 8/18/2023 Time: 13:33 User: gmorelli Style Table: Langan.stb Layout: CA501 Document Code: 721040501-0302-CE501-0101

LANGAN Project No. 721040501

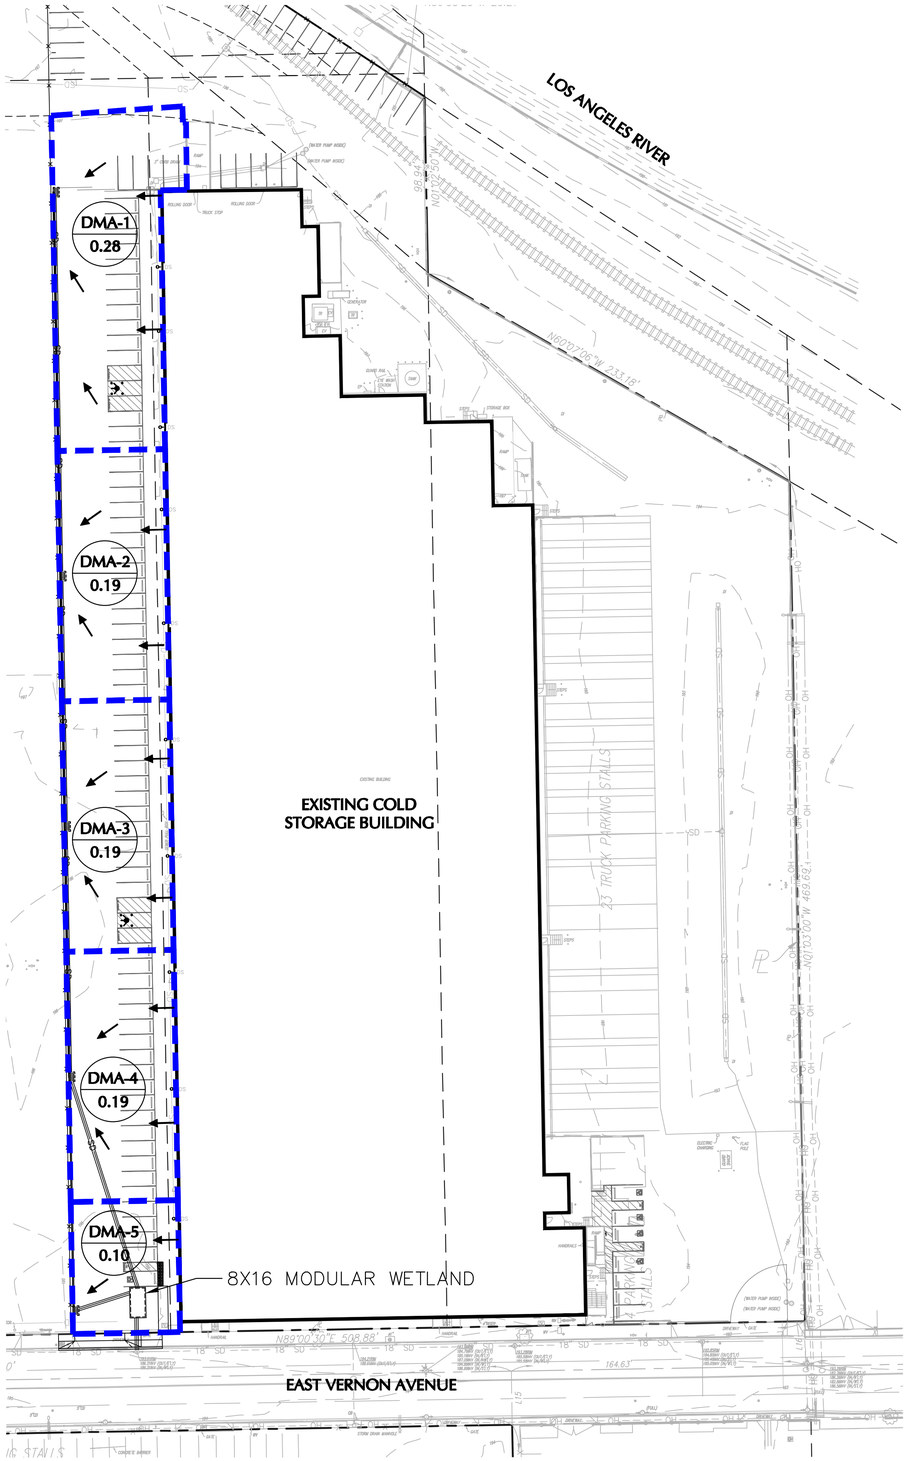

LEGEND

- PROPERTY LINE
- DMA BOUDARY
- FLOW ARROW
- SD — EXISTING STORM DRAIN
- SD — PROPOSED STORM DRAIN
- DS — EXISTING ROOF DOWN SPROUT
- DI — EXISTING DRAIN INLET
- PROPOSED CATCH BASIN
- PROPOSED CLEAN OUT
- SUB-DRAINAGE AREA ID
- X / X — SUB DRAINAGE AREA IDENTIFIER
- SUB DRAINAGE SURFACE AREA (ACRE)

ABBREVIATIONS

DI	DRAIN INELT
DMA	DRAINAGE MANAGEMENT AREA
DS	DOWN SPROUT
SD	STORM DRAIN

DMA SUMMARY

DMA	Area (Acre)	% impervious	SWQDv (ft3)
DMA-1	0.28	100%	871
DMA-2	0.19	100%	591
DMA-3	0.19	100%	591
DMA-4	0.19	100%	591
DMA-5	0.10	100%	311
TOTAL	0.95	100%	2955

40 0 10 25 40
SCALE: 1 INCH = 40 FEET

No.	Description	Date
	Revisions	

REGISTERED PROFESSIONAL ENGINEER MICHAEL RYAN GOLIAS C91029 CIVIL STATE OF CALIFORNIA

Signature Date

MICHAEL GOLIAS
PROFESSIONAL ENGINEERING CA Lic. No. 91029

LANGAN
Langan Engineering and Environmental Services, Inc.
515 South Flower Street, Suite 1060
Los Angeles, CA 90071
T: 213.314.8100 F: 213.314.8101 www.langan.com

Project
3163 EAST VERNON AVENUE
VERNON
LOS ANGELES COUNTY CALIFORNIA

Drawing Title
LOW IMPACT DEVELOPMENT PLAN


Project No. 721040501
Date 08/11/2023
Drawn By GLM
Checked By CH

Drawing No. CA101
Sheet 13 of 13

LANGAN
Project No. 721040501

© 2023 Langan

Date: 8/18/2023 Time: 13:33 User: gmorelli Style Table: Langan.stb Layout: CA101 Document Code: 721040501-0302-CA101-0101

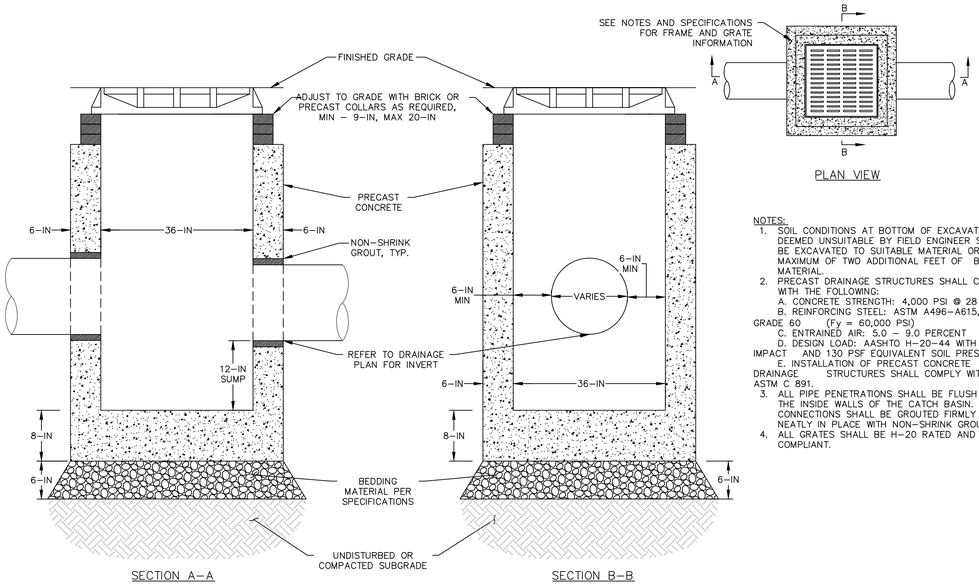


NOTES:

1. SOIL CONDITIONS AT BOTTOM OF EXCAVATION DEEMED UNSUITABLE BY FIELD ENGINEER SHALL BE EXCAVATED TO SUITABLE MATERIAL OR A MAXIMUM OF TWO ADDITIONAL FEET OF BEDDING MATERIAL.
2. PRECAST DRAINAGE STRUCTURES SHALL COMPLY WITH THE FOLLOWING:
   A. CONCRETE STRENGTH: 4,000 PSI @ 28 DAYS
   B. REINFORCING STEEL: ASTM A496–A615, GRADE 60 (Fy = 60,000 PSI)
   C. ENTRAINED AIR: 5.0 – 9.0 PERCENT
   D. DESIGN LOAD: AASHTO H–20–44 WITH 30% IMPACT AND 130 PSF EQUIVALENT SOIL PRESSURE
   E. INSTALLATION OF PRECAST CONCRETE DRAINAGE STRUCTURES SHALL COMPLY WITH ASTM C 891.
3. ALL PIPE PENETRATIONS SHALL BE FLUSH WITH THE INSIDE WALLS OF THE CATCH BASIN. PIPE CONNECTIONS SHALL BE GROUTED FIRMLY AND NEATLY IN PLACE WITH NON–SHRINK GROUT.
4. ALL GRATES SHALL BE H–20 RATED AND ADA COMPLIANT.


36-INCH SQUARE CATCH BASIN

NOT TO SCALE


A 12

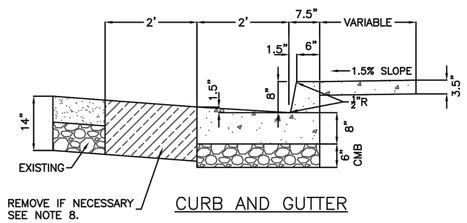

CURB AND GUTTER

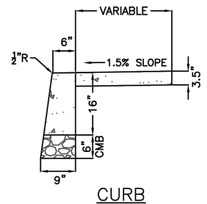

CURB

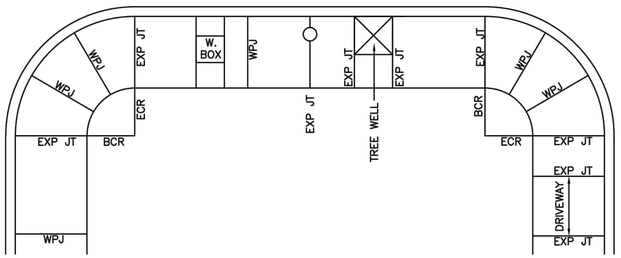

NOTES:

1. WEAKENED PLANE JOINTS SHALL BE USED AT REGULAR INTERVALS 10 FEET IN WALKS AND 20 FEET IN CURB AND GUTTERS.
2. ½" EXPANSION JOINT FELT SHALL BE PLACED AT 60' INTERVALS IN CURB, GUTTER AND WALK, AT THE BCR AND ECR, AT DRIVEWAYS, AT TREE WELLS, AND AROUND UTILITY POLES IN SIDEWALK AREAS. SIDEWALK AND CURB JOINTS SHALL BE ALIGNED.
3. ALL CONCRETE WORK SHALL BE ONE COURSE. NO TOPPING PERMITTED.
4. MATCH JOINT LINES WHEN REPLACING EXISTING SIDEWALK.
5. CURB FACE SHALL BE A STEEL TROWEL AND FINE HAIR BROOM FINISH.
6. FLOWLINE OF THE GUTTER SHALL HAVE A 4" SHINER.
7. ALL GUTTERS SHALL BE 2' UNLESS APPROVED BY CITY ENGINEER.
8. REMOVE A 2' WIDE BY 14" SECTION OF PAVEMENT ALONG THE EDGE OF THE EXISTING GUTTER. RE–COMPACT BASE OR SUB–GRADE AND CONSTRUCT 8" AC OVER 6" CMB, ASPHALT SHALL BE FLUSH WITH GUTTER.


CITY OF VERNON SIDEWALK CURB AND GUTTER

NOT TO SCALE


C 12

CASE 1 – PLAN VIEW

SEE PARKWAY WIDTH TABLE FOR APPROPRIATE CASE

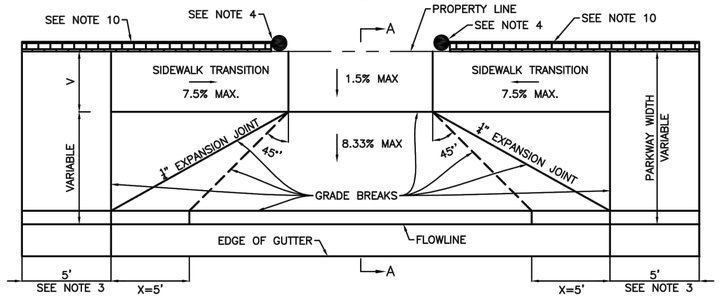

CASE 1 – ELEVATION

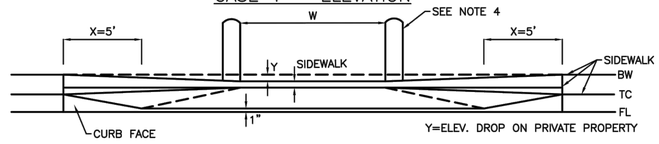


NOT TO SCALE

PARKWAY WIDTH TABLE

	PARKWAY WIDTH	Y 6" CURB	Y 8" CURB	Y 10" CURB
V=4'	LESS THAN 8'	REFER TO CASE 2		
	8'	2.2"	4.2"	6.2"
	9'	1.4"	3.4"	5.4"
	10'	0.7"	2.7"	4.7"
	11'	0.0	1.9"	3.9"
	12'	0.0	1.2"	3.2"

* REFER TO CASE 2

CASE 1 – SECTION AA

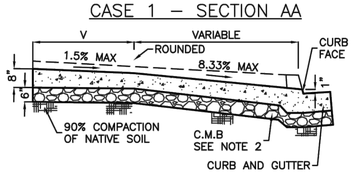

NOTES:

1. USE CLASS 520–C–2500 CEMENT CONCRETE.
2. DRIVEWAY APRON SHALL BE POURED MONOLITHICALLY WITH CURB AND GUTTER. 6" OF C.M.B SHALL BE PLACED UNDER THE DRIVEWAY, CURB AND GUTTER.
3. ADJACENT SIDEWALKS 5' ON EITHER END OF DRIVEWAY SHALL BE POURED 8" THICK
4. 10" DIA. PIPE BARRIER MIN. SCHEDULE 30 PER CITY STD. V2122 SHALL BE INSTALLED AS NEEDED TO PROTECT IMPROVEMENTS.


ALL CONCRETE SHALL BE ONE COURSE, STEEL TROWEL & MEDIUM HAIR BROOM FINISH. NO TOPPING PERMITTED.

6. DRIVEWAYS MAY BE OPENED TO TRAFFIC:
   A. IN 48 HOURS WITH HIGH STRENGTH CEMENT
   B. IN 5 DAYS WITH STANDARD CLASS 520–C–2500 MIX.
7. ENDS OF DRIVEWAYS TO BE NOT LESS THAN 5' FROM NEAREST FIRE HYDRANT, METER BOX OR VALVE AND 12' FROM UTILITY POLE.
8. ¼" EXPANSION JOINT FELT SHALL BE PLACED ALONG THE TX.
9. DRIVEWAY ENTRANCE WIDTH (W) SHALL BE:
   A. 25' MIN FOR NON–TRUCK USE.
   B. 40' MIN FOR TRUCK USE.
10. 30" CONCRETE OR MASONRY WALL PER STD. V2122 OR VARIABLE HEIGHT CURB IF WROUGHT IRON FENCE OR LANDSCAPING IS INSTALLED.

CITY OF VERNON DRIVEWAY DETAIL

NOT TO SCALE


B 12

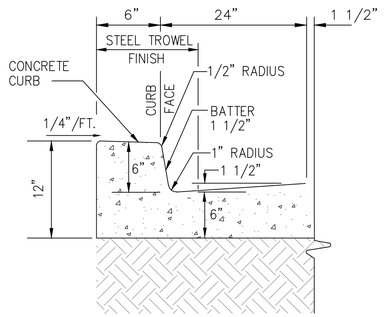

6-INCH PCC CURB AND GUTTER SECTION

NOT TO SCALE

D 12

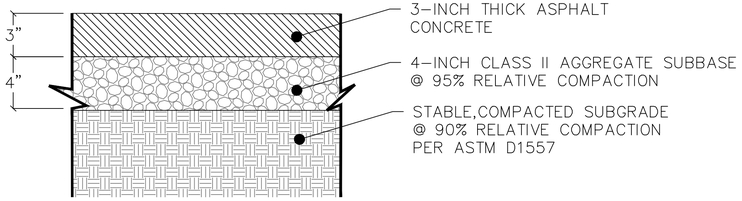

ASPHALT CONCRETE SECTION

NOT TO SCALE

E 12

Date	Description	No.
Revisions		

REGISTERED PROFESSIONAL ENGINEER MICHAEL RYAN GOLDAS C91029 CIVIL STATE OF CALIFORNIA

Signature Date

MICHAEL GOLDAS
PROFESSIONAL ENGINEERING CA Lic. No. 91029

LANGAN
Langan Engineering and Environmental Services, Inc.
515 South Flower Street, Suite 1060
Los Angeles, CA 90071
T: 213.314.8100 F: 213.314.8101 www.langan.com

Project
3163 EAST VERNON AVENUE
VERNON
LOS ANGELES COUNTY CALIFORNIA

Drawing Title
SITE DETAILS

Project No. 721040501
Date 08/11/2023
Drawn By GLM
Checked By CH


Drawing No. CS501
Sheet 12 of 13

© 2023 Langan


LANGAN Project No. 721040501

SITE SPECIFIC DATA			
PROJECT NUMBER			
PROJECT NAME			
PROJECT LOCATION			
STRUCTURE ID			
TREATMENT REQUIRED			
TREATMENT FLOW (CFS)			0.462
OPERATING HEAD (FT)			3.4
PRETREATMENT LOADING RATE (GPM/SF)			2.0
WETLAND MEDIA LOADING RATE (GPM/SF)			1.0
PEAK BYPASS REQUIRED (CFS) – IF APPLICABLE			OFFLINE
PIPE DATA	I.E.	MATERIAL	DIAMETER
INLET PIPE 1			
INLET PIPE 2	N/A	N/A	N/A
OUTLET PIPE			
	PRETREATMENT	BIOFILTRATION	DISCHARGE
RIM ELEVATION			
SURFACE LOAD	PEDESTRIAN		
NOTES:			


* PRELIMINARY NOT FOR CONSTRUCTION

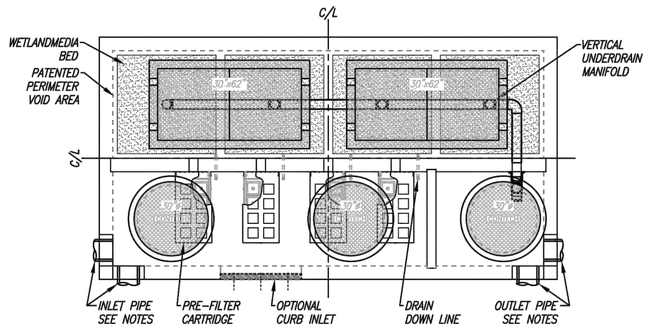


PLAN VIEW

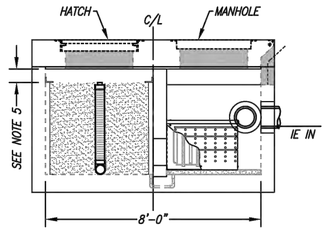


LEFT END VIEW

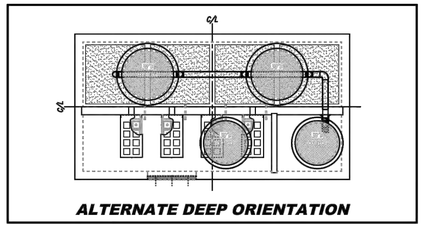

ALTERNATE DEEP ORIENTATION

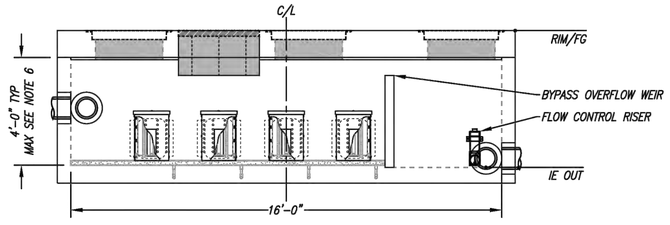

ELEVATION VIEW

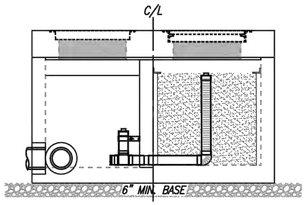

RIGHT END VIEW


INSTALLATION NOTES

1. CONTRACTOR TO PROVIDE ALL LABOR, EQUIPMENT, MATERIALS AND INCIDENTALS REQUIRED TO OFFLOAD AND INSTALL THE SYSTEM AND APPURTENANCES IN ACCORDANCE WITH THIS DRAWING AND THE MANUFACTURER'S SPECIFICATIONS, UNLESS OTHERWISE STATED IN MANUFACTURER'S CONTRACT.
2. UNIT MUST BE INSTALLED ON LEVEL BASE. MANUFACTURER RECOMMENDS A MINIMUM 6" LEVEL ROCK BASE UNLESS SPECIFIED BY THE PROJECT ENGINEER. CONTRACTOR IS RESPONSIBLE FOR VERIFYING PROJECT ENGINEER'S RECOMMENDED BASE SPECIFICATIONS.
3. CONTRACTOR TO SUPPLY AND INSTALL ALL EXTERNAL CONNECTING PIPES. ALL PIPES MUST BE FLUSH WITH INSIDE SURFACE OF CONCRETE (PIPES CANNOT INTRUDE BEYOND FLUSH). INVERT OF OUTFLOW PIPE MUST BE FLUSH WITH DISCHARGE CHAMBER FLOOR. ALL PIPES SHALL BE SEALED WATERTIGHT PER MANUFACTURER'S STANDARD CONNECTION DETAIL.
4. CONTRACTOR RESPONSIBLE FOR CONTACTING CONTECH FOR ACTIVATION OF UNIT. MANUFACTURER'S WARRANTY IS VOID WITHOUT PROPER ACTIVATION BY A CONTECH REPRESENTATIVE.
5. ALTERNATE DEEP FRAME & COVER ORIENTATION USED WHEN CEILING TO MEDIA DISTANCE IS 2.5' OR GREATER.
6. VERTICAL HEIGHT VARIES BASED ON SITE SPECIFIC REQUIREMENTS.


MODULAR WETLAND

NOT TO SCALE

A 13

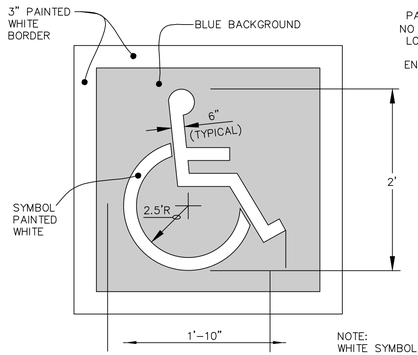

NOTE:
WHITE SYMBOL OF ACCESSIBILITY TO BE 36" HIGH X 36" WIDE ON A BLUE BACKGROUND

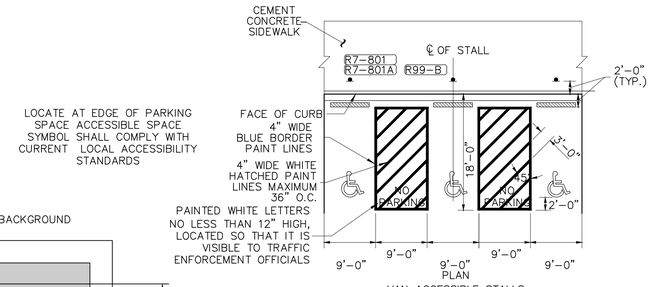

VAN ACCESSIBLE STALLS
90° PARKING STALL ARRANGEMENT

NOTES

1. PAINT WITH WHITE THERMOPLASTIC PAINT.
2. AN ACCESS PARKING SPACE SYMBOL IS REQUIRED FOR EACH ACCESSIBLE PARKING STALL. A BLUE BACKGROUND AND WHITE BORDER ARE REQUIRED WHEN THE SYMBOL IS INSTALLED ON A CEMENT CONCRETE SURFACE.
3. ALL ACCESSIBLE STALLS SHALL HAVE WHEEL STOPS.


LEGEND

- R7-801 / R7-801A RESERVED PARKING SIGN AND POST WITH PLAQUE, IF INDICATED (SEE SIGN FABRICATION MANUAL)
- ACCESS PARKING SPACE SYMBOL
- MANUFACTURED WHEEL STOP

ADA PARKING SPACE STRIPING

NOT TO SCALE


B 13

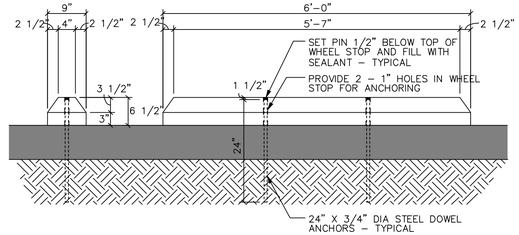

AUTO WHEEL STOP

NOT TO SCALE

D 13

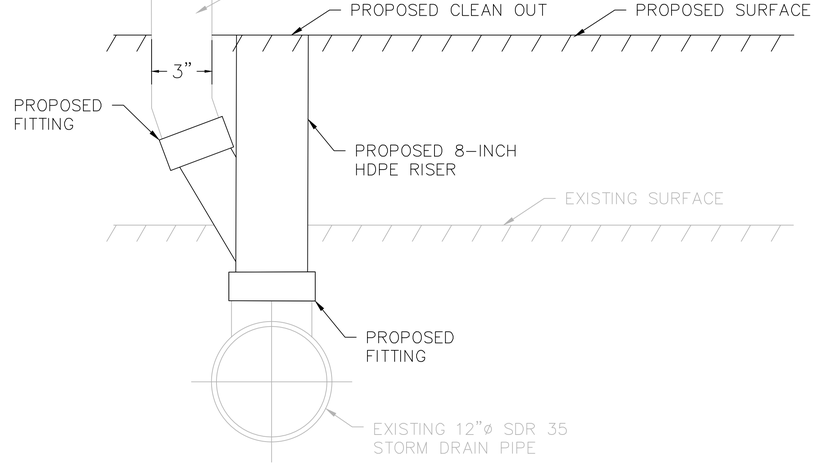

WALK DRAIN

NOT TO SCALE

C 13

Date	Description	No.
Revisions		

REGISTERED PROFESSIONAL ENGINEER MICHAEL RYAN GOLIAS C91029 CIVIL STATE OF CALIFORNIA

Signature Date

MICHAEL GOLIAS
PROFESSIONAL ENGINEERING CA Lic. No. 91029

LANGAN
Langan Engineering and Environmental Services, Inc.
515 South Flower Street, Suite 1060
Los Angeles, CA 90071
T: 213.314.8100 F: 213.314.8101 www.langan.com

Project
3163 EAST VERNON AVENUE
VERNON
LOS ANGELES COUNTY CALIFORNIA

Drawing Title
SITE DETAILS

Project No.	Drawing No.
721040501	CA102
Date: 08/11/2023	
Drawn By: GLM	
Checked By: CH	Sheet 13 of 13

LANGAN
Project No. 721040501

© 2023 Langan

Smithfield

Smithfield Vernon, CA
Distribution Center
3163 East Vernon Avenue
Vernon CA 90058

May 16th, 2023

Re: Request for Closure Certification, 3163 East Vernon Avenue, Vernon, CA
Facility Transfer to Goodman Properties
Deregistration of:
PR0010045 – 4203 – HAZARDOUS MATERIALS ESTABLISHMENT
PR0010043 – 4423 – HAZARDOUS WASTE GENERATOR- SMALL QTY

Overview: Smithfield Packaged Meats Corporation ("Smithfield" or the "Company") previously notified the City of Vernon (the "City") of its plans to cease operations at the above-referenced facility at 3163 East Vernon Avenue, Vernon CA (the "facility"). The Company has sold the facility to Goodman Properties ("Goodman"), which will assume ownership and operational responsibility on or about June 19, 2023. In connection with its plans to terminate operations and to transfer the facility to Goodman, Smithfield has removed hazardous materials previously used in facility operations, except as stated herein.

Purpose: Smithfield writes to inform the city of the status of its termination of operations at the facility, to provide documentation supporting proper removal of certain hazardous materials from the facility, and to request issuance of a certificate of closure.

Status of Termination of Smithfield Operations: The facility was previously operated as a Distribution Center in conjunction with the Company's processing plant at 3049 East Vernon St, Vernon CA, which is scheduled for full closure in June 2023. Goodman has purchased the facility, and will be taking over the facility, including the ammonia refrigeration system and its associated components, from Smithfield next month. Smithfield will continue to operate the system at significantly reduced capacity—and in accordance with relevant industry standards and applicable law—until transfer of ownership and operational responsibility for the facility is complete, which is currently scheduled for June 19, 2023. Currently, the system is operating with a partial charge of 9,750 lbs. of anhydrous ammonia, **Attachment 1.**

Refrigerant Removed: The plant's refrigeration system is operated with Anhydrous Ammonia (R717). In anticipation of conducting reduced operations, approximately 2,958 lbs. of ammonia was removed from the system and transported from the facility via tanker truck. The removal operation and disposal was conducted by Hill Brothers Chemical Co. with disposal at 15017 Clark Ave, City of Industry, CA 91745. See Bill of Lading, **Attachment 1**.

Smithfield

Smithfield Vernon, CA
Distribution Center
3163 East Vernon Avenue
Vernon CA 90058

Other Chemicals Removed: The following other chemicals have been removed from the facility as of April 24, 2023:

CERSID	Common Name	Chemical Name	Quantity Removed	Disposition
10445350	Lead Acid Battery Wet, Filled With Acid	IPV Battery Unit	91 Individual units	Individual units removed from facility and relocated to Smithfield, Tar Heel North Carolina facility. See Bill of Lading, **Attachment 2**.
10445350	Used Oil with Ammonia	Used Oil with Ammonia	300 lbs	Metal Drums of used oil were removed by Vendor Clean Harbors. See Manifest, **Attachment 3**.
10445350	Argon Compressed	Argon Compressed	5 Combined units	5 Combined Units (Pressure Cylinders) returned to vendor, Craig Welding Supply. See Transport Document, **Attachment 4**.

Chemicals to Remain at the Facility: The following chemicals are needed for continued operation of the facility, including the refrigeration system, and will be transferred to Goodman Properties as the new owner:

CERSID	Common Name	Chemical Name	Quantity	Use
10445350	Towerassure A560	Phosphonic Acid	NA	Evaporative water cooling towers.
10445350	Hasco FM Gear Oil 150	Petroleum Based Oil	NA	Refrigeration equipment.
10445350	Diesel Exhaust Fluid	AQUEOUS UREA SOLUTION AUS 32	NA	Emergency generator.
10445350	Hydrex AW 32	Petroleum Based Oil	NA	Refrigeration equipment.
10445350	Frick Pureoil #3	Mineral Oil	NA	Refrigeration equipment.

Impacts: No external site impacts associated with the chemical removal process and phase-down of facility operations have been identified.

Cleaning Activities: For the chemicals that were removed, proximate sites were cleaned and washed down to mediate any residue. Follow up inspections were conducted to confirm areas were cleaned and all chemicals properly removed from the facility by Smithfield's Environmental Department.

Post-Closure Procedure: At the conclusion of our closure project, all activities done for the termination of Smithfield's activities at the facility will be audited and reviewed for accuracy and compliance by Smithfield Packaged Meats and Goodman Properties .

Smithfield

Smithfield Vernon, CA
Distribution Center
3163 East Vernon Avenue
Vernon CA 90058

Request for Certificate of Closure: Smithfield requests a certificate of closure for 3163 East Vernon Ave, Vernon CA 90058, reflecting that the Company has terminated hazardous materials activities at this facility. Given that Goodman plans to occupy the facility on or about June 19, 2023, the Company respectfully request that the certificate of closure be issued by this date.

Should you have any questions or need additional information, please do not hesitate to contact:

Jason Lindquist

JLindquist@smithfield.com

Thank You

_____

Christopher Mui, Assistant Plant Manager

Smithfield

Smithfield Vernon, CA
Distribution Center
3163 East Vernon Avenue
Vernon CA 90058

ATTACHMENTS

ATTACHMENT 1: ANHYDROUS AMMONIA REMOVAL

HILL BROTHERS Chemical Co

Bill of Lading

Shipper:
HBCC-Industry
15017 E. CLARK AVENUE
City of Industry CA 91745
(800) 322-4119 Orders

Order No	Processing Date
07161812	3/2/2023
Customer	Freight
000001148950	
Ordered By	Customer Phone
Entered By	Salesperson
STEVEN	EDWARD GUNDERS
Terms	
NET 30 DAYS	

Sold To:
C & L REFRIGERATION (BB)
PO BOX 2319

BREA CA 92822

Ship To:
F.J. FOOD SERVICE
3883 S. SOTO STREET

VERNON, CA 90058

EMERGENCY CONTACT: CHEMTREC 1-800-424-9300

Bill of Lading	Order Date	Shipping Date	PO No	Ship Via	Carrier	Shipping Point
07161812	3/2/2023	03/03/2023	308267	Tanker, NH3		CI

Ordered	Shipped	H/M	Package Size	Product Code	Description	Unit Measure	Total Quantity	Total Weight
2,000.00	2,000.00	RQ	BULK Trailer Tank	CA20000M0	UN1005,AMMONIA,ANHYDROUS,2.2, INHALATION HAZARD NOT FOR Q and T TANKS -ANHYDROUS AMMONIA CI	LB	2000.0000	
1.00	1.00		EACH	CA20000U0	EVACUATION OF AMMONIA SYST CI	EA	1.0000	

CUSTOMER TANKS VOLUME
START_____
END_____
PRODUCT_____

PLACARD
Placards Tendered Yes ___ No ___
DRIVER HAS OWN PLACARDS YES__
DRIVERS NAME _____

ARRIVE: _____ DELIVERED FOB
DEPART: _____ FRT PO# FRT VEN#

CDL REQUIRED
Y _____ N _____
_____
Endorsements:
T N H X

Remarks:
CONTINUATION OF EVACUATION

This is to certify that the above-named materials are properly classified, described, packaged, marked and labeled, and are in proper condition for transportation according to the applicable regulations of the Department of Transportation.	*Received as above in good order.*
Shipper:	Carrier/Received:
Signed:	Signed:
Date:	Date:

Charge for container is required to be paid with the invoice. The charge is refundable for credit if the container is returned in good condition. Goods or services covered by this invoice were produced, manufactured or purchased in accordance with provisions of the Fair Labor Standards Act of June 25, 1938.

Printed On : 03/02/2023 2:47:20PM

ATTACHMENT 1: ANHYDROS AMMONIA REMOVAL

*Duplicate BOL already printed****

HILL BROTHERS Chemical Co

Bill of Lading

Shipper:
HBCC-Industry
15017 E. CLARK AVENUE
City of Industry CA 91745
(800) 322-4119 Orders

Order No	Processing Date
07161812	3/2/2023
Customer	Freight
000001148950	
Ordered By	Customer Phone
Entered By	Salesperson
STEVEN	EDWARD GUNDERS
Terms	
NET 30 DAYS	

Sold To:
C & L REFRIGERATION (BB)
PO BOX 2319

BREA, CA 92822

Ship To:
F.J. FOOD SERVICE
3883 S. SOTO STREET

VERNON, CA 90058

EMERGENCY CONTACT: CHEMTREC 1-800-424-9300

Bill of Lading	Order Date	Shipping Date	PO No	Ship Via	Carrier	Shipping Point
07161812	3/2/2023	03/03/2023	308267	Tanker, NH3		CI

Ordered	Shipped	H/M	Package Size	Product Code	Description	Unit Measure	Total Quantity	Total Weight
2,000.00	2,000.00	RQ	BULK	CA20000M0	UN1005,AMMONIA,ANHYDROUS,2.2, INHALATION HAZARD NOT FOR Q and T TANKS -ANHYDROUS AMMONIA CI	LB	2000.0000	
1.00	1.00		EACH	CA20000U0	EVACUATION OF AMMONIA SYST CI	EA	1.0000	

CUSTOMER TANKS VOLUME
START_____
END_____
PRODUCT_____

PLACARD
Placards Tendered Yes ___ No ___
DRIVER HAS OWN PLACARDS YES__
DRIVERS NAME_____

ARRIVE: _____ DELIVERED FOB
DEPART: _____ FRT PO# FRT VEN#

CDL REQUIRED
Y _____ N _____
_____
Endorsements:
T N H X

Remarks:
CONTINUATION OF EVACUATION

This is to certify that the above-named materials are properly classified, described, packaged, marked and labeled, and are in proper condition for transportation according to the applicable regulations of the Department of Transportation.	*Received as above in good order*
Shipper:	Carrier/Received:
Signed:	Signed:
Date:	Date: 3/6/23

Charge for container is required to be paid with the invoice. The charge is refundable for credit if the container is returned in good condition. Goods or services covered by this invoice were produced, manufactured or purchased in accordance with provisions of the Fair Labor Standards Act of June 25, 1938.

Printed On : 03/06/2023 5:38:55AM

This Memorandum is an acknowledgment that a Bill of Lading has been issued and is not the Original Bill of Lading, nor a copy or duplicate, covering the property named herein, and is intended solely for filing or record.

Shipper No. 23220

ATTACHMENT 1: ANHYDROUS AMMONIA REMOVAL

Carrier No. _____

Page _____ of _____ _____ (Name of carrier) _____ (SCAC) Date 4/20/23

On Collect on Delivery shipments, the letters "COD" must appear before consignee's name or as otherwise provided in Item 430, Sec.1.

TO:
Consignee Smithfield Farmer John
Street 3163 Vernon Ave
City Vernon State CA Zip Code 90058

FROM: Shipper **HILL BROTHERS CHEMICAL CO.**
Street 15017 E. Clark Ave
City City Of Industry State CA Zip Code 91745
24 hr. Emergency Contact Tel. No. **CHEMTREC 1-800-424-9300**

Route _____ Vehicle Number _____

No. of Units & Container Type	HM	BASIC DESCRIPTION Proper Shipping Name, Hazard Class, Identification Number (UN or NA), Packing Group, per 172.101, 172.202, 172.203	TOTAL QUANTITY (Weight, Volume, Gallons, etc.)	WEIGHT (Subject to Correction)	RATE	CHARGES (For Carrier Use Only)
6	X	UN1005 Ammonia Anhydrous 2.2. Inhalation Hazard No. for Q and T Tanks - Anhydrous Ammonia		900Lbs		
1		pick up 6 empty cylinders at the main plant boiler room				
		Contact: Alex Ryk: 818-235-8315				
T/up		[illegible]				
		[illegible]				
		[illegible]		Weight of Product Only		

PLACARDS TENDERED: YES ☐ NO ☐

Note — (1) Where the rate is dependent on value, shippers are required to state specifically in writing the agreed or declared value of the property, as follows: "The agreed or declared value of the property is hereby specifically stated by the shipper to be not exceeding _____ per _____."
(2) Where the applicable tariff provisions specify a limitation of the carrier's liability absent a release or a value declaration by the shipper and the shipper does not release the carrier's liability or declare a value, the carrier's liability shall be limited to the extent provided by such provisions. See NMFC Item 172.
(3) Commodities requiring special or additional care or attention in handling or stowing must be so marked and packaged as to ensure safe transportation. See Section 2(e) of Item 360, Bills of Lading, Freight Bills and Statements of Charges and Section 1(a) of the Contract Terms and Conditions for a list of such articles.

I hereby declare that the contents of this consignment are fully and accurately described above by the proper shipping name and are classified, packaged, marked and labelled/placarded, and are in all respects in proper condition for transport according to applicable international and national governmental regulations.

_____ Signature

REMIT C.O.D. TO: ADDRESS

COD Amt: $

C.O.D. FEE: PREPAID ☐ COLLECT ☐ $

Subject to Section 7 of the conditions, if this shipment is to be delivered to the consignee without recourse on the consignor, the consignor shall sign the following statement:
The carrier shall not make delivery of this shipment without payment of freight and all other lawful charges.

_____ (Signature of Consignor)

TOTAL CHARGES $

FREIGHT CHARGES
FREIGHT PREPAID except when box at right is checked ☐ Check box if charges are to be collect

RECEIVED, subject to the classifications and tariffs in effect on the date of issue of this Bill of Lading, the property described above in apparent good order, except as noted (contents and condition of contents of packages unknown), marked, consigned, and destined as indicated above which said carrier (the word carrier being understood throughout this contract as meaning any person or corporation in possession of the property under the contract) agrees to carry to its usual place of delivery at said destination, if on its route, otherwise to deliver to another carrier on the route to said destination. It is mutually agreed as to each carrier of all or any of, said property over all or any portion of said route to destination and as to each party at any time interested in all or any said property, that every service to be performed hereunder shall be subject to all the bill of lading terms and conditions in the governing classification on the date of shipment.
Shipper hereby certifies that he is familiar with all the lading terms and conditions in the governing classification and the said terms and conditions are hereby agreed to by the shipper and accepted for himself and his assigns.

SHIPPER	CARRIER
PER	PER
	DATE 4-20-23

4

C&L Refrigeration
"We're in the Business of Cool"

January 27, 2023

Smithfield Packaged Meats Corp.
Mr. Alex Byk
3163 East Vernon Avenue
Vernon, CA 90058
Revision #0

Subject: Reduced Ammonia Charge – Farmer John Distribution Center

Dear Mr. Byk:

Summary:

Smithfield Packaged Meats Corp. requests that C&L Refrigeration investigate a solution to reduce the current ammonia refrigerant charge below 10,000 pounds while the facility is vacant.

Currently the ammonia refrigerant charge is approximately 23,000 pounds. To reduce the ammonia charge below 10,000 pounds Smithfield Packaged Meats Corp. will need to shutoff (11) blast cell evaporator coils, (1) -40F recirculator vessel package (V3) with associated oil pot, (1) evaporative condenser, and (5) evaporators throughout the facility (AU2, AU5, AU10, AU23, & AU24.

Below is a list of the evaporator coils that will remain turned on with the reduced ammonia charge.

- **+35F Dock:** AU1 & AU3
- **+28F Cooler:** AU4 & AU6
- **-10F / +28F Convertible Room #1:** AU7
- **-10F / +28F Convertible Room #2:** AU8
- **-10F Holding Freezer:** AU9 & AU11

The reduced ammonia charge with the above evaporator coils in operation is estimated at 9,800 pounds.

CLREFRIGERATION.COM

CALIFORNIA
1111 N. Palm St.
Fullerton, CA 92835
CA Lic. #381378

NEVADA
5348 Vegas Drive #1053
Las Vegas, NV 89108
NV Lic. #0044714A

TEXAS
8668 Livingston Ave #616
Dallas, TX 75219
TX Lic.#TACLA26123C

800 | 901-HVAC (4822) phone
800 | 901-4823 fax

Notes:

1. The room temperatures will fluctuate depending on infiltration loads.
2. The rooms must remain empty of any product.

Eric Kurose

Eric Kurose
Sr. Project Engineer

Smithfield Pkg Meats Corp-FJDC NH3 Charge-EK-Jan 23.doc.

CLREFRIGERATION.COM

CALIFORNIA
4111 N. Palm St.
Fullerton, CA 92835
CA Lic. #381378

NEVADA
5348 Vegas Drive #1053
Las Vegas, NV 89108
NV Lic. #0044714A

TEXAS
4848 Lemmon Ave #616
Dallas, TX 75219
TX Lic.#TACLA20123C

800 | 901-HVAC (4822) phone
800 | 901-4823 fax

ATTACHMENT 2: LEAD ACID BATTERIES

Stockland

BILL OF LADING

REORDER FROM, SUNSET PRINTER (562) 861-6566 6B-74N

STRAIGHT BILL OF LADING
ORIGINAL–NOT NEGOTIABLE

Shipper No. 1-5223

MKMA TRUCKING / HYUZ-173004 (Name of Carrier)

Carrier No. HYUZ-173004

Date 5/02/23

TO: Consignee	SMITHFIELD FOODS - KINSTON	FROM: Shipper	Smithfield Foods – Vernon
Street	1780 SMITHFIELD WAY	Street	3049 E. VERNON AVENUE
Destination	KINSTON, NORTH CAROLINA Zip Code 28504	Origin	LOS ANGELES, CA 90058
Route		Vehicle Number	

No. Shipping Units	* HM	Kind of Packaging, Description of Articles, Special Marks and Exceptions	Weight (Subject to Correction)	Rate	Charges
1	LTD	COUNTERBALANCES – 2 UNITS @ 10,000 lbs	20,000		
		FORKS (10 pcs) – 1 pallet	1,038		
		TQL# 24204311 TOTAL	21,038		
		SEAL# O-389070			

When transporting hazardous materials include the technical or chemical name for n.o.s. (not otherwise specified) or generic description of material with appropriate UN or NA number as defined in US DOT Emergency Response Communication Standard (HM 126C). Provide emergency response phone number in case of incident or accident (in box at right).

EMERGENCY RESPONSE PHONE NO.

REMIT C.O.D. TO: ADDRESS

C.O.D. AMT. $

C.O.D. FEE: PREPAID ☐ COLLECT ☐ $

Note–Where the rate is dependent on value, shippers are required to state specifically in writing the agreed or declared value of the property.
The agreed or declared value of the property is hereby specifically stated by the shipper to be not exceeding
$ _____ per _____

This is to certify that the above-named materials are properly classified, described, packaged, marked and labeled and are in proper condition for transportation according to the applicable regulations of the Department of Transportation.
_____ Signature

Subject to Section 7 of the conditions, if this shipment is to be delivered to the consignee without recourse on the consignor, the consignor shall sign the following statement:
The carrier shall not make delivery of this shipment without payment of freight and all other lawful charges.
_____ (Signature of Consignor)

TOTAL CHARGES: $

FREIGHT CHARGES
FREIGHT PREPAID except when box at right is checked
Check box if charges are to be collect ☐

RECEIVED, subject to individually determined rates or contracts that have been agreed upon in writing between the carrier and shipper, if applicable, otherwise to the rates, classifications and rules that have been established by the carrier and are available, on request, the property described above in apparent good order, except as noted (contents and condition of contents of packages unknown), marked, consigned, and destined as indicated above which said carrier (the word carrier being understood throughout this contract as meaning any person or corporation in possession of the property under the contract) agrees to carry to its usual place of delivery at said destination, if on its route, otherwise to deliver to another carrier on the route to said destination. It is mutually agreed as to each carrier of all or any of said property over all or any portion of said route to destination and as to each party at any time interested in all or any said property, that every service to be performed hereunder shall be subject to all the bill of lading terms and conditions in the governing classification on the date of shipment.
Shipper hereby certifies that he is familiar with all the bill of lading terms and conditions in the governing classification and the said terms and conditions are hereby agreed to by the shipper and accepted for himself and his assigns.

SHIPPER	SMITHFIELD FOODS - VERNON, CA	CARRIER	Kayla Perez
PER	MARGARET CLOUGHERTY	PER	
		DATE	5/2/23

1

* MARK WITH "X" TO DESIGNATE HAZARDOUS MATERIAL AS DEFINED IN TITLE 49 OF THE CODE OF FEDERAL REGULATIONS.

B-74N

Date Received_____

Received By:_____

111532

ATTACHMENT 2: LEAD ACID BATTERIES

Stockland

BILL OF LADING

REORDER FROM SUNSET PRINTER (562) 861-6566
6B-74N

STRAIGHT BILL OF LADING
ORIGINAL–NOT NEGOTIABLE

Shipper No. 1-50523
Carrier No. 771
Date 5/05/23

ATH TRANSPORT #771
(Name of Carrier)

TO: Consignee	SMITHFIELD FOODS - KINSTON, N.C.	FROM: Shipper	Smithfield Foods – Vernon
Street	1780 SMITHFIELD WAY	Street	3049 E. VERNON AVENUE
Destination	KINSTON, NORTH CAROLINA Zip Code 28504	Origin	LOS ANGELES, CA 90058
Route		Vehicle Number	

No. Shipping Units	* H/M	Kind of Packaging, Description of Articles, Special Marks and Exceptions	Weight (Subject to Correction)	Rate	Charges
1	NP	3 - COUNTERBALANCES			
		TQL# 24237715			
		SEAL# 0389856			

When transporting hazardous materials include the technical or chemical name for n.o.s. (not otherwise specified) or generic description of material with appropriate UN or NA number as defined in US DOT Emergency Response Communication Standard (HM 126C). Provide emergency response phone number in case of incident or accident (in box at right).

EMERGENCY RESPONSE PHONE NO.

~~REMIT~~
~~C.O.D. TO~~
~~ADDRESS~~ ATTN: CURTIS DRIMMEL / D. MATHIS / S. KENNEDY C.O.D. AMT. $

C.O.D. FEE: PREPAID ☐ COLLECT ☐ $

Note–Where the rate is dependent on value, shippers are required to state specifically in writing the agreed or declared value of the property.
The agreed or declared value of the property is hereby specifically stated by the shipper to be not exceeding
$ _____ per _____

This is to certify that the above-named materials are properly classified, described, packaged, marked and labeled and are in proper condition for transportation according to the applicable regulations of the Department of Transportation.
_____ Signature

Subject to Section 7 of the conditions, if this shipment is to be delivered to the consignee without recourse on the consignor, the consignor shall sign the following statement:
The carrier shall not make delivery of this shipment without payment of freight and all other lawful charges.
_____ (Signature of Consignor)

TOTAL CHARGES: $

FREIGHT CHARGES
FREIGHT PREPAID ☐ except when box at right is checked
Check box if charges are to be collect ☐

RECEIVED, subject to individually determined rates or contracts that have been agreed upon in writing between the carrier and shipper, if applicable, otherwise to the rates, classifications and rules that have been established by the carrier and are available, on request, the property described above in apparent good order, except as noted (contents and condition of contents of packages unknown), marked, consigned, and destined as indicated above which said carrier (the word carrier being understood throughout this contract as meaning any person or corporation in possession of the property under the contract) agrees to carry to its usual place of delivery at said destination, if on its route, otherwise to deliver to another carrier on the route to said destination. It is mutually agreed as to each carrier of all or any of said property over all or any portion of said route to destination and as to each party at any time interested in all or any said property, that every service to be performed hereunder shall be subject to all the bill of lading terms and conditions in the governing classification on the date of shipment.
Shipper hereby certifies that he is familiar with all the bill of lading terms and conditions in the governing classification and the said terms and conditions are hereby agreed to by the shipper and accepted for himself and his assigns.

SHIPPER	SMITHFIELD FOODS - VERNON, CA	CARRIER	ATH Transport Inc
PER	MARGARET CLOUGHERTY	PER	Josi Hernandez
		DATE	5-5-23

1

* MARK WITH "X" TO DESIGNATE HAZARDOUS MATERIAL AS DEFINED IN TITLE 49 OF THE CODE OF FEDERAL REGULATIONS.

B-74N

Date Received _____

Received By: _____

ATTACHMENT 2: LEAD ACID BATTERIES

QTY	MANUF	DEVICE	SERIAL	DESCRIPTION	STATUS
1	HAWKER	NA	PL111182266	FORK CONTERLIFT BATTERIES	SHIPPED TO SMITHFIELD FOODS KINSTON, NORTH CAROLINA
1	HAWKER	NA	PL111182261	FORK CONTERLIFT BATTERIES	SHIPPED TO SMITHFIELD FOODS KINSTON, NORTH CAROLINA
1	HAWKER	NA	PL111182227	FORK CONTERLIFT BATTERIES	SHIPPED TO SMITHFIELD FOODS KINSTON, NORTH CAROLINA
1	HAWKER	NA	PL111182238	FORK CONTERLIFT BATTERIES	SHIPPED TO SMITHFIELD FOODS KINSTON, NORTH CAROLINA
1	HAWKER	NA	PL111182250	FORK CONTERLIFT BATTERIES	SHIPPED TO SMITHFIELD FOODS KINSTON, NORTH CAROLINA
1	HAWKER	18-125-17	PL111182223	BATTERIES AT 3,225 LBS EACH	RETURNED TO LEASER
1	HAWKER	18-125-17	PL111182224	BATTERIES AT 3,225 LBS EACH	RETURNED TO LEASER
1	HAWKER	18-125-17	PL109190978	BATTERIES AT 3,225 LBS EACH	RETURNED TO LEASER
1	HAWKER	18-125-17	PL109190979	BATTERIES AT 3,225 LBS EACH	RETURNED TO LEASER
1	HAWKER	18-125-17	PL109190980	BATTERIES AT 3,225 LBS EACH	RETURNED TO LEASER
1	HAWKER	18-125-17	PL109190981	BATTERIES AT 3,225 LBS EACH	RETURNED TO LEASER
1	HAWKER	18-125-17	PL109190982	BATTERIES AT 3,225 LBS EACH	RETURNED TO LEASER
1	HAWKER	18-125-17	PL109190983	BATTERIES AT 3,225 LBS EACH	RETURNED TO LEASER
1	HAWKER	18-125-17	PL109190984	BATTERIES AT 3,225 LBS EACH	RETURNED TO LEASER
1	HAWKER	18-125-17	PL109190985	BATTERIES AT 3,225 LBS EACH	RETURNED TO LEASER
1	HAWKER	18-125-17	PL109190986	BATTERIES AT 3,225 LBS EACH	RETURNED TO LEASER

Classification: Internal Use

ATTACHMENT 2: LEAD ACID BATTERIES

1	HAWKER	18-125-17	PL109190987	BATTERIES AT 3,225 LBS EACH	RETURNED TO LEASER
1	HAWKER	18-125-17	PL109190988	BATTERIES AT 3,225 LBS EACH	RETURNED TO LEASER
1	HAWKER	18-125-17	PL109190989	BATTERIES AT 3,225 LBS EACH	RETURNED TO LEASER
1	HAWKER	18-125-17	PL109190990	BATTERIES AT 3,225 LBS EACH	RETURNED TO LEASER
1	HAWKER	18-125-17	PL109190991	BATTERIES AT 3,225 LBS EACH	RETURNED TO LEASER
1	HAWKER	18-125-17	PL109190974	BATTERIES AT 3,225 LBS EACH	RETURNED TO LEASER
1	HAWKER	18-125-17	PL109190975	BATTERIES AT 3,225 LBS EACH	RETURNED TO LEASER
1	HAWKER	18-125-17	PL109190976	BATTERIES AT 3,225 LBS EACH	RETURNED TO LEASER
1	HAWKER	18-125-17	PL109190977	BATTERIES AT 3,225 LBS EACH	RETURNED TO LEASER
					Total: 65
5	HAWKER	12-100-13	PL111181507	BATTERIES AT 1,410 LBS EACH	RETURNED TO LEASER
	HAWKER	12-100-13	PL111181508	BATTERIES AT 1,410 LBS EACH	RETURNED TO LEASER
	HAWKER	12-100-13	PL111181510	BATTERIES AT 1,410 LBS EACH	RETURNED TO LEASER
	HAWKER	12-100-13	PL111181512	BATTERIES AT 1,410 LBS EACH	RETURNED TO LEASER
	HAWKER	12-100-13	PL111181513	BATTERIES AT 1,410 LBS EACH	RETURNED TO LEASER
					Total: 5
1	HAWKER	18-125-11	PL111181350	BATTERY AT 2,130 LBS EACH	RETURNED TO LEASER
					Total: 1
44	CHARGERS	18-125-11	R08361811C003848	CHARGERS AT 300 LBS EACH	RETURNED TO LEASER
	CHARGERS	18-125-11	R08361811C003849	CHARGERS AT 300 LBS EACH	RETURNED TO LEASER
	CHARGERS	18-125-11	R08361811C003824	CHARGERS AT 300 LBS EACH	RETURNED TO LEASER
	CHARGERS	18-125-11	R08361811C003825	CHARGERS AT 300 LBS EACH	RETURNED TO LEASER
	CHARGERS	18-125-11	R08361811C003826	CHARGERS AT 300 LBS EACH	RETURNED TO LEASER
	CHARGERS	18-125-11	R08361811C003827	CHARGERS AT 300 LBS EACH	RETURNED TO LEASER
	CHARGERS	18-125-11	R08361811C003828	CHARGERS AT 300 LBS EACH	RETURNED TO LEASER
	CHARGERS	18-125-11	R08361811C003829	CHARGERS AT 300 LBS EACH	RETURNED TO LEASER
	CHARGERS	18-125-11	R08361811C003830	CHARGERS AT 300 LBS EACH	RETURNED TO LEASER
	CHARGERS	18-125-11	R08361811C003831	CHARGERS AT 300 LBS EACH	RETURNED TO LEASER
	CHARGERS	18-125-11	R08361811C003832	CHARGERS AT 300 LBS EACH	RETURNED TO LEASER
	CHARGERS	18-125-11	R08361811C003833	CHARGERS AT 300 LBS EACH	RETURNED TO LEASER
	CHARGERS	18-125-11	R08361811C003834	CHARGERS AT 300 LBS EACH	RETURNED TO LEASER
	CHARGERS	18-125-11	R08361811C003835	CHARGERS AT 300 LBS EACH	RETURNED TO LEASER
	CHARGERS	18-125-11	R08361811C003836	CHARGERS AT 300 LBS EACH	RETURNED TO LEASER
	CHARGERS	18-125-11	R08361811C003837	CHARGERS AT 300 LBS EACH	RETURNED TO LEASER
	CHARGERS	18-125-11	R08361811C003838	CHARGERS AT 300 LBS EACH	RETURNED TO LEASER
	CHARGERS	18-125-11	R08361811C003839	CHARGERS AT 300 LBS EACH	RETURNED TO LEASER
	CHARGERS	18-125-11	R08361811C003840	CHARGERS AT 300 LBS EACH	RETURNED TO LEASER
	CHARGERS	18-125-11	R08361811C003841	CHARGERS AT 300 LBS EACH	RETURNED TO LEASER
	CHARGERS	18-125-11	R08361811C003842	CHARGERS AT 300 LBS EACH	RETURNED TO LEASER
	CHARGERS	18-125-11	R05361811C003843	CHARGERS AT 300 LBS EACH	RETURNED TO LEASER
	CHARGERS	18-125-11	R05361811C003844	CHARGERS AT 300 LBS EACH	RETURNED TO LEASER
	CHARGERS	18-125-11	R05361811C003845	CHARGERS AT 300 LBS EACH	RETURNED TO LEASER
	CHARGERS	18-125-11	R05361811C003846	CHARGERS AT 300 LBS EACH	RETURNED TO LEASER
	CHARGERS	18-125-11	R05361811C003847	CHARGERS AT 300 LBS EACH	RETURNED TO LEASER
	CHARGERS	18-125-11	R08361811P003850	CHARGERS AT 300 LBS EACH	RETURNED TO LEASER
	CHARGERS	18-125-11	R08361811P003851	CHARGERS AT 300 LBS EACH	RETURNED TO LEASER
	CHARGERS	18-125-11	R08361811P003852	CHARGERS AT 300 LBS EACH	RETURNED TO LEASER
	CHARGERS	18-125-11	R08361811P003853	CHARGERS AT 300 LBS EACH	RETURNED TO LEASER
	CHARGERS	18-125-11	R08361811P003854	CHARGERS AT 300 LBS EACH	RETURNED TO LEASER
	CHARGERS	18-125-11	R08361811P003855	CHARGERS AT 300 LBS EACH	RETURNED TO LEASER
	CHARGERS	18-125-11	R08361811P003856	CHARGERS AT 300 LBS EACH	RETURNED TO LEASER
	CHARGERS	18-125-11	R08361811P003857	CHARGERS AT 300 LBS EACH	RETURNED TO LEASER
	CHARGERS	18-125-11	R08361811P003858	CHARGERS AT 300 LBS EACH	RETURNED TO LEASER
	CHARGERS	18-125-11	R08361811P003859	CHARGERS AT 300 LBS EACH	RETURNED TO LEASER
	CHARGERS	18-125-11	R08361910P006375	CHARGERS AT 300 LBS EACH	RETURNED TO LEASER
	CHARGERS	18-125-11	R08361910P006376	CHARGERS AT 300 LBS EACH	RETURNED TO LEASER
	CHARGERS	18-125-11	R08361910P006377	CHARGERS AT 300 LBS EACH	RETURNED TO LEASER
	CHARGERS	18-125-11	R08361910P006378	CHARGERS AT 300 LBS EACH	RETURNED TO LEASER
	CHARGERS	18-125-11	R08361910P006379	CHARGERS AT 300 LBS EACH	RETURNED TO LEASER
	CHARGERS	18-125-11	R08361910P006380	CHARGERS AT 300 LBS EACH	RETURNED TO LEASER
	CHARGERS	18-125-11	R08361910P006381	CHARGERS AT 300 LBS EACH	RETURNED TO LEASER
	CHARGERS	18-125-11	R08361910P006374	CHARGERS AT 300 LBS EACH	RETURNED TO LEASER
					Total: 44

Classification: Internal Use

ATTACHMENT 3: USED OIL WITH AMMONIA

Please print or type. Form Approved. OMB No. 2050-0039

UNIFORM HAZARDOUS WASTE MANIFEST

1. Generator ID Number	2. Page 1 of	3. Emergency Response Phone	4. Manifest Tracking Number
CAL000366286	1	1-800-468-1760	008487366 SKS

GENERATOR

5. Generator's Name and Mailing Address
Clougherty Packing-DC
3163 E Vernon Ave
VERNON CA 90058-1807
Generator's Phone: 323-583-4621

Generator's Site Address (if different than mailing address)

6. Transporter 1 Company Name: SAFETY-KLEEN SYSTEMS INC — U.S. EPA ID Number: TXR000081285

7. Transporter 2 Company Name: CLEAN HARBORS ENV SVC INC. — U.S. EPA ID Number: MAD039322250

8. Designated Facility Name and Site Address
CLEAN HARBORS OF WILMINGTON
1737 EAST DENNI STREET
WILMINGTON, CA 90744
Facility's Phone: 310-835-9998
U.S. EPA ID Number: CAD044429835

9a. HM	9b. U.S. DOT Description (including Proper Shipping Name, Hazard Class, ID Number, and Packing Group (if any))	10. Containers No.	10. Containers Type	11. Total Quantity	12. Unit Wt./Vol.	13. Waste Codes
	1. ~~NONE~~, NON-RCRA HAZARDOUS WASTE, LIQUIDS, (OIL AND AMMONIA), ~~N/A~~	1	DM	300	P	223
	2. ~~NONE~~, NON RCRA HAZARDOUS WASTE LIQUIDS, (OIL W/ LESS THAN 10% WATER), ~~N/A~~		DM		P	221
	3.					
	4.					

14. Special Handling Instructions and Additional Information
TSD:WI CL19884 CSG: 7300193248
24H EMERGENCY#800-468-1760-CH/SK/TFI-Contract retained by generator confers agency authority on initial transporter to add or substitute additional transporters on generator's behalf.

15. **GENERATOR'S/OFFEROR'S CERTIFICATION:** I hereby declare that the contents of this consignment are fully and accurately described above by the proper shipping name, and are classified, packaged, marked and labeled/placarded, and are in all respects in proper condition for transport according to applicable international and national governmental regulations. If export shipment and I am the Primary Exporter, I certify that the contents of this consignment conform to the terms of the attached EPA Acknowledgment of Consent.
I certify that the waste minimization statement identified in 40 CFR 262.27(a) (if I am a large quantity generator) or (b) (if I am a small quantity generator) is true.

Generator's/Offeror's Printed/Typed Name: Enrique Camberos — Signature — Month 10 Day 11 Year 23

INT'L

16. International Shipments ☐ Import to U.S. ☐ Export from U.S. Port of entry/exit:
Transporter signature (for exports only): Date leaving U.S.:

TRANSPORTER

17. Transporter Acknowledgment of Receipt of Materials
Transporter 1 Printed/Typed Name: [illegible] — Signature — Month 10 Day 12 Year 23
Transporter 2 Printed/Typed Name: Alfonso Velasco — Signature — Month 10 Day 17 Year 23

DESIGNATED FACILITY

18. Discrepancy
18a. Discrepancy Indication Space ☐ Quantity ☐ Type ☐ Residue ☐ Partial Rejection ☐ Full Rejection
Manifest Reference Number:
18b. Alternate Facility (or Generator) — U.S. EPA ID Number
Facility's Phone:
18c. Signature of Alternate Facility (or Generator) — Month Day Year

19. Hazardous Waste Report Management Method Codes (i.e., codes for hazardous waste treatment, disposal, and recycling systems)

1.	2.	3.	4.
H141			

20. Designated Facility Owner or Operator Certification of receipt of hazardous materials covered by the manifest except as noted in Item 18a
Printed/Typed Name: Alexandra Tirado — Signature — Month 10 Day 24 Year 23

EPA Form 8700-22 (Rev. 12-17) Previous editions are obsolete. DESIGNATED FACILITY TO GENERATOR

1) 8872825/2035292 2) 8176198/2207608

ATTACHMENT 4: ARGON GAS CYLINDERS

ORIGINAL INVOICE

PLEASE INCLUDE THESE NUMBERS WITH YOUR PAYMENT TO INSURE PROPER CREDIT

Craig Welding Supply Co.

A Complete Welding Supply and Equipment Service

DATE	ACCT. NO.	INVOICE NUMBER
02/09/23	19300	00647480

PLEASE MAKE CHECKS PAYABLE TO AND MAIL TO

CRAIG WELDING SUPPLY CO.
5670 S. SANTA FE AVENUE
LOS ANGELES CA 90058
(323) 587-1221 FAX:(323) 587-3711

SOLD TO
SMITHFIELD FOODS/CONSTRUCTION
ATTN: ACCOUNTS PAYABLE
P.O. BOX 9004
SMITHFIELD VA 23431

SHIP TO
SMITHFIELD FOODS - VERNON, CA
CONSTRUCTION #32050
3049 E. VERNON AVENUE
VERNON CA 90058

ORDER NUMBER	ORDER DATE	CUSTOMER ORDER NUMBER	LOC	SLS #	TERR #	SHIP VIA	TERMS	INITIALS	PAGE
00422859-00	02/08/23	RETURNS ONLY	001	001	001	TRUCK	30 DAYS	AP	1

ITEM	QTY SHIP'D	QTY B/O	CYLINDER SHP'D	CYLINDER RET'D	DESCRIPTION	UOM	UNIT PRICE	AMOUNT
** Location:	1 **							
AC AC4	0	0	0	1	UN1001 ACETYLENE, DISSOLVED #4 SIZE	CY	80.08	0.00
					0CF @ ** N/A **			
AR AG25	0	0	0	1	UN1956 ARGON 75% CARBDIOXIDE 25%	CY	74.47	0.00
					0CF @ ** N/A **			
		Customer	Item		Number: L020494600			
AR AR275	0	0	0	1	UN1006 ARGON 275 C/F	CY	51.70	0.00
					0CF @ ** N/A **			
AR AR330	0	0	0	5	UN1006 ARGON, COMPRESSED 2.1 330 C/F	CY	62.13	0.00
					0CF @ ** N/A **			
		Customer	Item		Number: L020494700			
OX OX244	0	0	0	4	UN1072 OXYGEN, COMPRESSED 2.2 244 C/F	CY	15.04	0.00
					0CF @ ** N/A **			
		Customer	Item		Number: L020494800			
RETURNS ONLY								
					Subtotal			0.00
		TOTAL	CYLINDERS	SHIPPED:	0 RETURNED:	12		

Craig Welding Supply Co.
A Complete Welding Supply and Equipment Service

TAXABLE AMOUNT	AMOUNT THIS INVOICE INCLUDING TAX
0.00	0.00

Smithfield

Smithfield - Vernon, CA
3163 E. Vernon Ave.
Vernon CA 90058

May 16th, 2023

Department of Health and Environmental Control
4305 S. Santa Fe Ave.
Vernon, CA 90058
Attn: Director of Health, Vernon Health Department

Re: Ammonia Refrigeration (Closed System) Safety

I am writing to inform you that the ammonia refrigeration system, located at 3163 E Vernon Ave, Vernon, CA 90058, will not be decommissioned as previously notified in March, 2023. This decision was taken to maintain the refrigeration capabilities of the system active for the incoming new property owners.

As you are aware, the ammonia refrigeration system, was originally scheduled to be shut down as part of closure activities. However, after careful consideration and consultation with Goodman Properties, we have determined that it is in the best interest of the property and its new owners to maintain the ammonia refrigeration system operational and active. Due to this decision, no regulated chemicals associated with the refrigeration system will be removed or terminated. Smithfield Packaged Meats-Vernon has been in communication with city regulators -Vernon Health Department, and Goodman Properties, to achieve a successful closure of Smithfield Packaged Meats-Vernon permitting structure.

Goodman has committed to ensuring the safe operation and maintenance of the ammonia refrigeration system and will comply with all applicable regulations and guidelines to ensure the safety of the surrounding community. This Transfer of liability and ownership is tentatively scheduled for June 19th of 2023.

Attached to this letter, is the closure report for the stated process and building located at 3163 East Vernon Ave. Smithfield Packaged Meats hereby requests a certificate of closure to be issued for property site.

Thank you for your understanding and cooperation in this matter. If you have any further questions or concerns, please do not hesitate to contact us.

Sincerely,

Leandro Guardado
Environmental PSM Coordinator
Smithfield Packaged Meats

Leandro M Guardado

Matthew McGuire

From: cdx@epa.gov
Sent: Thursday, February 1, 2024 8:14 AM
To: Matthew McGuire
Subject: Facility De-Registration Request

The US Environmental Protection Agency (EPA) received your Facility De-Registration Request on 02/01/2024. **This e-mail notifies you that the request has been processed and the facility is now De-Registered.**

The following information pertains to your request:

EPA Facility ID: 100000133125
Facility: GIC Vernon, LLC
3163 E. Vernon Ave.
Los Angeles, CA 90058
Facility Owner/Operator: Attn: Matthew McGuire
De-Registered Date: 02/01/2024
De-Registration Effective Date: 01/12/2024
De-Registration Reason: Source no longer uses any regulated substance

If you believe any of the information associated with this Facility De-Registration Request was incorrectly entered, not submitted or authorized by your facility, or your Certifying Official has any other issue with this request, you may contact the Risk Management Plan (RMP) Reporting Center at 703-227-7650 or rmprc@epacdx.net for further assistance.

United States Environmental Protection Agency
Central Data Exchange

January 26, 2024

CLOSURE REPORT

HAZARDOUS MATERIALS CLOSURE
GIC Vernon, LLC
3163 E. Vernon Avenue
Vernon, CA 90058

Department of Health and Environmental Control
4305 S. Santa Fe Avenue
Vernon, CA 90058
Attn: Director of Health, Vernon Health Department

I am writing to request the closure of all the health and environmental permits associated with the facility located at 3163 East Vernon Avenue, Vernon, CA. The facility has ceased operations as of January 2024 and is in the process of vacating the premises.

The following table describes the chemical inventory and its final disposition:

CERS ID	COMMON NAME	QUANTITY REMOVED	DESPOSITION
10445350	Ammonia	19,770 lbs.	Removed by Hill Brothers, see attached receipt.
10445350	Frick Oil #3	150 Gallons, 3 55 Gallon Drums	Removed, see attached waste manifest.
10445350	Waste Refrigeration Oil		

The chemicals listed above were removed from the facility, and the site was cleaned and washed down to mediate any residue. Matthew McGuire requests a closure certificate to reflect that GIC Vernon, LLC has terminated hazardous materials activities at this facility.

Should you have any question or need additional information, please do not hesitate to contact me.

Matthew McGuire

Matthew McGuire
VP, Acquisitions Due Diligence and Construction
Matthew.McGuire@goodman.com

T. +1 949 407 0106
M. +1 949 244 0196

Department of Toxic Substances Control

Yana Garcia
Secretary for
Environmental Protection

Katherine M. Butler, MPH, Director
9211 Oakdale Avenue
Chatsworth, California 91311
https://dtsc.ca.gov/

Gavin Newsom
Governor

December 3, 2024

Jacques Deaver

Langan Engineering

jdeaver@langan.com

Public Records Request Number: PR3-112624-06

Locations: 3049, 3095 & 3163 E. Vernon Ave., Vernon, CA 90058

APNs: 6303-005-034, 6303-005-035 & 6303-005-036

Dear Mr. Deaver:

On November 26, 2024, the Department of Toxic Substances Control (DTSC) received your email of the same date requesting records under the Public Records Act. After a thorough review of our files, no site records were found pertaining to the sites/facilities referenced above.

However, DTSC's Hazardous Waste Tracking System (HWTS) may have records that pertain to all three of the above locations. This unit tracks toxic waste generators, transporters (manifests), and disposal facilities. If you are interested in this type of information, it can be identified by accessing the HWTS database at http://hwts.dtsc.ca.gov. If you are interested in retrieving detailed reports, additional charges may apply. Please contact the HWTS unit by email at hwtsreports@dtsc.ca.gov or by phone at (800) 618-6942 for further information. For copies of manifests, please send an email to mcr@dtsc.ca.gov.

Many of our records are available on EnviroStor, an online database that provides non-confidential, public access to DTSC's data management system. It tracks our cleanup, permitting, enforcement, and investigation efforts at hazardous waste facilities and sites with known or suspected contamination issues. EnviroStor is available 24/7, 365 days a year. The data reflects the latest updates as they are entered in the system. Access it from your computer or smartphone, the local library – anywhere Internet access is available. Just go to www.envirostor.dtsc.ca.gov. You'll find a step-by-step tour of EnviroStor under the "How to Use EnviroStor" menu on the website.

If you have any questions or would like further information regarding your request, please contact me at 818-717-6521 or via email at ChatsworthFileRoom@dtsc.ca.gov.

Sincerely,



Robert Hardison
Records Mgmt. Asst. Coordinator

PAGE 6824 STATE WATER RESOURCES CONTROL BOARD 06/01/88

HAZARDOUS SUBSTANCE STORAGE CONTAINER INFORMATION FOR LOS ANGELES COUNTY

CONTAINER TYPES: 1,2,3,4,5

(1=FARM MOTOR VEHICLE FUEL TANKS, 2=ALL OTHER PRODUCT TANKS, 3=WASTE TANKS, 4=SUMPS, 5=PITS, PONDS, LAGOONS & OTHERS)

I OWNER
CLOUGHERTY PACKING COMPANY
3049 E. VERNON AVE. VERNON CA 90058

II FACILITY

	MAILING ADDRESS TOWNSHIP/RANGE/SECTION	DEALER/FOREMAN/SUPERVISOR TELEPHONE	TYPE OF BUSINESS NO. OF CONTAINERS
CLOUGHERTY PACKING CO. DBA FAR 3049 E. VERNON AVE. VERNON CA 90058	3049 E. VERNON AVE. VERNON CA 90058	GEORGE YNES (213) 583-4621	MEAT PROCESSING 4

CROSS STREET :
SOTO/VERNON

III 24-HR. CONTACT PERSON / TELEPHONE
DAY: GEORGE HYNES (213) 583-4621 NIGHT: GEORGE HYNES (818) 446-0416

********** OWNER ASSIGNED CONTAINER NUMBER: #1 ********** STATE BOARD ASSIGNED CONTAINER ID NUMBER: 0000041696001 **********

IV DESCRIPTION
A. CONTAINER TYPE : TANK
B. MANUFACTURER/YR OF MFG: UNKNOWN /
C. YEAR INSTALLED : 1981
D. CAPACITY (GALLONS) : 10,000
E. REPAIRS : NONE IF YES WHEN :
F. CURRENTLY USED : YES IF NO, YEAR OF LAST USE:
G. STORES : PRODUCT
H. MOTOR VEHICLE FUEL/WASTE OIL : YES CONTAINS: REGULAR

IS CONTAINER LOCATED ON A FARM : NO

V CONTAINER CONSTRUCTION
A. THICKNESS: B. VAULTING: NON-VAULTED C. WALLING: SINGLE
D. MATERIAL : CARBON STEEL
E. LINING : UNLINED
F. WRAPPING : NONE

VI PIPING
A. ABOVEGROUND PIPING : B. UNDERGROUND PIPING : PRESSURE
C. REPAIRS : NONE IF YES, YEAR OF MOST RECENT REPAIR:

VII LEAK DETECTION
NONE

VIII CHEMICAL COMPOSITION OF SUBSTANCES CURRENTLY STORED IN CONTAINER
12032 REGULAR MOTOR VEHICLE FUEL

PAGE 6825 STATE WATER RESOURCES CONTROL BOARD 06/01/88

HAZARDOUS SUBSTANCE STORAGE CONTAINER INFORMATION FOR LOS ANGELES COUNTY

CONTAINER TYPES: 1,2,3,4,5

(1=FARM MOTOR VEHICLE FUEL TANKS, 2=ALL OTHER PRODUCT TANKS, 3=WASTE TANKS, 4=SUMPS, 5=PITS, PONDS, LAGOONS & OTHERS)

********** OWNER ASSIGNED CONTAINER NUMBER: #2 ********** STATE BOARD ASSIGNED CONTAINER ID NUMBER: 00000041696002 **********

IV DESCRIPTION
- A. CONTAINER TYPE : TANK
- B. MANUFACTURER/YR OF MFG: UNKNOWN /
- C. YEAR INSTALLED : 1981
- D. CAPACITY (GALLONS) : 10,000
- E. REPAIRS : NONE IF YES WHEN :
- F. CURRENTLY USED : YES IF NO, YEAR OF LAST USE:
- G. STORES : PRODUCT
- H. MOTOR VEHICLE FUEL/WASTE OIL : YES CONTAINS: DIESEL

IS CONTAINER LOCATED ON A FARM : NO

V CONTAINER CONSTRUCTION
- A. THICKNESS:
- B. VAULTING: NON-VAULTED
- C. WALLING: SINGLE
- D. MATERIAL : CARBON STEEL
- E. LINING : UNLINED
- F. WRAPPING : NONE

VI PIPING
- A. ABOVEGROUND PIPING :
- B. UNDERGROUND PIPING : PRESSURE
- C. REPAIRS : NONE IF YES, YEAR OF MOST RECENT REPAIR:

VII LEAK DETECTION
NONE

VIII CHEMICAL COMPOSITION OF SUBSTANCES CURRENTLY STORED IN CONTAINER
1203 DIESEL MOTOR VEHICLE FUEL

********** OWNER ASSIGNED CONTAINER NUMBER: #3 ********** STATE BOARD ASSIGNED CONTAINER ID NUMBER: 00000041696003 **********

IV DESCRIPTION
- A. CONTAINER TYPE : TANK
- B. MANUFACTURER/YR OF MFG: UNKNOWN /
- C. YEAR INSTALLED : 1945
- D. CAPACITY (GALLONS) : 8,000
- E. REPAIRS : NONE IF YES WHEN :
- F. CURRENTLY USED : YES IF NO, YEAR OF LAST USE:
- G. STORES : PRODUCT
- H. MOTOR VEHICLE FUEL/WASTE OIL : YES CONTAINS: PREMIUM

IS CONTAINER LOCATED ON A FARM : NO

V CONTAINER CONSTRUCTION
- A. THICKNESS:
- B. VAULTING: NON-VAULTED
- C. WALLING: SINGLE
- D. MATERIAL : CARBON STEEL
- E. LINING : UNLINED
- F. WRAPPING : NONE

VI PIPING
- A. ABOVEGROUND PIPING :
- B. UNDERGROUND PIPING : PRESSURE
- C. REPAIRS : NONE IF YES, YEAR OF MOST RECENT REPAIR:

VII LEAK DETECTION
NONE

VIII CHEMICAL COMPOSITION OF SUBSTANCES CURRENTLY STORED IN CONTAINER
12033 PREMIUM MOTOR VEHICLE FUEL

PAGE 6826 STATE WATER RESOURCES CONTROL BOARD 06/01/88

HAZARDOUS SUBSTANCE STORAGE CONTAINER INFORMATION FOR LOS ANGELES COUNTY

CONTAINER TYPES: 1,2,3,4,5

(1=FARM MOTOR VEHICLE FUEL TANKS, 2=ALL OTHER PRODUCT TANKS, 3=WASTE TANKS, 4=SUMPS, 5=PITS, PONDS, LAGOONS & OTHERS)

********** OWNER ASSIGNED CONTAINER NUMBER: #4 ********** STATE BOARD ASSIGNED CONTAINER ID NUMBER: 00000041696004 **********

IV DESCRIPTION
- A. CONTAINER TYPE : TANK
- B. MANUFACTURER/YR OF MFG: UNKNOWN
- C. YEAR INSTALLED : 1945
- D. CAPACITY (GALLONS) : 1,950
- E. REPAIRS : NONE IF YES WHEN :
- F. CURRENTLY USED : NO IF NO, YEAR OF LAST USE: 1983
- G. STORES : PRODUCT
- H. MOTOR VEHICLE FUEL/WASTE OIL : NO CONTAINS:

IS CONTAINER LOCATED ON A FARM : NO

V CONTAINER CONSTRUCTION
- A. THICKNESS:
- B. VAULTING: NON-VAULTED
- C. WALLING: SINGLE
- D. MATERIAL : CARBON STEEL
- E. LINING : UNLINED
- F. WRAPPING : NONE

VI PIPING
- A. ABOVEGROUND PIPING :
- B. UNDERGROUND PIPING : PRESSURE
- C. REPAIRS : NONE IF YES, YEAR OF MOST RECENT REPAIR:

VII LEAK DETECTION
NONE

VIII CHEMICAL COMPOSITION OF SUBSTANCES CURRENTLY STORED IN CONTAINER
NONE

PAGE 6821 STATE WATER RESOURCES CONTROL BOARD 06/01/88

HAZARDOUS SUBSTANCE STORAGE CONTAINER INFORMATION FOR LOS ANGELES COUNTY

CONTAINER TYPES: 1,2,3,4,5

(1=FARM MOTOR VEHICLE FUEL TANKS, 2=ALL OTHER PRODUCT TANKS, 3=WASTE TANKS, 4=SUMPS, 5=PITS, PONDS, LAGOONS & OTHERS)

I OWNER
CLOUGHERTY PACKING CO.
3049 E. VERNON AVENUE VERNON CA 90058

II FACILITY

	MAILING ADDRESS TOWNSHIP/RANGE/SECTION	DEALER/FOREMAN/SUPERVISOR TELEPHONE	TYPE OF BUSINESS NO. OF CONTAINERS
BEEFCO SERVICES, INC. 3163 E. VERNON AVENUE VERNON CA 90058	3163 E. VERNON AVENUE VERNON CA 90058	DAVID L. DUKE (213) 585-3547	MEAT PACKER 4

CROSS STREET :
SOTO

III 24-HR. CONTACT PERSON / TELEPHONE
DAY: DAVID L DUKE (213) 585-3547 NIGHT: DAVID L. DUKE (213) 566-1456

********** OWNER ASSIGNED CONTAINER NUMBER: BEF 101 ********** STATE BOARD ASSIGNED CONTAINER ID NUMBER: 0000005472001 **********

IV DESCRIPTION
A. CONTAINER TYPE : TANK
B. MANUFACTURER/YR OF MFG: N/A
C. YEAR INSTALLED : 1970
D. CAPACITY (GALLONS) : 6,000
E. REPAIRS : NONE IF YES WHEN :
F. CURRENTLY USED : YES IF NO, YEAR OF LAST USE:
G. STORES : PRODUCT
H. MOTOR VEHICLE FUEL/WASTE OIL : YES CONTAINS: DIESEL

IS CONTAINER LOCATED ON A FARM : NO

V CONTAINER CONSTRUCTION
A. THICKNESS:
B. VAULTING; NON-VAULTED C. WALLING; SINGLE
D. MATERIAL : CARBON STEEL
E. LINING : UNKNOWN
F. WRAPPING : UNKNOWN

VI PIPING
A. ABOVEGROUND PIPING :
B. UNDERGROUND PIPING : SUCTION
C. REPAIRS : NONE IF YES, YEAR OF MOST RECENT REPAIR:

VII LEAK DETECTION
STOCK INVENTORY

VIII CHEMICAL COMPOSITION OF SUBSTANCES CURRENTLY STORED IN CONTAINER
12034 DIESEL MOTOR VEHICLE FUEL

PAGE 6822 STATE WATER RESOURCES CONTROL BOARD 06/01/88
HAZARDOUS SUBSTANCE STORAGE CONTAINER INFORMATION FOR LOS ANGELES COUNTY
CONTAINER TYPES: 1,2,3,4,5
(1=FARM MOTOR VEHICLE FUEL TANKS, 2=ALL OTHER PRODUCT TANKS, 3=WASTE TANKS, 4=SUMPS, 5=PITS, PONDS, LAGOONS & OTHERS)

********** OWNER ASSIGNED CONTAINER NUMBER: BEF 102 ********** STATE BOARD ASSIGNED CONTAINER ID NUMBER: 00000005472002 **********

IV DESCRIPTION
A. CONTAINER TYPE : TANK
B. MANUFACTURER/YR OF MFG: N/A /
C. YEAR INSTALLED : 1970
D. CAPACITY (GALLONS) : 6,000
E. REPAIRS : NONE IF YES WHEN :
F. CURRENTLY USED : YES IF NO, YEAR OF LAST USE:
G. STORES : PRODUCT
H. MOTOR VEHICLE FUEL/WASTE OIL : YES CONTAINS: DIESEL

IS CONTAINER LOCATED ON A FARM : NO

V CONTAINER CONSTRUCTION
A. THICKNESS: GAUGE B. VAULTING: NON-VAULTED C. WALLING: SINGLE
D. MATERIAL : CARBON STEEL
E. LINING : UNKNOWN
F. WRAPPING : UNKNOWN

VI PIPING
A. ABOVEGROUND PIPING : B. UNDERGROUND PIPING : SUCTION
C. REPAIRS : NONE IF YES, YEAR OF MOST RECENT REPAIR:

VII LEAK DETECTION
STOCK INVENTORY

VIII CHEMICAL COMPOSITION OF SUBSTANCES CURRENTLY STORED IN CONTAINER
12034 DIESEL MOTOR VEHICLE FUEL

********** OWNER ASSIGNED CONTAINER NUMBER: BEF 103 ********** STATE BOARD ASSIGNED CONTAINER ID NUMBER: 00000005472003 **********

IV DESCRIPTION
A. CONTAINER TYPE : TANK
B. MANUFACTURER/YR OF MFG: N/A /1970
C. YEAR INSTALLED : 1970
D. CAPACITY (GALLONS) : 7,500
E. REPAIRS : NONE IF YES WHEN :
F. CURRENTLY USED : YES IF NO, YEAR OF LAST USE:
G. STORES : PRODUCT
H. MOTOR VEHICLE FUEL/WASTE OIL : YES CONTAINS: REGULAR

IS CONTAINER LOCATED ON A FARM : NO

V CONTAINER CONSTRUCTION
A. THICKNESS: GAUGE B. VAULTING: NON-VAULTED C. WALLING: SINGLE
D. MATERIAL : CARBON STEEL
E. LINING : UNKNOWN
F. WRAPPING : UNKNOWN

VI PIPING
A. ABOVEGROUND PIPING : B. UNDERGROUND PIPING : SUCTION
C. REPAIRS : NONE IF YES, YEAR OF MOST RECENT REPAIR:

VII LEAK DETECTION
STOCK INVENTORY

VIII CHEMICAL COMPOSITION OF SUBSTANCES CURRENTLY STORED IN CONTAINER
12032 REGULAR MOTOR VEHICLE FUEL

PAGE 6823 STATE WATER RESOURCES CONTROL BOARD 06/01/88
HAZARDOUS SUBSTANCE STORAGE CONTAINER INFORMATION FOR LOS ANGELES COUNTY
CONTAINER TYPES: 1,2,3,4,5
(1=FARM MOTOR VEHICLE FUEL TANKS, 2=ALL OTHER PRODUCT TANKS, 3=WASTE TANKS, 4=SUMPS, 5=PITS, PONDS, LAGOONS & OTHERS)

********** OWNER ASSIGNED CONTAINER NUMBER: BEF 104 ********** STATE BOARD ASSIGNED CONTAINER ID NUMBER: 00000005472004 **********

IV DESCRIPTION
A. CONTAINER TYPE : TANK
B. MANUFACTURER/YR OF MFG: N/A /1975
C. YEAR INSTALLED : 1975
D. CAPACITY (GALLONS) : 7,500
E. REPAIRS : NONE IF YES WHEN :
F. CURRENTLY USED : YES IF NO, YEAR OF LAST USE:
G. STORES : PRODUCT
H. MOTOR VEHICLE FUEL/WASTE OIL : YES CONTAINS: DIESEL

IS CONTAINER LOCATED ON A FARM : NO

V CONTAINER CONSTRUCTION
A. THICKNESS: GAUGE B. VAULTING: NON-VAULTED C. WALLING: SINGLE
D. MATERIAL : CARBON STEEL
E. LINING : UNKNOWN
F. WRAPPING : UNKNOWN

VI PIPING
A. ABOVEGROUND PIPING : B. UNDERGROUND PIPING : SUCTION
C. REPAIRS : NONE IF YES, YEAR OF MOST RECENT REPAIR:

VII LEAK DETECTION
STOCK INVENTORY

VIII CHEMICAL COMPOSITION OF SUBSTANCES CURRENTLY STORED IN CONTAINER
12034 DIESEL MOTOR VEHICLE FUEL

COUNTY OF LOS ANGELES
Public Health

BARBARA FERRER, Ph.D., M.P.H., M.Ed.
Director

MUNTU DAVIS, M.D., M.P.H.
County Health Officer

ANISH P. MAHAJAN, M.D., M.S., M.P.H.
Chief Deputy Director

ROBERT E. RAGLAND, J.D.
Chief Compliance Officer

Custodian of Records Unit
12440 Imperial Hwy., Suite 522
Norwalk, CA 90650
TEL (562) 345-3404 • FAX (562) 406-2484

www.publichealth.lacounty.gov

BOARD OF SUPERVISORS

Hilda L. Solis
First District
Holly J. Mitchell
Second District
Lindsey P. Horvath
Third District
Janice Hahn
Fourth District
Kathryn Barger
Fifth District

December 06, 2024

Jacques Deaver

jdeaver@langan.com

PUBLIC RECORD REQUEST-SUBJECT: 3049, 3095, and 3163 E Vernon Avenue, Vernon, CA 90058

Dear Jacques Deaver:

This letter is in response to your request for records made pursuant to the California Public Records Act ("CPRA") to the Los Angeles County Department of Public Health ("Public Health"). Your request received on November 26, 2024 sought the following:

- *I've attached a Public Records Request, along with our property boundary. This is for a Phase 1 Environmental Site Assessment. If there are physical documents, please let us know if you have scanning service. Thank you. APN's 6303-005-034, 6303-005-035, and 6303-005-036.*

Per the California Public Records Act, Government Code § 7922.535(b), we are extending the time to respond to your request by fourteen (14) days due to the existence of unusual circumstances. Specifically, the unusual circumstances include the need to search and collect the requested records from program offices or other establishments that are separate from the office processing the request.

We anticipate providing you with a determination on or before December 20, 2024 as to whether we are able to identify any disclosable public records.

In providing you with this response, the County is not waiving any rights, defenses, or claims of privilege, exception or exemption under the CPRA or any other statutes. The County reserves its right to assert all applicable privileges, doctrines, and exemptions.

If you have any questions, please contact me at (562) 345-3404.

Sincerely,

Tyease Davis

Tyease Davis, Administrative Assistant
Public Health Investigation
COR ID No. 244566

SANITATION DISTRICTS OF LOS ANGELES COUNTY

INSPECTION REPORT

Report Date Range: 1/1/1900 to 11/26/2024

Facility Name: MH 23 0000 Local Line 3095 E Vernon Ave

Facility ID 9258886

Situs Address: 3095 E VERNON Avenue
Vernon, CA 90058

TG:

Dist No. 01

Sample Location

Date of Inspectio 3/13/2024 9:50 pm to 10:00 pm Duration: 0.00 Hr Inspection Type: General Task Type: General Inspection

Sample Location Task ID: 1560220 Inspection ID: 386982

Inspector(s): Carley Craig
Nicholas Fields
Jose Ruiz

Contact(s):

Additional Comments:

Inspection Summary

Comments: This was a joint follow-up night inspection of a local line manhole to re-assess sewer conditions as it pertains to inflow and infiltration (I & I) during dry weather conditions.

In the previous inspection dated 3.6.2024, the manhole had water in it post rainstorm. At the time of this inspection, the weather was dry for several days. We still observed stagnant water in the sewer.

We will conduct a follow-up inspection during an active storm to see if rainwater is entering the sewerage system.

NF 3.14.2024

Date of Inspectio 3/6/2024 10:37 pm to 10:48 pm Duration: 0.19 Hr Inspection Type: General Task Type: General Inspection

Sample Location Task ID: 1559876 Inspection ID: 386872

Inspector(s): Carley Craig
Nicholas Fields
Jose Ruiz

Contact(s):

Additional Comments:

Inspection Results Summary

Inspection Summary

Comments: This was a general joint night inspection of a local line manhole to investigate sources of inflow and infiltration (I & I) to the sewerage system. The inspection was carried out after a rainstorm had passed.

The manhole was picked due to its location downstream of a voided facility that had several independent rainwater dishes onsite (Smithfield Packaged Meats Corp. FID 9255165 IW 22353, 22354, 22355, 22356, 22357). It should be noted that the facility is now an active construction site and has an issued temporary permit as GIC Vernon LLC (FID 9258422 IW 22954).

Per previous plans on file with LACSD it appears that IW 22353 connected to a local line on East Vernon Avenue. The local line terminates upstream of the connection point. At the time of inspection, we observed flows of approximately 5gpm entering the manhole from a connection on the North side of the street (i.e. GIC Vernon). We will monitor this manhole during wet weather conditions to determine its contribution to I & I in the sewer system.

NF 3.7.2024

APPLICATION FOR BUILDING PERMIT - CITY OF VERNON

DEPARTMENT OF COMMUNITY SERVICES 4305 Santa Fe Avenue • Vernon, California 90058 • (213) 583-8811 • FAX (213) 588-2761

WORKERS' COMPENSATION DECLARATION
(Health and Safety Code Sec. 19825)

I hereby affirm under penalty of perjury one of the following declarations:

_____ I have and will maintain a certificate of consent to self insure for workers' compensation, as provided for by Section 3700 of the Labor Code, for the performance of the work for which this permit is issued.

_____ I have and will maintain workers' compensation insurance, as required by Section 3700 of the Labor Code, for the performance of the work for which this permit is issued. My workers' compensation insurance carrier and policy number are:

Carrier Self-Insured

Policy Number 0811

(This section need not be completed if the permit is for one hundred dollars ($100) or less.)

_____ I certify that in the performance of the work for which this permit is issued, I shall not employ any person in any manner as to become subject to the workers' compensation laws of California, and agree that if I should become subject to the workers' compensation provisions of Section 3700 of the Labor Code, I shall forthwith comply with those provisions.

Date: 2/24/03 Applicant: Reid C. Delphy

WARNING: FAILURE TO SECURE WORKERS' COMPENSATION COVERAGE IS UNLAWFUL, AND SHALL SUBJECT AN EMPLOYER TO CRIMINAL PENALTIES AND CIVIL FINES UP TO ONE HUNDRED THOUSAND DOLLARS (100,000) IN ADDITION TO THE COST OF COMPENSATION, DAMAGES AS PROVIDED FOR IN SECTION 3706 OF THE LABOR CODE, INTEREST, AND ATTORNEY'S FEES.

LICENSED CONTRACTOR'S DECLARATION

_____ I hereby affirm that I am licensed under the provisions of Chapter 9 (commencing with Section 7000) of Division 3 of the Business and Professions Code, and my license is in full force and effect.

License Contractor _____ Lic.Class _____ Date _____

OWNER-BUILDER DECLARATION

✓ I hereby affirm that I am exempt from the Contractor's License Law for the reason stated on the back side of this sheet. (Complete declaration on back of this sheet).

CONSTRUCTION LENDING AGENCY

I hereby affirm under penalty of perjury that there is a construction lending agency for the performance of the work for which this permit is issued (Sec. 3097, Civ. C.).

Lender's Name _____
(if none, so indicate)

Lender's Address _____

CERTIFICATION

I certify that I have read this application and state that the information contained herein is correct. I agree to comply with all City ordinances and State laws relating to building construction, and hereby authorize representatives of the City to enter upon the above mentioned property for inspection purposes.

Signature of Permittee 2/24/03 Date

JOB ADDRESS 3163 E. VERNON AVE	CITY	ZIP 90058
OCCUPANT		PHONE NO.
APPLICANT'S NAME Cloughertys		PHONE NO.
APPLICANT'S ADDRESS 3049 E VERNON AVE	CITY	ZIP 90058
PROPERTY OWNER'S NAME Cloughertys		PHONE NO. 323 581-2625
PROPERTY OWNER'S ADDRESS 3049 E VERNON AVE	CITY	ZIP 90058
ARCHITECT OR ENGINEER'S NAME Reid Delphy	STATE LIC. NO. C53188	PHONE NO. 323 581-2625
ARCHITECT OR ENGINEER'S ADDRESS 3655 S. Soto	CITY VERNON	ZIP 90058
CONTRACTOR'S NAME ~~TBD~~ Owner/Builder		PHONE NO.
CONTRACTOR'S ADDRESS	CITY	ZIP
CONTACT PERSON (PLEASE PRINT) REID DELPHY		PHONE NO. 323 581-2625
LAST PREVIOUS BUILDING USE	PROPOSED BUILDING USE	

DESCRIPTION OF WORK: X NEW ____ ADD ____ REMODEL ____ DEMO ____ MOVE

Grading & Site work

ATTENTION! The site for which you seek a permit is located within the Industrial Redevelopment Project area. For any additional information call Community Services Department (323) 583-8811

NO. STORIES	GROUND FLOOR SQ. FT.	TOTAL AREA SQ. FT.

VALUATION $ 285,000.00

SHALL BE THE TOTAL VALUE OF ALL CONSTRUCTION WORK INCLUDING THE FINISH WORK, PAINTING, ROOFING, PLUMBING, HVAC, ELECTRICAL, FIRE EXTINGUISHING AND ANY OTHER PERMANENT EQUIPMENT.

APPLICANT: _____ DATE: _____

(1) THIS FORM WHEN PROPERLY VALIDATED DOES NOT AUTHORIZE THE WORK DESCRIBED UNTIL APPROVED BY THE INSPECTOR

(2) EACH PERSON UPON WHOSE BEHALF THIS APPLICATION IS MADE AND EACH PERSON AT WHOSE REQUEST AND FOR WHOSE BENEFIT WORK IS PERFORMED UNDER OR PURSUANT TO ANY PERMIT ISSUED AS A RESULT OF THIS APPLICATION AGREES TO, AND SHALL INDEMNIFY AND HOLD HARMLESS THE CITY OF VERNON, ITS OFFICERS, AGENTS AND EMPLOYEES IN ACCORDANCE WITH THE PROVISIONS OF SECTION 7.91 OF THE CODE OF THE CITY OF VERNON.

(3) ANY PERMIT ISSUED AS A RESULT OF THIS APPLICATION BECOMES NULL AND VOID IF WORK IS NOT COMMENCED WITHIN ONE HUNDRED EIGHTY (180) DAYS FROM THE DATE OF ISSUANCE OF SUCH PERMIT.

OFFICE USE ONLY

PERMIT NUMBER 78420	FILED WITH BF
DATE FEB 26 2003	VARIANCE
ZONE M / CONSTR. / OCCUP.	PARKING SPACES REQUIRED / PROVIDED
YARDS REQ'D N S E W	SPECIAL INSPECTION ☐ YES ☒ NO
DOUBLE FEE ☐ YES ☒ NO	DEVELOPER FEE ☐ YES ☒ NO
FIRE SPRINKLER REQUIRED ☐ YES ☒ NO	

PLANS APPROVED

FIRE	BUILDING	HEALTH
	2/26/03 WR	2-26-03
ENGINEERING	**LIGHT & POWER**	**WATER**

WORKER'S COMP CHECKED BY: B EXP: continuous

PLAN CHECK FEE	$ 958.43
P.C. ENERGY FEE	$
PERMIT FEE	$ 1474.50
P. ENERGY FEE	$

APPROVED FOR PERMIT DATE

SAMUEL K WILSON 2/26/03 WR.

NPDES CLASSIFICATION

- General Construction Permit Project
- NOI and SWPPP Req'd.
- X Priority Project-Local SWPPP Req'd
- WMECP required 11/1 - 4/15
- Minimum BMP Project
- Sediment/Erosion Control Req'd
- Const. Mat'l Control Req'd
- Exempt - No Requirements

PRINTED ON RECYCLED PAPER 2/96

FEB-6 '03 #777A0293 13:17 AMONT 2432.93

OWNER-BUILDER DECLARATION

I hereby affirm under penalty of perjury that I am exempt from the Contractor's License Law for the following reason (Sec. 7031.5, California Business and Professions Code (B.&P.C.): Any City or County which requires a permit to construct, alter, improve, demolish or repair any structure, prior to it's issuance, also requires that the applicant for such permit to file a signed statement that he or she is licensed pursuant to the provisions of the Contractor's License Law (Ch. 9. commencing with Sec. 7000 of Div. 3 of the B.&P.C.) or that he or she is exempt therefrom and the basis for the alleged exemption. Any violations of Sec. 7031.5 by any applicant for a permit subjects the applicant to a civil penalty of not more than five hundred dollars ($500.00).):

_____ I, as owner of the property, or my employees with wages as their sole compensation, will do the work, and the structure is not intended or offered for sale (Sec. 7044, B.&P.C.: The Contractor's License Law does not apply to an owner of a property who builds or improves thereon, and who does such work himself or herself or through his or her employees, provided that such improvements are not intended or offered for sale. If, however, the building or improvement is sold within one year of completion, the owner-builder will have the burden of proving that he or she did not build or improve for the purpose of sale.)

__X__ I, as owner of the property, am exclusively contracting with licensed contractors to construct the project (Sec. 7044, B.&P.C.: The Contractor's License Law does not apply to an owner of property who builds or improves thereon, and who contracts for such projects with a subcontractor or subcontractors licensed pursuant to the Contractor's License Law.).

_____ I am exempt under Sec. _____ B.&P.C.

for this reason: _____

Date: 2/24/03 Owner: _____

COMPLETED AND O.K.

Inspector: _____

Date: 3/15/04

DATE	CONDITION OF WORK	INSPECTOR
5-19-03	FOOTING	
5-21-03	FOOTING	
5-28-03	PARTIAL EXTERIOR FOOTING	
6-9-03	FOOTINGS ALONG SOUTH SIDE & STEM WALLS EAST SIDE	
6-17-03	FOOTING AROUND EAST. CORNER	
6-24-03	REBAR FOR GARAGE, MAINT. RM, SHOP, BAT. CHGR. RM.	

Job Completed

FORM A 4-12 (REV 6/75)

STATE OF CALIFORNIA—AGRICULTURE AND SERVICES AGENCY

EDMUND G. BROWN JR., Governor

DEPARTMENT OF INDUSTRIAL RELATIONS

ADDRESS REPLY TO:
SELF-INSURANCE PLANS
1006 FOURTH STREET
SECOND FLOOR
SACRAMENTO, CA. 95814

RECEIVED
OCT 3 1977
BLDG DEPT

O/K
FWS

CITY OF VERNON
4305 Santa Fe Avenue
Vernon, California 90058

Attention: Walt Sumner

CERTIFICATE OF SELF-INSURANCE

OF

WORKERS' COMPENSATION

To whom it may concern:

THIS CERTIFIES THAT CERTIFICATE OF CONSENT TO SELF-INSURE No. 0811

WAS ISSUED TO:

CLOUGHERTY PACKING COMPANY and CLOUGHERTY PACKING COMPANY dba FARMER JOHN MEAT COMPANY
(a California corporation)

UNDER THE PROVISIONS OF SECTION 3700, LABOR CODE OF CALIFORNIA, ON January 1, 1953, AND SAID CERTIFICATE IS NOW AND HAS BEEN IN FULL FORCE AND EFFECT SINCE THAT DATE.

DONALD VIAL
DIRECTOR
DEPARTMENT OF INDUSTRIAL RELATIONS

DATED AT SACRAMENTO, CALIFORNIA

THIS 27th DAY OF September, 1977

Richard L. Anderson
MANAGER, SELF-INSURANCE PLANS

/kns

cc: Clougherty Packing Company and Clougherty Packing Company dba Farmer John Meat Company

Permittee Construction Inspection Form Requirements

CONSTRUCTION SITE INSPECTION CHECKLIST

Inspected By: KEVIN MURPHY + STEVE MICHAEL

Project: 3163 VERNON

Contractor: PARADA CONSTRUCTION

Date: 10/21/03

Check "Yes" or "No" or "N/A" if not applicable.

YES	NO	N/A		
___	X	___	1.	Has there been rain at the site since the last inspection?
___	X	___	2.	Are all sediment barriers (e.g., sandbags, straw bales, and silt fences) in place in accordance with the Plan and are they functioning properly?
___	___	X	3.	If present, are all exposed slopes protected from erosion through the implementation of acceptable soil stabilization practices?
___	X	___	4.	If present, are all sediment traps/basins installed and functioning properly?
X	___	___	5.	Are all material handling and storage area reasonably clean and free of spills, leaks, or other deleterious materials?
X	___	___	6.	Are all equipment storage and maintenance areas reasonably clean and free of spills, leaks, or any other deleterious materials?
___	X	___	7.	Are all materials and equipment properly covered?
X	___	___	8.	Are all external discharge points (i.e., outfalls) reasonably free of any noticeable pollutant discharges?
X	___	___	9.	Are all internal discharge points (i.e., storm drain inlets) provided with inlet protection?

Permittee Construction Inspection Form Requirements

Check "Yes" or "No" or "N/A" if not applicable

YES	NO	N/A	
___	X	___	10. Are all external discharge points reasonably free of any significant erosion or sediment transport?
___	X	___	11. Are all BMPs identified on the Plan installed in the proper locations and according to the specifications for the Plan?
___	___	X	12. Are all structural control practices in good repair and maintained in functional order?
X	___	___	13. Are all on-site traffic routes, parking, and storage of equipment and supplies restricted to areas designated in the Plan for those uses?
___	X	___	14. Are all locations of temporary soil stockpiles or construction materials in approved areas and properly contained?
___	___	X	15. Are all seeded or landscaped areas properly maintained?
___	___	X	16. Are sediment controls in place at discharge points from the site?
___	___	X	17. Are slopes free of significant erosion?
X	___	___	18. Are all points of ingress from the site provided with stabilized construction entrances?
X	___	___	19. Is sediment, debris, or mud being cleaned from public roads at intersections with site access roads?
___	X	___	20. Does the Plan reflect current site conditions?

If you answered "no" to any of the above questions (except Number 1), describe any Corrective action(s) that must be taken to remedy the problem and when the corrective Action is to be completed:

Checklist Item	Corrective Action(s) Needed	Date to be Completed
#2, 4 +7	REMOVE OBSTRUCTIONS, INSTALL SANDBAGS	WITHIN 7 DAYS
	+ COVER ALL CHEMICALS	
#11, 14	COVER STOCKPILES, CLEAN STREETS	
	+ APPLY BMPS	WITHIN 24 HRS

State Water Resources Control Board

NOTICE OF INTENT

GENERAL PERMIT TO DISCHARGE STORM WATER
ASSOCIATED WITH CONSTRUCTION ACTIVITY
(WQ ORDER No. 2009-0009-DWQ)

WDID: 4 19C403872 **Risk Level:** Level2

Property Owner Information

Type: Private Business

Name:	GIC Vernon LLC	Contact Name:	Vincent Martino
Address:	3333 michelson Drive	Title:	Project Manager
Address 2:	suite 1050	Phone Number:	805-598-2938
City/State/Zip:	Irine CA 92612	Email Address:	vincent.martino@goodman.com

Contractor/Developer Information

Name:	GIC Vernon LLC	Contact Name:	Vincent Martino
Address:	3333 Michelson Drive	Title:	Project Manager
Address 2:	SUITE 1050	Phone Number:	805-598-2938
City/State/Zip:	IRVINE CA 92612	Email Address:	vincent.martino@goodman.com

Construction Site Information

Contact Name:		Title:	
Site Name:	GIC Vernon		
Address:	3049 East Vernon Avenue		
City/State/Zip:	Vernon CA 90058	Site Phone #:	
County:	Los Angeles	Email Address:	
Latitude:	34.00584	Longitude: -118.21849	Construction Start: July 31, 2023
Total Size of Construction Area:	27.7 Acres	Complete Grading:	
Total Area to be Disturbed:	27.7 Acres	Final Stabilization:	July 31, 2026

Risk Values

R: 134.82 K: 0.32 LS: 0.41 Beneficial Uses/303(d): No

Type of Construction: *Industrial

Receiving Water: Los Angeles River Reach 2

Qualified SWPPP Developer:

RWQCB Jurisdiction: Region 4 - Los Angeles

Phone: 213-576-6600 Email: r4_stormwater@waterboards.ca.gov

Certification

Certification #:

Name: Vincent Martino Date: April 05, 2024

Title: Project Manager

Please print or type. Form Approved. OMB No. 2050-0039

UNIFORM HAZARDOUS WASTE MANIFEST

1. Generator ID Number	2. Page 1 of	3. Emergency Response Phone	4. Manifest Tracking Number
CAL000478989	1	800-424-9300	025782281JJK

GENERATOR

5. Generator's Name and Mailing Address
GIC VERNON LLC
3163 E VERNON AVE
VERNON CA, 90058

Generator's Phone: 714-292-9346

Generator's Site Address (if different than mailing address)

6. Transporter 1 Company Name
WORLD OIL ENVIRONMENTAL SERVICES

U.S. EPA ID Number
CAD028277036

7. Transporter 2 Company Name

U.S. EPA ID Number

8. Designated Facility Name and Site Address
WORLD OIL RECYCLING
2000 N. ALAMEDA STREET
COMPTON CA, 90222-0000

Facility's Phone: 310-537-7100

U.S. EPA ID Number
CAT080013352

9a. HM	9b. U.S. DOT Description (including Proper Shipping Name, Hazard Class, ID Number, and Packing Group (if any))	10. Containers No.	10. Containers Type	11. Total Quantity	12. Unit Wt./Vol.	13. Waste Codes
	1. Non-RCRA Hazardous Waste, Liquid-(Oil/Antifreeze Mix)	3	DM	150	G	223
	2.					
	3.					
	4.					

14. Special Handling Instructions and Additional Information
Emergency Contact: Chemtrec-(800-424-9300); WOES Terminal: Compton; NAERG #9B1: 171 ** Profile #9B1: 528917 Waste Oil; ** Appropriate PPE Equipment ** 3x55 **; Line 1:

15. **GENERATOR'S/OFFEROR'S CERTIFICATION:** I hereby declare that the contents of this consignment are fully and accurately described above by the proper shipping name, and are classified, packaged, marked and labeled/placarded, and are in all respects in proper condition for transport according to applicable international and national governmental regulations. If export shipment and I am the Primary Exporter, I certify that the contents of this consignment conform to the terms of the attached EPA Acknowledgment of Consent.
I certify that the waste minimization statement identified in 40 CFR 262.27(a) (if I am a large quantity generator) or (b) (if I am a small quantity generator) is true.

Generator's/Offeror's Printed/Typed Name	Signature	Month	Day	Year
Illegible	Illegible	01	18	2024

INT'L

16. International Shipments ☐ Import to U.S ☐ Export from U.S. Port of entry/exit: _____

Transporter signature (for exports only): Date leaving U.S.:

TRANSPORTER

17. Transporter Acknowledgment of Receipt of Materials

Transporter 1 Printed/Typed Name	Signature	Month	Day	Year
Sam Pilgrim	Sam Pilgrim	01	18	2024
Transporter 2 Printed/Typed Name	Signature	Month	Day	Year

DESIGNATED FACILITY

18. Discrepancy

18a. Discrepancy Indication Space ☐ Quantity ☐ Type ☐ Residue ☐ Partial Rejection ☐ Full Rejection

Manifest Reference Number:

18b. Alternate Facility (or Generator)

U.S. EPA ID Number

Facility's Phone:

18c. Signature of Alternate Facility (or Generator) Month Day Year

19. Hazardous Waste Report Management Method Codes (i.e., codes for hazardous waste treatment, disposal, and recycling systems)

1.	2.	3.	4.
H039			

20. Designated Facility Owner or Operator: Certification of receipt of hazardous materials covered by the manifest except as noted in Item 18a

Printed/Typed Name	Signature	Month	Day	Year
Juan Gamboa	Juan Gamboa	01	23	2024

DESIGNATED FACILITY TO EPA's e-MANIFEST SYSTEM

City of Vernon
4305 South Santa Fe Avenue, Vernon, CA 90058
Requests for inspection should be made at least one (1) business day in advance of the inspection by telephone at (323) 583-8811.

Permit

Permit NO.: MISC-2024-0114
Permit Type: **Miscellaneous**
Work Classification: **Miscellaneous**
Permit Status: **Expired**

Issue Date: 03/04/2024
Expiration: 09/02/2024

Location Address

3049 E VERNON AVENUE, VERNON, 90058

Contacts

Matthew Davidson **Owner** 3333 Michelson Drive Suite 1050 Suite 1050, Irvine, CA 92612 (949)407-0114 matthew.davidson@goodman.com	Square-H Brands, Inc. **Owner** 2731 Soto Street, Vernon, CA 90058
Michael Golias **Applicant** (908)307-0987 mgolias@langan.com	Katherine Fraser **Applicant** (213)314-8125 kfraser@langan.com
John Pulliam **Contractor** (951)940-4441 pulliammasonry@aol.com	Vincent Martino **Contact** (949)407-0152 Vincent.Martino@goodman.com
Jim Cottrell **Contact** (949)407-0154 jim.cottrell@goodman.com	

Description: Demo, Infill & Cut off Wall of existing tunnel and ramp

Valuation: $25,000.00
Total Sq Feet: 0.00

Inspection Requests:
(323) 583-8811

Fees	Amount
Permit Fee	$554.40
Plan Check Fee	$360.36
zzzGreen Standard Fee	$1.00
Total:	**$915.76**

Payments	Amt Paid
Total Fees	**$915.76**
Credit Card	$915.76
Amount Due:	**$0.00**

Inspections:	
Inspection Type	
Anchorage	
Foundation Wall	
Foundation Wall	
Lath structural steel	
Masonry	
Rebar	
Sheathing/wall coverings	
Final Building	

March 04, 2024

Issued By: Denise Palomares — Date

Daniel Wall: Director of Public Works Department — Date

City of Vernon
4305 South Santa Fe Avenue, Vernon, CA 90058
Requests for inspection should be made at least one (1) business day in advance of the inspection by telephone at (323) 583-8811.

Permit

Permit NO.: MISC-2024-0114
Permit Type: **Miscellaneous**
Work Classification: **Miscellaneous**
Permit Status: **Expired**

Issue Date: 03/04/2024
Expiration: 09/02/2024

Location Address

3049 E VERNON AVENUE, VERNON, 90058

Contacts

Matthew Davidson **Owner** 3333 Michelson Drive Suite 1050 Suite 1050, Irvine, CA 92612 (949)407-0114 matthew.davidson@goodman.com	Square-H Brands, Inc. **Owner** 2731 Soto Street, Vernon, CA 90058
Michael Golias **Applicant** (908)307-0987 mgolias@langan.com	Katherine Fraser **Applicant** (213)314-8125 kfraser@langan.com
John Pulliam **Contractor** (951)940-4441 pulliammasonry@aol.com	Vincent Martino **Contact** (949)407-0152 Vincent.Martino@goodman.com
Jim Cottrell **Contact** (949)407-0154 jim.cottrell@goodman.com	

Description: Demo, Infill & Cut off Wall of existing tunnel and ramp

Valuation: $25,000.00
Total Sq Feet: 0.00

Inspection Requests:
(323) 583-8811

Fees	Amount
Permit Fee	$554.40
Plan Check Fee	$360.36
zzzGreen Standard Fee	$1.00
Total:	**$915.76**

Payments	Amt Paid
Total Fees	**$915.76**
Credit Card	$915.76
Amount Due:	**$0.00**

Inspections:	
Inspection Type	
Anchorage	
Foundation Wall	
Foundation Wall	
Lath structural steel	
Masonry	
Rebar	
Sheathing/wall coverings	
Final Building	

Issued By: Denise Palomares

March 04, 2024
Date

Daniel Wall: Director of Public Works Department

Date

City of Vernon
4305 South Santa Fe Avenue, Vernon, CA 90058
Requests for inspection should be made at least one (1) business day in advance of the inspection by telephone at (323) 583-8811.

Permit

Permit NO.: MISC-2023-0029
Permit Type: **Miscellaneous**
Work Classification: **Miscellaneous**
Permit Status: **Expired**

Issue Date: 07/25/2023

Expiration: 01/22/2024

Location Address	Parcel Number
3049 E VERNON AVE, VERNON, CA 90058	**6303005034**

Contacts

Square-H Brands, Inc. **Owner** 2731 Soto Street, Vernon, CA 90058	ROSALIA MORENO **Applicant** (714)257-9680 ROSIEM@TRISPANINC.COM
Adela Miller **Contractor** (714)257-9680 AMILLER@TRISPANINC.COM	ADELA MILLER **Contact** (714)257-9680 AMILLER@TRISPANINC.COM

Description: Include 3095 Vernon Avenue - ASBESTOS ABATEMENT

Valuation: $200,000.00
Total Sq Feet: 0.00

Inspection Requests:
(323) 583-8811

Fees	Amount
Green Standard Fee	$8.00
Permit Fee	$1,751.00
Plan Check Fee	$1,138.15
Total:	**$2,897.15**

Payments	Amt Paid
Total Fees	**$2,897.15**
ECheck	$2,897.15
Amount Due:	**$0.00**

Inspections:	
Inspection Type	
Anchorage	
Foundation Wall	
Lath structural steel	
Masonry	
Rebar	
Sheathing/wall coverings	
Final Building	

Issued By: Denise Palomares

July 25, 2023
Date

Daniel Wall: Director of Public Works Department

Date

City of Vernon
4305 South Santa Fe Avenue, Vernon, CA 90058
Requests for inspection should be made at least one (1) business day in advance of the inspection by telephone at (323) 583-8811.

Permit

Permit NO.: DEM-2023-0016
Permit Type: **Demolition**
Work Classification: **Demolition**
Permit Status: **Expired**

Issue Date: 01/11/2024
Expiration: 07/09/2024

Location Address

3049 E VERNON AVENUE, VERNON, 90058

Contacts

Square-H Brands, Inc. **Owner** 2731 Soto Street, Vernon, CA 90058	Katherine Kliphuis **Applicant** (213)314-8125 kkliphuis@langan.com
Maria Esquer **Contractor** (626)350-8303 maria@americanwreckinginc.com	Matthew Davidson **Contact** (949)407-0114 matthew.davidson@goodman.com
Michael Golias **Architect/Engineer/Surveyor** (908)307-0987 mgolias@langan.com	Jim Cottrell **Contact** (949)407-0154 jim.cottrell@goodman.com

Description: Demolition of main building

Valuation: $0.00
Total Sq Feet: 242,500.00

Inspection Requests:
(323) 583-8811

Fees	Amount
Total:	

Payments	Amt Paid
Total Fees	
Amount Due:	

Inspections:	
Inspection Type	
Building Site	
Final Building	

Additional Information

Disturbed Acres: 0
How much soil is exposed?: More Than 1 Acre

Issued By: Denise Palomares

January 11, 2024
Date

Daniel Wall: Director of Public Works Department

Date

City of Vernon
4305 South Santa Fe Avenue, Vernon, CA 90058
Requests for inspection should be made at least one (1) business day in advance of the inspection by telephone at (323) 583-8811.

Permit

Permit NO.: DEM-2023-0014
Permit Type: **Demolition**
Work Classification: **Demolition**
Permit Status: **Expired**

Issue Date: 01/10/2024
Expiration: 07/08/2024

Location Address	Parcel Number
3049 E VERNON AVENUE, VERNON, 90058	**6303005034**

Contacts

Square-H Brands, Inc. **Owner** 2731 Soto Street, Vernon, CA 90058	Michael Golias **Applicant** (908)307-0987 mgolias@langan.com
Katherine Kliphuis **Applicant** (213)314-8125 kkliphuis@langan.com	Maria Esquer **Contractor** (626)350-8303 maria@americanwreckinginc.com
Matthew Davidson **Contact** (949)407-0114 matthew.davidson@goodman.com	Vincent Martino **Contact** (949)407-0152 Vincent.Martino@goodman.com
Jim Cottrell **Contact** (949)407-0154 jim.cottrell@goodman.com	

Description: Demolition of existing freezer building - Pending Encroachment Permit

Valuation: $0.00
Total Sq Feet: 80,000.00

Inspection Requests:
(323) 583-8811

Fees	Amount
Total:	

Payments	Amt Paid
Total Fees	
Amount Due:	

Inspections:	
Inspection Type	
Building Site	
Building Site	
Final Building	

Additional Information

Disturbed Acres: 2
How much soil is exposed?: More Than 1 Acre

Issued By: Rosa Garibay

January 10, 2024
Date

Daniel Wall: Director of Public Works Department

Date

City of Vernon
4305 South Santa Fe Avenue, Vernon, CA 90058
Requests for inspection should be made at least one (1) business day in advance of the inspection by telephone at (323) 583-8811.

Permit

Permit NO.: DEM-2023-0011
Permit Type: **Demolition**
Work Classification: **Demolition**
Permit Status: **Expired**

Issue Date: 09/12/2023
Expiration: 03/11/2024

Location Address	Parcel Number
3049 E VERNON AVENUE, VERNON, 90058	**6303005034**

Contacts

Square-H Brands, Inc. **Owner** 2731 Soto Street, Vernon, CA 90058	Michael Golias **Applicant** (908)307-0987 mgolias@langan.com
Katherine Kliphuis **Applicant** (213)314-8125 kkliphuis@langan.com	Maria Esquer **Contractor** (626)350-8303 maria@americanwreckinginc.com
Matthew Davidson **Contact** (949)407-0114 matthew.davidson@goodman.com	Vincent Martino **Contact** (949)407-0152 Vincent.Martino@goodman.com
Jim Cottrell **Contact** (949)407-0154 jim.cottrell@goodman.com	

Description: Demolition of Bacon Building, Ham Building and Main Annex Building - tied to permit DEM-2023-0004

Valuation: $0.00
Total Sq Feet: 250,000.00

Inspection Requests:
(323) 583-8811

Fees	Amount
Total:	

Payments	Amt Paid
Total Fees	
Amount Due:	

Inspections:	
Inspection Type	
Building Site	
Final Building	

Additional Information

Disturbed Acres: 250000
How much soil is exposed?: Less Than 1 Acre

Issued By: Denise Palomares

September 12, 2023
Date

Daniel Wall: Director of Public Works Department

Date

City of Vernon
4305 South Santa Fe Avenue, Vernon, CA 90058
Requests for inspection should be made at least one (1) business day in advance of the inspection by telephone at (323) 583-8811.

Permit

Permit NO.: DEM-2023-0009
Permit Type: **Demolition**
Work Classification: **Demolition**
Permit Status: **Expired**

Issue Date: 08/28/2023
Expiration: 02/26/2024

Location Address	Parcel Number
3049 E VERNON AVENUE, VERNON, 90058	**6303005034**

Contacts

Square-H Brands, Inc. **Owner** 2731 Soto Street, Vernon, CA 90058	Michael Golias **Applicant** (908)307-0987 mgolias@langan.com
Katherine Kliphuis **Applicant** (213)314-8125 kkliphuis@langan.com	Maria Esquer **Contractor** (626)350-8303 maria@americanwreckinginc.com
Matthew Davidson **Contact** (949)407-0114 matthew.davidson@goodman.com	Vincent Martino **Contact** (949)407-0152 Vincent.Martino@goodman.com
Jim Cottrell **Contact** (949)407-0154 jim.cottrell@goodman.com	

Description: Demolition of existing hog pen area and pavement - Tied to permit DEM-2023-0004

Valuation: $0.00
Total Sq Feet: 155,000.00

Inspection Requests:
(323) 583-8811

Fees	Amount
Total:	

Payments	Amt Paid
Total Fees	
Amount Due:	

Inspections:	
Inspection Type	
Building Site	
Final Building	

Additional Information

Disturbed Acres: 155000
How much soil is exposed?: More Than 1 Acre

Issued By: Denise Palomares

August 28, 2023
Date

Daniel Wall: Director of Public Works Department

Date

User: lramos

SCAQMD Facility Equipment List Report

Run Date : 11/27/2024 01:41 PM

Facility: 5227 GOLD-PAK MEAT CO
Status: Sold
MR: 1107 SIC: Team:
Last Inspection: 08/25/2000 On Hold: Suspended: TS:
Quarter: none - do not inspect
Contact: RECLAIM: N TITLE V: N AIRS ID:
Assignment: 623451
Location Address: 3163 E VERNON AVE, VERNON 90058 Sector:CE
Inspector: VY01 VICTOR YIP
Mailing Address: 3163 E VERNON AVE, VERNON 90058 Sector:CE
Inspection Date: 08/25/2000
Instruction:
Disposition: Out of Business

Application No.	Permit No.	Permit Issue Date	Permit Status	Equipment Category		BCAT/CCAT Description	Application Date	Application Status
107133	M80201	02/24/1984	INACTIVE	248915	BCAT	SERV STAT STORAGE & DISPENSING GASOLINE	08/06/1982	PERMIT TO OPERATE GRANTED
107133	M80201	02/24/1984	INACTIVE	90	CCAT	AMINE (OR DEA) REGENERATION	08/06/1982	PERMIT TO OPERATE GRANTED
A56208	P38723	11/02/1977	INACTIVE	011200	BCAT	BOILER OTH COMB G-O PS-200	01/01/1900	PERMIT TO OPERATE GRANTED
A64230	P42639	04/02/1971	INACTIVE	011200	BCAT	BOILER OTH COMB G-O PS-200	01/01/1900	PERMIT TO OPERATE GRANTED

Inspector: _____ Date: _____ Reviewed By: _____ Date: _____

SCAQMD Facility Equipment List Report

Facility: 74027 BEEFCO SERVICES, INC
Status: Out of Business
MR: 1107 SIC: Team: I
Last Inspection: 05/03/2002 On Hold: Suspended: TS: TS-12 Industrial Sources - Out of Business and Cha Quarter: none - do not inspect
Contact: R BLACKWOOD (213) 5853547 RECLAIM: N TITLE V: N AIRS ID: Assignment: 703287
Location Address: 3163 E VERNON AVE, LOS ANGELES 90058-1807 Sector:CE Inspector: ED01 ERWIN DELACRUZ
Mailing Address: 3163 E VERNON AVE, LOS ANGELES 90058-1807 Sector:CE Inspection Date: 05/03/2002
Instruction: Disposition: Out of Business

Application No.	Permit No.	Permit Issue Date	Permit Status	Equipment Category		BCAT/CCAT Description	Application Date	Application Status
211864				011000	BCAT	BOILER, NATURAL GAS	07/17/1989	APPLICATION CANCELLED, REFUND ALL FEES
211865				011000	BCAT	BOILER, NATURAL GAS	07/17/1989	APPLICATION CANCELLED, REFUND ALL FEES
212201				666093	BCAT	COMPLIANCE PLAN FOR RULE 1146	01/01/1900	BANKING/ PLAN GRANTED, NON BILLABLE

Inspector: _____ Date: _____ Reviewed By: _____ Date: _____

SCAQMD Facility Equipment List Report

Facility: 76799 WESTERN BEEF PROCESSORS
Status: Out of Business
MR:
SIC: 2013
Team: I
Last Inspection: 08/20/2002
On Hold:
Suspended:
TS: TS-12 Industrial Sources - Out of Business and Cha
Quarter: 0010 - inspect in 3rd quarter, every year
Contact: PHYLLIS LUTRARIO (213) 5883243
RECLAIM: N
TITLE V: N
AIRS ID:
Assignment: 721716
Location Address: 3163 E VERNON AVE, VERNON 90058-1807 Sector:CE
Inspector: ED01 ERWIN DELACRUZ
Mailing Address: 3163 E VERNON AVE, VERNON 90058-1807 Sector:CE
Inspection Date: 08/20/2002
Instruction:
Disposition: Out of Business

Application No.	Permit No.	Permit Issue Date	Permit Status	Equipment Category	BCAT/CCAT Description	Application Date	Application Status
221574				666108 BCAT	COOLING TOWERS-HEX CHROME COMPLIANCE	01/23/1990	APPLICATION CANCELLED, REFUND ALL FEES

Inspector: _____ Date: _____ Reviewed By: _____ Date: _____

User: lramos

SCAQMD Facility Equipment List Report

Run Date : 11/27/2024 01:46 PM

Facility: 84374 CLOUGHERTY PACKING CO
Status: Active
MR: 1107 SIC: Team: I
Last Inspection: 07/28/1988 On Hold: Suspended: TS: TS-09 Non-inspection: Potential Inactivations (From Quarter: 0010 - inspect in 3rd quarter, every year
Contact: RECLAIM: N TITLE V: N AIRS ID: Assignment:
Location Address: 3163 E VERNON AVE, VERNON 90058 Sector:CE Inspector:
Mailing Address: 3049 E VERNON AVE, VERNON 90058 Sector:CE Inspection Date:
Instruction: Disposition:

Application No.	Permit No.	Permit Issue Date	Permit Status	Equipment Category	BCAT/CCAT Description	Application Date	Application Status

Inspector: _____ Date: _____ Reviewed By: _____ Date: _____

South Coast
AIR QUALITY MANAGEMENT DISTRICT
9150 FLAIR DRIVE, EL MONTE, CA 91731 (818) 572-6200

CO. ID:
DATE: March 15, 1990

COMPANY NAME: Beefco Services, Inc.
MAILING ADDRESS: 2162 E. Vernon, Vernon, CA 90058

ATTENTION: Mr. Roy Blackwood

Gentlemen:

APPLICATION NO. 212201

RULE 1146(c)(3) COMPLIANCE PLAN FOR THE FACILITY LOCATED AT 2162 E. Vernon, Vernon, CA 90058

Please refer to your submitted application for the evaluation of your compliance plan under District Rule 1146(c)(3) for the above-described facility.

The above-described compliance plan has been conditionally approved. Please see attached list of special conditions.

It is your responsibility to comply with other District Rules and Regulations and with all the laws, ordinances, and regulations of other governmental agencies which are applicable to the operation of your boiler, steam generator, or process heater.

Very truly yours,

William J. Dennison
Director of Engineering

George Illes

George Illes
Air Quality Engineer

Enclosure(s)

cc: Enforcement Division

Form 1146APP 6/7/89

RULE 1146 COMPLIANCE PLAN

FOR. Beefco Services, Inc.

LOCATED AT: 2162 E. Vernon, Vernon, CA 90058

SPECIAL CONDITIONS:

1. THE EQUIPMENT SUBJECT TO THIS COMPLIANCE PLAN MUST BE OPERATED IN COMPLIANCE WITH ALL PLANS AND SPECIFICATIONS SUBMITTED WITH THIS APPLICATION UNLESS OTHERWISE NOTED BELOW.

2. A NON-RESETTABLE TOTALIZING FUEL METER FOR EACH FUEL MUST BE MAINTAINED IN GOOD OPERATING CONDITION FOR ALL EQUIPMENT SUBJECT TO THIS COMPLIANCE PLAN.

3. THE EQUIPMENT OWNER OR OPERATOR MUST MAINTAIN A FUEL USE LOG FOR EACH PRIMARY AND STANDBY FUEL METER WHICH INCLUDES:

   A) THE PERMIT NUMBERS OR APPLICATION NUMBERS OF THE EQUIPMENT SERVED BY THE PRIMARY AND STANDBY FUEL METERS.
   B) THE METER READINGS AND MONTHLY FUEL USAGES RECORDED BY THE PRIMARY AND STANDBY FUEL METERS.
   C) THE TOTAL MONTHLY HEAT INPUT IN BTUS OR THERMS BASED ON THE FUEL USAGES DETERMINED IN B).
   D) THE TOTAL HEAT INPUT FOR EACH CALENDAR YEAR BASED ON THE MONTHLY HEAT INPUT DETERMINED IN C).

4. THE EQUIPMENT WITH THE FOLLOWING PERMIT NUMBERS OR APPLICATION NUMBERS MUST COMPLY WITH THE STACK GAS OXYGEN REQUIREMENTS OF RULE 1146:

   Application Number
   211865

5. ALL RECORDS REQUIRED BY THIS PLAN MUST BE MAINTAINED IN A FORMAT APPROVED BY THE DIRECTOR OF ENFORCEMENT. THE RECORDS SHALL BE KEPT FOR AT LEAST TWO YEARS AND BE MADE AVAILABLE TO DISTRICT PERSONNEL UPON REQUEST.

6. TO REVISE ANY OF THESE COMPLIANCE PLAN CONDITIONS, THE OWNER OR OPERATOR MUST APPLY FOR AND RECEIVE APPROVAL OF A REVISED COMPLIANCE PLAN.

7. EQUIPMENT SUBJECT TO THIS COMPLIANCE PLAN SHOULD BURN NATURAL GAS ONLY.

SOUTH COAST AIR QUALITY MANAGEMENT DISTRICT

PERMIT to OPERATE

9150 FLAIR DRIVE, EL MONTE, CALIFORNIA 91731

PERMIT NO.
M80201

Operation under this permit must be conducted in compliance with all information included with the initial application and the initial permit conditions. The equipment must be properly maintained and kept in good operating condition at all times. In accordance with Rule 206, this Permit to Operate or copy must be posted on or within 8 meters of equipment.

APPL. # 107133 CO. ID. 005227
SECTOR

LEGAL OWNER OR OPERATOR: GOLD-PAK MEAT CO
EQUIPMENT LOCATED AT: 3163 E. VERNON AVE.
VERNON, CA 90058

EQUIPMENT DESCRIPTION AND CONDITIONS:

R461 GASOLINE FUELING & DISPENSING FACILITY CONSISTING OF :
1. 01 GASOLINE STORAGE TANKS
2. 01 GAS DISPENSING NOZZLES
3. 03 VAPOR RECOVERY SYSTEM - BALANCE

PERMIT CONDITION:
PHASE I AND PHASE II VAPOR RECOVERY SYSTEMS MUST BE IN FULL OPERATION, WHENEVER THIS FACILITY IS IN USE. SUCH SYSTEMS MUST BE INSTALLED, OPERATED AND MAINTAINED TO MEET ALL CARB CERTIFICATION REQUIREMENTS.

This initial permit must be renewed by 11/1 ANNUALLY unless the equipment is moved, or changes ownership. If billing for annual operating fee is not received by expiration date, contact office above.

This permit does not authorize the emission of air contaminants in excess of those allowed by Division 26 of the Health and Safety Code of the State of California or the Rules of the Air Quality Management District. This permit cannot be considered as permission to violate existing laws, ordinances, regulations or statutes of other government agencies.

EXECUTIVE OFFICER

BY VIRGINIA MOY, PRINCIPAL PERMIT PROCESS CLERK

DATE 02/24/94

76P234M - 6/82

76P235M—5-68

PERMIT to OPERATE

434 South San Pedro Street AIR POLLUTION CONTROL DISTRICT Los Angeles, Calif 90013

P42639
SECTOR EX

Operation under this permit must be conducted in compliance with all data and specifications included with the application under which this permit is issued. The equipment must be properly maintained and kept in good operating condition at all times. In accordance with Rule 10(c), this Permit to Operate must be posted or accessible.

LEGAL OWNER OR OPERATOR: GOLD-PAK MEAT CO., INC.

Appl. No. A-64230

EQUIPMENT LOCATED AT: 3207 EAST VERNON AVENUE
LOS ANGELES, CALIFORNIA

EQUIPMENT DESCRIPTION AND CONDITIONS: BOILER NO. 2, DIXON, SCOTCH MARINE, DRYBACK, 125 H.P. (NOMINAL), NATIONAL BOARD NO. 213, STATE NO. 27007-66, WITH A DIXON MODEL D-32 GAS BURNER, A DIXON STEAM ATOMIZING EXTERNAL MIX OIL BURNER, A 1/3 H.P. OIL PUMP, AND A 1 H.P. BLOWER.

- CONDITION -

FUEL OIL SUPPLIED AT THE BURNER MUST BE PS-200 OR LIGHTER GRADE.

THIS PERMIT BECOMES VOID UPON ANY CHANGE OF OWNERSHIP OR ADDRESS, OR ANY ALTERATION.

This permit does not authorize the emission of air contaminants in excess of those allowed by Division 20, Chapter 2, Article 3, of the Health and Safety Code of the State of California or the Rules and Regulations of the Air Pollution Control District. This permit cannot be considered as permission to violate existing laws, ordinances, regulation or statutes of other governmental agencies.

VOID UNLESS VALIDATED

AIR POLLUTION CONTROL OFFICER

BY Helen Thompson, Permit Section

DATE April 2, 1971

76P235M—5-68

PERMIT TO OPERATE

9420 South San Pedro Street AIR POLLUTION CONTROL DISTRICT Los Angeles, Calif 90013

P38723
SECTOR EX

Operation under this permit must be conducted in compliance with all data and specifications included with the application under which this permit is issued. The equipment must be properly maintained and kept in good operating condition at all times. In accordance with Rule 10(c), this Permit to Operate must be posted or accessible.

LEGAL OWNER OR OPERATOR: GOLD-PAK MEAT CO. INC.

Appl. No. A-56208

F

EQUIPMENT LOCATED AT: 3163 EAST VERNON AVENUE
VERNON, CALIFORNIA

EQUIPMENT DESCRIPTION AND CONDITIONS: BOILER, DIXON SCOTCH TYPE, MODEL WW-4, NATIONAL BOARD NO. 1507, 175 H.P., WITH A MULTI ORIFICE GAS BURNER AND A STEAM OR AIR PRESSURE ATOMIZING OIL BURNER.

- SUBJECT TO THE FOLLOWING CONDITION -

FUEL OIL SUPPLIED AT THE BURNER MUST BE PS-200 OR LIGHTER GRADE.

THIS PERMIT BECOMES VOID UPON ANY CHANGE OF OWNERSHIP OR ADDRESS, OR ANY ALTERATION

This permit does not authorize the emission of air contaminants in excess of those allowed by Division 20, Chapter 2, Article 3, of the Health and Safety Code of the State of California or the Rules and Regulations of the Air Pollution Control District. This permit cannot be considered as permission to violate existing laws, ordinances, regulation or statutes of other governmental agencies.

VOID UNLESS VALIDATED

AIR POLLUTION CONTROL OFFICER

BY Helen Thompson

Helen Thompson, Permit Section

DATE June 23, 1970

DRAFT

LOW IMPACT DEVELOPMENT ORDINANCE

AMENDING SECTION(S) OF CHAPTER 21, SEWERS AND STORM DRAINS

Purpose and Intent: TO EXPAND THE APPLICABILITY OF THE EXISTING DEVELOPMENT PLANNING PROGRAM REQUIREMENTS BY IMPOSING STORMWATER LOW IMPACT DEVELOPMENT (LID) STRATEGIES ON PROJECTS THAT REQUIRE BUILDING, GRADING AND ENCROACHMENT PERMITS

WHEREAS, the City of Vernon is authorized by Article XI, Section 5 and Section 7 of the State Constitution to exercise the police power of the State by adopting regulations to promote public health, public safety and general prosperity; and

WHEREAS, the Clean Water Act provides the statutory basis for the NPDES permit program and the basic structure for regulating the discharge of pollutants from point sources to waters of the United States under the National Pollutant Discharge Elimination System (NPDES) Program; and

WHEREAS, the State Water Resources Control Board is authorized by the United States Environmental Protection Agency to enforce the NPDES Program; and

WHEREAS, the City of Vernon is a permittee under the California Regional Water Quality Control Board, Los Angeles Region Order No. R4-2012-0175, issued on November 08, 2012 which establishes Waste Discharge Requirements for Municipal Separate Storm Sewer Systems (MS4) Discharges within the Coastal Watersheds of Los Angeles County, Except those Discharges Originating from the City of Long Beach MS4 (hereinafter referred to as the MS4 Permit); and

WHEREAS, the MS4 Permit contains compliance requirements for municipalities to establish a LID Ordinance in order to participate in a Watershed Management Program and/or Enhanced Watershed Management Program; and

WHEREAS, the California Regional Water Quality Control Board, Los Angeles Region has adopted Total Maximum Daily Loads (TMDLs), which are maximum amount of pollutants that a receiving water can accept and still meet water quality standards, that must be achieved through effective LID implementation; and

WHEREAS, the City of Vernon has the authority under the California Water Code to adopt and enforce ordinances imposing conditions, restrictions and limitations with respect to any activity that might degrade receiving waters; and

WHEREAS, the City of Vernon is committed to a stormwater management program that protects water quality and water supply by employing watershed-based approaches that balance environmental, social and economic considerations; and

WHEREAS, urbanization has led to increased impervious surface areas resulting in increased water runoff and less percolation to groundwater aquifers causing the transport of pollutants to downstream receiving waters; and

WHEREAS, it is the intent of the City of Vernon to expand the applicability of the existing Development Planning Program requirements by providing stormwater LID strategies for Development and Redevelopment projects as defined under “Applicability”; and

WHEREAS, Chapter 21 of the Code of the City of Vernon pertains to sewers and storm drains; and

WHEREAS, by memorandum dated June 18, 2013, the Director of Community Services & Water has recommended that Section ____ of Chapter 21, Sewers and Storm Drains, of the Code of the City of Vernon be amended to comply with the new requirements of the MS4 Permit; and

WHEREAS, it is the intent of this Ordinance to amend Section _____ of Chapter 21 of the Code of the City of Vernon.

NOW, THEREFORE, THE CITY COUNCIL OF THE CITY OF VERNON HEREBY ORDAINS AS FOLLOWS:

SECTION 1: Recitals. The City Council of the City of Vernon hereby finds and determines that the recitals contained hereinabove are true and correct.

SECTION 2: Exempt from CEQA. The City Council of the City of Vernon finds that this action is exempt under the California Environmental quality Act (CEQA) in accordance with:

a) Section 15308, actions by regulatory agencies for the protection of the environment; and

b) Section 15061(b)(3), the general rule that CEQA only applies to projects that may have an effect on the environment.

SECTION 3: Code Amendments. The City Council of the City of Vernon hereby amends Section _____ of Chapter 21, Sewers and Storm Drains of the Code of the City of Vernon, as set forth in Exhibit "A" which is attached hereto and made a part hereof by reference.

SECTION 4: Severability. The City Council declares that should any portion of this Ordinance be rendered or declared invalid by any final court action in a court of competent jurisdiction or by reason of any preemptive legislation, the remaining portions of this Ordinance shall remain in full force and effect.

SECTION 5: Publication. The Interim City Clerk, or Deputy City Clerk, shall attest and certify to the adoption of this Ordinance and shall cause this Ordinance and such certification to be entered in the Book of Ordinances of the City Council. Pursuant to Section 36933 of the Government Code, within 15 days of the adoption of this Ordinance, the Interim City Clerk, or Deputy City Clerk, shall cause this Ordinance to be published or posted with the names of those City Council members voting for and against the Ordinance as required by law.

SECTION 6. This Ordinance shall go into effect and be in full force and effect at 12:01 a.m. on the thirtieth (30^{th}) day after its passage.

APPROVED AND ADOPTED this _____ day of _____, 2013.

_____

Name: _____

Title: Mayor / Mayor Pro-Tem

ATTEST:

_____

Interim City Clerk / Deputy City Clerk

APPROVED AS TO FORM:

_____

By: Scott Porter, Deputy City Attorney
Nicholas G. Rodriguez

STATE OF CALIFORNIA)

) ss

COUNTY OF LOS ANGELES)

I, _____, Interim City Clerk / Deputy City Clerk of the City of Vernon, hereby certify that Ordinance No. [ORDINANCE NO] was introduced at a regular meeting of the City Council of the City of Vernon held on the [DAY] of [MONTH] 2013, and thereafter was adopted by the City Council of the City of Vernon at a regular meeting held on the [DAY] of [MONTH], 2013, and that the same was adopted by the following roll call vote:

AYES:

NOES:

ABSENT:

ABSTAIN:

_____

INTERIM CITY CLERK / DEPUTY CITY CLERK

Exhibit "A" to LID Ordinance

Chapter 21

Sewers and Storm Drains

Section _____ of Chapter 21, Sewers and Storm Drains shall be amended to add the following definitions in alphabetical order, and to renumber all existing definitions accordingly in alphabetical order. If the definition of any term contained in this chapter conflicts with the definition of the same term in MS4 Permit , then the definition contained in MS4 Permit shall govern:

"Automotive Service Facility" means a facility that is categorized in any one of the following Standard Industrial Classification (SIC) and North American Industry Classification System (NAICS) codes 5013, 5014, 5511, 5541, 7532-7534, and 7536-7539. For inspection purposes, Permittees need not inspect these facilities provided that they have no outside activities or materials that may be exposed to stormwater (Modified from MS4 Permit).

"Basin Plan" means the Water Quality Control Plan, Los Angeles Region, Basin Plan for the Coastal Watersheds of Los Angeles and Ventura Counties, adopted by the Regional Water Board on June 13, 1994 and subsequent amendments (MS4 Permit).

"Best Management Practice (BMP)" means practices or physical devices or systems designed to prevent or reduce pollutant loading from stormwater or non-stormwater discharges to receiving waters, or designed to reduce the volume of stormwater or non-stormwater discharged to the receiving water (MS4 Permit).

"Biofiltration" means a LID BMP that reduces stormwater pollutant discharges by intercepting rainfall on vegetative canopy, and through incidental infiltration and/or evapotranspiration, and filtration. Incidental infiltration is an important factor in achieving the required pollutant load reduction. Therefore, the term "biofiltration" as used in this Ordinance is defined to include only systems designed to facilitate incidental infiltration or achieve the equivalent pollutant reduction as biofiltration BMPs with an underdrain (subject to approval by the Regional Board's Executive Officer). Biofiltration BMPs include bioretention systems with an underdrain and bioswales (Modified from MS4 Permit).

"Bioretention" means a LID BMP that reduces stormwater runoff by intercepting rainfall on vegetative canopy, and through evapotranspiration and infiltration. The bioretention system typically includes a minimum 2-foot top layer of a specified soil and compost mixture underlain by a gravel-filled temporary storage pit dug into the in-situ soil. As defined in this Ordinance, a bioretention BMP may be designed with an overflow drain, but may not include an underdrain. When a bioretention BMP is designed or constructed with an underdrain it is regulated by this Order as biofiltration (MS4 Permit).

"Bioswale" means a LID BMP consisting of a shallow channel lined with grass or other dense, low-growing vegetation. Bioswales are designed to collect stormwater runoff and to achieve a uniform sheet flow through the dense vegetation for a period of several minutes (MS4 Permit).

"City" means the City of Vernon, California.

"Clean Water Act (CWA)" means the Federal Water Pollution Control Act enacted in 1972, by Public Law 92-500, and amended by the Water Quality Act of 1987. The Clean Water Act prohibits the discharge of pollutants to the storm sewers and/or Waters of the United States unless the discharge is in accordance with an NPDES permit.

"Commercial Development" means any development on private land that is not industrial or residential. The category includes, but is not limited to: hospitals, laboratories and other medical facilities, educational institutions, recreational facilities, plant nurseries, car wash facilities; mini-malls and other business complexes, shopping malls, hotels, office buildings, public warehouses and other light industrial complexes (Modified from MS4 Permit).

"Commercial Malls" means any development on private land comprised of one or more buildings forming a complex of stores which sells various merchandise, with interconnecting walkways enabling visitors to easily walk from store to store, along with parking area(s). A commercial mall includes, but is not limited to: mini-malls, strip malls, other retail complexes, and enclosed shopping malls or shopping centers (MS4 Permit).

"Construction Activity" means any construction or demolition activity, clearing, grading, grubbing, or excavation or any other activity that result in land disturbance. Construction does not include emergency construction activities required to immediately protect public health and safety or routine maintenance activities required to maintain the integrity of structures by performing minor repair and restoration work, maintain the original line and grade, hydraulic capacity, or original purposes of the facility. See "Routine Maintenance" definition for further explanation. Where clearing, grading or excavating of underlying soil takes place during a repaving operation, State General Construction Permit coverage by the State of California General Permit for Storm Water Discharges Associated with Industrial Activities or for Stormwater Discharges Associated with Construction Activities is required if more than one acre is disturbed or the activities are part of a larger plan (MS4 Permit).

"Control" means to minimize, reduce or eliminate by technological, legal, contractual, or other means, the discharge of pollutants from an activity or activities (MS4 Permit).

"Development" means construction, rehabilitation, redevelopment or reconstruction of any public or private residential project (whether single-family, multi-unit or planned unit development); industrial, commercial, retail, and other non-residential projects, including public agency projects; or mass grading for future construction. It does not include routine maintenance to maintain original line and grade, hydraulic capacity, or original purpose of facility, nor does it include emergency construction activities required to immediately protect public health and safety (MS4 Permit).

"Directly Adjacent" means situated within 200 feet of the contiguous zone required for the continued maintenance, function, and structural stability of the environmentally sensitive area (MS4 Permit).

"Discharge" means any release, spill, leak, pump, flow, escape, dumping, or disposal of any liquid, semi-solid, or solid substance (Modified from MS4 Permit).

"Disturbed Area" means an area that is altered as a result of clearing, grading, and/or excavation (MS4 Permit).

"Executive Officer" means the Executive Officer of the California Regional Water Quality Control Board, Los Angeles Region.

"Flow-through treatment BMPs" means a modular, vault type "high flow biotreatment" devices contained within an impervious vault with an underdrain or designed with an impervious liner and an underdrain (MS4 Permit).

"Full Capture System" means any single device or series of devices, certified by the Executive Officer, that traps all particles retained by a 5 mm mesh screen and has a design treatment capacity of not less than the peak flow rate Q resulting from a one-year, one-hour storm in the sub-drainage area (MS4 Permit).

"General Construction Activities Storm Water Permit (GCASP)" means the general NPDES permit adopted by the State Water Resources Control Board which authorizes the discharge of stormwater from construction activities under certain conditions (Modified from MS4 Permit).

"General Industrial Activities Storm Water Permit (GIASP)" means the general NPDES permit adopted by the State Board which authorizes the discharge of stormwater from certain industrial activities under certain conditions (MS4 Permit).

"Green Roof" means a LID BMP using planter boxes and vegetation to intercept rainfall on the roof surface. Rainfall is intercepted by vegetation leaves and through evapotranspiration. Green roofs may be designed as either a bioretention BMP or as a biofiltration BMP. To receive credit as a

bioretention BMP, the green roof system planting medium shall be of sufficient depth to provide capacity within the pore space volume to contain the design storm depth and may not be designed or constructed with an underdrain (MS4 Permit).

"Hillside" means a property located in an area with known erosive soil conditions, where the development contemplates grading on any natural slope that is 25% or greater and where grading contemplates cut or fill slopes (MS4 Permit).

"Industrial/Commercial Facility" means any facility involved and/or used in the production, manufacture, storage, transportation, distribution, exchange or sale of goods and/or commodities, and any facility involved and/or used in providing professional and non-professional services. This category of facilities includes, but is not limited to, any facility defined by either the Standard Industrial Classifications (SIC) or the North American Industry Classification System (NAICS). Facility ownership (federal, state, municipal, private) and profit motive of the facility are not factors in this definition (MS4 Permit).

"Industrial Park" means land development that is set aside for industrial/commercial facility development. Industrial parks are usually located close to transport facilities, especially where more than one transport modalities coincide: highways, railroads, airports, and navigable rivers. It includes office parks, which have offices and light industry (Modified from MS4 Permit).

"Infiltration BMP" means a LID BMP that reduces stormwater runoff by capturing and infiltrating the runoff into in-situ soils or amended onsite soils. Examples of infiltration BMPs include infiltration basins, dry wells, and pervious pavement (MS4 Permit).

"Low Impact Development (LID)" consists of building and landscape features designed to retain or filter stormwater runoff (MS4 Permit).

"Municipal Separate Storm Sewer System (MS4)" means a conveyance or system of conveyances (including roads with drainage systems, municipal streets, catch basins, curbs, gutters, ditches, manmade channels, or storm drains):

(i) Owned or operated by a State, city, town, borough, county, parish, district, association, or other public body (created by or pursuant to State law) having jurisdiction over disposal of sewage, industrial wastes, stormwater, or other wastes, including special districts under State law such as a sewer district, flood control district or drainage district, or similar entity, or an Indian tribe or an authorized Indian tribal organization, or a designated and approved management agency under section 208 of the CWA that discharges to waters of the United States;

(ii) Designed or used for collecting or conveying stormwater;

(iii) Which is not a combined sewer; and

(iv) Which is not part of a Publicly Owned Treatment Works (POTW) as defined at 40 CFR Section 122.2.

(40 CFR Section 122.26(b)(8)) (MS4 Permit)

"**National Pollutant Discharge Elimination System (NPDES)"** means the national program for issuing, modifying, revoking and reissuing, terminating, monitoring and enforcing permits, and imposing and enforcing pretreatment requirements, under CWA Section 307, 402, 318, and 405. The term includes an "approved program" (MS4 Permit).

"Natural Drainage System" means a drainage system that has not been improved (e.g., channelized or armored). The clearing or dredging of a natural drainage system does not cause the system to be classified as an improved drainage system (MS4 Permit).

"New Development" means land disturbing activities; structural development, including construction or installation of a building or structure, creation of impervious surfaces; and land subdivision (MS4 Permit).

"Non-Stormwater Discharge" means any discharge to a municipal storm drain system that is not composed entirely of stormwater (MS4 Permit).

"Outfall" means a point source as defined by 40 CFR 122.2 at the point where a municipal separate storm sewer discharges to waters of the United States and does not include open conveyances connecting two municipal separate storm sewers, or pipes, tunnels or other conveyances with connect segments of the same stream or other waters of the United Sates and are used to convey waters of the United States. (40 CFR Section 122.26(b)(9)) (MS4 Permit).

"Parking Lot" means land area or facility for the parking or storage of motor vehicles used for businesses, commerce, industry, or personal use, with a lot size of 5,000 square feet or more of surface area, or with 25 or more parking spaces (MS4 Permit).

"Planning Priority Projects" means development projects subject to Permittee conditioning and approval for the design and implementation of post-construction controls to mitigate stormwater pollution, prior to completion of the project(s) (Modified from MS4 Permit).

"Pollutant" means any "pollutant" defined in Section 502(6) of the Federal Clean Water Act or incorporated into the California Water Code Section 13373 (MS4 Permit).

"Project" means all development, redevelopment, and land disturbing activities. The term is not limited to "Project" as defined under CEQA (Pub. Resources Code Section 21065) (MS4 Permit).

"Rainfall Harvest and Use" means a LID BMP system designed to capture runoff, typically from a roof but can also include runoff capture from elsewhere within the site, and to provide for temporary storage until the harvested water can be used for irrigation or non-potable uses. The harvested water may also be used for potable water uses if the system includes disinfection treatment and is approved for such use by the local building department (MS4 Permit).

"Receiving Water" means "water of the United States" into which waste and/or pollutants are or may be discharged (MS4 Permit).

"Redevelopment" means land-disturbing activity that results in the creation, addition, or replacement of 5,000 square feet or more of impervious surface area on an already developed site. Redevelopment includes, but is not limited to: the expansion of a building footprint; addition or replacement of a structure; replacement of impervious surface area that is not part of routine maintenance activity; and land disturbing activity related to structural or impervious surfaces. It does not include routine maintenance to maintain original line and grade, hydraulic capacity, or original purpose of facility, nor does it include emergency construction activities required to immediately protect public health and safety (MS4 Permit).

"Regional Board" means the California Regional Water Quality Control Board, Los Angeles Region.

"Restaurant" means a facility that sells prepared foods and drinks for consumption, including stationary lunch counters and refreshment stands selling prepared foods and drinks for immediate consumption (SIC Code 5812) (MS4 Permit).

"Retail Gasoline Outlet" means any facility engaged in selling gasoline and lubricating oils (MS4 Permit).

"Routine Maintenance" includes, but is not limited to projects conducted to:

1. Maintain the original line and grade, hydraulic capacity, or original purpose of the facility.
2. Perform as needed restoration work to preserve the original design grade, integrity and hydraulic capacity of flood control facilities.
3. Includes road shoulder work, regrading dirt or gravel roadways and shoulders and performing ditch cleanouts.

4. Update existing lines* and facilities to comply with applicable codes, standards, and regulations regardless if such projects result in increased capacity.
5. Repair leaks

Routine maintenance does not include construction of new** lines or facilities resulting from compliance with applicable codes, standards and regulations.

* Update existing lines includes replacing existing lines with new materials or pipes.

** New lines are those that are not associated with existing facilities and are not part of a project to update or replace existing lines (MS4 Permit).

"Significant Ecological Areas (SEAs)" means an area that is determined to possess an example of biotic resources that cumulatively represent biological diversity, for the purposes of protecting biotic diversity, as part of the Los Angeles County General Plan. Areas are designated as SEAs, if they possess one or more of the following criteria:

1. The habitat of rare, endangered, and threatened plant and animal species.
2. Biotic communities, vegetative associations, and habitat of plant and animal species that are either one of a kind, or are restricted in distribution on a regional basis.
3. Biotic communities, vegetative associations, and habitat of plant and animal species that are either one of a kind or are restricted in distribution in Los Angeles County.
4. Habitat that at some point in the life cycle of a species or group of species, serves as a concentrated breeding, feeding, resting, migrating grounds and is limited in availability either regionally or within Los Angeles County.
5. Biotic resources that are of scientific interest because they are either an extreme in physical/geographical limitations, or represent an unusual variation in a population or community.
6. Areas important as game species habitat or as fisheries.
7. Areas that would provide for the preservation of relatively undisturbed examples of natural biotic communities in Los Angeles County.
8. Special areas (MS4 Permit).

"Site" means land or water area where any "facility or activity" is physically located or conducted, including adjacent land used in connection with the facility or activity (MS4 Permit).

"Storm Drain System" means any facility or any parts of the facility, including streets, gutters, conduits, natural or artificial drains, channels and watercourse that are used for the purpose of collecting, storing, transporting or disposing of stormwater and are located within the City.

"Storm Water or Stormwater" means runoff, snow melt runoff, and surface runoff and drainage related to precipitation events (pursuant to 40 CFR Section 122.26(b)(13); 55 Fed. Reg. 47990, 47995 (Nov. 16, 1990)) (MS4 Permit).

"Urban Runoff" means surface water flow produced by storm and non-storm events. Non-storm events include flow from residential, commercial or industrial activities involving the use of potable and non-potable water.

SECTION _____ OF CHAPTER 21, SEWERS AND STORM DRAINS
LOW IMPACT DEVELOPMENT (LID) MEASURES FOR NEW DEVELOPMENT AND/OR REDEVELOPMENT PLANNING AND CONSTRUCTION ACTIVITIES.

A. Objective. The provisions of this Section establish requirements for construction activities and facility operations of Development and Redevelopment projects to comply with the current MS4 Permit, lessen the water quality impacts of development and redevelopment by using smart growth practices, and integrate LID practices and standards for stormwater pollution mitigation through means of infiltration, evapotranspiration, biofiltration, and rainfall harvest and use. LID shall be inclusive of new development and/or redevelopment requirements.

B. Scope. This Section contains requirements for stormwater pollution control measures in Development and Redevelopment projects and authorizes the City of Vernon to further define and adopt stormwater pollution control measures, and to develop LID principles and requirements, including but not limited to the objectives and specifications for integration of LID strategies, grant waivers from the LID requirements, and collect funds for projects that are granted waivers. Except as otherwise provided herein, the City shall administer, implement, develop guidelines and enforce the provisions of this Section.

C. Applicability. Development and Redevelopment projects, termed "Planning Priority Projects," subject to design and implementation of post-construction controls to mitigate potential stormwater pollution, prior to completion of the project(s), are:

(1) All development projects equal to 1 acre or greater of disturbed area that adds more than 10,000 square feet of impervious surface area.
(2) Industrial parks 10,000 square feet or more of surface area.
(3) Commercial malls 10,000 square feet or more of surface area.
(4) Retail gasoline outlets with 5,000 square feet or more of surface area.
(5) Restaurants (Standard Industrial Classification (SIC) of 5812) with 5,000 square feet or more of surface area.
(6) Parking lots with 5,000 square feet or more of impervious surface area, or with 25 or more parking spaces.
(7) Streets and roads construction of 10,000 square feet or more of impervious surface area. Street and road construction applies to standalone streets, roads, highways, and freeway projects, and also applies to streets within larger projects.
(8) Automotive service facilities (Standard Industrial Classification (SIC) of 5013, 5014, 5511, 5541, 7532-7534 and 7536-7539) 5,000 square feet or more of surface area.
(9) Projects located in or directly adjacent to, or discharging directly to an Environmentally Sensitive Area (ESA), where the development will:
    a. Discharge stormwater runoff that is likely to impact a sensitive biological species or habitat; and
    b. Create 2,500 square feet or more of impervious surface area
(10) Single-family hillside homes.
(11) Redevelopment Projects
    a. Land disturbing activity that results in the creation or addition or replacement of 5,000 square feet or more of impervious surface area on an already developed site on Planning Priority Project categories.
    b. Where Redevelopment results in an alteration to more than fifty percent of impervious surfaces of a previously existing development, and the existing development was not subject to post-construction stormwater quality control requirements, the entire development site must be mitigated. If the development site was subject to post-construction stormwater quality control requirements, then only the area of alteration must be mitigated.
    c. Where Redevelopment results in an alteration of less than fifty percent of impervious surfaces of a previously existing development, and the existing development was not subject to post-construction stormwater quality control requirements, only the alteration must be mitigated, and not the entire development.
    d. Redevelopment does not include routine maintenance activities that are conducted to maintain original line and grade, hydraulic capacity, original purpose of facility or emergency redevelopment activity required to protect public health and safety. Impervious surface replacement, such as the reconstruction of parking lots and

roadways which does not disturb additional area and maintains the original grade and alignment, is considered a routine maintenance activity. Redevelopment does not include the repaving of existing roads to maintain original line and grade.

e. Existing single-family dwelling and accessory structures are exempt from the Redevelopment requirements unless such projects create, add, or replace 10,000 square feet of impervious surface area.

D. Effective Date. The Planning and Land Development requirements contained in Section E shall become effective thirty (30) days from the adoption of the Ordinance. This includes Planning Priority Projects that are discretionary permit projects or project phases that have not been deemed complete for processing, or discretionary permit projects without vesting tentative maps that have not requested and received an extension of previously granted approvals within 90 days of adoption of the Ordinance. Projects that have been deemed complete within 90 days of adoption of the Ordinance are not subject to the requirements of this Chapter. Ministerial projects for which a grading plan was submitted prior to February 6, 2013 and approved by the City of Vernon Community Services & Water Department shall not be subject to the requirements contained in Section E.

E. Stormwater Pollution Control Requirements. The Site for every Planning Priority Project shall be designed to control pollutants, pollutant loads, and runoff volume to the maximum extent feasible by minimizing impervious surface area and controlling runoff from impervious surfaces through infiltration, evapotranspiration, bioretention and/or rainfall harvest and use.

(1) A new single-family hillside home development shall include mitigation measures to:
   a. Conserve natural areas;
   b. Protect slopes and channels;
   c. Provide storm drain system stenciling and signage;
   d. Divert roof runoff to vegetated areas before discharge unless the diversion would result in slope instability; and
   e. Direct surface flow to vegetated areas before discharge, unless the diversion would result in slope instability.

(2) Street and road construction of 10,000 square feet or more of impervious surface shall follow the City of Vernon's Green Streets Policy to the maximum extent practicable.

(3) The remainder of Planning Priority Projects shall prepare an LID Plan to comply with the following:
   a. Retain stormwater runoff onsite for the Stormwater Quality Design Volume (SWQDv) defined as the runoff from:
      i. The 85th percentile 24-hour runoff event as determined from the Los Angeles County 85th percentile precipitation isohyetal map; or
      ii. The volume of runoff produced from a 0.75 inch, 24-hour rain event, whichever is greater.
   b. Minimize hydromodification impacts to natural drainage systems as defined in the MS4 Permit
   c. To demonstrate technical infeasibility, the project applicant must demonstrate that the project cannot reliably retain 100 percent of the SWQDv on-site, even with the maximum application of green roofs and rainwater harvest and use, and that compliance with the applicable post-construction requirements would be technically infeasible by submitting a site-specific hydrologic and/or design analysis conducted and endorsed by a registered professional engineer, geologist, architect, and/or landscape architect. Technical infeasibility may result from conditions including the following:

i. The infiltration rate of saturated in-situ soils is less than 0.3 inch per hour and it is not technically feasible to amend the in-situ soils to attain an infiltration rate necessary to achieve reliable performance of infiltration or bioretention BMPs in retaining the SWQDv onsite.
ii. Locations where seasonal high groundwater is within five to ten feet of surface grade;
iii. Locations within 100 feet of a groundwater well used for drinking water;
iv. Brownfield development sites or other locations where pollutant mobilization is a documented concern;
v. Locations with potential geotechnical hazards;
vi. Smart growth and infill or redevelopment locations where the density and/ or nature of the project would create significant difficulty for compliance with the onsite volume retention requirement.

d. If partial or complete onsite retention is technically infeasible, the project Site may biofiltrate 1.5 times the portion of the remaining SWQDv that is not reliably retained onsite. Biofiltration BMPs must adhere to the design specifications provided in the MS4 Permit.
   i. Additional alternative compliance options such as offsite infiltration and groundwater replenishment projects may be available to the project Site. The project Site should contact the City of Vernon to determine eligibility.

e. The remaining SWQDv that cannot be retained or biofiltered onsite must be treated onsite to reduce pollutant loading. BMPs must be selected and designed to meet pollutant-specific benchmarks as required per the MS4 Permit. Flow-through BMPs may be used to treat the remaining SWQDv and must be sized based on a rainfall intensity of:
   i. 0.2 inches per hour, or
   ii. The one year, one-hour rainfall intensity as determined from the most recent Los Angeles County isohyetal map, whichever is greater.

(4) Yearly monitoring sample results for Infiltration system projects shall be provided to the City to ensure infiltration system is not causing any type of contamination on the project site.
   a. Monitoring sample results will be required through the lifetime of the infiltration system; and
   b. Should contamination occur, the property owner will be required to remediate the site at its own expense; and
   c. Additional stormwater LID strategies will be implemented on the project site.

APPENDIX C

SITE RECONNAISSANCE PHOTOGRAPHS AND CHECKLIST

LANGAN

Site Reconnaissance Photos

Client Name:	Site Location:	Project No.
GIC Vernon LLC	3163 East Vernon Avenue, Vernon CA	721040502

Date	Photo No.
4 Dec 2024	1

Direction Photo Taken:

North

Description:

View along the eastern property line from the southern property line.



Date	Photo No.
4 Dec 2024	2

Direction Photo Taken:

East

Description:

View along the southern property line to the east.



LANGAN

Site Reconnaissance Photos

Client Name:	Site Location:	Project No.
GIC Vernon LLC	3163 East Vernon Avenue, Vernon CA	721040502

Date	Photo No.
4 Dec 2024	3

Direction Photo Taken:

North

Description:

View along the western property line to the north.



Date	Photo No.
4 Dec 2024	4

Direction Photo Taken:

Northeast

Description:

Construction material storage located in the northeast corner.



LANGAN

Site Reconnaissance Photos

Client Name:	Site Location:	Project No.
GIC Vernon LLC	3163 East Vernon Avenue, Vernon CA	721040502

Date	Photo No.
4 Dec 2024	5

Direction Photo Taken:

North

Description:

Stockpiles located in the central portion of the subject property.



Date	Photo No.
4 Dec 2024	6

Direction Photo Taken:

Northeast

Description:

Previous entrance for historical train tracks.



LANGAN

Site Reconnaissance Photos

Client Name:	Site Location:	Project No.
GIC Vernon LLC	3163 East Vernon Avenue, Vernon CA	721040502

Date	Photo No.
4 Dec 2024	7

Direction Photo Taken:

West

Description:

Previous location of the historical rail spurs. Rail spurs were removed during demolition activities in early 2024.



Date	Photo No.
4 Dec 2024	8

Direction Photo Taken:

Northwest

Description:

Location of red soil encountered during demolition activities in the northwest corner.



LANGAN

Site Reconnaissance Photos

Client Name:	Site Location:	Project No.
GIC Vernon LLC	3163 East Vernon Avenue, Vernon CA	721040502

Date	Photo No.
4 Dec 2024	9

Direction Photo Taken:

West

Description:

Previous location of main building, basement, and tunnel entrance along the southern property line.



Date	Photo No.
4 Dec 2024	10

Direction Photo Taken:

East

Description:

Eastern adjoining property, Coast Packaging.



LANGAN

PHASE I ESA SITE RECONNAISSANCE CHECKLIST

GENERAL INFORMATION

Langan assessor(s): Katherine Thomas
Date of subject property reconnaissance: 4 December 2024
Business name / subject property occupant: GIC Vernon LLC
Full subject property address: 3049, 3095, and 3163 East Vernon Avenue, Vernon CA
Weather conditions: 60F, Sunny

Features, Activities, Uses, and Conditions	Identified/Observed?		Report Section(s)
General Subject Property Setting	**Yes**	**No**	
Current use(s) of the subject property	☒	☐	2.
Past use(s) of the subject property	☐	☒	3.1
Current use(s) of adjoining properties	☒	☐	4.1
Past use(s) of adjoining properties	☐	☒	4.2
Current or past uses in the surrounding area	☒	☐	4.1 and 4.2
Geologic, hydrogeologic, hydrologic, and topographic conditions	☒	☐	2.2
Structures and other improvements at the subject property	☐	☒	2.3
Roads	☒	☐	2.3
Potable water supply/source for the subject property	☐	☒	2.4
Sewage disposal system for the subject property	☐	☒	2.4

Interior/Exterior Features	**At Interior?**		**At Exterior?**		**Report Section(s) (if yes)**
	Yes	**No**	**Yes**	**No**	
Hazardous substances and petroleum products in connection with identified uses	☐	☒	☐	☒	2.5
Storage tanks	☐	☒	☐	☒	2.5.1 and 2.5.2
Strong, pungent, or noxious odors and their sources	☐	☒	☐	☒	2.6
Standing surface water and pools or sumps containing liquids likely to be hazardous substances or petroleum products	☐	☒	☐	☒	2.5
Drums, totes, and intermediate bulk containers	☐	☒	☐	☒	2.5.3
Hazardous substance and petroleum product containers not in connection with identified uses	☐	☒	☐	☒	2.5.4
Unidentified substance containers	☐	☒	☐	☒	2.5.4
PCB-containing items	☐	☒	☐	☒	2.5.4
Heating/cooling	☐	☒	☐	☒	2.4
Stains or corrosion on floors, walls, or ceilings	☐	☒	☐	☒	2.5 and 2.7
Drains and sumps	☐	☒	☐	☒	2.8
Pits, ponds, or lagoons	☐	☒	☐	☒	2.2.3
Stained soil or pavement	☐	☒	☐	☒	2.5 and 2.7
Stressed vegetation	☐	☒	☐	☒	2.9
Solid waste	☐	☒	☐	☒	2.7
Water/wastewater	☐	☒	☐	☒	2.8 and 2.9
Wells	☐	☒	☐	☒	2.2.3
Septic systems or cesspools	☐	☒	☐	☒	2.8

APPENDIX D

USER PROVIDED INFORMATION

Clear Form

ASTM E1527-21 User Questionnaire

Please complete the below form and return to Langan.

Providing the following information (if available) to the environmental professional (Langan) is one of the requirements to qualify for one of the Landowner Liability Protections (LLP) offered under CERCLA. Missing or incomplete information for questions 1 through 6 could result in a determination that "all appropriate inquiry" is not complete. Additional information should be provided for "Yes" answers where relevant.

General Information

User/Client Names: GIC Vernon LLC

Reason for the Phase I ESA: Old Phase I expired past it's 6 month term

Type of property: Industrial / Data Center

Type of property transaction (e.g. sale, purchase, exchange): N/A

Subject property address (provide documentation of subject property boundary):
3049 East Vernon Avenue

Site Contact and Contact Information: Jim Cottrell, (949) 407-0154

Relying Party(ies):

Required Information

(1.) Environmental liens that are filed or recorded against the subject property (40 CFR 312.25).

Did a search of recorded land title records (or judicial records where appropriate) identify any environmental liens filed or recorded against the subject property under federal, tribal, state or local law?

Yes ○ No ◉

(2.) Activity and use limitations that are in place on the subject property or that have been filed or recorded against the subject property (40 CFR 312.26(a)(1)(v) and (vi)).

Did a search of recorded land title records (or judicial records where appropriate) identify any AULs, such as engineering controls, land use restrictions or institutional controls that are in place at the subject property and/or have been filed or recorded against the subject property under federal, tribal, state or local law?

Yes ○ No ◉

(3.) Specialized knowledge or experience of the person seeking to qualify for the LLP (40 CFR 312.28).

Do you have any specialized knowledge or experience related to the subject property or nearby properties? For example, are you involved in the same line of business as the current or former occupants of the subject property or an adjoining property so that you would have specialized knowledge of the chemicals and processes used by this type of business?

Yes ○ No ◉

(4.) Relationship of the purchase price to the fair market value of the subject property if it were not contaminated (40 CFR 312.29).

Does the purchase price being paid for this subject property reasonably reflect the fair market value of the subject property?

Yes ○ No ◉

If you conclude that there is a difference, have you considered whether the lower purchase price is because contamination is known or believed to be present at the subject property?

Yes ○ No ◉

(5.) Commonly known or reasonably ascertainable information about the subject property (40 CFR 312.30).

	Yes	No
Are you aware of commonly known or reasonably ascertainable information about the subject property that would help the environmental professional to identify conditions indicative of releases or threatened releases?	◉	○
For example,	Yes	No
(a.) Do you know the past uses of the subject property?	◉	○
(b.) Do you know of specific chemicals that are present or once were present at the subject property?	◉	○
(c.) Do you know of spills or other chemical releases that have taken place at the subject property?	○	◉
(d.) Do you know of any environmental cleanups that have taken place at the subject property?	○	◉

(6.) The degree of obviousness of the presence or likely presence of contamination at the subject property, and the ability to detect the contamination by appropriate investigation (40 CFR 312.31).

	Yes	No
Based on your knowledge and experience related to the subject property, are there any obvious indicators that point to the presence or likely presence of releases at the subject property?	◉	○
Do you have knowledge or experience with the subject property that may be pertinent to the environmental professional (for example, copies of any available prior environmental site assessment reports, documents, correspondence, etc., concerning the property and its environmental condition)?	◉	○

(7.) Proceedings Involving the Subject Property Questions (Section 10.9 of ASTM E1527-21 and Section 10.10 of ASTM E2247-16)

Do you know of:	Yes	No
(a.) Any pending, threatened, or past litigation relevant to hazardous substances or petroleum products in, on, or from the subject property?	○	◉
(b.) Any pending, threatened, or past administrative proceedings relevant to hazardous substances or petroleum products in, on, at, or from the subject property?	○	◉
(c) Any notices from any governmental entity regarding any possible violation of environmental laws or possible liability relating to hazardous substances or petroleum products?	○	◉

Signature

It is understood that the information presented in this form is an integral part of the Phase I ESA process and that Langan will evaluate and rely on this information in the development of the final Phase I ESA report.

Completed By: _____

Print/Type Name: Alan Cockburn

Title: Vice President

Company: GIC Vernon LLC

Relationship to Client/User: _____

Date: December 18, 2024

APPENDIX E

HISTORICAL RESOURCES

3049 E Vernon Avenue
3049 E Vernon Avenue
Los Angeles, CA 90058

Inquiry Number: 7834679.5
November 27, 2024

The EDR-City Directory Abstract

Environmental Data Resources Inc

6 Armstrong Road
Shelton, CT 06484
800.352.0050
www.edrnet.com

TABLE OF CONTENTS

SECTION

Executive Summary

Findings

City Directory Images

Thank you for your business.
Please contact EDR at 1-800-352-0050
with any questions or comments.

Disclaimer - Copyright and Trademark Notice

This Report contains certain information obtained from a variety of public and other sources reasonably available to Environmental Data Resources, LLC. It cannot be concluded from this Report that coverage information for the target and surrounding properties does not exist from other sources. This Report is provided on an "AS IS", "AS AVAILABLE" basis. **NO WARRANTY EXPRESS OR IMPLIED IS MADE WHATSOEVER IN CONNECTION WITH THIS REPORT. ENVIRONMENTAL DATA RESOURCES, LLC AND ITS SUBSIDIARIES, AFFILIATES AND THIRD PARTY SUPPLIERS DISCLAIM ALL WARRANTIES, OF ANY KIND OR NATURE, EXPRESS OR IMPLIED, ARISING OUT OF OR RELATED TO THIS REPORT OR ANY OF THE DATA AND INFORMATION PROVIDED IN THIS REPORT, INCLUDING WITHOUT LIMITATION, ANY WARRANTIES REGARDING ACCURACY, QUALITY, CORRECTNESS, COMPLETENESS, COMPREHENSIVENESS, SUITABILITY, MERCHANTABILITY, FITNESS FOR A PARTICULAR PURPOSE, TITLE, NON-INFRINGEMENT, MISAPPROPRIATION, OR OTHERWISE. ALL RISK IS ASSUMED BY THE USER. IN NO EVENT SHALL ENVIRONMENTAL DATA RESOURCES, LLC OR ITS SUBSIDIARIES, AFFILIATES OR THIRD PARTY SUPPLIERS BE LIABLE TO ANYONE FOR ANY DIRECT, INCIDENTAL, INDIRECT, SPECIAL, CONSEQUENTIAL OR OTHER DAMAGES OF ANY TYPE OR KIND (INCLUDING BUT NOT LIMITED TO LOSS OF PROFITS, LOSS OF USE, OR LOSS OF DATA), ARISING OUT OF OR IN ANY WAY CONNECTED WITH THIS REPORT OR ANY OF THE DATA AND INFORMATION PROVIDED IN THIS REPORT.** Any analyses, estimates, ratings, environmental risk levels, or risk codes provided in this Report are provided for illustrative purposes only, and are not intended to provide, nor should they be interpreted as providing any facts regarding, or prediction or forecast of, any environmental risk for any property. Only an assessment performed by a qualified environmental professional can provide findings, opinions or conclusions regarding the environmental risk or conditions in, on or at any property.

Copyright 2023 by Environmental Data Resources, LLC. All rights reserved. Reproduction in any media or format, in whole or in part, of any report or map of Environmental Data Resources, LLC, or its affiliates, is prohibited without prior written permission.

EDR and its logos (including Sanborn and Sanborn Map) are trademarks of Environmental Data Resources, LLC or its affiliates. All other trademarks used herein are the property of their respective owners.

EXECUTIVE SUMMARY

DESCRIPTION

Environmental Data Resources, Inc.'s (EDR) City Directory Abstract is a screening tool designed to assist environmental professionals in evaluating potential liability on a target property resulting from past activities. EDR's City Directory Abstract includes a search and abstract of available city directory data. For each address, the directory lists the name of the corresponding occupant at approximately five year intervals.

Business directories including city, cross reference and telephone directories were reviewed, if available, at approximately five year intervals for the years spanning 1920 through current. This report compiles information gathered in this review by geocoding the latitude and longitude of properties identified and gathering information about properties within 332 feet of the target property.

Summary information obtained is provided in the text of this report.

RECORD SOURCES

The EDR City Directory Report accesses a variety of business directory sources, including Haines, InfoUSA, Polk, Cole, Bresser, and Stewart. Listings marked as EDR Digital Archive access Cole and InfoUSA records. The various directory sources enhance and complement each other to provide a more thorough and accurate report.

EDR is licensed to reproduce certain City Directory works by the copyright holders of those works. The purchaser of this EDR City Directory Report may include it in report(s) delivered to a customer.

RESEARCH SUMMARY

The following research sources were consulted in the preparation of this report. An "X" indicates where information was identified in the source and provided in this report.

Year	*Source*	*TP*	*Adjoining*	*Text Abstract*	*Source Image*
2020	EDR Digital Archive	X	X	X	-
2017	Cole Information	-	-	-	-
2014	Cole Information	X	X	X	-
2010	Cole Information	-	X	X	-
2006	Haines Company, Inc	X	X	X	-
2005	Cole Information	X	X	X	-
2004	Haines Company	-	-	-	-
2003	Haines & Company	-	-	-	-
2001	HAINES & COMPANY INC.	-	-	-	-
2000	Haines & Company	X	X	X	-
1999	Haines & Company	-	-	-	-
1996	Pacific Bell	-	-	-	-
1995	Cole Information	X	X	X	-
1992	Cole Information	X	X	X	-
1991	Pacific Telephone	X	-	X	-
1990	Pacific Bell	X	X	X	-

EXECUTIVE SUMMARY

Year	Source	TP	Adjoining	Text Abstract	Source Image
1986	Pacific Bell	X	X	X	-
1985	Pacific Bell	X	-	X	-
1981	Pacific Telephone	X	X	X	-
1980	Pacific Telephone	X	-	X	-
1976	R.L. Polk & Co Publishers	X	-	X	-
1975	Pacific Telephone	X	-	X	-
1972	R. L. Polk & Co.	-	-	-	-
1971	Pacific Telephone	X	X	X	-
1970	Pacific Telephone	X	-	X	-
1969	R. L. Polk & Co.	-	-	-	-
1967	Pacific Telephone	-	-	-	-
1966	THE PACIFIC TELEPHONE AND TELEGRAPH COMPNAY	-	-	-	-
1965	Pacific Telephone	X	-	X	-
1964	Pacific Telephone	-	-	-	-
1963	Pacific Telephone	-	-	-	-
1962	Pacific Telephone	X	X	X	-
1961	R. L. Polk & Co.	-	-	-	-
1960	Pacific Telephone	-	-	-	-
1958	Pacific Telephone	X	X	X	-
1957	Pacific Telephone	-	-	-	-
1956	Pacific Telephone	-	-	-	-
1955	The Pacific Telephone & Telegraph Co.	-	-	-	-
1954	R. L. Polk & Co.	-	-	-	-
1952	Los Angeles Directory Co.	-	-	-	-
1951	Pacific Telephone & Telegraph Co.	X	X	X	-
1950	The Pacific Telephone & Telegraph Co.	-	-	-	-
1949	Los Angeles Directory Co.	-	-	-	-
1948	Los Angeles Directory Co.	-	-	-	-
1947	Los Angeles Directory Co.	-	-	-	-
1946	Southern California Telephone Co	-	-	-	-
1945	R. L. Polk & Co.	-	-	-	-
1944	R. L. Polk & Co.	-	-	-	-
1942	Los Angeles Directory Co.	-	X	X	-
1940	Southern California Telephone Co.	-	-	-	-
1939	Los Angeles Directory Co.	-	-	-	-

EXECUTIVE SUMMARY

Year	Source	TP	Adjoining	Text Abstract	Source Image
1938	Pacific Telephone	-	-	-	-
1937	Los Angeles Directory Co.	-	-	-	-
1936	R. L. Polk & Co.	-	-	-	-
1935	R. L. Polk & Co.	-	-	-	-
1934	Los Angeles Directory Co.	-	-	-	-
1933	Los Angeles Directory Co.	-	-	-	-
1932	Los Angeles Directory Co.	-	-	-	-
1931	Los Angeles Directory Co.	-	-	-	-
1930	R. L. Polk & Co.	-	-	-	-
1929	Los Angeles Directory Co.	-	X	X	-
1928	Los Angeles Directory Co.	-	-	-	-
1927	Los Angeles Directory Co.	-	-	-	-
1926	Los Angeles Directory Co.	-	-	-	-
1925	R. L. Polk & Co.	-	-	-	-
1924	Los Angeles Directory Co.	-	X	X	-
1923	Los Angeles Directory Co.	-	-	-	-
1921	Los Angeles Directory Co.	-	-	-	-
1920	Pacific Telephone	-	-	-	-

EXECUTIVE SUMMARY

SELECTED ADDRESSES

The following addresses were selected by the client, for EDR to research. An "X" indicates where information was identified.

Address	*Type*	*Findings*
3095 E Vernon Avenue	Client Entered	
3163 E Vernon Avenue	Client Entered	

FINDINGS

TARGET PROPERTY INFORMATION

ADDRESS

3049 E Vernon Avenue
Los Angeles, CA 90058

FINDINGS DETAIL

Target Property research detail.

E VERNON

3163 E VERNON

Year	*Uses*	*Source*
2006	AMERICOLD	Haines Company, Inc
	LOGISTIC	Haines Company, Inc
2000	SOUTHLAND MEAT CO	Haines & Company
1990	GLOBE PACKING	Pacific Bell
	GOLD PAK MEAT CO INC	Pacific Bell
	WESTERN BEEF PROCESSORS	Pacific Bell
1986	GOLD-PAK MEAT CO INC	Pacific Bell
	WESTERN BEEF PROCESSORS	Pacific Bell
1981	GEM PACKING CO INC	Pacific Telephone
	GOLD-PAK MEAT CO INC	Pacific Telephone
	HARVEY MEAT	Pacific Telephone
	LANDMARK BEEF PROCESSORS INC	Pacific Telephone
	LEETON TRANSPORTATION	Pacific Telephone
1976	Gold Pak Meat Co Inc	Pacific Telephone
1971	Gold Pak Meat Co Inc	Pacific Telephone
1962	Amp Cattle Co	Pacific Telephone
	BOND MEAT CO	Pacific Telephone
	STATE PACKING CO	Pacific Telephone
1958	STATE PACKING CO	Pacific Telephone
1951	E Vernon Ver State Packing Co	Pacific Telephone & Telegraph Co.

FINDINGS

E VERNON AVE

3049 E VERNON AVE

Year	Uses	Source
2020	CLOUGHERTY PACKING LLC	EDR Digital Archive
	MAIN OFFICE	EDR Digital Archive
2014	FARMER JOHN CLOUGHERTY PACKING CO	Cole Information
2005	CLOUGHERTY PACKING CO	Cole Information
	FARMER JOHN MEATS	Cole Information
1992	CLOUGHERTY PCKNG CO	Cole Information

E Vernon Avenue

3095 E Vernon Avenue

Year	Uses	Source

3163 E Vernon Avenue

Year	Uses	Source

VERNON AVE

3049 VERNON AVE

Year	Uses	Source
2006	CLGHRTY PCKNG	Haines Company, Inc
	CLOUGHERTY	Haines Company, Inc
	FARMER JOHN I	Haines Company, Inc
	PACKING CO GENL	Haines Company, Inc
2000	CLOUGHERTY PACKING	Haines & Company
	CLOUGHERTY PCKNG CO	Haines & Company
	FARMER JOHN	Haines & Company
1995	CLOUGHE RTY PACKIN G CO	Pacific Bell
	CLOUGHERTY PACKING CO	Pacific Bell
	FARME R JOHN Clouaherty Packing Co	Pacific Bell
	Farmer John Clougherty Packing Co	Pacific Bell

FINDINGS

Year	Uses	Source
1995	FARMER JOHN CLOUGHERTY PACKING CO LOS ANGELES	Pacific Bell
	General Ofc	Pacific Bell
	Na Charge To Calling Party	Pacific Bell
	O Sales Dept	Pacific Bell
1991	CLOUGHERTY PACKMG CO LOS ANGELES	Pacific Bell
	Clouse DM	Pacific Bell
	Farmer John Meats	Pacific Bell
	G General Offices	Pacific Bell
	LOS ANGELES	Pacific Bell
	Sales Dept	Pacific Bell
1990	CLOUGHERTY PACKING CO	Pacific Bell
	FARMER JOHN CLOUGHERTY PACKING CO	Pacific Bell
1986	CLOUGHERTY PACKING CO	Pacific Bell
	FARMER JOHN CLOUGHERTY PACKING CO	Pacific Bell
1985	CLOUGHE RTY PACKIN G CO	Pacific Bell
	Clougherty Packing Co	Pacific Bell
	FARME R JOHN Clougherty Packing Co	Pacific Bell
	Farmer John Bl Rev	Pacific Bell
	Farmer John Clougherty Packing Co	Pacific Bell
	Farmer Johns Meat Co	Pacific Bell
	CLOUGHERTY PACKING CO	Pacific Bell Telephone
	FARMER JOHN Clougherty Packing Co	Pacific Bell Telephone
1981	CLOUGHERTY PACKING CO VER	Pacific Telephone
	FARMER JOHN CLOUGHERTY PACKING CO VER	Pacific Telephone
1980	CLOUGHERTY PACKING CO	Pacific Telephone
	FARMER JOHNS MEAT CO	Pacific Telephone
1975	Clougherty Packing Co	Pacific Telephone
	FARMER JOHN Clougherty Packing Co	Pacific Telephone
1971	CLOUGHERTY PACKING CO	Pacific Telephone
1958	CLOUGHERTY PACKING CO	Pacific Telephone
	FARMER JOHN Clougherty Packing Co	Pacific Telephone

Year	Uses	Source
1951	E Vernon Ver Clougherty Packing Co	Pacific Telephone & Telegraph Co.

3095 VERNON AVE

Year	Uses	Source
2000	XXXX	Haines & Company
1971	Herbert Packing Co	Pacific Telephone
1958	Ideal Packing Co Inc	Pacific Telephone
	Roitblat Sam Ideal Packing Co Inc	Pacific Telephone
1951	E Vernon Av Ver Ideal Packing Co Inc	Pacific Telephone & Telegraph Co.

VERNON ST

3049 VERNON ST

Year	Uses	Source
1970	CLOUGHEIITY PACKING CO	Pacific Telephone
	CLOUGHERTY PACKING CO	Pacific Telephone
	FARMER JOHN CLOUGHERTY PACKING CO	Pacific Telephone
1965	CLOUGHERTY PACKING CO	Pacific Telephone
	FARMER JOHN CLOUGHERTY PACKING CO	Pacific Telephone
1962	CLOUGHERTY PACKING CO	Pacific Telephone
	FARMER JOHN CLOUGHERTY PACKING CO	Pacific Telephone
1958	CLOUGHERTY PACKING CO	Pacific Telephone
	FARMER JOHN CLOUGHERTY PACKING CO	Pacific Telephone

3095 VERNON ST

Year	Uses	Source
1970	IDEAL PACKING CO INC	Pacific Telephone
1965	IDEAL PACKING CO INC	Pacific Telephone
1962	IDEAL PACKING CO INC	Pacific Telephone

FINDINGS

ADJOINING PROPERTY DETAIL

The following Adjoining Property addresses were researched for this report. Detailed findings are provided for each address.

E VERNON AVE

3030 E VERNON AVE

Year	Uses	Source
2020	CRYSTAL PROMOTIONS	EDR Digital Archive
2014	CRYSTAL PROMOTIONS	Cole Information
2010	CRYSTAL PROMOTIONS	Cole Information
2005	METRO NOVELTY & BLEADING CO	Cole Information
1995	METRO NOVELTY & PLEATING CO	Cole Information
1992	METRO NOVELTY	Cole Information

3031 E VERNON AVE

Year	Uses	Source
2020	ARCO	EDR Digital Archive
	ATM	EDR Digital Archive
	ZOHRAJ LLC	EDR Digital Archive
	MELICO INC	EDR Digital Archive
	AMPM	EDR Digital Archive
2014	GET U IN LOCKSMITH	Cole Information
	J & J OIL INC	Cole Information
2010	ARCO	Cole Information

3040 E VERNON AVE

Year	Uses	Source
2005	CALIFORNIA TRIM	Cole Information
1995	CALIFORNIA TRIM	Cole Information
1992	CA TRIM	Cole Information

3094 E VERNON AVE

Year	Uses	Source
2020	NICHOLAS ALEXANDER	EDR Digital Archive
1995	R C DELPHEY ENGINEERING INC	Cole Information

Year	Uses	Source
1992	DELPHEY R C ENGRG	Cole Information

VERNON AV VERNON

3030 VERNON AV VERNON

Year	Uses	Source
1942	UNION PACKING CO Meats Wholesale and Packers	Los Angeles Directory Co.

VERNON AVE

3020 VERNON AVE

Year	Uses	Source
2000	XXXX	Haines & Company
1986	MARTIN V MEATS	Pacific Bell

3026 VERNON AVE

Year	Uses	Source
2000	XXXX	Haines & Company
1986	B & H REFRIGERATION SERVICE	Pacific Bell
	GOTOR TOMAS JR WHSLE MEATS	Pacific Bell
	M & V MEATS	Pacific Bell
	PURITAN MEAT CO	Pacific Bell
	SUMMIT TRADING CO	Pacific Bell
	VOLMER S WHSLE MEATS	Pacific Bell
1981	BELLA DONNA SAUSAGE	Pacific Telephone
	GOLDEN BEAR PRODUCE DISTRIBUTION INC	Pacific Telephone
1971	LUER PACKING CO	Pacific Telephone
1958	Luer Packing Co	Pacific Telephone
1951	E Vernon Ver Luer Packing Co	Pacific Telephone & Telegraph Co.

3029 VERNON AVE

Year	Uses	Source
1986	AROUH JOS A WEST COAST MEAT CO	Pacific Bell
	BACHO S MEATS	Pacific Bell
	BEE-JAY MEAT CO	Pacific Bell

FINDINGS

Year	Uses	Source
1986	DARA MEAT CO	Pacific Bell
	FERRARO WHSLE MEATS	Pacific Bell
	JOHN & SONS TRUCKING	Pacific Bell
	JOHN AND SONS UNLOADING SERVICE	Pacific Bell
	JOHN & SONS TRUCKING	Pacific Bell
	JOHN AND SONS UNLOADING SERVICE	Pacific Bell
	WEST COAST MEAT	Pacific Bell
	WEST COAST MEAT CO	Pacific Bell
	WESTERN CATTLE KILL CO INC	Pacific Bell
1981	MEAT PACKING CO	Pacific Telephone
	FERRARO WHSLE MEATS	Pacific Telephone
	INTERNATIONAL BY PRODUCTS	Pacific Telephone
	WESTERN CATTLE KILL CO INC	Pacific Telephone
1971	Gem Packing Co Inc	Pacific Telephone
	Harvey Meat	Pacific Telephone
	Leeton Transportation	Pacific Telephone
1951	E Vernon Ver Merchants Packing Co	Pacific Telephone & Telegraph Co.
1929	WESCOTT Mairan bkpr Karl Shoe Stores r	Los Angeles Directory Co.
1924	MERCHANTS Packing Co Isaac Foorman pres D L Keefe v pres M H Foorman sec treas and gen mgr	Los Angeles Directory Co.

3030 VERNON AVE

Year	Uses	Source
2006	CRYSTAL	Haines Company, Inc
	PROMOTIONS	Haines Company, Inc
2000	METRO NOVELTY	Haines & Company
	SOTO WHOLESALE	Haines & Company
1990	MAXI TRIMS	Pacific Bell
	MAXI TRIMS	Pacific Bell
	METRO TRIM BIAS & NOVELTIE GROUPS	Pacific Bell
1981	UNION PACKING CO VER	Pacific Telephone
	VASA-WEST DISTRIBUTORS	Pacific Telephone
1971	Miller Adolph Union Packing Co	Pacific Telephone

FINDINGS

Year	Uses	Source
1971	UNION PACKING CO	Pacific Telephone
1958	Miller Adolph Union Packing Co	Pacific Telephone
	UNION PACKING CO	Pacific Telephone
1951	E Vernon Ver Miller Adolph Union Packing Co	Pacific Telephone & Telegraph Co.
	E Vernon Ver Union Packing Co	Pacific Telephone & Telegraph Co.
1924	De La Pena Jesus lab h	Los Angeles Directory Co.
	UNION Packing Co Adolph Miller pres Jos Borne v pres	Los Angeles Directory Co.

3031 VERNON AVE

Year	Uses	Source
2000	AARONSON Dale	Haines & Company

3040 VERNON AVE

Year	Uses	Source
2000	XXXX	Haines & Company

3041 VERNON AVE

Year	Uses	Source
2000	XXXX	Haines & Company
1986	DAVISON BUTCHERS SUPPLY VER	Pacific Bell
	DAVISON BUTCHERS SUPPLY INC VER	Pacific Bell
	DAVISON S BUTCHERS SUPPLY VER	Pacific Bell
	DAVISON BUTCHERS SUPPLY	Pacific Bell
1981	DAVIDSON BUTCHER S SUPPLY INC VER	Pacific Telephone
	DAVISON BUTCHER S SUPPLY HOUSE VER	Pacific Telephone
	DAVISON BUTCIERS SUPPLY ENC VER	Pacific Telephone
1971	Davison Butchers Supply House	Pacific Telephone
	Davison Butchers Supply House	Pacific Telephone
1958	Davidson Butchers Supply House	Pacific Telephone
	Davison Butchers Supply House	Pacific Telephone
	Davison Butchers Supply House	Pacific Telephone
	Davisons Butchers Supply House	Pacific Telephone

FINDINGS

Year	Uses	Source
1951	E Vernon Ver Davidson Butchers Supp House	Pacific Telephone & Telegraph Co.
	E Vernon Ver Davisons Butchers Supply House	Pacific Telephone & Telegraph Co.

3045 VERNON AVE

Year	Uses	Source
1924	Durbin Plus J pres gen mgr Vindicator Mfg Co h	Los Angeles Directory Co.
	MAJOR Robt miner r	Los Angeles Directory Co.
	ORR Fingal C eng h	Los Angeles Directory Co.
	Vindicator Mfg Co P J Durbin pres gen mgr Irrigation supplies	Los Angeles Directory Co.

3059 VERNON AVE

Year	Uses	Source
1971	Shamrock Meat Co	Pacific Telephone

3080 VERNON AVE

Year	Uses	Source
1924	Maralse Francisco lab h	Los Angeles Directory Co.

3094 VERNON AVE

Year	Uses	Source
2000	MALBURG Leonis	Haines & Company
	VERNON AV E 90058 CONT	Haines & Company
1981	TRANSPORT INTERNATIONAL POOL CMRC	Pacific Telephone
1971	Space Rentals Div Transport Pool Inc	Pacific Telephone
	TRANSPORT POOL INC	Pacific Telephone

3103 VERNON AVE

Year	Uses	Source
1951	E Vernon Central Truck Garage	Pacific Telephone & Telegraph Co.

3107 VERNON AVE

Year	Uses	Source
1951	E Vernon Union Packing Co live stock transptn	Pacific Telephone & Telegraph Co.

FINDINGS

VERNON ST

3026 VERNON ST

Year	*Uses*	*Source*
1962	LUER PACKING CO	Pacific Telephone
	LUER PACKING CO	Pacific Telephone
1958	LUER PACKING CO	Pacific Telephone

FINDINGS

ADJOINING PROPERTY: ADDRESSES NOT IDENTIFIED IN RESEARCH SOURCE

The following Adjoining Property addresses were researched for this report, and the addresses were not identified in research source.

Address Researched	Address Not Identified in Research Source
3020 VERNON AVE	2020, 2017, 2014, 2010, 2006, 2005, 2004, 2003, 2001, 1999, 1996, 1995, 1992, 1991, 1990, 1985, 1981, 1980, 1976, 1975, 1972, 1971, 1970, 1969, 1967, 1966, 1965, 1964, 1963, 1962, 1961, 1960, 1958, 1957, 1956, 1955, 1954, 1952, 1951, 1950, 1949, 1948, 1947, 1946, 1945, 1944, 1942, 1940, 1939, 1938, 1937, 1936, 1935, 1934, 1933, 1932, 1931, 1930, 1929, 1928, 1927, 1926, 1925, 1924, 1923, 1921, 1920
3026 VERNON AVE	2020, 2017, 2014, 2010, 2006, 2005, 2004, 2003, 2001, 1999, 1996, 1995, 1992, 1991, 1990, 1985, 1980, 1976, 1975, 1972, 1970, 1969, 1967, 1966, 1965, 1964, 1963, 1962, 1961, 1960, 1957, 1956, 1955, 1954, 1952, 1950, 1949, 1948, 1947, 1946, 1945, 1944, 1942, 1940, 1939, 1938, 1937, 1936, 1935, 1934, 1933, 1932, 1931, 1930, 1929, 1928, 1927, 1926, 1925, 1924, 1923, 1921, 1920
3026 VERNON ST	2020, 2017, 2014, 2010, 2006, 2005, 2004, 2003, 2001, 2000, 1999, 1996, 1995, 1992, 1991, 1990, 1986, 1985, 1981, 1980, 1976, 1975, 1972, 1971, 1970, 1969, 1967, 1966, 1965, 1964, 1963, 1961, 1960, 1957, 1956, 1955, 1954, 1952, 1951, 1950, 1949, 1948, 1947, 1946, 1945, 1944, 1942, 1940, 1939, 1938, 1937, 1936, 1935, 1934, 1933, 1932, 1931, 1930, 1929, 1928, 1927, 1926, 1925, 1924, 1923, 1921, 1920
3029 VERNON AVE	2020, 2017, 2014, 2010, 2006, 2005, 2004, 2003, 2001, 2000, 1999, 1996, 1995, 1992, 1991, 1990, 1985, 1980, 1976, 1975, 1972, 1970, 1969, 1967, 1966, 1965, 1964, 1963, 1962, 1961, 1960, 1958, 1957, 1956, 1955, 1954, 1952, 1950, 1949, 1948, 1947, 1946, 1945, 1944, 1942, 1940, 1939, 1938, 1937, 1936, 1935, 1934, 1933, 1932, 1931, 1930, 1928, 1927, 1926, 1925, 1923, 1921, 1920
3030 E VERNON AVE	2017, 2014, 2010, 2006, 2005, 2004, 2003, 2001, 2000, 1999, 1996, 1995, 1992, 1991, 1990, 1986, 1985, 1981, 1980, 1976, 1975, 1972, 1971, 1970, 1969, 1967, 1966, 1965, 1964, 1963, 1962, 1961, 1960, 1958, 1957, 1956, 1955, 1954, 1952, 1951, 1950, 1949, 1948, 1947, 1946, 1945, 1944, 1942, 1940, 1939, 1938, 1937, 1936, 1935, 1934, 1933, 1932, 1931, 1930, 1929, 1928, 1927, 1926, 1925, 1924, 1923, 1921, 1920
3030 E VERNON AVE	2020, 2017, 2010, 2006, 2005, 2004, 2003, 2001, 2000, 1999, 1996, 1995, 1992, 1991, 1990, 1986, 1985, 1981, 1980, 1976, 1975, 1972, 1971, 1970, 1969, 1967, 1966, 1965, 1964, 1963, 1962, 1961, 1960, 1958, 1957, 1956, 1955, 1954, 1952, 1951, 1950, 1949, 1948, 1947, 1946, 1945, 1944, 1942, 1940, 1939, 1938, 1937, 1936, 1935, 1934, 1933, 1932, 1931, 1930, 1929, 1928, 1927, 1926, 1925, 1924, 1923, 1921, 1920
3030 E VERNON AVE	2020, 2017, 2014, 2006, 2005, 2004, 2003, 2001, 2000, 1999, 1996, 1995, 1992, 1991, 1990, 1986, 1985, 1981, 1980, 1976, 1975, 1972, 1971, 1970, 1969, 1967, 1966, 1965, 1964, 1963, 1962, 1961, 1960, 1958, 1957, 1956, 1955, 1954, 1952, 1951, 1950, 1949, 1948, 1947, 1946, 1945, 1944, 1942, 1940, 1939, 1938, 1937, 1936, 1935, 1934, 1933, 1932, 1931, 1930, 1929, 1928, 1927, 1926, 1925, 1924, 1923, 1921, 1920
3030 E VERNON AVE	2020, 2017, 2014, 2010, 2006, 2004, 2003, 2001, 2000, 1999, 1996, 1995, 1992, 1991, 1990, 1986, 1985, 1981, 1980, 1976, 1975, 1972, 1971, 1970, 1969, 1967, 1966, 1965, 1964, 1963, 1962, 1961, 1960, 1958, 1957, 1956, 1955, 1954, 1952, 1951, 1950, 1949, 1948, 1947, 1946, 1945, 1944, 1942, 1940, 1939, 1938, 1937, 1936, 1935, 1934, 1933, 1932, 1931, 1930, 1929, 1928, 1927, 1926, 1925, 1924, 1923, 1921, 1920

FINDINGS

Address Researched	Address Not Identified in Research Source
3030 E VERNON AVE	2020, 2017, 2014, 2010, 2006, 2005, 2004, 2003, 2001, 2000, 1999, 1996, 1992, 1991, 1990, 1986, 1985, 1981, 1980, 1976, 1975, 1972, 1971, 1970, 1969, 1967, 1966, 1965, 1964, 1963, 1962, 1961, 1960, 1958, 1957, 1956, 1955, 1954, 1952, 1951, 1950, 1949, 1948, 1947, 1946, 1945, 1944, 1942, 1940, 1939, 1938, 1937, 1936, 1935, 1934, 1933, 1932, 1931, 1930, 1929, 1928, 1927, 1926, 1925, 1924, 1923, 1921, 1920
3030 E VERNON AVE	2020, 2017, 2014, 2010, 2006, 2005, 2004, 2003, 2001, 2000, 1999, 1996, 1995, 1991, 1990, 1986, 1985, 1981, 1980, 1976, 1975, 1972, 1971, 1970, 1969, 1967, 1966, 1965, 1964, 1963, 1962, 1961, 1960, 1958, 1957, 1956, 1955, 1954, 1952, 1951, 1950, 1949, 1948, 1947, 1946, 1945, 1944, 1942, 1940, 1939, 1938, 1937, 1936, 1935, 1934, 1933, 1932, 1931, 1930, 1929, 1928, 1927, 1926, 1925, 1924, 1923, 1921, 1920
3030 VERNON AV VERNON	2020, 2017, 2014, 2010, 2006, 2005, 2004, 2003, 2001, 2000, 1999, 1996, 1995, 1992, 1991, 1990, 1986, 1985, 1981, 1980, 1976, 1975, 1972, 1971, 1970, 1969, 1967, 1966, 1965, 1964, 1963, 1962, 1961, 1960, 1958, 1957, 1956, 1955, 1954, 1952, 1951, 1950, 1949, 1948, 1947, 1946, 1945, 1944, 1940, 1939, 1938, 1937, 1936, 1935, 1934, 1933, 1932, 1931, 1930, 1929, 1928, 1927, 1926, 1925, 1924, 1923, 1921, 1920
3030 VERNON AVE	2020, 2017, 2014, 2010, 2005, 2004, 2003, 2001, 1999, 1996, 1995, 1992, 1991, 1986, 1985, 1980, 1976, 1975, 1972, 1970, 1969, 1967, 1966, 1965, 1964, 1963, 1962, 1961, 1960, 1957, 1956, 1955, 1954, 1952, 1950, 1949, 1948, 1947, 1946, 1945, 1944, 1942, 1940, 1939, 1938, 1937, 1936, 1935, 1934, 1933, 1932, 1931, 1930, 1929, 1928, 1927, 1926, 1925, 1923, 1921, 1920
3031 E VERNON AVE	2017, 2014, 2010, 2006, 2005, 2004, 2003, 2001, 2000, 1999, 1996, 1995, 1992, 1991, 1990, 1986, 1985, 1981, 1980, 1976, 1975, 1972, 1971, 1970, 1969, 1967, 1966, 1965, 1964, 1963, 1962, 1961, 1960, 1958, 1957, 1956, 1955, 1954, 1952, 1951, 1950, 1949, 1948, 1947, 1946, 1945, 1944, 1942, 1940, 1939, 1938, 1937, 1936, 1935, 1934, 1933, 1932, 1931, 1930, 1929, 1928, 1927, 1926, 1925, 1924, 1923, 1921, 1920
FINDINGS

Address Researched	Address Not Identified in Research Source
3031 E VERNON AVE	2020, 2017, 2010, 2006, 2005, 2004, 2003, 2001, 2000, 1999, 1996, 1995, 1992, 1991, 1990, 1986, 1985, 1981, 1980, 1976, 1975, 1972, 1971, 1970, 1969, 1967, 1966, 1965, 1964, 1963, 1962, 1961, 1960, 1958, 1957, 1956, 1955, 1954, 1952, 1951, 1950, 1949, 1948, 1947, 1946, 1945, 1944, 1942, 1940, 1939, 1938, 1937, 1936, 1935, 1934, 1933, 1932, 1931, 1930, 1929, 1928, 1927, 1926, 1925, 1924, 1923, 1921, 1920
3031 E VERNON AVE	2020, 2017, 2010, 2006, 2005, 2004, 2003, 2001, 2000, 1999, 1996, 1995, 1992, 1991, 1990, 1986, 1985, 1981, 1980, 1976, 1975, 1972, 1971, 1970, 1969, 1967, 1966, 1965, 1964, 1963, 1962, 1961, 1960, 1958, 1957, 1956, 1955, 1954, 1952, 1951, 1950, 1949, 1948, 1947, 1946, 1945, 1944, 1942, 1940, 1939, 1938, 1937, 1936, 1935, 1934, 1933, 1932, 1931, 1930, 1929, 1928, 1927, 1926, 1925, 1924, 1923, 1921, 1920
3031 E VERNON AVE	2020, 2017, 2014, 2006, 2005, 2004, 2003, 2001, 2000, 1999, 1996, 1995, 1992, 1991, 1990, 1986, 1985, 1981, 1980, 1976, 1975, 1972, 1971, 1970, 1969, 1967, 1966, 1965, 1964, 1963, 1962, 1961, 1960, 1958, 1957, 1956, 1955, 1954, 1952, 1951, 1950, 1949, 1948, 1947, 1946, 1945, 1944, 1942, 1940, 1939, 1938, 1937, 1936, 1935, 1934, 1933, 1932, 1931, 1930, 1929, 1928, 1927, 1926, 1925, 1924, 1923, 1921, 1920
3031 VERNON AVE	2020, 2017, 2014, 2010, 2006, 2005, 2004, 2003, 2001, 1999, 1996, 1995, 1992, 1991, 1990, 1986, 1985, 1981, 1980, 1976, 1975, 1972, 1971, 1970, 1969, 1967, 1966, 1965, 1964, 1963, 1962, 1961, 1960, 1958, 1957, 1956, 1955, 1954, 1952, 1951, 1950, 1949, 1948, 1947, 1946, 1945, 1944, 1942, 1940, 1939, 1938, 1937, 1936, 1935, 1934, 1933, 1932, 1931, 1930, 1929, 1928, 1927, 1926, 1925, 1924, 1923, 1921, 1920
3040 E VERNON AVE	2020, 2017, 2014, 2010, 2006, 2004, 2003, 2001, 2000, 1999, 1996, 1995, 1992, 1991, 1990, 1986, 1985, 1981, 1980, 1976, 1975, 1972, 1971, 1970, 1969, 1967, 1966, 1965, 1964, 1963, 1962, 1961, 1960, 1958, 1957, 1956, 1955, 1954, 1952, 1951, 1950, 1949, 1948, 1947, 1946, 1945, 1944, 1942, 1940, 1939, 1938, 1937, 1936, 1935, 1934, 1933, 1932, 1931, 1930, 1929, 1928, 1927, 1926, 1925, 1924, 1923, 1921, 1920
3040 E VERNON AVE	2020, 2017, 2014, 2010, 2006, 2005, 2004, 2003, 2001, 2000, 1999, 1996, 1992, 1991, 1990, 1986, 1985, 1981, 1980, 1976, 1975, 1972, 1971, 1970, 1969, 1967, 1966, 1965, 1964, 1963, 1962, 1961, 1960, 1958, 1957, 1956, 1955, 1954, 1952, 1951, 1950, 1949, 1948, 1947, 1946, 1945, 1944, 1942, 1940, 1939, 1938, 1937, 1936, 1935, 1934, 1933, 1932, 1931, 1930, 1929, 1928, 1927, 1926, 1925, 1924, 1923, 1921, 1920
3040 E VERNON AVE	2020, 2017, 2014, 2010, 2006, 2005, 2004, 2003, 2001, 2000, 1999, 1996, 1995, 1991, 1990, 1986, 1985, 1981, 1980, 1976, 1975, 1972, 1971, 1970, 1969, 1967, 1966, 1965, 1964, 1963, 1962, 1961, 1960, 1958, 1957, 1956, 1955, 1954, 1952, 1951, 1950, 1949, 1948, 1947, 1946, 1945, 1944, 1942, 1940, 1939, 1938, 1937, 1936, 1935, 1934, 1933, 1932, 1931, 1930, 1929, 1928, 1927, 1926, 1925, 1924, 1923, 1921, 1920
3040 VERNON AVE	2020, 2017, 2014, 2010, 2006, 2005, 2004, 2003, 2001, 1999, 1996, 1995, 1992, 1991, 1990, 1986, 1985, 1981, 1980, 1976, 1975, 1972, 1971, 1970, 1969, 1967, 1966, 1965, 1964, 1963, 1962, 1961, 1960, 1958, 1957, 1956, 1955, 1954, 1952, 1951, 1950, 1949, 1948, 1947, 1946, 1945, 1944, 1942, 1940, 1939, 1938, 1937, 1936, 1935, 1934, 1933, 1932, 1931, 1930, 1929, 1928, 1927, 1926, 1925, 1924, 1923, 1921, 1920
3041 VERNON AVE	2020, 2017, 2014, 2010, 2006, 2005, 2004, 2003, 2001, 1999, 1996, 1995, 1992, 1991, 1990, 1985, 1980, 1976, 1975, 1972, 1970, 1969, 1967, 1966, 1965, 1964, 1963, 1962, 1961, 1960, 1957, 1956, 1955, 1954, 1952, 1950, 1949, 1948, 1947, 1946, 1945, 1944, 1942, 1940, 1939, 1938, 1937, 1936, 1935, 1934, 1933, 1932, 1931, 1930, 1929, 1928, 1927, 1926, 1925, 1924, 1923, 1921, 1920

FINDINGS

Address Researched	Address Not Identified in Research Source
3045 VERNON AVE	2020, 2017, 2014, 2010, 2006, 2005, 2004, 2003, 2001, 2000, 1999, 1996, 1995, 1992, 1991, 1990, 1986, 1985, 1981, 1980, 1976, 1975, 1972, 1971, 1970, 1969, 1967, 1966, 1965, 1964, 1963, 1962, 1961, 1960, 1958, 1957, 1956, 1955, 1954, 1952, 1951, 1950, 1949, 1948, 1947, 1946, 1945, 1944, 1942, 1940, 1939, 1938, 1937, 1936, 1935, 1934, 1933, 1932, 1931, 1930, 1929, 1928, 1927, 1926, 1925, 1923, 1921, 1920
3059 VERNON AVE	2020, 2017, 2014, 2010, 2006, 2005, 2004, 2003, 2001, 2000, 1999, 1996, 1995, 1992, 1991, 1990, 1986, 1985, 1981, 1980, 1976, 1975, 1972, 1970, 1969, 1967, 1966, 1965, 1964, 1963, 1962, 1961, 1960, 1958, 1957, 1956, 1955, 1954, 1952, 1951, 1950, 1949, 1948, 1947, 1946, 1945, 1944, 1942, 1940, 1939, 1938, 1937, 1936, 1935, 1934, 1933, 1932, 1931, 1930, 1929, 1928, 1927, 1926, 1925, 1924, 1923, 1921, 1920
3080 VERNON AVE	2020, 2017, 2014, 2010, 2006, 2005, 2004, 2003, 2001, 2000, 1999, 1996, 1995, 1992, 1991, 1990, 1986, 1985, 1981, 1980, 1976, 1975, 1972, 1971, 1970, 1969, 1967, 1966, 1965, 1964, 1963, 1962, 1961, 1960, 1958, 1957, 1956, 1955, 1954, 1952, 1951, 1950, 1949, 1948, 1947, 1946, 1945, 1944, 1942, 1940, 1939, 1938, 1937, 1936, 1935, 1934, 1933, 1932, 1931, 1930, 1929, 1928, 1927, 1926, 1925, 1923, 1921, 1920
3094 E VERNON AVE	2017, 2014, 2010, 2006, 2005, 2004, 2003, 2001, 2000, 1999, 1996, 1995, 1992, 1991, 1990, 1986, 1985, 1981, 1980, 1976, 1975, 1972, 1971, 1970, 1969, 1967, 1966, 1965, 1964, 1963, 1962, 1961, 1960, 1958, 1957, 1956, 1955, 1954, 1952, 1951, 1950, 1949, 1948, 1947, 1946, 1945, 1944, 1942, 1940, 1939, 1938, 1937, 1936, 1935, 1934, 1933, 1932, 1931, 1930, 1929, 1928, 1927, 1926, 1925, 1924, 1923, 1921, 1920
3094 E VERNON AVE	2020, 2017, 2014, 2010, 2006, 2005, 2004, 2003, 2001, 2000, 1999, 1996, 1992, 1991, 1990, 1986, 1985, 1981, 1980, 1976, 1975, 1972, 1971, 1970, 1969, 1967, 1966, 1965, 1964, 1963, 1962, 1961, 1960, 1958, 1957, 1956, 1955, 1954, 1952, 1951, 1950, 1949, 1948, 1947, 1946, 1945, 1944, 1942, 1940, 1939, 1938, 1937, 1936, 1935, 1934, 1933, 1932, 1931, 1930, 1929, 1928, 1927, 1926, 1925, 1924, 1923, 1921, 1920
3094 E VERNON AVE	2020, 2017, 2014, 2010, 2006, 2005, 2004, 2003, 2001, 2000, 1999, 1996, 1995, 1991, 1990, 1986, 1985, 1981, 1980, 1976, 1975, 1972, 1971, 1970, 1969, 1967, 1966, 1965, 1964, 1963, 1962, 1961, 1960, 1958, 1957, 1956, 1955, 1954, 1952, 1951, 1950, 1949, 1948, 1947, 1946, 1945, 1944, 1942, 1940, 1939, 1938, 1937, 1936, 1935, 1934, 1933, 1932, 1931, 1930, 1929, 1928, 1927, 1926, 1925, 1924, 1923, 1921, 1920
3094 VERNON AVE	2020, 2017, 2014, 2010, 2006, 2005, 2004, 2003, 2001, 1999, 1996, 1995, 1992, 1991, 1990, 1986, 1985, 1980, 1976, 1975, 1972, 1970, 1969, 1967, 1966, 1965, 1964, 1963, 1962, 1961, 1960, 1958, 1957, 1956, 1955, 1954, 1952, 1951, 1950, 1949, 1948, 1947, 1946, 1945, 1944, 1942, 1940, 1939, 1938, 1937, 1936, 1935, 1934, 1933, 1932, 1931, 1930, 1929, 1928, 1927, 1926, 1925, 1924, 1923, 1921, 1920
3103 VERNON AVE	2020, 2017, 2014, 2010, 2006, 2005, 2004, 2003, 2001, 2000, 1999, 1996, 1995, 1992, 1991, 1990, 1986, 1985, 1981, 1980, 1976, 1975, 1972, 1971, 1970, 1969, 1967, 1966, 1965, 1964, 1963, 1962, 1961, 1960, 1958, 1957, 1956, 1955, 1954, 1952, 1950, 1949, 1948, 1947, 1946, 1945, 1944, 1942, 1940, 1939, 1938, 1937, 1936, 1935, 1934, 1933, 1932, 1931, 1930, 1929, 1928, 1927, 1926, 1925, 1924, 1923, 1921, 1920
3107 VERNON AVE	2020, 2017, 2014, 2010, 2006, 2005, 2004, 2003, 2001, 2000, 1999, 1996, 1995, 1992, 1991, 1990, 1986, 1985, 1981, 1980, 1976, 1975, 1972, 1971, 1970, 1969, 1967, 1966, 1965, 1964, 1963, 1962, 1961, 1960, 1958, 1957, 1956, 1955, 1954, 1952, 1950, 1949, 1948, 1947, 1946, 1945, 1944, 1942, 1940, 1939, 1938, 1937, 1936, 1935, 1934, 1933, 1932, 1931, 1930, 1929, 1928, 1927, 1926, 1925, 1924, 1923, 1921, 1920

TARGET PROPERTY: ADDRESS NOT IDENTIFIED IN RESEARCH SOURCE

The following Target Property addresses were researched for this report, and the addresses were not identified in the research source.

Address Researched	Address Not Identified in Research Source
3049 E Vernon Avenue	2017, 2010, 2004, 2003, 2001, 1999, 1996, 1972, 1969, 1967, 1966, 1964, 1963, 1961, 1960, 1957, 1956, 1955, 1954, 1952, 1950, 1949, 1948, 1947, 1946, 1945, 1944, 1942, 1940, 1939, 1938, 1937, 1936, 1935, 1934, 1933, 1932, 1931, 1930, 1929, 1928, 1927, 1926, 1925, 1924, 1923, 1921, 1920

3049 E Vernon Avenue

3049 E Vernon Avenue

Los Angeles, CA 90058

Inquiry Number: 7834679.3

December 02, 2024

Certified Sanborn® Map Report

6 Armstrong Road, 4th floor
Shelton, CT 06484
Toll Free: 800.352.0050
www.edrnet.com

Certified Sanborn® Map Report

12/02/24

Site Name:	Client Name:
3049 E Vernon Avenue	Langan
3049 E Vernon Avenue	515 South Flower Street, Suite 1060
Los Angeles, CA 90058	Los Angeles, CA 90071
EDR Inquiry # 7834679.3	Contact: Jacques Deaver

The Sanborn Library has been searched by EDR and maps covering the target property location as provided by Langan were identified for the years listed below. The Sanborn Library is the largest, most complete collection of fire insurance maps. The collection includes maps from Sanborn, Bromley, Perris & Browne, Hopkins, Barlow, and others. Only Environmental Data Resources Inc. (EDR) is authorized to grant rights for commercial reproduction of maps by the Sanborn Library LLC, the copyright holder for the collection. Results can be authenticated by visiting www.edrnet.com/sanborn.

The Sanborn Library is continually enhanced with newly identified map archives. This report accesses all maps in the collection as of the day this report was generated.

Certified Sanborn Results:

Certification # A6FE-44A2-937C

PO # 721040502

Project E Vernon Avenue

Maps Provided:

1967
1963
1960
1956
1955
1953
1949
1920

Sanborn® Library search results

Certification #: A6FE-44A2-937C

The Sanborn Library includes more than 1.2 million fire insurance maps from Sanborn, Bromley, Perris & Browne, Hopkins, Barlow and others which track historical property usage in approximately 12,000 American cities and towns. Collections searched:

- ☑ Library of Congress
- ☑ University Publications of America
- ☑ EDR Private Collection

The Sanborn Library LLC Since 1866™

Limited Permission To Make Copies

Langan (the client) is permitted to make up to FIVE photocopies of this Sanborn Map transmittal and each fire insurance map accompanying this report solely for the limited use of its customer. No one other than the client is authorized to make copies. Upon request made directly to an EDR Account Executive, the client may be permitted to make a limited number of additional photocopies. This permission is conditioned upon compliance by the client, its customer and their agents with EDR's copyright policy; a copy of which is available upon request.

Disclaimer - Copyright and Trademark Notice

This Report contains certain information obtained from a variety of public and other sources reasonably available to Environmental Data Resources, LLC. It cannot be concluded from this Report that coverage information for the target and surrounding properties does not exist from other sources. This Report is provided on an "AS IS", "AS AVAILABLE" basis. NO WARRANTY EXPRESS OR IMPLIED IS MADE WHATSOEVER IN CONNECTION WITH THIS REPORT. ENVIRONMENTAL DATA RESOURCES, LLC AND ITS SUBSIDIARIES, AFFILIATES AND THIRD PARTY SUPPLIERS DISCLAIM ALL WARRANTIES, OF ANY KIND OR NATURE, EXPRESS OR IMPLIED, ARISING OUT OF OR RELATED TO THIS REPORT OR ANY OF THE DATA AND INFORMATION PROVIDED IN THIS REPORT, INCLUDING WITHOUT LIMITATION, ANY WARRANTIES REGARDING ACCURACY, QUALITY, CORRECTNESS, COMPLETENESS, COMPREHENSIVENESS, SUITABILITY, MERCHANTABILITY, FITNESS FOR A PARTICULAR PURPOSE, TITLE, NON-INFRINGEMENT, MISAPPROPRIATION, OR OTHERWISE. ALL RISK IS ASSUMED BY THE USER. IN NO EVENT SHALL ENVIRONMENTAL DATA RESOURCES, LLC OR ITS SUBSIDIARIES, AFFILIATES OR THIRD PARTY SUPPLIERS BE LIABLE TO ANYONE FOR ANY DIRECT, INCIDENTAL, INDIRECT, SPECIAL, CONSEQUENTIAL OR OTHER DAMAGES OF ANY TYPE OR KIND (INCLUDING BUT NOT LIMITED TO LOSS OF PROFITS, LOSS OF USE, OR LOSS OF DATA), ARISING OUT OF OR IN ANY WAY CONNECTED WITH THIS REPORT OR ANY OF THE DATA AND INFORMATION PROVIDED IN THIS REPORT. Any analyses, estimates, ratings, environmental risk levels, or risk codes provided in this Report are provided for illustrative purposes only, and are not intended to provide, nor should they be interpreted as providing any facts regarding, or prediction or forecast of, any environmental risk for any property. Only an assessment performed by a qualified environmental professional can provide findings, opinions or conclusions regarding the environmental risk or conditions in, on or at any property.


Copyright 2024 by Environmental Data Resources, Inc. All rights reserved. Reproduction in any media or format, in whole or in part, of any report or map of Environmental Data Resources, Inc., or its affiliates, is prohibited without prior written permission.

EDR and its logos (including Sanborn and Sanborn Map) are trademarks of Environmental Data Resources, LLC or its affiliates. All other trademarks used herein are the property of their respective owners.

Sanborn Sheet Key


This Certified Sanborn Map Report is based upon the following Sanborn Fire Insurance map sheets.


1967 Source Sheets

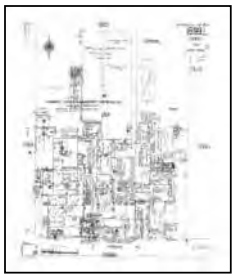
Volume 15, Sheet 1599i
1967


Volume 15, Sheet 1599j
1967


Volume 15, Sheet 1599l
1967

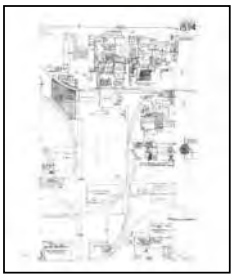

Volume 15, Sheet 1594
1967

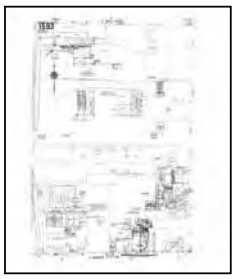

Volume 15, Sheet 1593
1967


Volume 15, Sheet 1503
1967


Volume 15, Sheet 1510
1967

1963 Source Sheets

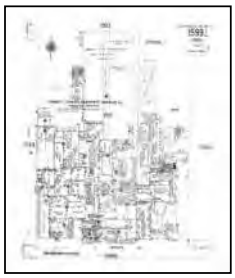
Volume 15, Sheet 1599i
1963

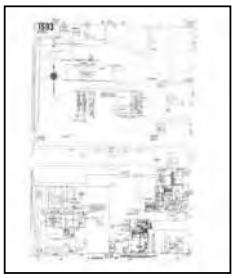
Volume 15, Sheet 1593
1963


Volume 15, Sheet 1599l
1963


Volume 15, Sheet 1594
1963


Volume 15, Sheet 1599j
1963

Sanborn Sheet Key

This Certified Sanborn Map Report is based upon the following Sanborn Fire Insurance map sheets.

1960 Source Sheets



Volume 15, Sheet 1503
1960




Volume 15, Sheet 1593
1960




Volume 15, Sheet 1599l
1960



Volume 15, Sheet 1594
1960

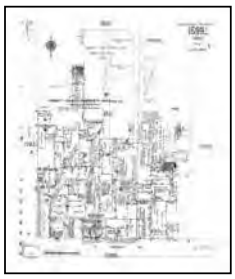

Volume 15, Sheet 1599i
1960

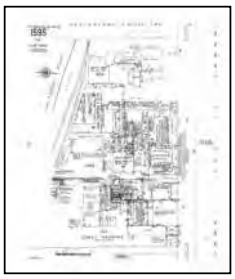


Volume 15, Sheet 1595
1960

1956 Source Sheets



Volume 15, Sheet 1503
1956

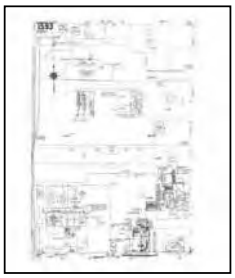

Volume 15, Sheet 1593
1956



Volume 15, Sheet 1595
1956



Volume 15, Sheet 1599l
1956




Volume 15, Sheet 1594
1956

Sanborn Sheet Key

This Certified Sanborn Map Report is based upon the following Sanborn Fire Insurance map sheets.

1955 Source Sheets



Volume 15, Sheet 1594
1955

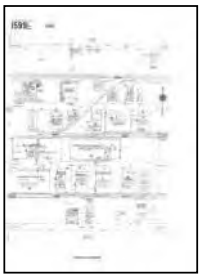

Volume 15, Sheet 1599l
1955



Volume 15, Sheet 1595
1955


Volume 15, Sheet 1593
1955


1953 Source Sheets

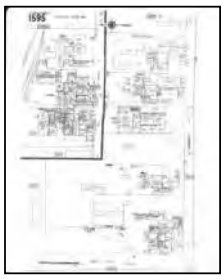
Volume 15, Sheet 1595
1953

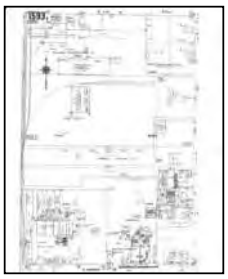
Volume 15, Sheet 1593
1953

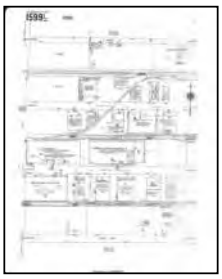

Volume 15, Sheet 1599l
1953



Volume 15, Sheet 1503
1953

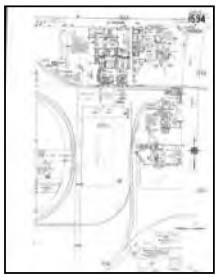
Volume 15, Sheet 1594
1953

1949 Source Sheets


Volume 15, Sheet 1595
1949

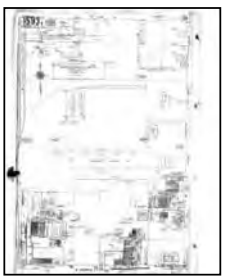
Volume 15, Sheet 1593
1949

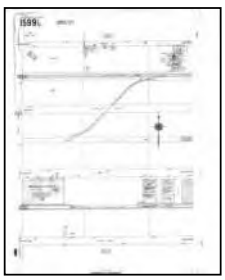

Volume 15, Sheet 1599l
1949


Volume 15, Sheet 1594
1949

Sanborn Sheet Key


This Certified Sanborn Map Report is based upon the following Sanborn Fire Insurance map sheets.

1949 Source Sheets

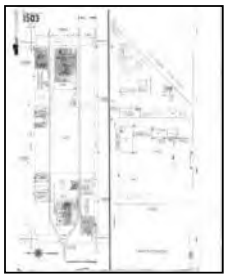


Volume 15, Sheet 1503
1949


1920 Source Sheets

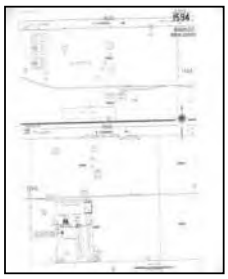


Volume 15, Sheet 1594
1920

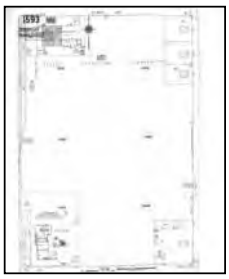

Volume 15, Sheet 1593
1920

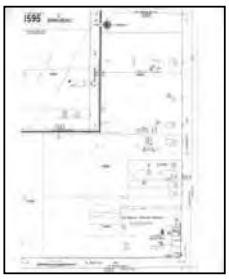

Volume 15, Sheet 1595
1920

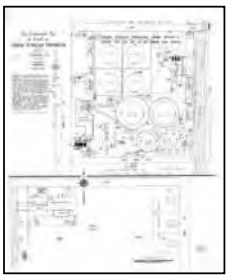

Volume 1, Sheet 1
1920

Certified Sanborn® Map

1967


Site Name:	3049 E Vernon Avenue
Address:	3049 E Vernon Avenue
City, ST, ZIP:	Los Angeles, CA 90058
Client:	Langan
EDR Inquiry:	7834679.3
Order Date:	12/02/2024
Certification #:	A6FE-44A2-937C
Copyright	1967


The certified Sanborn Library search results in this report can be authenticated by visiting www.edrnet.com/sanborn and entering the certification number. Only Environmental Data Resources Inc. (EDR) is authorized to grant rights for commercial reproduction of maps by The Sanborn Library LLC, the copyright holder for the collection

Certification # A6FE-44A2-937C

This Certified Sanborn Map combines the following sheets.
Outlined areas indicate map sheets within the collection.

0 Feet 150 300 600

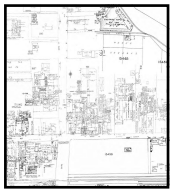

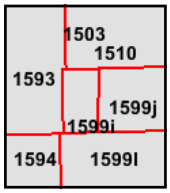


Volume 15, Sheet 1510
Volume 15, Sheet 1503
Volume 15, Sheet 1593
Volume 15, Sheet 1594
Volume 15, Sheet 1599l
Volume 15, Sheet 1599j
Volume 15, Sheet 1599i


Site Name:	3049 E Vernon Avenue
Address:	3049 E Vernon Avenue
City, ST, ZIP:	Los Angeles, CA 90058
Client:	Langan
EDR Inquiry:	7834679.3
Order Date:	12/02/2024
Certification #	A6FE-44A2-937C
Copyright	1963


The certified Sanborn Library search results in this report can be authenticated by visiting www.edrnet.com/sanborn and entering the certification number. Only Environmental Data Resources Inc. (EDR) is authorized to grant rights for commercial reproduction of maps by The Sanborn Library LLC, the copyright holder for the collection.

Certification # A6FE-44A2-937C

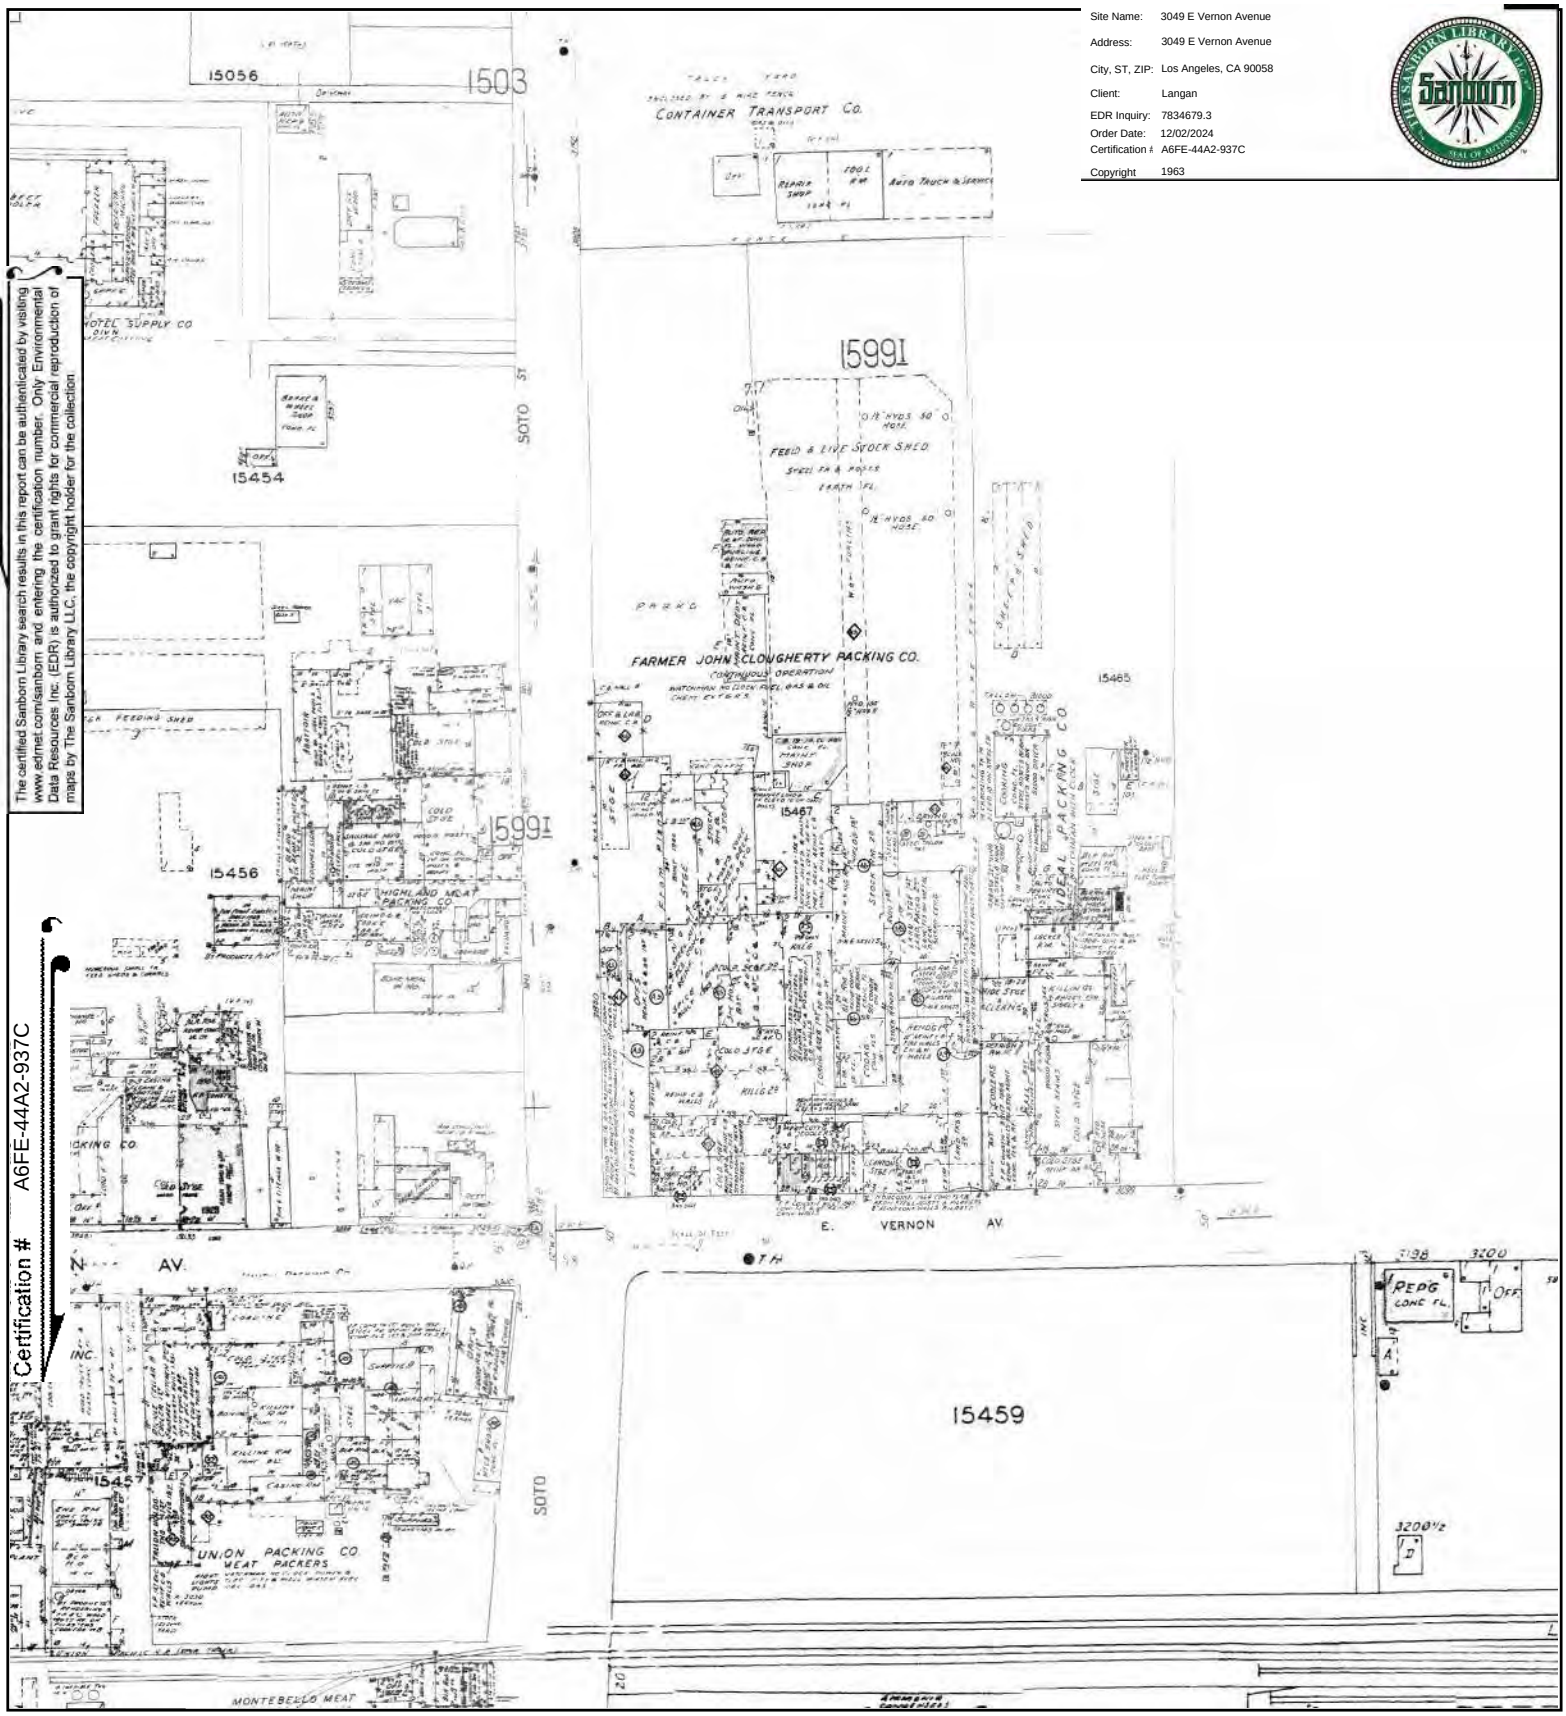

This Certified Sanborn Map combines the following sheets.
Outlined areas indicate map sheets within the collection.

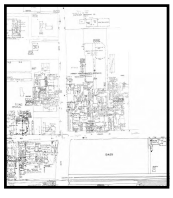

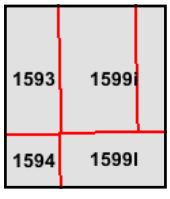

Volume 15, Sheet 1599j
Volume 15, Sheet 1594
Volume 15, Sheet 1599I
Volume 15, Sheet 1593
Volume 15, Sheet 1599i

0 Feet 150 300 600

N


Certified Sanborn® Map

1960


Site Name:	3049 E Vernon Avenue
Address:	3049 E Vernon Avenue
City, ST, ZIP:	Los Angeles, CA 90058
Client:	Langan
EDR Inquiry:	7834679.3
Order Date:	12/02/2024
Certification #	A6FE-44A2-937C
Copyright	1960


The certified Sanborn Library search results in this report can be authenticated by visiting www.edrnet.com/sanborn and entering the certification number. Only Environmental Data Resources Inc. (EDR) is authorized to grant rights for commercial reproduction of maps by The Sanborn Library LLC, the copyright holder for the collection.

Certification # A6FE-44A2-937C

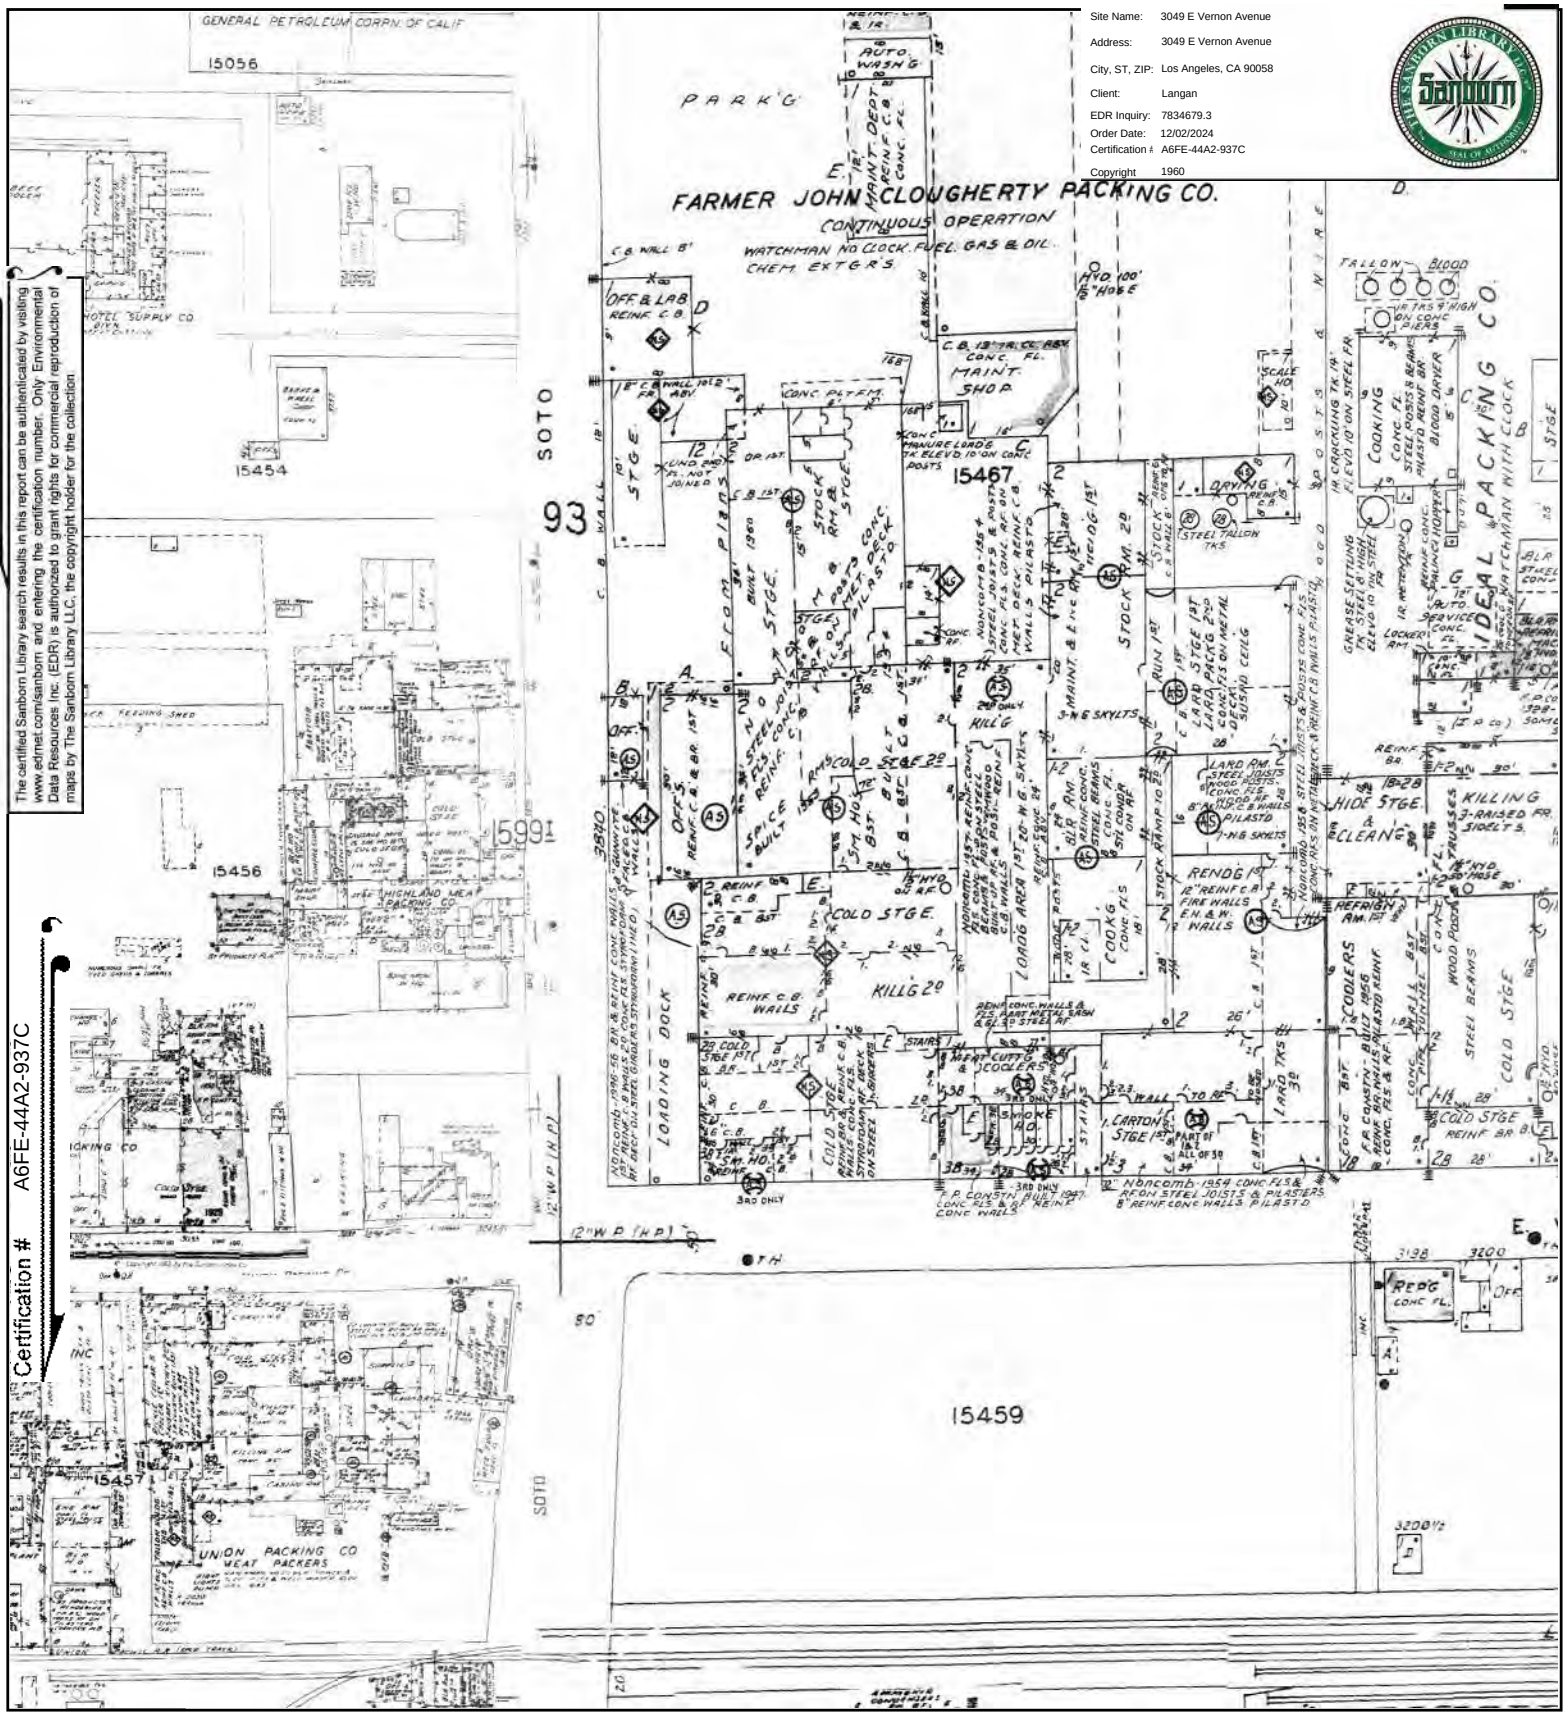

This Certified Sanborn Map combines the following sheets.
Outlined areas indicate map sheets within the collection.

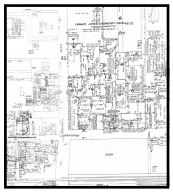

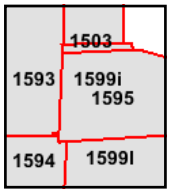

Volume 15, Sheet 1595
Volume 15, Sheet 1599i
Volume 15, Sheet 1594
Volume 15, Sheet 1599l
Volume 15, Sheet 1593
Volume 15, Sheet 1503

0 Feet 150 300 600

N


Certified Sanborn® Map

1956


Site Name:	3049 E Vernon Avenue
Address:	3049 E Vernon Avenue
City, ST, ZIP:	Los Angeles, CA 90058
Client:	Langan
EDR Inquiry:	7834679.3
Order Date:	12/02/2024
Certification #	A6FE-44A2-937C
Copyright	1956


The certified Sanborn Library search results in this report can be authenticated by visiting www.edrnet.com/sanborn and entering the certification number. Only Environmental Data Resources Inc. (EDR) is authorized to grant rights for commercial reproduction of maps by The Sanborn Library LLC, the copyright holder for the collection.

Certification # A6FE-44A2-937C

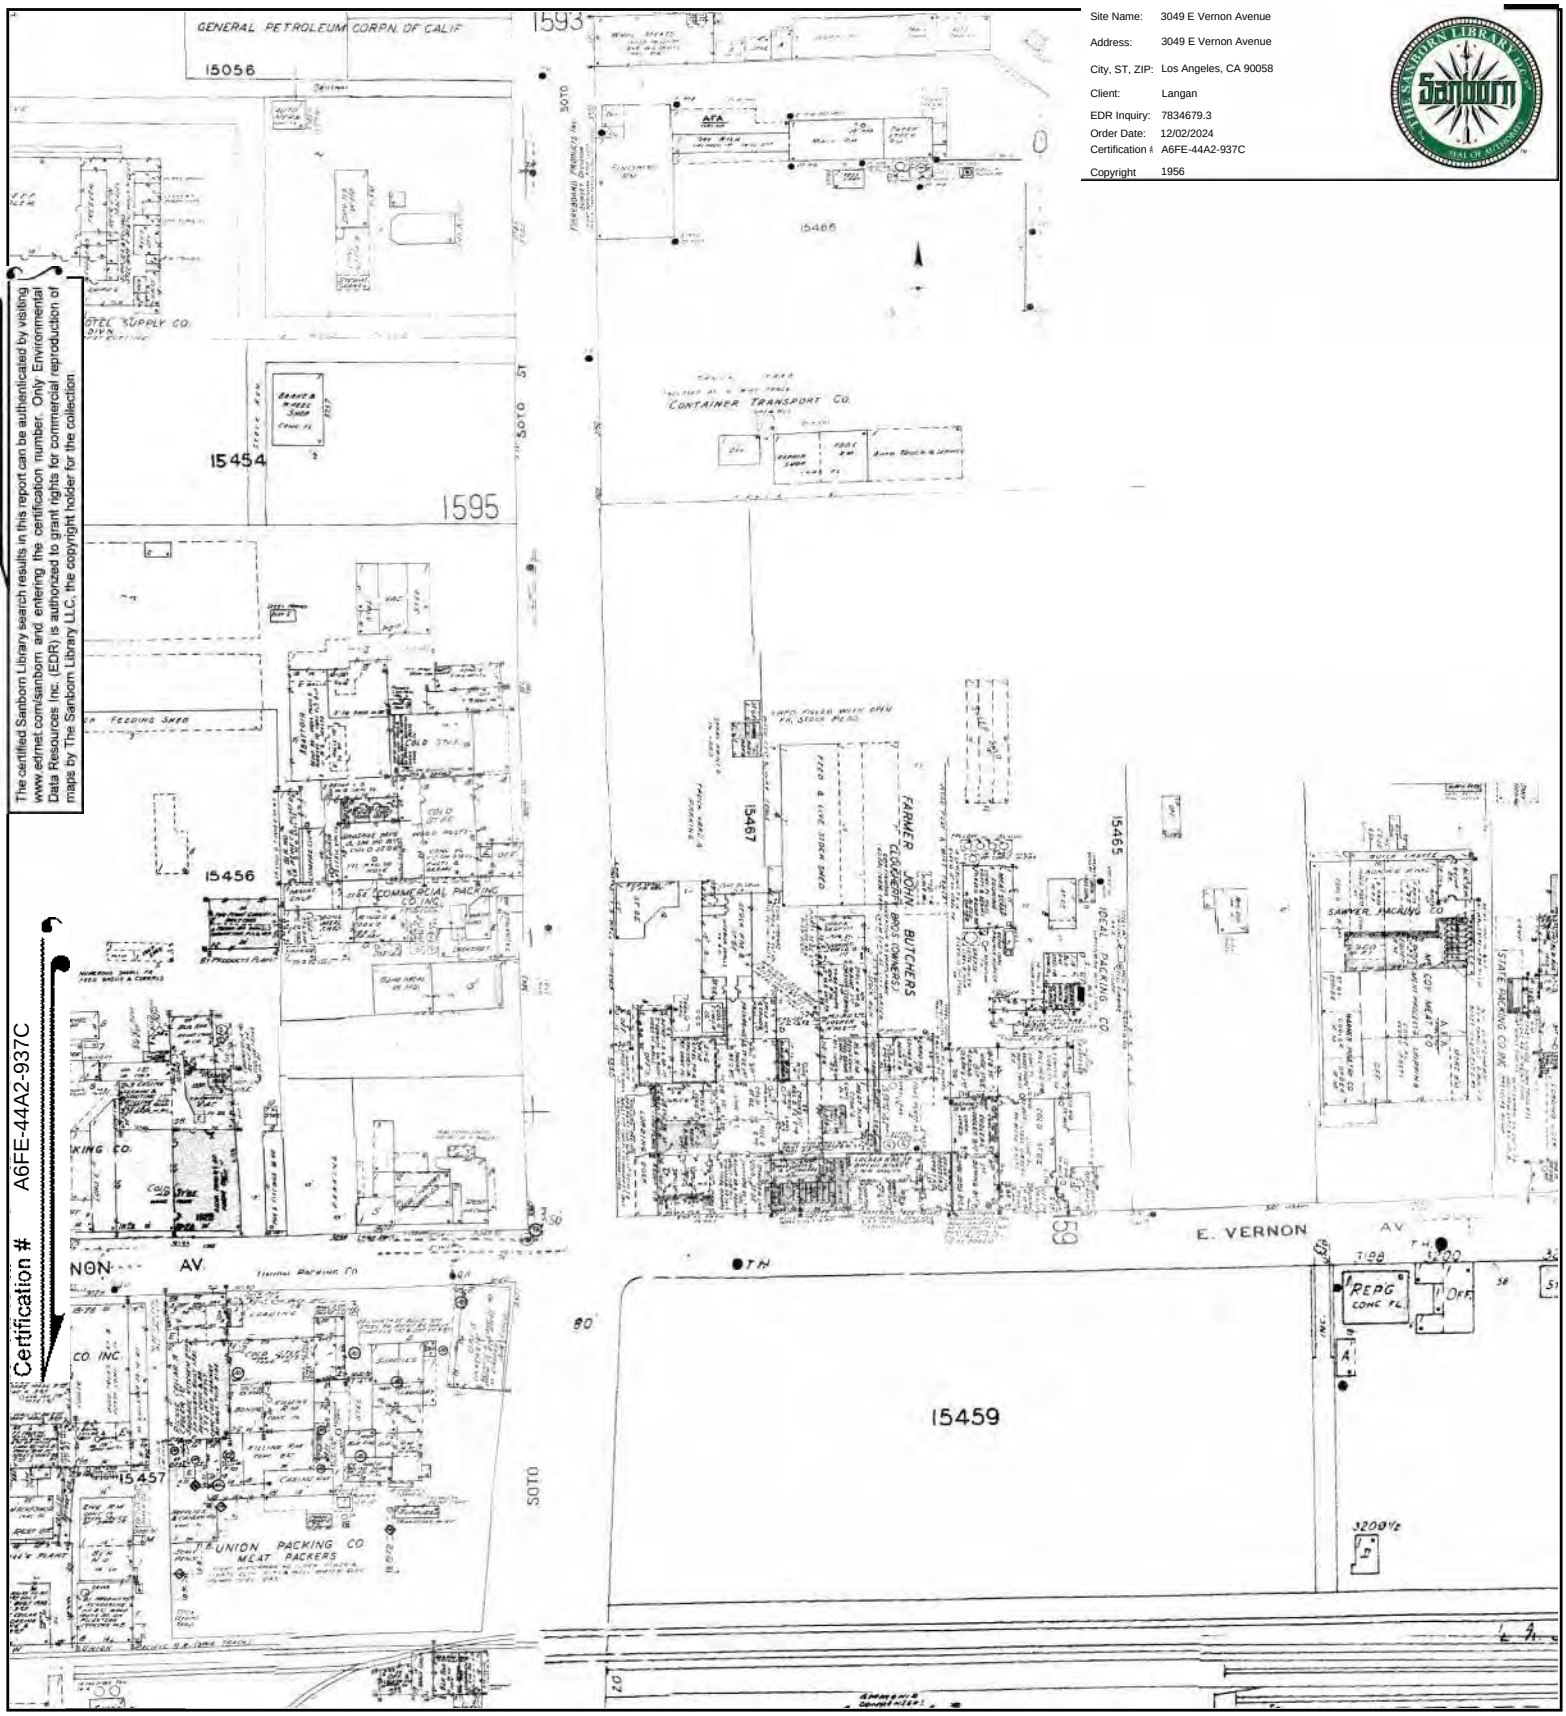

This Certified Sanborn Map combines the following sheets.
Outlined areas indicate map sheets within the collection.

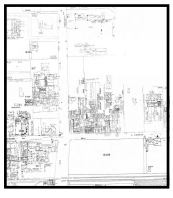

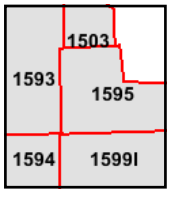

Volume 15, Sheet 1594
Volume 15, Sheet 1599I
Volume 15, Sheet 1595
Volume 15, Sheet 1593
Volume 15, Sheet 1503

0 Feet 150 300 600

N


Certified Sanborn® Map

1955


Site Name: 3049 E Vernon Avenue
Address: 3049 E Vernon Avenue
City, ST, ZIP: Los Angeles, CA 90058
Client: Langan
EDR Inquiry: 7834679.3
Order Date: 12/02/2024
Certification #: A6FE-44A2-937C
Copyright 1955


The certified Sanborn Library search results in this report can be authenticated by visiting www.edrnet.com/sanborn and entering the certification number. Only Environmental Data Resources Inc. (EDR) is authorized to grant rights for commercial reproduction of maps by The Sanborn Library LLC, the copyright holder for the collection.

Certification # A6FE-44A2-937C

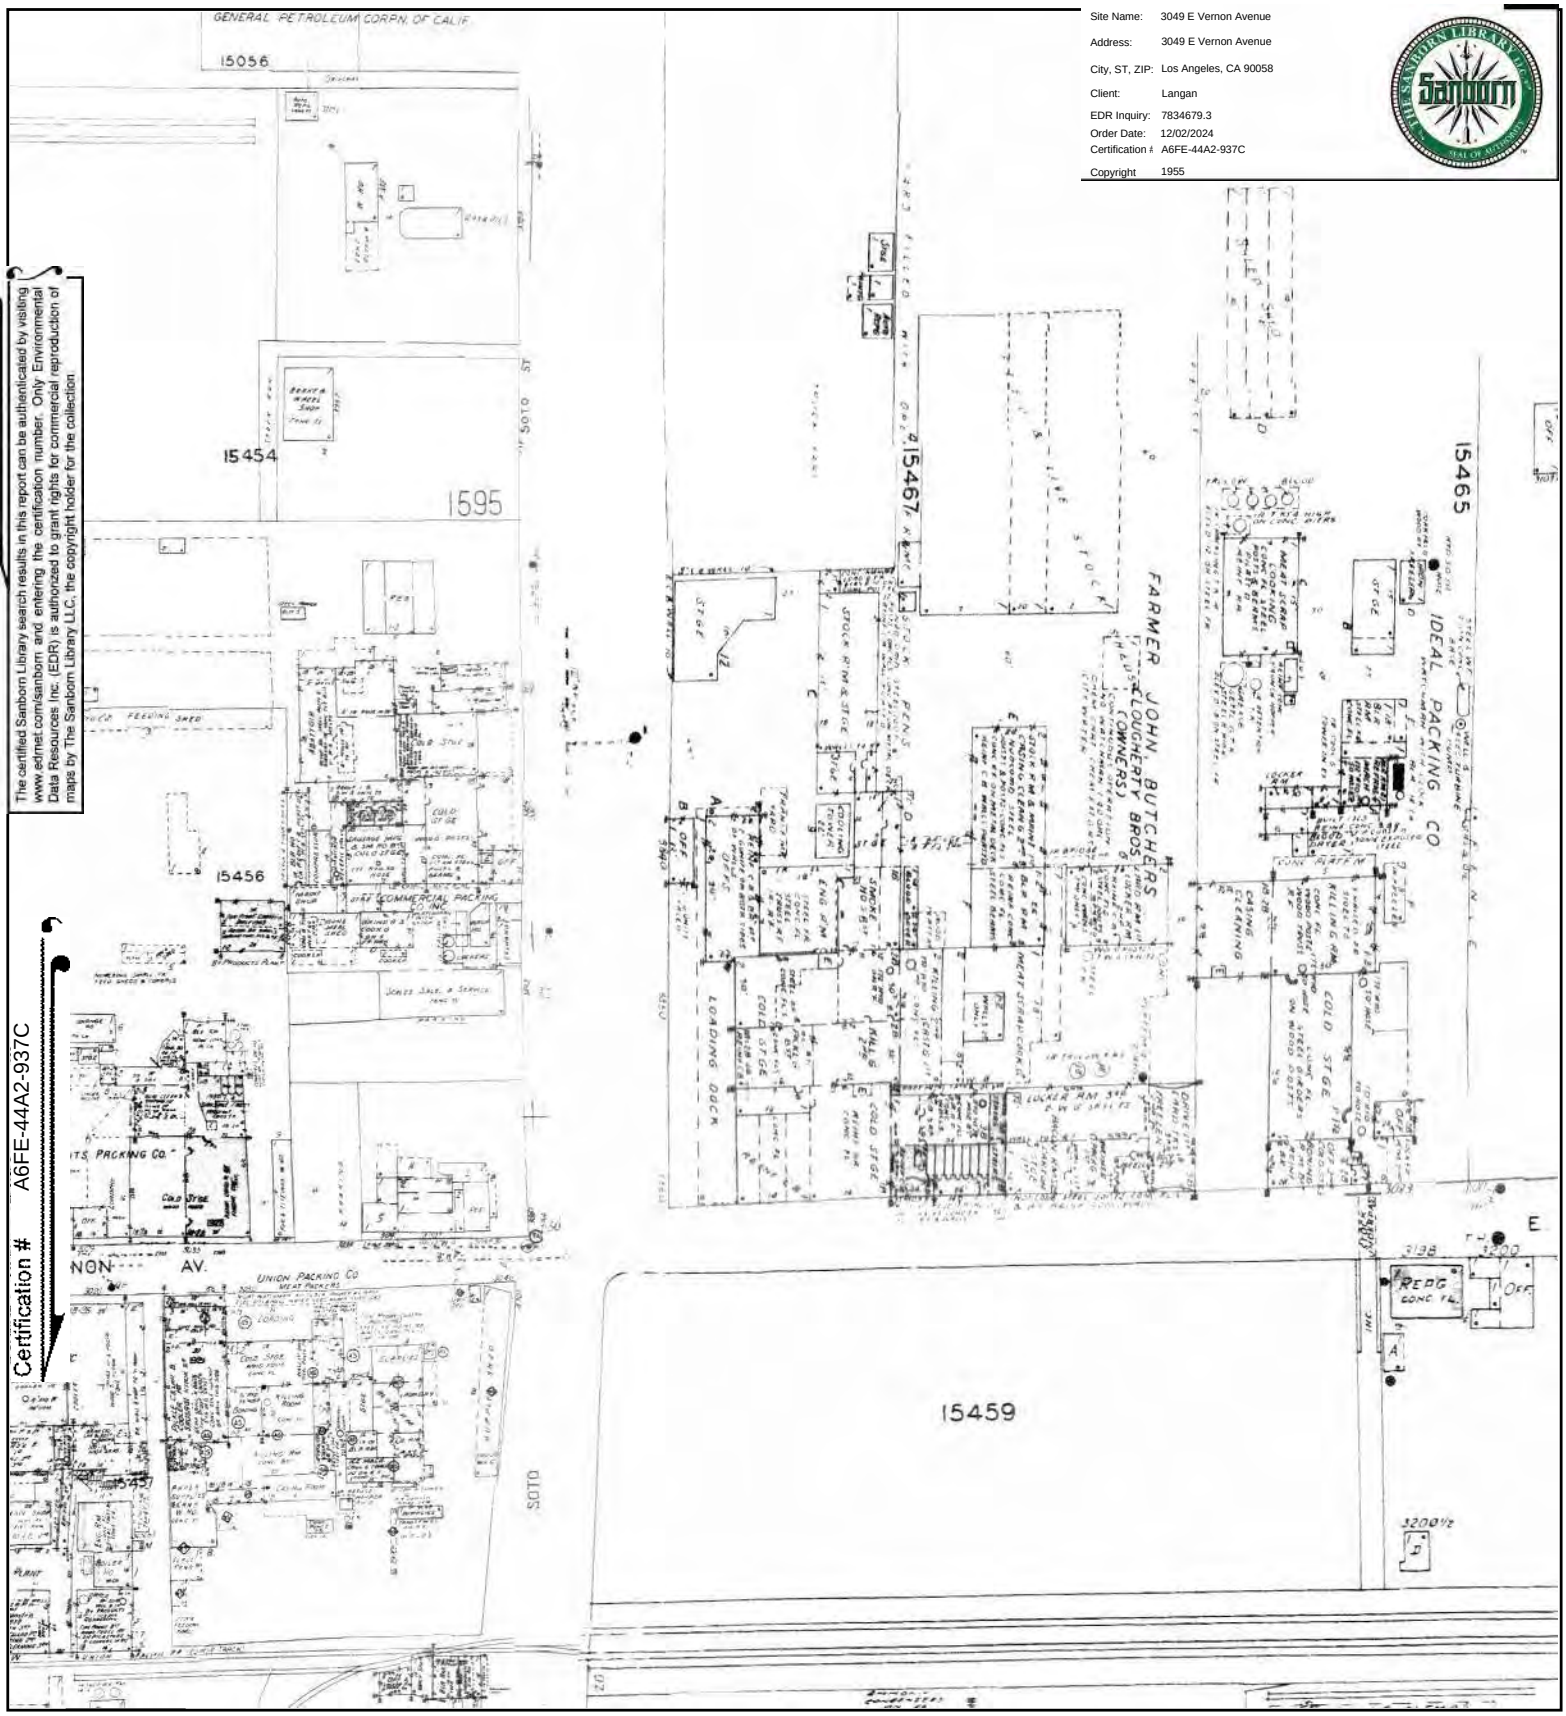

This Certified Sanborn Map combines the following sheets.
Outlined areas indicate map sheets within the collection.

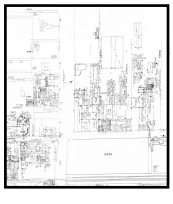

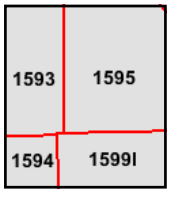

Volume 15, Sheet 1593
Volume 15, Sheet 1595
Volume 15, Sheet 1599I
Volume 15, Sheet 1594

0 Feet 150 300 600

N

Certified Sanborn® Map

1953


Site Name:	3049 E Vernon Avenue
Address:	3049 E Vernon Avenue
City, ST, ZIP:	Los Angeles, CA 90058
Client:	Langan
EDR Inquiry:	7834679.3
Order Date:	12/02/2024
Certification #	A6FE-44A2-937C
Copyright	1953


The certified Sanborn Library search results in this report can be authenticated by visiting www.edrnet.com/sanborn and entering the certification number. Only Environmental Data Resources Inc. (EDR) is authorized to grant rights for commercial reproduction of maps by The Sanborn Library LLC, the copyright holder for the collection.

Certification # A6FE-44A2-937C

This Certified Sanborn Map combines the following sheets.
Outlined areas indicate map sheets within the collection.

0 Feet 150 300 600

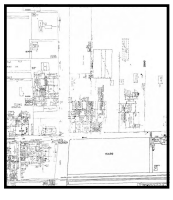

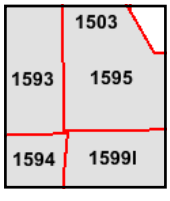

Volume 15, Sheet 1594
Volume 15, Sheet 1503
Volume 15, Sheet 1599I
Volume 15, Sheet 1593
Volume 15, Sheet 1595

Certified Sanborn® Map

1949


Site Name:	3049 E Vernon Avenue
Address:	3049 E Vernon Avenue
City, ST, ZIP:	Los Angeles, CA 90058
Client:	Langan
EDR Inquiry:	7834679.3
Order Date:	12/02/2024
Certification #	A6FE-44A2-937C
Copyright	1949

The certified Sanborn Library search results in this report can be authenticated by visiting www.edrnet.com/sanborn and entering the certification number. Only Environmental Data Resources Inc. (EDR) is authorized to grant rights for commercial reproduction of maps by The Sanborn Library LLC, the copyright holder for the collection.

Certification # A6FE-44A2-937C

This Certified Sanborn Map combines the following sheets.
Outlined areas indicate map sheets within the collection.



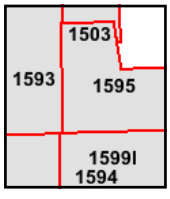

Volume 15, Sheet 1503
Volume 15, Sheet 1594
Volume 15, Sheet 1599I
Volume 15, Sheet 1593
Volume 15, Sheet 1595

0 Feet 150 300 600

Certified Sanborn® Map

1920

Site Name:	3049 E Vernon Avenue
Address:	3049 E Vernon Avenue
City, ST, ZIP:	Los Angeles, CA 90058
Client:	Langan
EDR Inquiry:	7834679.3
Order Date:	12/02/2024
Certification #	A6FE-44A2-937C
Copyright	1920

The certified Sanborn Library search results in this report can be authenticated by visiting www.edrnet.com/sanborn and entering the certification number. Only Environmental Data Resources Inc. (EDR) is authorized to grant rights for commercial reproduction of maps by The Sanborn Library LLC, the copyright holder for the collection.


Certification # A6FE-44A2-937C

15056
15466
15454
S. BOYLE AV.
FRONTING ON S. BOYLE AV.
15467
15465
1595
Los Angeles
Vernon City
15456
LOS ANGELES PICKING COMPANY
Scale of Feet
N AV.
E. VERNON AV.
Los Angeles County
BOUNDARY LINE
Vernon City
15459
15457
1594

This Certified Sanborn Map combines the following sheets.
Outlined areas indicate map sheets within the collection.


0 Feet 150 300 600



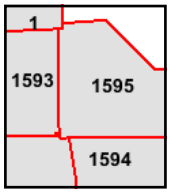

Volume 1, Sheet 1
Volume 15, Sheet 1595
Volume 15, Sheet 1593
Volume 15, Sheet 1594

N

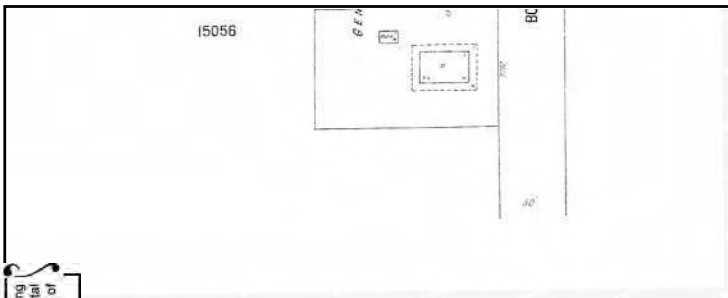



Site Name: 3049 E Vernon Avenue
Address: 3049 E Vernon Avenue
City, ST, ZIP: Los Angeles, CA 90058
Client: Langan
EDR Inquiry: 7834679.3
Order Date: 12/02/2024
Certification #: A6FE-44A2-937C
Copyright 1920

The certified Sanborn Library search results in this report can be authenticated by visiting www.edrnet.com/sanborn and entering the certification number. Only Environmental Data Resources Inc. (EDR) is authorized to grant rights for commercial reproduction of maps by The Sanborn Library LLC, the copyright holder for the collection.

Certification # A6FE-44A2-937C

This Certified Sanborn Map combines the following sheets.
Outlined areas indicate map sheets within the collection.

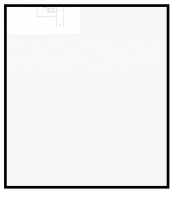

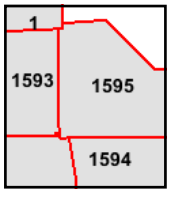

Volume 1, Sheet 1
Volume 15, Sheet 1595
Volume 15, Sheet 1593
Volume 15, Sheet 1594

0 Feet 150 300 600

N

3049 E Vernon Avenue

3049 E Vernon Avenue

Los Angeles, CA 90058

Inquiry Number: 7834679.3

December 02, 2024

Certified Sanborn® Map Report

6 Armstrong Road, 4th floor
Shelton, CT 06484
Toll Free: 800.352.0050
www.edrnet.com

Certified Sanborn® Map Report

12/02/24

Site Name:	Client Name:
3049 E Vernon Avenue	Langan
3049 E Vernon Avenue	515 South Flower Street, Suite 1060
Los Angeles, CA 90058	Los Angeles, CA 90071
EDR Inquiry # 7834679.3	Contact: Jacques Deaver

The Sanborn Library has been searched by EDR and maps covering the target property location as provided by Langan were identified for the years listed below. The Sanborn Library is the largest, most complete collection of fire insurance maps. The collection includes maps from Sanborn, Bromley, Perris & Browne, Hopkins, Barlow, and others. Only Environmental Data Resources Inc. (EDR) is authorized to grant rights for commercial reproduction of maps by the Sanborn Library LLC, the copyright holder for the collection. Results can be authenticated by visiting www.edrnet.com/sanborn.

The Sanborn Library is continually enhanced with newly identified map archives. This report accesses all maps in the collection as of the day this report was generated.

Certified Sanborn Results:

Certification # A6FE-44A2-937C

PO # 721040502

Project E Vernon Avenue

Maps Provided:

1967
1963
1960
1956
1955
1953
1949
1920

Sanborn® Library search results

Certification #: A6FE-44A2-937C

The Sanborn Library includes more than 1.2 million fire insurance maps from Sanborn, Bromley, Perris & Browne, Hopkins, Barlow and others which track historical property usage in approximately 12,000 American cities and towns. Collections searched:

- ☑ Library of Congress
- ☑ University Publications of America
- ☑ EDR Private Collection

The Sanborn Library LLC Since 1866™

Limited Permission To Make Copies

Langan (the client) is permitted to make up to FIVE photocopies of this Sanborn Map transmittal and each fire insurance map accompanying this report solely for the limited use of its customer. No one other than the client is authorized to make copies. Upon request made directly to an EDR Account Executive, the client may be permitted to make a limited number of additional photocopies. This permission is conditioned upon compliance by the client, its customer and their agents with EDR's copyright policy; a copy of which is available upon request.

Disclaimer - Copyright and Trademark Notice

This Report contains certain information obtained from a variety of public and other sources reasonably available to Environmental Data Resources, LLC. It cannot be concluded from this Report that coverage information for the target and surrounding properties does not exist from other sources. This Report is provided on an "AS IS", "AS AVAILABLE" basis. NO WARRANTY EXPRESS OR IMPLIED IS MADE WHATSOEVER IN CONNECTION WITH THIS REPORT. ENVIRONMENTAL DATA RESOURCES, LLC AND ITS SUBSIDIARIES, AFFILIATES AND THIRD PARTY SUPPLIERS DISCLAIM ALL WARRANTIES, OF ANY KIND OR NATURE, EXPRESS OR IMPLIED, ARISING OUT OF OR RELATED TO THIS REPORT OR ANY OF THE DATA AND INFORMATION PROVIDED IN THIS REPORT, INCLUDING WITHOUT LIMITATION, ANY WARRANTIES REGARDING ACCURACY, QUALITY, CORRECTNESS, COMPLETENESS, COMPREHENSIVENESS, SUITABILITY, MERCHANTABILITY, FITNESS FOR A PARTICULAR PURPOSE, TITLE, NON-INFRINGEMENT, MISAPPROPRIATION, OR OTHERWISE. ALL RISK IS ASSUMED BY THE USER. IN NO EVENT SHALL ENVIRONMENTAL DATA RESOURCES, LLC OR ITS SUBSIDIARIES, AFFILIATES OR THIRD PARTY SUPPLIERS BE LIABLE TO ANYONE FOR ANY DIRECT, INCIDENTAL, INDIRECT, SPECIAL, CONSEQUENTIAL OR OTHER DAMAGES OF ANY TYPE OR KIND (INCLUDING BUT NOT LIMITED TO LOSS OF PROFITS, LOSS OF USE, OR LOSS OF DATA), ARISING OUT OF OR IN ANY WAY CONNECTED WITH THIS REPORT OR ANY OF THE DATA AND INFORMATION PROVIDED IN THIS REPORT. Any analyses, estimates, ratings, environmental risk levels, or risk codes provided in this Report are provided for illustrative purposes only, and are not intended to provide, nor should they be interpreted as providing any facts regarding, or prediction or forecast of, any environmental risk for any property. Only an assessment performed by a qualified environmental professional can provide findings, opinions or conclusions regarding the environmental risk or conditions in, on or at any property.


Copyright 2024 by Environmental Data Resources, Inc. All rights reserved. Reproduction in any media or format, in whole or in part, of any report or map of Environmental Data Resources, Inc., or its affiliates, is prohibited without prior written permission.

EDR and its logos (including Sanborn and Sanborn Map) are trademarks of Environmental Data Resources, LLC or its affiliates. All other trademarks used herein are the property of their respective owners.

Sanborn Sheet Key

This Certified Sanborn Map Report is based upon the following Sanborn Fire Insurance map sheets.

1967 Source Sheets

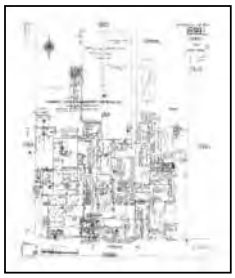

Volume 15, Sheet 1599i
1967




Volume 15, Sheet 1510
1967



Volume 15, Sheet 1599j
1967




Volume 15, Sheet 1503
1967

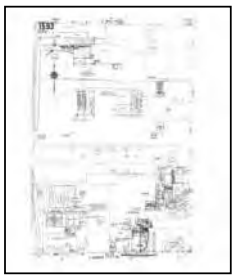

Volume 15, Sheet 1593
1967



Volume 15, Sheet 1599l
1967

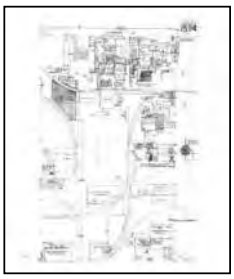

Volume 15, Sheet 1594
1967

1963 Source Sheets




Volume 15, Sheet 1594
1963




Volume 15, Sheet 1599j
1963



Volume 15, Sheet 1599l
1963

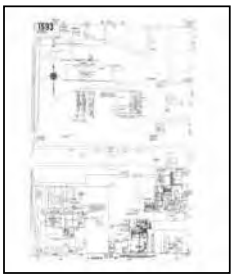

Volume 15, Sheet 1593
1963

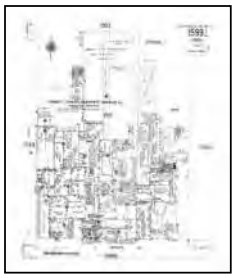


Volume 15, Sheet 1599i
1963


Sanborn Sheet Key

This Certified Sanborn Map Report is based upon the following Sanborn Fire Insurance map sheets.

1960 Source Sheets

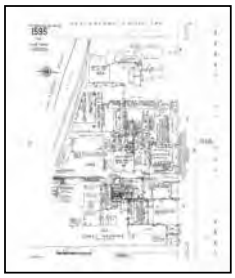

Volume 15, Sheet 1595
1960

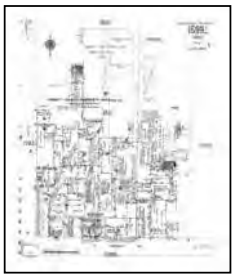

Volume 15, Sheet 1599i
1960



Volume 15, Sheet 1593
1960



Volume 15, Sheet 1503
1960



Volume 15, Sheet 1599l
1960



Volume 15, Sheet 1594
1960

1956 Source Sheets




Volume 15, Sheet 1594
1956



Volume 15, Sheet 1503
1956



Volume 15, Sheet 1599l
1956

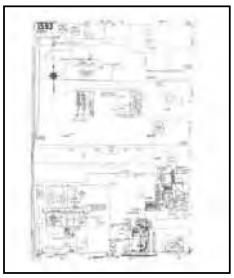

Volume 15, Sheet 1593
1956



Volume 15, Sheet 1595
1956


Sanborn Sheet Key

This Certified Sanborn Map Report is based upon the following Sanborn Fire Insurance map sheets.

1955 Source Sheets



Volume 15, Sheet 1595
1955


Volume 15, Sheet 1593
1955

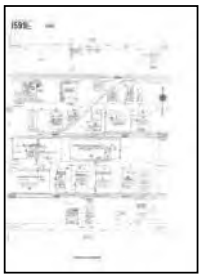

Volume 15, Sheet 1599l
1955



Volume 15, Sheet 1594
1955


1953 Source Sheets

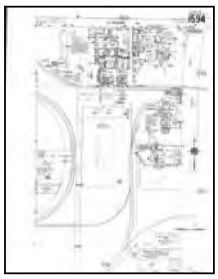
Volume 15, Sheet 1594
1953


Volume 15, Sheet 1503
1953

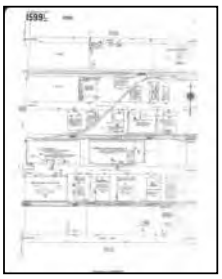

Volume 15, Sheet 1599l
1953

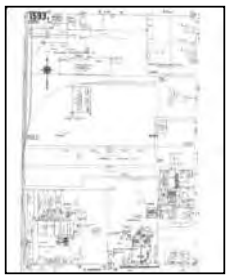
Volume 15, Sheet 1593
1953

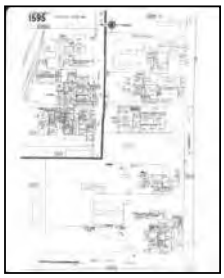

Volume 15, Sheet 1595
1953

1949 Source Sheets


Volume 15, Sheet 1595
1949

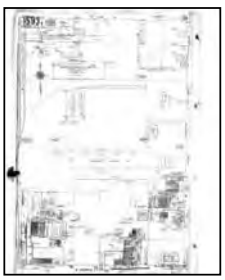
Volume 15, Sheet 1593
1949



Volume 15, Sheet 1594
1949

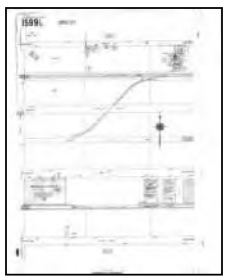
Volume 15, Sheet 1599l
1949

Sanborn Sheet Key


This Certified Sanborn Map Report is based upon the following Sanborn Fire Insurance map sheets.

1949 Source Sheets

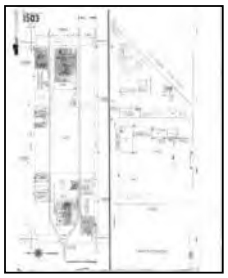


Volume 15, Sheet 1503
1949


1920 Source Sheets

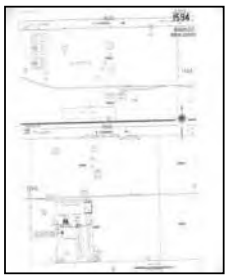


Volume 15, Sheet 1594
1920

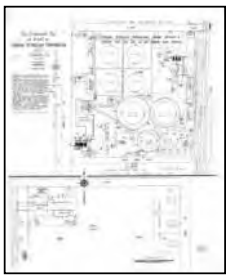

Volume 1, Sheet 1
1920

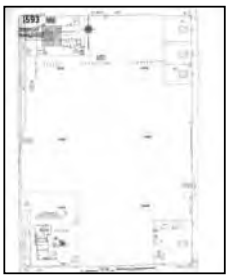

Volume 15, Sheet 1593
1920

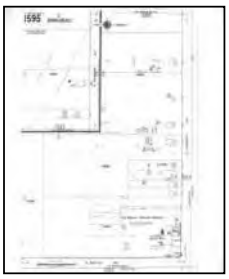

Volume 15, Sheet 1595
1920


Certified Sanborn® Map

1967

Site Name:	3049 E Vernon Avenue
Address:	3049 E Vernon Avenue
City, ST, ZIP:	Los Angeles, CA 90058
Client:	Langan
EDR Inquiry:	7834679.3
Order Date:	12/02/2024
Certification #	A6FE-44A2-937C
Copyright	1967

The certified Sanborn Library search results in this report can be authenticated by visiting www.edrnet.com/sanborn and entering the certification number. Only Environmental Data Resources Inc. (EDR) is authorized to grant rights for commercial reproduction of maps by The Sanborn Library LLC, the copyright holder for the collection.


Certification # A6FE-44A2-937C

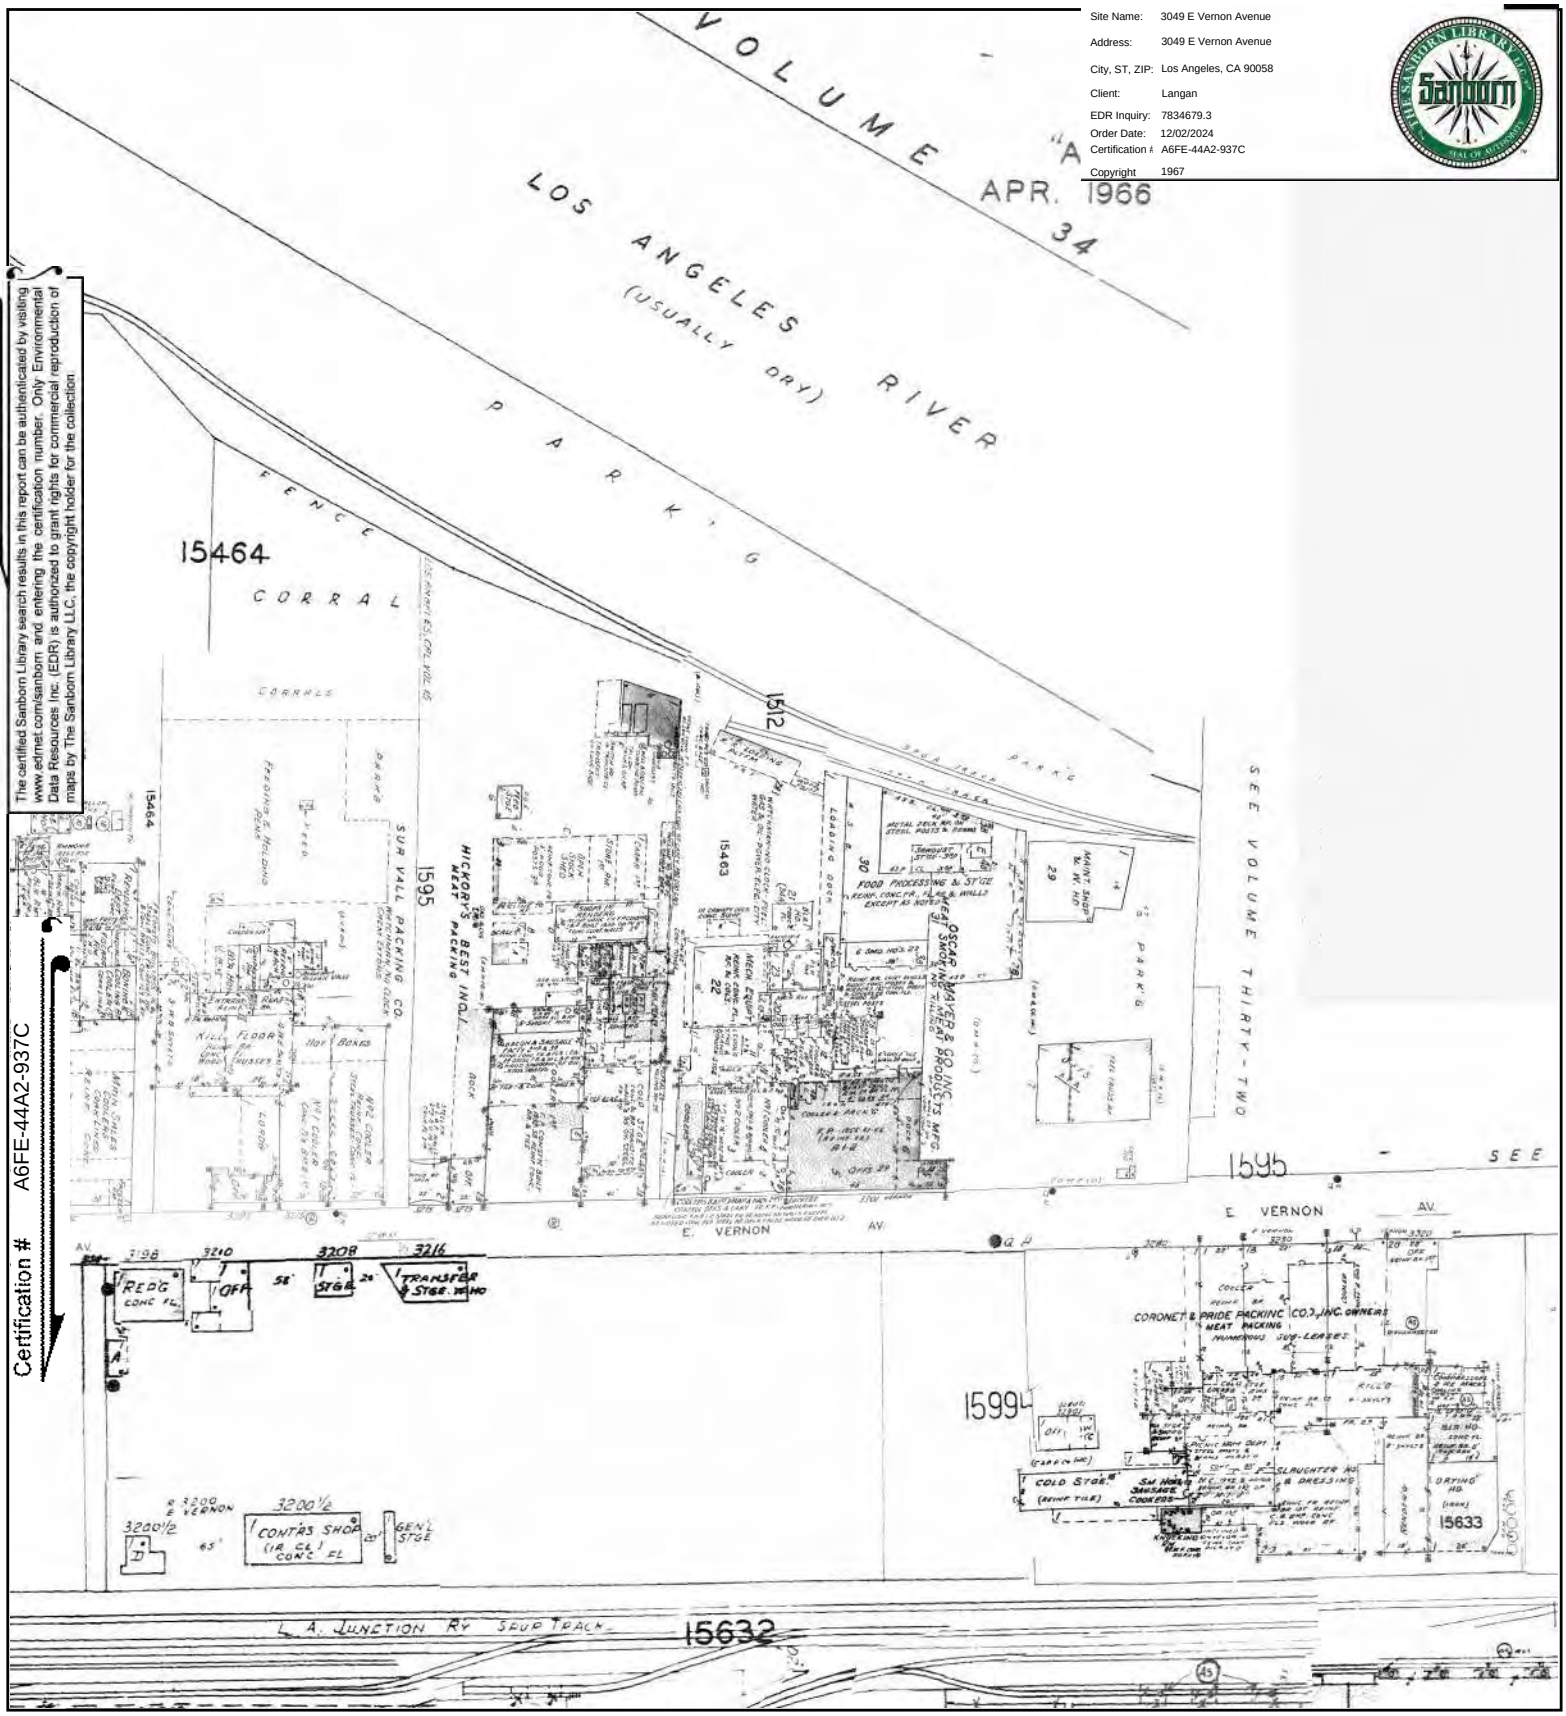

This Certified Sanborn Map combines the following sheets.
Outlined areas indicate map sheets within the collection.

0 Feet 150 300 600



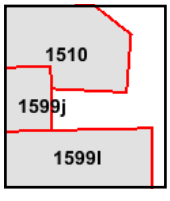


Volume 15, Sheet 1594
Volume 15, Sheet 1599I
Volume 15, Sheet 1593
Volume 15, Sheet 1503
Volume 15, Sheet 1599j
Volume 15, Sheet 1510
Volume 15, Sheet 1599i

N

Site Name:	3049 E Vernon Avenue
Address:	3049 E Vernon Avenue
City, ST, ZIP:	Los Angeles, CA 90058
Client:	Langan
EDR Inquiry:	7834679.3
Order Date:	12/02/2024
Certification #	A6FE-44A2-937C
Copyright	1963

The certified Sanborn Library search results in this report can be authenticated by visiting www.edrnet.com/sanborn and entering the certification number. Only Environmental Data Resources Inc. (EDR) is authorized to grant rights for commercial reproduction of maps by The Sanborn Library LLC, the copyright holder for the collection.


Certification # A6FE-44A2-937C

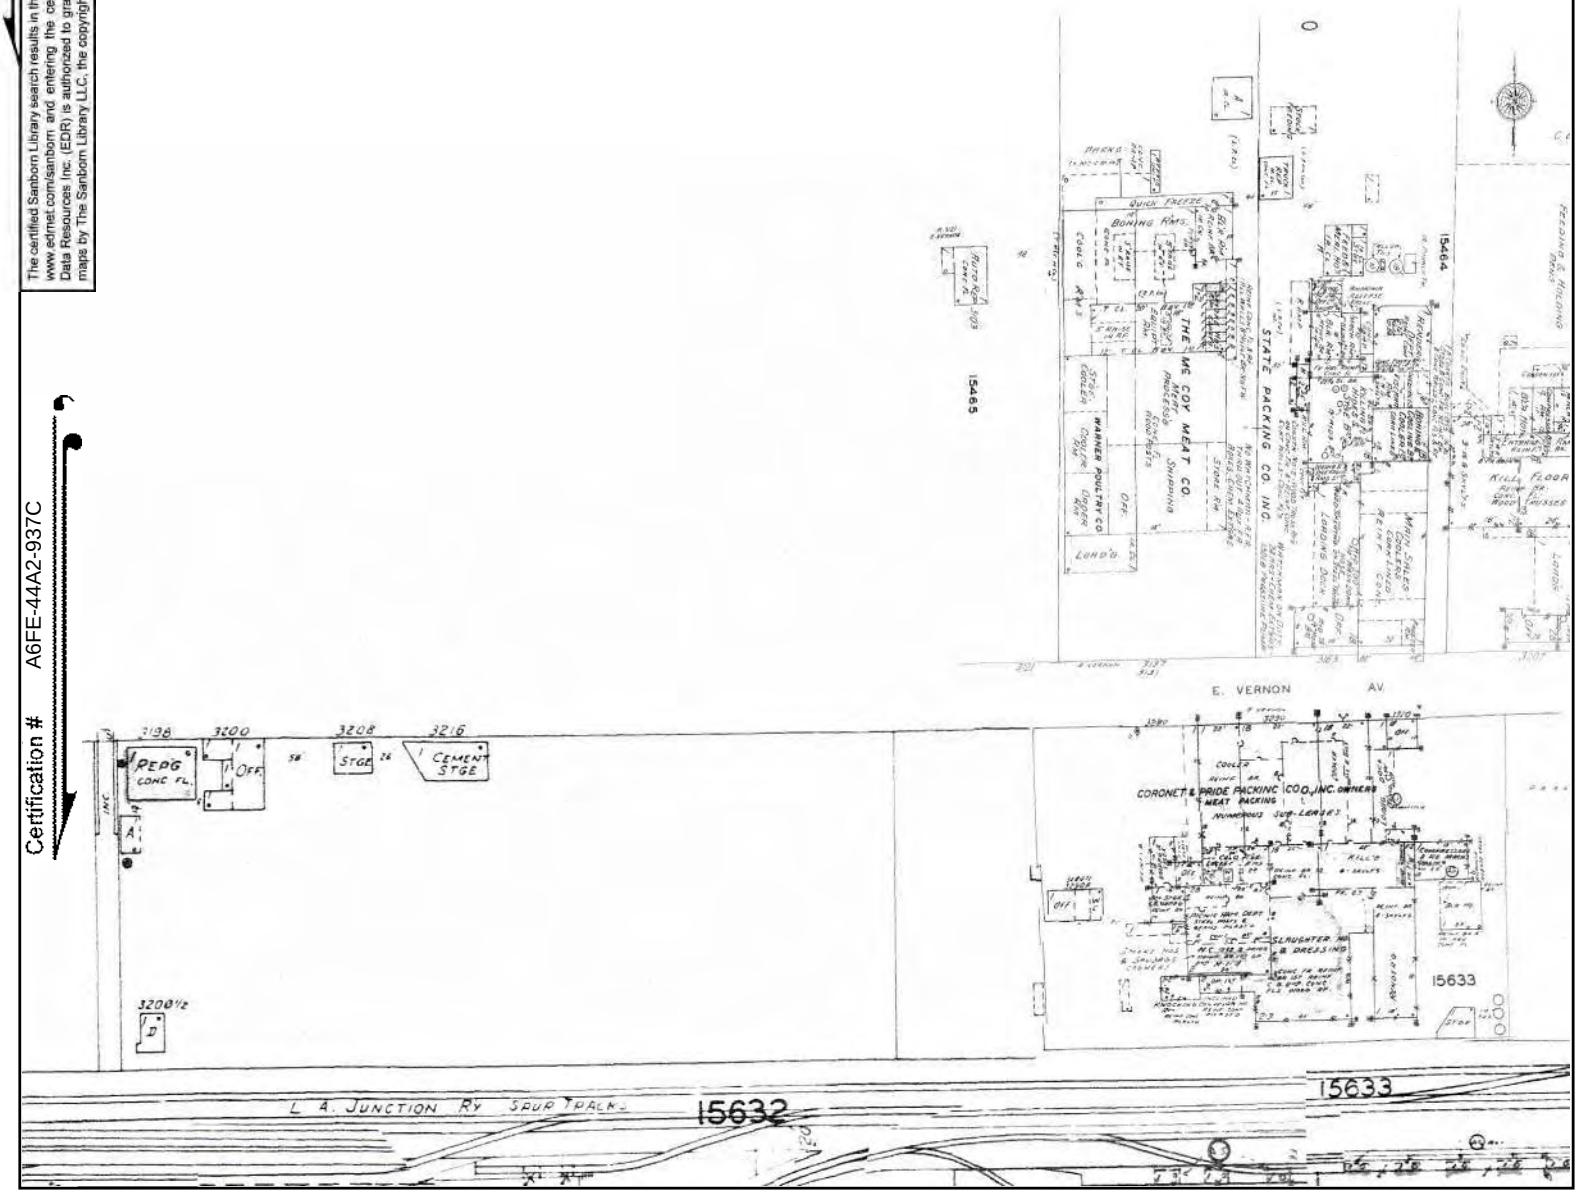

This Certified Sanborn Map combines the following sheets.
Outlined areas indicate map sheets within the collection.

0 Feet 150 300 600



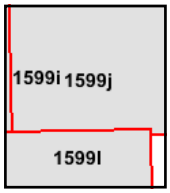


Volume 15, Sheet 1599i
Volume 15, Sheet 1593
Volume 15, Sheet 1599l
Volume 15, Sheet 1599j
Volume 15, Sheet 1594

N

Certified Sanborn® Map

1960


Site Name:	3049 E Vernon Avenue
Address:	3049 E Vernon Avenue
City, ST, ZIP:	Los Angeles, CA 90058
Client:	Langan
EDR Inquiry:	7834679.3
Order Date:	12/02/2024
Certification #	A6FE-44A2-937C
Copyright	1960

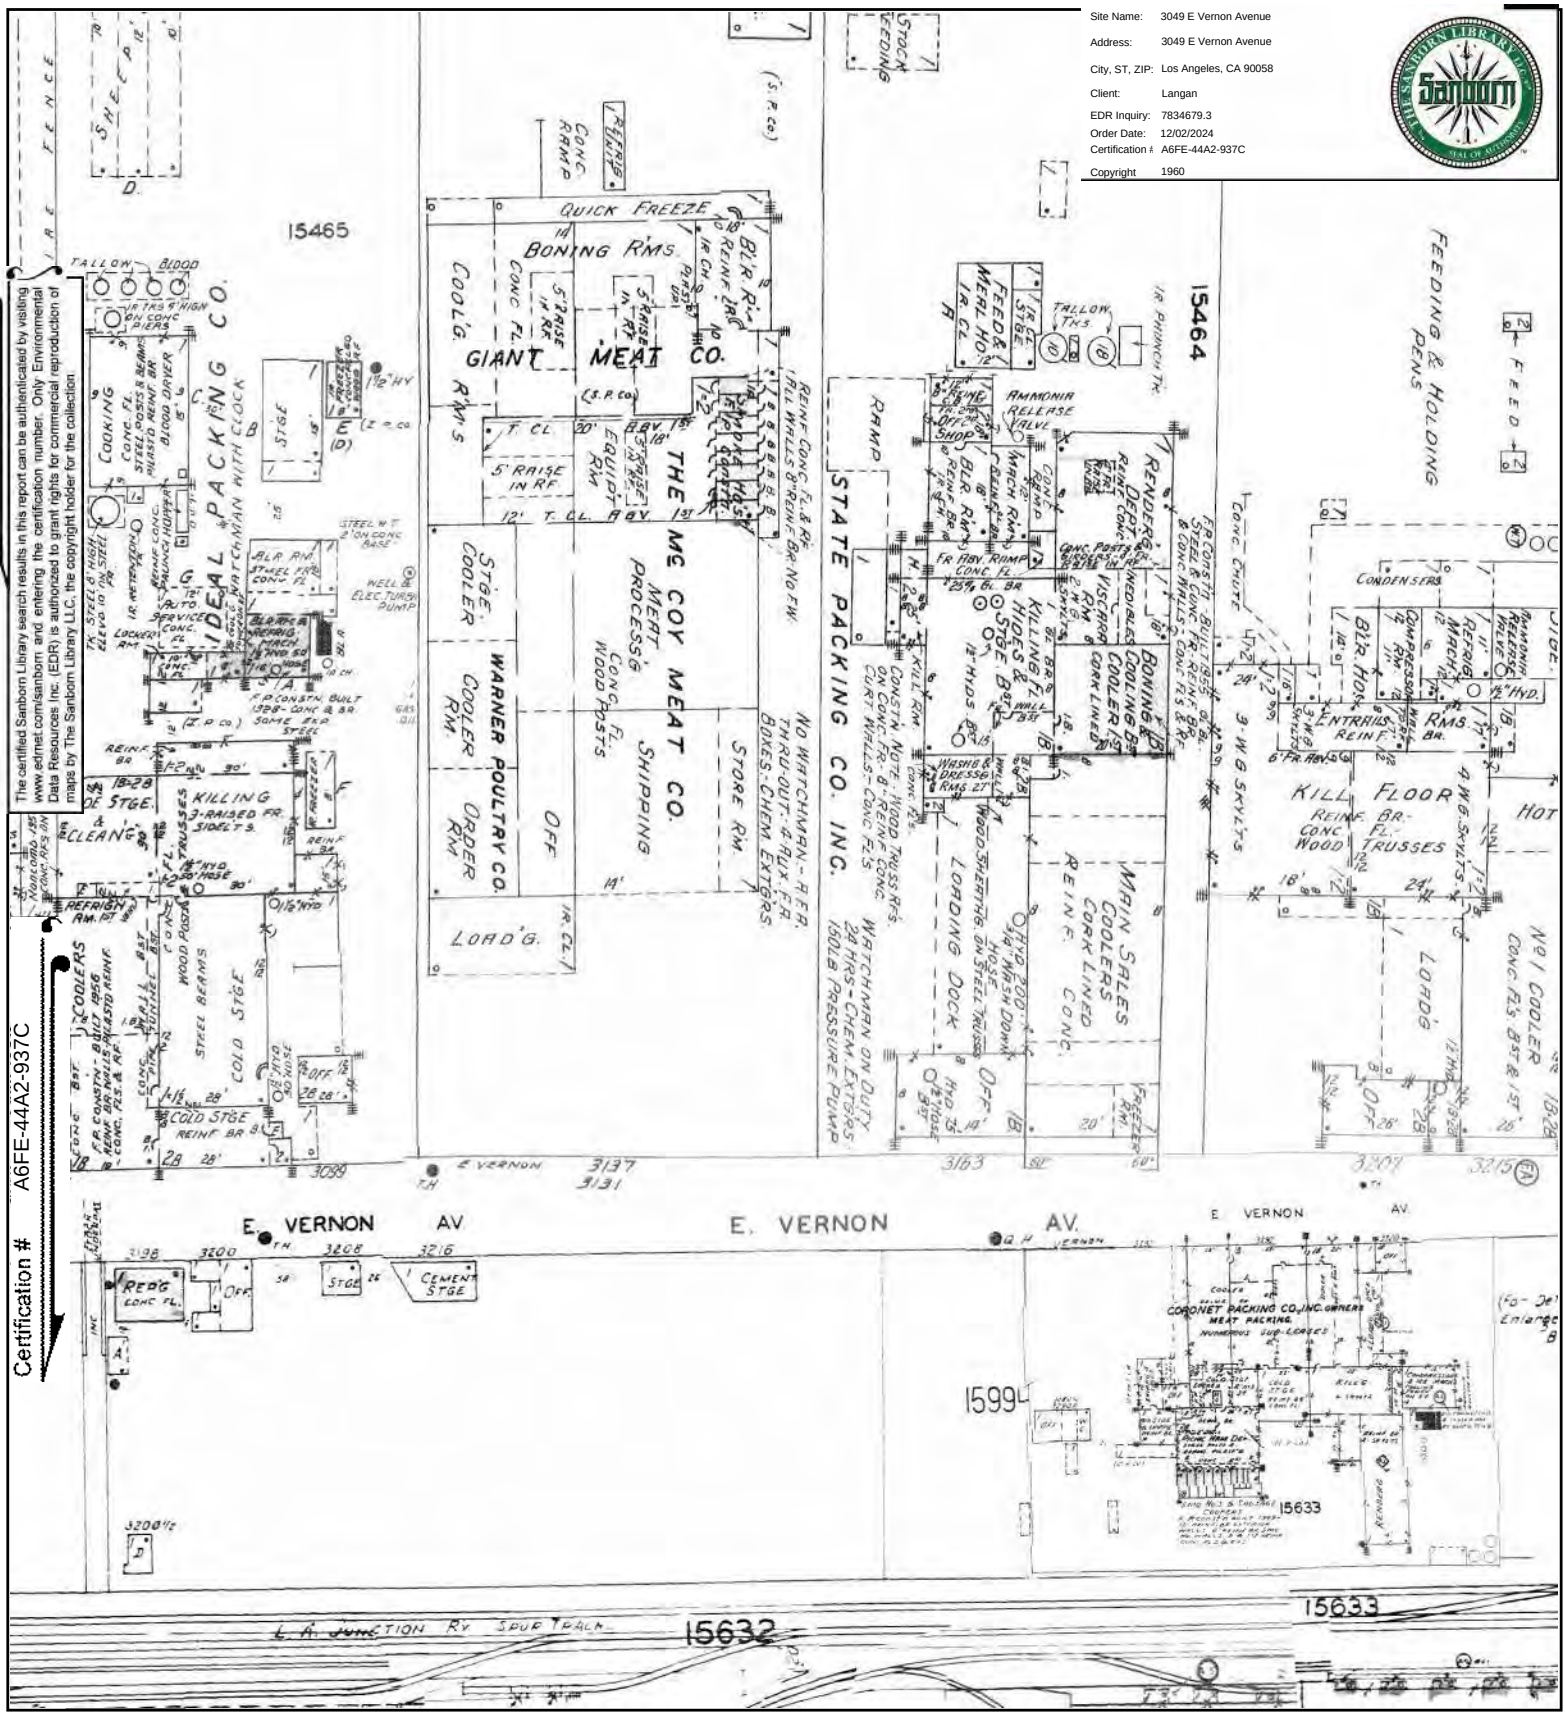


Certification # A6FE-44A2-937C

The certified Sanborn Library search results in this report can be authenticated by visiting www.edrnet.com/sanborn and entering the certification number. Only Environmental Data Resources Inc. (EDR) is authorized to grant rights for commercial reproduction of maps by The Sanborn Library LLC, the copyright holder for the collection

This Certified Sanborn Map combines the following sheets.
Outlined areas indicate map sheets within the collection.

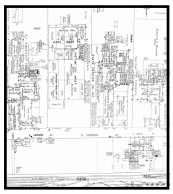

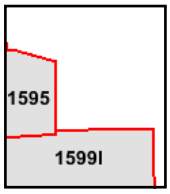

Volume 15, Sheet 1594
Volume 15, Sheet 1599I
Volume 15, Sheet 1503
Volume 15, Sheet 1593
Volume 15, Sheet 1599i
Volume 15, Sheet 1595


0 Feet 150 300 600

N

Site Name: 3049 E Vernon Avenue
Address: 3049 E Vernon Avenue
City, ST, ZIP: Los Angeles, CA 90058
Client: Langan
EDR Inquiry: 7834679.3
Order Date: 12/02/2024
Certification #: A6FE-44A2-937C
Copyright 1956


The certified Sanborn Library search results in this report can be authenticated by visiting www.edrnet.com/sanborn and entering the certification number. Only Environmental Data Resources Inc. (EDR) is authorized to grant rights for commercial reproduction of maps by The Sanborn Library LLC, the copyright holder for the collection.

Certification # A6FE-44A2-937C

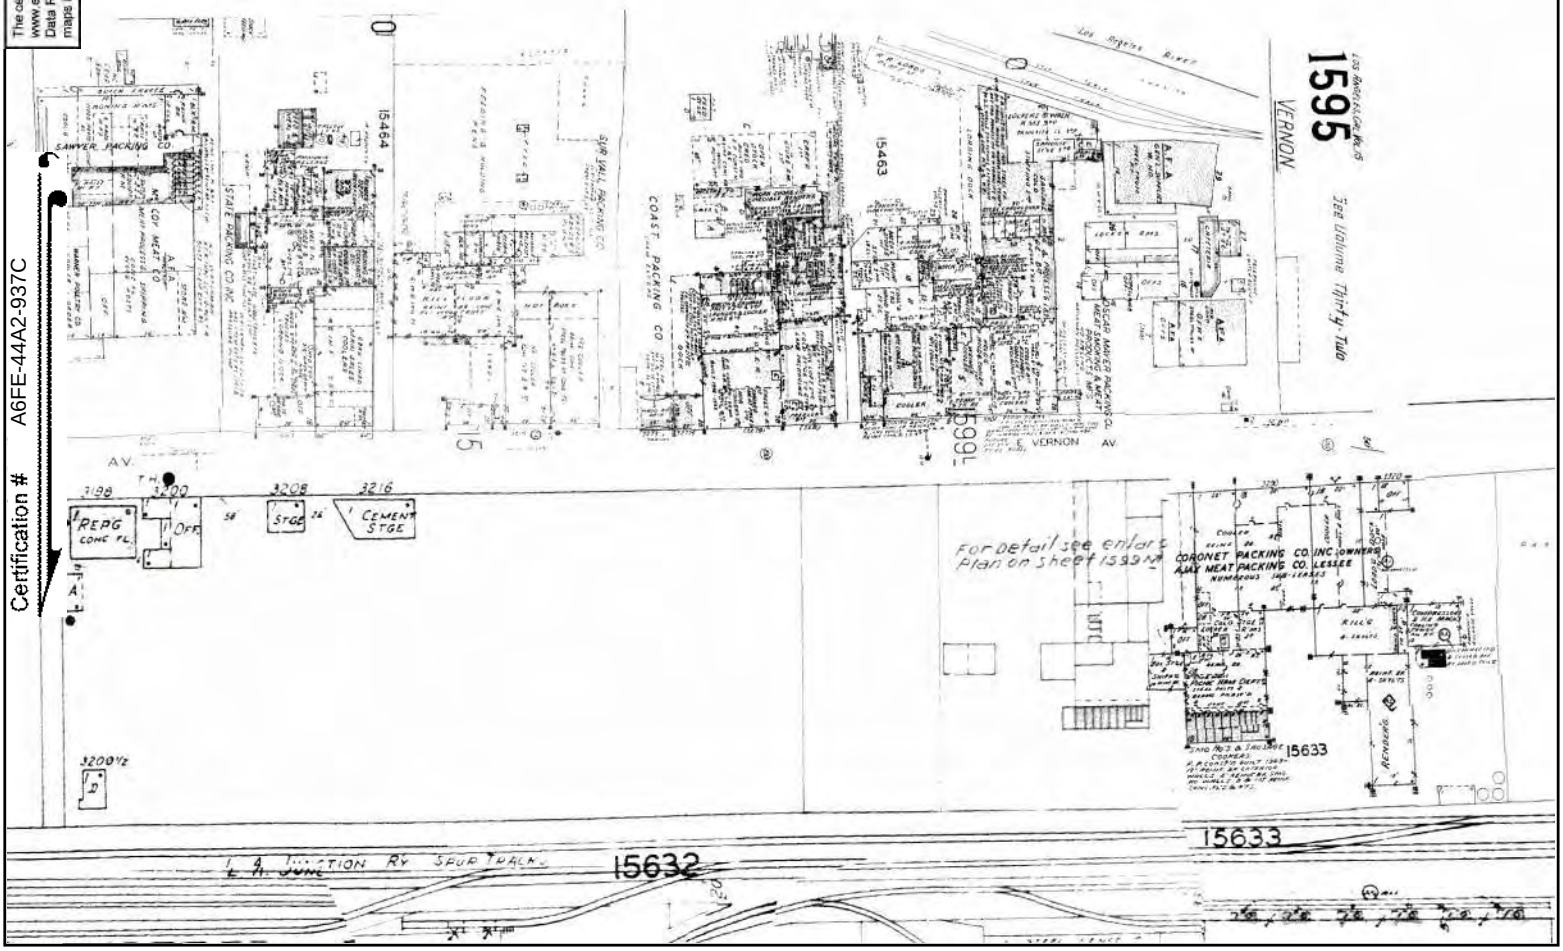

This Certified Sanborn Map combines the following sheets.
Outlined areas indicate map sheets within the collection.



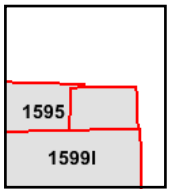

Volume 15, Sheet 1595
Volume 15, Sheet 1593
Volume 15, Sheet 1599I
Volume 15, Sheet 1503
Volume 15, Sheet 1594


0 Feet 150 300 600

N

Site Name: 3049 E Vernon Avenue
Address: 3049 E Vernon Avenue
City, ST, ZIP: Los Angeles, CA 90058
Client: Langan
EDR Inquiry: 7834679.3
Order Date: 12/02/2024
Certification #: A6FE-44A2-937C
Copyright 1955

The certified Sanborn Library search results in this report can be authenticated by visiting www.edrnet.com/sanborn and entering the certification number. Only Environmental Data Resources Inc. (EDR) is authorized to grant rights for commercial reproduction of maps by The Sanborn Library LLC, the copyright holder for the collection.


Certification # A6FE-44A2-937C

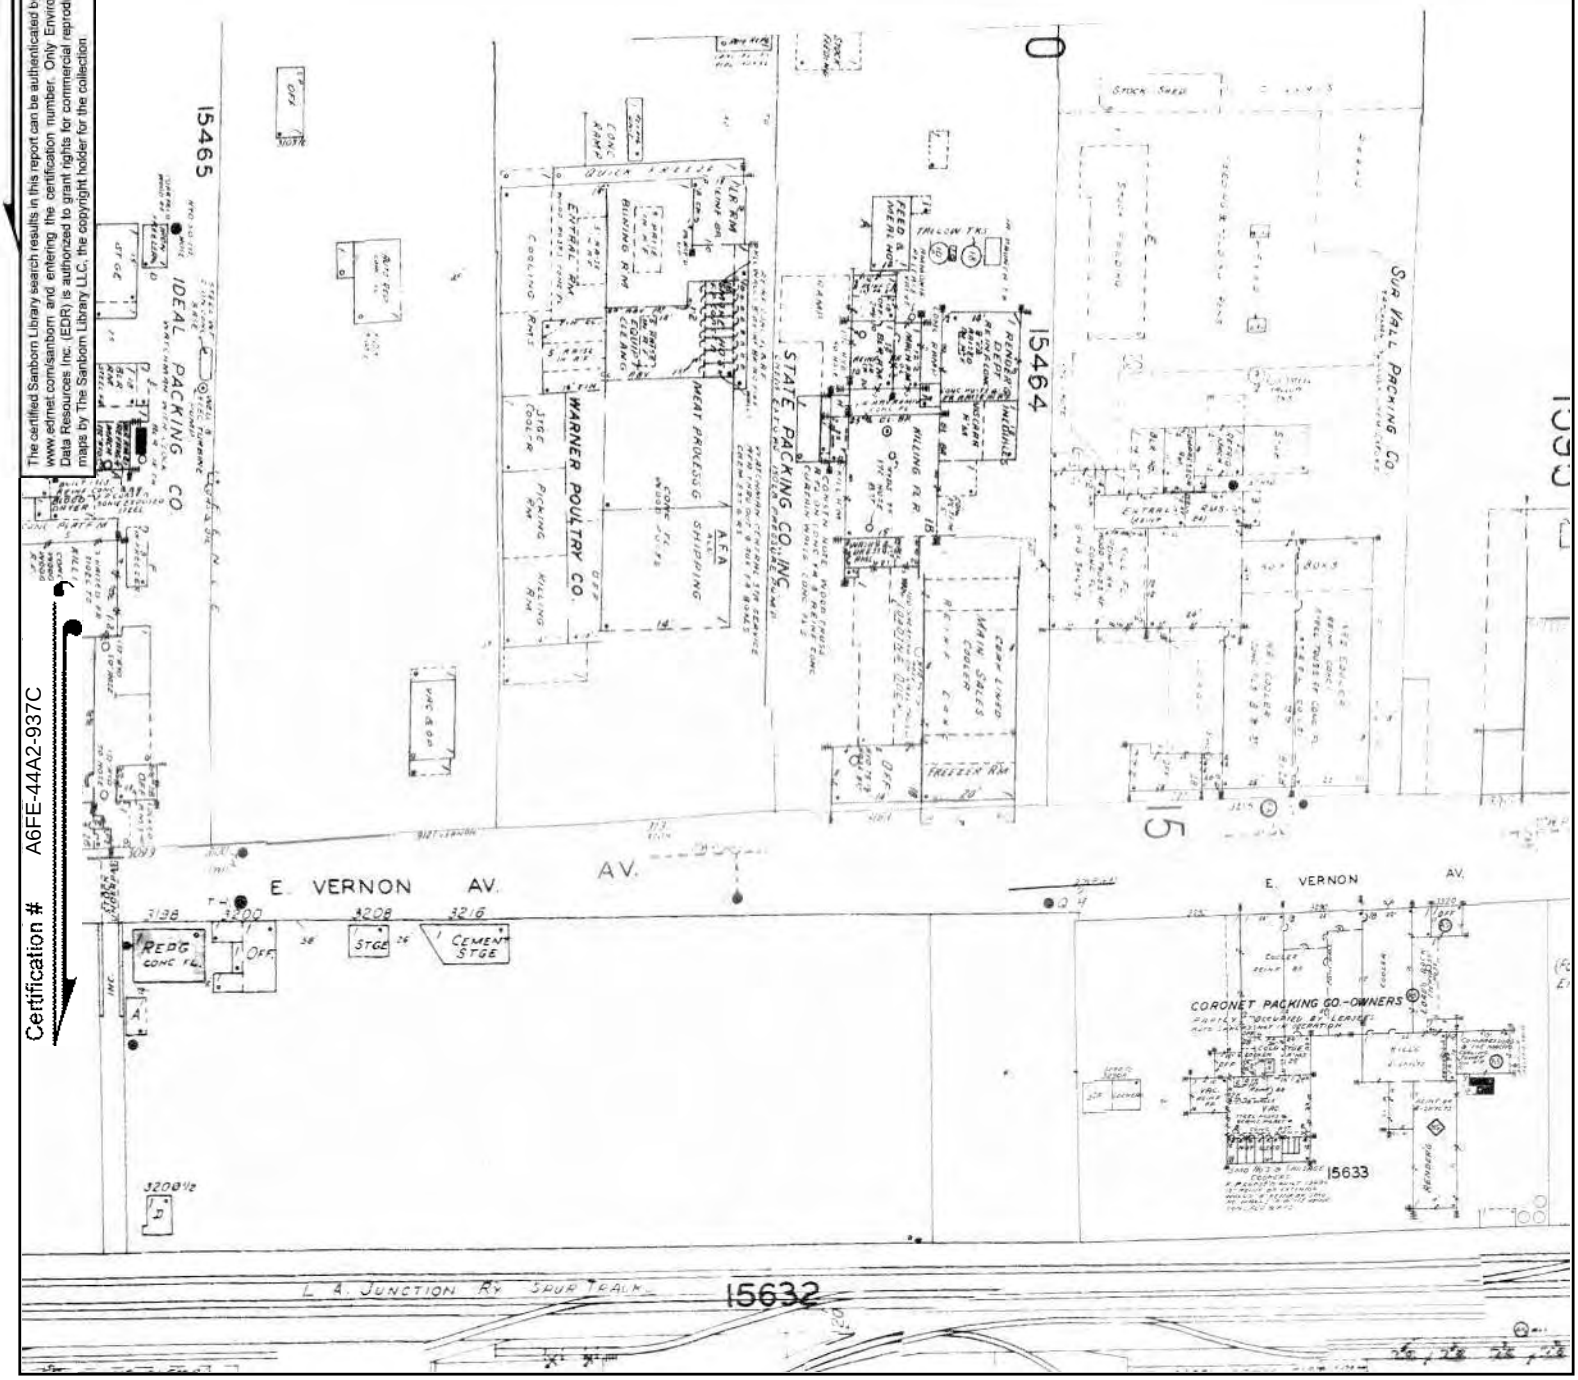

This Certified Sanborn Map combines the following sheets.
Outlined areas indicate map sheets within the collection.

0 Feet 150 300 600



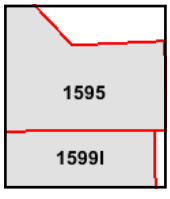

Volume 15, Sheet 1594
Volume 15, Sheet 1599I
Volume 15, Sheet 1593
Volume 15, Sheet 1595

N


Certified Sanborn® Map

1953


Site Name:	3049 E Vernon Avenue
Address:	3049 E Vernon Avenue
City, ST, ZIP:	Los Angeles, CA 90058
Client:	Langan
EDR Inquiry:	7834679.3
Order Date:	12/02/2024
Certification #	A6FE-44A2-937C
Copyright	1953


The certified Sanborn Library search results in this report can be authenticated by visiting www.edrnet.com/sanborn and entering the certification number. Only Environmental Data Resources Inc. (EDR) is authorized to grant rights for commercial reproduction of maps by The Sanborn Library LLC, the copyright holder for the collection.

Certification # A6FE-44A2-937C

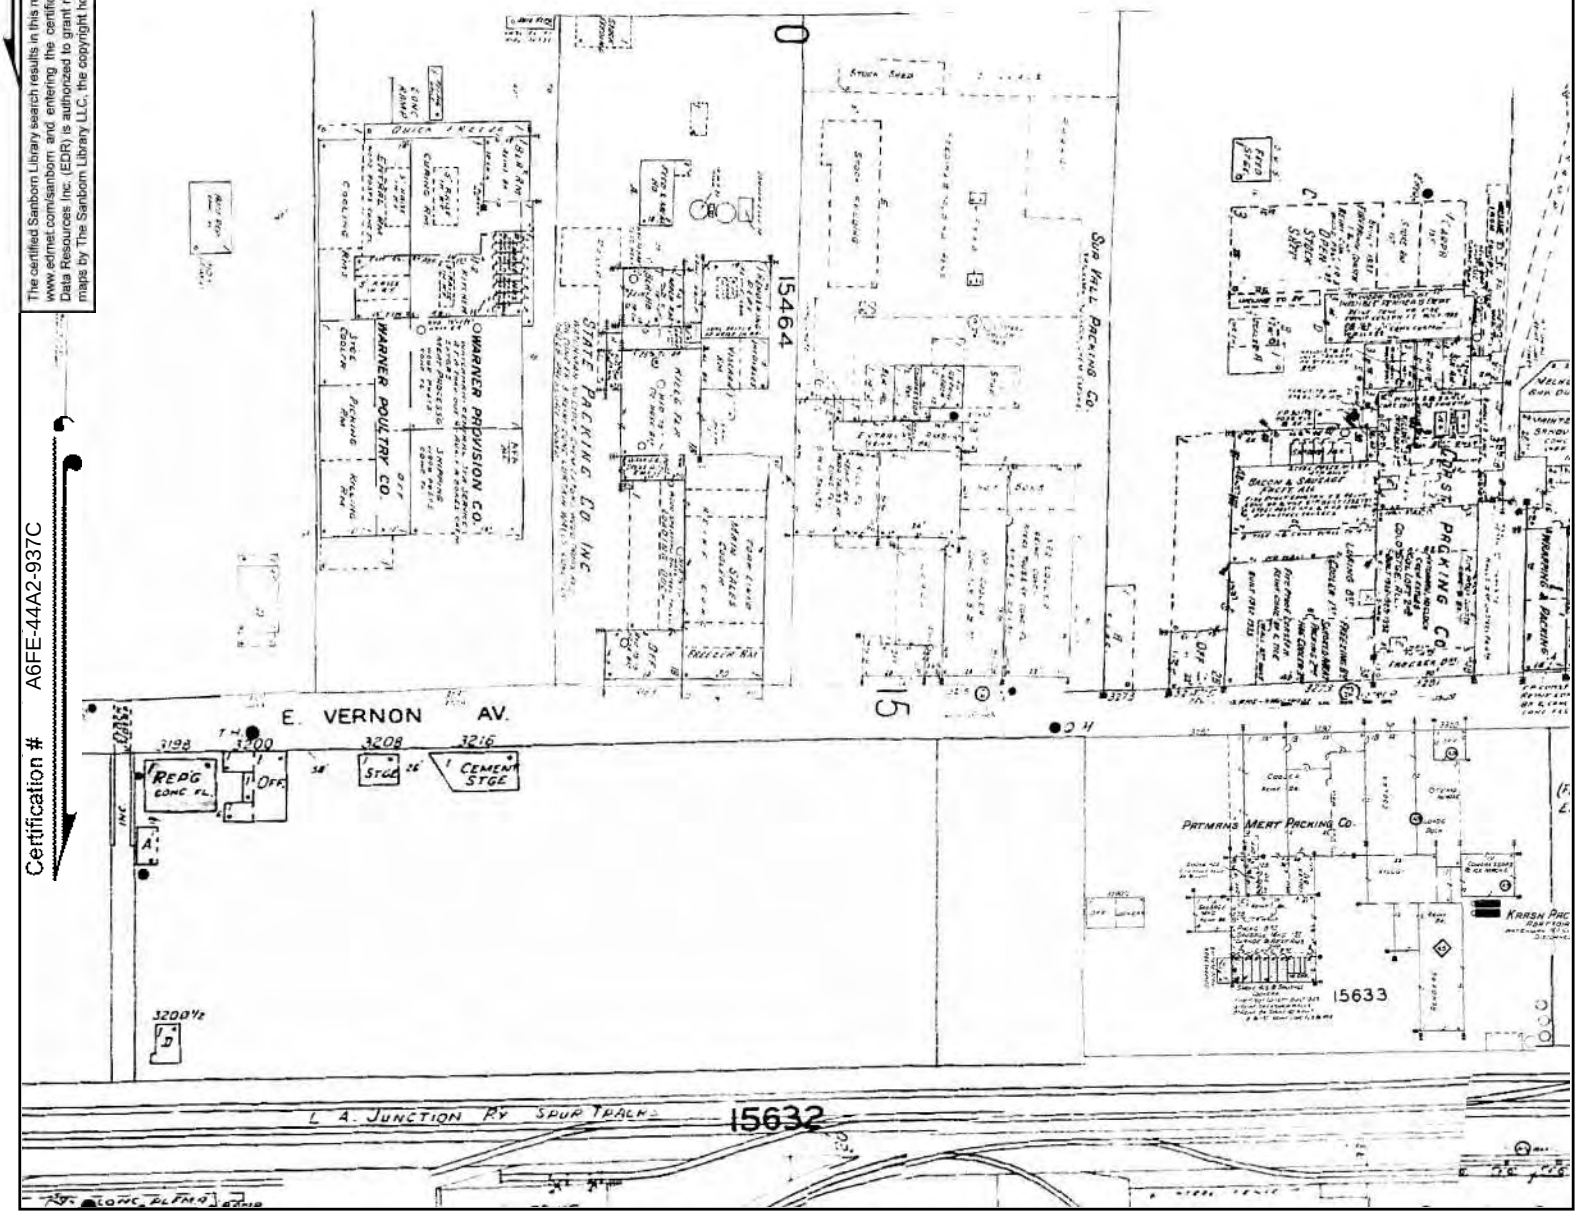

This Certified Sanborn Map combines the following sheets.
Outlined areas indicate map sheets within the collection.

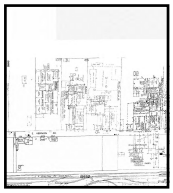

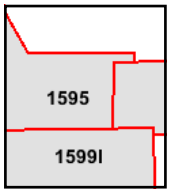

Volume 15, Sheet 1595
Volume 15, Sheet 1593
Volume 15, Sheet 1599I
Volume 15, Sheet 1503
Volume 15, Sheet 1594

0 Feet 150 300 600

N


Certified Sanborn® Map

1949


Site Name:	3049 E Vernon Avenue
Address:	3049 E Vernon Avenue
City, ST, ZIP:	Los Angeles, CA 90058
Client:	Langan
EDR Inquiry:	7834679.3
Order Date:	12/02/2024
Certification #	A6FE-44A2-937C
Copyright	1949


The certified Sanborn Library search results in this report can be authenticated by visiting www.edrnet.com/sanborn and entering the certification number. Only Environmental Data Resources Inc. (EDR) is authorized to grant rights for commercial reproduction of maps by The Sanborn Library LLC, the copyright holder for the collection.

Certification # A6FE-44A2-937C

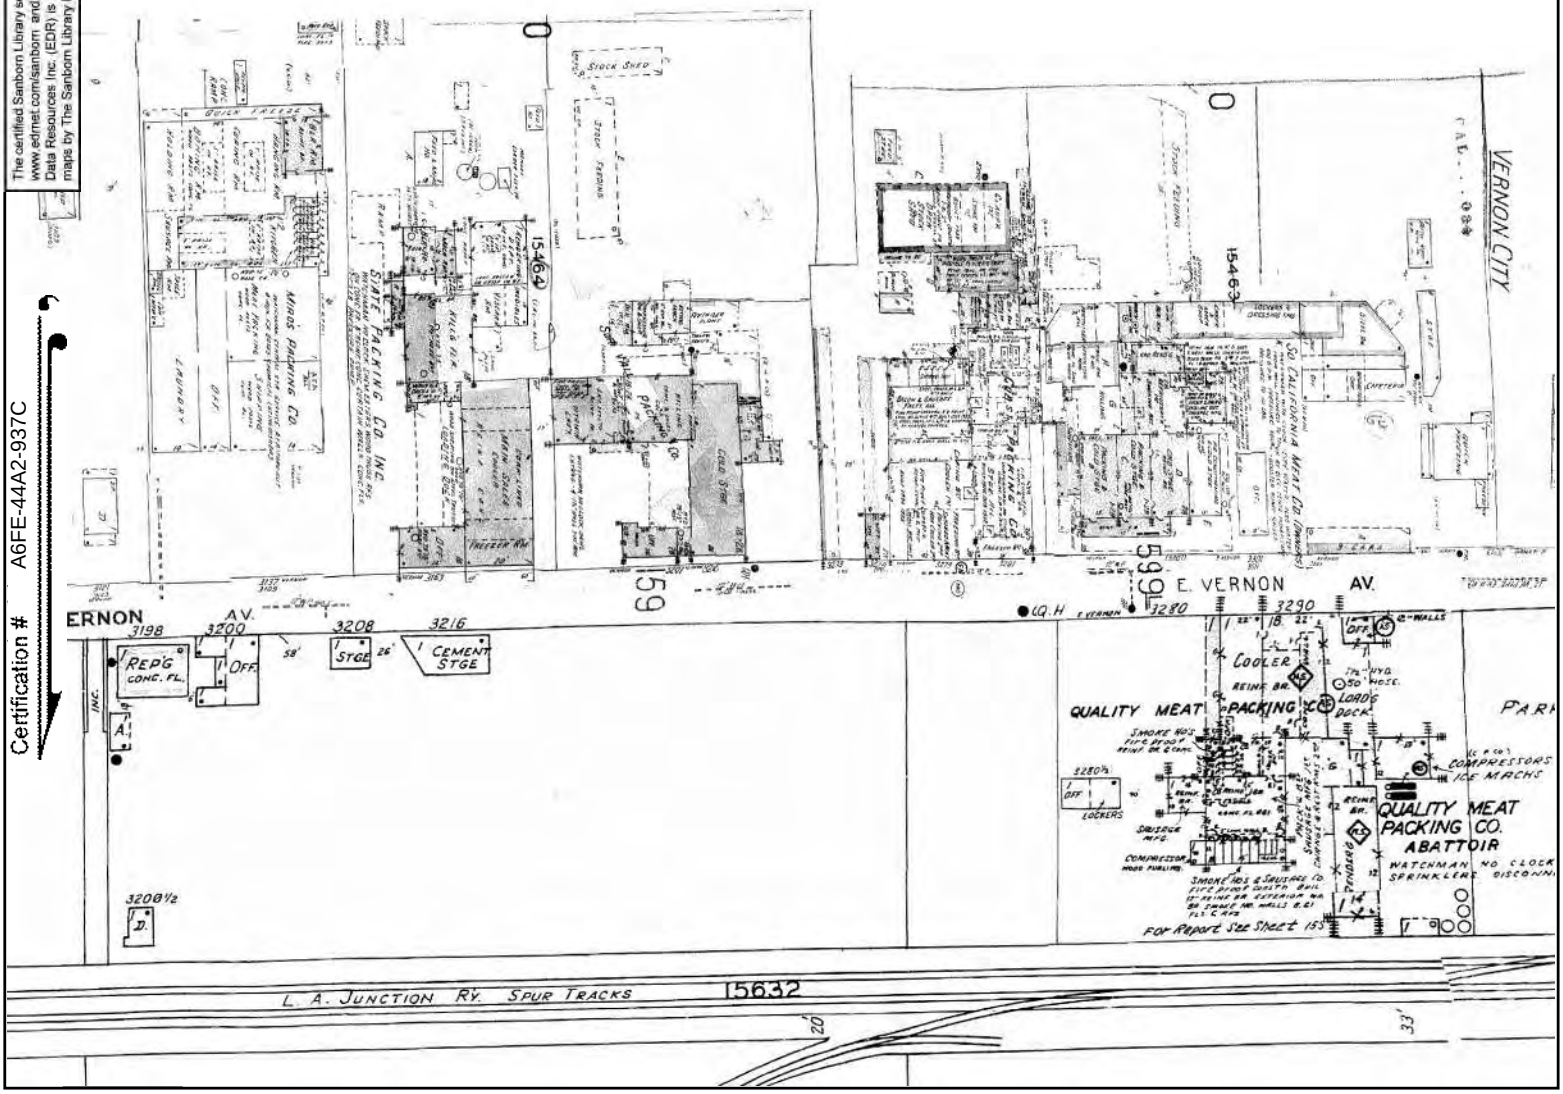

This Certified Sanborn Map combines the following sheets.
Outlined areas indicate map sheets within the collection.

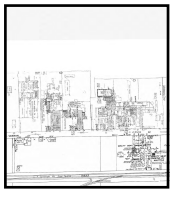

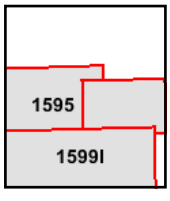

Volume 15, Sheet 1503
Volume 15, Sheet 1599I
Volume 15, Sheet 1594
Volume 15, Sheet 1593
Volume 15, Sheet 1595


0 Feet 150 300 600

N


Site Name:	3049 E Vernon Avenue
Address:	3049 E Vernon Avenue
City, ST, ZIP:	Los Angeles, CA 90058
Client:	Langan
EDR Inquiry:	7834679.3
Order Date:	12/02/2024
Certification #	A6FE-44A2-937C
Copyright	1920


The certified Sanborn Library search results in this report can be authenticated by visiting www.edrnet.com/sanborn and entering the certification number. Only Environmental Data Resources Inc. (EDR) is authorized to grant rights for commercial reproduction of maps by The Sanborn Library LLC, the copyright holder for the collection.

Certification # A6FE-44A2-937C

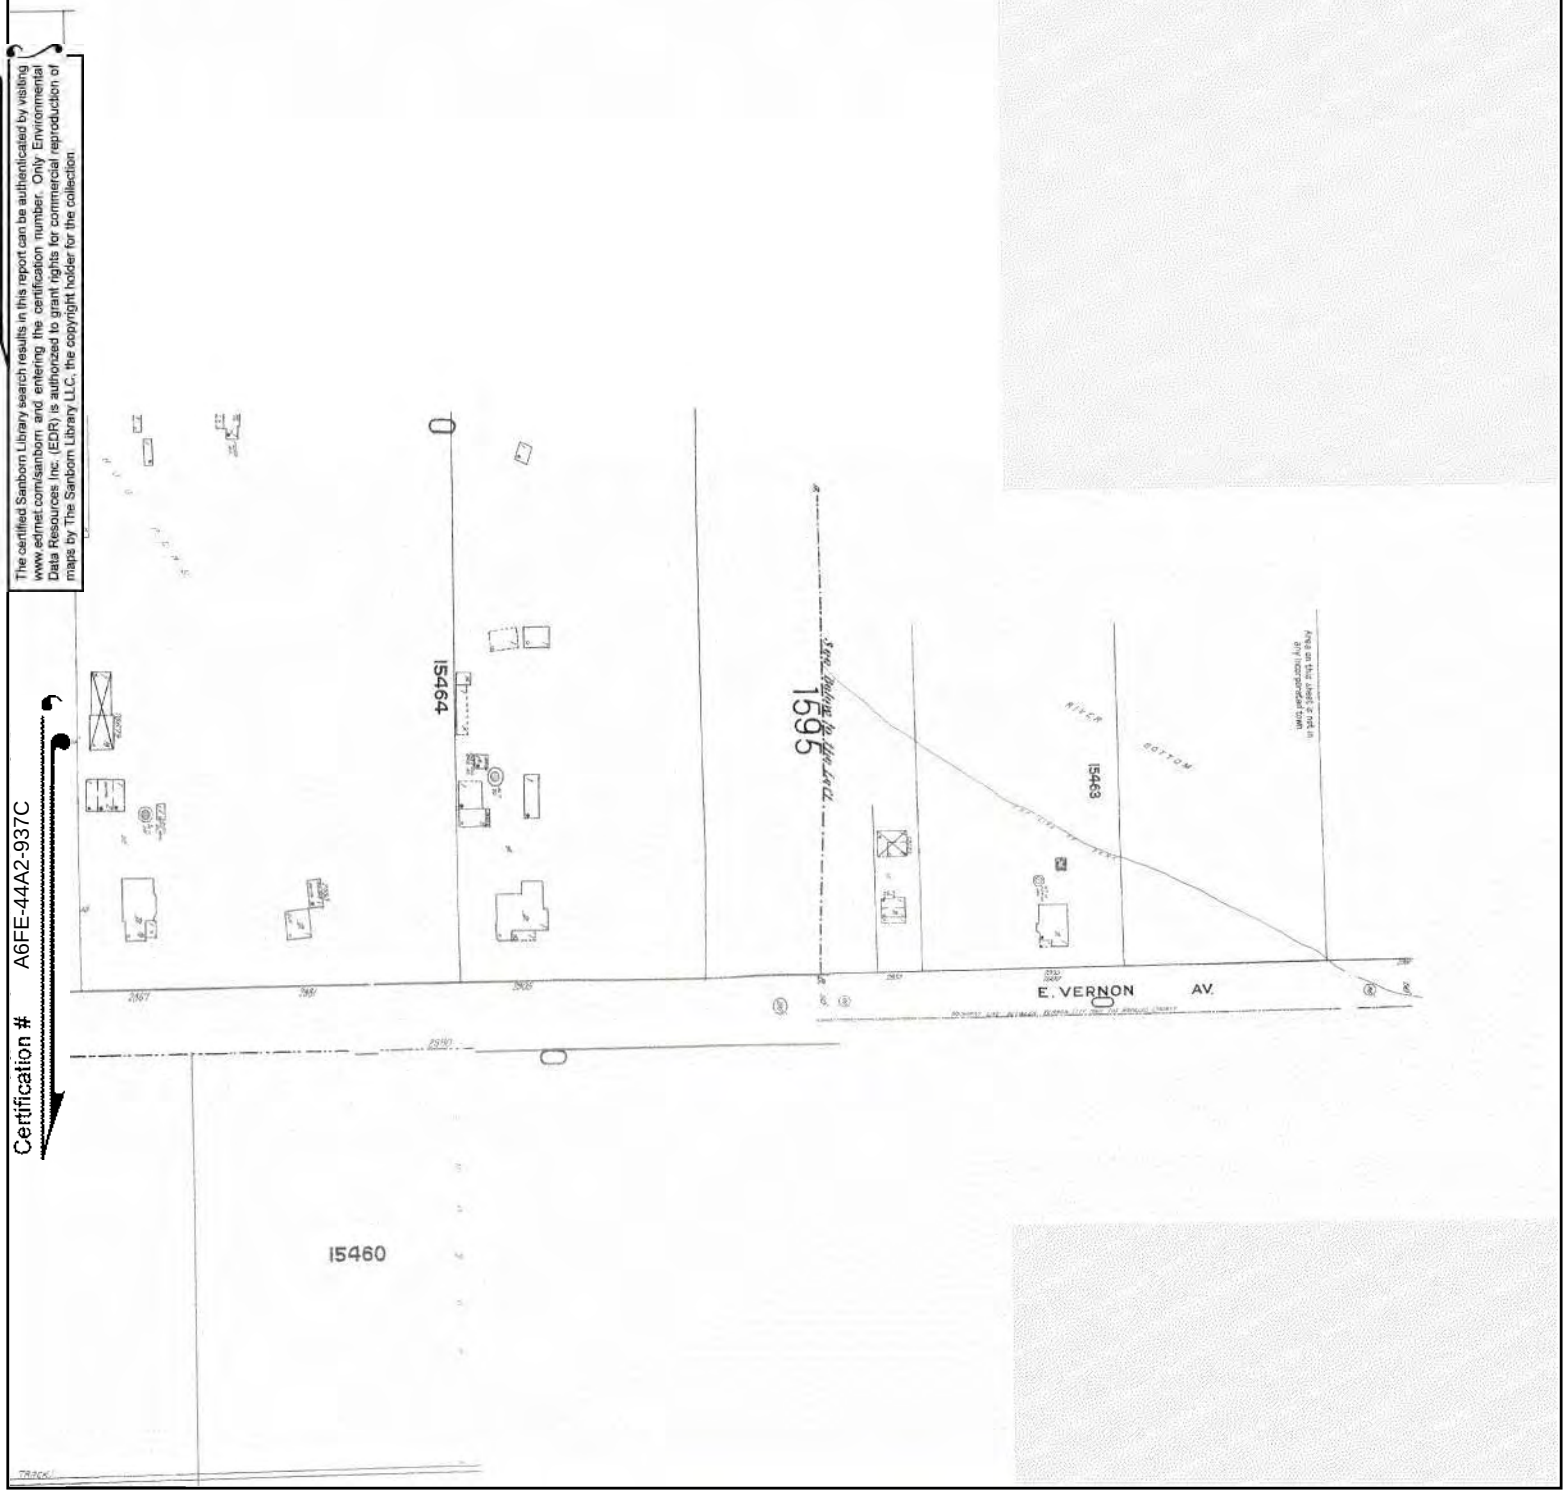

This Certified Sanborn Map combines the following sheets.
Outlined areas indicate map sheets within the collection.

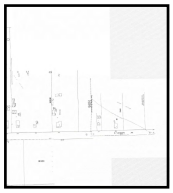

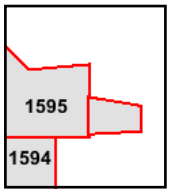

Volume 15, Sheet 1595
Volume 15, Sheet 1593
Volume 1, Sheet 1
Volume 15, Sheet 1594

0 Feet 150 300 600

N

3049 E Vernon Avenue

3049 E Vernon Avenue

Los Angeles, CA 90058

Inquiry Number: 7834679.3

December 02, 2024

Certified Sanborn® Map Report

6 Armstrong Road, 4th floor
Shelton, CT 06484
Toll Free: 800.352.0050
www.edrnet.com

Certified Sanborn® Map Report

12/02/24

Site Name:	Client Name:
3049 E Vernon Avenue	Langan
3049 E Vernon Avenue	515 South Flower Street, Suite 1060
Los Angeles, CA 90058	Los Angeles, CA 90071
EDR Inquiry # 7834679.3	Contact: Jacques Deaver

The Sanborn Library has been searched by EDR and maps covering the target property location as provided by Langan were identified for the years listed below. The Sanborn Library is the largest, most complete collection of fire insurance maps. The collection includes maps from Sanborn, Bromley, Perris & Browne, Hopkins, Barlow, and others. Only Environmental Data Resources Inc. (EDR) is authorized to grant rights for commercial reproduction of maps by the Sanborn Library LLC, the copyright holder for the collection. Results can be authenticated by visiting www.edrnet.com/sanborn.

The Sanborn Library is continually enhanced with newly identified map archives. This report accesses all maps in the collection as of the day this report was generated.

Certified Sanborn Results:

Certification # A6FE-44A2-937C

PO # 721040502

Project E Vernon Avenue

Maps Provided:

1967
1963
1960
1956
1955
1953
1949
1920

Sanborn® Library search results

Certification #: A6FE-44A2-937C

The Sanborn Library includes more than 1.2 million fire insurance maps from Sanborn, Bromley, Perris & Browne, Hopkins, Barlow and others which track historical property usage in approximately 12,000 American cities and towns. Collections searched:

- ☑ Library of Congress
- ☑ University Publications of America
- ☑ EDR Private Collection

The Sanborn Library LLC Since 1866™

Limited Permission To Make Copies

Langan (the client) is permitted to make up to FIVE photocopies of this Sanborn Map transmittal and each fire insurance map accompanying this report solely for the limited use of its customer. No one other than the client is authorized to make copies. Upon request made directly to an EDR Account Executive, the client may be permitted to make a limited number of additional photocopies. This permission is conditioned upon compliance by the client, its customer and their agents with EDR's copyright policy; a copy of which is available upon request.

Disclaimer - Copyright and Trademark Notice

This Report contains certain information obtained from a variety of public and other sources reasonably available to Environmental Data Resources, LLC. It cannot be concluded from this Report that coverage information for the target and surrounding properties does not exist from other sources. This Report is provided on an "AS IS", "AS AVAILABLE" basis. NO WARRANTY EXPRESS OR IMPLIED IS MADE WHATSOEVER IN CONNECTION WITH THIS REPORT. ENVIRONMENTAL DATA RESOURCES, LLC AND ITS SUBSIDIARIES, AFFILIATES AND THIRD PARTY SUPPLIERS DISCLAIM ALL WARRANTIES, OF ANY KIND OR NATURE, EXPRESS OR IMPLIED, ARISING OUT OF OR RELATED TO THIS REPORT OR ANY OF THE DATA AND INFORMATION PROVIDED IN THIS REPORT, INCLUDING WITHOUT LIMITATION, ANY WARRANTIES REGARDING ACCURACY, QUALITY, CORRECTNESS, COMPLETENESS, COMPREHENSIVENESS, SUITABILITY, MERCHANTABILITY, FITNESS FOR A PARTICULAR PURPOSE, TITLE, NON-INFRINGEMENT, MISAPPROPRIATION, OR OTHERWISE. ALL RISK IS ASSUMED BY THE USER. IN NO EVENT SHALL ENVIRONMENTAL DATA RESOURCES, LLC OR ITS SUBSIDIARIES, AFFILIATES OR THIRD PARTY SUPPLIERS BE LIABLE TO ANYONE FOR ANY DIRECT, INCIDENTAL, INDIRECT, SPECIAL, CONSEQUENTIAL OR OTHER DAMAGES OF ANY TYPE OR KIND (INCLUDING BUT NOT LIMITED TO LOSS OF PROFITS, LOSS OF USE, OR LOSS OF DATA), ARISING OUT OF OR IN ANY WAY CONNECTED WITH THIS REPORT OR ANY OF THE DATA AND INFORMATION PROVIDED IN THIS REPORT. Any analyses, estimates, ratings, environmental risk levels, or risk codes provided in this Report are provided for illustrative purposes only, and are not intended to provide, nor should they be interpreted as providing any facts regarding, or prediction or forecast of, any environmental risk for any property. Only an assessment performed by a qualified environmental professional can provide findings, opinions or conclusions regarding the environmental risk or conditions in, on or at any property.


Copyright 2024 by Environmental Data Resources, Inc. All rights reserved. Reproduction in any media or format, in whole or in part, of any report or map of Environmental Data Resources, Inc., or its affiliates, is prohibited without prior written permission.

EDR and its logos (including Sanborn and Sanborn Map) are trademarks of Environmental Data Resources, LLC or its affiliates. All other trademarks used herein are the property of their respective owners.

Sanborn Sheet Key

This Certified Sanborn Map Report is based upon the following Sanborn Fire Insurance map sheets.

1967 Source Sheets

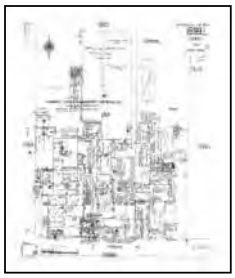

Volume 15, Sheet 1599i
1967




Volume 15, Sheet 1510
1967



Volume 15, Sheet 1599j
1967




Volume 15, Sheet 1503
1967

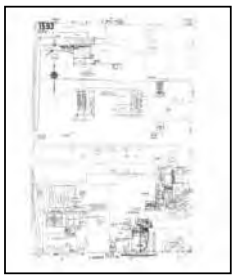

Volume 15, Sheet 1593
1967



Volume 15, Sheet 1599l
1967

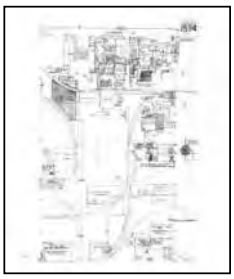

Volume 15, Sheet 1594
1967

1963 Source Sheets




Volume 15, Sheet 1599j
1963



Volume 15, Sheet 1594
1963



Volume 15, Sheet 1599l
1963

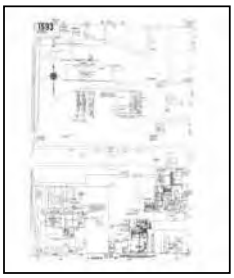

Volume 15, Sheet 1593
1963




Volume 15, Sheet 1599i
1963


Sanborn Sheet Key

This Certified Sanborn Map Report is based upon the following Sanborn Fire Insurance map sheets.

1960 Source Sheets

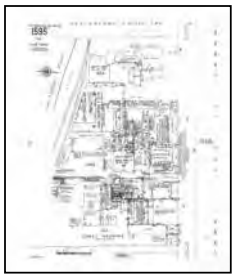

Volume 15, Sheet 1595
1960

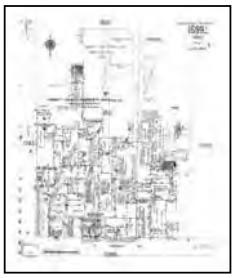

Volume 15, Sheet 1599i
1960



Volume 15, Sheet 1599l
1960



Volume 15, Sheet 1503
1960



Volume 15, Sheet 1593
1960



Volume 15, Sheet 1594
1960

1956 Source Sheets



Volume 15, Sheet 1594
1956




Volume 15, Sheet 1599l
1956



Volume 15, Sheet 1503
1956



Volume 15, Sheet 1595
1956

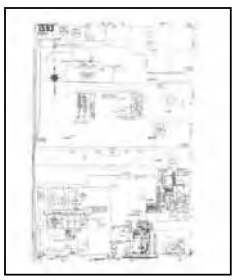

Volume 15, Sheet 1593
1956


Sanborn Sheet Key

This Certified Sanborn Map Report is based upon the following Sanborn Fire Insurance map sheets.

1955 Source Sheets



Volume 15, Sheet 1593
1955


Volume 15, Sheet 1595
1955

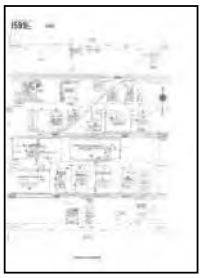

Volume 15, Sheet 1599l
1955



Volume 15, Sheet 1594
1955


1953 Source Sheets

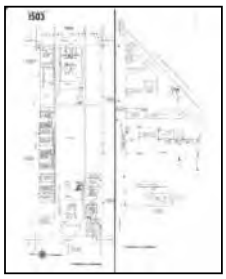
Volume 15, Sheet 1503
1953



Volume 15, Sheet 1594
1953

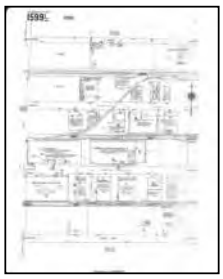
Volume 15, Sheet 1599l
1953

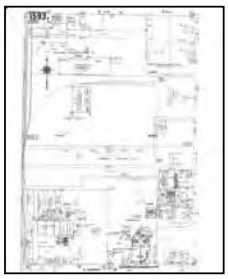

Volume 15, Sheet 1593
1953

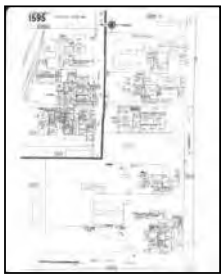
Volume 15, Sheet 1595
1953

1949 Source Sheets

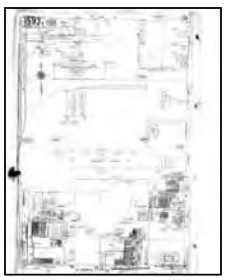
Volume 15, Sheet 1593
1949


Volume 15, Sheet 1595
1949

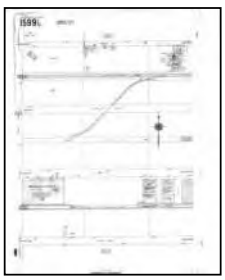

Volume 15, Sheet 1599l
1949


Volume 15, Sheet 1594
1949

Sanborn Sheet Key


This Certified Sanborn Map Report is based upon the following Sanborn Fire Insurance map sheets.

1949 Source Sheets

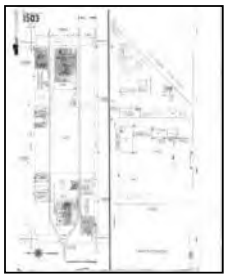


Volume 15, Sheet 1503
1949


1920 Source Sheets

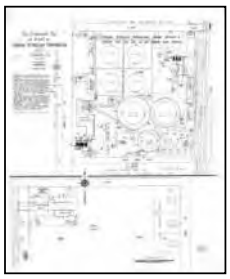


Volume 1, Sheet 1
1920

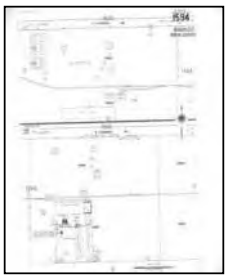

Volume 15, Sheet 1594
1920

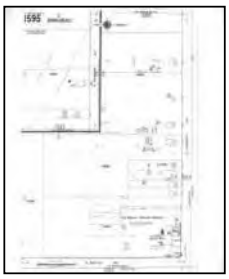

Volume 15, Sheet 1595
1920

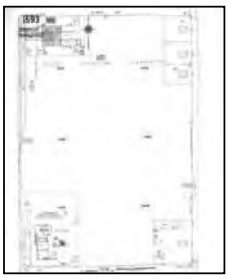

Volume 15, Sheet 1593
1920


Certified Sanborn® Map

1967

Site Name:	3049 E Vernon Avenue
Address:	3049 E Vernon Avenue
City, ST, ZIP:	Los Angeles, CA 90058
Client:	Langan
EDR Inquiry:	7834679.3
Order Date:	12/02/2024
Certification #	A6FE-44A2-937C
Copyright	1967

The certified Sanborn Library search results in this report can be authenticated by visiting www.edrnet.com/sanborn and entering the certification number. Only Environmental Data Resources Inc. (EDR) is authorized to grant rights for commercial reproduction of maps by The Sanborn Library LLC, the copyright holder for the collection.


Certification # A6FE-44A2-937C

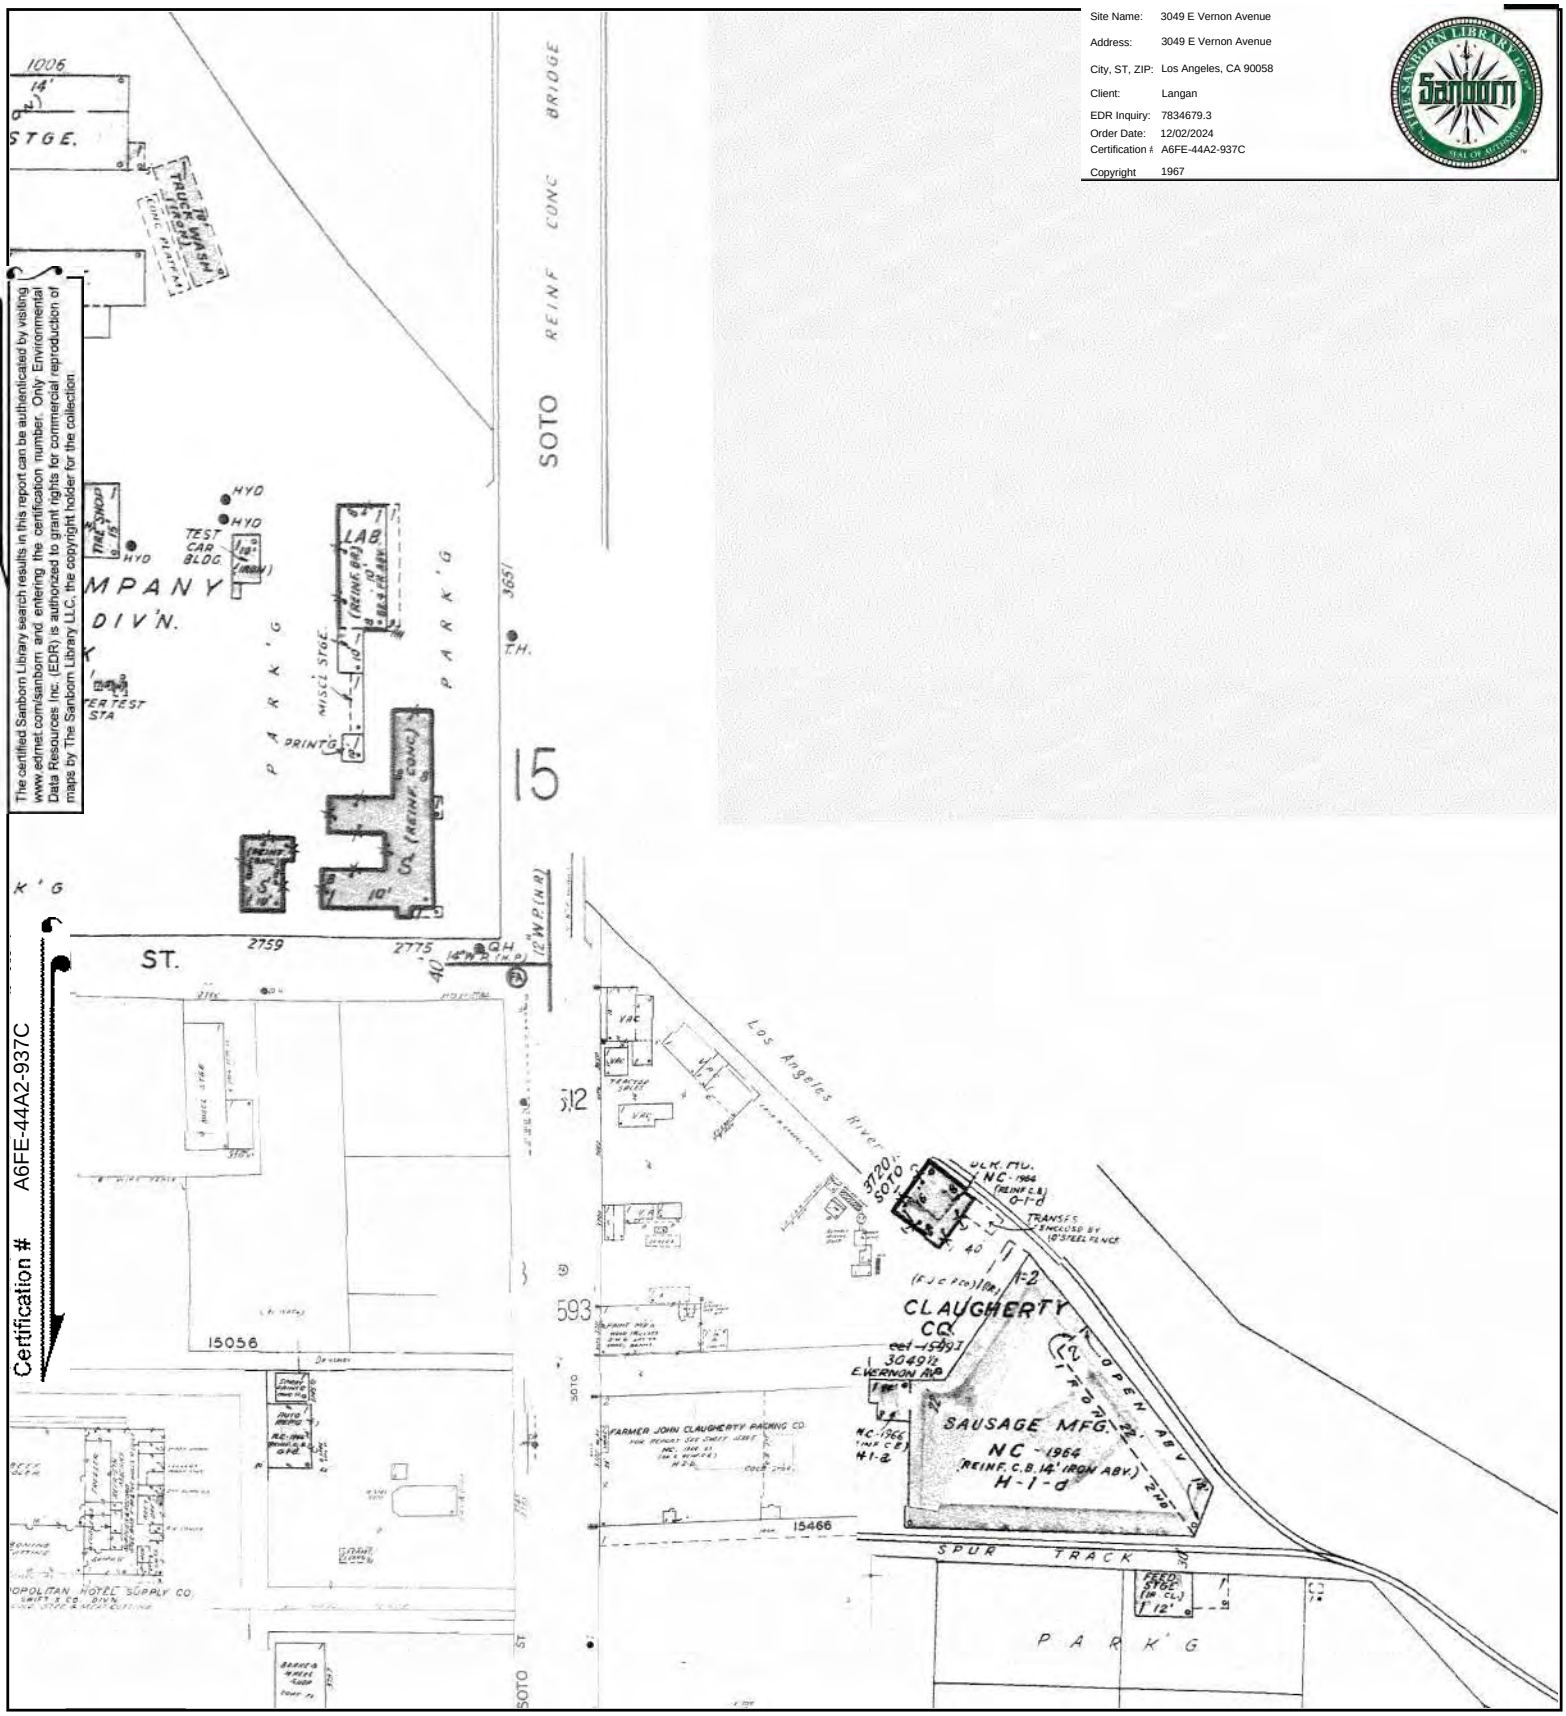

This Certified Sanborn Map combines the following sheets.
Outlined areas indicate map sheets within the collection.

0 Feet 150 300 600



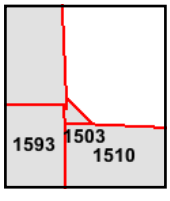


Volume 15, Sheet 1594
Volume 15, Sheet 1599l
Volume 15, Sheet 1593
Volume 15, Sheet 1503
Volume 15, Sheet 1599j
Volume 15, Sheet 1510
Volume 15, Sheet 1599i

N

Site Name:	3049 E Vernon Avenue
Address:	3049 E Vernon Avenue
City, ST, ZIP:	Los Angeles, CA 90058
Client:	Langan
EDR Inquiry:	7834679.3
Order Date:	12/02/2024
Certification #	A6FE-44A2-937C
Copyright	1963

The certified Sanborn Library search results in this report can be authenticated by visiting www.edrnet.com/sanborn and entering the certification number. Only Environmental Data Resources Inc. (EDR) is authorized to grant rights for commercial reproduction of maps by The Sanborn Library LLC, the copyright holder for the collection.


Certification # A6FE-44A2-937C

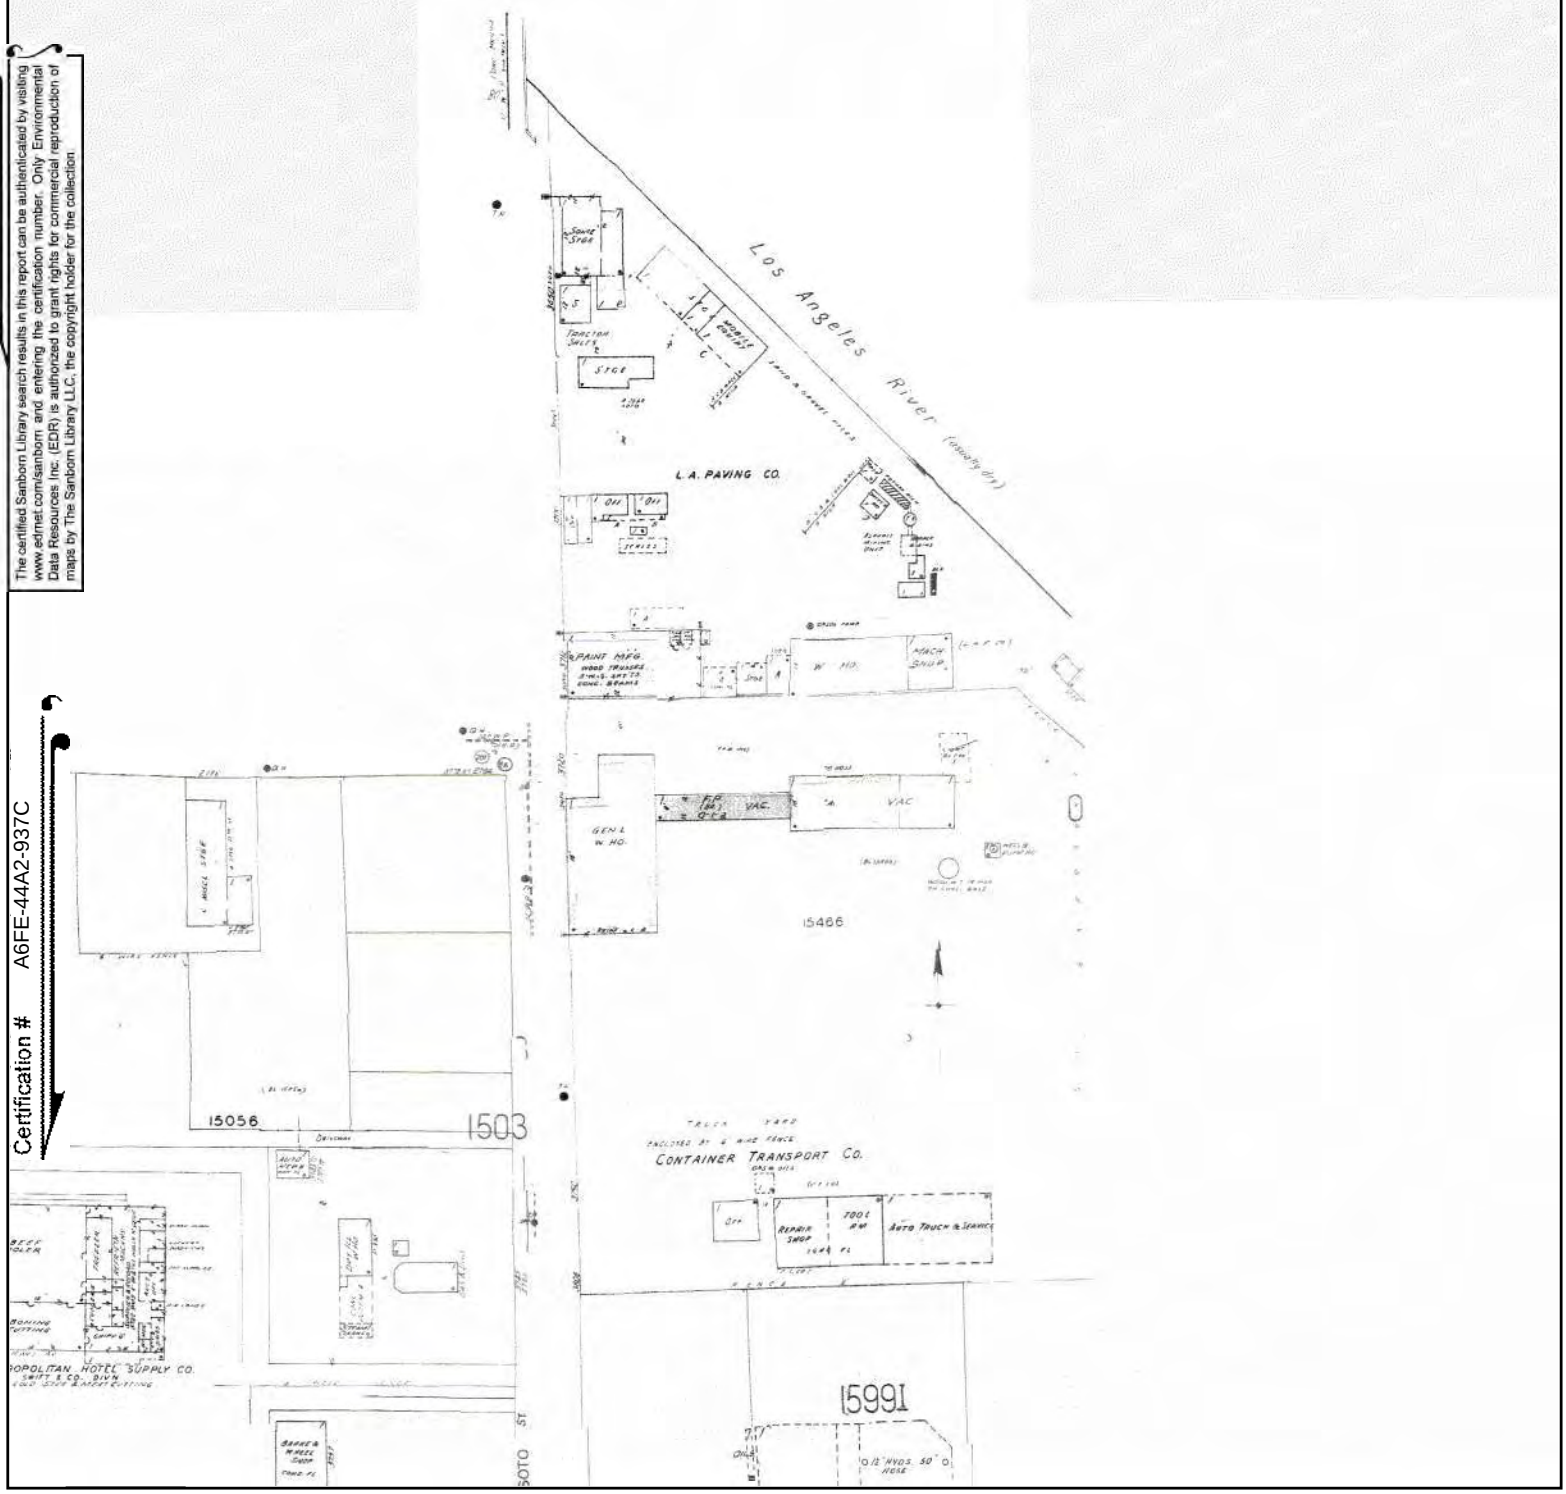

This Certified Sanborn Map combines the following sheets.
Outlined areas indicate map sheets within the collection.

0 Feet 150 300 600



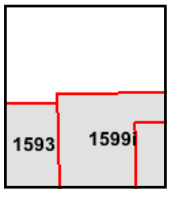


Volume 15, Sheet 1599i
Volume 15, Sheet 1593
Volume 15, Sheet 1599l
Volume 15, Sheet 1594
Volume 15, Sheet 1599j

N


Site Name:	3049 E Vernon Avenue
Address:	3049 E Vernon Avenue
City, ST, ZIP:	Los Angeles, CA 90058
Client:	Langan
EDR Inquiry:	7834679.3
Order Date:	12/02/2024
Certification #	A6FE-44A2-937C
Copyright	1960


The certified Sanborn Library search results in this report can be authenticated by visiting www.edrnet.com/sanborn and entering the certification number. Only Environmental Data Resources Inc. (EDR) is authorized to grant rights for commercial reproduction of maps by The Sanborn Library LLC, the copyright holder for the collection.

Certification # A6FE-44A2-937C

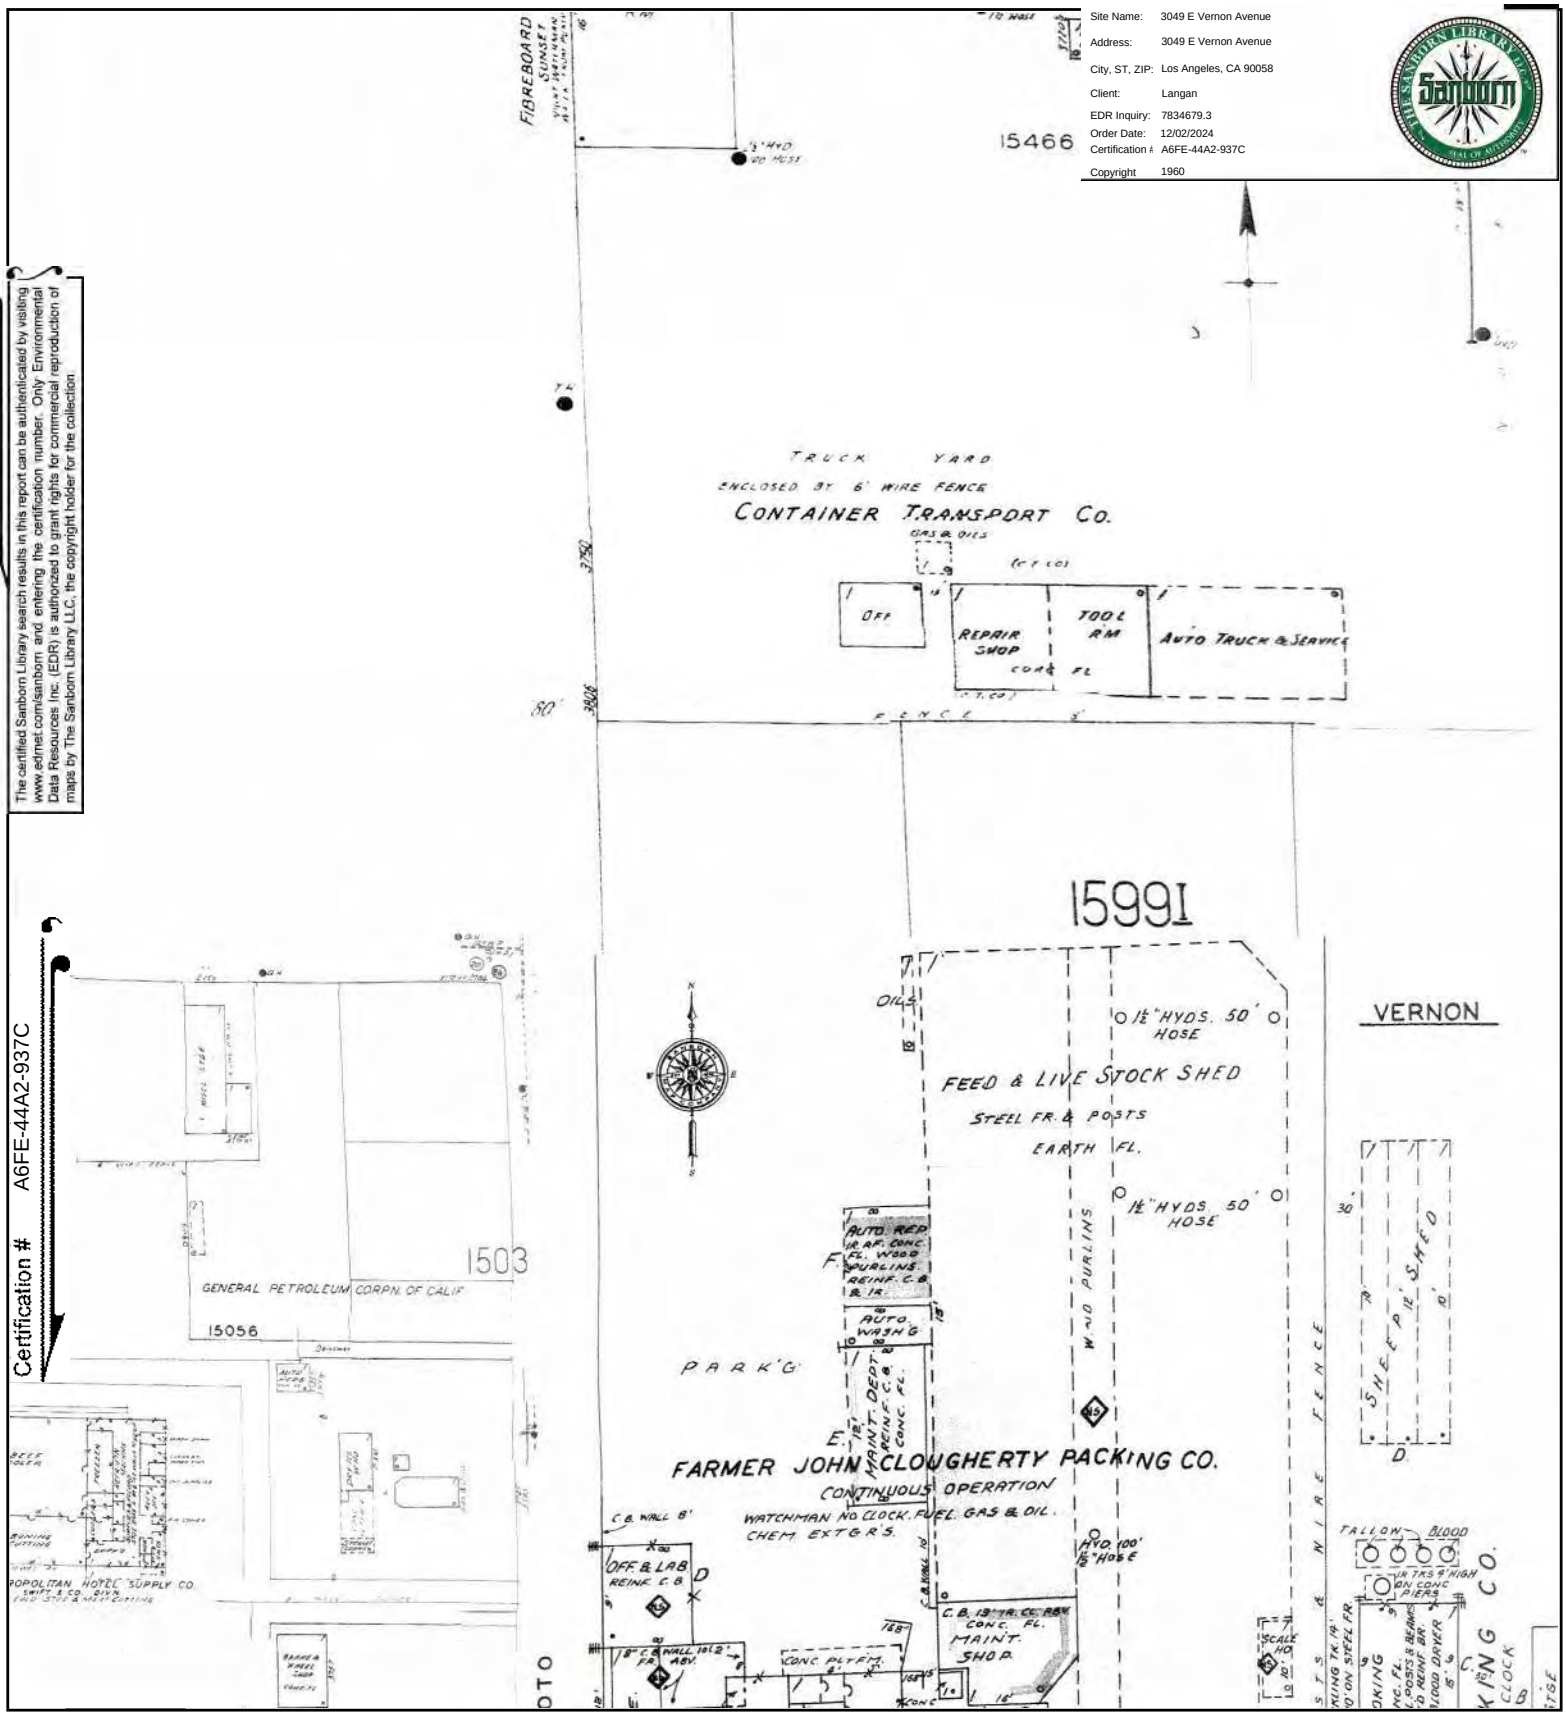

This Certified Sanborn Map combines the following sheets.
Outlined areas indicate map sheets within the collection.

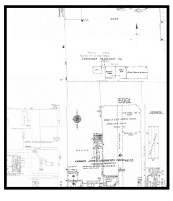

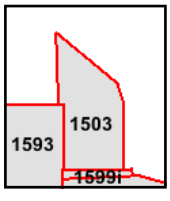

Volume 15, Sheet 1594
Volume 15, Sheet 1593
Volume 15, Sheet 1503
Volume 15, Sheet 1599I
Volume 15, Sheet 1599i
Volume 15, Sheet 1595


0 Feet 150 300 600

N

Site Name: 3049 E Vernon Avenue
Address: 3049 E Vernon Avenue
City, ST, ZIP: Los Angeles, CA 90058
Client: Langan
EDR Inquiry: 7834679.3
Order Date: 12/02/2024
Certification #: A6FE-44A2-937C
Copyright 1956


The certified Sanborn Library search results in this report can be authenticated by visiting www.edrnet.com/sanborn and entering the certification number. Only Environmental Data Resources Inc. (EDR) is authorized to grant rights for commercial reproduction of maps by The Sanborn Library LLC, the copyright holder for the collection.


Certification # A6FE-44A2-937C

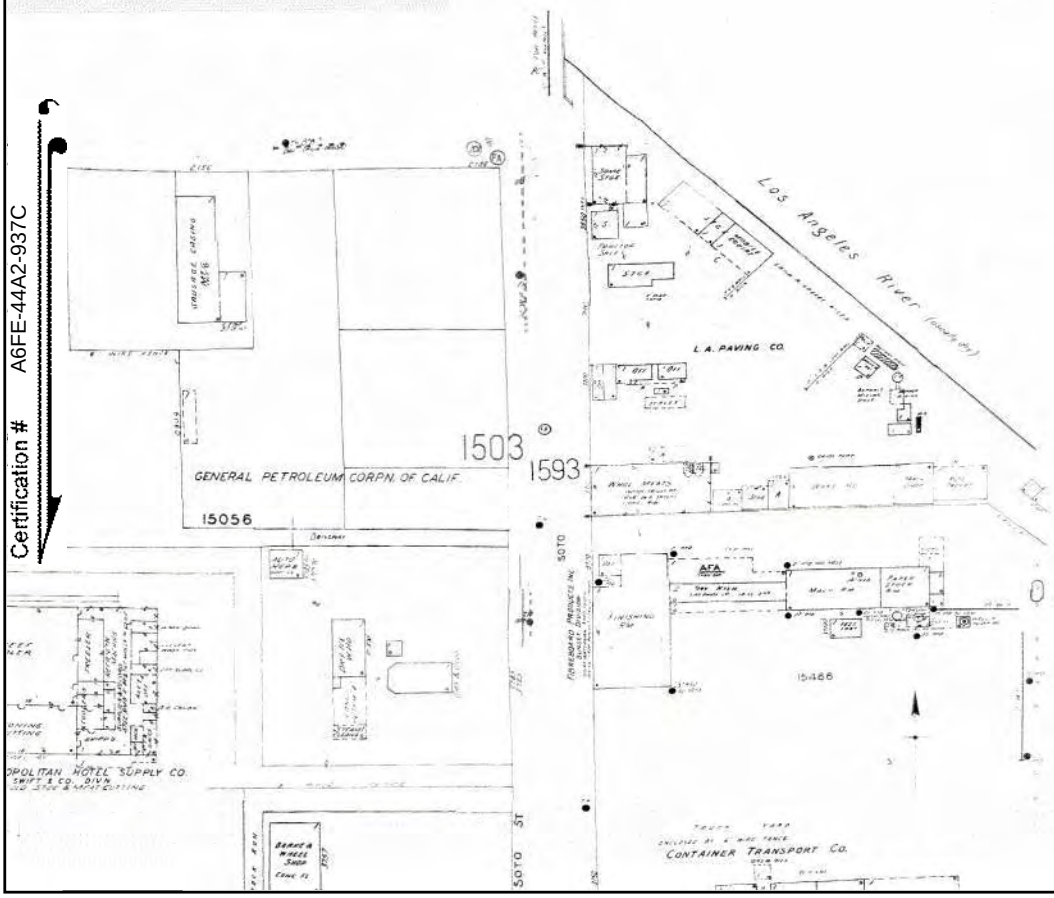

This Certified Sanborn Map combines the following sheets.
Outlined areas indicate map sheets within the collection.

0 Feet 150 300 600

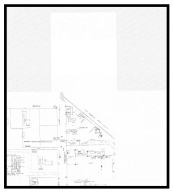

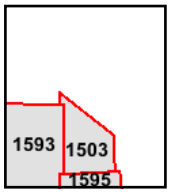


Volume 15, Sheet 1593
Volume 15, Sheet 1595
Volume 15, Sheet 1503
Volume 15, Sheet 1599l
Volume 15, Sheet 1594

N

Site Name:	3049 E Vernon Avenue
Address:	3049 E Vernon Avenue
City, ST, ZIP:	Los Angeles, CA 90058
Client:	Langan
EDR Inquiry:	7834679.3
Order Date:	12/02/2024
Certification #	A6FE-44A2-937C
Copyright	1955


The certified Sanborn Library search results in this report can be authenticated by visiting www.edrnet.com/sanborn and entering the certification number. Only Environmental Data Resources Inc. (EDR) is authorized to grant rights for commercial reproduction of maps by The Sanborn Library LLC, the copyright holder for the collection.

Certification # A6FE-44A2-937C

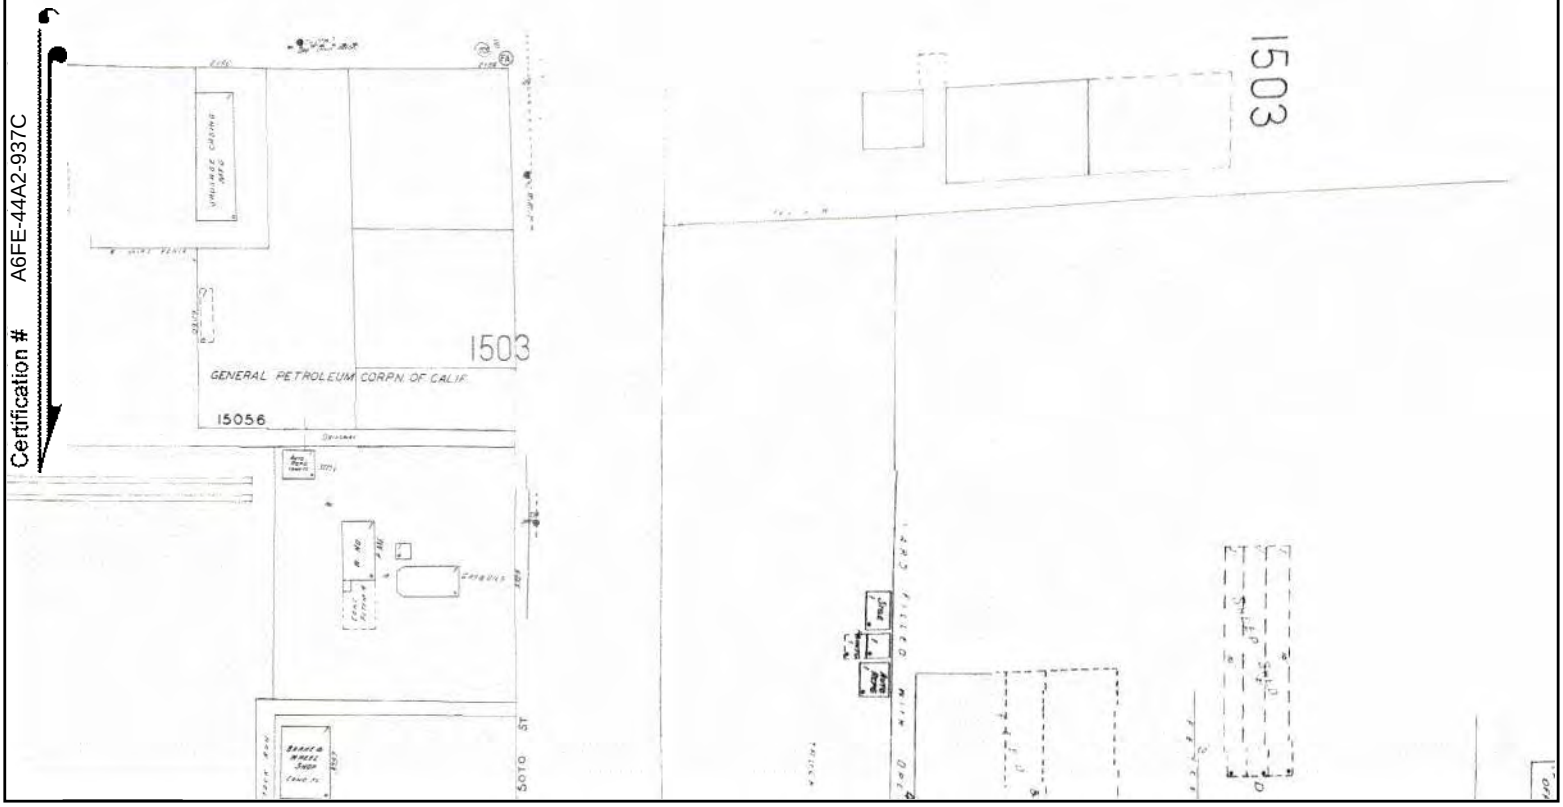

This Certified Sanborn Map combines the following sheets.
Outlined areas indicate map sheets within the collection.



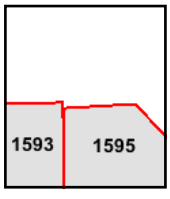

Volume 15, Sheet 1594
Volume 15, Sheet 1599l
Volume 15, Sheet 1595
Volume 15, Sheet 1593


0 Feet 150 300 600

N


Site Name: 3049 E Vernon Avenue
Address: 3049 E Vernon Avenue
City, ST, ZIP: Los Angeles, CA 90058
Client: Langan
EDR Inquiry: 7834679.3
Order Date: 12/02/2024
Certification #: A6FE-44A2-937C
Copyright 1953


The certified Sanborn Library search results in this report can be authenticated by visiting www.edrnet.com/sanborn and entering the certification number. Only Environmental Data Resources Inc. (EDR) is authorized to grant rights for commercial reproduction of maps by The Sanborn Library LLC, the copyright holder for the collection.

Certification # A6FE-44A2-937C

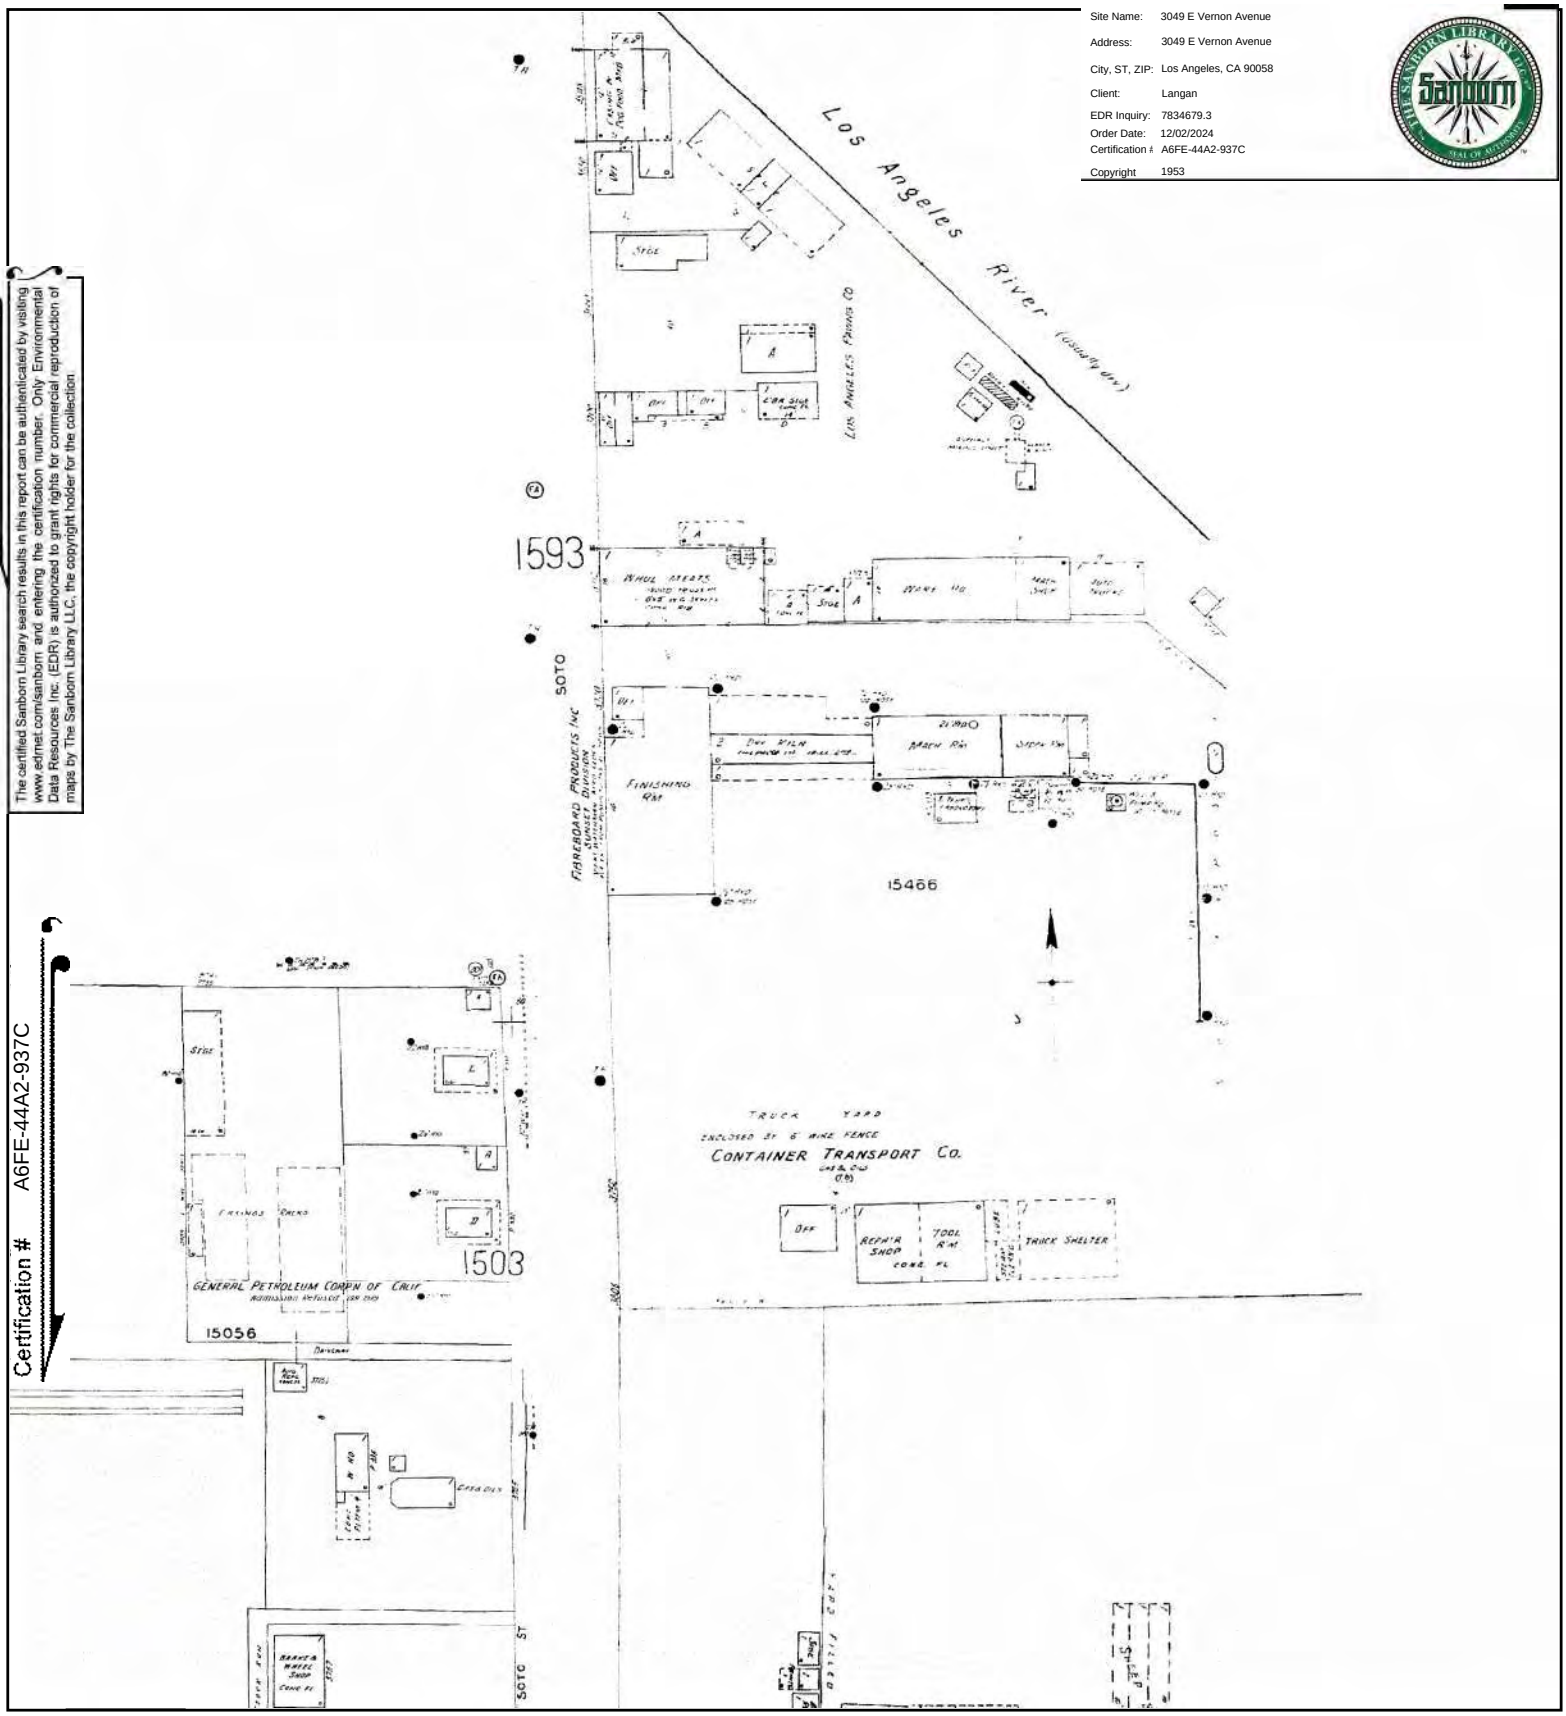

This Certified Sanborn Map combines the following sheets.
Outlined areas indicate map sheets within the collection.

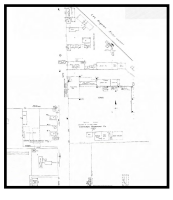

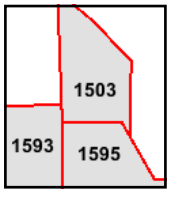

Volume 15, Sheet 1595
Volume 15, Sheet 1593
Volume 15, Sheet 1599l
Volume 15, Sheet 1594
Volume 15, Sheet 1503


0 Feet 150 300 600

N

Site Name: 3049 E Vernon Avenue
Address: 3049 E Vernon Avenue
City, ST, ZIP: Los Angeles, CA 90058
Client: Langan
EDR Inquiry: 7834679.3
Order Date: 12/02/2024
Certification #: A6FE-44A2-937C
Copyright 1949


The certified Sanborn Library search results in this report can be authenticated by visiting www.edrnet.com/sanborn and entering the certification number. Only Environmental Data Resources Inc. (EDR) is authorized to grant rights for commercial reproduction of maps by The Sanborn Library LLC, the copyright holder for the collection.

Certification # A6FE-44A2-937C

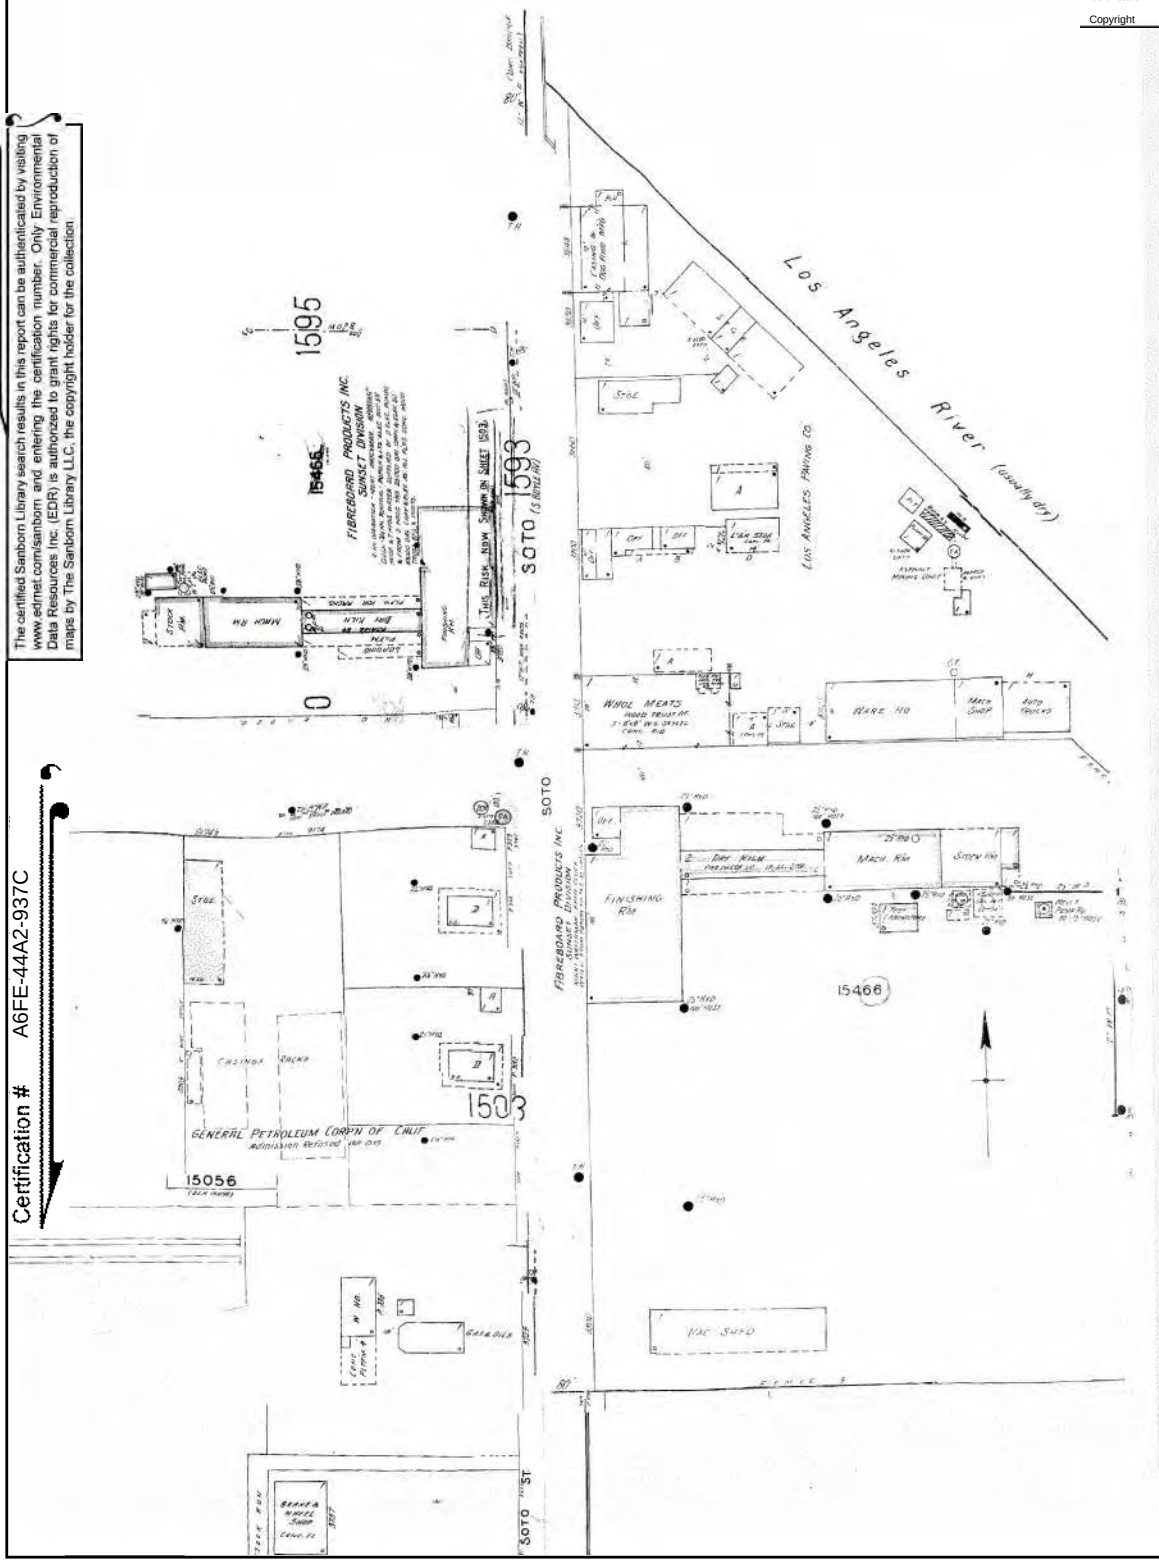

This Certified Sanborn Map combines the following sheets.
Outlined areas indicate map sheets within the collection.



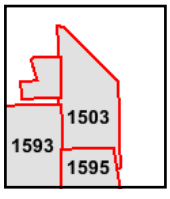

Volume 15, Sheet 1503
Volume 15, Sheet 1594
Volume 15, Sheet 1599l
Volume 15, Sheet 1595
Volume 15, Sheet 1593


0 Feet 150 300 600

N

Site Name:	3049 E Vernon Avenue
Address:	3049 E Vernon Avenue
City, ST, ZIP:	Los Angeles, CA 90058
Client:	Langan
EDR Inquiry:	7834679.3
Order Date:	12/02/2024
Certification #	A6FE-44A2-937C
Copyright	1920


The certified Sanborn Library search results in this report can be authenticated by visiting www.edrnet.com/sanborn and entering the certification number. Only Environmental Data Resources Inc. (EDR) is authorized to grant rights for commercial reproduction of maps by The Sanborn Library LLC, the copyright holder for the collection.

Certification # A6FE-44A2-937C

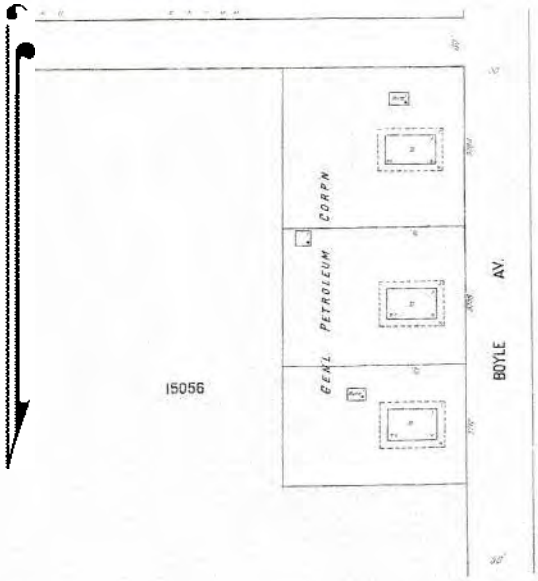

This Certified Sanborn Map combines the following sheets.
Outlined areas indicate map sheets within the collection.



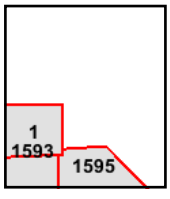

Volume 15, Sheet 1593
Volume 15, Sheet 1595
Volume 15, Sheet 1594
Volume 1, Sheet 1

0 Feet 150 300 600

N

Site Name:	3049 E Vernon Avenue
Address:	3049 E Vernon Avenue
City, ST, ZIP:	Los Angeles, CA 90058
Client:	Langan
EDR Inquiry:	7834679.3
Order Date:	12/02/2024
Certification #	A6FE-44A2-937C
Copyright	1920


The certified Sanborn Library search results in this report can be authenticated by visiting www.edrnet.com/sanborn and entering the certification number. Only Environmental Data Resources Inc. (EDR) is authorized to grant rights for commercial reproduction of maps by The Sanborn Library LLC, the copyright holder for the collection.

Certification # A6FE-44A2-937C



This Certified Sanborn Map combines the following sheets.
Outlined areas indicate map sheets within the collection.



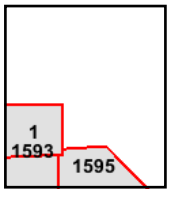

Volume 15, Sheet 1593
Volume 15, Sheet 1595
Volume 15, Sheet 1594
Volume 1, Sheet 1

0 Feet 150 300 600

N

3049 E Vernon Avenue

3049 E Vernon Avenue

Los Angeles, CA 90058

Inquiry Number: 7834679.4

November 26, 2024

EDR Historical Topo Map Report

with QuadMatch™

6 Armstrong Road, 4th floor
Shelton, CT 06484
Toll Free: 800.352.0050
www.edrnet.com

EDR Historical Topo Map Report

11/26/24

Site Name:	Client Name:
3049 E Vernon Avenue	Langan
3049 E Vernon Avenue	515 South Flower Street, Suite 1060
Los Angeles, CA 90058	Los Angeles, CA 90071
EDR Inquiry # 7834679.4	Contact: Jacques Deaver

EDR Topographic Map Library has been searched by EDR and maps covering the target property location as provided by Langan were identified for the years listed below. EDR's Historical Topo Map Report is designed to assist professionals in evaluating potential liability on a target property resulting from past activities. EDRs Historical Topo Map Report includes a search of a collection of public and private color historical topographic maps, dating back to the late 1800s.

Search Results:

P.O.# 721040502

Project: E Vernon Avenue

Coordinates:

Latitude:	34.007387 34° 0' 27" North
Longitude:	-118.218704 -118° 13' 7" West
UTM Zone:	Zone 11 North
UTM X Meters:	387461.87
UTM Y Meters:	3763644.50
Elevation:	207.00' above sea level

Maps Provided:

2022, 2021	1952, 1953	1902
2018	1949	1899, 1900
2015	1947	1896
2012	1943	1894
1994	1942	
1981	1936, 1937	
1972	1925, 1926, 1928	
1964, 1966	1923, 1924	

Disclaimer - Copyright and Trademark Notice

This Report contains certain information obtained from a variety of public and other sources reasonably available to Environmental Data Resources, LLC. It cannot be concluded from this Report that coverage information for the target and surrounding properties does not exist from other sources. This Report is provided on an "AS IS", "AS AVAILABLE" basis. NO WARRANTY EXPRESS OR IMPLIED IS MADE WHATSOEVER IN CONNECTION WITH THIS REPORT. ENVIRONMENTAL DATA RESOURCES, LLC AND ITS SUBSIDIARIES, AFFILIATES AND THIRD PARTY SUPPLIERS DISCLAIM ALL WARRANTIES, OF ANY KIND OR NATURE, EXPRESS OR IMPLIED, ARISING OUT OF OR RELATED TO THIS REPORT OR ANY OF THE DATA AND INFORMATION PROVIDED IN THIS REPORT, INCLUDING WITHOUT LIMITATION, ANY WARRANTIES REGARDING ACCURACY, QUALITY, CORRECTNESS, COMPLETENESS, COMPREHENSIVENESS, SUITABILITY, MERCHANTABILITY, FITNESS FOR A PARTICULAR PURPOSE, TITLE, NON-INFRINGEMENT, MISAPPROPRIATION, OR OTHERWISE. ALL RISK IS ASSUMED BY THE USER. IN NO EVENT SHALL ENVIRONMENTAL DATA RESOURCES, LLC OR ITS SUBSIDIARIES, AFFILIATES OR THIRD PARTY SUPPLIERS BE LIABLE TO ANYONE FOR ANY DIRECT, INCIDENTAL, INDIRECT, SPECIAL, CONSEQUENTIAL OR OTHER DAMAGES OF ANY TYPE OR KIND (INCLUDING BUT NOT LIMITED TO LOSS OF PROFITS, LOSS OF USE, OR LOSS OF DATA), ARISING OUT OF OR IN ANY WAY CONNECTED WITH THIS REPORT OR ANY OF THE DATA AND INFORMATION PROVIDED IN THIS REPORT. Any analyses, estimates, ratings, environmental risk levels, or risk codes provided in this Report are provided for illustrative purposes only, and are not intended to provide, nor should they be interpreted as providing any facts regarding, or prediction or forecast of, any environmental risk for any property. Only an assessment performed by a qualified environmental professional can provide findings, opinions or conclusions regarding the environmental risk or conditions in, on or at any property.


Copyright 2024 by Environmental Data Resources, Inc. All rights reserved. Reproduction in any media or format, in whole or in part, of any report or map of Environmental Data Resources, Inc., or its affiliates, is prohibited without prior written permission.

EDR and its logos (including Sanborn and Sanborn Map) are trademarks of Environmental Data Resources, LLC or its affiliates. All other trademarks used herein are the property of their respective owners.

Topo Sheet Key

This EDR Topo Map Report is based upon the following USGS topographic map sheets.

2022, 2021 Source Sheets

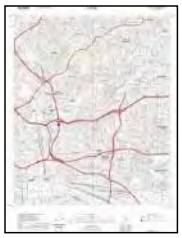


Los Angeles
2022
7.5-minute, 24000



South Gate
2021
7.5-minute, 24000

2018 Source Sheets

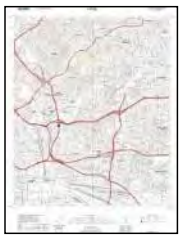

Los Angeles
2018
7.5-minute, 24000



South Gate
2018
7.5-minute, 24000

2015 Source Sheets



Los Angeles
2015
7.5-minute, 24000



South Gate
2015
7.5-minute, 24000

2012 Source Sheets



Los Angeles
2012
7.5-minute, 24000



South Gate
2012
7.5-minute, 24000

Topo Sheet Key

This EDR Topo Map Report is based upon the following USGS topographic map sheets.

1994 Source Sheets



Los Angeles
1994
7.5-minute, 24000
Aerial Photo Revised 1978

1981 Source Sheets



South Gate
1981
7.5-minute, 24000
Aerial Photo Revised 1978



Los Angeles
1981
7.5-minute, 24000
Aerial Photo Revised 1978

1972 Source Sheets



Los Angeles
1972
7.5-minute, 24000
Aerial Photo Revised 1972



South Gate
1972
7.5-minute, 24000
Aerial Photo Revised 1972

1964, 1966 Source Sheets



South Gate
1964
7.5-minute, 24000
Aerial Photo Revised 1963



Los Angeles
1966
7.5-minute, 24000
Aerial Photo Revised 1964

Topo Sheet Key

This EDR Topo Map Report is based upon the following USGS topographic map sheets.

1952, 1953 Source Sheets



SOUTH GATE
1952
7.5-minute, 24000



Los Angeles
1953
7.5-minute, 24000
Aerial Photo Revised 1952

1949 Source Sheets



South Gate
1949
7.5-minute, 24000
Aerial Photo Revised 1947

1947 Source Sheets



DOWNEY
1947
15-minute, 50000

1943 Source Sheets



Downey
1943
15-minute, 62500
Aerial Photo Revised 1939

Topo Sheet Key

This EDR Topo Map Report is based upon the following USGS topographic map sheets.

1942 Source Sheets



Downey
1942
15-minute, 62500

1936, 1937 Source Sheets



Bell
1936
7.5-minute, 24000



Watts
1937
7.5-minute, 24000

1925, 1926, 1928 Source Sheets



Bell
1925
7.5-minute, 24000



Alhambra
1926
7.5-minute, 24000



Los Angeles
1928
7.5-minute, 24000

1923, 1924 Source Sheets



Bell
1923
7.5-minute, 24000



Watts
1923
7.5-minute, 24000



Watts
1924
7.5-minute, 24000



Alhambra
1924
7.5-minute, 24000

Topo Sheet Key

This EDR Topo Map Report is based upon the following USGS topographic map sheets.

1902 Source Sheets



Downey
1902
15-minute, 62500

1899, 1900 Source Sheets



Downey
1899
15-minute, 62500



Pasadena
1900
15-minute, 62500



Los Angeles
1900
15-minute, 62500

1896 Source Sheets



Downey
1896
15-minute, 62500



Pasadena
1896
15-minute, 62500


1894 Source Sheets



Los Angeles
1894
15-minute, 62500

Historical Topo Map

2022, 2021

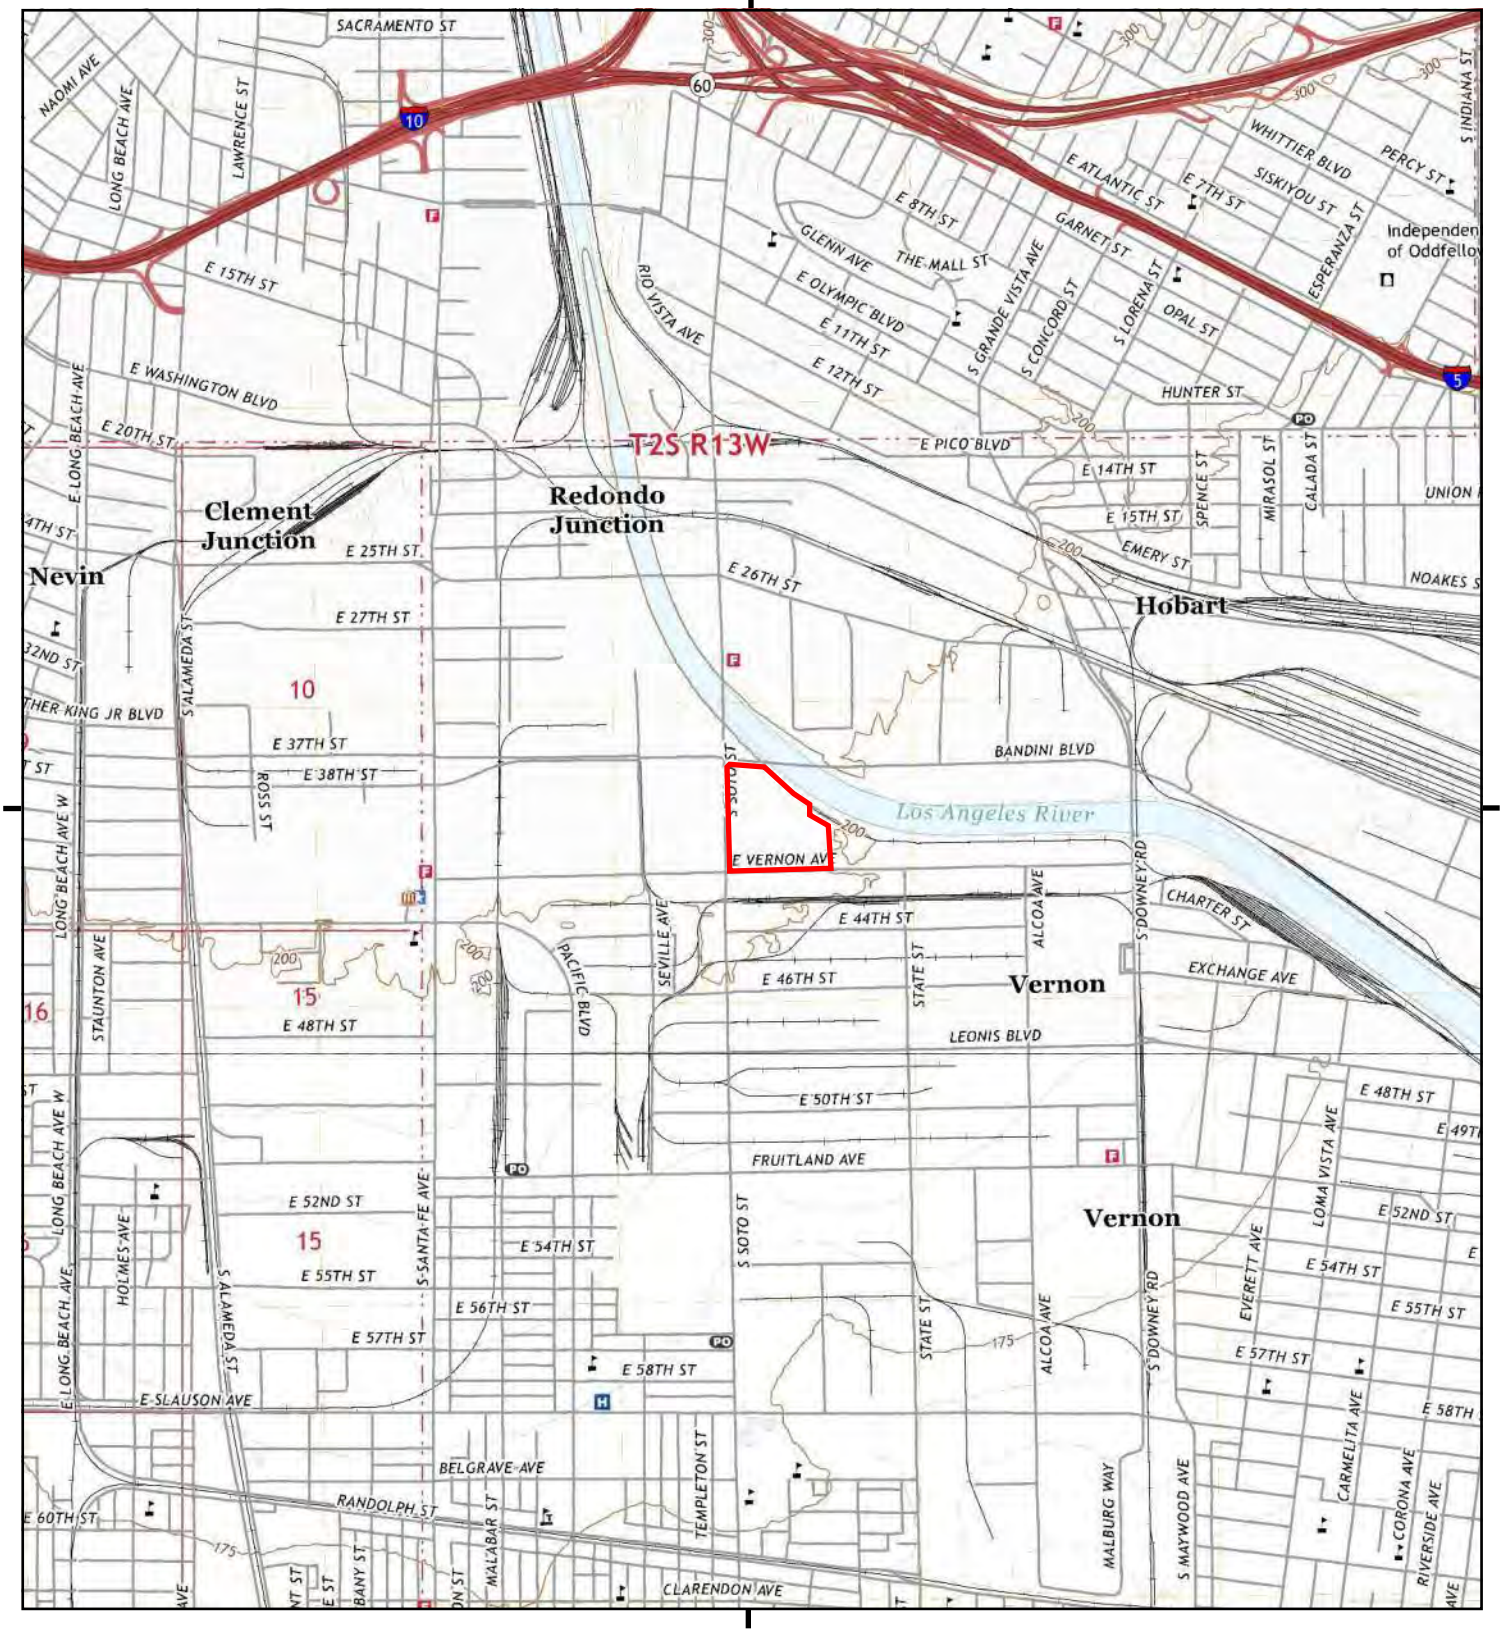

This report includes information from the following map sheet(s).

0 Miles 0.25 0.5 1 1.5

NW N NE
W E
SW S SE


TP, Los Angeles, 2022, 7.5-minute
S, South Gate, 2021, 7.5-minute

SITE NAME: 3049 E Vernon Avenue
ADDRESS: 3049 E Vernon Avenue
Los Angeles, CA 90058
CLIENT: Langan

N

Historical Topo Map

2018

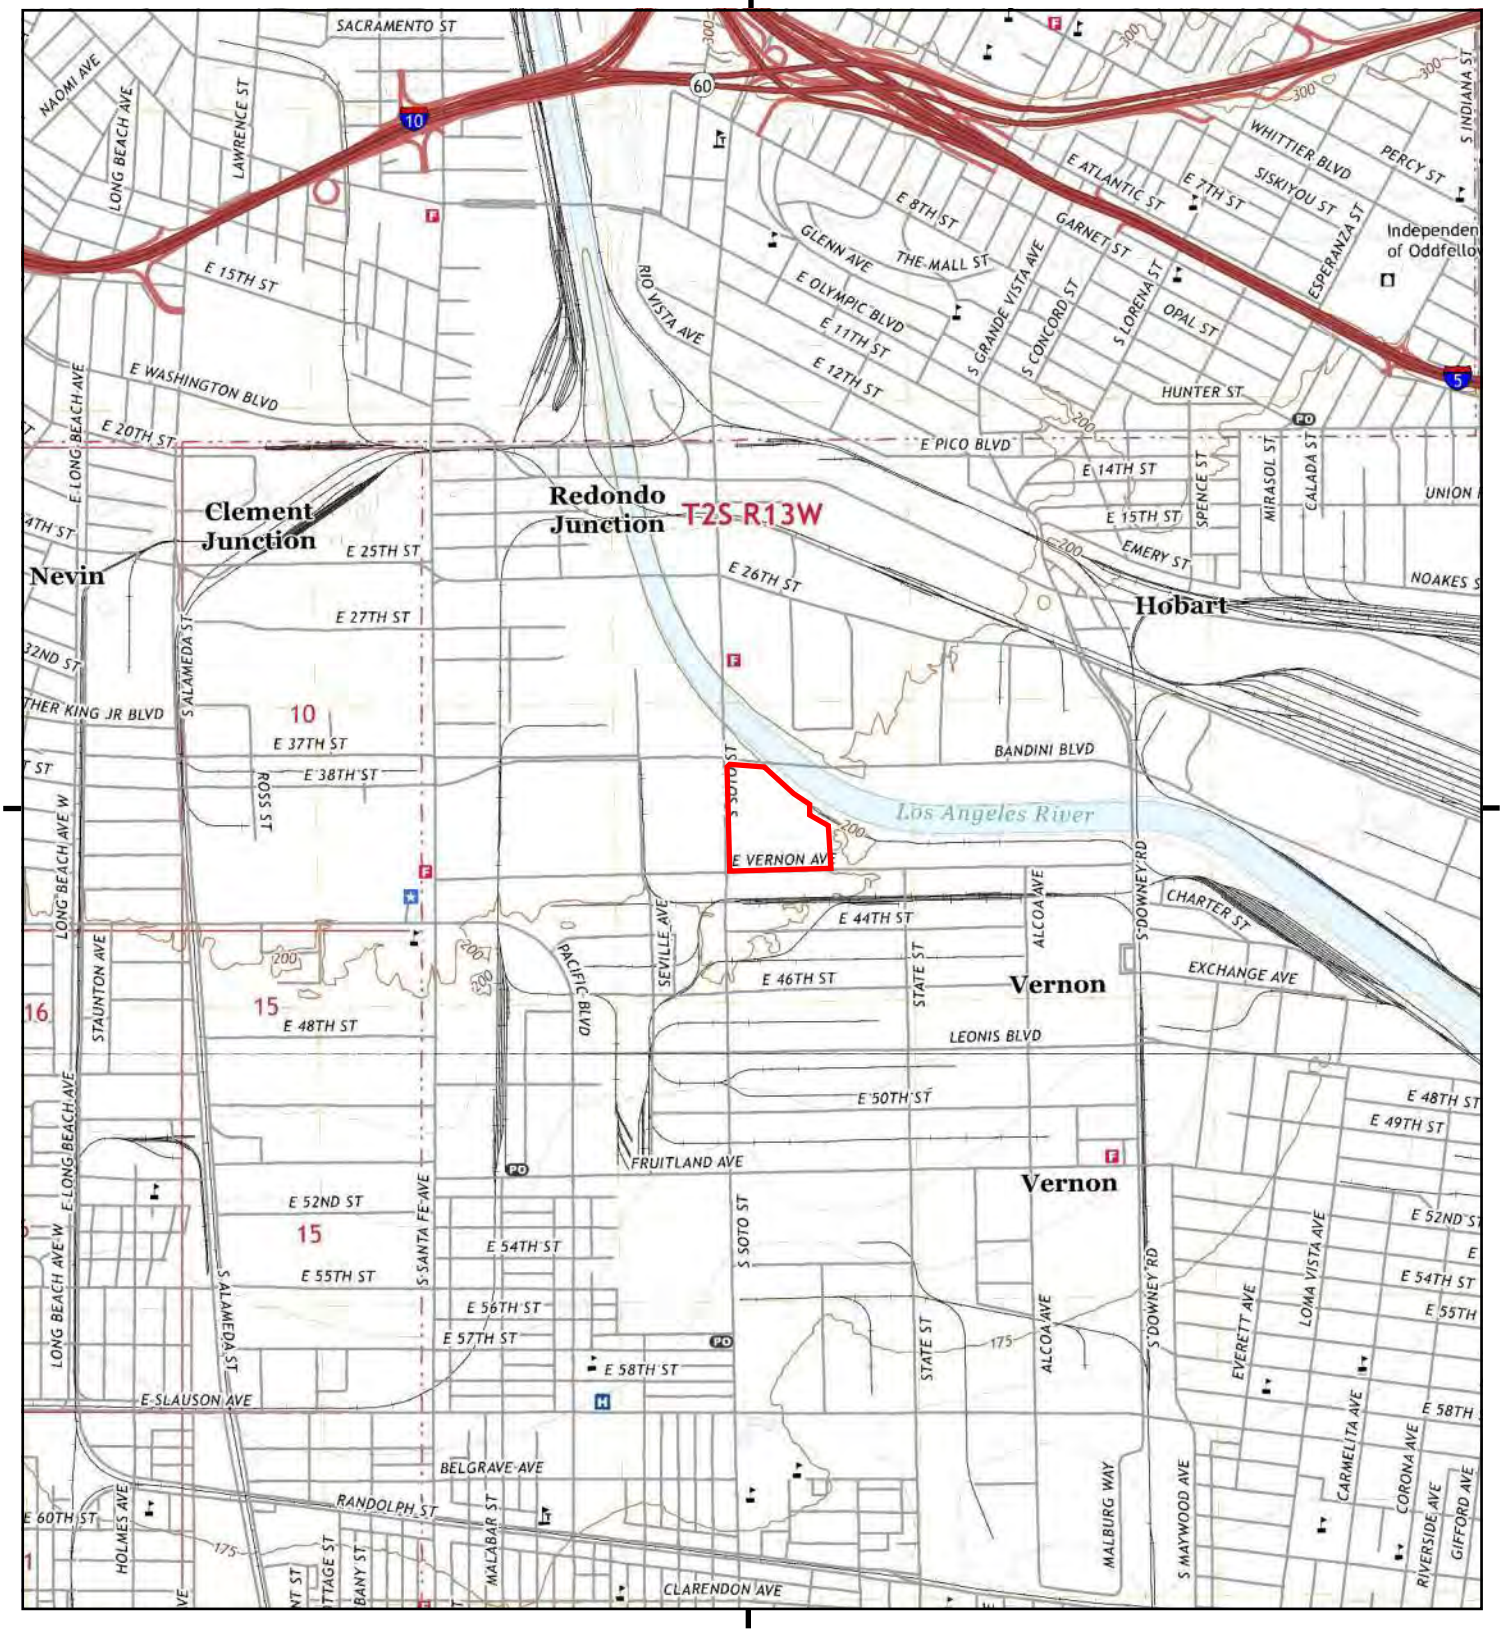

This report includes information from the following map sheet(s).

0 Miles 0.25 0.5 1 1.5

NW N NE
W E
SW S SE


TP, Los Angeles, 2018, 7.5-minute
S, South Gate, 2018, 7.5-minute

SITE NAME: 3049 E Vernon Avenue
ADDRESS: 3049 E Vernon Avenue
Los Angeles, CA 90058
CLIENT: Langan

N

Historical Topo Map

2015

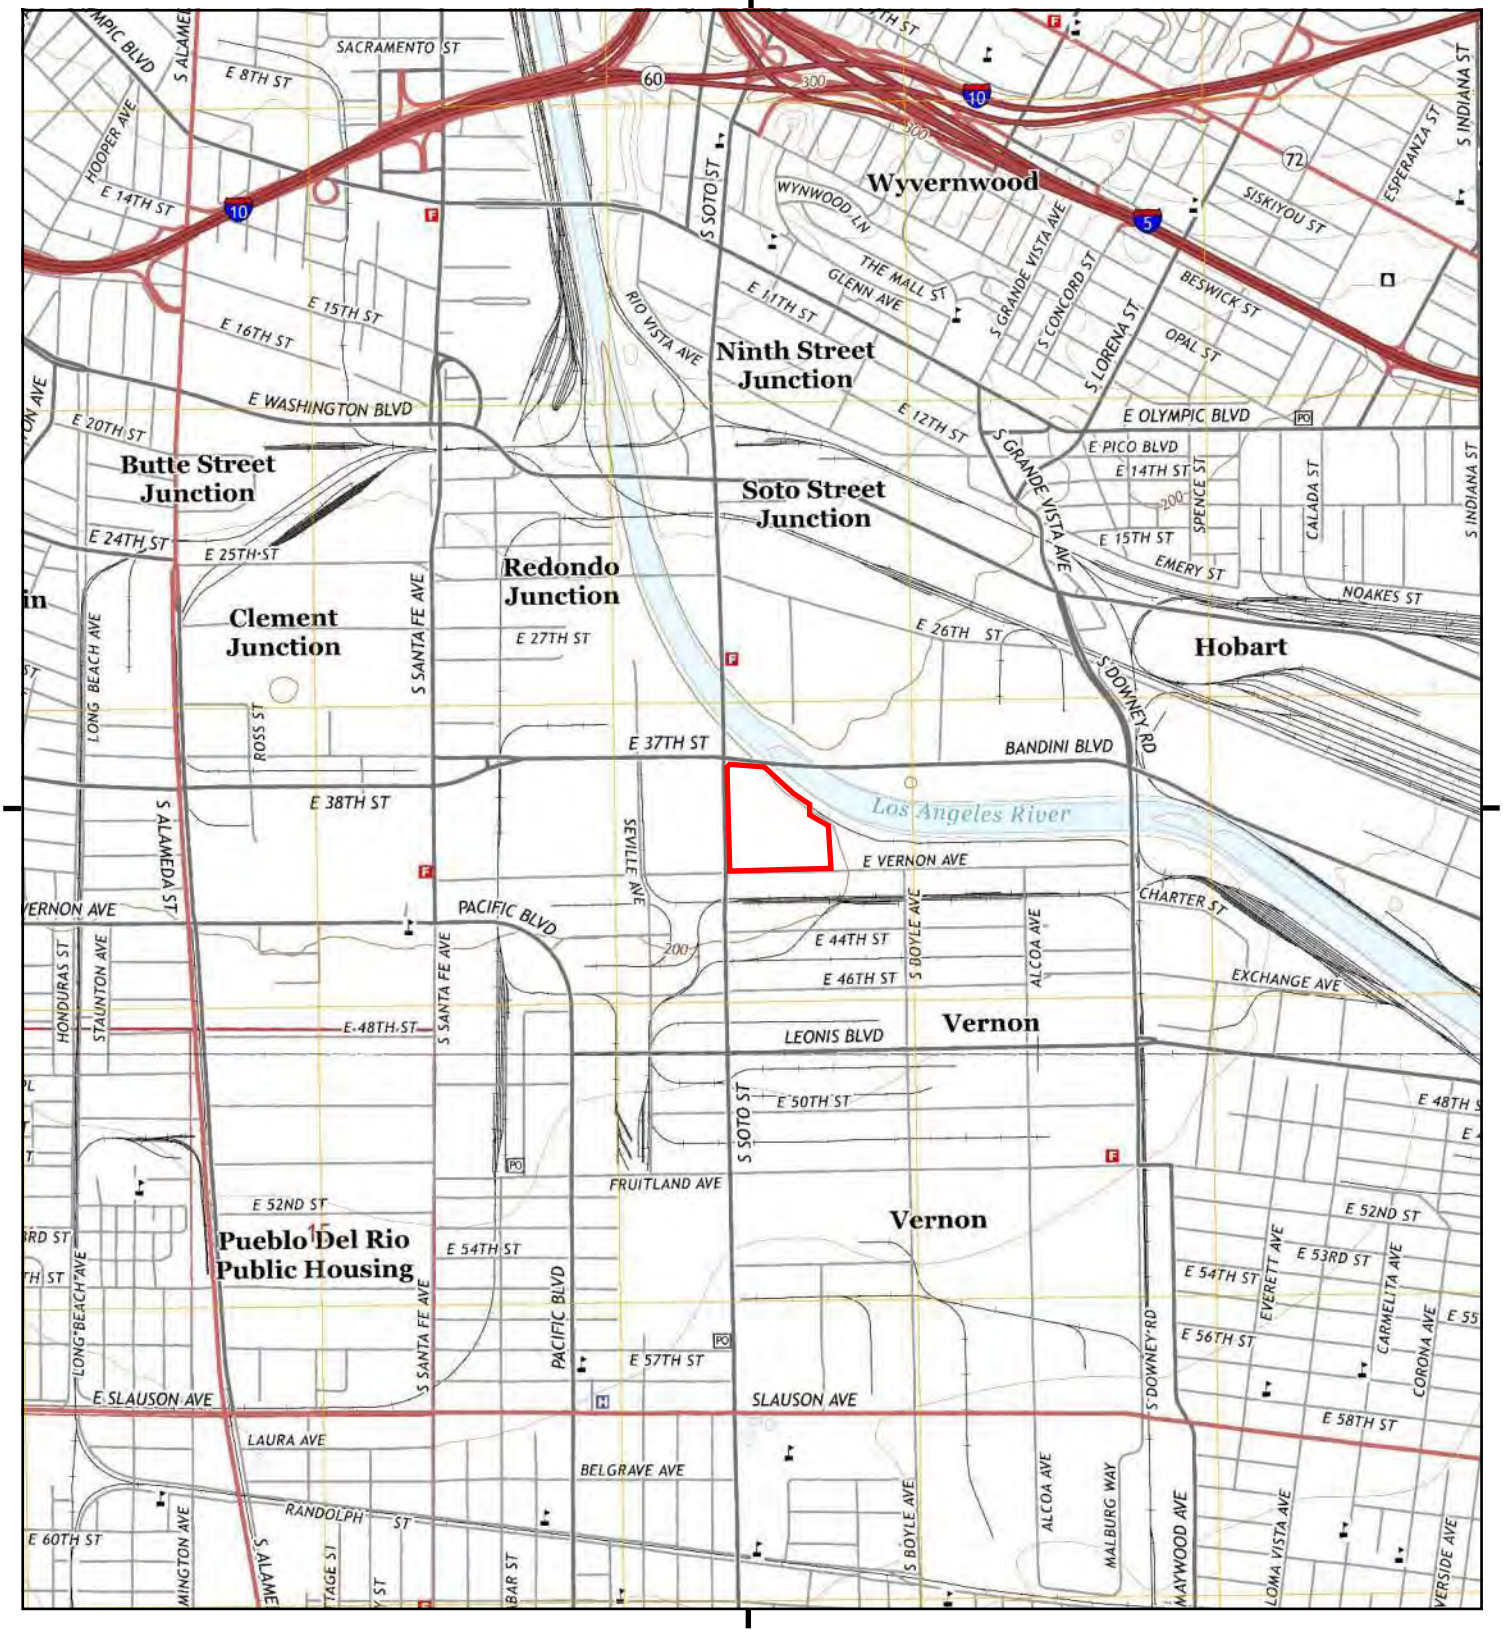

This report includes information from the following map sheet(s).

0 Miles 0.25 0.5 1 1.5

NW N NE
W E
SW S SE


TP, Los Angeles, 2015, 7.5-minute
S, South Gate, 2015, 7.5-minute

SITE NAME: 3049 E Vernon Avenue
ADDRESS: 3049 E Vernon Avenue
Los Angeles, CA 90058
CLIENT: Langan

N

Historical Topo Map

2012

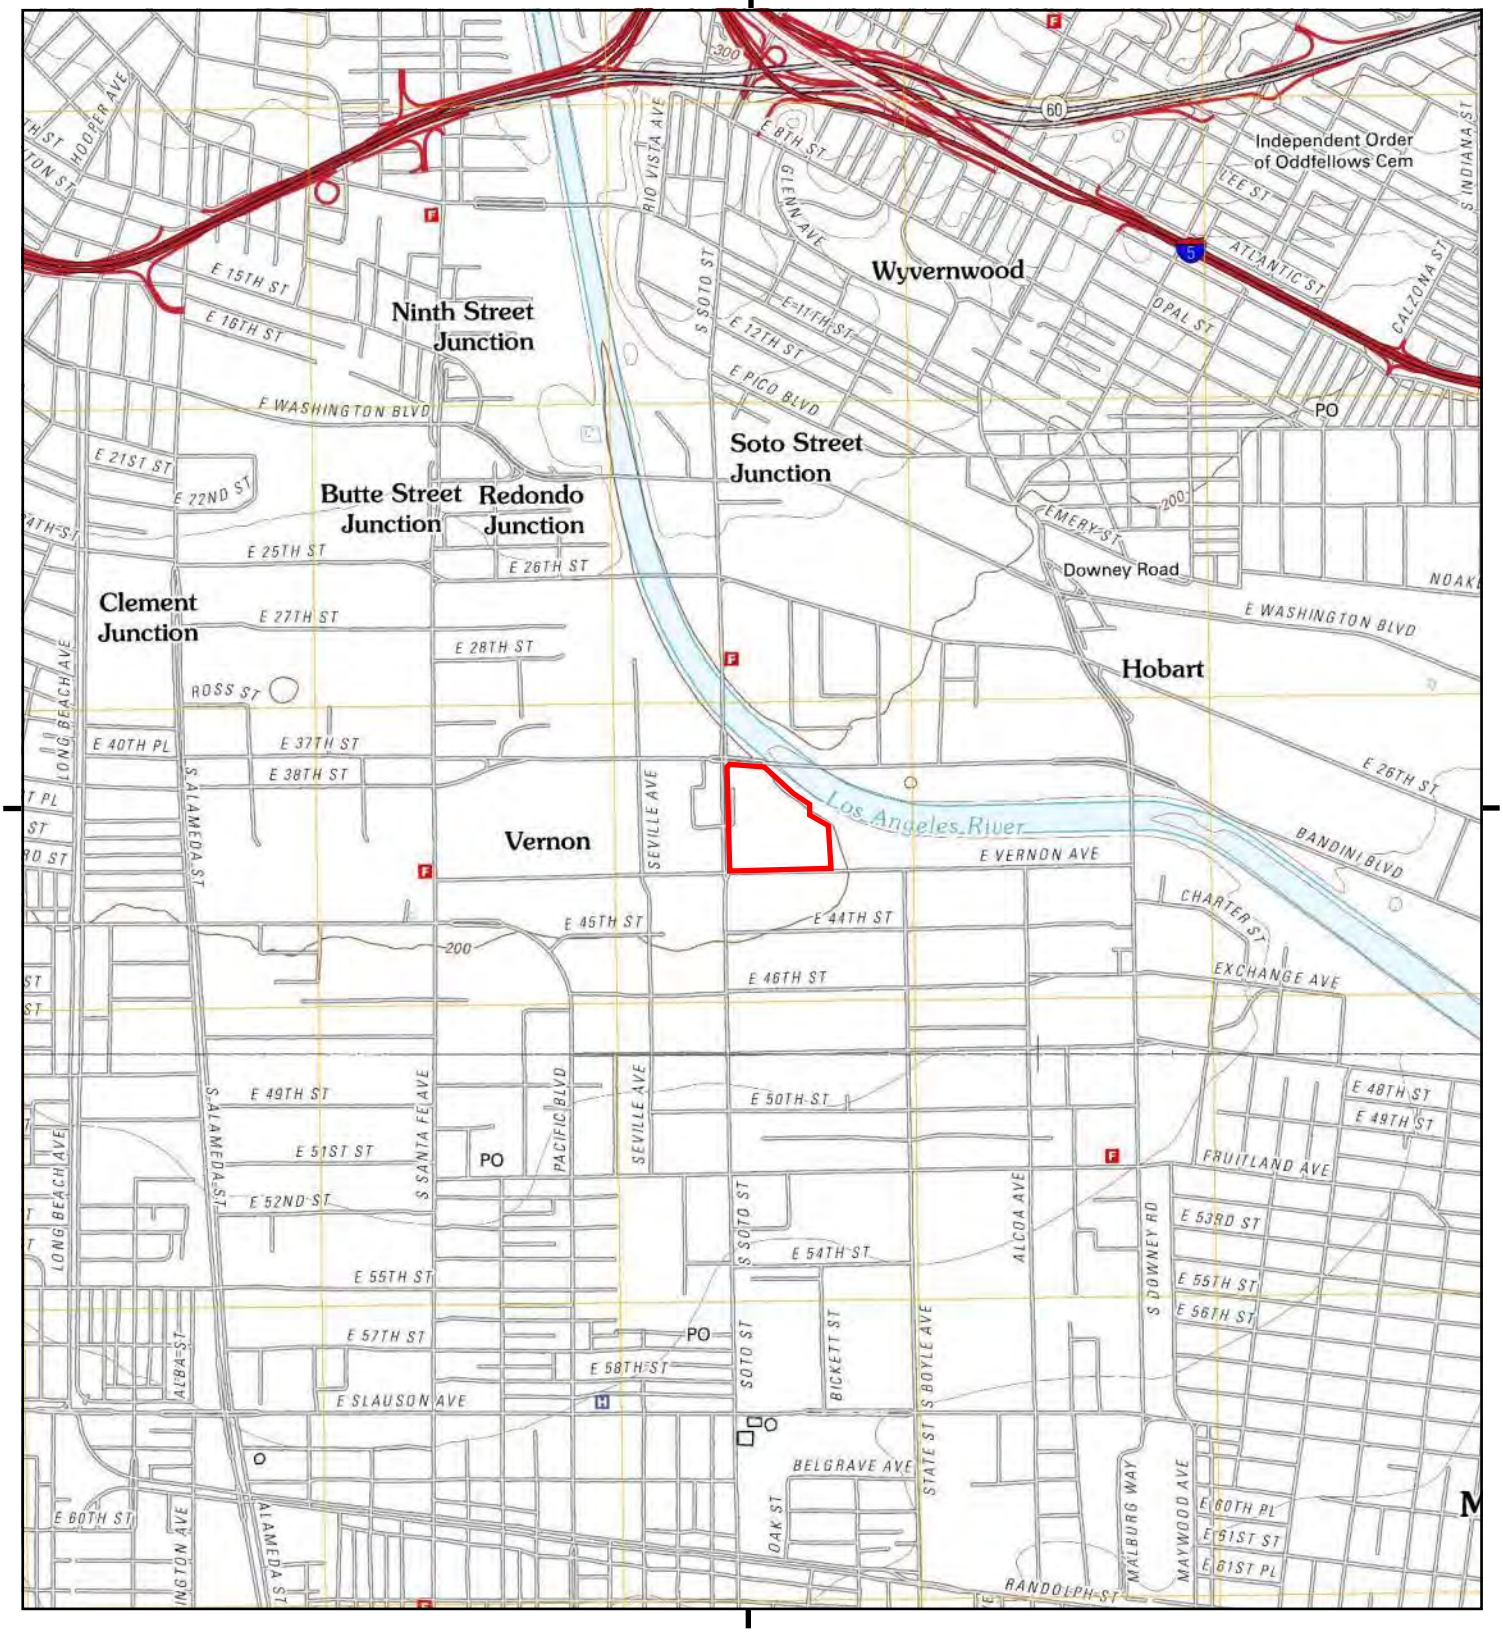

This report includes information from the following map sheet(s).


0 Miles 0.25 0.5 1 1.5

NW N NE
W E
SW S SE

TP, Los Angeles, 2012, 7.5-minute
S, South Gate, 2012, 7.5-minute

SITE NAME: 3049 E Vernon Avenue
ADDRESS: 3049 E Vernon Avenue
Los Angeles, CA 90058
CLIENT: Langan

N

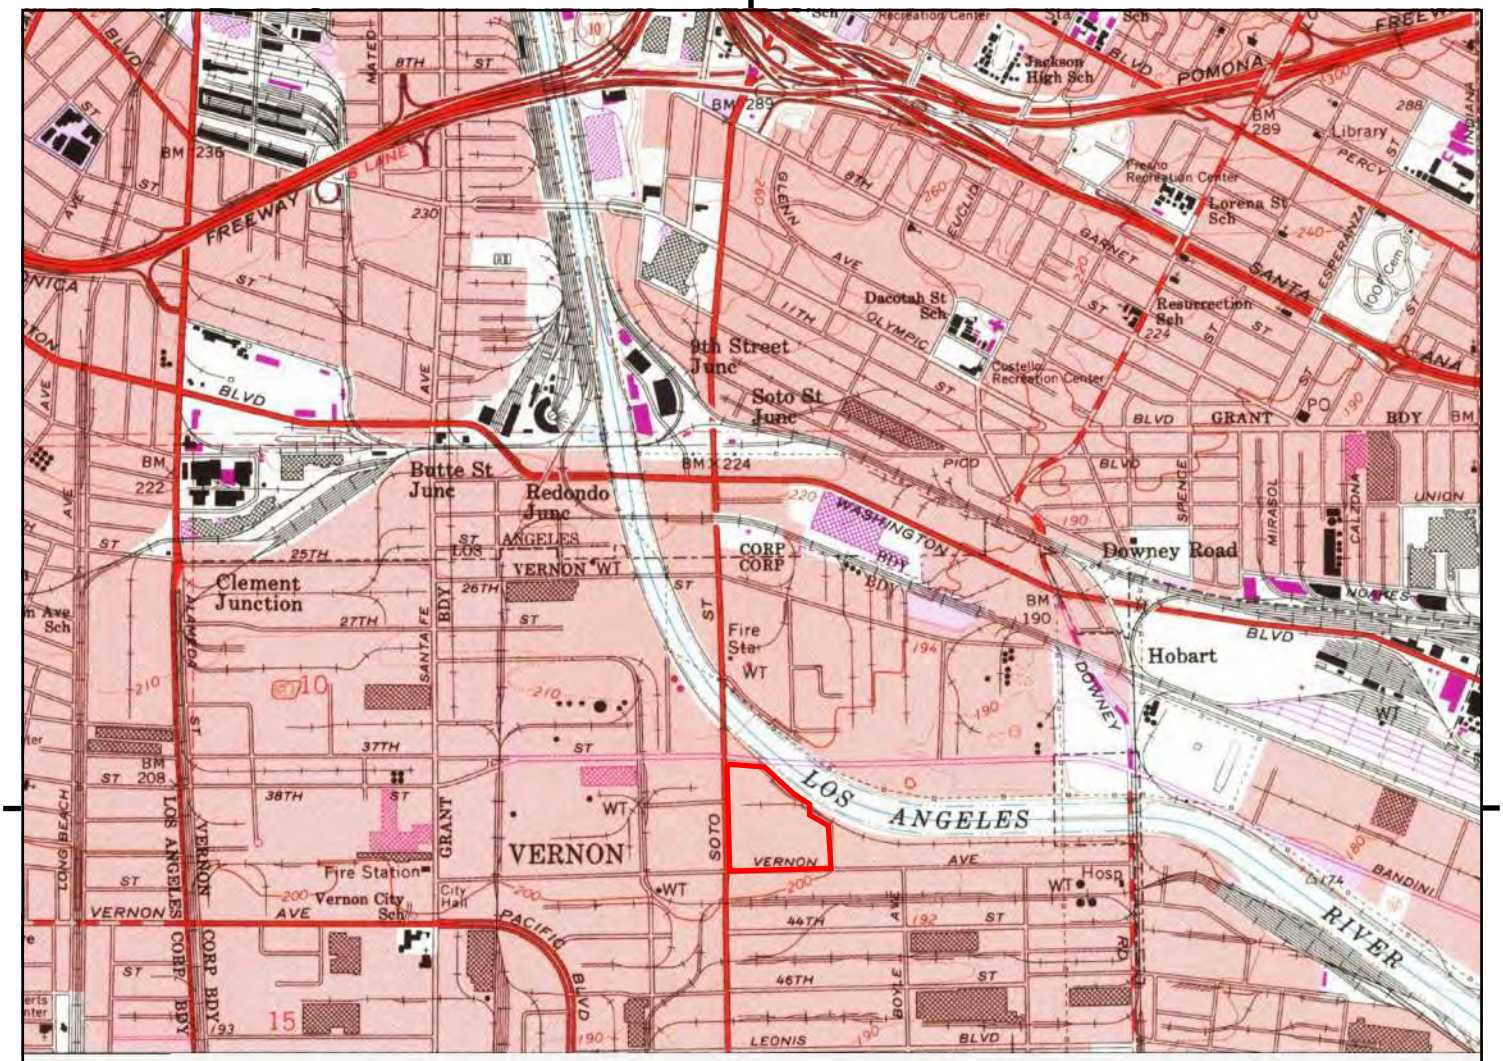

UNMAPPED

This report includes information from the following map sheet(s).


0 Miles 0.25 0.5 1 1.5

NW N NE
W E
SW S SE

TP, Los Angeles, 1994, 7.5-minute

SITE NAME: 3049 E Vernon Avenue
ADDRESS: 3049 E Vernon Avenue
Los Angeles, CA 90058
CLIENT: Langan

N

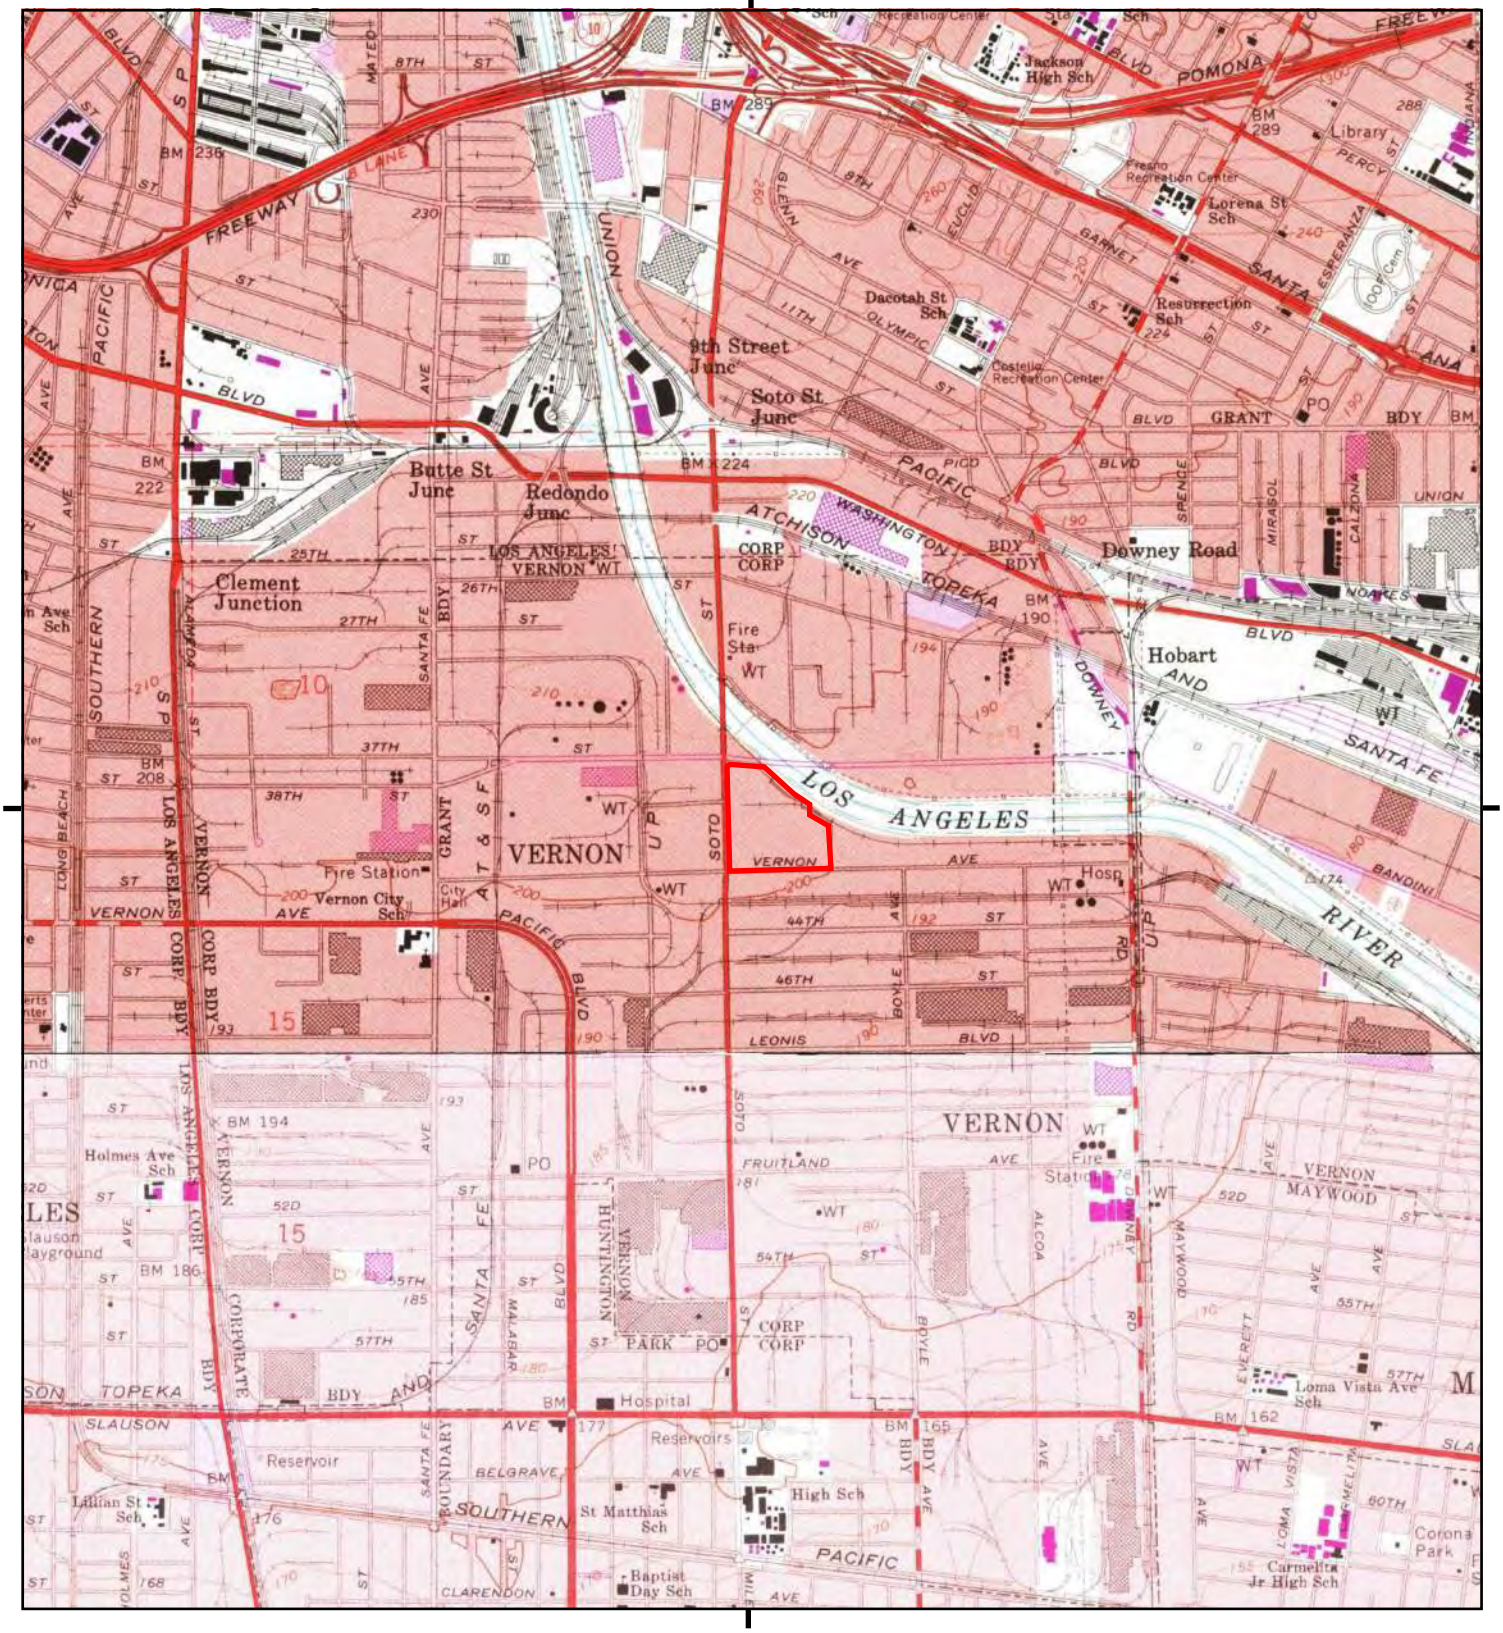

This report includes information from the following map sheet(s).


0 Miles 0.25 0.5 1 1.5

NW N NE
W E
SW S SE

TP, Los Angeles, 1981, 7.5-minute
S, South Gate, 1981, 7.5-minute

SITE NAME: 3049 E Vernon Avenue
ADDRESS: 3049 E Vernon Avenue
Los Angeles, CA 90058
CLIENT: Langan

N

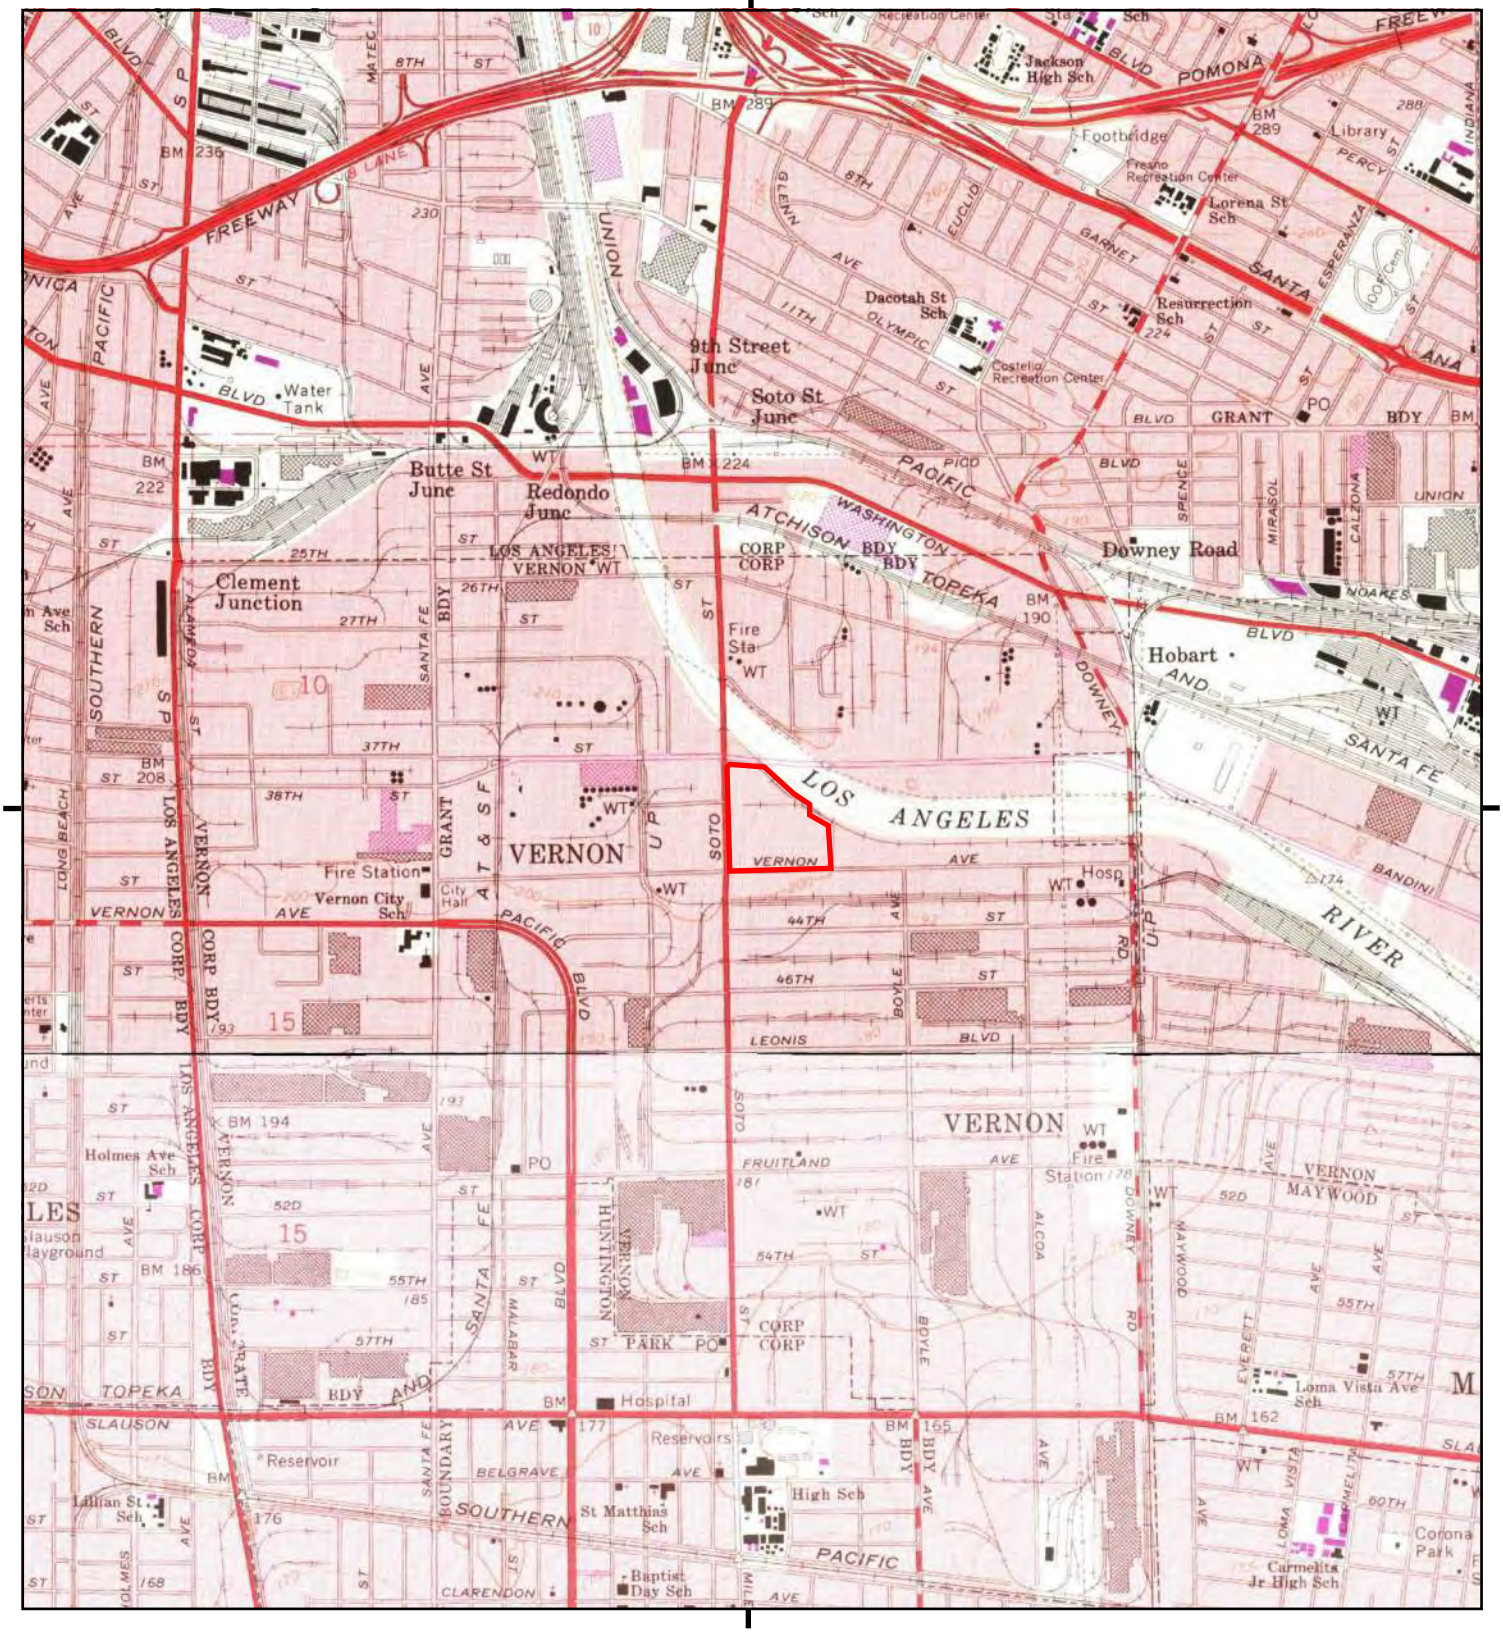

This report includes information from the following map sheet(s).


0 Miles 0.25 0.5 1 1.5

NW N NE
W E
SW S SE

TP, Los Angeles, 1972, 7.5-minute
S, South Gate, 1972, 7.5-minute

SITE NAME: 3049 E Vernon Avenue
ADDRESS: 3049 E Vernon Avenue
Los Angeles, CA 90058
CLIENT: Langan

N

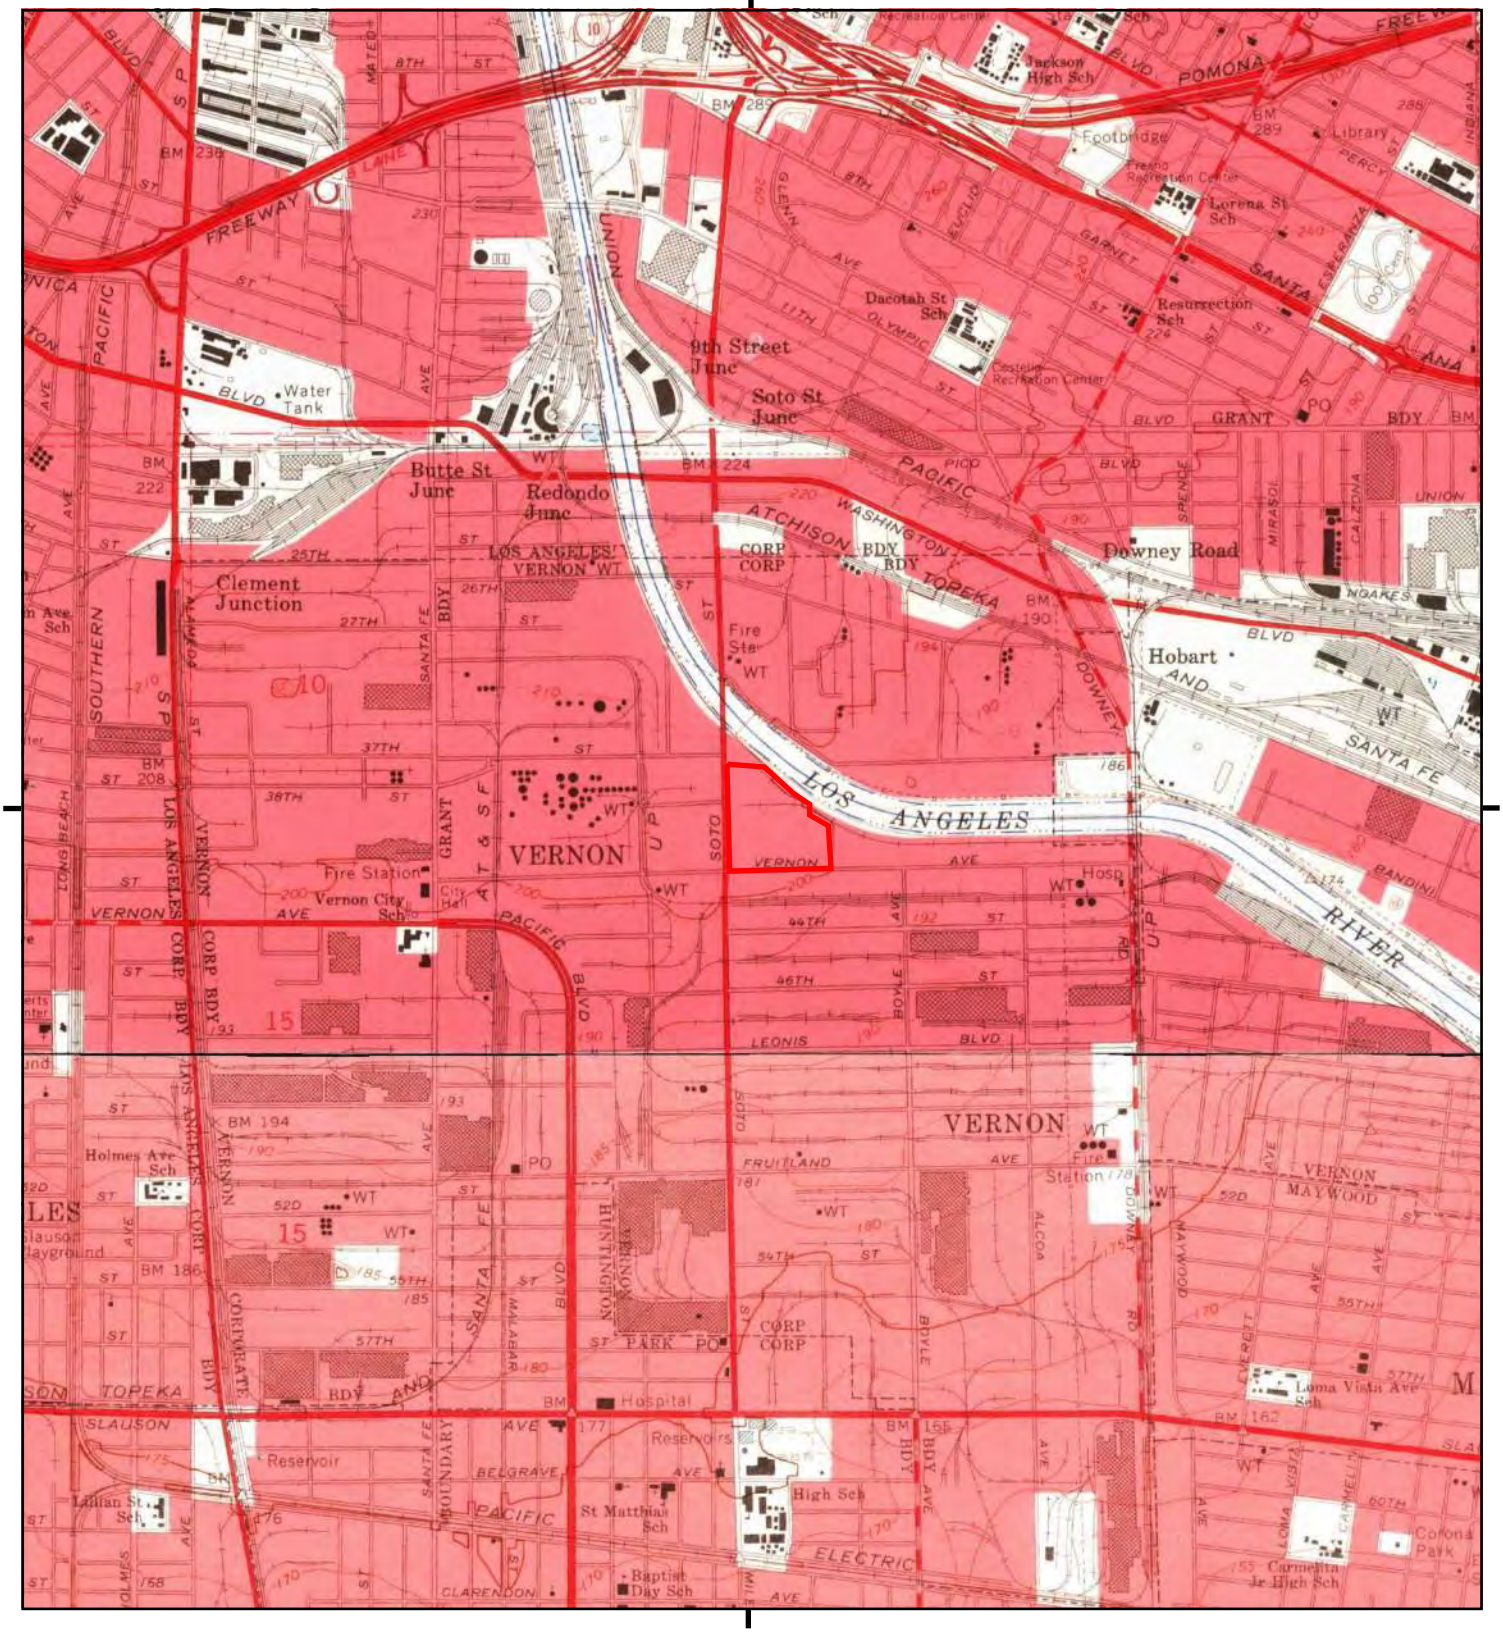

This report includes information from the following map sheet(s).


0 Miles 0.25 0.5 1 1.5

NW N NE
W E
SW S SE

TP, Los Angeles, 1966, 7.5-minute
S, South Gate, 1964, 7.5-minute

SITE NAME: 3049 E Vernon Avenue
ADDRESS: 3049 E Vernon Avenue
Los Angeles, CA 90058
CLIENT: Langan

N

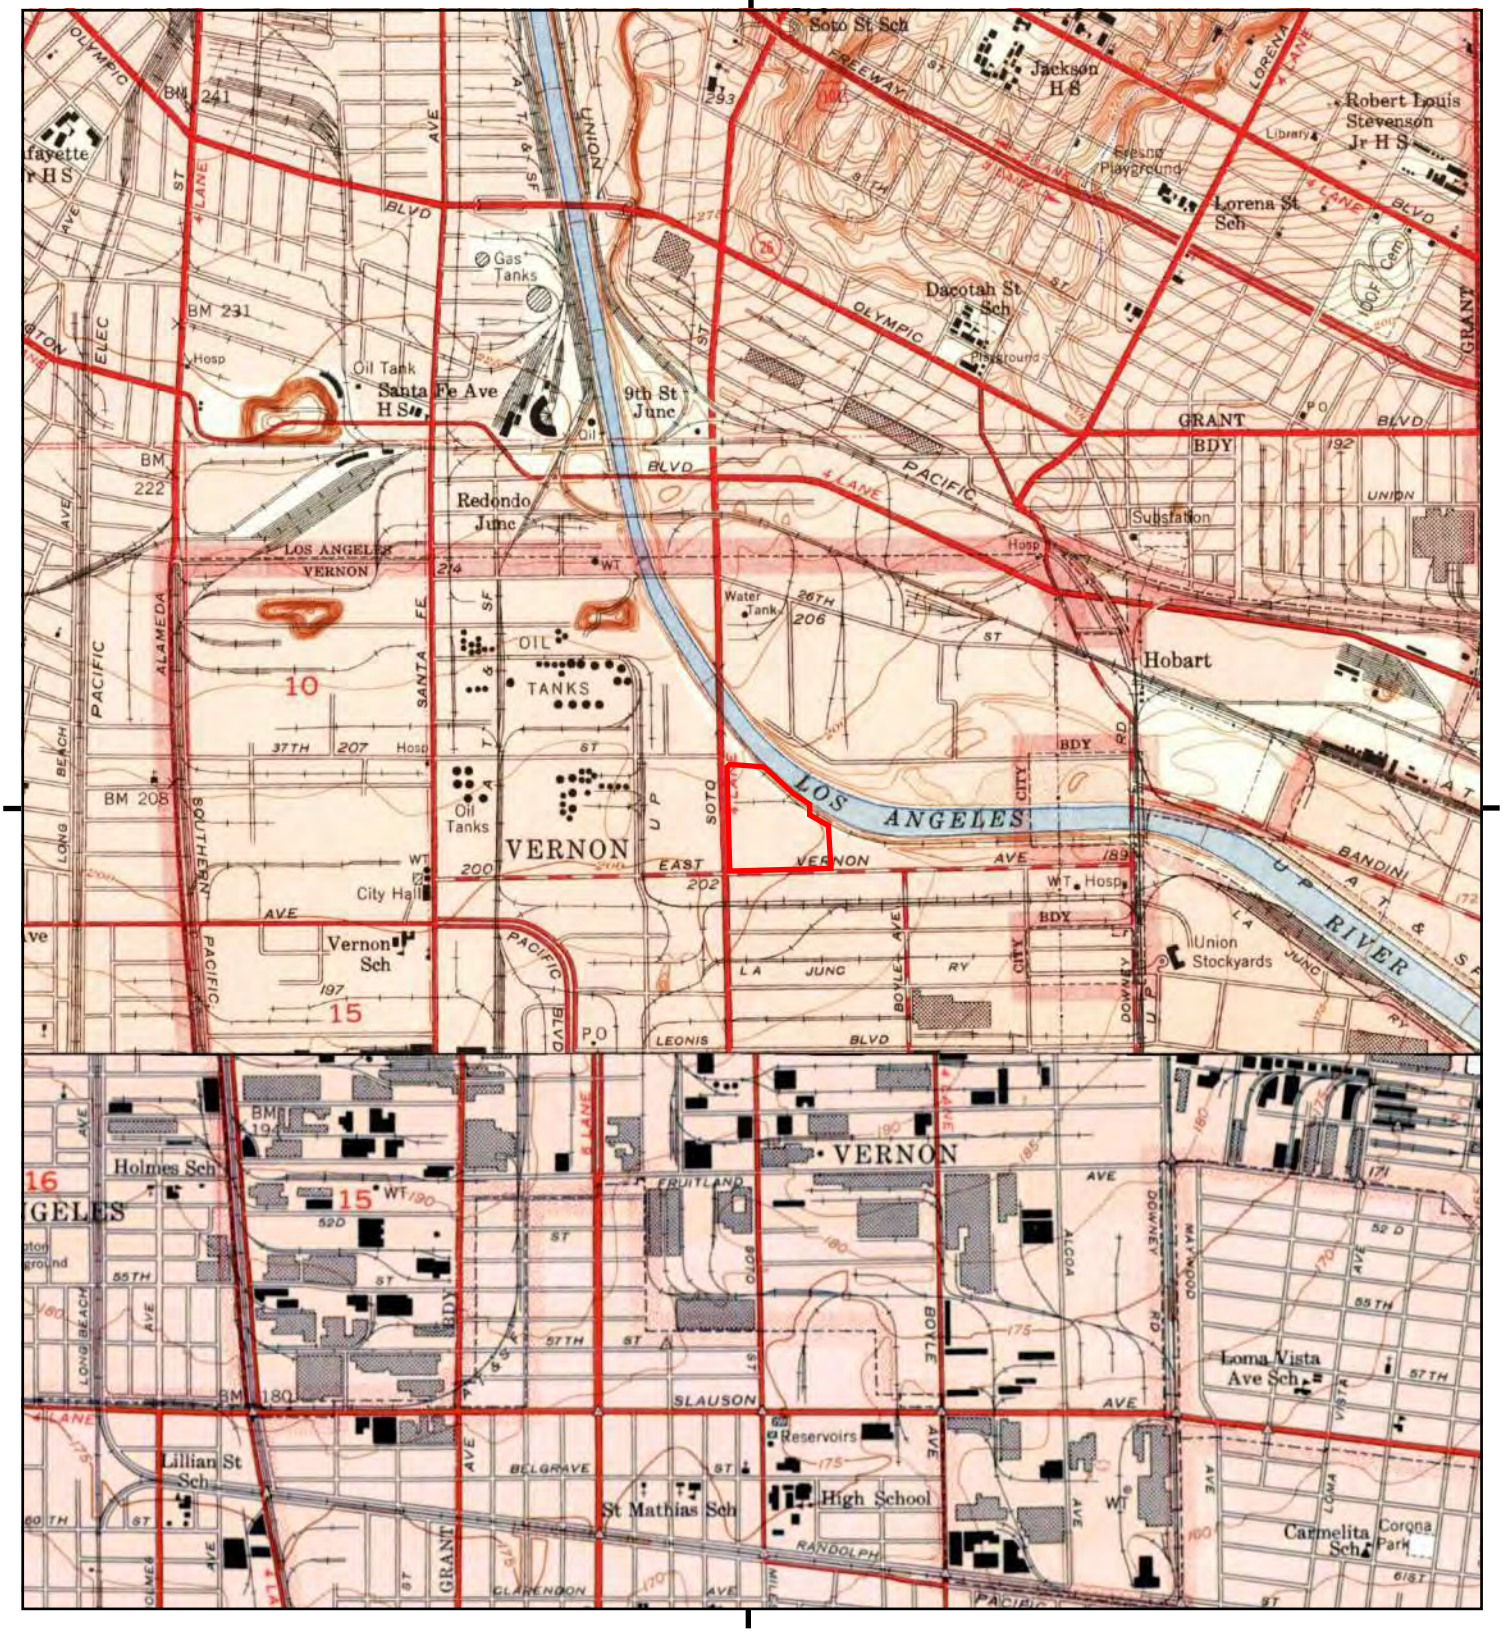

This report includes information from the following map sheet(s).

0 Miles 0.25 0.5 1 1.5

NW N NE
W E
SW S SE

TP, Los Angeles, 1953, 7.5-minute
S, SOUTH GATE, 1952, 7.5-minute

SITE NAME: 3049 E Vernon Avenue
ADDRESS: 3049 E Vernon Avenue
Los Angeles, CA 90058
CLIENT: Langan

N

UNMAPPED



This report includes information from the following map sheet(s).

0 Miles 0.25 0.5 1 1.5

NW N NE
W E
SW S SE

S, South Gate, 1949, 7.5-minute

SITE NAME: 3049 E Vernon Avenue
ADDRESS: 3049 E Vernon Avenue
Los Angeles, CA 90058
CLIENT: Langan

N



This report includes information from the following map sheet(s).


0 Miles 0.25 0.5 1 1.5

NW N NE
W E
SW S SE

SE, DOWNEY, 1947, 15-minute

SITE NAME: 3049 E Vernon Avenue
ADDRESS: 3049 E Vernon Avenue
Los Angeles, CA 90058
CLIENT: Langan

N

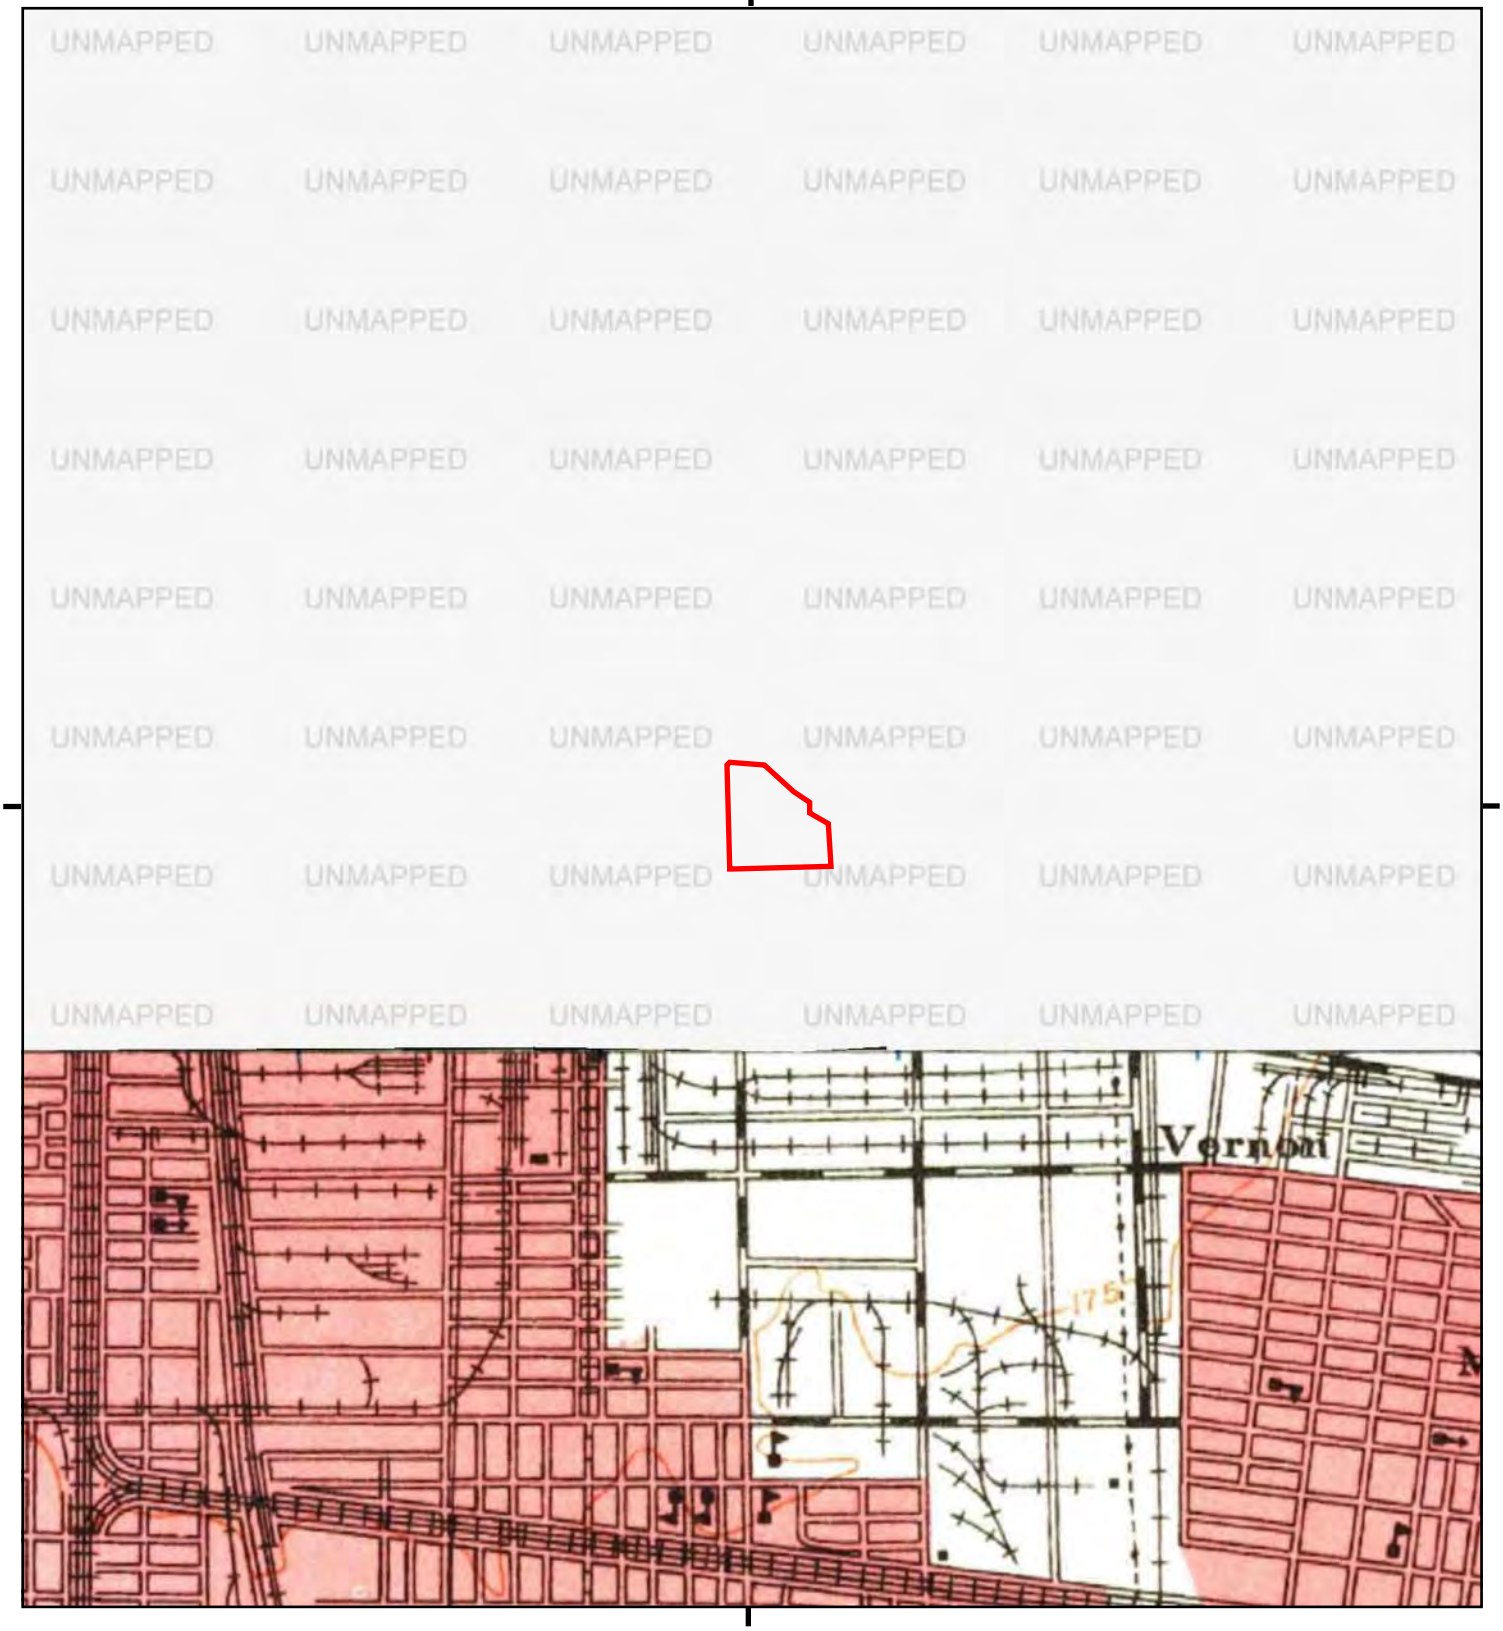

This report includes information from the following map sheet(s).


0 Miles 0.25 0.5 1 1.5

NW N NE
W E
SW S SE

SE, Downey, 1943, 15-minute

SITE NAME: 3049 E Vernon Avenue
ADDRESS: 3049 E Vernon Avenue
Los Angeles, CA 90058
CLIENT: Langan

N

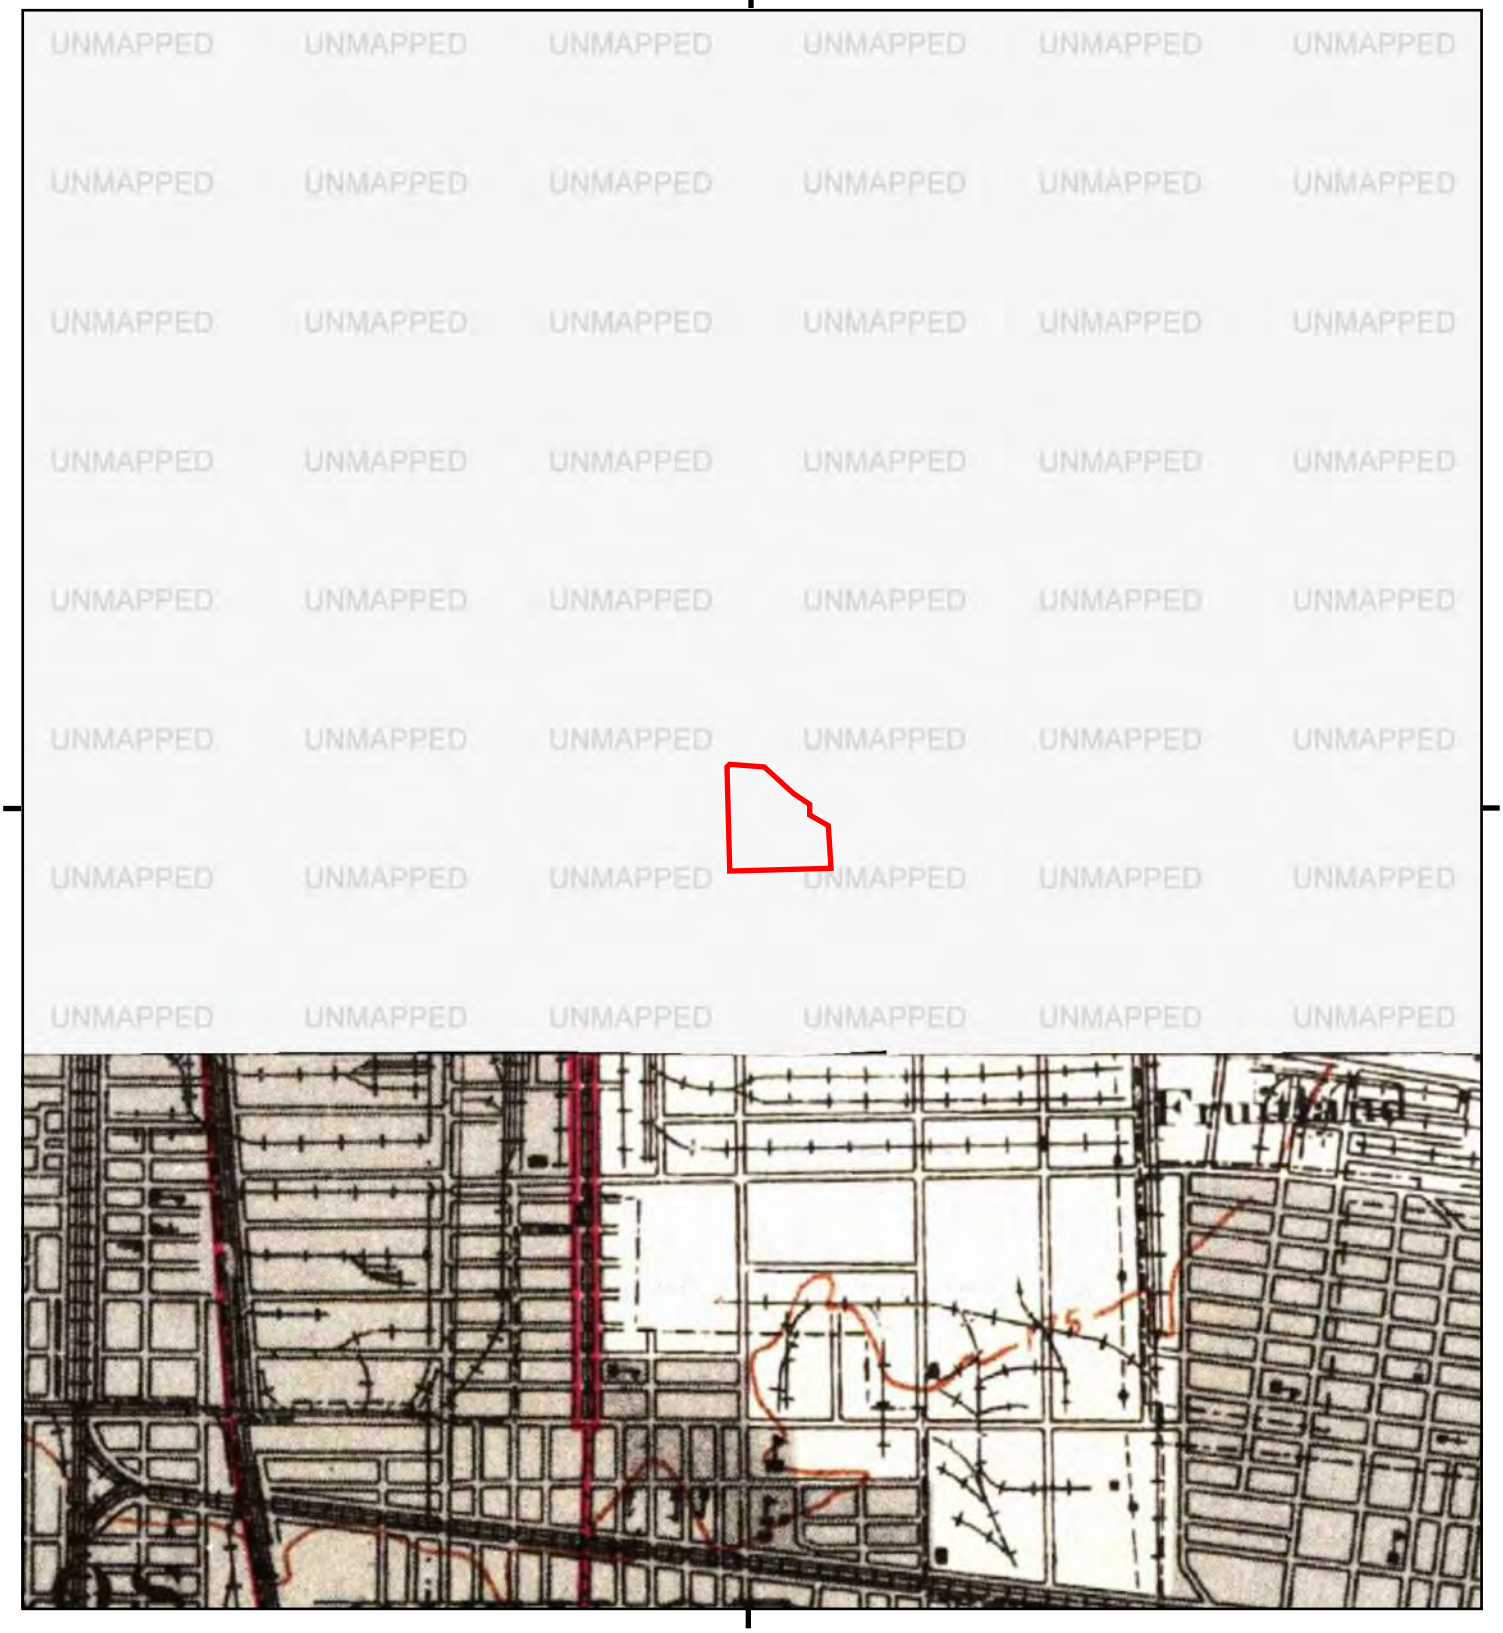

This report includes information from the following map sheet(s).

0 Miles 0.25 0.5 1 1.5

NW N NE
W E
SW S SE

SE, Downey, 1942, 15-minute

SITE NAME: 3049 E Vernon Avenue
ADDRESS: 3049 E Vernon Avenue
Los Angeles, CA 90058
CLIENT: Langan

N



This report includes information from the following map sheet(s).


0 Miles 0.25 0.5 1 1.5

NW N NE
W E
SW S SE

SE, Bell, 1936, 7.5-minute
SW, Watts, 1937, 7.5-minute


SITE NAME: 3049 E Vernon Avenue
ADDRESS: 3049 E Vernon Avenue
Los Angeles, CA 90058
CLIENT: Langan

N

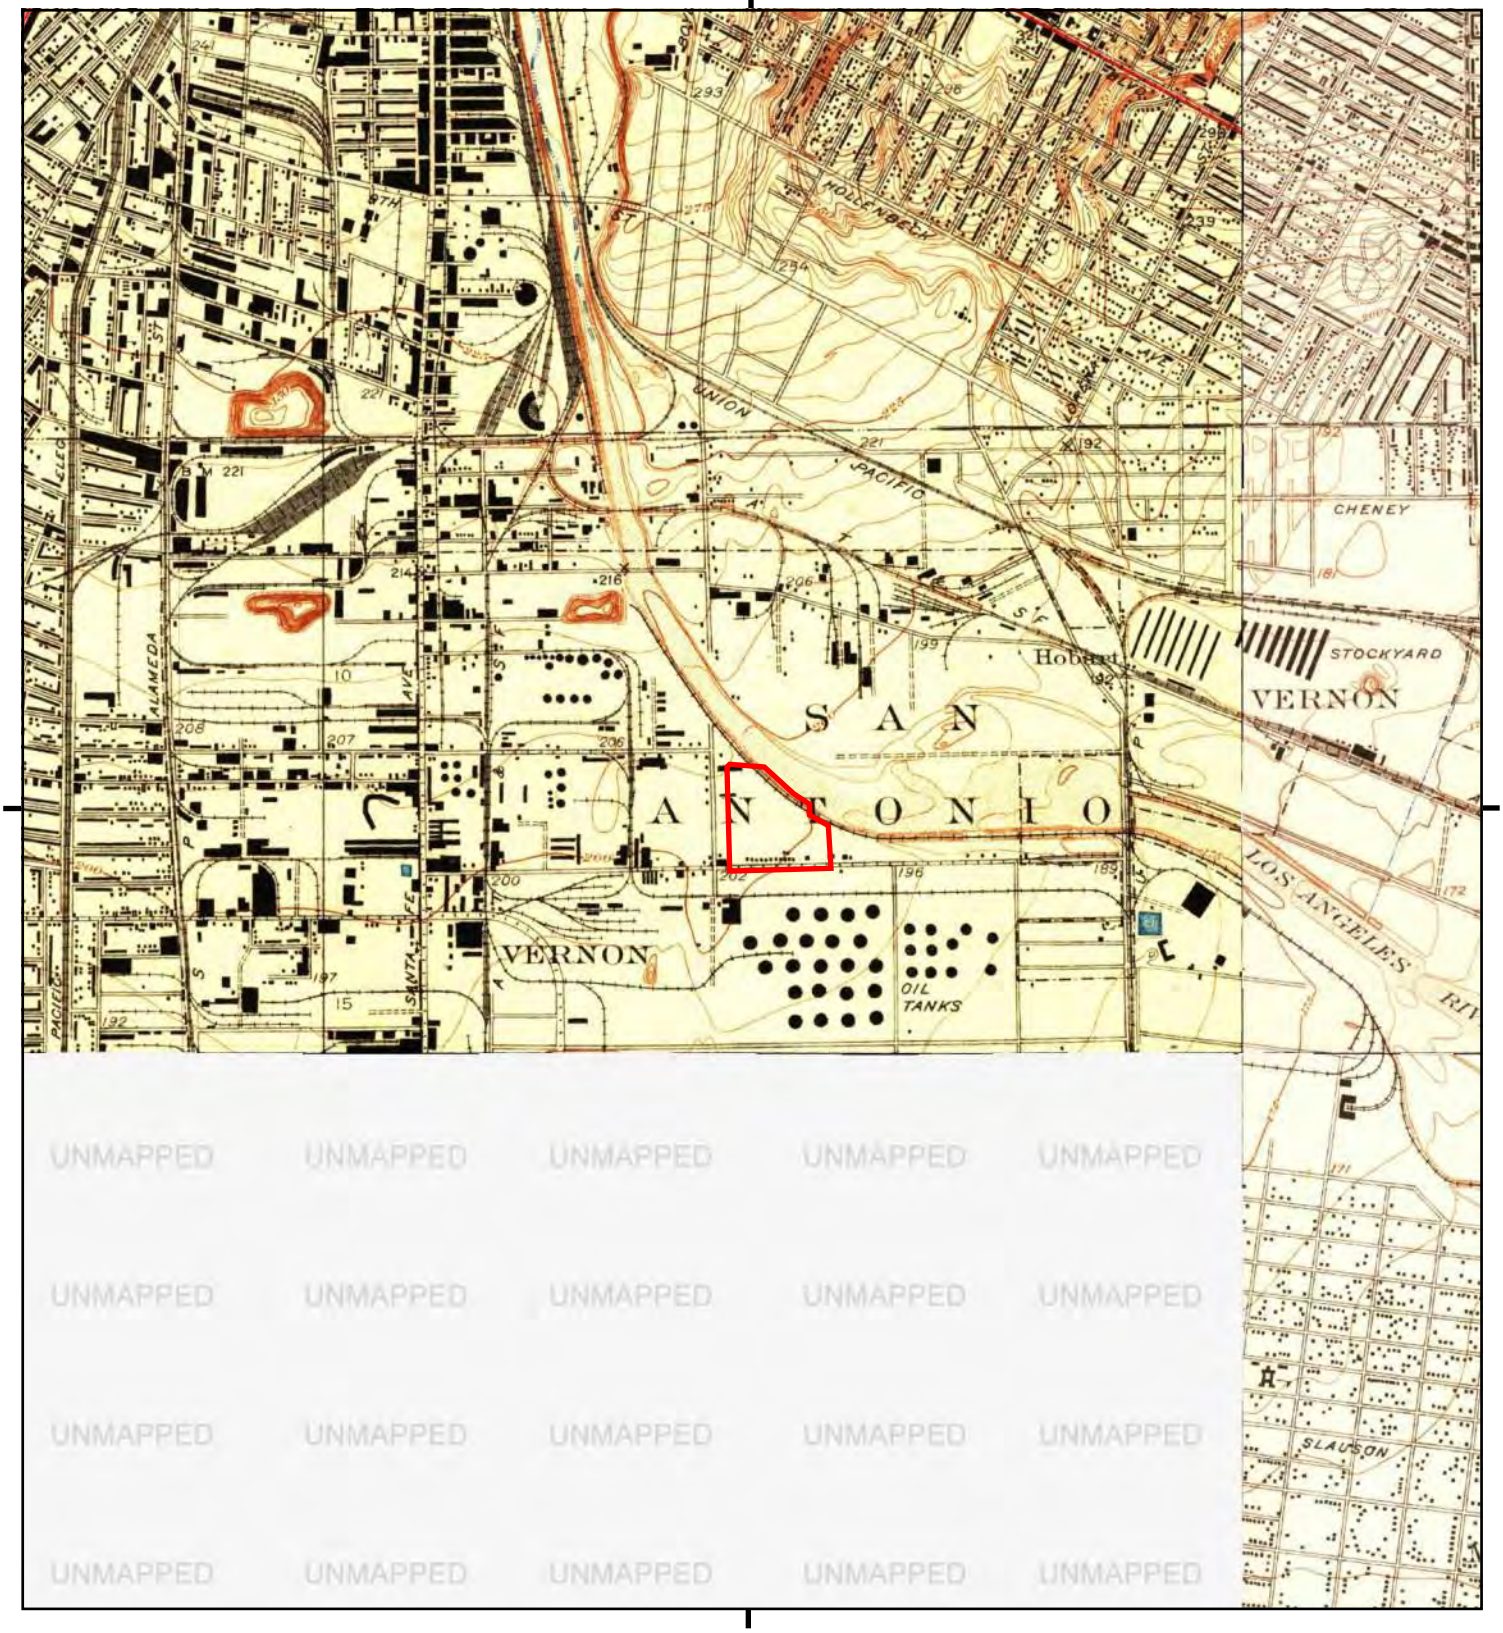

This report includes information from the following map sheet(s).


0 Miles 0.25 0.5 1 1.5

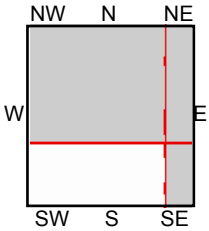

TP, Los Angeles, 1928, 7.5-minute
NE, Alhambra, 1926, 7.5-minute
SE, Bell, 1925, 7.5-minute

SITE NAME: 3049 E Vernon Avenue
ADDRESS: 3049 E Vernon Avenue
Los Angeles, CA 90058
CLIENT: Langan

N

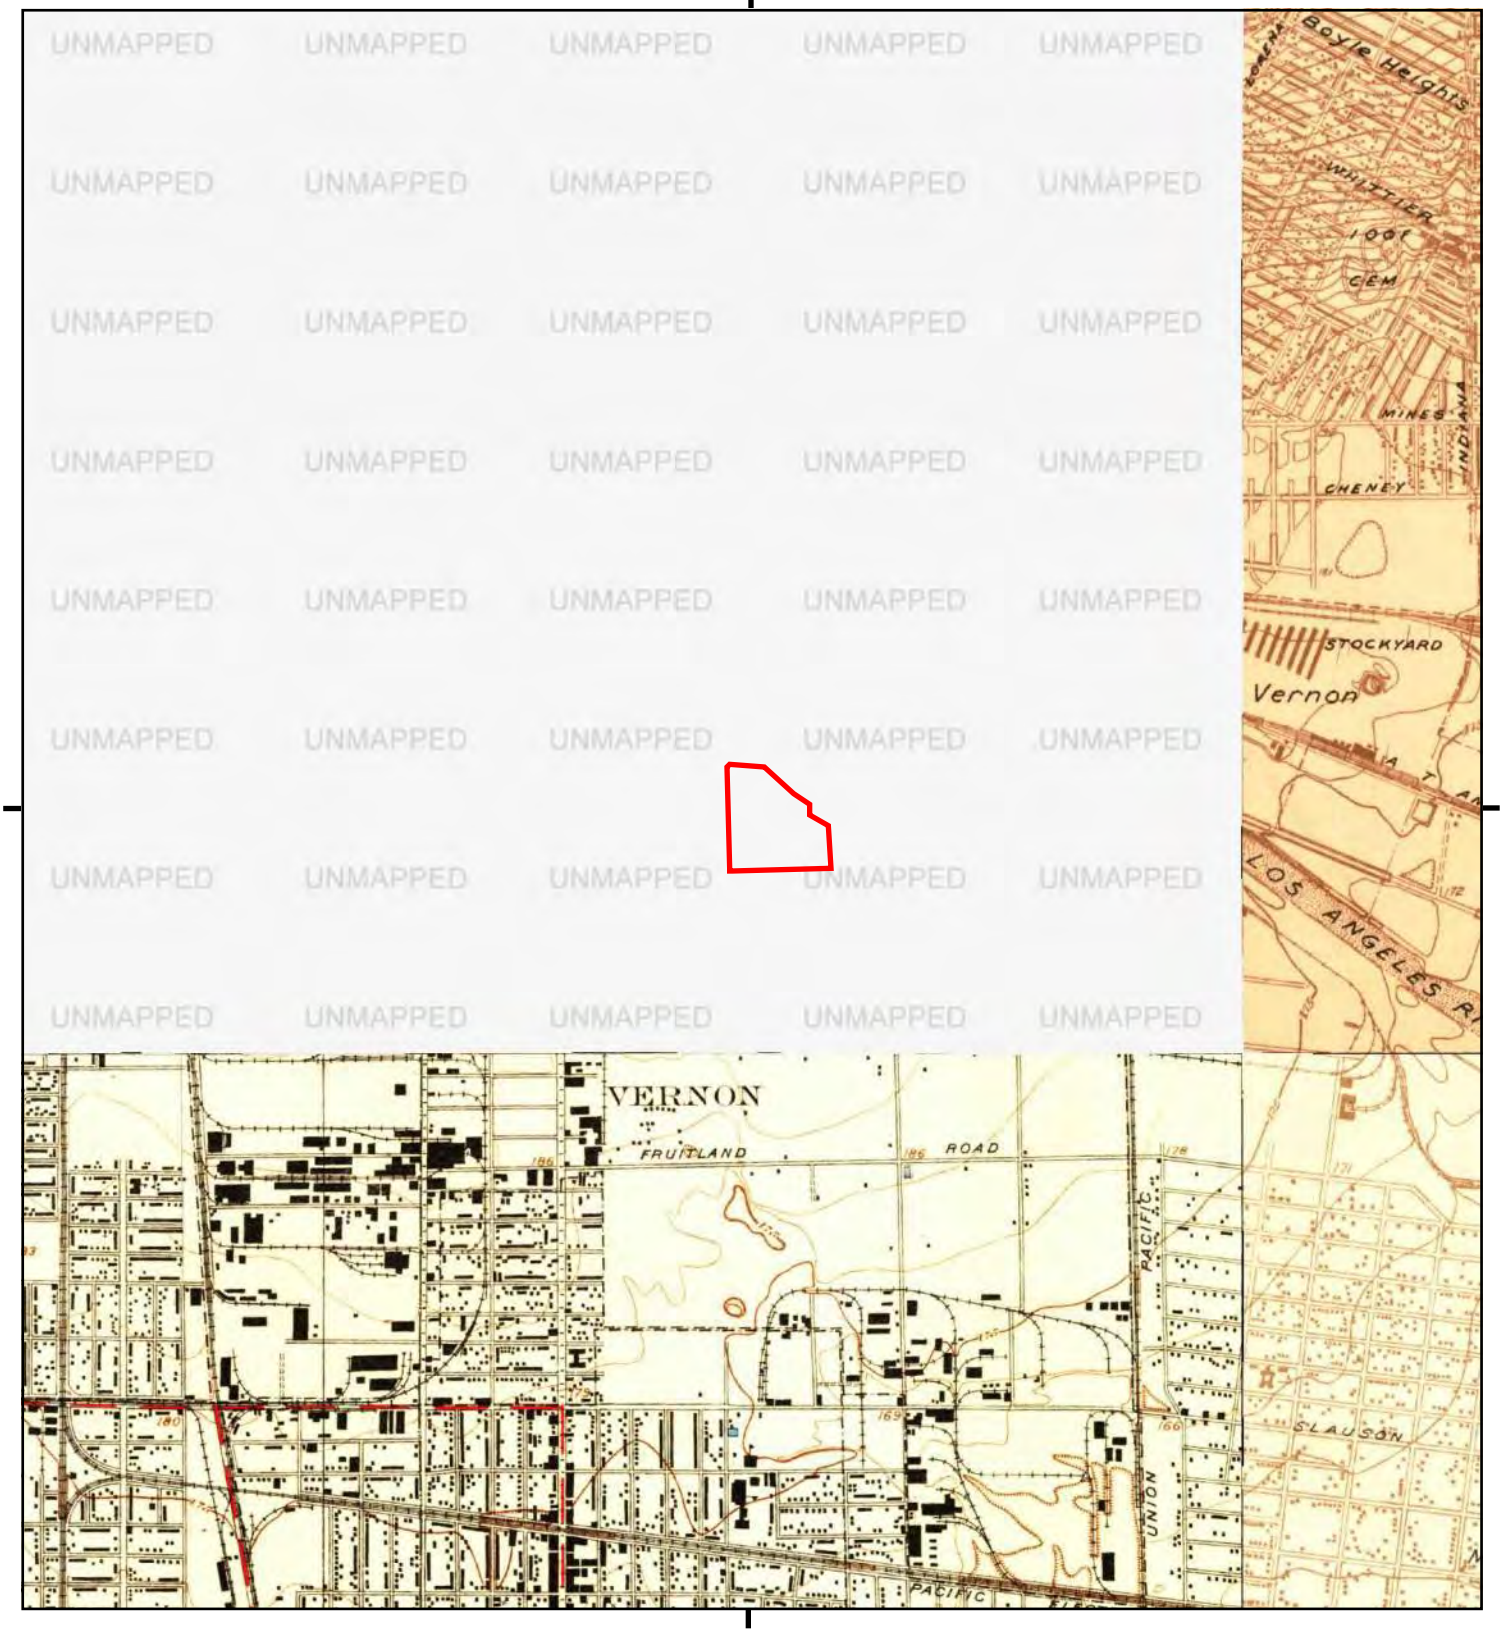

This report includes information from the following map sheet(s).


0 Miles 0.25 0.5 1 1.5

NW N NE
W E
SW S SE

NE, Alhambra, 1924, 7.5-minute
SE, Bell, 1923, 7.5-minute
SW, Watts, 1923, 7.5-minute
SW, Watts, 1924, 7.5-minute

SITE NAME: 3049 E Vernon Avenue
ADDRESS: 3049 E Vernon Avenue
Los Angeles, CA 90058
CLIENT: Langan

N

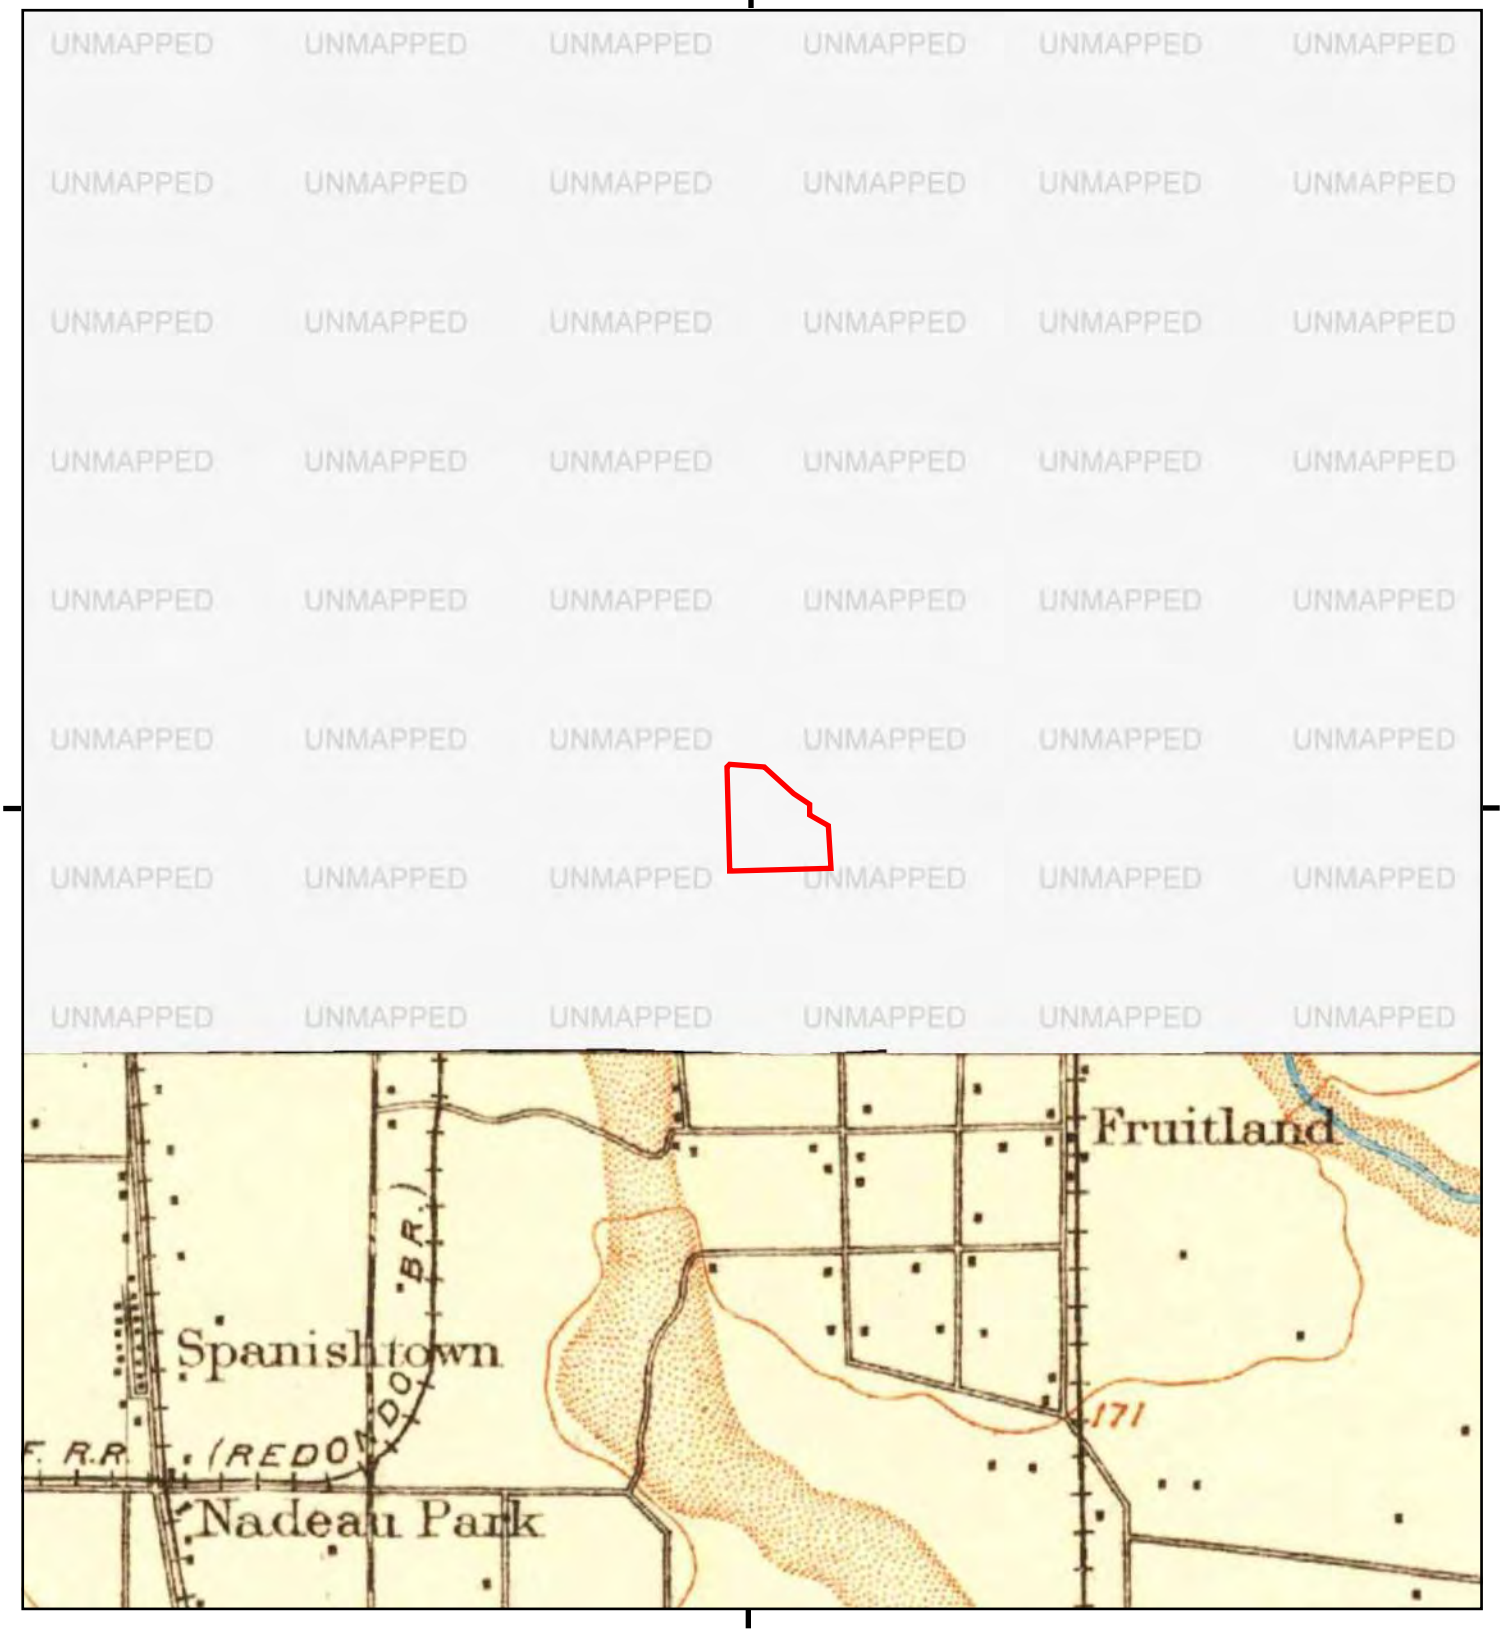

This report includes information from the following map sheet(s).


0 Miles 0.25 0.5 1 1.5

NW N NE
W E
SW S SE

SE, Downey, 1902, 15-minute

SITE NAME: 3049 E Vernon Avenue
ADDRESS: 3049 E Vernon Avenue
Los Angeles, CA 90058
CLIENT: Langan

N

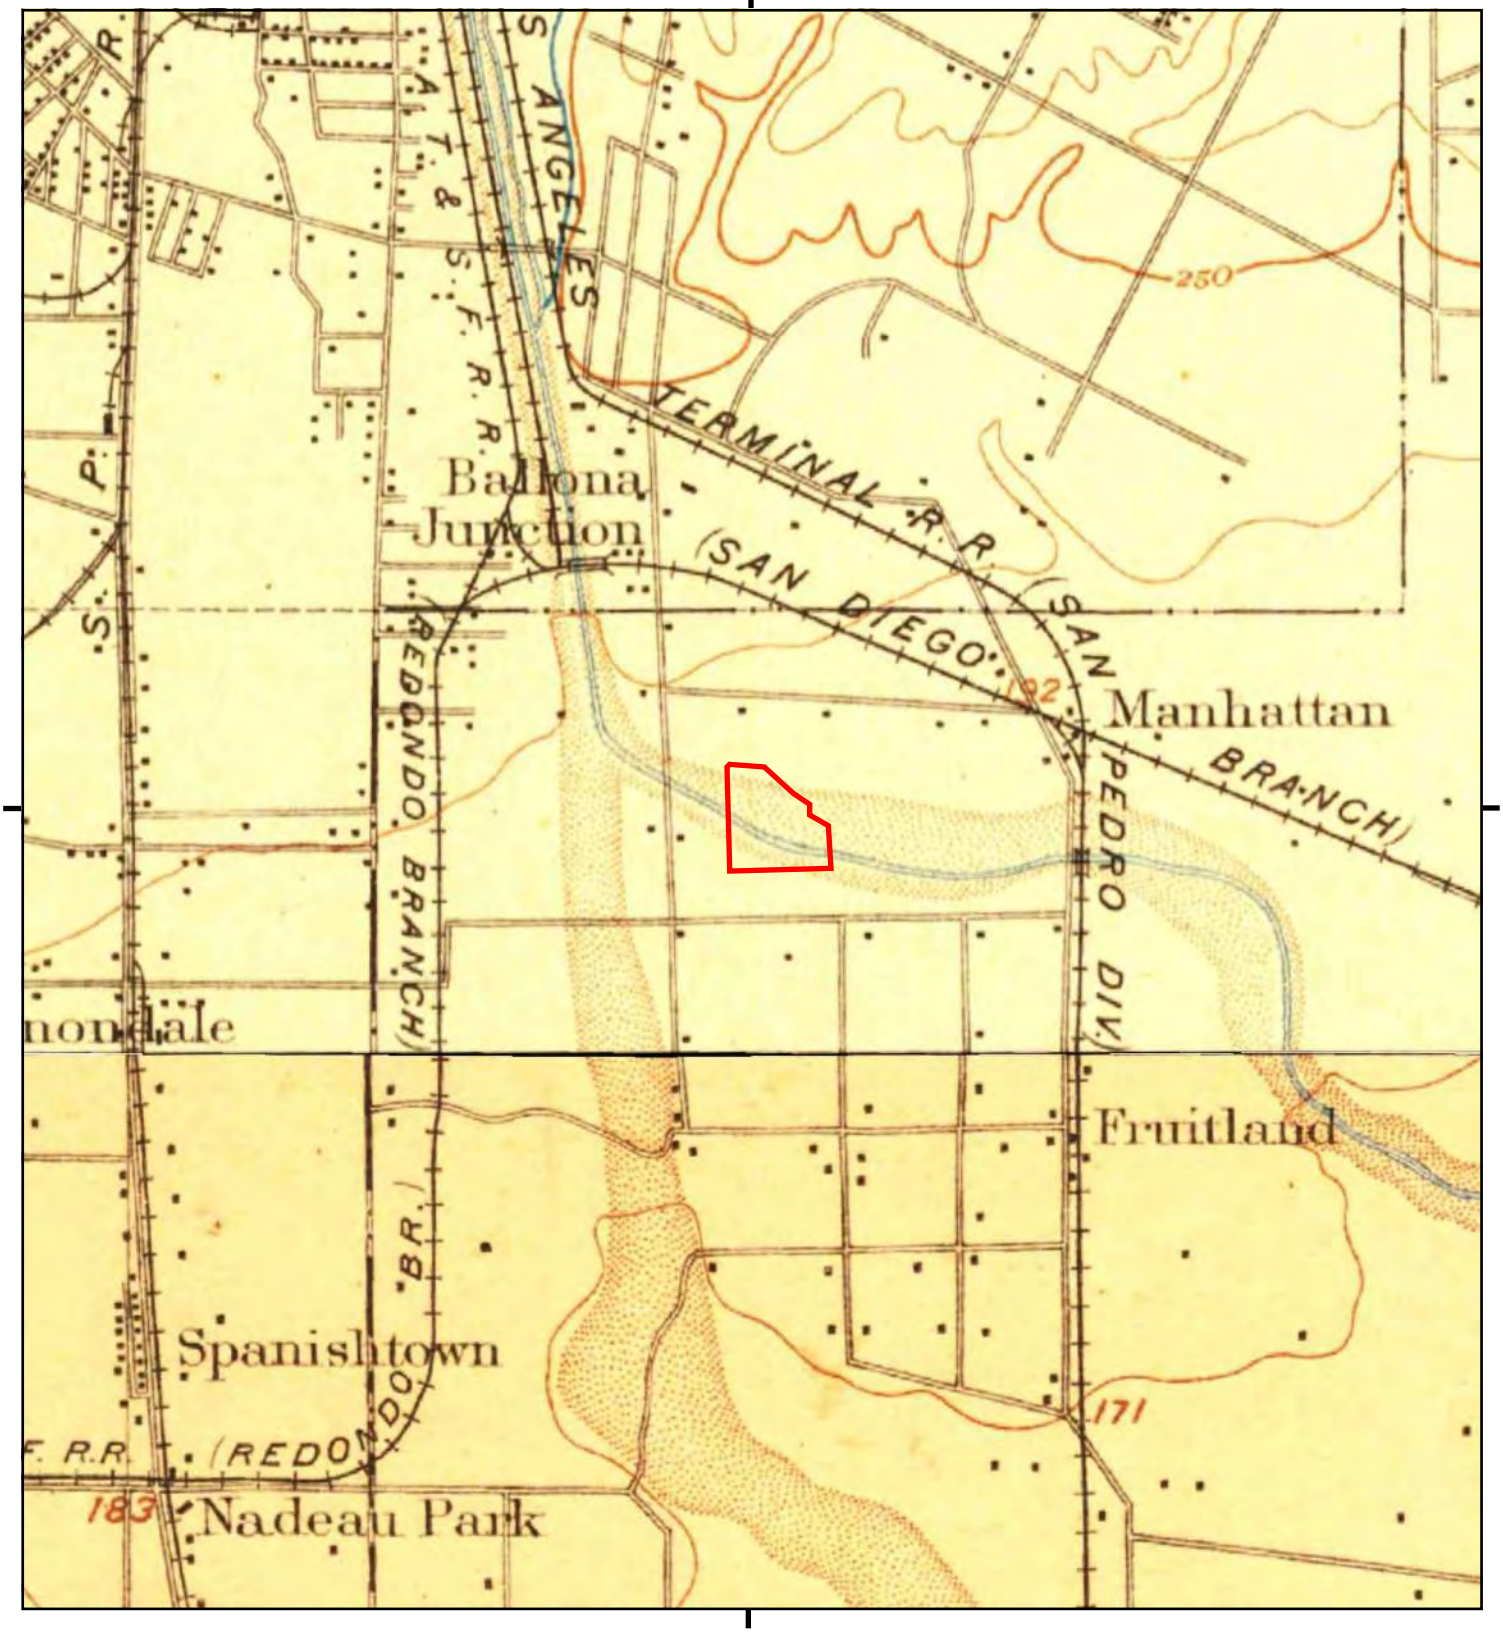

This report includes information from the following map sheet(s).


0 Miles 0.25 0.5 1 1.5

NW N NE
W E
SW S SE

TP, Pasadena, 1900, 15-minute
SE, Downey, 1899, 15-minute
TP, Los Angeles, 1900, 15-minute

SITE NAME: 3049 E Vernon Avenue
ADDRESS: 3049 E Vernon Avenue
Los Angeles, CA 90058
CLIENT: Langan

N

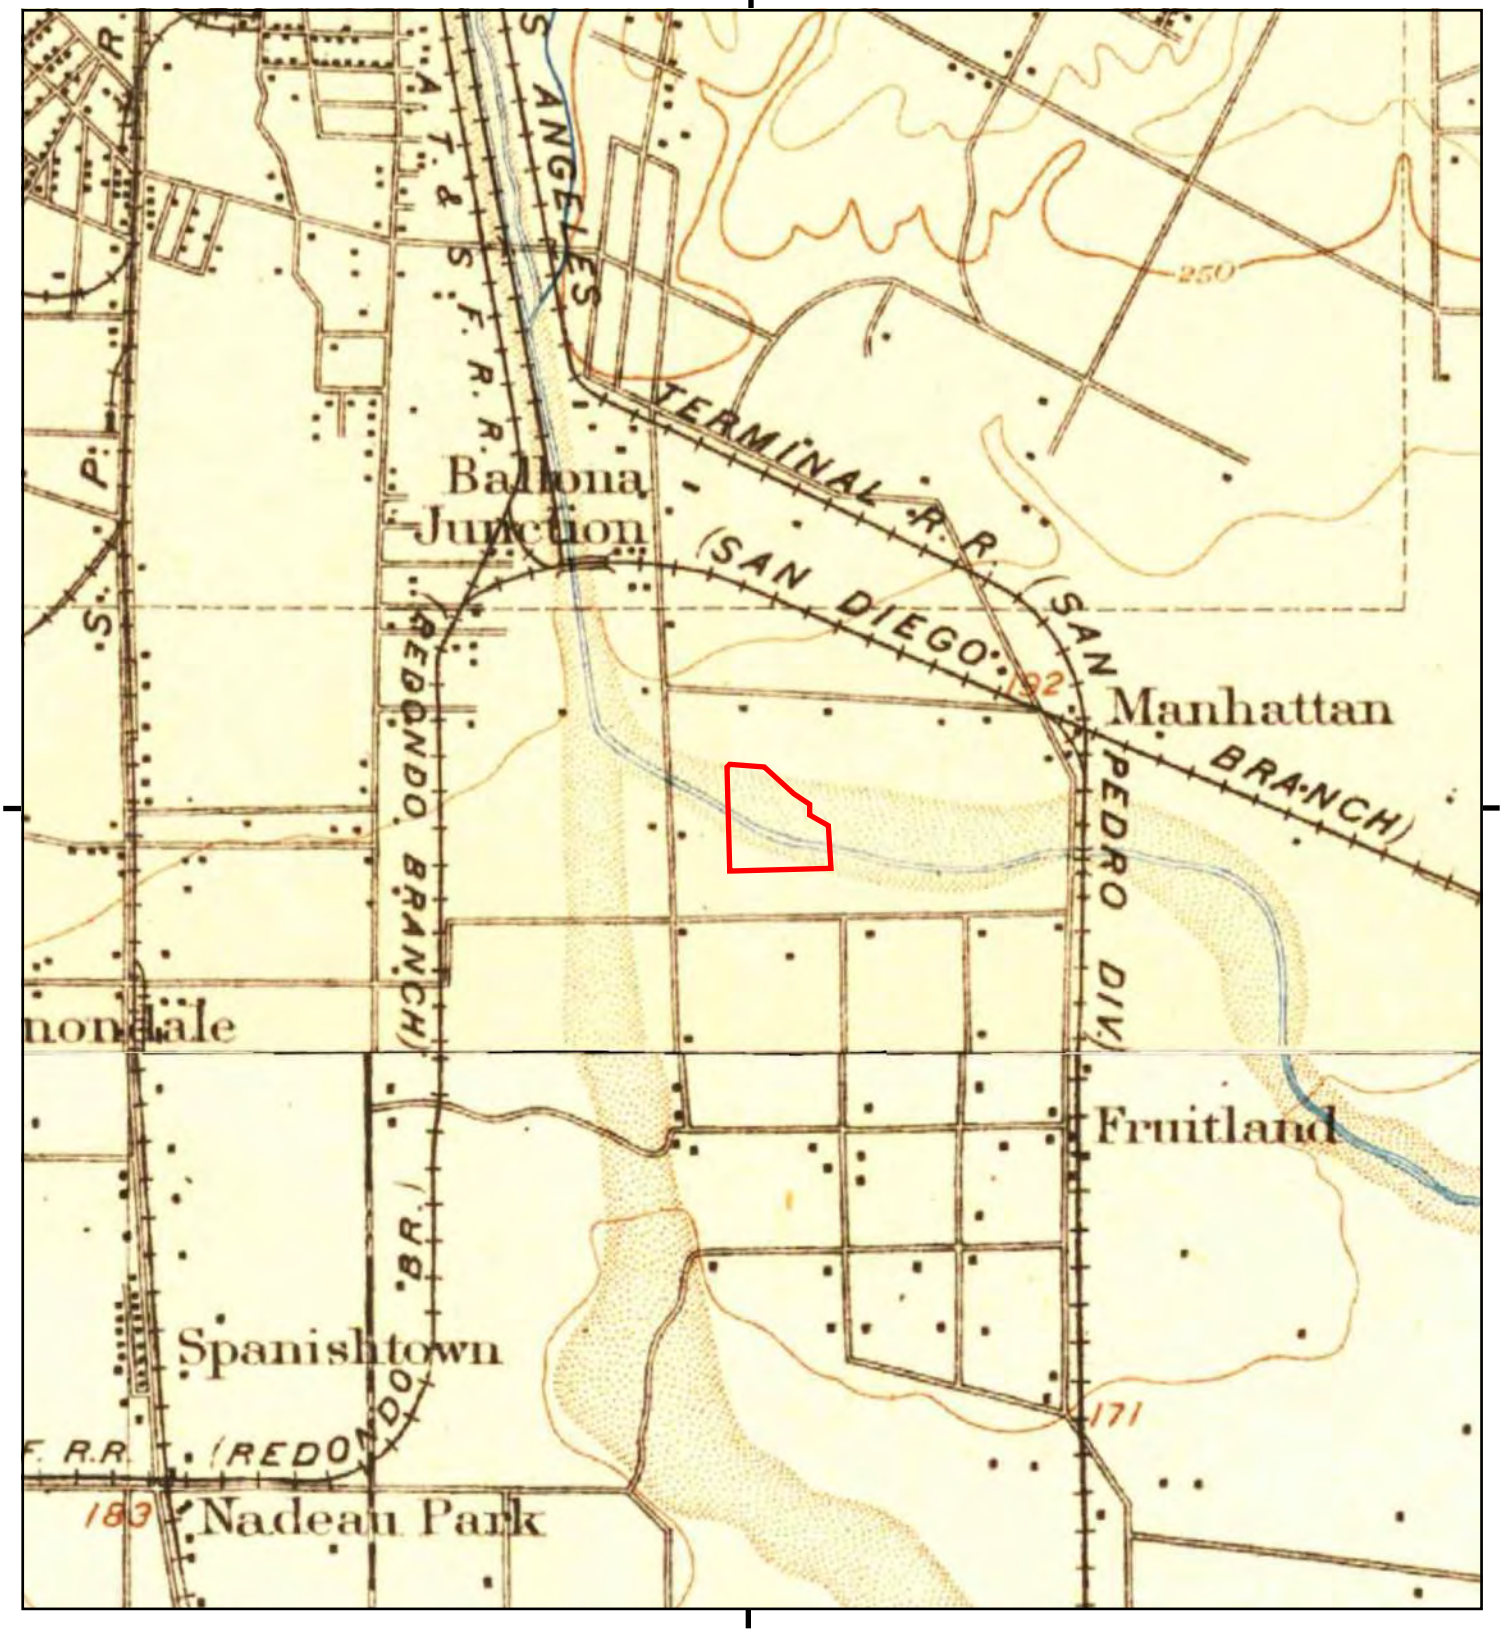

This report includes information from the following map sheet(s).


0 Miles 0.25 0.5 1 1.5

NW N NE
W E
SW S SE

TP, Pasadena, 1896, 15-minute
SE, Downey, 1896, 15-minute

SITE NAME: 3049 E Vernon Avenue
ADDRESS: 3049 E Vernon Avenue
Los Angeles, CA 90058
CLIENT: Langan

N

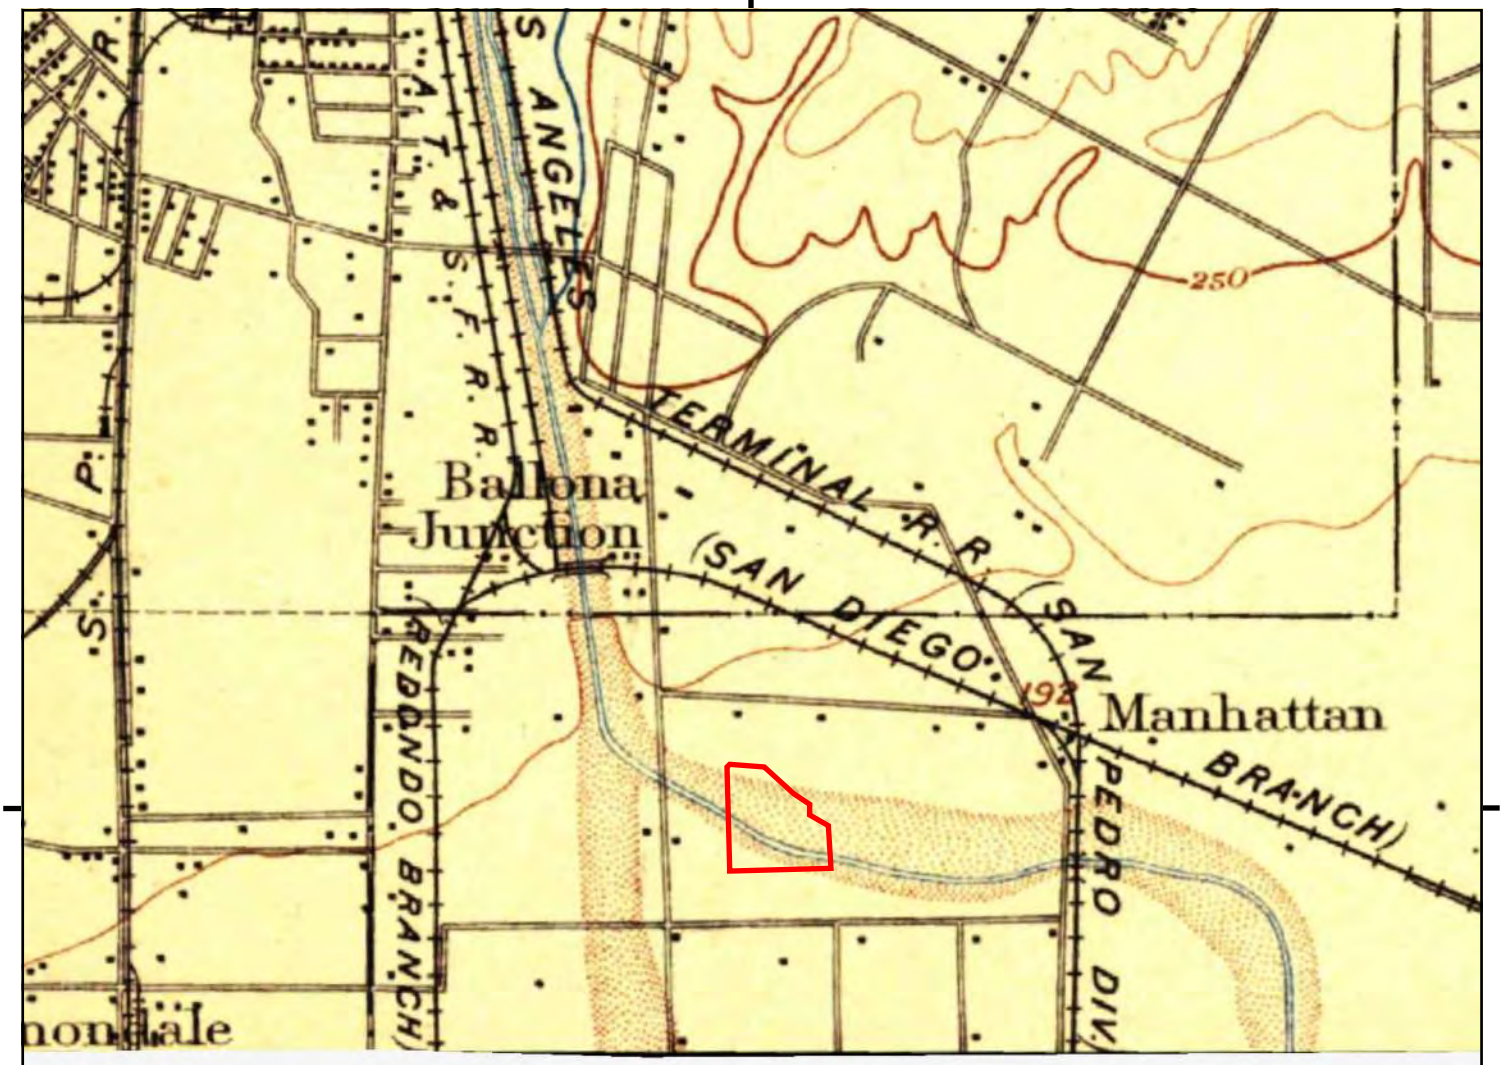

UNMAPPED

This report includes information from the following map sheet(s).

0 Miles 0.25 0.5 1 1.5

NW N NE
W E
SW S SE

TP, Los Angeles, 1894, 15-minute

SITE NAME: 3049 E Vernon Avenue
ADDRESS: 3049 E Vernon Avenue
Los Angeles, CA 90058
CLIENT: Langan

N

3049 E Vernon Avenue

3049 E Vernon Avenue

Los Angeles, CA 90058

Inquiry Number: 7834679.8

November 27, 2024

The EDR Aerial Photo Decade Package

6 Armstrong Road, 4th floor
Shelton, CT 06484
Toll Free: 800.352.0050
www.edrnet.com

EDR Aerial Photo Decade Package

11/27/24

Site Name:

3049 E Vernon Avenue
3049 E Vernon Avenue
Los Angeles, CA 90058
EDR Inquiry # 7834679.8

Client Name:

Langan
515 South Flower Street, Suite 1060
Los Angeles, CA 90071
Contact: Jacques Deaver

Environmental Data Resources, Inc. (EDR) Aerial Photo Decade Package is a screening tool designed to assist environmental professionals in evaluating potential liability on a target property resulting from past activities. EDR's professional researchers provide digitally reproduced historical aerial photographs, and when available, provide one photo per decade.

Search Results:

Year	Scale	Details	Source
2020	1"=500'	Flight Year: 2020	USDA/NAIP
2016	1"=500'	Flight Year: 2016	USDA/NAIP
2012	1"=500'	Flight Year: 2012	USDA/NAIP
2009	1"=500'	Flight Year: 2009	USDA/NAIP
2005	1"=500'	Flight Year: 2005	USDA/NAIP
2002	1"=500'	Flight Date: June 10, 2002	USDA
1994	1"=500'	Acquisition Date: May 31, 1994	USGS/DOQQ
1989	1"=500'	Flight Date: August 22, 1989	USDA
1983	1"=500'	Flight Date: November 19, 1983	EDR Proprietary Brewster Pacific
1972	1"=500'	Flight Date: November 21, 1972	EDR Proprietary Brewster Pacific
1970	1"=500'	Flight Date: February 17, 1970	EDR Proprietary Brewster Pacific
1964	1"=500'	Flight Date: July 28, 1964	USGS
1952	1"=500'	Flight Date: April 12, 1952	USDA
1948	1"=500'	Flight Date: July 10, 1948	USGS
1938	1"=500'	Flight Date: October 07, 1938	USDA
1928	1"=500'	Flight Date: January 01, 1928	FAIR
1923	1"=500'	Flight Date: January 01, 1923	FAIR

When delivered electronically by EDR, the aerial photo images included with this report are for ONE TIME USE ONLY. Further reproduction of these aerial photo images is prohibited without permission from EDR. For more information contact your EDR Account Executive.

Disclaimer - Copyright and Trademark Notice

This Report contains certain information obtained from a variety of public and other sources reasonably available to Environmental Data Resources, LLC. It cannot be concluded from this Report that coverage information for the target and surrounding properties does not exist from other sources. This Report is provided on an "AS IS", "AS AVAILABLE" basis. NO WARRANTY EXPRESS OR IMPLIED IS MADE WHATSOEVER IN CONNECTION WITH THIS REPORT. ENVIRONMENTAL DATA RESOURCES, LLC AND ITS SUBSIDIARIES, AFFILIATES AND THIRD PARTY SUPPLIERS DISCLAIM ALL WARRANTIES, OF ANY KIND OR NATURE, EXPRESS OR IMPLIED, ARISING OUT OF OR RELATED TO THIS REPORT OR ANY OF THE DATA AND INFORMATION PROVIDED IN THIS REPORT, INCLUDING WITHOUT LIMITATION, ANY WARRANTIES REGARDING ACCURACY, QUALITY, CORRECTNESS, COMPLETENESS, COMPREHENSIVENESS, SUITABILITY, MERCHANTABILITY, FITNESS FOR A PARTICULAR PURPOSE, TITLE, NON-INFRINGEMENT, MISAPPROPRIATION, OR OTHERWISE. ALL RISK IS ASSUMED BY THE USER. IN NO EVENT SHALL ENVIRONMENTAL DATA RESOURCES, LLC OR ITS SUBSIDIARIES, AFFILIATES OR THIRD PARTY SUPPLIERS BE LIABLE TO ANYONE FOR ANY DIRECT, INCIDENTAL, INDIRECT, SPECIAL, CONSEQUENTIAL OR OTHER DAMAGES OF ANY TYPE OR KIND (INCLUDING BUT NOT LIMITED TO LOSS OF PROFITS, LOSS OF USE, OR LOSS OF DATA), ARISING OUT OF OR IN ANY WAY CONNECTED WITH THIS REPORT OR ANY OF THE DATA AND INFORMATION PROVIDED IN THIS REPORT.

Any analyses, estimates, ratings, environmental risk levels, or risk codes provided in this Report are provided for illustrative purposes only, and are not intended to provide, nor should they be interpreted as providing any facts regarding, or prediction or forecast of, any environmental risk for any property. Only an assessment performed by a qualified environmental professional can provide findings, opinions or conclusions regarding the environmental risk or conditions in, on or at any property.

Copyright 2024 by Environmental Data Resources, Inc. All rights reserved. Reproduction in any media or format, in whole or in part, of any report or map of Environmental Data Resources, Inc., or its affiliates, is prohibited without prior written permission.

EDR and its logos (including Sanborn and Sanborn Map) are trademarks of Environmental Data Resources, LLC or its affiliates. All other trademarks used herein are the property of their respective owners.


INQUIRY #: 7834679.8
YEAR: 2020
= 500'
N
EDR


INQUIRY #: 7834679.8
YEAR: 2016
= 500'
N
EDR


INQUIRY #: 7834679.8
YEAR: 2012
= 500'
N
EDR


INQUIRY #: 7834679.8
YEAR: 2009
= 500'
N
EDR


INQUIRY #: 7834679.8
YEAR: 2005
= 500'
N
EDR


INQUIRY #: 7834679.8
YEAR: 2002
= 500'
N
EDR


INQUIRY #: 7834679.8
YEAR: 1994
= 500'
N
EDR



INQUIRY #: 7834679.8


YEAR: 1989


= 500'

N

EDR


INQUIRY #: 7834679.8
YEAR: 1983
= 500'
N
EDR

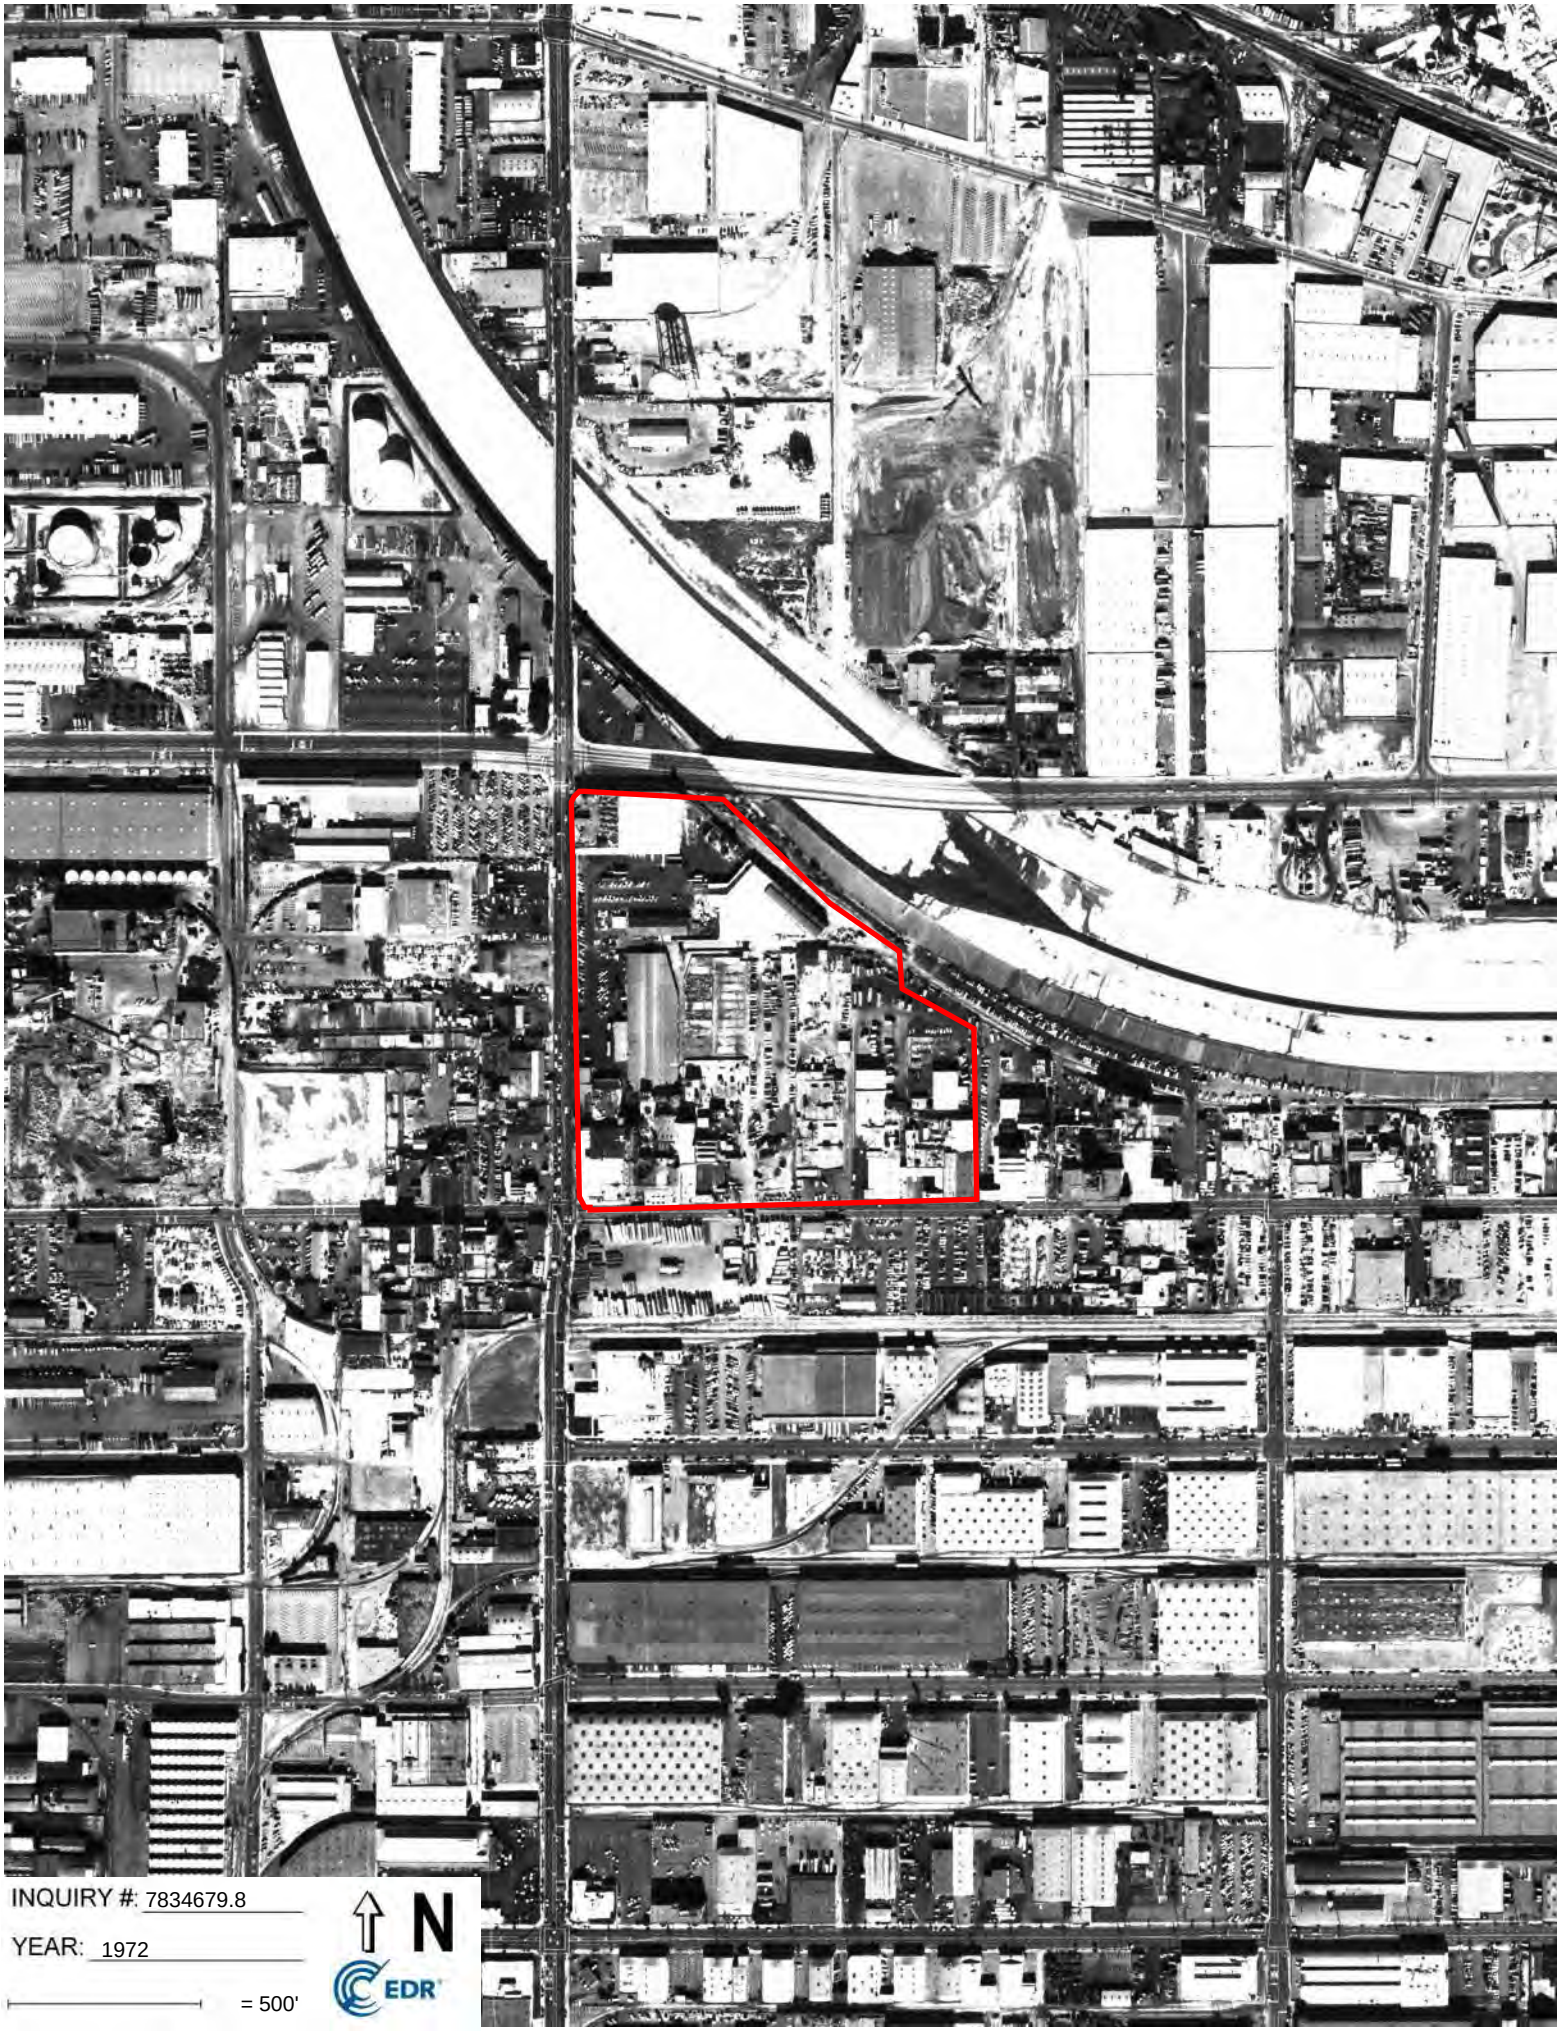

INQUIRY #: 7834679.8
YEAR: 1972
= 500'
N
EDR

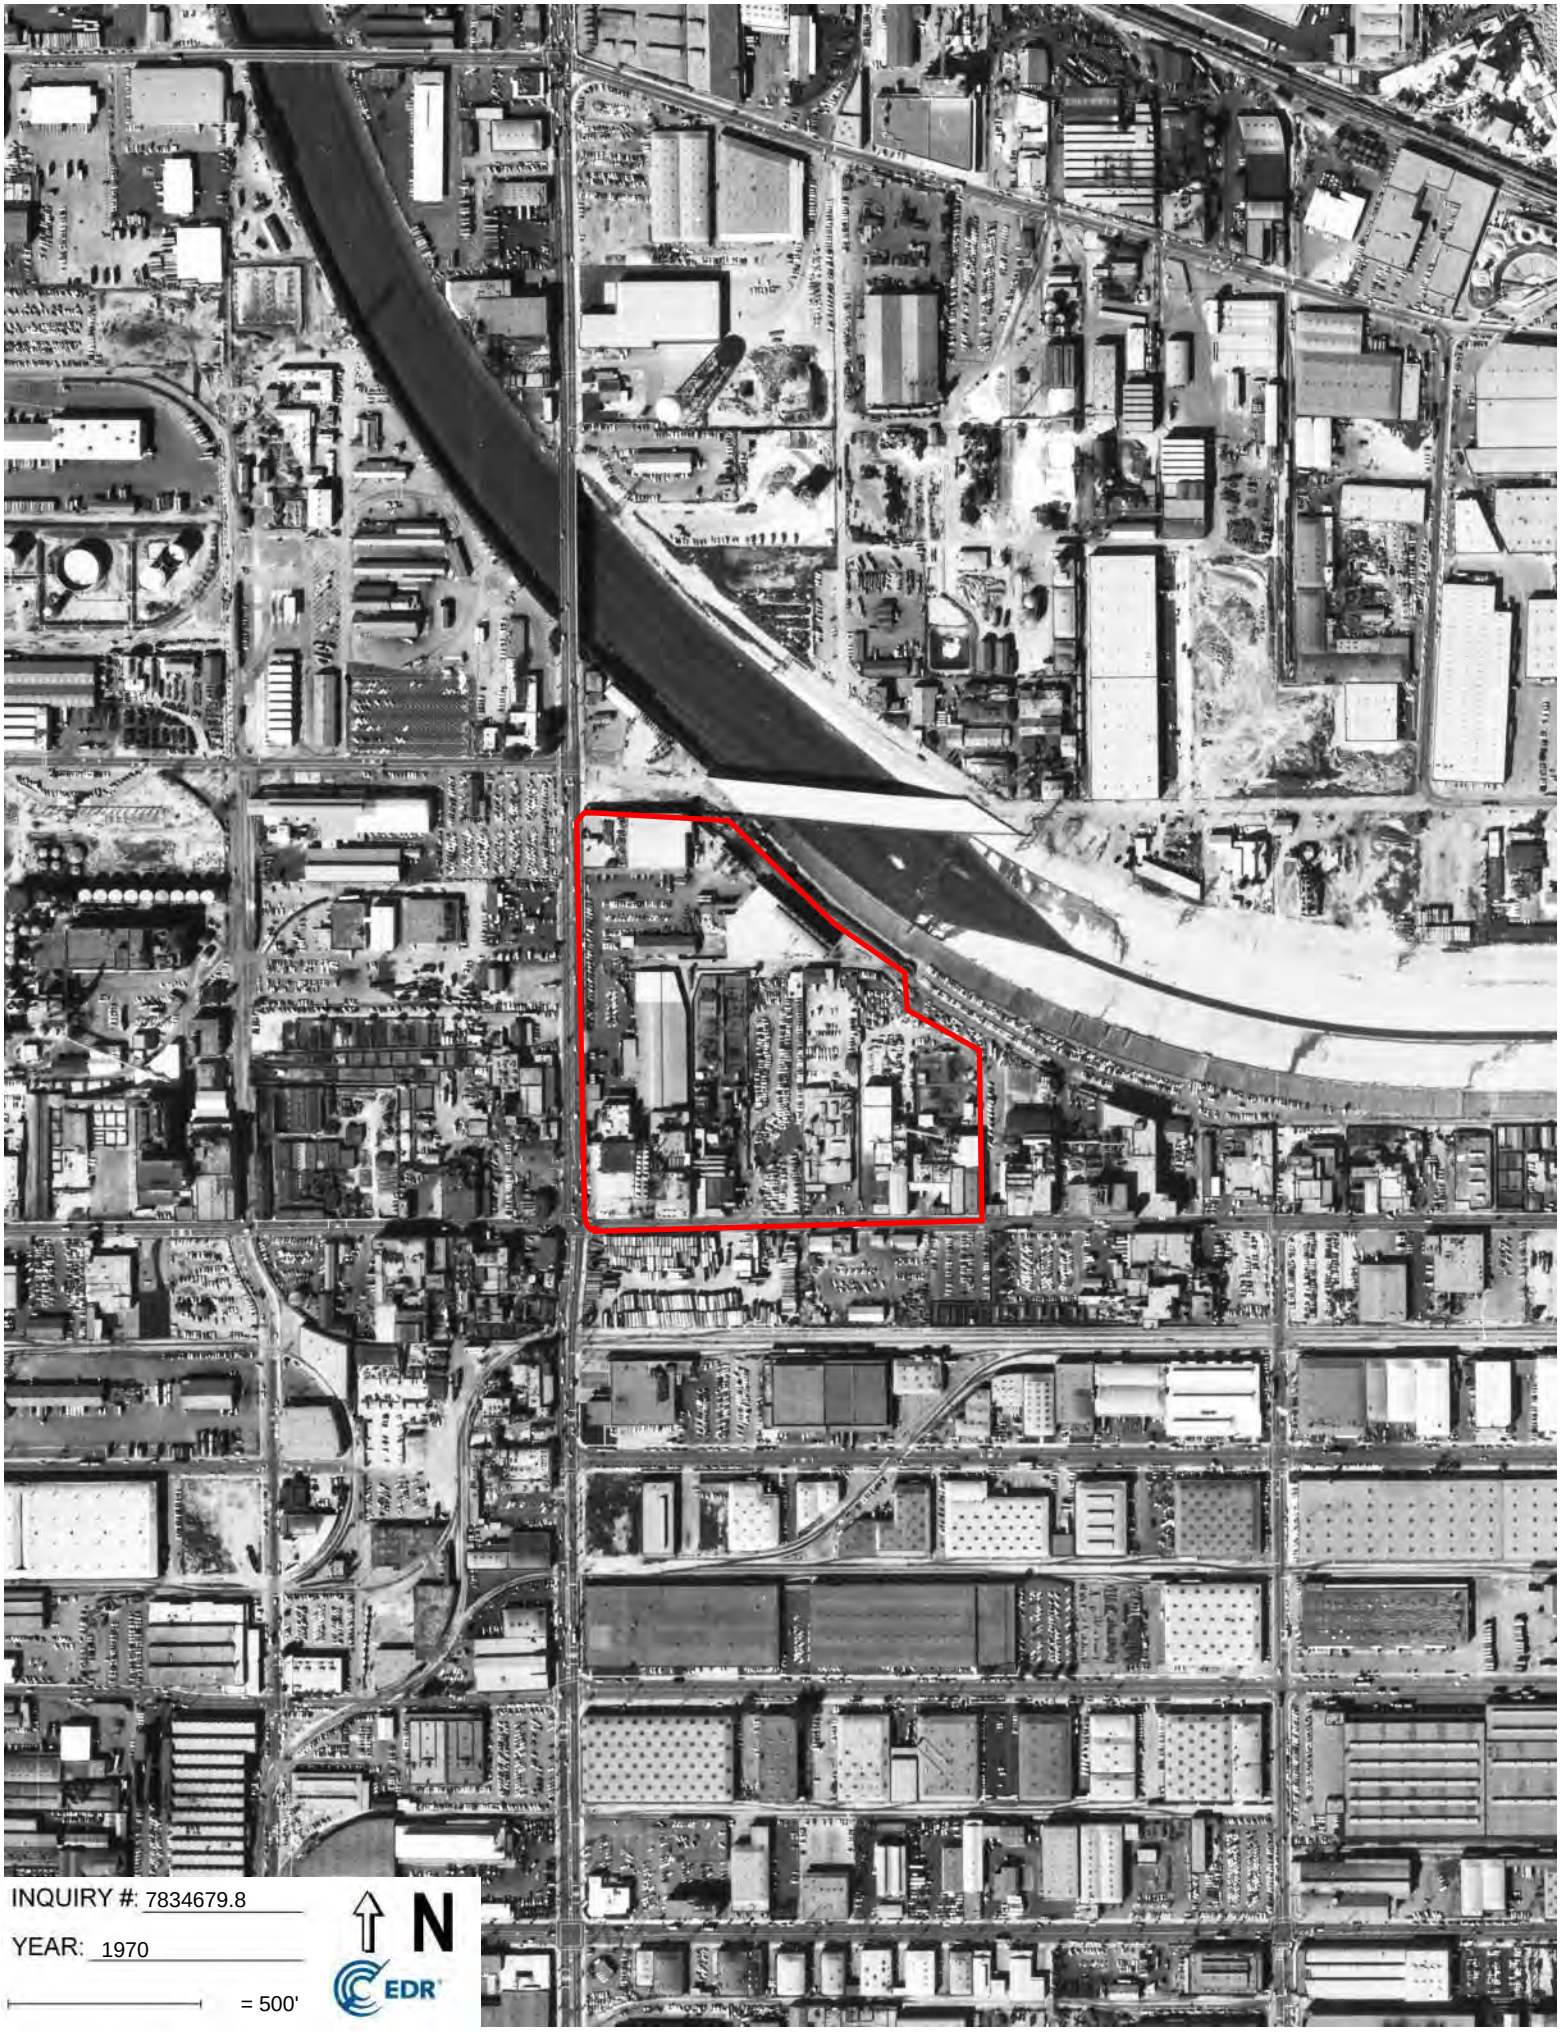

INQUIRY #: 7834679.8
YEAR: 1970
= 500'
N
EDR



INQUIRY #: 7834679.8
YEAR: 1964
= 500'
N
EDR


INQUIRY #: 7834679.8
YEAR: 1952
= 500'
N
EDR


INQUIRY #: 7834679.8
YEAR: 1948
= 500'
N
EDR

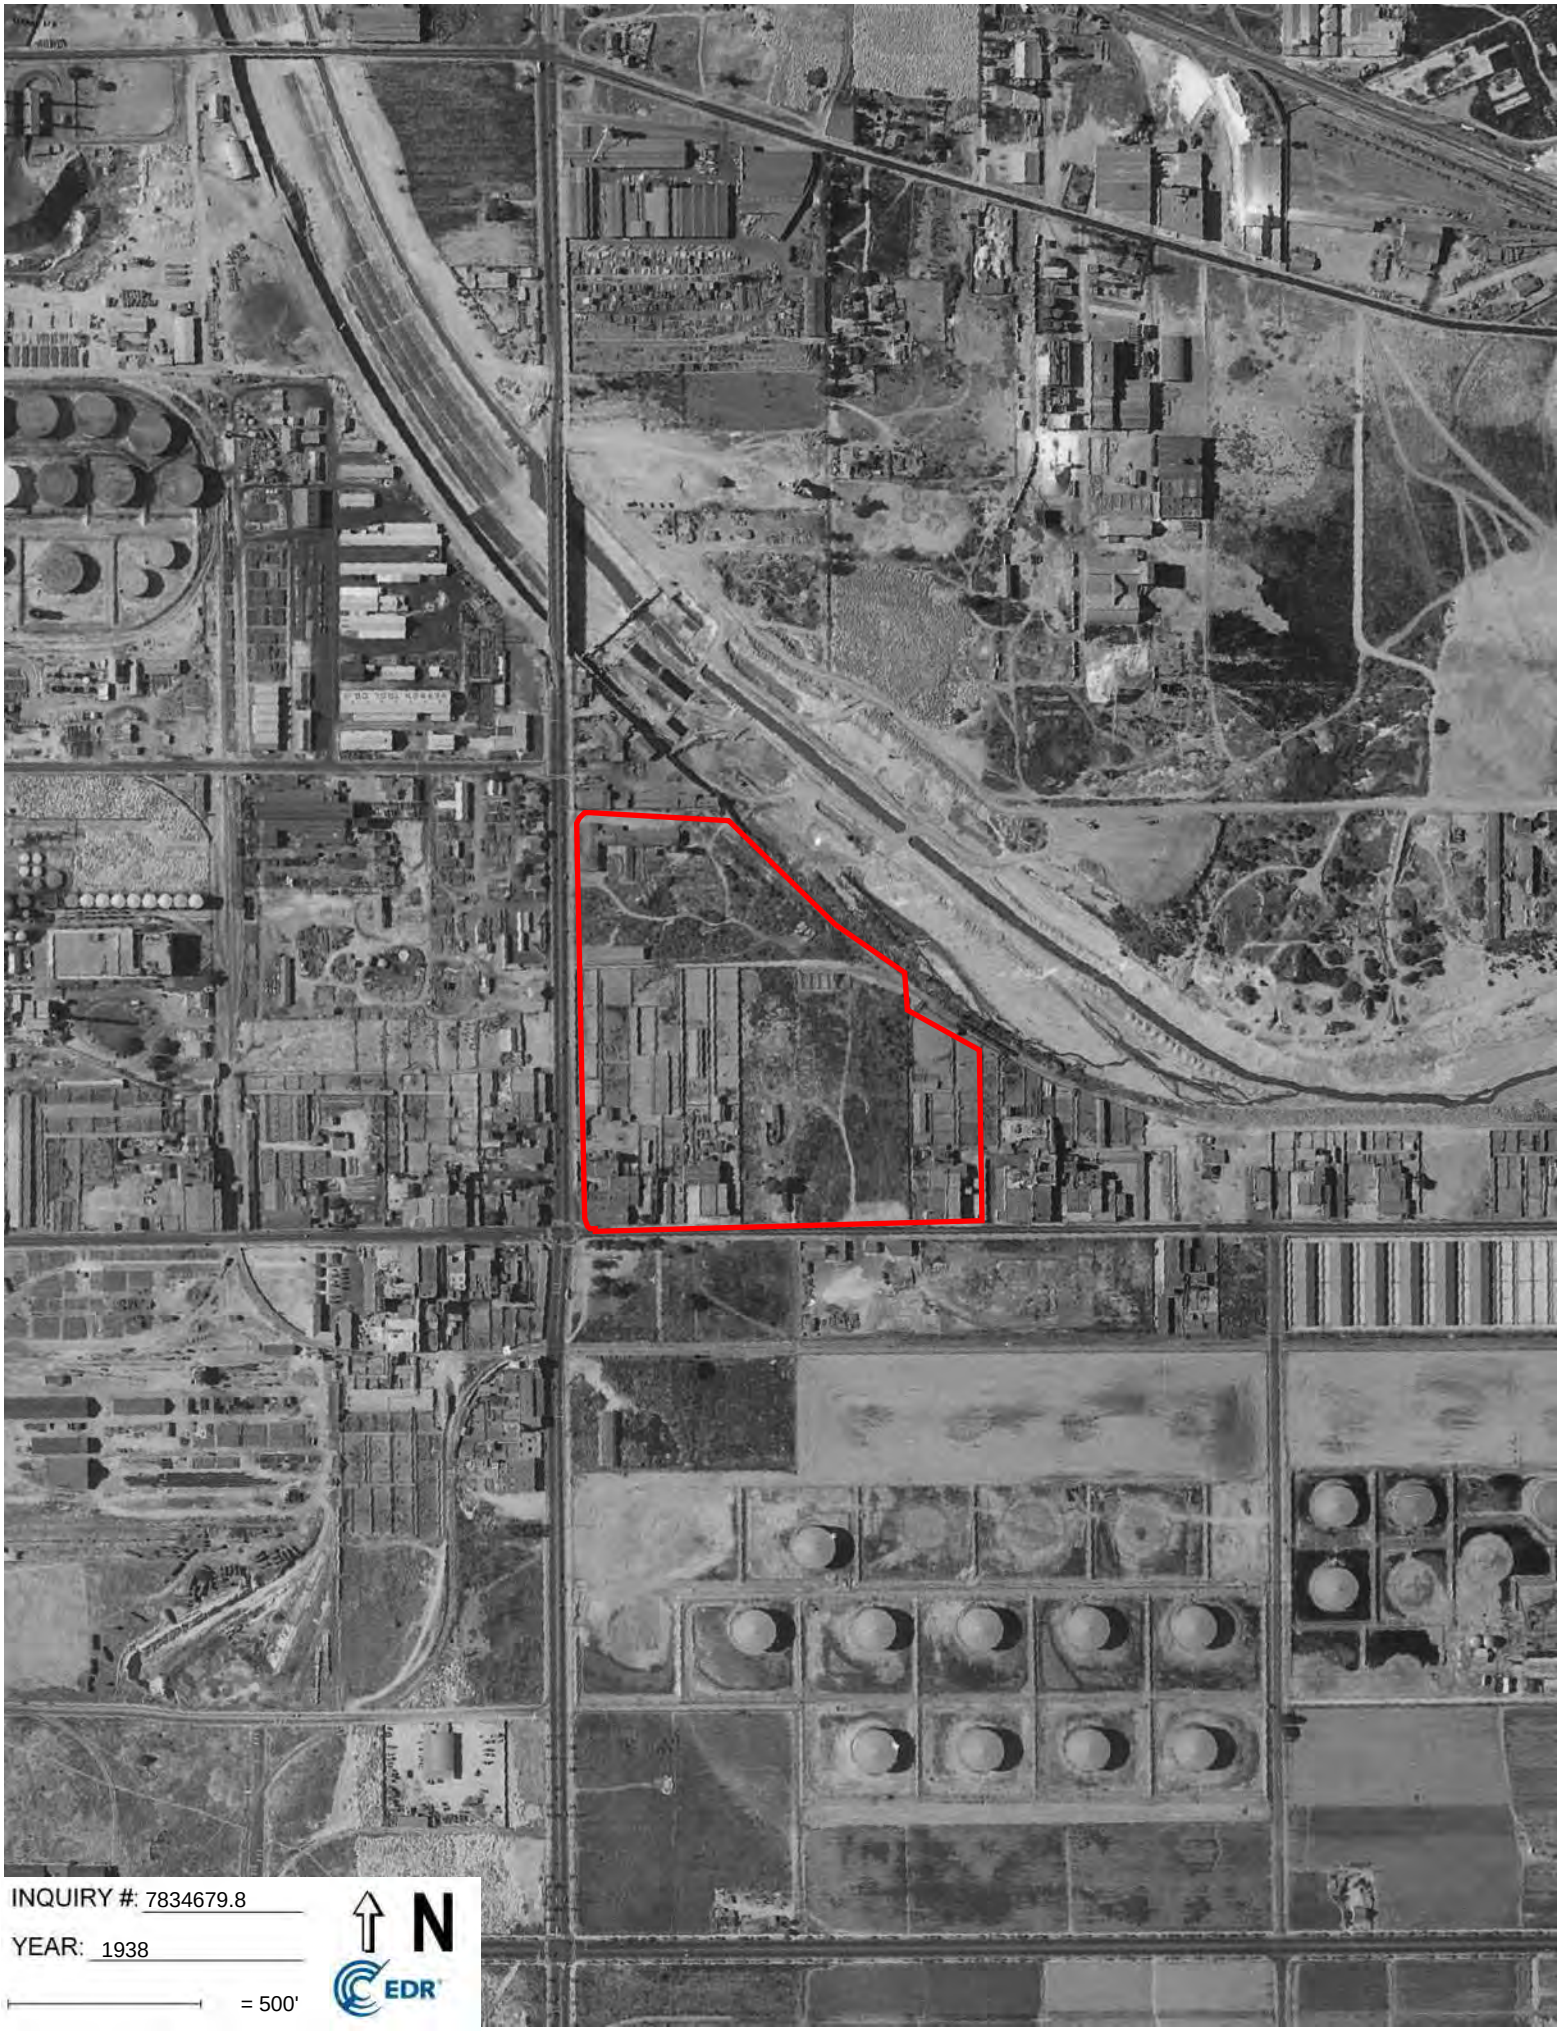
INQUIRY #: 7834679.8
YEAR: 1938
= 500'
N
EDR

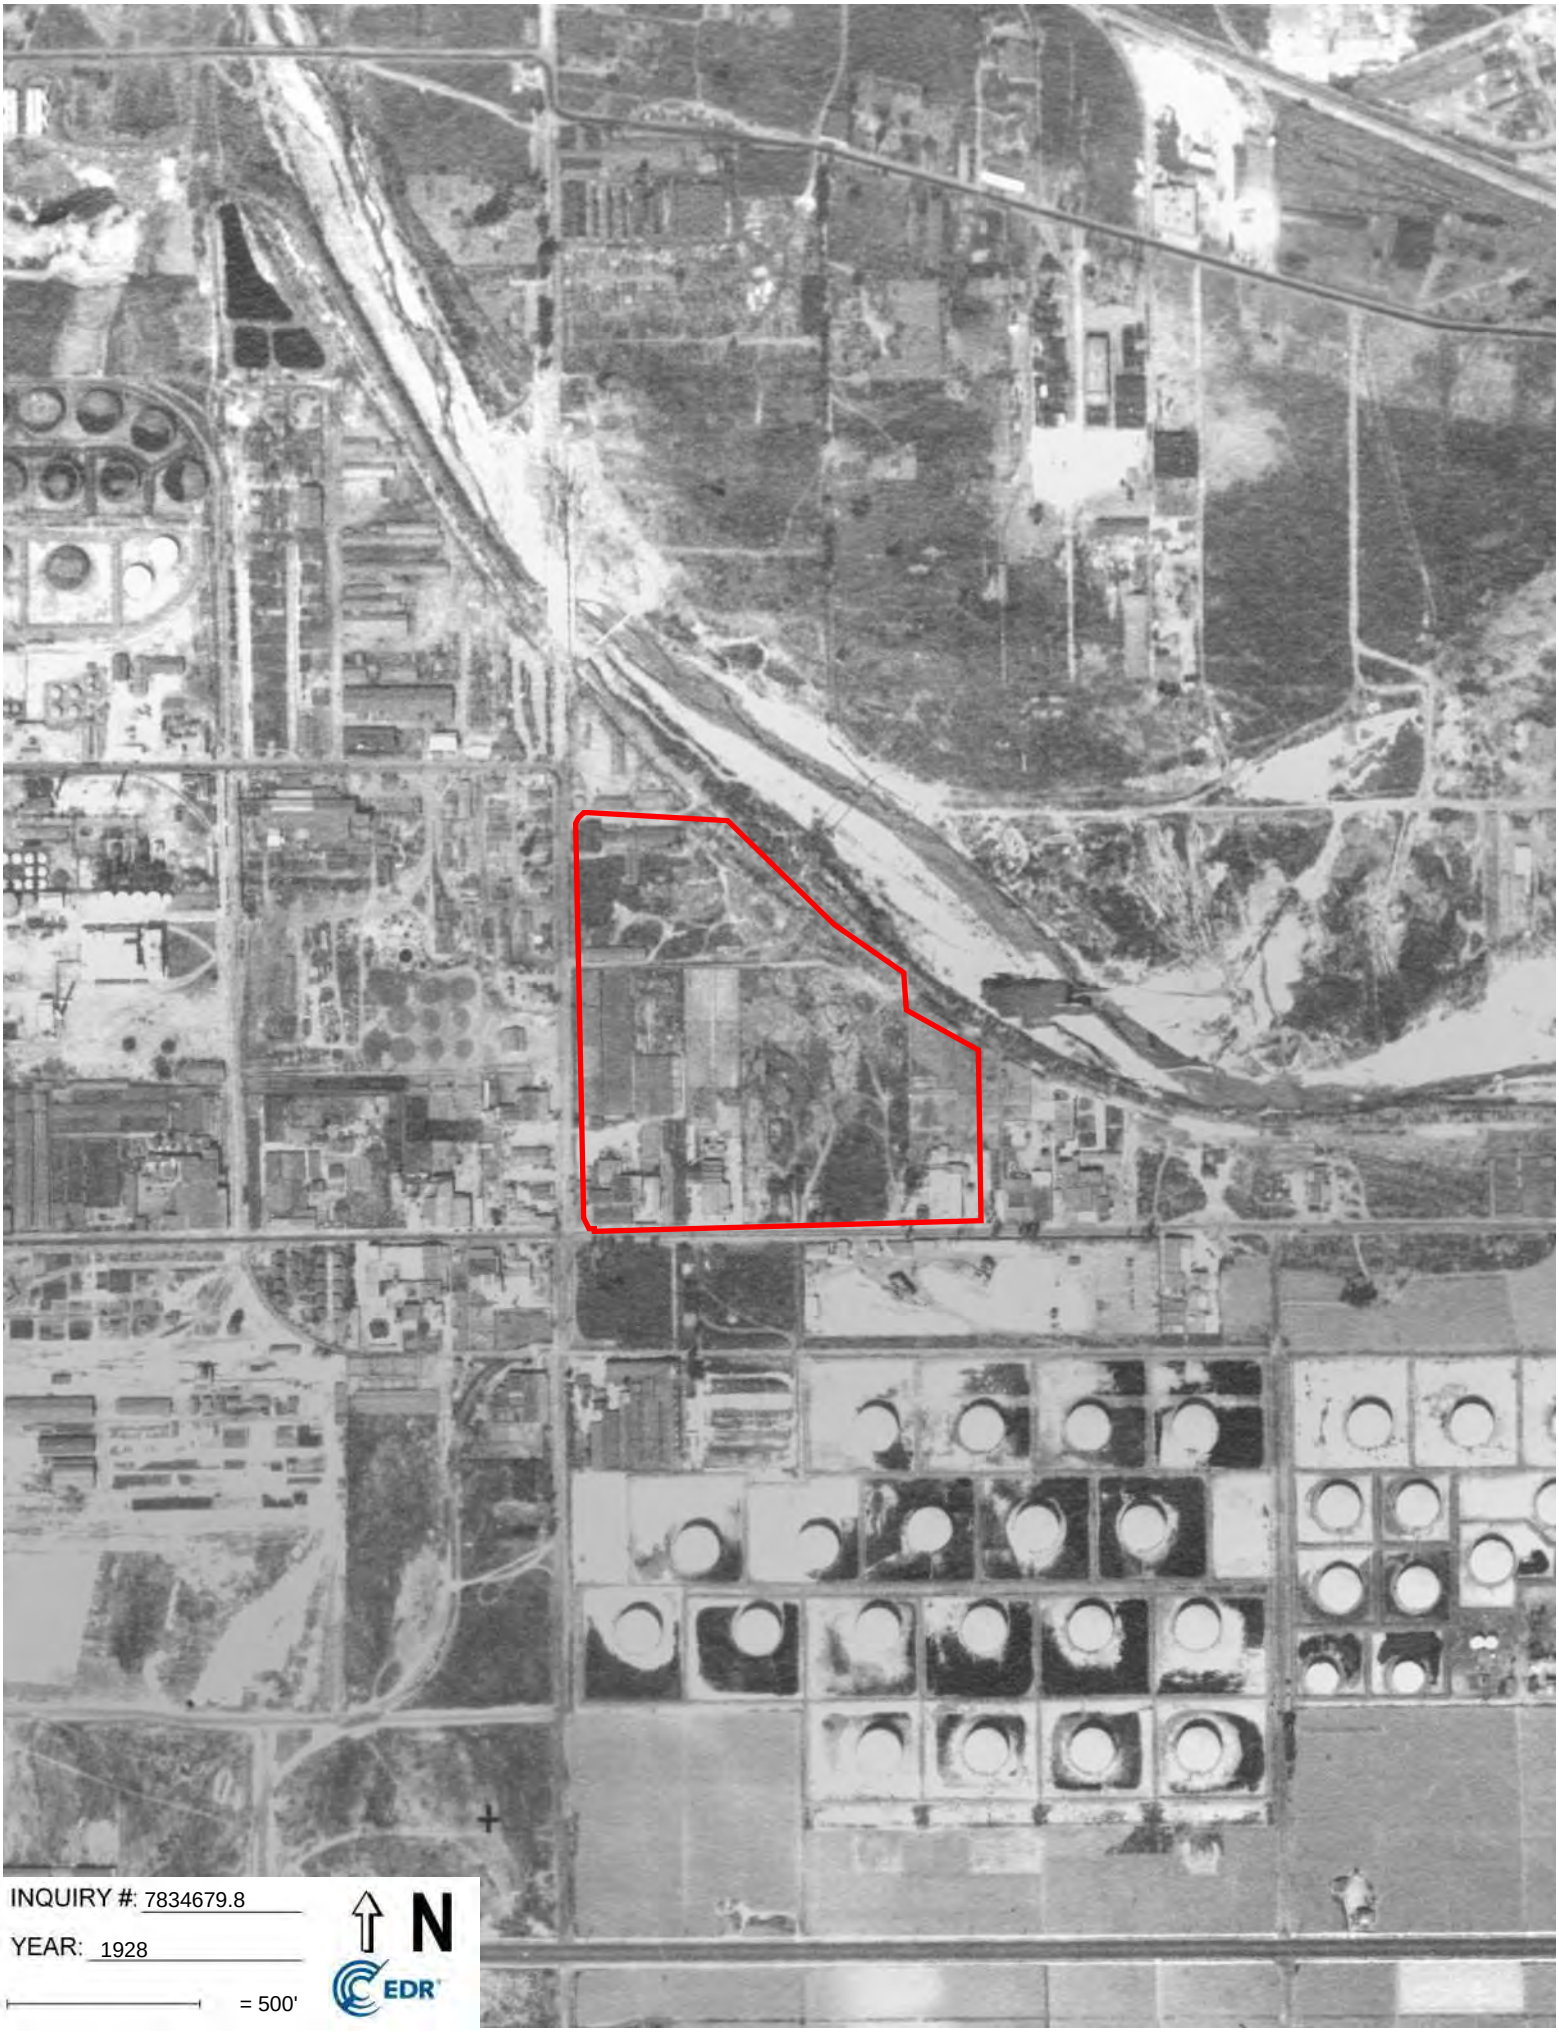
INQUIRY #: 7834679.8
YEAR: 1928
= 500'
N
EDR

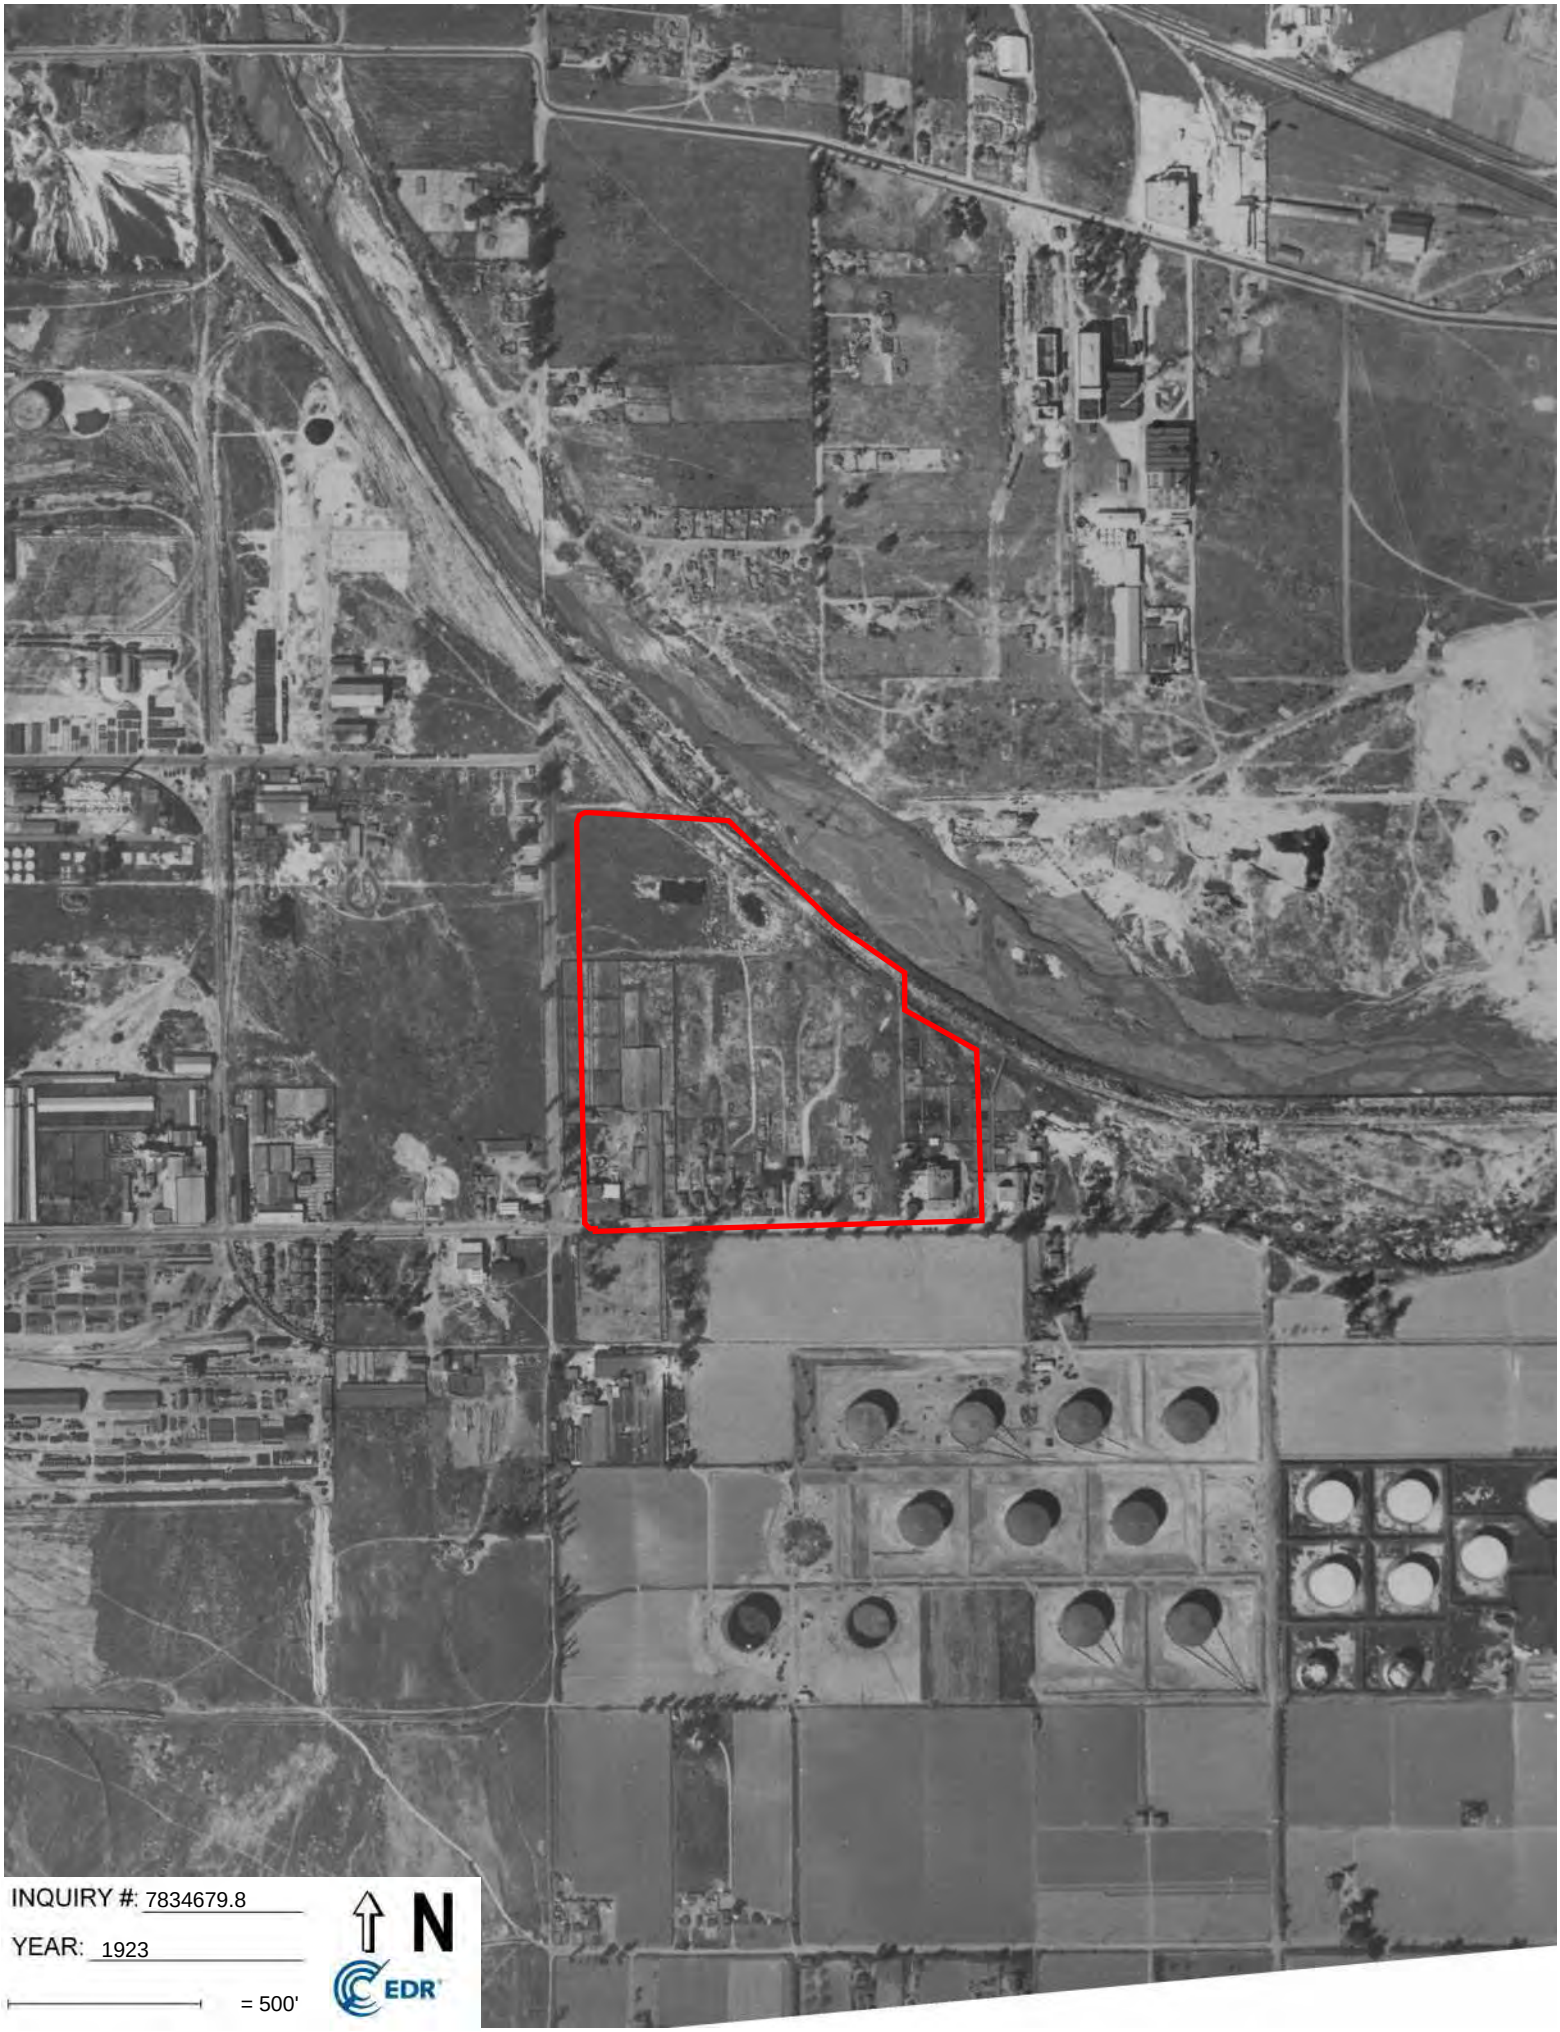

INQUIRY #: 7834679.8

YEAR: 1923

= 500'

N

EDR

APPENDIX F

ENVIRONMENTAL DATABASE REPORT

3049 E Vernon Avenue
3049 E Vernon Avenue
Los Angeles, CA 90058

Inquiry Number: 7834679.2s
November 27, 2024

The EDR Radius Map™ Report with GeoCheck®

6 Armstrong Road, 4th floor
Shelton, CT 06484
Toll Free: 800.352.0050
www.edrnet.com

TABLE OF CONTENTS

SECTION	PAGE
Executive Summary	ES1
Overview Map	2
Detail Map	3
Map Findings Summary	4
Map Findings	9
Orphan Summary	3960
Government Records Searched/Data Currency Tracking	GR-1

GEOCHECK ADDENDUM

Physical Setting Source Addendum	A-1
Physical Setting Source Summary	A-2
Physical Setting Source Map	A-9
Physical Setting Source Map Findings	A-10
Physical Setting Source Records Searched	PSGR-1

Thank you for your business.
Please contact EDR at 1-800-352-0050
with any questions or comments.

Disclaimer - Copyright and Trademark Notice

This Report contains certain information obtained from a variety of public and other sources reasonably available to Environmental Data Resources, LLC. It cannot be concluded from this Report that coverage information for the target and surrounding properties does not exist from other sources. This Report is provided on an "AS IS", "AS AVAILABLE" basis. **NO WARRANTY EXPRESS OR IMPLIED IS MADE WHATSOEVER IN CONNECTION WITH THIS REPORT. ENVIRONMENTAL DATA RESOURCES, LLC AND ITS SUBSIDIARIES, AFFILIATES AND THIRD PARTY SUPPLIERS DISCLAIM ALL WARRANTIES, OF ANY KIND OR NATURE, EXPRESS OR IMPLIED, ARISING OUT OF OR RELATED TO THIS REPORT OR ANY OF THE DATA AND INFORMATION PROVIDED IN THIS REPORT, INCLUDING WITHOUT LIMITATION, ANY WARRANTIES REGARDING ACCURACY, QUALITY, CORRECTNESS, COMPLETENESS, COMPREHENSIVENESS, SUITABILITY, MERCHANTABILITY, FITNESS FOR A PARTICULAR PURPOSE, TITLE, NON-INFRINGEMENT, MISAPPROPRIATION, OR OTHERWISE. ALL RISK IS ASSUMED BY THE USER. IN NO EVENT SHALL ENVIRONMENTAL DATA RESOURCES, LLC OR ITS SUBSIDIARIES, AFFILIATES OR THIRD PARTY SUPPLIERS BE LIABLE TO ANYONE FOR ANY DIRECT, INCIDENTAL, INDIRECT, SPECIAL, CONSEQUENTIAL OR OTHER DAMAGES OF ANY TYPE OR KIND (INCLUDING BUT NOT LIMITED TO LOSS OF PROFITS, LOSS OF USE, OR LOSS OF DATA) INFORMATION PROVIDED IN THIS REPORT.** Any analyses, estimates, ratings, environmental risk levels, or risk codes provided in this Report are provided for illustrative purposes only, and are not intended to provide, nor should they be interpreted as providing any facts regarding, or prediction or forecast of, any environmental risk for any property. Only an assessment performed by a qualified environmental professional can provide findings, opinions or conclusions regarding the environmental risk or conditions in, on or at any property.

Copyright 2024 by Environmental Data Resources, LLC. All rights reserved. Reproduction in any media or format, in whole or in part, of any report or map of Environmental Data Resources, LLC, or its affiliates, is prohibited without prior written permission.

EDR and its logos (including Sanborn and Sanborn Map) are trademarks of Environmental Data Resources, LLC or its affiliates. All other trademarks used herein are the property of their respective owners.

EXECUTIVE SUMMARY

A search of available environmental records was conducted by Environmental Data Resources, Inc (EDR). The report was designed to assist parties seeking to meet the search requirements of EPA's Standards and Practices for All Appropriate Inquiries (40 CFR Part 312), the ASTM Standard Practice for Environmental Site Assessments (E1527 - 21), the ASTM Standard Practice for Environmental Site Assessments for Forestland or Rural Property (E2247 - 16), the ASTM Standard Practice for Limited Environmental Due Diligence: Transaction Screen Process (E1528 - 22) or custom requirements developed for the evaluation of environmental risk associated with a parcel of real estate.

TARGET PROPERTY INFORMATION

ADDRESS

3049 E VERNON AVENUE
LOS ANGELES, CA 90058

COORDINATES

Latitude (North):	34.0073870 - 34° 0' 26.59''
Longitude (West):	118.2187040 - 118° 13' 7.33''
Universal Tranverse Mercator:	Zone 11
UTM X (Meters):	387459.3
UTM Y (Meters):	3763450.0
Elevation:	207 ft. above sea level

USGS TOPOGRAPHIC MAP ASSOCIATED WITH TARGET PROPERTY

Target Property Map:	50005798 LOS ANGELES, CA
Version Date:	2022
South Map:	50004924 SOUTH GATE, CA
Version Date:	2021

AERIAL PHOTOGRAPHY IN THIS REPORT

Portions of Photo from:	20200505
Source:	USDA

MAPPED SITES SUMMARY

Target Property Address:
3049 E VERNON AVENUE
LOS ANGELES, CA 90058

Click on Map ID to see full detail.

MAP ID	SITE NAME	ADDRESS	DATABASE ACRONYMS	RELATIVE ELEVATION	DIST (ft. & mi.) DIRECTION
A1	CLOUGHERTY PACKING C	3049 E VERNON	CA HWTS, CA HAZNET		TP
A2	CLOUGHERTY PACKAGING	3049 VERNON AVENUE	RCRA NonGen / NLR, E MANIFEST		TP
A3		3049 E VERNON AVE	ERNS		TP
A4	CLOUGHERTY PACKING C	3049 E. VERNON AVE.	PRP		TP
A5	FARMER JOHN MEATS	3049 EAST VERNON AVE	RMP		TP
A6	GIC - VERNON LLC	3049 E VERNON AVE.	RCRA NonGen / NLR		TP
A7		3049 E VERNON AVE	ERNS		TP
A8	CLAUGHERTY PACKING C	3049 E VERNON	CA HWTS, CA HAZNET		TP
A9		3049 VERNON	CA CHMIRS		TP
A10	GIC-VERNON LLC	3049 E VERNON AVE.	RCRA NonGen / NLR		TP
A11	CLOUGHERTY PACKING C	3049 E VERNON AVE	CA EMI, CA HAZNET		TP
A12	CLOUGHERTY PACKING,	3049 E VERNON AVE	CA AST		TP
A13	CLOUGHERTY PACKING C	3049 E VERNON AVE	CA HWTS, CA HAZNET		TP
A14		3049 EAST VERNON AVE	ERNS		TP
A15	SMITHFIELD PACKAGED	3049 E VERNON AVE	RMP, FINDS		TP
A16	FARMER JOHN	3049 E VERNON AVE	RCRA-SQG, US AIRS, CA HWTS, CA HAZNET		TP
A17	CLOUGHERTY PACKING L	3049 E VERNON AVE	CA EMI, CA HWTS, CA NPDES, CA CIWQS		TP
A18	SMITHFIELD PACKAGED	3049 E VERNON AVE	CA NPDES, CA CIWQS		TP
A19		3049 EAST VERNON AVE	CA CHMIRS		TP
A20	CLOUGHERTY PACKING C	3049 E VERNON AVE	CA HWTS, CA HAZNET		TP
A21	CLOUGHERTY PACKING C	3049 E VERNON AVE	FINDS, ECHO		TP
A22	GIC - VERNON LLC	3049 E VERNON AVE	RCRA NonGen / NLR		TP
A23	CLOUGHERTY PACKING C	3049 E VERNON AVE	CA SWEEPS UST, CA HIST UST, CA CHMIRS		TP
A24	SMITHFIELD PACKAGED	3049 E VERNON AVE	CA HWTS, CA HAZNET, CA CERS		TP
A25	SMITHFIELD PACKAGED	3049 E VERNON AVE	TRIS		TP
A26		3049 E VERNON AVE	ERNS		TP
A27	HORMEL FOODS CORP DB	3049 VERNON AVE	FINDS		TP
A28	ROCOR TRANSPORTATION	3049 EAST VERNON	CA HWTS, CA HAZNET		TP
A29		3049 EAST VERNON AVE	CA CHMIRS		TP
A30	CLOUGHERTY PACKING C	3049 E VERNON AVE	RCRA NonGen / NLR, E MANIFEST		TP
A31		3049 VERNON	ERNS		TP
A32	CLOUGHERTY PACKING C	3049 E. VERNON AVE.	CA EMI		TP
A33	GIC VERNON	3049 EAST VERNON AVE	CA NPDES, CA CIWQS		TP
A34	GIC-VERNON LLC	3049 E VERNON AVE.	RCRA NonGen / NLR		TP
A35		3049 EAST VERNON AVE	CA CHMIRS		TP
A36	GIC - VERNON LLC	3049 E VERNON AVE.	RMP, ICIS, FINDS, ECHO		TP
A37	CLOUGHERTY PACKING L	3049 EAST VERNON AVE	RMP		TP
A38	CLOUGHERTY PACKING C	3049 E VERNON	CA HWTS, CA HAZNET		TP
A39	CLOUGHERTY PACKING C	3049 EAST VERNON AVE	CA AST		TP

MAPPED SITES SUMMARY

Target Property Address:
3049 E VERNON AVENUE
LOS ANGELES, CA 90058

Click on Map ID to see full detail.

MAP ID	SITE NAME	ADDRESS	DATABASE ACRONYMS	RELATIVE ELEVATION	DIST (ft. & mi.) DIRECTION
A40		3049 E VERNON AVE, F	CA CHMIRS		TP
Reg	FORMER EXIDE FACILIT		CA AOCONCERN	Same	1 ft.
B41	CLOUGHERTY PACKING C	2750 E 37TH ST 2730	CA NPDES, CA CIWQS	Higher	1 ft.
B42		2750 37TH ST	CA CHMIRS	Higher	1 ft.
B43	CLOUGHERTY PACKINGNA	2750 E 37TH ST	FINDS	Higher	1 ft.
B44	CLOUGHERTY PACKING L	2750 E 37TH ST	FINDS, ECHO	Higher	1 ft.
B45	SMITHFIELD PACKAGED	2750 E 37TH ST	CA HWTS, CA HAZNET, CA NPDES	Higher	1 ft.
B46	CONTESSA FOOD PRODUC	2740 E 37TH ST	CA NPDES	Higher	1 ft.
B47	CLOUGHERTY PACKING,	2750 E 37TH ST	CA AST	Higher	1 ft.
C48		3163 VERNON AVE.	CA CHMIRS	Lower	1 ft.
C49	CLOUGHERTY PACKING,	3163 E. VERNON AVE.	RMP	Lower	1 ft.
C50	CLOUGHERTY PACKAGING	3163 E VERNON AVE	RCRA NonGen / NLR, E MANIFEST	Lower	1 ft.
C51	GIC VERNON, LLC	3163 E. VERNON AVE.	RMP	Lower	1 ft.
C52	CLOUGHERTY PACKING,	3163 E VERNON AVE	CA AST	Lower	1 ft.
C53	GIC-VERNON LLC	3163 EAST VERNON AVE	ECHO	Lower	1 ft.
C54	GIC VERNON LLC	3163 E VERNON AVE	RCRA NonGen / NLR	Lower	1 ft.
C55	BEEFCO SERVICES, INC	3163 E VERNON AVE	CA SWEEPS UST, CA HIST UST, CA HWTS	Lower	1 ft.
C56	GIC-VERNON LLC	3163 EAST VERNON AVE	FINDS	Lower	1 ft.
C57	GIC-VERNON LLC	3163 E VERNON AVE	RCRA NonGen / NLR	Lower	1 ft.
C58		3163 EAST VERNON AVE	CA CHMIRS	Lower	1 ft.
C59	AMERICOLD LOGISTICS	3163 E. VERNON AVE.	RMP	Lower	1 ft.
C60	CLOUGHERTY PACKINGNA	3163 E VERNON AVE	FINDS	Lower	1 ft.
C61	CLOUGHERTY PACKAGING	3163 E VERNON AVE	CA HAZNET	Lower	1 ft.
C62	CLOUGHERTY PACKAGING	3163 E VERNON AVE	FINDS, ECHO	Lower	1 ft.
C63	AMERICOLD LOGISTICS	3163 E VERNON AVE	CA HWTS, CA HAZNET	Lower	1 ft.
D64	GIC-VERNON LLC	3095 E VERNON AVE	RCRA NonGen / NLR	Lower	1 ft.
D65	GIC-VERNON LLC	3095 E VERNON AVE	CA HWTS	Lower	1 ft.
D66	GIC-VERNON LLC	3095 E VERNON AVE	FINDS, ECHO	Lower	1 ft.
C67	3163 VERN AVE PROPER	3163 E VERNON AVE	CA CIWQS	Lower	1 ft.
C68	AMERICOLD LOGISTICS	3163 E. VERNON AVE.	RMP	Lower	1 ft.
C69	VERNON, CA 75190	3163 E. VERNON AVE.	RMP	Lower	1 ft.
C70	CLOUGHERTY PACKING P	3163 E VERNON AVE	CA CIWQS	Lower	1 ft.
E71		3800 SOTO	CA CHMIRS	Higher	1 ft.
F72		3904 SOTO STREET	ERNS	Lower	1 ft.
F73		3904 SOTO ST.	CA CHMIRS	Lower	1 ft.
F74	FJ FOODSERVICE, LLC	3883 S SOTO ST	RCRA NonGen / NLR, E MANIFEST	Higher	80, 0.015, SW
F75	FJ FOODSERVICE, INC.	3883 S SOTO ST	CA AST	Higher	80, 0.015, SW
G76	METRO WASH & LAUNDRY	3040 E VERNON AVE	EDR Hist Cleaner	Lower	81, 0.015, SSW
H77	PI 37TH ST, LLC	3655 S. SOTO ST	RCRA NonGen / NLR	Higher	98, 0.019, NW

MAPPED SITES SUMMARY

Target Property Address:
3049 E VERNON AVENUE
LOS ANGELES, CA 90058

Click on Map ID to see full detail.

MAP ID	SITE NAME	ADDRESS	DATABASE ACRONYMS	RELATIVE ELEVATION	DIST (ft. & mi.) DIRECTION
H78	3655 S. SOTO ST. VER	3655 SOUTH SOTO STRE	RCRA-LQG	Higher	98, 0.019, NW
H79	3655 SOUTH SOTO	3655 S SOTO ST.	RCRA NonGen / NLR	Higher	98, 0.019, NW
H80	37TH & SOTO VERNON	3655 SOUTH SOTO STRE	RCRA NonGen / NLR	Higher	98, 0.019, NW
H81	TORRANCE LOGISTICS C	3651 S SOTO ST	RCRA NonGen / NLR, E MANIFEST	Higher	98, 0.019, NW
C82	COAST PACKING INC	3275 E VERNON AVE	CA HIST UST, CA ENF, CA HIST CORTESE, CA NPDES, CA...	Lower	99, 0.019, ESE
C83	COAST PACKING COMPAN	3275 VERNON AVE E	CA LUST, CA Cortese, CA CERS	Lower	99, 0.019, ESE
C84	COAST PACKING CO.	3275 E VERNON AVE	CA SWEEPS UST, CA WDS	Lower	99, 0.019, ESE
C85	COAST PACKING COMPAN	3275 E VERNON AVE	CA CERS HAZ WASTE, CA HWTS, CA HAZNET, CA CERS	Lower	99, 0.019, ESE
C86	COAST PACKING COMPAN	3275 VERNON AVE E	UST FINDER RELEASE	Lower	99, 0.019, ESE
C87	COAST PACKAGING	3275 E. VERNON STREE	RCRA-VSQG, E MANIFEST	Lower	99, 0.019, ESE
E88	TAYLOR BUS SVC	3811 S SOTO	RCRA-SQG, CA SWEEPS UST, CA HIST UST, FINDS, ECHO	Higher	111, 0.021, West
E89	MAXS VERNON TRUCK CE	3745 S SOTO ST	EDR Hist Auto	Higher	112, 0.021, NW
E90	MAX HORWITZ	3745 S SOTO ST	CA HIST UST	Higher	112, 0.021, NW
F91	CONCENTRA	3851 S SOTO ST STORE	RCRA NonGen / NLR, E MANIFEST	Higher	127, 0.024, WSW
G92	VERNON SOTO INC.	3031 E VERNON AVE	CA CERS HAZ WASTE, CA CERS	Lower	172, 0.033, SSW
G93	ZOHRAJ LLC DBA J&J O	3031 EAST VERNON AVE	RCRA NonGen / NLR, E MANIFEST	Lower	172, 0.033, SSW
G94	BARENTS INC	3031 E VERNON AVE	CA UST	Lower	172, 0.033, SSW
G95	VERNON SOTO INC	3031 E VERNON AVE	RCRA NonGen / NLR	Lower	172, 0.033, SSW
G96	ARCO FACILITY NO 058	3031 VERNON AVE	RCRA-SQG, FINDS, ECHO	Lower	172, 0.033, SSW
G97	VERNON SOTO INC.	3031 E VERNON AVE	CA CERS TANKS	Lower	172, 0.033, SSW
G98	ZOHRAJ, LLC DBA: J &	3031 E VERNON AVE	CA UST	Lower	172, 0.033, SSW
G99	VERNON SOTO INC	3031 E VERNON AVE	CA SWEEPS UST, CA HWTS	Lower	172, 0.033, SSW
G100	BARENTS INC	3031 E VERNON AVE	UST FINDER	Lower	172, 0.033, SSW
G101	VERNON SOTO INC.	3031 E VERNON AVE	CA UST	Lower	172, 0.033, SSW
H102	94111	3600 S SOTO ST	CA SWEEPS UST, CA HIST UST	Higher	230, 0.044, NNW
H103	WALLACE FRANK	3660 S SOTO	EDR Hist Auto	Higher	230, 0.044, NNW
H104	CHEVRON STATION 9411	3660 S SOTO ST	RCRA-SQG, CA LUST, FINDS, ECHO, CA Cortese, CA...	Higher	230, 0.044, NNW
H105	CHEVRON #9-4111	3660 SOTO ST S	UST FINDER RELEASE	Higher	230, 0.044, NNW
I106	REYNALDO'S MEXICAN F	3301 E VERNON AVE	RCRA NonGen / NLR	Lower	499, 0.095, ESE
I107	OSCAR MAYER FOODS CO	3301 E VERNON AVE	CA SWEEPS UST, CA HIST UST, CA EMI, CA NPDES	Lower	499, 0.095, ESE
I108	REYNALDO'S MEXICAN F	3301 E VERNON AVE	CA CERS HAZ WASTE	Lower	499, 0.095, ESE
J109	GREAT AMERICAN PKG	4361 S. SOTO ST.	RCRA-SQG, E MANIFEST	Lower	569, 0.108, SSW
J110	MAGIDOW AARON	4361 S SOTO ST	EDR Hist Auto	Lower	569, 0.108, SSW
J111	GREAT AMERICAN PACKA	4361 S SOTO ST	CA CERS HAZ WASTE, CA NPDES, CA CIWQS, CA CERS	Lower	569, 0.108, SSW
J112	GREAT AMERICAN PACKA		PFAS ECHO	Lower	585, 0.111, SSW
K113	U S GROWERS COLD STO	2851 E 44TH ST	RCRA NonGen / NLR, E MANIFEST	Lower	620, 0.117, SSE
K114	LINEAGE LOGOSTIC # 7	2851 E 44TH STREET	RCRA NonGen / NLR, E MANIFEST	Lower	620, 0.117, SSE
K115	LOS ANGELES COLD STO	2851 E 44TH ST	RCRA NonGen / NLR	Lower	620, 0.117, SSE
L116	SEARING INDUSTRIES	2730 E 37TH ST	RCRA-LQG	Higher	629, 0.119, WNW

MAPPED SITES SUMMARY

Target Property Address:
3049 E VERNON AVENUE
LOS ANGELES, CA 90058

Click on Map ID to see full detail.

MAP ID	SITE NAME	ADDRESS	DATABASE ACRONYMS	RELATIVE ELEVATION	DIST (ft. & mi.) DIRECTION
K117	LA COLD STORAGE	2825 E. 44TH ST.	RCRA NonGen / NLR, E MANIFEST	Lower	635, 0.120, South
K118	LINEAGE LOGISTICS VE	2825 E 44TH ST	CA CERS HAZ WASTE, CA CERS	Lower	635, 0.120, South
L119	MOBIL OIL CORPORATIO	2709 E. 37TH ST.	RCRA-LQG	Higher	650, 0.123, NW
L120	TORRANCE LOGISTICS C	2709 E 37TH ST	UST FINDER	Higher	650, 0.123, NW
L121	EXXON MOBIL CORPORAT	2709 EAST 37TH ST.	CA AST	Higher	650, 0.123, NW
L122	MOBIL OIL CORPORATIO	2709 E 37TH ST	FUELS PROGRAM	Higher	650, 0.123, NW
L123	TORRANCE LOGISTICS C	2709 E 37TH ST	CA UST	Higher	650, 0.123, NW
L124		2709 E 37TH ST	CA AST	Higher	650, 0.123, NW
L125	EXXONMOBIL CORPORATI	2709 E 37TH ST	CA AST	Higher	650, 0.123, NW
L126	VERNON PL AND TERMIN	2709 E 37TH ST	FINDS, FUELS PROGRAM	Higher	650, 0.123, NW
L127	MOBILE OIL CORP	2709 E 37TH STREET	EDR Hist Auto	Higher	650, 0.123, NW
L128	TORRANCE LOGISTICS -	E 37TH STREET	RCRA-LQG, E MANIFEST	Higher	650, 0.123, NW
L129	VERNON TERMINAL	2709 E 37TH ST	CA HIST UST, CA CHMIRS, CA EMI, CA NPDES, CA WDS,...	Higher	650, 0.123, NW
L130	VERNON TERMINAL	2709 E 37TH ST	FUELS PROGRAM	Higher	650, 0.123, NW
L131	VERNON TERMINAL	2709 E 37TH ST	CA CERS HAZ WASTE, CA HIST UST, CA CERS TANKS, CA...	Higher	650, 0.123, NW
L132	VERNON TERMINAL	2709 37TH STREET	CA CPS-SLIC, CA CIWQS	Higher	650, 0.123, NW
M133	HERB AND LOUISE HORV	2939 BANDINI BLVD.	RCRA NonGen / NLR	Lower	650, 0.123, NE
M134	HERB AND LOUISE HORV		FINDS, PFAS ECHO	Lower	650, 0.123, NE
M135	HERB AND LOUISE HORV	2939 BANDINI BLVD	RCRA NonGen / NLR	Lower	650, 0.123, NE
I136	SOTO ASSOCIATES	3320 E VERNON AVE	CA SWEEPS UST	Lower	674, 0.128, ESE
I137	LILIEN CORONET	3320 E VERNON AVE	CA HIST UST	Lower	674, 0.128, ESE
L138	EXXONMOBIL OIL CORP		PFAS ECHO	Higher	697, 0.132, WNW
N139	GEORGE MILLER CONST	3032 BANDINI	CA HIST UST, CA EMI	Lower	709, 0.134, ENE
N140	GEORGE MILLER CONSTR	3032 BANDINI BLVD	CA SWEEPS UST, CA HIST UST	Lower	709, 0.134, ENE
141	BOISE CASCADE	2820 E 44TH	RCRA-SQG, CA SWEEPS UST, CA HIST UST, FINDS, ECHO,..	Lower	750, 0.142, South
O142	GARY'S LEATHER CREAT	2850 E VERNON AVE	CA UST, CA SWEEPS UST	Lower	752, 0.142, SW
N143	SUPERIOR LITHOGRAPHI		PFAS ECHO	Lower	767, 0.145, ENE
P144	MALLINCKRODT CORPORA	3016 E 44TH STREET	CA ENVIROSTOR	Lower	805, 0.152, SE
P145	MALLINCKRODT CORPORA	3016 44TH	CA HIST CORTESE	Lower	805, 0.152, SE
P146	LA DISTRIBUTION CTR	3016 E 44TH ST	RCRA-SQG, FINDS, ECHO	Lower	805, 0.152, SE
P147	MALLINCKRODT INC	3016 E 44TH ST	SEMS-ARCHIVE	Lower	805, 0.152, SE
P148	OVERHILL FARMS NO 2	3055 E 44TH ST	CA CERS HAZ WASTE, CA NPDES, CA CIWQS, CA CERS	Lower	824, 0.156, SE
P149	OVERHILL FARMS	3055 E 44TH ST	RCRA NonGen / NLR, E MANIFEST	Lower	824, 0.156, SE
O150	LA CO MUSEUM OF NATU	4400 SEVILLE AVE	RCRA-SQG, FINDS, ECHO	Lower	844, 0.160, SW
K151	JOSE L. GUERRA	2930 EAST 44TH STREE	RCRA NonGen / NLR, E MANIFEST	Lower	858, 0.162, SSE
N152	LOS ANGELES TRUCK AN	3056 BANDINI BLVD	CA CERS HAZ WASTE, CA HWTS, CA HAZNET, CA CERS	Lower	892, 0.169, ENE
N153	LOS ANGELES TRUCK AN	3056 E BANDINI BLVD	RCRA NonGen / NLR, E MANIFEST	Lower	892, 0.169, ENE
N154	SUPERIOR LITHOGRAPHI		PFAS ECHO	Lower	919, 0.174, ENE
Q155	HOLLIDAY ROCK - VERN	2822 S SOTO ST	CA UST	Lower	932, 0.177, NNE

MAPPED SITES SUMMARY

Target Property Address:
3049 E VERNON AVENUE
LOS ANGELES, CA 90058

Click on Map ID to see full detail.

MAP ID	SITE NAME	ADDRESS	DATABASE ACRONYMS	RELATIVE ELEVATION	DIST (ft. & mi.) DIRECTION
Q156	VERNON BATCH PLANT	2822 SOUTH SOTO STRE	CA HIST UST, CA HWTS, CA HAZNET, CA CERS	Lower	932, 0.177, NNE
Q157	STANDARD CONCRETE PR	2822 S SOTO ST	CA HIST UST, CA WDS	Lower	932, 0.177, NNE
Q158	HOLLIDAY ROCK - VERN	2822 S SOTO ST	UST FINDER	Lower	932, 0.177, NNE
Q159	HOLLIDAY ROCK - VERN	2822 S. SOTO ST	RCRA NonGen / NLR, E MANIFEST	Lower	932, 0.177, NNE
Q160	LIVINGSTON-GRAHAM IN	2822 S SOTO ST	CA CERS HAZ WASTE, CA SWEEPS UST, CA CERS TANKS,..	Lower	932, 0.177, NNE
N161	DATA TRANSPORTATION	3015 BANDINI BLVD	CA HIST UST	Lower	941, 0.178, ENE
R162	TREMCO, INC.	3060 EAST 44TH ST.	CA AST	Lower	956, 0.181, SE
R163	TREMCO INC	3060 E 44TH ST	SEMS-ARCHIVE, RCRA-SQG, CA HIST UST, FINDS, ECHO,...	Lower	956, 0.181, SE
R164	TREMCO	3060 E 44TH ST	CA AST	Lower	956, 0.181, SE
R165	TREMCO INC.	3060 44TH ST	CA SWEEPS UST	Lower	956, 0.181, SE
S166	SWIFT ADHESIVES AND	3760 JEWEL AVE	SEMS-ARCHIVE, CA ENVIROSTOR, RCRA NonGen / NLR,...	Higher	960, 0.182, WNW
T167	JUAN OCHOA	2820 S. SOTO STREET	RCRA NonGen / NLR, E MANIFEST	Lower	968, 0.183, North
T168	PILOT WATER TOWER CO	2820 S SOTO ST	CA SWEEPS UST, CA CERS	Lower	968, 0.183, North
T169	PILOT WATER TOWER CO	2820 S SOTO STREET	RCRA NonGen / NLR, E MANIFEST	Lower	968, 0.183, North
T170	HOFFMAN BROS PACKING	2731 AND 2820 SO SOT	CA HIST UST	Lower	968, 0.183, North
U171	ABCO INDUSTRIAL SUPP	4425 S SOTO ST	CA SWEEPS UST, CA HIST UST	Lower	992, 0.188, SSW
S172	JOHNS MANVILLE (TENA	3751 JEWEL AVENUE	CA SWEEPS UST, CA HIST UST	Higher	1001, 0.190, WNW
T173	CITY OF VERNON FIRE	2800 S SOTO ST # FD	UST FINDER	Lower	1047, 0.198, North
T174	CITY OF VERNON, VERN	2800 S SOTO ST	CA CERS HAZ WASTE, CA HWTS, CA HAZNET	Lower	1047, 0.198, North
T175	AT&T MOBILITY - (USI	2800 S SOTO ST	CA CERS HAZ WASTE, CA CERS	Lower	1047, 0.198, North
T176	COUNTY OF LOS ANGELE	2800 S SOTO ST	CA UST	Lower	1047, 0.198, North
T177	CITY OF VERNON FIRE	2800 S SOTO ST	CA UST	Lower	1047, 0.198, North
T178	CITY OF VERNON FIRE	2800 S SOTO ST # FD	CA UST	Lower	1047, 0.198, North
T179	CITY OF VERNON #3	2800 S SOTO ST	CA SWEEPS UST, CA HIST UST, CA HWTS, CA CERS	Lower	1047, 0.198, North
T180	COUNTY OF LOS ANGELE	2800 S SOTO ST	RCRA NonGen / NLR, PFAS ECHO	Lower	1047, 0.198, North
T181	FIRE STATION #3	2800 S SOTO ST	CA HIST UST	Lower	1047, 0.198, North
T182	NEW CINGULAR WIRELES	2800 SOTO ST STE A	RCRA NonGen / NLR	Lower	1047, 0.198, North
T183	CITY OF VERNON (SOTO	2800 S SOTO ST	RCRA NonGen / NLR, E MANIFEST	Lower	1047, 0.198, North
V184	SUPERIOR LITHOGRAPHI	3059 BANDINI BLVD	RCRA NonGen / NLR, E MANIFEST	Lower	1050, 0.199, ENE
V185	SUPERIOR LITHOGRAPHI	3059 BANDINI BLVD	CA CERS HAZ WASTE, CA HWTS, CA HAZNET, CA CERS	Lower	1050, 0.199, ENE
U186	S AND S AUTO SUPPLY	4515 S SOTO ST	RCRA-SQG, FINDS, ECHO, E MANIFEST, CA HWTS, CA...	Lower	1095, 0.207, SSW
U187	ENGINE TREND, INC	4515 S SOTO ST	CA CERS HAZ WASTE, CA NPDES, CA WDS, CA CIWQS, CA..	Lower	1095, 0.207, SSW
W188	US GROWERS 1-3	3111-3269 44TH STREE	UST FINDER RELEASE	Lower	1108, 0.210, SE
W189	US GROWERS CONSOLIDA	3111 EAST 44TH STREE	CA HIST UST	Lower	1108, 0.210, SE
190	ACME MEAT CO INC-LEA	3377 VERNON AVENUE	CA SWEEPS UST, CA HIST UST	Lower	1148, 0.217, ESE
X191	MOBIL OIL CORP VERNO	2619 E 37TH ST	SEMS-ARCHIVE, RCRA NonGen / NLR, E MANIFEST	Higher	1158, 0.219, WNW
X192	EXXON MOBIL CORPORAT	2619 EAST 37TH ST.	CA AST	Higher	1158, 0.219, WNW
X193	EXXONMOBIL OIL CORPO	2619 E 37TH ST	CA AST, CA CERS HAZ WASTE, CA SWEEPS UST, CA HIST...	Higher	1158, 0.219, WNW
X194	TORRANCE LOGISTICS C		ECHO, PFAS ECHO	Higher	1158, 0.219, WNW

MAPPED SITES SUMMARY

Target Property Address:
3049 E VERNON AVENUE
LOS ANGELES, CA 90058

Click on Map ID to see full detail.

MAP ID	SITE NAME	ADDRESS	DATABASE ACRONYMS	RELATIVE ELEVATION	DIST (ft. & mi.) DIRECTION
195	FASHION NOVA	2801 E 46TH ST	RCRA NonGen / NLR	Lower	1260, 0.239, South
Y196	OVERHILL FARMS	2727 E VERNON AVE	RCRA NonGen / NLR, E MANIFEST	Lower	1274, 0.241, WSW
Y197	INTERAMERICAN PUBLIC	2727 E VERNON AVE	CA CERS HAZ WASTE, CA SWEEPS UST, CA CERS	Lower	1274, 0.241, WSW
Z198	SQUARE H. BRANDS	2731 SOTO	RCRA NonGen / NLR	Lower	1292, 0.245, NNW
Z199	SQUARE H BRAND	2731 S. SOTO	RCRA NonGen / NLR, E MANIFEST	Lower	1292, 0.245, NNW
Z200	HOFFMAN BROS. PACKIN	2731 SOUTH SOTO STRE	CA ENVIROSTOR, CA VCP	Lower	1292, 0.245, NNW
Z201	SQUARE-H BRANDS INC	2731 S SOTO STREET	RCRA-LQG, E MANIFEST	Lower	1292, 0.245, NNW
Z202	HOFFMAN BROS PACKING	2731 S SOTO ST	CA CERS HAZ WASTE, CA SWEEPS UST, CA CERS	Lower	1292, 0.245, NNW
Y203	OVERHILL FARMS	2716 E VERNON AVE	CA SWEEPS UST, CA HIST UST, CA NPDES, CA CIWQS	Lower	1295, 0.245, WSW
204	PACTIV PACKAGING INC		PFAS ECHO	Higher	1301, 0.246, West
W205	LINEAGE - VERNON 1/2	3141 E 44TH ST	RCRA-SQG, FINDS, ECHO, E MANIFEST	Lower	1313, 0.249, ESE
W206	LINEAGE	3141 E 44TH ST	RCRA NonGen / NLR	Lower	1313, 0.249, ESE
W207	LINEAGE VERNON 1-3	3141 E 44TH ST	CA CERS HAZ WASTE, CA CERS	Lower	1313, 0.249, ESE
AA208	BANDINI TRUCK TERMIN	3152 BANDINI BLVD	CA LUST, CA CERS HAZ WASTE, CA SWEEPS UST, CA CERS	Lower	1323, 0.251, East
AA209	BANDINI TRUCK TERMIN	3152 BANDINI BLVD	CA LUST, CA HAULERS, CA HIST UST, CA HIST CORTESE,...	Lower	1323, 0.251, East
AA210	BANDINI TRUCK TERMIN	3152 BANDINI BLVD	UST FINDER RELEASE	Lower	1323, 0.251, East
AA211	VERNON PAVING COMPAN	3150 BANDINI BLVD	CA WMUDS/SWAT, CA LDS, CA CERS	Lower	1373, 0.260, ENE
212	STAUFFER CHEMICAL	3200 026TH	CA CPS-SLIC, CA CERS	Lower	1462, 0.277, NNE
213	SCHUSTER FLEXIBLE PA	4553 SEVILLE AVE	RCRA-SQG, CA ENVIROSTOR, CA VCP, CA SWEEPS UST, CA...	Lower	1548, 0.293, SSW
AB214	FORMER VERNON TERMIN	2522-2660 EAST 37TH	CA ENVIROSTOR, CA VCP	Higher	1788, 0.339, WNW
AB215	VERNON METERS FACILI	2510 EAST 37TH STREE	CA ENVIROSTOR, CA VCP	Higher	1792, 0.339, WNW
AC216	STAUFFER CHEMICAL	3200 EAST 26TH STREE	CA ENVIROSTOR	Higher	1794, 0.340, NNE
AC217	DUTCH BOY, LA PLANT	3113 EAST 26TH STREE	CA ENVIROSTOR	Higher	1900, 0.360, NNE
AC218	NL INDS INC PIGMENTS	3113 E 26TH ST	SEMS-ARCHIVE	Higher	1900, 0.360, NNE
AC219	ERB AND GRAY SCIENTI	3101 EAST 26TH STREE	CA RESPONSE, CA ENVIROSTOR, CA HIST Cal-Sites, CA...	Higher	1921, 0.364, North
AD220	STRATEGIC MATERIALS	3211 26TH STREET	CA SWF/LF	Higher	1959, 0.371, NNE
AD221	WESTERN STRATEGIC MA	3211 E 26TH ST	CA HIST UST, CA PROC	Higher	1959, 0.371, NNE
AD222	FACILITY 6013-1	3294 26TH	CA HIST CORTESE	Higher	1984, 0.376, NNE
AE223	AUTOMOTIVE BATTERY P	3211 026TH ST E	CA LUST, CA Cortese, CA HIST CORTESE, CA CERS	Lower	2144, 0.406, NE
224	HANNIBAL INDUSTRIES	3851 38TH ST	CA ENVIROSTOR	Higher	2152, 0.408, WNW
AE225	AIR PRODUCTS & CHEMI	3305 26TH ST E	UST FINDER RELEASE	Lower	2211, 0.419, NE
AE226	AIR PRODUCTS & CHEMI	3305 26TH ST E	CA LUST, CA Cortese, CA CERS	Lower	2211, 0.419, NE
AE227	AIR PROD & CHEM INC	3305 E 26TH ST	CA ENVIROSTOR, CA HIST UST, CA DRYCLEANERS, CA...	Lower	2211, 0.419, NE
AD228	ACTA NORTH - PERMANE	3251 26TH STREET	CA CPS-SLIC, CA CERS	Higher	2217, 0.420, NNE
229	ARCADIA INC	2665 LEONIS BLVD	CA ENVIROSTOR, CA NPDES, CA CIWQS, CA CERS	Lower	2243, 0.425, SSW
AF230	HARSHAW/FILTROL	3305 BANDINI BLVD	CA LUST, CA CERS	Lower	2303, 0.436, East
AF231	3305 BANDINI BLVD	3305 BANDINI BLVD	CA CPS-SLIC, CA CIWQS	Lower	2303, 0.436, East
AF232	HARSHAW/FILTROL (BAN	3305 EAST BANDINI BL	SEMS-ARCHIVE	Lower	2303, 0.436, East
AF233	HARSHAW/FILTROL	3305 BANDINI	CA CPS-SLIC, CA ENF, CA HIST CORTESE, CA CIWQS, CA...	Lower	2303, 0.436, East

MAPPED SITES SUMMARY

Target Property Address:
3049 E VERNON AVENUE
LOS ANGELES, CA 90058

Click on Map ID to see full detail.

MAP ID	SITE NAME	ADDRESS	DATABASE ACRONYMS	RELATIVE ELEVATION	DIST (ft. & mi.) DIRECTION
AF234	FILTROL CORP.	3305 E. BANDINI BOUL	CA ENVIROSTOR	Lower	2303, 0.436, East
235	TC TOYS	4545 PACIFIC BOULEVA	CA ENVIROSTOR	Lower	2342, 0.444, SW
236	HAJOCA CORPORATION	3259 E 46TH ST.	SEMS-ARCHIVE	Lower	2386, 0.452, ESE
237	SPARKS PIT-VERNON	S 26TH ST W OF LA RI	CA WMUDS/SWAT	Higher	2399, 0.454, NNW
AG238	CHAMPION ARMATURE CO	4632-4642 PACIFIC BO	CA ENVIROSTOR	Lower	2426, 0.459, SW
AG239	CHAMPION ARMATURE CO	4632-42 PACIFIC BLVD	SEMS-ARCHIVE	Lower	2426, 0.459, SW
AH240	RELIANCE STEEL COMPA	2537 027TH	CA HIST UST, CA HIST CORTESE	Higher	2450, 0.464, NW
AH241	DYRT LABS INC: VERNO	2550 E 27TH ST	CA SWF/LF, CA CERS	Higher	2456, 0.465, NW
AI242	ALISU 4901	4901 SOUTH BOYLE AVE	CA ENVIROSTOR, CA VCP	Lower	2456, 0.465, SSE
AI243	NI INDUSTRIES	4900 S. BOYLE AVENUE	SEMS	Lower	2479, 0.470, SSE
AI244	NI INDUSTRIES, INC.	4900 S BOYLE AVE	CA ENVIROSTOR, CA SWEEPS UST, CA CERS	Lower	2479, 0.470, SSE
AJ245	BRAKE DELIVERY SERVI	2626 E 26TH ST	CA SWF/LF, CA CPS-SLIC, CA SWEEPS UST, CA HIST...	Higher	2483, 0.470, NW
246	ALPERT/ALPERT IRON M	1820 S SOTO ST	CA SWEEPS UST, CA FID UST, CA PROC, CA WDS	Higher	2486, 0.471, North
AJ247	APA TRUCKING	2634 026TH ST	CA LUST, CA Cortese, CA HIST CORTESE, CA CERS	Higher	2531, 0.479, NW
248	VERNON CITY DUMP		LA CO LF METHANE	Lower	2578, 0.488, ENE
249	KENNEDY NAME PLATE C	4501 PACIFIC BOULEVA	CA ENVIROSTOR	Lower	2602, 0.493, WSW
AI250	LOS ANGELES FIBER /	4920 BOYLE AVENUE	WA SWF/LF	Lower	2634, 0.499, SSE
251	RITTENHOUSE	2440 EAST 38TH STREE	CA ENVIROSTOR	Higher	2663, 0.504, West
AK252	LINCOLN FOUNDRY CORP	2525 E ST	CA ENVIROSTOR, CA HIST UST	Lower	2780, 0.527, SW
AK253	LINCOLN FOUNDRY CORP		FUDS	Lower	2780, 0.527, SW
AL254	MAAS HANSEN STEEL CO	2435 EAST 37TH ST	CA ENVIROSTOR	Higher	2789, 0.528, WNW
AL255	TELEDYNE WESTERN WIR	2425 EAST 30TH STREE	CA ENVIROSTOR	Higher	2920, 0.553, WNW
256	ANGELUS SANITARY CAN	4900 PACIFIC BLVD	CA ENVIROSTOR, CA SWEEPS UST, CA HIST UST, CA EMI,...	Lower	2960, 0.561, SSW
257	HAYMAN, B COMPANY IN	3301 LEONIS BOULEVAR	CA ENVIROSTOR	Lower	3050, 0.578, SE
258	ABEGG AND REINHOLD C	2533 EAST 26TH STREE	CA ENVIROSTOR	Higher	3070, 0.581, NW
259	FLO-TRONIC METAL MAN	2885 EAST WASHINGTON	CA ENVIROSTOR	Higher	3195, 0.605, North
AM260	FILTROL	3200 EAST WASHINGTON	CA ENVIROSTOR	Lower	3246, 0.615, NE
AM261	HARSHAW/FILTROL	3200 EAST WASHINGTON	CA BOND EXP. PLAN	Lower	3246, 0.615, NE
262	OWENS ILLINOIS - PLA	2901 FRUITLAND AVE	RCRA-LQG, CA ENVIROSTOR, CA HIST UST, ICIS, US...	Lower	3262, 0.618, South
263	4906 ALCOA	4906 ALCOA AVENUE	CA ENVIROSTOR, CA VCP, CA DEED	Lower	3264, 0.618, SE
AN264	DETREX CORP	3027 FRUITLAND AVE	CA HWP	Lower	3293, 0.624, SSE
AN265	DETREX CHEM IND INC	3027 FRUITLAND AVE	SEMS-ARCHIVE, CORRACTS, RCRA-TSDF, RCRA-SQG, US...	Lower	3293, 0.624, SSE
AO266	INDUSTRIAL SERVICE O	1700 S SOTO STREET	CA ENVIROSTOR, CA NPDES, CA WDS, CA CIWQS, CA CERS	Higher	3307, 0.626, North
AO267	INDUSTRIAL SERVICE O	1700 SOUTH SOTO STRE	CORRACTS, RCRA-TSDF, RCRA-LQG, CA AST, CA CERS HAZ	Higher	3307, 0.626, North
AP268	SOCO WESTERN CHEMICA	3270 E WASHINGTON BL	RCRA-SQG, CA EMI, CA Notify 65	Lower	3459, 0.655, NE
AP269	3270 E WASHINGTON	3270 E WASHINGTON BO	CA ENVIROSTOR, CA VCP, CA NPDES, CA WDS, CA CIWQS,	Lower	3459, 0.655, NE
AQ270	LOT, SE CORNER OF 25	2500 EAST 25TH STREE	CA ENVIROSTOR	Higher	3483, 0.660, NW
271	EKCO METALS	1700 PERRINO PL	CORRACTS, RCRA-TSDF, CA ENVIROSTOR, CA LUST, CA...	Higher	3518, 0.666, North
272	ARCADIA, INC.	3225 E. WASHINGTON B	CA ENVIROSTOR	Lower	3521, 0.667, NE

MAPPED SITES SUMMARY

Target Property Address:
3049 E VERNON AVENUE
LOS ANGELES, CA 90058

Click on Map ID to see full detail.

MAP ID	SITE NAME	ADDRESS	DATABASE ACRONYMS	RELATIVE ELEVATION	DIST (ft. & mi.) DIRECTION
AQ273	P. KAY METAL , INC.	2448 E 25TH ST	CA ENVIROSTOR, ICIS, FINDS, CA Financial...	Higher	3546, 0.672, NW
AQ274	P KAY METAL INC	E. 25TH	RCRA NonGen / NLR, US FIN ASSUR, TSCA, E MANIFEST,...	Higher	3546, 0.672, NW
AQ275	KELLOGG OIL COMPANY	2465 EAST 25TH STREE	CA ENVIROSTOR	Higher	3591, 0.680, NW
276	GENERAL METALS CORP.		FUDS	Lower	3608, 0.683, SSE
AR277	TRIPLE J TREATMENT C	3650 EAST 26TH ST	SEMS-ARCHIVE, CORRACTS, RCRA-TSDF, RCRA-LQG, US...	Lower	3706, 0.702, ENE
AR278	D/K ENVIRONMENTAL	3650 E 26TH ST	CA ENVIROSTOR, CA AST, CA SWEEPS UST, CA HIST UST,..	Lower	3706, 0.702, ENE
AR279	SEA TOW	3650 E 26TH ST	CA ICE, CA HWP, CA HWTS, CA HAZNET	Lower	3706, 0.702, ENE
AR280	CHEM-TECH SYSTEMS, I	3650 EAST 26TH STREE	CA ENVIROSTOR, CA HIST CORTESE	Lower	3706, 0.702, ENE
281	BARKSDALE, INC.	3211 FRUITLAND AVE	CA ENVIROSTOR, CA CERS HAZ WASTE, CA EMI, CA...	Lower	3766, 0.713, SE
AS282	ELLIS PAINT CO	3150 E PICO BLVD	CA ENVIROSTOR, CA SWEEPS UST, CA HIST UST, CA FID...	Higher	3822, 0.724, NNE
AS283	PACIFIC RESOURCE REC	3150 EAST PICO BOULE	CORRACTS, RCRA-TSDF, RCRA-LQG, CA AST, CA CERS HAZ	Higher	3822, 0.724, NNE
284	EDISON/VERNON	2323 EAST VERNON AVE	CA ENVIROSTOR	Lower	3831, 0.726, WSW
AT285	PACIFIC PUMP WORKS		FUDS	Lower	3850, 0.729, South
AT286	PACIFIC PUMP WORKS		CA ENVIROSTOR	Lower	3850, 0.729, South
AU287	AAD DISTRIBUTION & D	2306 E 38TH ST	CA ENVIROSTOR, CA LIENS, CA DRYCLEANERS, CA...	Lower	3899, 0.738, West
AU288	AAD	2306 E. 38TH STREET	CA HIST Cal-Sites	Lower	3899, 0.738, West
AU289	DTSC	2306 E 38TH ST	CA RESPONSE, CA ENVIROSTOR, CA DEED, CA HWTS, CA..	Lower	3899, 0.738, West
AU290	AAD DISTRIBUTION C/O	2306 EAST 38TH STREE	CORRACTS, RCRA-TSDF, RCRA-LQG, US FIN ASSUR, 2020..	Lower	3899, 0.738, West
AU291	AAD DISTRIBUTION & D	2306 E. 38TH STREET	CA Cortese, CA EMI, CA ICE, CA HWP, CA CERS	Lower	3899, 0.738, West
AV292	NI IND NORRIS DIV	5215 S BOYLE AVE	CORRACTS, RCRA-SQG, US INST CONTROLS	Lower	3916, 0.742, SSE
AV293	UNI UNI, INC	5215 SOUTH BOYLE AVE	CA ENVIROSTOR, CA HIST UST, CA DEED, CA EMI, CA...	Lower	3916, 0.742, SSE
AV294	NI IND NORRIS DIV	5215 S BOYLE AVE	CA HWP, CA HWTS, CA HAZNET, CA CERS	Lower	3916, 0.742, SSE
AV295	NI INDUSTRIES, INC.	5215 BOYLE AVE	CA ENVIROSTOR, CA SWEEPS UST, CA CHMIRS, CA NPDES,..	Lower	3916, 0.742, SSE
296	KESHBAF KNITTING, IN	2525 FRUITLAND AVE	CA ENVIROSTOR, CA SWEEPS UST, CA EMI	Lower	3955, 0.749, SSW
AW297	LA RIVER IMPR SEC VI		FUDS	Lower	4001, 0.758, East
AW298	LA RIVER IMPR SEC VL		CA ENVIROSTOR	Lower	4024, 0.762, East
AX299	BARDCO MANUFACTURING	2450 EAST 23RD STREE	CA ENVIROSTOR	Higher	4070, 0.771, NW
300	CERTIFIED ENAMELING	3342 EMERY STREET	CA ENVIROSTOR	Lower	4083, 0.773, NE
AW301	ANR FREIGHT LINES, I	3677 BANDINI BLVD	CA ENVIROSTOR, CA VCP, CA SWEEPS UST, CA HIST UST,..	Lower	4095, 0.776, East
AW302	ANR FREIGHT SYSTEMS,	3677 BANDINI BLVD	CA HIST Cal-Sites, CA HIST UST	Lower	4095, 0.776, East
AY303	AIR CRAFT X-RAY	5216 S PACIFIC BLVD	CA ENVIROSTOR, CA SWEEPS UST, CA LOS ANGELES CO..	Lower	4103, 0.777, SSW
AY304	AIRCRAFT X-RAY LABOR	2621 E. 53RD STREET	CA ENVIROSTOR	Lower	4133, 0.783, SSW
AX305	INDUSTRIAL WIRE PROD	2451 EAST 23RD STREE	CA ENVIROSTOR, CA CPS-SLIC, CA CERS	Higher	4200, 0.795, NW
AZ306	ARMOLOY OF SO CA INC	3325 UNION PACIFIC A	SEMS-ARCHIVE, CORRACTS, RCRA-SQG, CA ENVIROSTOR,	Lower	4210, 0.797, NE
BA307	SIEMENS WATER TECHNO	5375 S. BOYLE AVE.	CA ENVIROSTOR	Lower	4224, 0.800, SSE
BA308	US ECOLOGY VERNON IN	5375 SOUTH BOYLE AVE	CA Financial Assurance, CA ICE, CA HWP	Lower	4224, 0.800, SSE
BA309	US ECOLOGY, VERNON,	5375 SOUTH BOYLE AVE	CORRACTS, RCRA-TSDF, RCRA-LQG, US FIN ASSUR, E...	Lower	4224, 0.800, SSE
BB310	OLIN HUNT SPECIALTY	4265 CHARTER ST	SEMS-ARCHIVE, CORRACTS, RCRA-TSDF, RCRA-SQG, US..	Lower	4269, 0.809, ESE
BB311	OLIN HUNT SPECIALTY	4265-A CHARTER STREE	CA ENVIROSTOR, CA DEED, CA HWP	Lower	4269, 0.809, ESE

MAPPED SITES SUMMARY

Target Property Address:
3049 E VERNON AVENUE
LOS ANGELES, CA 90058

Click on Map ID to see full detail.

MAP ID	SITE NAME	ADDRESS	DATABASE ACRONYMS	RELATIVE ELEVATION	DIST (ft. & mi.) DIRECTION
312	FLOWSERVE	2300 VERNON	CA ENVIROSTOR, CA CHMIRS, CA NPDES, CA CIWQS, CA...	Lower	4288, 0.812, WSW
313	LOS ANGELES GALVANIZ	2524 E 52ND ST	RCRA-LQG, CA ENVIROSTOR, CA HIST UST, CA CHMIRS,...	Lower	4300, 0.814, SSW
314	CHRISTENSEN PLATING	2455 EAST 52ND ST	CA ENVIROSTOR	Lower	4325, 0.819, SW
315	REBILT METALIZING	2229 EAST 38TH STREE	CA ENVIROSTOR	Higher	4345, 0.823, West
AZ316	ELECTROMATIC INC	3349 UNION PACIFIC A	CA ENVIROSTOR, RCRA NonGen / NLR, FINDS, ECHO, CA...	Lower	4365, 0.827, NE
BC317	LOS ANGELES USN REPA		CA ENVIROSTOR	Higher	4380, 0.830, WNW
BC318	LOS ANGELES U.S.N. R		FUDS	Higher	4390, 0.831, WNW
319	BRONZEWAY PLATING CO	3432 E 15TH ST	CA ENVIROSTOR, CA CPS-SLIC, CA EMI, CA HWTS, CA...	Lower	4391, 0.832, NE
320	SEEWACK PROPERTY	3136 EAST 11TH STREE	CA ENVIROSTOR, CA VCP	Higher	4407, 0.835, NNE
BD321	VERNON PERCHLORATE	SACO ST	CA ENVIROSTOR, CA VCP	Higher	4417, 0.837, WNW
BC322	MYSTREE,INC	2115 E 27TH ST	CA ENVIROSTOR, CA CERS	Higher	4423, 0.838, WNW
323	PECHINEY CAST PLATE	3200 FRUITLAND AVE	RCRA-SQG, CA RESPONSE, CA ENVIROSTOR, CA DEED,...	Lower	4443, 0.841, SSE
BD324	M-5 STEEL, INC.	2901-2921 SACO STREE	CA ENVIROSTOR	Higher	4460, 0.845, WNW
BE325	MERCO CO.		FUDS	Lower	4486, 0.850, ESE
BE326	MERCO CO.		CA ENVIROSTOR	Lower	4487, 0.850, ESE
BF327	AMTRAK	2435 E WASHINGTON BL	CA HIST Cal-Sites, CA SWEEPS UST, CA HIST UST, CA...	Higher	4519, 0.856, NNW
BF328	REDONDO JUNCTION DIE	2435 E WASHINGTON BL	CA RESPONSE, CA ENVIROSTOR, CA HIST UST, CA...	Higher	4519, 0.856, NNW
329	FIRST NATIONWIDE BAN	2309/2311 SOUTH SANT	CA ENVIROSTOR	Higher	4583, 0.868, NW
330	WESTERN METAL FINISH	5304 ALCOA AVENUE	CA ENVIROSTOR, CA HIST CORTESE	Lower	4602, 0.872, SE
331	CITY NATIONAL BANK	2209 SOUTH SANTA FE	CA ENVIROSTOR, CA VCP	Higher	4638, 0.878, NW
BG332	CROWN COACH	2429 EAST WASHINGTON	CA ENVIROSTOR, CA VCP, CA DEED	Higher	4644, 0.880, NW
BG333	DEPT OF GENERAL SERV	2425 E WASHINGTON BL	CA ENVIROSTOR, CA VCP, CA HWTS, CA HAZNET	Higher	4687, 0.888, NW
334	BENDER MACHINE INC	2150 E 37TH ST	CA ENVIROSTOR, CA VCP, CA DEED, CA HWTS, CA HAZNET	Higher	4801, 0.909, West
335	FERRO UNION	3691 AND 3695 BANDIN	CA RESPONSE, CA ENVIROSTOR, CA HIST Cal-Sites, CA...	Lower	4827, 0.914, East
BH336	CALIFORNIA THERMAL T	3691 BANDINI BLVD	CORRACTS, RCRA NonGen / NLR, FINDS, ECHO	Lower	4835, 0.916, East
BH337	CALIFORNIA THERMAL T	3691 BANDINI BLVD	CORRACTS, RCRA-TSDF, RCRA NonGen / NLR	Lower	4835, 0.916, East
BH338	CALIFORNIA ENVIRONME	3691 BANDINI BLVD	CA ENVIROSTOR, CA HWTS, CA Site Mitigation, CA...	Lower	4835, 0.916, East
BH339	SECURITY ENVIRONMENT	3691 BANDINI BLVD	CA SWEEPS UST, CA HWP	Lower	4835, 0.916, East
340	SINCLAIR PAINTS	3600 EAST WASHINGTON	CA BOND EXP. PLAN	Lower	4968, 0.941, ENE
341	2011-2031 EAST 27TH	2011 EAST 27TH STREE	CA ENVIROSTOR, CA VCP	Higher	4991, 0.945, WNW
342	BAASH-ROSS TOOL COMP	5512 S. BOYLE AVE	CA ENVIROSTOR	Lower	5063, 0.959, SSE
343	BAASH-ROSS TOOL COMP		FUDS	Lower	5108, 0.967, SSE

EXECUTIVE SUMMARY

TARGET PROPERTY SEARCH RESULTS

The target property was identified in the following records. For more information on this property see page 9 of the attached EDR Radius Map report:

Site	Database(s)	EPA ID
CLOUGHERTY PACKING C 3049 E VERNON VERNON, CA 90058	CA HWTS CA HAZNET GEPAID: CAX000231449	N/A
CLOUGHERTY PACKAGING 3049 VERNON AVENUE VERNON, CA 90058	RCRA NonGen / NLR EPA ID:: CAL000293554 E MANIFEST	CAL000293554
3049 E VERNON AVE 3049 E VERNON AVE VERNON, CA 90058	ERNS NRC Report #: 1184865 Incident Date Time: 2017-07-22 06:30:00 Incident Date Time: 7/22/2017 6:30	N/A
CLOUGHERTY PACKING C 3049 E. VERNON AVE. LOS ANGELES, CA 90058	PRP	N/A
FARMER JOHN MEATS 3049 EAST VERNON AVE VERNON, CA 90058	RMP	N/A
GIC - VERNON LLC 3049 E VERNON AVE. VERNON, CA 90058	RCRA NonGen / NLR EPA ID:: CAC003255900	CAC003255900
3049 E VERNON AVE 3049 E VERNON AVE VERNON, CA 90058	ERNS NRC Report #: 989686 Incident Date Time: 2011-09-15 02:15:00	N/A
CLAUGHERTY PACKING C 3049 E VERNON LOS ANGELES, CA 90058	CA HWTS CA HAZNET GEPAID: CAC002206857	N/A
3049 VERNON 3049 VERNON VERNON, CA	CA CHMIRS OES Incident Number: 12-2403	N/A
GIC-VERNON LLC 3049 E VERNON AVE. VERNON, CA 90058	RCRA NonGen / NLR	CAC003241801

EXECUTIVE SUMMARY

EPA ID:: CAC003241801

CLOUGHERTY PACKING C 3049 E VERNON AVE VERNON, CA 90058	CA EMI Facility Id: 187885 CA HAZNET GEPAID: CAL000293554	N/A
CLOUGHERTY PACKING, 3049 E VERNON AVE VERNON, CA 90058	CA AST Database: AST, Date of Government Version: 07/06/2016	N/A
CLOUGHERTY PACKING C 3049 E VERNON AVE VERNON, CA 90058	CA HWTS CA HAZNET GEPAID: CAD982527350	N/A
3049 EAST VERNON AVE 3049 EAST VERNON AVE VERNON, CA	ERNS NRC Report #: 1260513 Incident Date Time: 10/7/2019 16:15	N/A
SMITHFIELD PACKAGED 3049 E VERNON AVE LOS ANGELES, CA 90058	RMP FINDS Registry ID:: 110070622612 Registry ID:: 110070920684	N/A
FARMER JOHN 3049 E VERNON AVE LOS ANGELES, CA 90058	RCRA-SQG EPA ID:: CAR000086561 US AIRS Database: US AIRS (AFS), Date of Government Version: 10/12/2016 EPA plant ID:: 110000497917 CA HWTS CA HAZNET GEPAID: CAR000086561	CAR000086561
CLOUGHERTY PACKING L 3049 E VERNON AVE VERNON, CA 90058	CA EMI Facility Id: 16978 CA HWTS CA NPDES Facility Status: Active CA CIWQS	N/A
SMITHFIELD PACKAGED 3049 E VERNON AVE VERNON, CA 90058	CA NPDES	N/A

EXECUTIVE SUMMARY

	Facility Status: Terminated CA CIWQS	
3049 EAST VERNON AVE 3049 EAST VERNON AVE VERNON, CA 90058	CA CHMIRS OES Incident Number: 17-2922	N/A
CLOUGHERTY PACKING C 3049 E VERNON AVE VERNON, CA 90058	CA HWTS CA HAZNET GEPAID: CAD981653728	N/A
CLOUGHERTY PACKING C 3049 E VERNON AVE VERNON, CA 90058	FINDS Registry ID:: 110070455313 ECHO Registry ID: 110070455313	N/A
GIC - VERNON LLC 3049 E VERNON AVE VERNON, CA 90058	RCRA NonGen / NLR EPA ID:: CAC003277347	CAC003277347
CLOUGHERTY PACKING C 3049 E VERNON AVE VERNON, CA 90058	CA SWEEPS UST Comp Number: 3630 CA HIST UST Facility Id: 00000041696 CA CHMIRS OES Incident Number: 1-5480	N/A
SMITHFIELD PACKAGED 3049 E VERNON AVE VERNON, CA 90058	CA HWTS CA HAZNET GEPAID: CAL000293554 CA CERS	N/A
SMITHFIELD PACKAGED 3049 E VERNON AVE LOS ANGELES, CA 90058	TRIS TRIS ID: 90058CLGHR3049E	90058CLGHR3049E
3049 E VERNON AVE 3049 E VERNON AVE LOS ANGELES, CA 90058	ERNS NRC Report #: 1291595 Incident Date Time: 11/5/2020 21:00	N/A
HORMEL FOODS CORP DB 3049 VERNON AVE LOS ANGELES, CA 90058	FINDS	N/A

EXECUTIVE SUMMARY

Registry ID:: 110070317416

ROCOR TRANSPORTATION 3049 EAST VERNON LOS ANGELES, CA 90023	CA HWTS CA HAZNET GEPAID: CAC000740368	N/A
3049 EAST VERNON AVE 3049 EAST VERNON AVE VERNON, CA 90058	CA CHMIRS OES Incident Number: 16-2977	N/A
CLOUGHERTY PACKING C 3049 E VERNON AVE VERNON, CA 90058	RCRA NonGen / NLR EPA ID:: CAL000297916 E MANIFEST	CAL000297916
3049 VERNON 3049 VERNON VERNON, CA	ERNS NRC Report #: 1009392 Incident Date Time: 2012-04-23 02:45:00	N/A
CLOUGHERTY PACKING C 3049 E. VERNON AVE. VERNON, CA 90058	CA EMI Facility Id: 16978	N/A
GIC VERNON 3049 EAST VERNON AVE VERNON, CA 90058	CA NPDES Facility Status: Active CA CIWQS	N/A
GIC-VERNON LLC 3049 E VERNON AVE. VERNON, CA 90058	RCRA NonGen / NLR EPA ID:: CAC003241805	CAC003241805
3049 EAST VERNON AVE 3049 EAST VERNON AVE VERNON, CA 90058	CA CHMIRS OES Incident Number: 19-6477	N/A
GIC - VERNON LLC 3049 E VERNON AVE. VERNON, CA 90058	RMP ICIS FRS ID:: 110000497917 FINDS	N/A

	Registry ID:: 110071797702 Registry ID:: 110070307540 Registry ID:: 110000497917 Registry ID:: 110071773687 Registry ID:: 110071460863	
	ECHO Registry ID: 110071460863 Registry ID: 110000497917	
CLOUGHERTY PACKING L 3049 EAST VERNON AVE VERNON, CA 90058	RMP	N/A
CLOUGHERTY PACKING C 3049 E VERNON LOS ANGELES, CA 90058	CA HWTS CA HAZNET GEPAID: CAL000251204	N/A
CLOUGHERTY PACKING C 3049 EAST VERNON AVE VERNON, CA	CA AST Database: AST, Date of Government Version: 07/06/2016	N/A
3049 E VERNON AVE, F 3049 E VERNON AVE, F LOS ANGELES, CA 90058	CA CHMIRS OES Incident Number: 20-6194	N/A

DATABASES WITH NO MAPPED SITES

No mapped sites were found in EDR's search of available ("reasonably ascertainable ") government records either on the target property or within the search radius around the target property for the following databases:

STANDARD ENVIRONMENTAL RECORDS

Lists of Federal NPL (Superfund) sites

NPL ---------- National Priority List
Proposed NPL ---------- Proposed National Priority List Sites
NPL LIENS ---------- Federal Superfund Liens

Lists of Federal Delisted NPL sites

Delisted NPL ---------- National Priority List Deletions

Lists of Federal sites subject to CERCLA removals and CERCLA orders

FEDERAL FACILITY ---------- Federal Facility Site Information listing

Federal institutional controls / engineering controls registries

LUCIS ---- Land Use Control Information System
US ENG CONTROLS ---- Engineering Controls Sites List

Lists of state and tribal leaking storage tanks

INDIAN LUST ---- Leaking Underground Storage Tanks on Indian Land

Lists of state and tribal registered storage tanks

FEMA UST ---- Underground Storage Tank Listing
INDIAN UST ---- Underground Storage Tanks on Indian Land

Lists of state and tribal voluntary cleanup sites

INDIAN VCP ---- Voluntary Cleanup Priority Listing

Lists of state and tribal brownfield sites

CA BROWNFIELDS ---- Considered Brownfieds Sites Listing

ADDITIONAL ENVIRONMENTAL RECORDS

Local Brownfield lists

US BROWNFIELDS ---- A Listing of Brownfields Sites

Local Lists of Landfill / Solid Waste Disposal Sites

CA SWRCY ---- Recycler Database
INDIAN ODI ---- Report on the Status of Open Dumps on Indian Lands
ODI ---- Open Dump Inventory
DEBRIS REGION 9 ---- Torres Martinez Reservation Illegal Dump Site Locations
IHS OPEN DUMPS ---- Open Dumps on Indian Land

Local Lists of Hazardous waste / Contaminated Sites

US HIST CDL ---- Delisted National Clandestine Laboratory Register
CA SCH ---- School Property Evaluation Program
CA CDL ---- Clandestine Drug Labs
CA Toxic Pits ---- Toxic Pits Cleanup Act Sites
US CDL ---- National Clandestine Laboratory Register

Local Land Records

LIENS 2 ---- CERCLA Lien Information

Records of Emergency Release Reports

HMIRS ---- Hazardous Materials Information Reporting System
CA MCS ---- Military Cleanup Sites Listing
CA SPILLS 90 ---- SPILLS 90 data from FirstSearch

Other Ascertainable Records

DOD	Department of Defense Sites
SCRD DRYCLEANERS	State Coalition for Remediation of Drycleaners Listing
EPA WATCH LIST	EPA WATCH LIST
SSTS	Section 7 Tracking Systems
ROD	Records Of Decision
RAATS	RCRA Administrative Action Tracking System
FTTS	FIFRA/ TSCA Tracking System - FIFRA (Federal Insecticide, Fungicide, & Rodenticide Act)/TSCA (Toxic Substances Control Act)
MLTS	Material Licensing Tracking System
COAL ASH DOE	Steam-Electric Plant Operation Data
COAL ASH EPA	Coal Combustion Residues Surface Impoundments List
PCB TRANSFORMER	PCB Transformer Registration Database
RADINFO	Radiation Information Database
HIST FTTS	FIFRA/TSCA Tracking System Administrative Case Listing
DOT OPS	Incident and Accident Data
CONSENT	Superfund (CERCLA) Consent Decrees
INDIAN RESERV	Indian Reservations
FUSRAP	Formerly Utilized Sites Remedial Action Program
UMTRA	Uranium Mill Tailings Sites
LEAD SMELTERS	Lead Smelter Sites
US MINES	Mines Master Index File
ABANDONED MINES	Abandoned Mines
MINES MRDS	Mineral Resources Data System
DOCKET HWC	Hazardous Waste Compliance Docket Listing
UXO	Unexploded Ordnance Sites
PFAS NPL	Superfund Sites with PFAS Detections Information
PFAS FEDERAL SITES	Federal Sites PFAS Information
PFAS TRIS	List of PFAS Added to the TRI
PFAS TSCA	PFAS Manufacture and Imports Information
PFAS RCRA MANIFEST	PFAS Transfers Identified In the RCRA Database Listing
PFAS ATSDR	PFAS Contamination Site Location Listing
PFAS WQP	Ambient Environmental Sampling for PFAS
PFAS NPDES	Clean Water Act Discharge Monitoring Information
PFAS PROJECT	NORTHEASTERN UNIVERSITY PFAS PROJECT
PFAS ECHO FIRE TRAIN	Facilities in Industries that May Be Handling PFAS Listing
PFAS PT 139 AIRPORT	All Certified Part 139 Airports PFAS Information Listing
AQUEOUS FOAM NRC	Aqueous Foam Related Incidents Listing
BIOSOLIDS	ICIS-NPDES Biosolids Facility Data
CA PFAS	PFAS Investigation Site Location Listing
CA AQUEOUS FOAM	Former Fire Training Facility Assessments Listing
CA CHROME PLATING	Chrome Plating Facilities Listing
CA CUPA Listings	CUPA Resources List
CA HWT	Registered Hazardous Waste Transporter Database
CA MINES	Mines Site Location Listing
CA MWMP	Medical Waste Management Program Listing
CA PEST LIC	Pesticide Regulation Licenses Listing
CA HAZMAT	Hazardous Material Facilities
CA UIC	UIC Listing
CA UIC GEO	UIC GEO (GEOTRACKER)
CA WASTEWATER PITS	Oil Wastewater Pits Listing
CA WIP	Well Investigation Program Case List
CA MILITARY PRIV SITES	MILITARY PRIV SITES (GEOTRACKER)

EXECUTIVE SUMMARY

CA PROJECT---------- PROJECT (GEOTRACKER)
CA WDR---------- Waste Discharge Requirements Listing
CA NON-CASE INFO---------- NON-CASE INFO (GEOTRACKER)
CA OTHER OIL GAS---------- OTHER OIL & GAS (GEOTRACKER)
CA PROD WATER PONDS---------- PROD WATER PONDS (GEOTRACKER)
CA SAMPLING POINT---------- SAMPLING POINT (GEOTRACKER)
CA WELL STIM PROJ---------- Well Stimulation Project (GEOTRACKER)

EDR HIGH RISK HISTORICAL RECORDS

EDR Exclusive Records

EDR MGP---------- EDR Proprietary Manufactured Gas Plants

EDR RECOVERED GOVERNMENT ARCHIVES

Exclusive Recovered Govt. Archives

CA RGA LF---------- Recovered Government Archive Solid Waste Facilities List
CA RGA LUST---------- Recovered Government Archive Leaking Underground Storage Tank

SURROUNDING SITES: SEARCH RESULTS

Surrounding sites were identified in the following databases.

Elevations have been determined from the USGS Digital Elevation Model and should be evaluated on a relative (not an absolute) basis. Relative elevation information between sites of close proximity should be field verified. Sites with an elevation equal to or higher than the target property have been differentiated below from sites with an elevation lower than the target property.
Page numbers and map identification numbers refer to the EDR Radius Map report where detailed data on individual sites can be reviewed.

Sites listed in ***bold italics*** are in multiple databases.

Unmappable (orphan) sites are not considered in the foregoing analysis.

STANDARD ENVIRONMENTAL RECORDS

Lists of Federal sites subject to CERCLA removals and CERCLA orders

SEMS: SEMS (Superfund Enterprise Management System) tracks hazardous waste sites, potentially hazardous waste sites, and remedial activities performed in support of EPA's Superfund Program across the United States. The list was formerly know as CERCLIS, renamed to SEMS by the EPA in 2015. The list contains data on potentially hazardous waste sites that have been reported to the USEPA by states, municipalities, private companies and private persons, pursuant to Section 103 of the Comprehensive Environmental Response, Compensation, and Liability Act (CERCLA). This dataset also contains sites which are either proposed to or on the National Priorities List (NPL) and the sites which are in the screening and assessment phase for possible inclusion on the NPL.

A review of the SEMS list, as provided by EDR, and dated 09/25/2024 has revealed that there is 1 SEMS site within approximately 0.5 miles of the target property.

Lower Elevation	Address	Direction / Distance	Map ID	Page
NI INDUSTRIES	4900 S. BOYLE AVENUE	SSE 1/4 - 1/2 (0.470 mi.)	AI243	1464

Site ID: 0905435
EPA Id: CASFN0905435

Lists of Federal CERCLA sites with NFRAP

SEMS-ARCHIVE: SEMS-ARCHIVE (Superfund Enterprise Management System Archive) tracks sites that have no further interest under the Federal Superfund Program based on available information. The list was formerly known as the CERCLIS-NFRAP, renamed to SEMS ARCHIVE by the EPA in 2015. EPA may perform a minimal level of assessment work at a site while it is archived if site conditions change and/or new information becomes available. Archived sites have been removed and archived from the inventory of SEMS sites. Archived status indicates that, to the best of EPA's knowledge, assessment at a site has been completed and that EPA has determined no further steps will be taken to list the site on the National Priorities List (NPL), unless information indicates this decision was not appropriate or other considerations require a recommendation for listing at a later time. The decision does not necessarily mean that there is no hazard associated with a given site; it only means that. based upon available information, the location is not judged to be potential NPL site.

A review of the SEMS-ARCHIVE list, as provided by EDR, and dated 09/25/2024 has revealed that there are 8 SEMS-ARCHIVE sites within approximately 0.5 miles of the target property.

Equal/Higher Elevation	Address	Direction / Distance	Map ID	Page
SWIFT ADHESIVES AND Site ID: 0901580 EPA Id: CAD075327411	***3760 JEWEL AVE***	***WNW 1/8 - 1/4 (0.182 mi.)***	***S166***	***987***
MOBIL OIL CORP VERNO Site ID: 0901259 EPA Id: CAD020761672	***2619 E 37TH ST***	***WNW 1/8 - 1/4 (0.219 mi.)***	***X191***	***1154***
NL INDS INC PIGMENTS Site ID: 0901787 EPA Id: CAD980636179	3113 E 26TH ST	NNE 1/4 - 1/2 (0.360 mi.)	AC218	1375

Lower Elevation	Address	Direction / Distance	Map ID	Page
MALLINCKRODT INC Site ID: 0900974 EPA Id: CAD006323562	3016 E 44TH ST	SE 1/8 - 1/4 (0.152 mi.)	P147	823
TREMCO INC Site ID: 0902453 EPA Id: CAD981572019	***3060 E 44TH ST***	***SE 1/8 - 1/4 (0.181 mi.)***	***R163***	***970***
HARSHAW/FILTROL (BAN Site ID: 0902139 EPA Id: CAD980884332	3305 EAST BANDINI BL	E 1/4 - 1/2 (0.436 mi.)	AF232	1428
HAJOCA CORPORATION Site ID: 0905484 EPA Id: CASFN0905484	3259 E 46TH ST.	ESE 1/4 - 1/2 (0.452 mi.)	236	1436
CHAMPION ARMATURE CO Site ID: 0901094 EPA Id: CAD008381204	4632-42 PACIFIC BLVD	SW 1/4 - 1/2 (0.459 mi.)	AG239	1439

Lists of Federal RCRA facilities undergoing Corrective Action

CORRACTS: CORRACTS is a list of handlers with RCRA Corrective Action Activity. This report shows which nationally-defined corrective action core events have occurred for every handler that has had corrective action activity.

A review of the CORRACTS list, as provided by EDR, and dated 06/03/2024 has revealed that there are 12 CORRACTS sites within approximately 1 mile of the target property.

Equal/Higher Elevation	Address	Direction / Distance	Map ID	Page
INDUSTRIAL SERVICE O EPA ID:: CAD099452708	***1700 SOUTH SOTO STRE***	***N 1/2 - 1 (0.626 mi.)***	***AO267***	***1698***
EKCO METALS EPA ID:: CAD042223180	***1700 PERRINO PL***	***N 1/2 - 1 (0.666 mi.)***	***271***	***1993***
PACIFIC RESOURCE REC EPA ID:: CAD008252405	***3150 EAST PICO BOULE***	***NNE 1/2 - 1 (0.724 mi.)***	***AS283***	***2588***

Lower Elevation	Address	Direction / Distance	Map ID	Page
DETREX CHEM IND INC EPA ID:: CAD020161642	***3027 FRUITLAND AVE***	***SSE 1/2 - 1 (0.624 mi.)***	***AN265***	***1582***
TRIPLE J TREATMENT C EPA ID:: CAT080033681	***3650 EAST 26TH ST***	***ENE 1/2 - 1 (0.702 mi.)***	***AR277***	***2256***
AAD DISTRIBUTION C/O EPA ID:: CAD981397417	***2306 EAST 38TH STREE***	***W 1/2 - 1 (0.738 mi.)***	***AU290***	***2861***
NI IND NORRIS DIV EPA ID:: CAR000006205	***5215 S BOYLE AVE***	***SSE 1/2 - 1 (0.742 mi.)***	***AV292***	***3023***
ARMOLOY OF SO CA INC EPA ID:: CAD071894224	***3325 UNION PACIFIC A***	***NE 1/2 - 1 (0.797 mi.)***	***AZ306***	***3140***
US ECOLOGY, VERNON, EPA ID:: CAD097030993	***5375 SOUTH BOYLE AVE***	***SSE 1/2 - 1 (0.800 mi.)***	***BA309***	***3220***
OLIN HUNT SPECIALTY EPA ID:: CAD009552944	***4265 CHARTER ST***	***ESE 1/2 - 1 (0.809 mi.)***	***BB310***	***3600***
CALIFORNIA THERMAL T EPA ID:: CAD982005670	***3691 BANDINI BLVD***	***E 1/2 - 1 (0.916 mi.)***	***BH336***	***3934***
CALIFORNIA THERMAL T EPA ID:: CAD980887475	***3691 BANDINI BLVD***	***E 1/2 - 1 (0.916 mi.)***	***BH337***	***3937***

Lists of Federal RCRA generators

RCRA-LQG: RCRAInfo is EPA's comprehensive information system, providing access to data supporting the Resource Conservation and Recovery Act (RCRA) of 1976 and the Hazardous and Solid Waste Amendments (HSWA) of 1984. The database includes selective information on sites which generate, transport, store, treat and/or dispose of hazardous waste as defined by the Resource Conservation and Recovery Act (RCRA). Large quantity generators (LQGs) generate over 1,000 kilograms (kg) of hazardous waste, or over 1 kg of acutely hazardous waste per month.

A review of the RCRA-LQG list, as provided by EDR, and dated 06/03/2024 has revealed that there are 5

RCRA-LQG sites within approximately 0.25 miles of the target property.

Equal/Higher Elevation	Address	Direction / Distance	Map ID	Page
3655 S. SOTO ST. VER EPA ID:: CAR000356154	3655 SOUTH SOTO STRE	NW 0 - 1/8 (0.019 mi.)	H78	450
SEARING INDUSTRIES EPA ID:: CAD981973837	2730 E 37TH ST	WNW 0 - 1/8 (0.119 mi.)	L116	672
MOBIL OIL CORPORATIO EPA ID:: CAT020761672	2709 E. 37TH ST.	NW 0 - 1/8 (0.123 mi.)	L119	682
TORRANCE LOGISTICS - EPA ID:: CAD983616392	***E 37TH STREET***	***NW 0 - 1/8 (0.123 mi.)***	***L128***	***691***

Lower Elevation	Address	Direction / Distance	Map ID	Page
SQUARE-H BRANDS INC EPA ID:: CAL000191883	***2731 S SOTO STREET***	***NNW 1/8 - 1/4 (0.245 mi.)***	***Z201***	***1246***

RCRA-SQG: RCRAInfo is EPA's comprehensive information system, providing access to data supporting the Resource Conservation and Recovery Act (RCRA) of 1976 and the Hazardous and Solid Waste Amendments (HSWA) of 1984. The database includes selective information on sites which generate, transport, store, treat and/or dispose of hazardous waste as defined by the Resource Conservation and Recovery Act (RCRA). Small quantity generators (SQGs) generate between 100 kg and 1,000 kg of hazardous waste per month.

A review of the RCRA-SQG list, as provided by EDR, and dated 06/03/2024 has revealed that there are 10 RCRA-SQG sites within approximately 0.25 miles of the target property.

Equal/Higher Elevation	Address	Direction / Distance	Map ID	Page
TAYLOR BUS SVC EPA ID:: CAD981982499	***3811 S SOTO***	***W 0 - 1/8 (0.021 mi.)***	***E88***	***530***
CHEVRON STATION 9411 EPA ID:: CAD983650441	***3660 S SOTO ST***	***NNW 0 - 1/8 (0.044 mi.)***	***H104***	***603***

Lower Elevation	Address	Direction / Distance	Map ID	Page
ARCO FACILITY NO 058 EPA ID:: CAR000100776	***3031 VERNON AVE***	***SSW 0 - 1/8 (0.033 mi.)***	***G96***	***569***
GREAT AMERICAN PKG EPA ID:: CAL000319656	***4361 S. SOTO ST.***	***SSW 0 - 1/8 (0.108 mi.)***	***J109***	***629***
BOISE CASCADE EPA ID:: CAD981676356	***2820 E 44TH***	***S 1/8 - 1/4 (0.142 mi.)***	***141***	***799***
LA DISTRIBUTION CTR EPA ID:: CAD981966658	***3016 E 44TH ST***	***SE 1/8 - 1/4 (0.152 mi.)***	***P146***	***821***
LA CO MUSEUM OF NATU EPA ID:: CAR000001396	***4400 SEVILLE AVE***	***SW 1/8 - 1/4 (0.160 mi.)***	***O150***	***860***
TREMCO INC EPA ID:: CAD981572019	***3060 E 44TH ST***	***SE 1/8 - 1/4 (0.181 mi.)***	***R163***	***970***
S AND S AUTO SUPPLY EPA ID:: CAD983657180	***4515 S SOTO ST***	***SSW 1/8 - 1/4 (0.207 mi.)***	***U186***	***1120***
LINEAGE - VERNON 1/2	***3141 E 44TH ST***	***ESE 1/8 - 1/4 (0.249 mi.)***	***W205***	***1272***

EPA ID:: CAR000082750

RCRA-VSQG: RCRAInfo is EPA's comprehensive information system, providing access to data supporting the Resource Conservation and Recovery Act (RCRA) of 1976 and the Hazardous and Solid Waste Amendments (HSWA) of 1984. The database includes selective information on sites which generate, transport, store, treat and/or dispose of hazardous waste as defined by the Resource Conservation and Recovery Act (RCRA). Very small quantity generators (VSQGs) generate less than 100 kg of hazardous waste, or less than 1 kg of acutely hazardous waste per month.

A review of the RCRA-VSQG list, as provided by EDR, and dated 06/03/2024 has revealed that there is 1 RCRA-VSQG site within approximately 0.25 miles of the target property.

Lower Elevation	Address	Direction / Distance	Map ID	Page
COAST PACKAGING	***3275 E. VERNON STREE***	***ESE 0 - 1/8 (0.019 mi.)***	***C87***	***519***
EPA ID:: CAD981370927				

Federal ERNS list

ERNS: The Emergency Response Notification System records and stores information on reported releases of oil and hazardous substances. The source of this database is the U.S. EPA.

A review of the ERNS list, as provided by EDR, and dated 06/11/2024 has revealed that there is 1 ERNS site within approximately 0.001 miles of the target property.

Lower Elevation	Address	Direction / Distance	Map ID	Page
Not reported	3904 SOTO STREET	0 - 1/8 (0.000 mi.)	F72	430
NRC Report #: 460927				
Incident Date Time: 1998-10-22 09:00:00				

Lists of state- and tribal (Superfund) equivalent sites

CA RESPONSE: Identifies confirmed release sites where DTSC is involved in remediation, either in a lead or oversight capacity. These confirmed release sites are generally high-priority and high potential risk.

A review of the CA RESPONSE list, as provided by EDR, has revealed that there are 5 CA RESPONSE sites within approximately 1 mile of the target property.

Equal/Higher Elevation	Address	Direction / Distance	Map ID	Page
ERB AND GRAY SCIENTI	***3101 EAST 26TH STREE***	***N 1/4 - 1/2 (0.364 mi.)***	***AC219***	***1376***
Database: RESPONSE, Date of Government Version: 07/22/2024				
Status: Certified				
Facility Id: 19870001				
REDONDO JUNCTION DIE	***2435 E WASHINGTON BL***	***NNW 1/2 - 1 (0.856 mi.)***	***BF328***	***3840***
Database: RESPONSE, Date of Government Version: 07/22/2024				
Status: Active				
Facility Id: 19400012				

Lower Elevation	Address	Direction / Distance	Map ID	Page
DTSC	***2306 E 38TH ST***	***W 1/2 - 1 (0.738 mi.)***	***AU289***	***2832***
Database: RESPONSE, Date of Government Version: 07/22/2024				

Status: Certified O&M - Land Use Restrictions Only
Facility Id: 19000031

PECHINEY CAST PLATE ***3200 FRUITLAND AVE*** ***SSE 1/2 - 1 (0.841 mi.)*** ***323*** ***3732***
Database: RESPONSE, Date of Government Version: 07/22/2024
Status: Active
Facility Id: 60001187

FERRO UNION ***3691 AND 3695 BANDIN*** ***E 1/2 - 1 (0.914 mi.)*** ***335*** ***3916***
Database: RESPONSE, Date of Government Version: 07/22/2024
Status: Certified / Operation & Maintenance
Facility Id: 19420034

Lists of state- and tribal hazardous waste facilities

CA ENVIROSTOR: The Department of Toxic Substances Control's (DTSC's) Site Mitigation and Brownfields Reuse Program's (SMBRP's) EnviroStor database identifes sites that have known contamination or sites for which there may be reasons to investigate further. The database includes the following site types: Federal Superfund sites (National Priorities List (NPL)); State Response, including Military Facilities and State Superfund; Voluntary Cleanup; and School sites. EnviroStor provides similar information to the information that was available in CalSites, and provides additional site information, including, but not limited to, identification of formerly-contaminated properties that have been released for reuse, properties where environmental deed restrictions have been recorded to prevent inappropriate land uses, and risk characterization information that is used to assess potential impacts to public health and the environment at contaminated sites.

A review of the CA ENVIROSTOR list, as provided by EDR, and dated 07/22/2024 has revealed that there are 82 CA ENVIROSTOR sites within approximately 1 mile of the target property.

Equal/Higher Elevation	Address	Direction / Distance	Map ID	Page
SWIFT ADHESIVES AND Facility Id: 19280498 Status: Refer: Other Agency	***3760 JEWEL AVE***	***WNW 1/8 - 1/4 (0.182 mi.)***	***S166***	***987***
FORMER VERNON TERMIN Facility Id: 60002228 Status: Active	***2522-2660 EAST 37TH***	***WNW 1/4 - 1/2 (0.339 mi.)***	***AB214***	***1357***
VERNON METERS FACILI Facility Id: 60002492 Status: Active	***2510 EAST 37TH STREE***	***WNW 1/4 - 1/2 (0.339 mi.)***	***AB215***	***1367***
STAUFFER CHEMICAL Facility Id: 19281199 Status: Refer: RWQCB	3200 EAST 26TH STREE	NNE 1/4 - 1/2 (0.340 mi.)	AC216	1372
DUTCH BOY, LA PLANT Facility Id: 19280088 Status: Refer: Other Agency	3113 EAST 26TH STREE	NNE 1/4 - 1/2 (0.360 mi.)	AC217	1373
ERB AND GRAY SCIENTI Facility Id: 19870001 Status: Certified	***3101 EAST 26TH STREE***	***N 1/4 - 1/2 (0.364 mi.)***	***AC219***	***1376***
HANNIBAL INDUSTRIES Facility Id: 60001487 Status: No Action Required	3851 38TH ST	WNW 1/4 - 1/2 (0.408 mi.)	224	1389
RITTENHOUSE	2440 EAST 38TH STREE	W 1/2 - 1 (0.504 mi.)	251	1493

Facility Id: 60001176 Status: No Action Required				
MAAS HANSEN STEEL CO Facility Id: 60000704 Status: No Action Required	2435 EAST 37TH ST	WNW 1/2 - 1 (0.528 mi.)	AL254	1496
TELEDYNE WESTERN WIR Facility Id: 19330254 Status: No Further Action	2425 EAST 30TH STREE	WNW 1/2 - 1 (0.553 mi.)	AL255	1498
ABEGG AND REINHOLD C Facility Id: 19350012 Status: No Further Action	2533 EAST 26TH STREE	NW 1/2 - 1 (0.581 mi.)	258	1509
FLO-TRONIC METAL MAN Facility Id: 19340008 Status: Refer: Other Agency	2885 EAST WASHINGTON	N 1/2 - 1 (0.605 mi.)	259	1510
INDUSTRIAL SERVICE O Facility Id: 80001737 Status: Active	***1700 S SOTO STREET***	***N 1/2 - 1 (0.626 mi.)***	***AO266***	***1682***
LOT, SE CORNER OF 25 Facility Id: 60001713 Status: No Further Action	2500 EAST 25TH STREE	NW 1/2 - 1 (0.660 mi.)	AQ270	1991
EKCO METALS Facility Id: 80001375 Facility Id: 19500244 Status: Active Status: Refer: RCRA	***1700 PERRINO PL***	***N 1/2 - 1 (0.666 mi.)***	***271***	***1993***
P. KAY METAL , INC. Facility Id: 60001842 Status: Active	***2448 E 25TH ST***	***NW 1/2 - 1 (0.672 mi.)***	***AQ273***	***2051***
KELLOGG OIL COMPANY Facility Id: 19290280 Status: Refer: Other Agency	2465 EAST 25TH STREE	NW 1/2 - 1 (0.680 mi.)	AQ275	2254
ELLIS PAINT CO Facility Id: 80001535 Status: Active	***3150 E PICO BLVD***	***NNE 1/2 - 1 (0.724 mi.)***	***AS282***	***2555***
BARDCO MANUFACTURING Facility Id: 19360495 Status: Refer: EPA	2450 EAST 23RD STREE	NW 1/2 - 1 (0.771 mi.)	AX299	3102
INDUSTRIAL WIRE PROD Facility Id: 19330336 Status: Refer: Other Agency	***2451 EAST 23RD STREE***	***NW 1/2 - 1 (0.795 mi.)***	***AX305***	***3136***
REBILT METALIZING Facility Id: 60001180 Status: No Action Required	2229 EAST 38TH STREE	W 1/2 - 1 (0.823 mi.)	315	3686
LOS ANGELES USN REPA Facility Id: 80001031 Status: Inactive - Needs Evaluation		WNW 1/2 - 1 (0.830 mi.)	BC317	3693
SEEWACK PROPERTY Facility Id: 19350469 Status: Certified	***3136 EAST 11TH STREE***	***NNE 1/2 - 1 (0.835 mi.)***	***320***	***3709***
VERNON PERCHLORATE	***SACO ST***	***WNW 1/2 - 1 (0.837 mi.)***	***BD321***	***3713***

Facility Id: 60002462
Status: Active

MYSTREE,INC	***2115 E 27TH ST***	***WNW 1/2 - 1 (0.838 mi.)***	***BC322***	***3728***
Facility Id: 60001207				
Status: No Action Required				
M-5 STEEL, INC.	2901-2921 SACO STREE	WNW 1/2 - 1 (0.845 mi.)	BD324	3824
Facility Id: 19330374				
Status: Refer: Other Agency				
REDONDO JUNCTION DIE	***2435 E WASHINGTON BL***	***NNW 1/2 - 1 (0.856 mi.)***	***BF328***	***3840***
Facility Id: 19400012				
Status: Active				
FIRST NATIONWIDE BAN	2309/2311 SOUTH SANT	NW 1/2 - 1 (0.868 mi.)	329	3865
Facility Id: 19340758				
Status: No Further Action				
CITY NATIONAL BANK	***2209 SOUTH SANTA FE***	***NW 1/2 - 1 (0.878 mi.)***	***331***	***3868***
Facility Id: 19340752				
Status: No Further Action				
CROWN COACH	***2429 EAST WASHINGTON***	***NW 1/2 - 1 (0.880 mi.)***	***BG332***	***3871***
Facility Id: 19400008				
Status: Certified O&M - Land Use Restrictions Only				
DEPT OF GENERAL SERV	***2425 E WASHINGTON BL***	***NW 1/2 - 1 (0.888 mi.)***	***BG333***	***3884***
Facility Id: 19400011				
Status: No Further Action				
BENDER MACHINE INC	***2150 E 37TH ST***	***W 1/2 - 1 (0.909 mi.)***	***334***	***3894***
Facility Id: 60001859				
Status: Certified O&M - Land Use Restrictions Only				
2011-2031 EAST 27TH	***2011 EAST 27TH STREE***	***WNW 1/2 - 1 (0.945 mi.)***	***341***	***3952***
Facility Id: 60003156				
Status: Active				

Lower Elevation	**Address**	**Direction / Distance**	**Map ID**	**Page**
MALLINCKRODT CORPORA	3016 E 44TH STREET	SE 1/8 - 1/4 (0.152 mi.)	P144	819
Facility Id: 19280413				
Status: No Further Action				
HOFFMAN BROS. PACKIN	***2731 SOUTH SOTO STRE***	***NNW 1/8 - 1/4 (0.245 mi.)***	***Z200***	***1243***
Facility Id: 19340760				
Status: No Further Action				
SCHUSTER FLEXIBLE PA	***4553 SEVILLE AVE***	***SSW 1/4 - 1/2 (0.293 mi.)***	***213***	***1328***
Facility Id: 60001907				
Status: Active				
AIR PROD & CHEM INC	***3305 E 26TH ST***	***NE 1/4 - 1/2 (0.419 mi.)***	***AE227***	***1393***
Facility Id: 71002640				
Status: Refer: Other Agency				
ARCADIA INC	***2665 LEONIS BLVD***	***SSW 1/4 - 1/2 (0.425 mi.)***	***229***	***1411***
Facility Id: 60001703				
Status: Refer: Other Agency				
FILTROL CORP.	3305 E. BANDINI BOUL	E 1/4 - 1/2 (0.436 mi.)	AF234	1434
Facility Id: 71002638				
Status: Refer: Other Agency				
TC TOYS	4545 PACIFIC BOULEVA	SW 1/4 - 1/2 (0.444 mi.)	235	1435

Facility Id: 60001184 Status: No Action Required				
CHAMPION ARMATURE CO Facility Id: 19360004 Status: Refer: Other Agency	4632-4642 PACIFIC BO	SW 1/4 - 1/2 (0.459 mi.)	AG238	1438
ALISU 4901 Facility Id: 60002375 Status: Active	***4901 SOUTH BOYLE AVE***	***SSE 1/4 - 1/2 (0.465 mi.)***	***AI242***	***1448***
NI INDUSTRIES, INC. Facility Id: 60002835 Status: Refer: EPA	***4900 S BOYLE AVE***	***SSE 1/4 - 1/2 (0.470 mi.)***	***AI244***	***1465***
KENNEDY NAME PLATE C Facility Id: 71003002 Status: Refer: Other Agency	4501 PACIFIC BOULEVA	WSW 1/4 - 1/2 (0.493 mi.)	249	1491
LINCOLN FOUNDRY CORP Facility Id: 80001027 Status: Inactive - Needs Evaluation	***2525 E ST***	***SW 1/2 - 1 (0.527 mi.)***	***AK252***	***1494***
ANGELUS SANITARY CAN Facility Id: 19350017 Status: No Further Action	***4900 PACIFIC BLVD***	***SSW 1/2 - 1 (0.561 mi.)***	***256***	***1499***
HAYMAN, B COMPANY IN Facility Id: 19350157 Status: No Further Action	3301 LEONIS BOULEVAR	SE 1/2 - 1 (0.578 mi.)	257	1508
FILTROL Facility Id: 19320193 Status: Refer: RCRA	3200 EAST WASHINGTON	NE 1/2 - 1 (0.615 mi.)	AM260	1512
OWENS ILLINOIS - PLA Facility Id: 60001490 Status: Inactive - Action Required	***2901 FRUITLAND AVE***	***S 1/2 - 1 (0.618 mi.)***	***262***	***1514***
4906 ALCOA Facility Id: 60002498 Status: Certified O&M - Land Use Restrictions Only	***4906 ALCOA AVENUE***	***SE 1/2 - 1 (0.618 mi.)***	***263***	***1566***
DETREX CHEM IND INC Facility Id: 80001348 Facility Id: 19280370 Status: Active Status: Refer: RCRA	***3027 FRUITLAND AVE***	***SSE 1/2 - 1 (0.624 mi.)***	***AN265***	***1582***
3270 E WASHINGTON Facility Id: 60002627 Status: Active	***3270 E WASHINGTON BO***	***NE 1/2 - 1 (0.655 mi.)***	***AP269***	***1977***
ARCADIA, INC. Facility Id: 71003535 Status: Refer: Other Agency	3225 E. WASHINGTON B	NE 1/2 - 1 (0.667 mi.)	272	2050
D/K ENVIRONMENTAL Facility Id: 80001856 Status: Certified	***3650 E 26TH ST***	***ENE 1/2 - 1 (0.702 mi.)***	***AR278***	***2469***
CHEM-TECH SYSTEMS, I Facility Id: 19330368 Status: Refer: RCRA	***3650 EAST 26TH STREE***	***ENE 1/2 - 1 (0.702 mi.)***	***AR280***	***2540***
BARKSDALE, INC.	***3211 FRUITLAND AVE***	***SE 1/2 - 1 (0.713 mi.)***	***281***	***2542***

Facility Id: 71002097 Status: Refer: Other Agency				
EDISON/VERNON Facility Id: 19490180 Status: Refer: Other Agency	2323 EAST VERNON AVE	WSW 1/2 - 1 (0.726 mi.)	284	2819
PACIFIC PUMP WORKS Facility Id: 80001124 Status: Inactive - Needs Evaluation		S 1/2 - 1 (0.729 mi.)	AT286	2821
AAD DISTRIBUTION & D Facility Id: 80001469 Status: Refer: SMBRP	***2306 E 38TH ST***	***W 1/2 - 1 (0.738 mi.)***	***AU287***	***2822***
DTSC Facility Id: 19000031 Status: Certified O&M - Land Use Restrictions Only	***2306 E 38TH ST***	***W 1/2 - 1 (0.738 mi.)***	***AU289***	***2832***
UNI UNI, INC Facility Id: 60001250 Status: Active	***5215 SOUTH BOYLE AVE***	***SSE 1/2 - 1 (0.742 mi.)***	***AV293***	***3029***
NI INDUSTRIES, INC. Facility Id: 19340260 Status: Refer: RCRA	***5215 BOYLE AVE***	***SSE 1/2 - 1 (0.742 mi.)***	***AV295***	***3086***
KESHBAF KNITTING, IN Facility Id: 19300044 Status: No Further Action	***2525 FRUITLAND AVE***	***SSW 1/2 - 1 (0.749 mi.)***	***296***	***3098***
LA RIVER IMPR SEC VL Facility Id: 80000296 Status: Inactive - Needs Evaluation		E 1/2 - 1 (0.762 mi.)	AW298	3101
CERTIFIED ENAMELING Facility Id: 71002679 Status: No Action Required	3342 EMERY STREET	NE 1/2 - 1 (0.773 mi.)	300	3104
ANR FREIGHT LINES, I Facility Id: 19420031 Status: Certified O&M - Land Use Restrictions Only	***3677 BANDINI BLVD***	***E 1/2 - 1 (0.776 mi.)***	***AW301***	***3105***
AIR CRAFT X-RAY Facility Id: 60001484 Status: No Action Required	***5216 S PACIFIC BLVD***	***SSW 1/2 - 1 (0.777 mi.)***	***AY303***	***3133***
AIRCRAFT X-RAY LABOR Facility Id: 71002118 Status: Refer: Other Agency	2621 E. 53RD STREET	SSW 1/2 - 1 (0.783 mi.)	AY304	3135
ARMOLOY OF SO CA INC Facility Id: 80001662 Facility Id: 19360514 Status: Certified O&M - Land Use Restrictions Only Status: Refer: RCRA	***3325 UNION PACIFIC A***	***NE 1/2 - 1 (0.797 mi.)***	***AZ306***	***3140***
SIEMENS WATER TECHNO Facility Id: 80001728 Status: No Further Action	5375 S. BOYLE AVE.	SSE 1/2 - 1 (0.800 mi.)	BA307	3153
OLIN HUNT SPECIALTY Facility Id: 80001641 Status: Certified O&M - Land Use Restrictions Only	***4265-A CHARTER STREE***	***ESE 1/2 - 1 (0.809 mi.)***	***BB311***	***3619***
FLOWSERVE	***2300 VERNON***	***WSW 1/2 - 1 (0.812 mi.)***	***312***	***3630***

Facility Id: 60001533 Status: Inactive - Needs Evaluation				
LOS ANGELES GALVANIZ Facility Id: 60002709 Status: No Action Required	***2524 E 52ND ST***	***SSW 1/2 - 1 (0.814 mi.)***	***313***	***3645***
CHRISTENSEN PLATING Facility Id: 60001485 Status: Inactive - Action Required	2455 EAST 52ND ST	SW 1/2 - 1 (0.819 mi.)	314	3685
ELECTROMATIC INC Facility Id: 71002647 Status: Refer: Other Agency	***3349 UNION PACIFIC A***	***NE 1/2 - 1 (0.827 mi.)***	***AZ316***	***3687***
BRONZEWAY PLATING CO Facility Id: 71002283 Status: No Further Action	***3432 E 15TH ST***	***NE 1/2 - 1 (0.832 mi.)***	***319***	***3695***
PECHINEY CAST PLATE Facility Id: 60001187 Status: Active	***3200 FRUITLAND AVE***	***SSE 1/2 - 1 (0.841 mi.)***	***323***	***3732***
MERCO CO. Facility Id: 80001104 Status: Inactive - Needs Evaluation		ESE 1/2 - 1 (0.850 mi.)	BE326	3826
WESTERN METAL FINISH Facility Id: 19340290 Status: No Further Action	***5304 ALCOA AVENUE***	***SE 1/2 - 1 (0.872 mi.)***	***330***	***3866***
FERRO UNION Facility Id: 19420034 Status: Certified / Operation & Maintenance	***3691 AND 3695 BANDIN***	***E 1/2 - 1 (0.914 mi.)***	***335***	***3916***
CALIFORNIA ENVIRONME Facility Id: 80001486 Facility Id: 80001758 Status: Inactive - Needs Evaluation	***3691 BANDINI BLVD***	***E 1/2 - 1 (0.916 mi.)***	***BH338***	***3942***
BAASH-ROSS TOOL COMP Facility Id: 80000983 Status: Inactive - Needs Evaluation	5512 S. BOYLE AVE	SSE 1/2 - 1 (0.959 mi.)	342	3957

Lists of state and tribal landfills and solid waste disposal facilities

CA SWF/LF: The Solid Waste Facilities/Landfill Sites records typically contain an inventory of solid waste disposal facilities or landfills in a particular state. The data come from the Integrated Waste Management Board's Solid Waste Information System (SWIS) database.

A review of the CA SWF/LF list, as provided by EDR, has revealed that there are 3 CA SWF/LF sites within approximately 0.5 miles of the target property.

Equal/Higher Elevation	Address	Direction / Distance	Map ID	Page
STRATEGIC MATERIALS Database: SWF/LF (SWIS), Date of Government Version: 08/05/2024 Facility ID: 19-DE-0002 Operational Status: Active	3211 26TH STREET	NNE 1/4 - 1/2 (0.371 mi.)	AD220	1381

Regulation Status: Notification

DYRT LABS INC: VERNO ***2550 E 27TH ST*** ***NW 1/4 - 1/2 (0.465 mi.)*** ***AH241*** ***1442***
Database: SWF/LF (SWIS), Date of Government Version: 08/05/2024
Facility ID: 19-DE-0012
Operational Status: Planned
Regulation Status: Notification

BRAKE DELIVERY SERVI ***2626 E 26TH ST*** ***NW 1/4 - 1/2 (0.470 mi.)*** ***AJ245*** ***1471***
Database: SWF/LF (SWIS), Date of Government Version: 08/05/2024
Facility ID: 19-DE-0006
Facility ID: 19-DE-0009
Operational Status: Closed
Regulation Status: Pre-regulation

WA SWF/LF: The Solid Waste Facilities/Landfill Sites records typically contain an inventory of solid waste disposal facilities or landfills in a particular state. The data come from the Department of Ecology's Solid Waste Facilities Handbook.

A review of the WA SWF/LF list, as provided by EDR, has revealed that there is 1 WA SWF/LF site within approximately 0.5 miles of the target property.

Lower Elevation	Address	Direction / Distance	Map ID	Page
LOS ANGELES FIBER /	4920 BOYLE AVENUE	SSE 1/4 - 1/2 (0.499 mi.)	AI250	1492

Database: SWF/LF, Date of Government Version: 06/06/2024
Facility Type: Recycling (non-regulated)
Facility ID: 1940
Permit Status: Unregulated

Lists of state and tribal leaking storage tanks

CA LUST: Leaking Underground Storage Tank (LUST) Sites included in GeoTracker. GeoTracker is the Water Boards data management system for sites that impact, or have the potential to impact, water quality in California, with emphasis on groundwater.

A review of the CA LUST list, as provided by EDR, has revealed that there are 8 CA LUST sites within approximately 0.5 miles of the target property.

Equal/Higher Elevation	Address	Direction / Distance	Map ID	Page
CHEVRON STATION 9411	***3660 S SOTO ST***	***NNW 0 - 1/8 (0.044 mi.)***	***H104***	***603***

Database: LUST REG 4, Date of Government Version: 09/07/2004
Database: LUST, Date of Government Version: 08/28/2024
Status: Completed - Case Closed
Facility Id: 900580116
Status: Case Closed
Global Id: T0603701147
Global ID: T0603701147

APA TRUCKING ***2634 026TH ST*** ***NW 1/4 - 1/2 (0.479 mi.)*** ***AJ247*** ***1487***
Database: LUST REG 4, Date of Government Version: 09/07/2004
Database: LUST, Date of Government Version: 08/28/2024
Status: Completed - Case Closed

Facility Id: 012789-01
Status: Case Closed
Global Id: T0603700052
Global ID: T0603700052

Lower Elevation	Address	Direction / Distance	Map ID	Page
COAST PACKING COMPAN	***3275 VERNON AVE E***	***ESE 0 - 1/8 (0.019 mi.)***	***C83***	***467***

Database: LUST REG 4, Date of Government Version: 09/07/2004
Database: LUST, Date of Government Version: 08/28/2024
Status: Completed - Case Closed
Facility Id: 900580034
Status: Case Closed
Global Id: T0603701140
Global ID: T0603701140

BANDINI TRUCK TERMIN	***3152 BANDINI BLVD***	***E 1/4 - 1/2 (0.251 mi.)***	***AA208***	***1291***

Database: LUST REG 4, Date of Government Version: 09/07/2004
Facility Id: 900230207
Status: Post remedial action monitoring
Global ID: T0603700671

BANDINI TRUCK TERMIN	***3152 BANDINI BLVD***	***E 1/4 - 1/2 (0.251 mi.)***	***AA209***	***1318***

Database: LUST, Date of Government Version: 08/28/2024
Status: Completed - Case Closed
Global Id: T0603700671

AUTOMOTIVE BATTERY P	***3211 026TH ST E***	***NE 1/4 - 1/2 (0.406 mi.)***	***AE223***	***1385***

Database: LUST REG 4, Date of Government Version: 09/07/2004
Database: LUST, Date of Government Version: 08/28/2024
Status: Completed - Case Closed
Facility Id: 006011
Status: Case Closed
Global Id: T0603700044
Global ID: T0603700044

AIR PRODUCTS & CHEMI	***3305 26TH ST E***	***NE 1/4 - 1/2 (0.419 mi.)***	***AE226***	***1391***

Database: LUST, Date of Government Version: 08/28/2024
Status: Completed - Case Closed
Global Id: T10000005435

HARSHAW/FILTROL	***3305 BANDINI BLVD***	***E 1/4 - 1/2 (0.436 mi.)***	***AF230***	***1422***

Database: LUST REG 4, Date of Government Version: 09/07/2004
Facility Id: 900230070
Status: Pollution Characterization
Global ID: T0603700659

CA CPS-SLIC: Cleanup Program Sites (CPS; also known as Site Cleanups [SC] and formerly known as Spills, Leaks, Investigations, and Cleanups [SLIC] sites) included in GeoTracker. GeoTracker is the Water Boards data management system for sites that impact, or have the potential to impact, water quality in California, with emphasis on groundwater.

A review of the CA CPS-SLIC list, as provided by EDR, has revealed that there are 6 CA CPS-SLIC sites within approximately 0.5 miles of the target property.

Equal/Higher Elevation	Address	Direction / Distance	Map ID	Page
VERNON TERMINAL	***2709 37TH STREET***	***NW 0 - 1/8 (0.123 mi.)***	***L132***	***783***

Database: CPS-SLIC, Date of Government Version: 08/28/2024

Global Id: T10000016433
Facility Status: Open - Transferred to Other Agency

ACTA NORTH - PERMANE	***3251 26TH STREET***	***NNE 1/4 - 1/2 (0.420 mi.)***	***AD228***	***1410***

Database: CPS-SLIC, Date of Government Version: 08/28/2024
Global Id: SL0603770313
Facility Status: Completed - Case Closed

BRAKE DELIVERY SERVI	***2626 E 26TH ST***	***NW 1/4 - 1/2 (0.470 mi.)***	***AJ245***	***1471***

Database: CPS-SLIC, Date of Government Version: 08/28/2024
Global Id: T10000021573
Facility Status: Open - Site Assessment

Lower Elevation	Address	Direction / Distance	Map ID	Page
STAUFFER CHEMICAL	***3200 026TH***	***NNE 1/4 - 1/2 (0.277 mi.)***	***212***	***1325***

Database: CPS-SLIC, Date of Government Version: 08/28/2024
Database: SLIC REG 4, Date of Government Version: 11/17/2004
Global Id: SLT4L4721819
Facility Status: Open - Assessment & Interim Remedial Action
Facility Status: Inactive

3305 BANDINI BLVD	***3305 BANDINI BLVD***	***E 1/4 - 1/2 (0.436 mi.)***	***AF231***	***1428***

Database: SLIC REG 4, Date of Government Version: 11/17/2004

HARSHAW/FILTROL	***3305 BANDINI***	***E 1/4 - 1/2 (0.436 mi.)***	***AF233***	***1430***

Database: CPS-SLIC, Date of Government Version: 08/28/2024
Global Id: T0603700659
Facility Status: Open - Site Assessment

Lists of state and tribal registered storage tanks

CA UST: The Underground Storage Tank database contains registered USTs. USTs are regulated under Subtitle I of the Resource Conservation and Recovery Act (RCRA). The data come from the State Water Resources Control Board's Hazardous Substance Storage Container Database.

A review of the CA UST list, as provided by EDR, has revealed that there are 9 CA UST sites within approximately 0.25 miles of the target property.

Equal/Higher Elevation	Address	Direction / Distance	Map ID	Page
TORRANCE LOGISTICS C	2709 E 37TH ST	NW 0 - 1/8 (0.123 mi.)	L123	686

Database: UST, Date of Government Version: 08/28/2024
Facility Id: VERN

Lower Elevation	Address	Direction / Distance	Map ID	Page
BARENTS INC	3031 E VERNON AVE	SSW 0 - 1/8 (0.033 mi.)	G94	565

Database: UST, Date of Government Version: 08/28/2024

ZOHRAJ, LLC DBA: J &	3031 E VERNON AVE	SSW 0 - 1/8 (0.033 mi.)	G98	587

Database: UST, Date of Government Version: 08/28/2024

VERNON SOTO INC.	3031 E VERNON AVE	SSW 0 - 1/8 (0.033 mi.)	G101	594

Database: UST, Date of Government Version: 08/28/2024

GARY'S LEATHER CREAT	***2850 E VERNON AVE***	***SW 1/8 - 1/4 (0.142 mi.)***	***O142***	***816***

Database: UST, Date of Government Version: 08/28/2024

Facility Id: 25118				
HOLLIDAY ROCK - VERN Database: UST, Date of Government Version: 08/28/2024 Facility Id: VERN	2822 S SOTO ST	NNE 1/8 - 1/4 (0.177 mi.)	Q155	889
COUNTY OF LOS ANGELE Database: UST, Date of Government Version: 08/28/2024	2800 S SOTO ST	N 1/8 - 1/4 (0.198 mi.)	T176	1019
CITY OF VERNON FIRE Database: UST, Date of Government Version: 08/28/2024	2800 S SOTO ST	N 1/8 - 1/4 (0.198 mi.)	T177	1021
CITY OF VERNON FIRE Database: UST, Date of Government Version: 08/28/2024	2800 S SOTO ST # FD	N 1/8 - 1/4 (0.198 mi.)	T178	1022

CA AST: A listing of aboveground storage tank petroleum storage tank locations.

A review of the CA AST list, as provided by EDR, has revealed that there are 10 CA AST sites within approximately 0.25 miles of the target property.

Equal/Higher Elevation	Address	Direction / Distance	Map ID	Page
CLOUGHERTY PACKING, Database: AST, Date of Government Version: 07/06/2016	2750 E 37TH ST	0 - 1/8 (0.000 mi.)	B47	347
FJ FOODSERVICE, INC. Database: AST, Date of Government Version: 07/06/2016	3883 S SOTO ST	SW 0 - 1/8 (0.015 mi.)	F75	447
EXXON MOBIL CORPORAT Database: AST, Date of Government Version: 07/06/2016	2709 EAST 37TH ST.	NW 0 - 1/8 (0.123 mi.)	L121	685
Not reported Database: AST, Date of Government Version: 07/06/2016	2709 E 37TH ST	NW 0 - 1/8 (0.123 mi.)	L124	689
EXXONMOBIL CORPORATI Database: AST, Date of Government Version: 07/06/2016	2709 E 37TH ST	NW 0 - 1/8 (0.123 mi.)	L125	689
EXXON MOBIL CORPORAT Database: AST, Date of Government Version: 07/06/2016	2619 EAST 37TH ST.	WNW 1/8 - 1/4 (0.219 mi.)	X192	1171
EXXONMOBIL OIL CORPO Database: AST, Date of Government Version: 07/06/2016	***2619 E 37TH ST***	***WNW 1/8 - 1/4 (0.219 mi.)***	***X193***	***1171***

Lower Elevation	Address	Direction / Distance	Map ID	Page
CLOUGHERTY PACKING, Database: AST, Date of Government Version: 07/06/2016	3163 E VERNON AVE	0 - 1/8 (0.000 mi.)	C52	366
TREMCO, INC. Database: AST, Date of Government Version: 07/06/2016	3060 EAST 44TH ST.	SE 1/8 - 1/4 (0.181 mi.)	R162	969
TREMCO Database: AST, Date of Government Version: 07/06/2016	3060 E 44TH ST	SE 1/8 - 1/4 (0.181 mi.)	R164	986

Lists of state and tribal voluntary cleanup sites

CA VCP: Contains low threat level properties with either confirmed or unconfirmed releases and the project proponents have request that DTSC oversee investigation and/or cleanup activities and have agreed to provide coverage for DTSC's costs.

A review of the CA VCP list, as provided by EDR, and dated 07/22/2024 has revealed that there are 5

CA VCP sites within approximately 0.5 miles of the target property.

Equal/Higher Elevation	Address	Direction / Distance	Map ID	Page
FORMER VERNON TERMIN Status: Active Facility Id: 60002228	***2522-2660 EAST 37TH***	***WNW 1/4 - 1/2 (0.339 mi.)***	***AB214***	***1357***
VERNON METERS FACILI Status: Active Facility Id: 60002492	***2510 EAST 37TH STREE***	***WNW 1/4 - 1/2 (0.339 mi.)***	***AB215***	***1367***

Lower Elevation	Address	Direction / Distance	Map ID	Page
HOFFMAN BROS. PACKIN Status: No Further Action Facility Id: 19340760	***2731 SOUTH SOTO STRE***	***NNW 1/8 - 1/4 (0.245 mi.)***	***Z200***	***1243***
SCHUSTER FLEXIBLE PA Status: Active Facility Id: 60001907	***4553 SEVILLE AVE***	***SSW 1/4 - 1/2 (0.293 mi.)***	***213***	***1328***
ALISU 4901 Status: Active Facility Id: 60002375	***4901 SOUTH BOYLE AVE***	***SSE 1/4 - 1/2 (0.465 mi.)***	***AI242***	***1448***

ADDITIONAL ENVIRONMENTAL RECORDS

Local Lists of Landfill / Solid Waste Disposal Sites

CA WMUDS/SWAT: The Waste Management Unit Database System is used for program tracking and inventory of waste management units. The source is the State Water Resources Control Board.

A review of the CA WMUDS/SWAT list, as provided by EDR, and dated 04/01/2000 has revealed that there are 2 CA WMUDS/SWAT sites within approximately 0.5 miles of the target property.

Equal/Higher Elevation	Address	Direction / Distance	Map ID	Page
SPARKS PIT-VERNON	S 26TH ST W OF LA RI	NNW 1/4 - 1/2 (0.454 mi.)	237	1437

Lower Elevation	Address	Direction / Distance	Map ID	Page
VERNON PAVING COMPAN	***3150 BANDINI BLVD***	***ENE 1/4 - 1/2 (0.260 mi.)***	***AA211***	***1323***

Local Lists of Hazardous waste / Contaminated Sites

CA AOCONCERN: San Gabriel Valley areas where VOC contamination is at or above the MCL as designated by region 9 EPA office. Date of Government Version: 3/30/2009 Exide Site area is a cleanup plan of lead-impacted soil surrounding the former Exide Facility as designated by the DTSC. Date of Government Version: 7/17/2017

A review of the CA AOCONCERN list, as provided by EDR, has revealed that there is 1 CA AOCONCERN site

within approximately 1 mile of the target property.

Equal/Higher Elevation	Address	Direction / Distance	Map ID	Page
FORMER EXIDE FACILIT		0 - 1/8 (0.000 mi.)	0	329

CA HIST Cal-Sites: Formerly known as ASPIS, this database contains both known and potential hazardous substance sites. The source is the California Department of Toxic Substance Control. No longer updated by the state agency. It has been replaced by ENVIROSTOR.

A review of the CA HIST Cal-Sites list, as provided by EDR, and dated 08/08/2005 has revealed that there are 5 CA HIST Cal-Sites sites within approximately 1 mile of the target property.

Equal/Higher Elevation	Address	Direction / Distance	Map ID	Page
ERB AND GRAY SCIENTI	***3101 EAST 26TH STREE***	***N 1/4 - 1/2 (0.364 mi.)***	***AC219***	***1376***
AMTRAK	***2435 E WASHINGTON BL***	***NNW 1/2 - 1 (0.856 mi.)***	***BF327***	***3827***
Lower Elevation	**Address**	**Direction / Distance**	**Map ID**	**Page**
AAD	2306 E. 38TH STREET	W 1/2 - 1 (0.738 mi.)	AU288	2829
ANR FREIGHT SYSTEMS,	***3677 BANDINI BLVD***	***E 1/2 - 1 (0.776 mi.)***	***AW302***	***3121***
FERRO UNION	***3691 AND 3695 BANDIN***	***E 1/2 - 1 (0.914 mi.)***	***335***	***3916***

CA CERS HAZ WASTE: List of sites in the California Environmental Protection Agency (CalEPA) Regulated Site Portal which fall under the Hazardous Chemical Management, Hazardous Waste Onsite Treatment, Household Hazardous Waste Collection, Hazardous Waste Generator, and RCRA LQ HW Generator programs.

A review of the CA CERS HAZ WASTE list, as provided by EDR, and dated 07/10/2024 has revealed that there are 17 CA CERS HAZ WASTE sites within approximately 0.25 miles of the target property.

Equal/Higher Elevation	Address	Direction / Distance	Map ID	Page
VERNON TERMINAL	***2709 E 37TH ST***	***NW 0 - 1/8 (0.123 mi.)***	***L131***	***725***
EXXONMOBIL OIL CORPO	***2619 E 37TH ST***	***WNW 1/8 - 1/4 (0.219 mi.)***	***X193***	***1171***
Lower Elevation	**Address**	**Direction / Distance**	**Map ID**	**Page**
COAST PACKING COMPAN	***3275 E VERNON AVE***	***ESE 0 - 1/8 (0.019 mi.)***	***C85***	***473***
VERNON SOTO INC.	***3031 E VERNON AVE***	***SSW 0 - 1/8 (0.033 mi.)***	***G92***	***543***
REYNALDO'S MEXICAN F	3301 E VERNON AVE	ESE 0 - 1/8 (0.095 mi.)	I108	624
GREAT AMERICAN PACKA	***4361 S SOTO ST***	***SSW 0 - 1/8 (0.108 mi.)***	***J111***	***634***
LINEAGE LOGISTICS VE	***2825 E 44TH ST***	***S 0 - 1/8 (0.120 mi.)***	***K118***	***678***
OVERHILL FARMS NO 2	***3055 E 44TH ST***	***SE 1/8 - 1/4 (0.156 mi.)***	***P148***	***824***
LOS ANGELES TRUCK AN	***3056 BANDINI BLVD***	***ENE 1/8 - 1/4 (0.169 mi.)***	***N152***	***866***
LIVINGSTON-GRAHAM IN	***2822 S SOTO ST***	***NNE 1/8 - 1/4 (0.177 mi.)***	***Q160***	***907***
CITY OF VERNON, VERN	***2800 S SOTO ST***	***N 1/8 - 1/4 (0.198 mi.)***	***T174***	***1011***
AT&T MOBILITY - (USI	***2800 S SOTO ST***	***N 1/8 - 1/4 (0.198 mi.)***	***T175***	***1017***
SUPERIOR LITHOGRAPHI	***3059 BANDINI BLVD***	***ENE 1/8 - 1/4 (0.199 mi.)***	***V185***	***1067***
ENGINE TREND, INC	***4515 S SOTO ST***	***SSW 1/8 - 1/4 (0.207 mi.)***	***U187***	***1136***
INTERAMERICAN PUBLIC	***2727 E VERNON AVE***	***WSW 1/8 - 1/4 (0.241 mi.)***	***Y197***	***1218***
HOFFMAN BROS PACKING	***2731 S SOTO ST***	***NNW 1/8 - 1/4 (0.245 mi.)***	***Z202***	***1255***
LINEAGE VERNON 1-3	***3141 E 44TH ST***	***ESE 1/8 - 1/4 (0.249 mi.)***	***W207***	***1283***

Local Lists of Registered Storage Tanks

CA SWEEPS UST: Statewide Environmental Evaluation and Planning System. This underground storage tank listing was updated and maintained by a company contacted by the SWRCB in the early 1990's. The listing is no longer updated or maintained. The local agency is the contact for more information on a site on the SWEEPS list.

A review of the CA SWEEPS UST list, as provided by EDR, and dated 06/01/1994 has revealed that there are 21 CA SWEEPS UST sites within approximately 0.25 miles of the target property.

Equal/Higher Elevation	Address	Direction / Distance	Map ID	Page
TAYLOR BUS SVC Comp Number: 3400	***3811 S SOTO***	***W 0 - 1/8 (0.021 mi.)***	***E88***	***530***
94111 Status: A Tank Status: A Comp Number: 3380	***3600 S SOTO ST***	***NNW 0 - 1/8 (0.044 mi.)***	***H102***	***598***
JOHNS MANVILLE (TENA Comp Number: 4940	***3751 JEWEL AVENUE***	***WNW 1/8 - 1/4 (0.190 mi.)***	***S172***	***1009***
EXXONMOBIL OIL CORPO Status: A Tank Status: A Comp Number: 4380 Comp Number: 4410	***2619 E 37TH ST***	***WNW 1/8 - 1/4 (0.219 mi.)***	***X193***	***1171***

Lower Elevation	Address	Direction / Distance	Map ID	Page
BEEFCO SERVICES, INC Comp Number: 1650	***3163 E VERNON AVE***	***0 - 1/8 (0.000 mi.)***	***C55***	***369***
COAST PACKING CO. Comp Number: 3670	***3275 E VERNON AVE***	***ESE 0 - 1/8 (0.019 mi.)***	***C84***	***471***
VERNON SOTO INC Status: A Tank Status: A Comp Number: 4880	***3031 E VERNON AVE***	***SSW 0 - 1/8 (0.033 mi.)***	***G99***	***589***
OSCAR MAYER FOODS CO Status: A Tank Status: A Comp Number: 3690	***3301 E VERNON AVE***	***ESE 0 - 1/8 (0.095 mi.)***	***I107***	***613***
SOTO ASSOCIATES Status: A Tank Status: A Comp Number: 3700	3320 E VERNON AVE	ESE 1/8 - 1/4 (0.128 mi.)	I136	791
GEORGE MILLER CONSTR Comp Number: 1990	***3032 BANDINI BLVD***	***ENE 1/8 - 1/4 (0.134 mi.)***	***N140***	***798***
BOISE CASCADE Status: A Tank Status: A Comp Number: 1680	***2820 E 44TH***	***S 1/8 - 1/4 (0.142 mi.)***	***141***	***799***
GARY'S LEATHER CREAT	***2850 E VERNON AVE***	***SW 1/8 - 1/4 (0.142 mi.)***	***O142***	***816***

Status: A Comp Number: 8239				
LIVINGSTON-GRAHAM IN Status: A Tank Status: A Comp Number: 4460	***2822 S SOTO ST***	***NNE 1/8 - 1/4 (0.177 mi.)***	***Q160***	***907***
TREMCO INC. Comp Number: 4870	3060 44TH ST	SE 1/8 - 1/4 (0.181 mi.)	R165	987
PILOT WATER TOWER CO Comp Number: 3370	***2820 S SOTO ST***	***N 1/8 - 1/4 (0.183 mi.)***	***T168***	***996***
ABCO INDUSTRIAL SUPP Comp Number: 1450	***4425 S SOTO ST***	***SSW 1/8 - 1/4 (0.188 mi.)***	***U171***	***1008***
CITY OF VERNON #3 Status: A Tank Status: A Comp Number: 5020	***2800 S SOTO ST***	***N 1/8 - 1/4 (0.198 mi.)***	***T179***	***1024***
ACME MEAT CO INC-LEA Comp Number: 1660	***3377 VERNON AVENUE***	***ESE 1/8 - 1/4 (0.217 mi.)***	***190***	***1152***
INTERAMERICAN PUBLIC Comp Number: 3580	***2727 E VERNON AVE***	***WSW 1/8 - 1/4 (0.241 mi.)***	***Y197***	***1218***
HOFFMAN BROS PACKING Comp Number: 3360	***2731 S SOTO ST***	***NNW 1/8 - 1/4 (0.245 mi.)***	***Z202***	***1255***
OVERHILL FARMS Comp Number: 1600	***2716 E VERNON AVE***	***WSW 1/8 - 1/4 (0.245 mi.)***	***Y203***	***1266***

CA HIST UST: Historical UST Registered Database.

A review of the CA HIST UST list, as provided by EDR, and dated 10/15/1990 has revealed that there are 25 CA HIST UST sites within approximately 0.25 miles of the target property.

Equal/Higher Elevation	**Address**	**Direction / Distance**	**Map ID**	**Page**
TAYLOR BUS SVC Facility Id: 00000061006	***3811 S SOTO***	***W 0 - 1/8 (0.021 mi.)***	***E88***	***530***
MAX HORWITZ Facility Id: 00000039781	3745 S SOTO ST	NW 0 - 1/8 (0.021 mi.)	E90	537
94111 Facility Id: 00000062569	***3600 S SOTO ST***	***NNW 0 - 1/8 (0.044 mi.)***	***H102***	***598***
VERNON TERMINAL Facility Id: 00000061653	***2709 E 37TH ST***	***NW 0 - 1/8 (0.123 mi.)***	***L129***	***713***
VERNON TERMINAL	***2709 E 37TH ST***	***NW 0 - 1/8 (0.123 mi.)***	***L131***	***725***
JOHNS MANVILLE (TENA Facility Id: 00000016888	***3751 JEWEL AVENUE***	***WNW 1/8 - 1/4 (0.190 mi.)***	***S172***	***1009***
EXXONMOBIL OIL CORPO Facility Id: 00000016976	***2619 E 37TH ST***	***WNW 1/8 - 1/4 (0.219 mi.)***	***X193***	***1171***

Lower Elevation	**Address**	**Direction / Distance**	**Map ID**	**Page**
BEEFCO SERVICES, INC	***3163 E VERNON AVE***	***0 - 1/8 (0.000 mi.)***	***C55***	***369***

Facility Id: 00000005472				
COAST PACKING INC	***3275 E VERNON AVE***	***ESE 0 - 1/8 (0.019 mi.)***	***C82***	***461***
Facility Id: 00000005070				
OSCAR MAYER FOODS CO	***3301 E VERNON AVE***	***ESE 0 - 1/8 (0.095 mi.)***	***I107***	***613***
Facility Id: 00000016776				
LILIEN CORONET	3320 E VERNON AVE	ESE 1/8 - 1/4 (0.128 mi.)	I137	794
Facility Id: 00000050598				
GEORGE MILLER CONST	***3032 BANDINI***	***ENE 1/8 - 1/4 (0.134 mi.)***	***N139***	***797***
Facility Id: 00000034174				
GEORGE MILLER CONSTR	***3032 BANDINI BLVD***	***ENE 1/8 - 1/4 (0.134 mi.)***	***N140***	***798***
BOISE CASCADE	***2820 E 44TH***	***S 1/8 - 1/4 (0.142 mi.)***	***141***	***799***
Facility Id: 00000061138				
VERNON BATCH PLANT	***2822 SOUTH SOTO STRE***	***NNE 1/8 - 1/4 (0.177 mi.)***	***Q156***	***890***
STANDARD CONCRETE PR	***2822 S SOTO ST***	***NNE 1/8 - 1/4 (0.177 mi.)***	***Q157***	***893***
Facility Id: 00000041205				
DATA TRANSPORTATION	3015 BANDINI BLVD	ENE 1/8 - 1/4 (0.178 mi.)	N161	968
Facility Id: 00000050922				
TREMCO INC	***3060 E 44TH ST***	***SE 1/8 - 1/4 (0.181 mi.)***	***R163***	***970***
Facility Id: 00000033953				
HOFFMAN BROS PACKING	2731 AND 2820 SO SOT	N 1/8 - 1/4 (0.183 mi.)	T170	1007
Facility Id: 00000017713				
ABCO INDUSTRIAL SUPP	***4425 S SOTO ST***	***SSW 1/8 - 1/4 (0.188 mi.)***	***U171***	***1008***
Facility Id: 00000005501				
CITY OF VERNON #3	***2800 S SOTO ST***	***N 1/8 - 1/4 (0.198 mi.)***	***T179***	***1024***
FIRE STATION #3	2800 S SOTO ST	N 1/8 - 1/4 (0.198 mi.)	T181	1038
Facility Id: 00000034076				
US GROWERS CONSOLIDA	3111 EAST 44TH STREE	SE 1/8 - 1/4 (0.210 mi.)	W189	1151
Facility Id: 00000020653				
ACME MEAT CO INC-LEA	***3377 VERNON AVENUE***	***ESE 1/8 - 1/4 (0.217 mi.)***	***190***	***1152***
Facility Id: 00000003710				
OVERHILL FARMS	***2716 E VERNON AVE***	***WSW 1/8 - 1/4 (0.245 mi.)***	***Y203***	***1266***
Facility Id: 00000067417				

CA CERS TANKS: List of sites in the California Environmental Protection Agency (CalEPA) Regulated Site Portal which fall under the Aboveground Petroleum Storage and Underground Storage Tank regulatory programs.

A review of the CA CERS TANKS list, as provided by EDR, and dated 07/10/2024 has revealed that there are 4 CA CERS TANKS sites within approximately 0.25 miles of the target property.

Equal/Higher Elevation	**Address**	**Direction / Distance**	**Map ID**	**Page**
VERNON TERMINAL	***2709 E 37TH ST***	***NW 0 - 1/8 (0.123 mi.)***	***L131***	***725***
EXXONMOBIL OIL CORPO	***2619 E 37TH ST***	***WNW 1/8 - 1/4 (0.219 mi.)***	***X193***	***1171***

Lower Elevation	**Address**	**Direction / Distance**	**Map ID**	**Page**
VERNON SOTO INC.	3031 E VERNON AVE	SSW 0 - 1/8 (0.033 mi.)	G97	571
LIVINGSTON-GRAHAM IN	***2822 S SOTO ST***	***NNE 1/8 - 1/4 (0.177 mi.)***	***Q160***	***907***

Records of Emergency Release Reports

CA CHMIRS: The California Hazardous Material Incident Report System contains information on reported hazardous material incidents, i.e., accidental releases or spills. The source is the California Office of Emergency Services.

A review of the CA CHMIRS list, as provided by EDR, and dated 07/19/2024 has revealed that there are 5 CA CHMIRS sites within approximately 0.001 miles of the target property.

Equal/Higher Elevation	Address	Direction / Distance	Map ID	Page
Not reported OES Incident Number: 9-1049	2750 37TH ST	0 - 1/8 (0.000 mi.)	B42	333
Not reported OES Incident Number: 10-7656	3800 SOTO	0 - 1/8 (0.000 mi.)	E71	429

Lower Elevation	Address	Direction / Distance	Map ID	Page
Not reported OES Incident Number: 08-3487	3163 VERNON AVE.	0 - 1/8 (0.000 mi.)	C48	348
Not reported OES Incident Number: 6-7122	3163 EAST VERNON AVE	0 - 1/8 (0.000 mi.)	C58	375
Not reported OES Incident Number: 8-4789	3904 SOTO ST.	0 - 1/8 (0.000 mi.)	F73	434

Other Ascertainable Records

RCRA NonGen / NLR: RCRAInfo is EPA's comprehensive information system, providing access to data supporting the Resource Conservation and Recovery Act (RCRA) of 1976 and the Hazardous and Solid Waste Amendments (HSWA) of 1984. The database includes selective information on sites which generate, transport, store, treat and/or dispose of hazardous waste as defined by the Resource Conservation and Recovery Act (RCRA). Non-Generators do not presently generate hazardous waste.

A review of the RCRA NonGen / NLR list, as provided by EDR, and dated 06/03/2024 has revealed that there are 36 RCRA NonGen / NLR sites within approximately 0.25 miles of the target property.

Equal/Higher Elevation	Address	Direction / Distance	Map ID	Page
FJ FOODSERVICE, LLC EPA ID:: CAL000297915	***3883 S SOTO ST***	***SW 0 - 1/8 (0.015 mi.)***	***F74***	***436***
PI 37TH ST, LLC EPA ID:: CAC003238664	3655 S. SOTO ST	NW 0 - 1/8 (0.019 mi.)	H77	448
3655 SOUTH SOTO EPA ID:: CAC003223726	3655 S SOTO ST.	NW 0 - 1/8 (0.019 mi.)	H79	452
37TH & SOTO VERNON EPA ID:: CAR000355495	3655 SOUTH SOTO STRE	NW 0 - 1/8 (0.019 mi.)	H80	455
TORRANCE LOGISTICS C EPA ID:: CAC003195289	***3651 S SOTO ST***	***NW 0 - 1/8 (0.019 mi.)***	***H81***	***456***
CONCENTRA EPA ID:: CAL000373960	***3851 S SOTO ST STORE***	***WSW 0 - 1/8 (0.024 mi.)***	***F91***	***538***
SWIFT ADHESIVES AND	***3760 JEWEL AVE***	***WNW 1/8 - 1/4 (0.182 mi.)***	***S166***	***987***

EPA ID:: CAD075327411				
MOBIL OIL CORP VERNO	***2619 E 37TH ST***	***WNW 1/8 - 1/4 (0.219 mi.)***	***X191***	***1154***
EPA ID:: CAD020761672				

Lower Elevation	Address	Direction / Distance	Map ID	Page
CLOUGHERTY PACKAGING	***3163 E VERNON AVE***	***0 - 1/8 (0.000 mi.)***	***C50***	***352***
EPA ID:: CAL000366286				
GIC VERNON LLC	3163 E VERNON AVE	0 - 1/8 (0.000 mi.)	C54	367
EPA ID:: CAL000478989				
GIC-VERNON LLC	3163 E VERNON AVE	0 - 1/8 (0.000 mi.)	C57	373
EPA ID:: CAC003241863				
GIC-VERNON LLC	3095 E VERNON AVE	0 - 1/8 (0.000 mi.)	D64	416
EPA ID:: CAC003241861				
ZOHRAJ LLC DBA J&J O	***3031 EAST VERNON AVE***	***SSW 0 - 1/8 (0.033 mi.)***	***G93***	***559***
EPA ID:: CAL000428541				
VERNON SOTO INC	3031 E VERNON AVE	SSW 0 - 1/8 (0.033 mi.)	G95	566
EPA ID:: CAL000470401				
REYNALDO'S MEXICAN F	3301 E VERNON AVE	ESE 0 - 1/8 (0.095 mi.)	I106	610
EPA ID:: CAL000470282				
U S GROWERS COLD STO	***2851 E 44TH ST***	***SSE 0 - 1/8 (0.117 mi.)***	***K113***	***653***
EPA ID:: CAL000293559				
LINEAGE LOGOSTIC # 7	***2851 E 44TH STREET***	***SSE 0 - 1/8 (0.117 mi.)***	***K114***	***664***
EPA ID:: CAL000452975				
LOS ANGELES COLD STO	2851 E 44TH ST	SSE 0 - 1/8 (0.117 mi.)	K115	670
EPA ID:: CAC002988552				
LA COLD STORAGE	***2825 E. 44TH ST.***	***S 0 - 1/8 (0.120 mi.)***	***K117***	***674***
EPA ID:: CAC002979549				
HERB AND LOUISE HORV	2939 BANDINI BLVD.	NE 0 - 1/8 (0.123 mi.)	M133	784
EPA ID:: CAC003174383				
HERB AND LOUISE HORV	2939 BANDINI BLVD	NE 0 - 1/8 (0.123 mi.)	M135	788
EPA ID:: CAC003207846				
OVERHILL FARMS	***3055 E 44TH ST***	***SE 1/8 - 1/4 (0.156 mi.)***	***P149***	***847***
EPA ID:: CAL000137550				
JOSE L. GUERRA	***2930 EAST 44TH STREE***	***SSE 1/8 - 1/4 (0.162 mi.)***	***K151***	***862***
EPA ID:: CAC003086967				
EPA ID:: CAC003067712				
LOS ANGELES TRUCK AN	***3056 E BANDINI BLVD***	***ENE 1/8 - 1/4 (0.169 mi.)***	***N153***	***880***
EPA ID:: CAL000349882				
HOLLIDAY ROCK - VERN	***2822 S. SOTO ST***	***NNE 1/8 - 1/4 (0.177 mi.)***	***Q159***	***896***
EPA ID:: CAL000378324				
JUAN OCHOA	***2820 S. SOTO STREET***	***N 1/8 - 1/4 (0.183 mi.)***	***T167***	***992***
EPA ID:: CAC003223320				
PILOT WATER TOWER CO	***2820 S SOTO STREET***	***N 1/8 - 1/4 (0.183 mi.)***	***T169***	***1001***
EPA ID:: CAC003133545				
EPA ID:: CAC003074114				
COUNTY OF LOS ANGELE	***2800 S SOTO ST***	***N 1/8 - 1/4 (0.198 mi.)***	***T180***	***1035***

EPA ID:: CAC003232599				
NEW CINGULAR WIRELES EPA ID:: CAL000454506	2800 SOTO ST STE A	N 1/8 - 1/4 (0.198 mi.)	T182	1039
CITY OF VERNON (SOTO EPA ID:: CAL000374879	***2800 S SOTO ST***	***N 1/8 - 1/4 (0.198 mi.)***	***T183***	***1042***
SUPERIOR LITHOGRAPHI EPA ID:: CAL000025314	***3059 BANDINI BLVD***	***ENE 1/8 - 1/4 (0.199 mi.)***	***V184***	***1053***
FASHION NOVA EPA ID:: CAC003160702	2801 E 46TH ST	S 1/8 - 1/4 (0.239 mi.)	195	1205
OVERHILL FARMS EPA ID:: CAL000294081	***2727 E VERNON AVE***	***WSW 1/8 - 1/4 (0.241 mi.)***	***Y196***	***1207***
SQUARE H. BRANDS EPA ID:: CAC003145098	2731 SOTO	NNW 1/8 - 1/4 (0.245 mi.)	Z198	1237
SQUARE H BRAND EPA ID:: CAC003187263	***2731 S. SOTO***	***NNW 1/8 - 1/4 (0.245 mi.)***	***Z199***	***1239***
LINEAGE EPA ID:: CAC002980169	3141 E 44TH ST	ESE 1/8 - 1/4 (0.249 mi.)	W206	1281

FUDS: The Listing includes locations of Formerly Used Defense Sites Properties where the US Army Corps Of Engineers is actively working or will take necessary cleanup actions.

A review of the FUDS list, as provided by EDR, and dated 07/31/2024 has revealed that there are 7 FUDS sites within approximately 1 mile of the target property.

Equal/Higher Elevation	Address	Direction / Distance	Map ID	Page
LOS ANGELES U.S.N. R		WNW 1/2 - 1 (0.831 mi.)	BC318	3694

Lower Elevation	Address	Direction / Distance	Map ID	Page
LINCOLN FOUNDRY CORP		SW 1/2 - 1 (0.527 mi.)	AK253	1496
GENERAL METALS CORP.		SSE 1/2 - 1 (0.683 mi.)	276	2255
PACIFIC PUMP WORKS		S 1/2 - 1 (0.729 mi.)	AT285	2821
LA RIVER IMPR SEC VI		E 1/2 - 1 (0.758 mi.)	AW297	3101
MERCO CO.		ESE 1/2 - 1 (0.850 mi.)	BE325	3826
BAASH-ROSS TOOL COMP		SSE 1/2 - 1 (0.967 mi.)	343	3958

RMP: When Congress passed the Clean Air Act Amendments of 1990, it required EPA to publish regulations and guidance for chemical accident prevention at facilities using extremely hazardous substances. The Risk Management Program Rule (RMP Rule) was written to implement Section 112(r) of these amendments. The rule, which built upon existing industry codes and standards, requires companies of all sizes that use certain flammable and toxic substances to develop a Risk Management Program, which includes a(n): Hazard assessment that details the potential effects of an accidental release, an accident history of the last five years, and an evaluation of worst-case and alternative accidental releases; Prevention program that includes safety precautions and maintenance, monitoring, and employee training measures; and Emergency response program that spells out emergency health care, employee training measures and procedures for informing the public and response agencies (e.g the fire department) should an accident occur.

A review of the RMP list, as provided by EDR, and dated 07/12/2024 has revealed that there are 5 RMP

sites within approximately 0.001 miles of the target property.

Lower Elevation	Address	Direction / Distance	Map ID	Page
CLOUGHERTY PACKING,	3163 E. VERNON AVE.	0 - 1/8 (0.000 mi.)	C49	349
GIC VERNON, LLC	3163 E. VERNON AVE.	0 - 1/8 (0.000 mi.)	C51	364
AMERICOLD LOGISTICS	3163 E. VERNON AVE.	0 - 1/8 (0.000 mi.)	C59	377
AMERICOLD LOGISTICS	3163 E. VERNON AVE.	0 - 1/8 (0.000 mi.)	C68	420
VERNON, CA 75190	3163 E. VERNON AVE.	0 - 1/8 (0.000 mi.)	C69	425

FINDS: The Facility Index System contains both facility information and "pointers" to other sources of information that contain more detail. These include: RCRIS; Permit Compliance System (PCS); Aerometric Information Retrieval System (AIRS); FATES (FIFRA [Federal Insecticide Fungicide Rodenticide Act] and TSCA Enforcement System, FTTS [FIFRA/TSCA Tracking System]; CERCLIS; DOCKET (Enforcement Docket used to manage and track information on civil judicial enforcement cases for all environmental statutes); Federal Underground Injection Control (FURS); Federal Reporting Data System (FRDS); Surface Impoundments (SIA); TSCA Chemicals in Commerce Information System (CICS); PADS; RCRA-J (medical waste transporters/disposers); TRIS; and TSCA. The source of this database is the U.S. EPA/NTIS.

A review of the FINDS list, as provided by EDR, and dated 08/13/2024 has revealed that there are 6 FINDS sites within approximately 0.001 miles of the target property.

Equal/Higher Elevation	Address	Direction / Distance	Map ID	Page
CLOUGHERTY PACKINGNA Registry ID:: 110066304430	2750 E 37TH ST	0 - 1/8 (0.000 mi.)	B43	335
CLOUGHERTY PACKING L Registry ID:: 110070089983	***2750 E 37TH ST***	***0 - 1/8 (0.000 mi.)***	***B44***	***335***

Lower Elevation	Address	Direction / Distance	Map ID	Page
GIC-VERNON LLC Registry ID:: 110063095617	3163 EAST VERNON AVE	0 - 1/8 (0.000 mi.)	C56	373
CLOUGHERTY PACKINGNA Registry ID:: 110066817680	3163 E VERNON AVE	0 - 1/8 (0.000 mi.)	C60	379
CLOUGHERTY PACKAGING Registry ID:: 110070475464	***3163 E VERNON AVE***	***0 - 1/8 (0.000 mi.)***	***C62***	***381***
GIC-VERNON LLC Registry ID:: 110071462154	***3095 E VERNON AVE***	***0 - 1/8 (0.000 mi.)***	***D66***	***419***

ECHO: ECHO provides integrated compliance and enforcement information for about 800,000 regulated facilities nationwide.

A review of the ECHO list, as provided by EDR, and dated 06/23/2024 has revealed that there are 4 ECHO sites within approximately 0.001 miles of the target property.

Equal/Higher Elevation	Address	Direction / Distance	Map ID	Page
CLOUGHERTY PACKING L Registry ID: 110070089983	***2750 E 37TH ST***	***0 - 1/8 (0.000 mi.)***	***B44***	***335***

Lower Elevation	Address	Direction / Distance	Map ID	Page
GIC-VERNON LLC	3163 EAST VERNON AVE	0 - 1/8 (0.000 mi.)	C53	367

Registry ID: 110063095617				
CLOUGHERTY PACKAGING	***3163 E VERNON AVE***	***0 - 1/8 (0.000 mi.)***	***C62***	***381***
Registry ID: 110070475464				
GIC-VERNON LLC	***3095 E VERNON AVE***	***0 - 1/8 (0.000 mi.)***	***D66***	***419***
Registry ID: 110071462154				

FUELS PROGRAM: This listing includes facilities that are registered under the Part 80 (Code of Federal Regulations) EPA Fuels Programs. All companies now are required to submit new and updated registrations.

A review of the FUELS PROGRAM list, as provided by EDR, and dated 08/13/2024 has revealed that there are 3 FUELS PROGRAM sites within approximately 0.25 miles of the target property.

Equal/Higher Elevation	Address	Direction / Distance	Map ID	Page
MOBIL OIL CORPORATIO	2709 E 37TH ST	NW 0 - 1/8 (0.123 mi.)	L122	686
Company Seq ID: 3050				
Facility ID: 11241				
VERNON PL AND TERMIN	***2709 E 37TH ST***	***NW 0 - 1/8 (0.123 mi.)***	***L126***	***690***
Company Seq ID: 4350				
Facility ID: 81709				
VERNON TERMINAL	2709 E 37TH ST	NW 0 - 1/8 (0.123 mi.)	L130	724
Company Seq ID: 4433				
Company Seq ID: 4343				
Facility ID: 21437				

PFAS ECHO: Regulators and the public have expressed interest in knowing which regulated entities may be using PFAS. EPA has developed a dataset from various sources that show which industries may be handling PFAS. Approximately 120,000 facilities subject to federal environmental programs have operated or currently operate in industry sectors with processes that may involve handling and/or release of PFAS.

A review of the PFAS ECHO list, as provided by EDR, and dated 07/01/2024 has revealed that there are 8 PFAS ECHO sites within approximately 0.25 miles of the target property.

Equal/Higher Elevation	Address	Direction / Distance	Map ID	Page
EXXONMOBIL OIL CORP		WNW 1/8 - 1/4 (0.132 mi.)	L138	795
TORRANCE LOGISTICS C		***WNW 1/8 - 1/4 (0.219 mi.)***	***X194***	***1203***
PACTIV PACKAGING INC		W 1/8 - 1/4 (0.246 mi.)	204	1271

Lower Elevation	Address	Direction / Distance	Map ID	Page
GREAT AMERICAN PACKA		SSW 0 - 1/8 (0.111 mi.)	J112	650
HERB AND LOUISE HORV		***NE 0 - 1/8 (0.123 mi.)***	***M134***	***787***
SUPERIOR LITHOGRAPHI		ENE 1/8 - 1/4 (0.145 mi.)	N143	818
SUPERIOR LITHOGRAPHI		ENE 1/8 - 1/4 (0.174 mi.)	N154	888
COUNTY OF LOS ANGELE	***2800 S SOTO ST***	***N 1/8 - 1/4 (0.198 mi.)***	***T180***	***1035***

EXECUTIVE SUMMARY

UST FINDER RELEASE: US EPA's UST Finder data is a national composite of leaking underground storage tanks. This data contains information about, and locations of, leaking underground storage tanks. Data was collected from state sources and standardized into a national profile by EPA's Office of Underground Storage Tanks, Office of Research and Development, and the Association of State and Territorial Solid Waste Management Officials.

A review of the UST FINDER RELEASE list, as provided by EDR, and dated 06/08/2023 has revealed that there are 5 UST FINDER RELEASE sites within approximately 0.5 miles of the target property.

Equal/Higher Elevation	Address	Direction / Distance	Map ID	Page
CHEVRON #9-4111	3660 SOTO ST S	NNW 0 - 1/8 (0.044 mi.)	H105	610

Lower Elevation	Address	Direction / Distance	Map ID	Page
COAST PACKING COMPAN	3275 VERNON AVE E	ESE 0 - 1/8 (0.019 mi.)	C86	518
US GROWERS 1-3	3111-3269 44TH STREE	SE 1/8 - 1/4 (0.210 mi.)	W188	1151
BANDINI TRUCK TERMIN	3152 BANDINI BLVD	E 1/4 - 1/2 (0.251 mi.)	AA210	1322
AIR PRODUCTS & CHEMI	3305 26TH ST E	NE 1/4 - 1/2 (0.419 mi.)	AE225	1390

UST FINDER: EPA developed UST Finder, a web map application containing a comprehensive, state-sourced national map of underground storage tank (UST) and leaking UST (LUST) data. It provides the attributes and locations of active and closed USTs, UST facilities, and LUST sites from states and from Tribal lands and US territories . UST Finder contains information about proximity of UST facilities and LUST sites to: surface and groundwater public drinking water protection areas; estimated number of private domestic wells and number of people living nearby; and flooding and wildfires.

A review of the UST FINDER list, as provided by EDR, and dated 06/08/2023 has revealed that there are 4 UST FINDER sites within approximately 0.25 miles of the target property.

Equal/Higher Elevation	Address	Direction / Distance	Map ID	Page
TORRANCE LOGISTICS C	2709 E 37TH ST	NW 0 - 1/8 (0.123 mi.)	L120	684

Lower Elevation	Address	Direction / Distance	Map ID	Page
BARENTS INC	3031 E VERNON AVE	SSW 0 - 1/8 (0.033 mi.)	G100	592
HOLLIDAY ROCK - VERN	2822 S SOTO ST	NNE 1/8 - 1/4 (0.177 mi.)	Q158	895
CITY OF VERNON FIRE	2800 S SOTO ST # FD	N 1/8 - 1/4 (0.198 mi.)	T173	1010

E MANIFEST: EPA established a national system for tracking hazardous waste shipments electronically. This system, known as ?e-Manifest,? will modernize the nation?s cradle-to-grave hazardous waste tracking process while saving valuable time, resources, and dollars for industry and states.

A review of the E MANIFEST list, as provided by EDR, and dated 07/24/2023 has revealed that there are 26 E MANIFEST sites within approximately 0.25 miles of the target property.

Equal/Higher Elevation	Address	Direction / Distance	Map ID	Page
FJ FOODSERVICE, LLC	***3883 S SOTO ST***	***SW 0 - 1/8 (0.015 mi.)***	***F74***	***436***
TORRANCE LOGISTICS C	***3651 S SOTO ST***	***NW 0 - 1/8 (0.019 mi.)***	***H81***	***456***
CONCENTRA	***3851 S SOTO ST STORE***	***WSW 0 - 1/8 (0.024 mi.)***	***F91***	***538***
TORRANCE LOGISTICS -	***E 37TH STREET***	***NW 0 - 1/8 (0.123 mi.)***	***L128***	***691***
MOBIL OIL CORP VERNO	***2619 E 37TH ST***	***WNW 1/8 - 1/4 (0.219 mi.)***	***X191***	***1154***

Lower Elevation	Address	Direction / Distance	Map ID	Page
CLOUGHERTY PACKAGING	***3163 E VERNON AVE***	***0 - 1/8 (0.000 mi.)***	***C50***	***352***

Lower Elevation	Address	Direction / Distance	Map ID	Page
COAST PACKAGING	*3275 E. VERNON STREE*	*ESE 0 - 1/8 (0.019 mi.)*	*C87*	*519*
ZOHRAJ LLC DBA J&J O	*3031 EAST VERNON AVE*	*SSW 0 - 1/8 (0.033 mi.)*	*G93*	*559*
GREAT AMERICAN PKG	*4361 S. SOTO ST.*	*SSW 0 - 1/8 (0.108 mi.)*	*J109*	*629*
U S GROWERS COLD STO	*2851 E 44TH ST*	*SSE 0 - 1/8 (0.117 mi.)*	*K113*	*653*
LINEAGE LOGOSTIC # 7	*2851 E 44TH STREET*	*SSE 0 - 1/8 (0.117 mi.)*	*K114*	*664*
LA COLD STORAGE	*2825 E. 44TH ST.*	*S 0 - 1/8 (0.120 mi.)*	*K117*	*674*
OVERHILL FARMS	*3055 E 44TH ST*	*SE 1/8 - 1/4 (0.156 mi.)*	*P149*	*847*
JOSE L. GUERRA	*2930 EAST 44TH STREE*	*SSE 1/8 - 1/4 (0.162 mi.)*	*K151*	*862*
LOS ANGELES TRUCK AN	*3056 E BANDINI BLVD*	*ENE 1/8 - 1/4 (0.169 mi.)*	*N153*	*880*
HOLLIDAY ROCK - VERN	*2822 S. SOTO ST*	*NNE 1/8 - 1/4 (0.177 mi.)*	*Q159*	*896*
TREMCO INC	*3060 E 44TH ST*	*SE 1/8 - 1/4 (0.181 mi.)*	*R163*	*970*
JUAN OCHOA	*2820 S. SOTO STREET*	*N 1/8 - 1/4 (0.183 mi.)*	*T167*	*992*
PILOT WATER TOWER CO	*2820 S SOTO STREET*	*N 1/8 - 1/4 (0.183 mi.)*	*T169*	*1001*
CITY OF VERNON (SOTO	*2800 S SOTO ST*	*N 1/8 - 1/4 (0.198 mi.)*	*T183*	*1042*
SUPERIOR LITHOGRAPHI	*3059 BANDINI BLVD*	*ENE 1/8 - 1/4 (0.199 mi.)*	*V184*	*1053*
S AND S AUTO SUPPLY	*4515 S SOTO ST*	*SSW 1/8 - 1/4 (0.207 mi.)*	*U186*	*1120*
OVERHILL FARMS	*2727 E VERNON AVE*	*WSW 1/8 - 1/4 (0.241 mi.)*	*Y196*	*1207*
SQUARE H BRAND	*2731 S. SOTO*	*NNW 1/8 - 1/4 (0.245 mi.)*	*Z199*	*1239*
SQUARE-H BRANDS INC	*2731 S SOTO STREET*	*NNW 1/8 - 1/4 (0.245 mi.)*	*Z201*	*1246*
LINEAGE - VERNON 1/2	*3141 E 44TH ST*	*ESE 1/8 - 1/4 (0.249 mi.)*	*W205*	*1272*

CA BOND EXP. PLAN: Department of Health Services developed a site-specific expenditure plan as the basis for an appropriation of Hazardous Substance Cleanup Bond Act funds. It is not updated.

A review of the CA BOND EXP. PLAN list, as provided by EDR, and dated 01/01/1989 has revealed that there are 2 CA BOND EXP. PLAN sites within approximately 1 mile of the target property.

Lower Elevation	Address	Direction / Distance	Map ID	Page
HARSHAW/FILTROL	3200 EAST WASHINGTON	NE 1/2 - 1 (0.615 mi.)	AM261	1513
SINCLAIR PAINTS	3600 EAST WASHINGTON	ENE 1/2 - 1 (0.941 mi.)	340	3952

CA Cortese: The sites for the list are designated by the State Water Resource Control Board (LUST), the Integrated Waste Board (SWF/LS), and the Department of Toxic Substances Control (Cal-Sites).

A review of the CA Cortese list, as provided by EDR, and dated 06/17/2024 has revealed that there are 6 CA Cortese sites within approximately 0.5 miles of the target property.

Equal/Higher Elevation	Address	Direction / Distance	Map ID	Page
CHEVRON STATION 9411	*3660 S SOTO ST*	*NNW 0 - 1/8 (0.044 mi.)*	*H104*	*603*
Cleanup Status: COMPLETED - CASE CLOSED				
APA TRUCKING	*2634 026TH ST*	*NW 1/4 - 1/2 (0.479 mi.)*	*AJ247*	*1487*
Cleanup Status: COMPLETED - CASE CLOSED				

Lower Elevation	Address	Direction / Distance	Map ID	Page
COAST PACKING COMPAN	*3275 VERNON AVE E*	*ESE 0 - 1/8 (0.019 mi.)*	*C83*	*467*
Cleanup Status: COMPLETED - CASE CLOSED				
BANDINI TRUCK TERMIN	*3152 BANDINI BLVD*	*E 1/4 - 1/2 (0.251 mi.)*	*AA208*	*1291*
Cleanup Status: COMPLETED - CASE CLOSED				
AUTOMOTIVE BATTERY P	*3211 026TH ST E*	*NE 1/4 - 1/2 (0.406 mi.)*	*AE223*	*1385*

Cleanup Status: COMPLETED - CASE CLOSED

AIR PRODUCTS & CHEMI	***3305 26TH ST E***	***NE 1/4 - 1/2 (0.419 mi.)***	***AE226***	***1391***

Cleanup Status: COMPLETED - CASE CLOSED

CA HIST CORTESE: The sites for the list are designated by the State Water Resource Control Board [LUST], the Integrated Waste Board [SWF/LS], and the Department of Toxic Substances Control [CALSITES]. This listing is no longer updated by the state agency.

A review of the CA HIST CORTESE list, as provided by EDR, and dated 04/01/2001 has revealed that there are 9 CA HIST CORTESE sites within approximately 0.5 miles of the target property.

Equal/Higher Elevation	Address	Direction / Distance	Map ID	Page
CHEVRON STATION 9411	***3660 S SOTO ST***	***NNW 0 - 1/8 (0.044 mi.)***	***H104***	***603***
Reg Id: 900580116				
FACILITY 6013-1	3294 26TH	NNE 1/4 - 1/2 (0.376 mi.)	AD222	1385
Reg Id: 2719				
RELIANCE STEEL COMPA	***2537 027TH***	***NW 1/4 - 1/2 (0.464 mi.)***	***AH240***	***1441***
Reg Id: 900580025				
APA TRUCKING	***2634 026TH ST***	***NW 1/4 - 1/2 (0.479 mi.)***	***AJ247***	***1487***
Reg Id: 012789-01				

Lower Elevation	Address	Direction / Distance	Map ID	Page
COAST PACKING INC	***3275 E VERNON AVE***	***ESE 0 - 1/8 (0.019 mi.)***	***C82***	***461***
Reg Id: 900580034				
MALLINCKRODT CORPORA	3016 44TH	SE 1/8 - 1/4 (0.152 mi.)	P145	820
Reg Id: 19280413				
BANDINI TRUCK TERMIN	***3152 BANDINI BLVD***	***E 1/4 - 1/2 (0.251 mi.)***	***AA209***	***1318***
Reg Id: 900230207				
AUTOMOTIVE BATTERY P	***3211 026TH ST E***	***NE 1/4 - 1/2 (0.406 mi.)***	***AE223***	***1385***
Reg Id: 006011				
HARSHAW/FILTROL	***3305 BANDINI***	***E 1/4 - 1/2 (0.436 mi.)***	***AF233***	***1430***
Reg Id: 900230070				

CA HWP: Detailed information on permitted hazardous waste facilities and corrective action ("cleanups") tracked in EnviroStor.

A review of the CA HWP list, as provided by EDR, and dated 08/12/2024 has revealed that there are 12 CA HWP sites within approximately 1 mile of the target property.

Equal/Higher Elevation	Address	Direction / Distance	Map ID	Page
INDUSTRIAL SERVICE O	***1700 SOUTH SOTO STRE***	***N 1/2 - 1 (0.626 mi.)***	***AO267***	***1698***
EPA ID: CAD099452708				
Cleanup Status: OPERATING PERMIT				
EKCO METALS	***1700 PERRINO PL***	***N 1/2 - 1 (0.666 mi.)***	***271***	***1993***
EPA ID: CAD042223180				
Cleanup Status: CLOSED				
P KAY METAL INC	***E. 25TH***	***NW 1/2 - 1 (0.672 mi.)***	***AQ274***	***2057***

EPA ID: CAL000024110
Cleanup Status: UNDERGOING CLOSURE

PACIFIC RESOURCE REC	***3150 EAST PICO BOULE***	***NNE 1/2 - 1 (0.724 mi.)***	***AS283***	***2588***
EPA ID: CAD008252405 Cleanup Status: OPERATING PERMIT				

Lower Elevation	Address	Direction / Distance	Map ID	Page
DETREX CORP EPA ID: CAD020161642 Cleanup Status: CLOSED	3027 FRUITLAND AVE	SSE 1/2 - 1 (0.624 mi.)	AN264	1575
SEA TOW EPA ID: CAT080033681 Cleanup Status: OPERATING PERMIT	***3650 E 26TH ST***	***ENE 1/2 - 1 (0.702 mi.)***	***AR279***	***2490***
AAD DISTRIBUTION & D EPA ID: CAD981397417 Cleanup Status: CLOSED	***2306 E. 38TH STREET***	***W 1/2 - 1 (0.738 mi.)***	***AU291***	***3013***
NI IND NORRIS DIV EPA ID: CAR000006205 Cleanup Status: CLOSED	***5215 S BOYLE AVE***	***SSE 1/2 - 1 (0.742 mi.)***	***AV294***	***3046***
ARMOLOY OF SO CA INC EPA ID: CAD071894224 Cleanup Status: CLOSED	***3325 UNION PACIFIC A***	***NE 1/2 - 1 (0.797 mi.)***	***AZ306***	***3140***
US ECOLOGY VERNON IN EPA ID: CAD097030993 Cleanup Status: OPERATING PERMIT	***5375 SOUTH BOYLE AVE***	***SSE 1/2 - 1 (0.800 mi.)***	***BA308***	***3155***
OLIN HUNT SPECIALTY EPA ID: CAD009552944 Cleanup Status: CLOSED	***4265-A CHARTER STREE***	***ESE 1/2 - 1 (0.809 mi.)***	***BB311***	***3619***
SECURITY ENVIRONMENT EPA ID: CAD982005670 EPA ID: CAD980887475 Cleanup Status: CLOSED	***3691 BANDINI BLVD***	***E 1/2 - 1 (0.916 mi.)***	***BH339***	***3946***

CA HWTS: DTSC maintains the Hazardous Waste Tracking System that stores ID number information since the early 1980s and manifest data since 1993. The system collects both manifest copies from the generator and destination facility.

A review of the CA HWTS list, as provided by EDR, and dated 07/19/2024 has revealed that there are 4 CA HWTS sites within approximately 0.001 miles of the target property.

Equal/Higher Elevation	Address	Direction / Distance	Map ID	Page
SMITHFIELD PACKAGED	***2750 E 37TH ST***	***0 - 1/8 (0.000 mi.)***	***B45***	***336***

Lower Elevation	Address	Direction / Distance	Map ID	Page
BEEFCO SERVICES, INC	***3163 E VERNON AVE***	***0 - 1/8 (0.000 mi.)***	***C55***	***369***
AMERICOLD LOGISTICS	***3163 E VERNON AVE***	***0 - 1/8 (0.000 mi.)***	***C63***	***382***
GIC-VERNON LLC	3095 E VERNON AVE	0 - 1/8 (0.000 mi.)	D65	418

EXECUTIVE SUMMARY

CA HAZNET: The data is extracted from the copies of hazardous waste manifests received each year by the DTSC. The annual volume of manifests is typically 700,000-1,000,000 annually, representing approximately 350,000-500,000 shipments. Data from non-California manifests & continuation sheets are not included at the present time. Data are from the manifests submitted without correction, and therefore many contain some invalid values for data elements such as generator ID, TSD ID, waste category, & disposal method. The source is the Department of Toxic Substance Control is the agency. This database begins with calendar year 1993.

A review of the CA HAZNET list, as provided by EDR, and dated 12/31/2023 has revealed that there are 3 CA HAZNET sites within approximately 0.001 miles of the target property.

Equal/Higher Elevation	Address	Direction / Distance	Map ID	Page
SMITHFIELD PACKAGED	***2750 E 37TH ST***	***0 - 1/8 (0.000 mi.)***	***B45***	***336***
GEPAID: CAL000297916				

Lower Elevation	Address	Direction / Distance	Map ID	Page
CLOUGHERTY PACKAGING	3163 E VERNON AVE	0 - 1/8 (0.000 mi.)	C61	380
GEPAID: CAL000366286				
AMERICOLD LOGISTICS	***3163 E VERNON AVE***	***0 - 1/8 (0.000 mi.)***	***C63***	***382***
GEPAID: CAL000302985				
GEPAID: CAL000366286				

LA CO LF METHANE: This data was created on April 30, 2012 to represent known disposal sites in Los Angeles County that may produce and emanate methane gas. The shapefile contains disposal sites within Los Angeles County that once accepted degradable refuse material. Information used to create this data was extracted from a landfill survey performed by County Engineers (Major Waste System Map, 1973) as well as historical records from CalRecycle, Regional Water Quality Control Board, and Los Angeles County Department of Public Health

A review of the LA CO LF METHANE list, as provided by EDR, and dated 05/14/2024 has revealed that there is 1 LA CO LF METHANE site within approximately 0.5 miles of the target property.

Lower Elevation	Address	Direction / Distance	Map ID	Page
VERNON CITY DUMP		ENE 1/4 - 1/2 (0.488 mi.)	248	1491

CA NPDES: A listing of NPDES permits, including stormwater.

A review of the CA NPDES list, as provided by EDR, and dated 08/05/2024 has revealed that there are 3 CA NPDES sites within approximately 0.001 miles of the target property.

Equal/Higher Elevation	Address	Direction / Distance	Map ID	Page
CLOUGHERTY PACKING C	***2750 E 37TH ST 2730***	***0 - 1/8 (0.000 mi.)***	***B41***	***330***
Facility Status: Terminated				
SMITHFIELD PACKAGED	***2750 E 37TH ST***	***0 - 1/8 (0.000 mi.)***	***B45***	***336***
CONTESSA FOOD PRODUC	2740 E 37TH ST	0 - 1/8 (0.000 mi.)	B46	347

CA PROC: A listing of certified processors.

A review of the CA PROC list, as provided by EDR, and dated 08/28/2024 has revealed that there are 2 CA PROC sites within approximately 0.5 miles of the target property.

Equal/Higher Elevation	Address	Direction / Distance	Map ID	Page
WESTERN STRATEGIC MA	***3211 E 26TH ST***	***NNE 1/4 - 1/2 (0.371 mi.)***	***AD221***	***1383***
Cert Id: PR0489				
Reg Id: 27890				
ALPERT/ALPERT IRON M	***1820 S SOTO ST***	***N 1/4 - 1/2 (0.471 mi.)***	***246***	***1485***
Cert Id: PR0029				
Reg Id: 24018				

CA Notify 65: Listings of all Proposition 65 incidents reported to counties by the State Water Resources Control Board and the Regional Water Quality Control Board. This database is no longer updated by the reporting agency.

A review of the CA Notify 65 list, as provided by EDR, and dated 09/05/2024 has revealed that there is 1 CA Notify 65 site within approximately 1 mile of the target property.

Lower Elevation	Address	Direction / Distance	Map ID	Page
SOCO WESTERN CHEMICA	***3270 E WASHINGTON BL***	***NE 1/2 - 1 (0.655 mi.)***	***AP268***	***1970***

CA CIWQS: The California Integrated Water Quality System (CIWQS) is a computer system used by the State and Regional Water Quality Control Boards to track information about places of environmental interest, manage permits and other orders, track inspections, and manage violations and enforcement activities.

A review of the CA CIWQS list, as provided by EDR, and dated 08/20/2024 has revealed that there are 3 CA CIWQS sites within approximately 0.001 miles of the target property.

Equal/Higher Elevation	Address	Direction / Distance	Map ID	Page
CLOUGHERTY PACKING C	***2750 E 37TH ST 2730***	***0 - 1/8 (0.000 mi.)***	***B41***	***330***

Lower Elevation	Address	Direction / Distance	Map ID	Page
3163 VERN AVE PROPER	3163 E VERNON AVE	0 - 1/8 (0.000 mi.)	C67	420
CLOUGHERTY PACKING P	3163 E VERNON AVE	0 - 1/8 (0.000 mi.)	C70	428

EDR HIGH RISK HISTORICAL RECORDS

EDR Exclusive Records

EDR Hist Auto: EDR has searched selected national collections of business directories and has collected listings of potential gas station/filling station/service station sites that were available to EDR researchers. EDR's review was limited to those categories of sources that might, in EDR's opinion, include gas station/filling station/service station establishments. The categories reviewed included, but were not limited to gas, gas station, gasoline station, filling station, auto, automobile repair, auto service station,

service station, etc. This database falls within a category of information EDR classifies as "High Risk Historical Records", or HRHR. EDR's HRHR effort presents unique and sometimes proprietary data about past sites and operations that typically create environmental concerns, but may not show up in current government records searches.

A review of the EDR Hist Auto list, as provided by EDR, has revealed that there are 4 EDR Hist Auto sites within approximately 0.125 miles of the target property.

Equal/Higher Elevation	Address	Direction / Distance	Map ID	Page
MAXS VERNON TRUCK CE	3745 S SOTO ST	NW 0 - 1/8 (0.021 mi.)	E89	537
WALLACE FRANK	3660 S SOTO	NNW 0 - 1/8 (0.044 mi.)	H103	603
MOBILE OIL CORP	2709 E 37TH STREET	NW 0 - 1/8 (0.123 mi.)	L127	691
Lower Elevation	**Address**	**Direction / Distance**	**Map ID**	**Page**
MAGIDOW AARON	4361 S SOTO ST	SSW 0 - 1/8 (0.108 mi.)	J110	634

EDR Hist Cleaner: EDR has searched selected national collections of business directories and has collected listings of potential dry cleaner sites that were available to EDR researchers. EDR's review was limited to those categories of sources that might, in EDR's opinion, include dry cleaning establishments. The categories reviewed included, but were not limited to dry cleaners, cleaners, laundry, laundromat, cleaning/laundry, wash & dry etc. This database falls within a category of information EDR classifies as "High Risk Historical Records", or HRHR. EDR's HRHR effort presents unique and sometimes proprietary data about past sites and operations that typically create environmental concerns, but may not show up in current government records searches.

A review of the EDR Hist Cleaner list, as provided by EDR, has revealed that there is 1 EDR Hist Cleaner site within approximately 0.125 miles of the target property.


Lower Elevation	Address	Direction / Distance	Map ID	Page
METRO WASH & LAUNDRY	3040 E VERNON AVE	SSW 0 - 1/8 (0.015 mi.)	G76	448

EXECUTIVE SUMMARY

Due to poor or inadequate address information, the following sites were not mapped. Count: 3 records.

Site Name	Database(s)
ACTA NORTH - UNION PACIFIC RAILROA	CA CPS-SLIC
VERNON PERCHLORATE DISCOVERY	CA ENVIROSTOR
VERNON-COMMERCE DISCOVERY PROJECT	CA ENVIROSTOR


OVERVIEW MAP - 7834679.2S

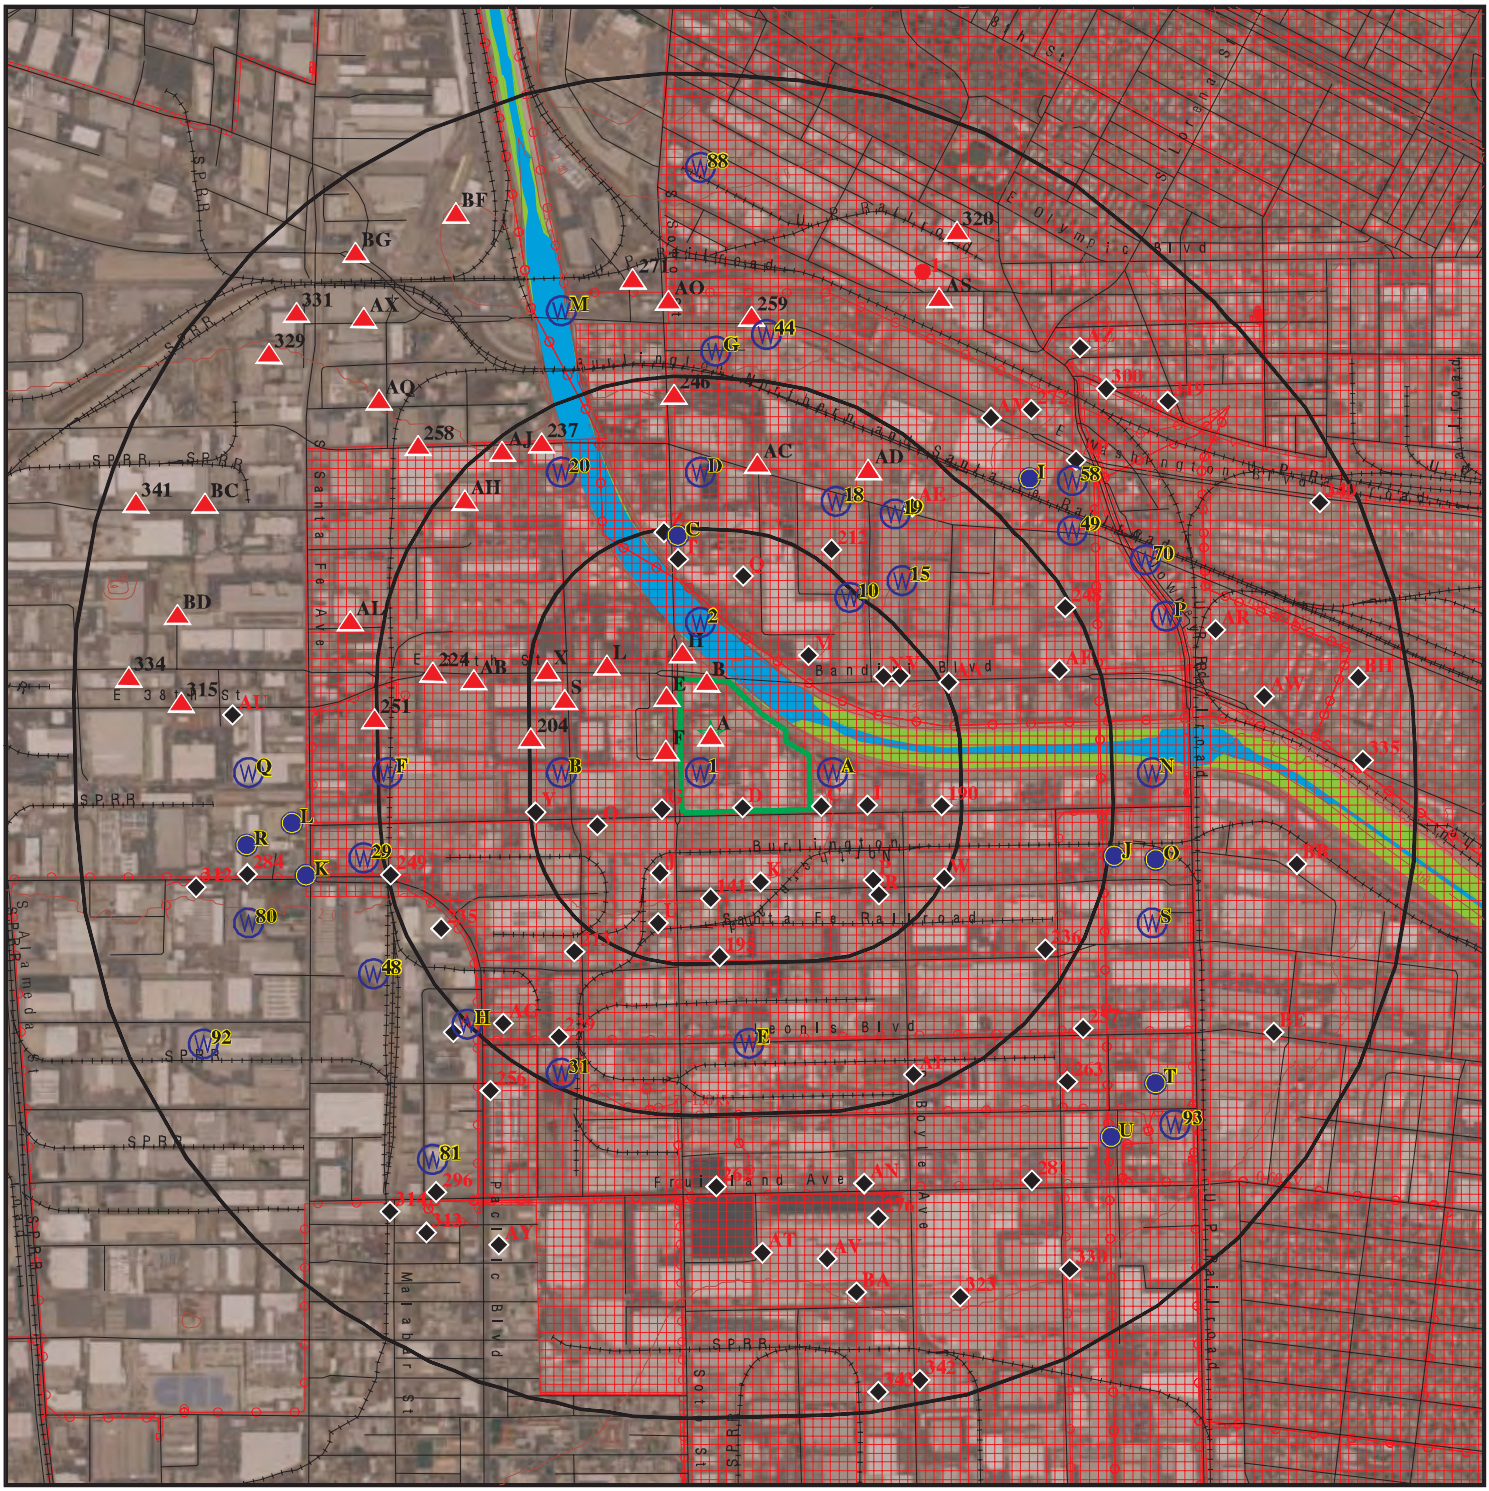

SITE NAME:	3049 E Vernon Avenue	CLIENT:	Langan
ADDRESS:	3049 E Vernon Avenue Los Angeles CA 90058	CONTACT:	Jacques Deaver
LAT/LONG:	34.007387 / 118.218704	INQUIRY #:	7834679.2s
		DATE:	November 27, 2024 1:04 pm

Copyright © 2024 EDR, Inc. © 2015 TomTom Rel. 2015.

DETAIL MAP - 7834679.2S

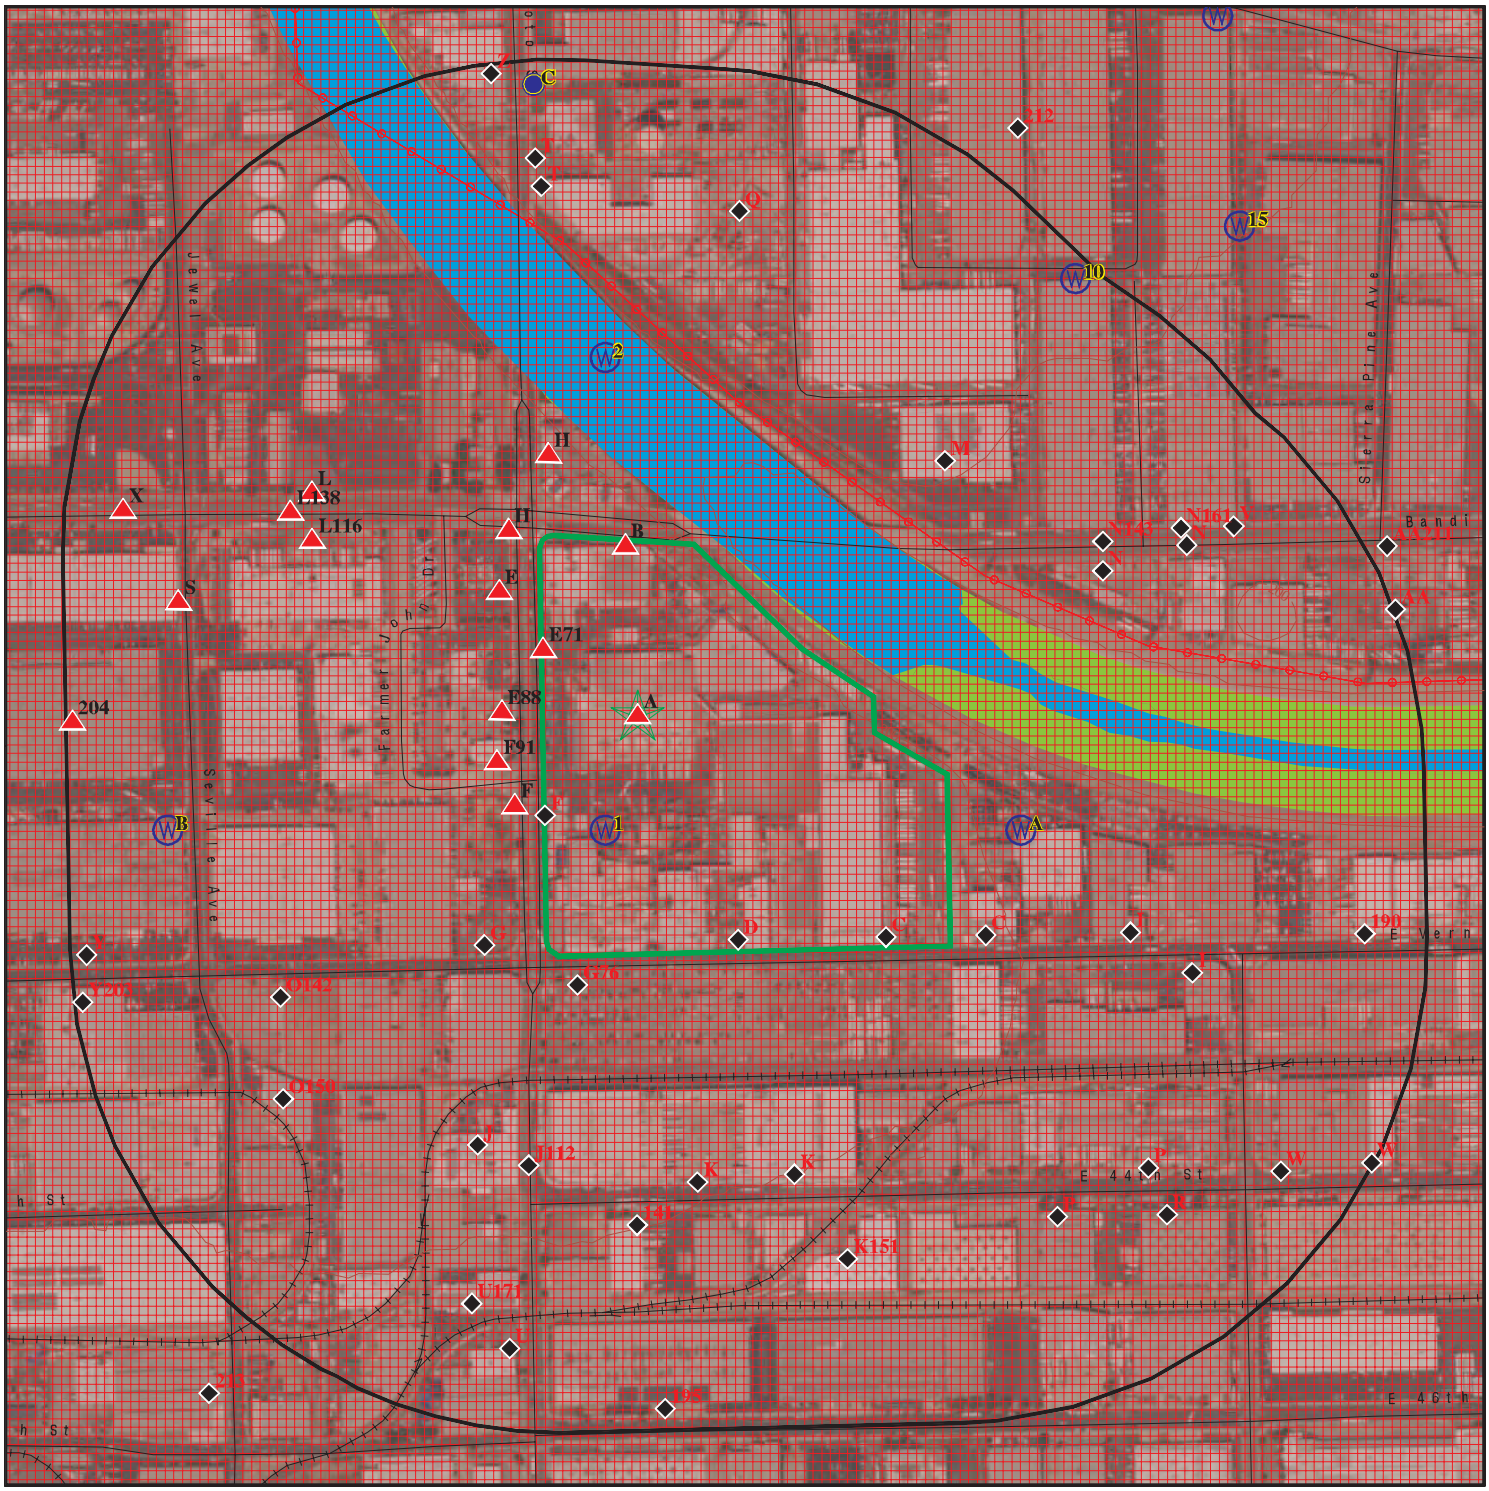

This report includes Interactive Map Layers to display and/or hide map information. The legend includes only those icons for the default map view.

SITE NAME: 3049 E Vernon Avenue ADDRESS: 3049 E Vernon Avenue Los Angeles CA 90058 LAT/LONG: 34.007387 / 118.218704	CLIENT: Langan CONTACT: Jacques Deaver INQUIRY #: 7834679.2s DATE: November 27, 2024 1:05 pm

Copyright © 2024 EDR, Inc. © 2015 TomTom Rel. 2015.

MAP FINDINGS SUMMARY

Database	Search Distance (Miles)	Target Property	< 1/8	1/8 - 1/4	1/4 - 1/2	1/2 - 1	> 1	Total Plotted
STANDARD ENVIRONMENTAL RECORDS								
Lists of Federal NPL (Superfund) sites								
NPL	1.000		0	0	0	0	NR	0
Proposed NPL	1.000		0	0	0	0	NR	0
NPL LIENS	1.000		0	0	0	0	NR	0
Lists of Federal Delisted NPL sites								
Delisted NPL	1.000		0	0	0	0	NR	0
Lists of Federal sites subject to CERCLA removals and CERCLA orders								
FEDERAL FACILITY	0.500		0	0	0	NR	NR	0
SEMS	0.500		0	0	1	NR	NR	1
Lists of Federal CERCLA sites with NFRAP								
SEMS-ARCHIVE	0.500		0	4	4	NR	NR	8
Lists of Federal RCRA facilities undergoing Corrective Action								
CORRACTS	1.000		0	0	0	12	NR	12
Lists of Federal RCRA TSD facilities								
RCRA-TSDF	0.500		0	0	0	NR	NR	0
Lists of Federal RCRA generators								
RCRA-LQG	0.250		4	1	NR	NR	NR	5
RCRA-SQG	0.250	1	4	6	NR	NR	NR	11
RCRA-VSQG	0.250		1	0	NR	NR	NR	1
Federal institutional controls / engineering controls registries								
LUCIS	0.500		0	0	0	NR	NR	0
US ENG CONTROLS	0.500		0	0	0	NR	NR	0
US INST CONTROLS	0.500		0	0	0	NR	NR	0
Federal ERNS list								
ERNS	0.001	5	1	NR	NR	NR	NR	6
Lists of state- and tribal (Superfund) equivalent sites								
CA RESPONSE	1.000		0	0	1	4	NR	5
Lists of state- and tribal hazardous waste facilities								
CA ENVIROSTOR	1.000		0	3	15	64	NR	82
Lists of state and tribal landfills and solid waste disposal facilities								
CA SWF/LF	0.500		0	0	3	NR	NR	3

MAP FINDINGS SUMMARY

Database	Search Distance (Miles)	Target Property	< 1/8	1/8 - 1/4	1/4 - 1/2	1/2 - 1	> 1	Total Plotted
WA SWF/LF	0.500		0	0	1	NR	NR	1
Lists of state and tribal leaking storage tanks								
CA LUST	0.500		2	0	6	NR	NR	8
INDIAN LUST	0.500		0	0	0	NR	NR	0
CA CPS-SLIC	0.500		1	0	5	NR	NR	6
Lists of state and tribal registered storage tanks								
FEMA UST	0.250		0	0	NR	NR	NR	0
CA UST	0.250		4	5	NR	NR	NR	9
CA AST	0.250	2	6	4	NR	NR	NR	12
INDIAN UST	0.250		0	0	NR	NR	NR	0
Lists of state and tribal voluntary cleanup sites								
CA VCP	0.500		0	1	4	NR	NR	5
INDIAN VCP	0.500		0	0	0	NR	NR	0
Lists of state and tribal brownfield sites								
CA BROWNFIELDS	0.500		0	0	0	NR	NR	0
ADDITIONAL ENVIRONMENTAL RECORDS								
Local Brownfield lists								
US BROWNFIELDS	0.500		0	0	0	NR	NR	0
Local Lists of Landfill / Solid Waste Disposal Sites								
CA WMUDS/SWAT	0.500		0	0	2	NR	NR	2
CA SWRCY	0.500		0	0	0	NR	NR	0
CA HAULERS	0.001		0	NR	NR	NR	NR	0
INDIAN ODI	0.500		0	0	0	NR	NR	0
ODI	0.500		0	0	0	NR	NR	0
DEBRIS REGION 9	0.500		0	0	0	NR	NR	0
IHS OPEN DUMPS	0.500		0	0	0	NR	NR	0
Local Lists of Hazardous waste / Contaminated Sites								
CA AOCONCERN	1.000		1	0	0	0	NR	1
US HIST CDL	0.001		0	NR	NR	NR	NR	0
CA HIST Cal-Sites	1.000		0	0	1	4	NR	5
CA SCH	0.250		0	0	NR	NR	NR	0
CA CDL	0.001		0	NR	NR	NR	NR	0
CA CERS HAZ WASTE	0.250		6	11	NR	NR	NR	17
CA Toxic Pits	1.000		0	0	0	0	NR	0
US CDL	0.001		0	NR	NR	NR	NR	0
Local Lists of Registered Storage Tanks								
CA SWEEPS UST	0.250	1	6	15	NR	NR	NR	22
CA HIST UST	0.250	1	8	17	NR	NR	NR	26
CA CERS TANKS	0.250		2	2	NR	NR	NR	4

MAP FINDINGS SUMMARY

Database	Search Distance (Miles)	Target Property	< 1/8	1/8 - 1/4	1/4 - 1/2	1/2 - 1	> 1	Total Plotted
CA FID UST	0.250		0	0	NR	NR	NR	0
Local Land Records								
CA LIENS	0.001		0	NR	NR	NR	NR	0
LIENS 2	0.001		0	NR	NR	NR	NR	0
CA DEED	0.500		0	0	0	NR	NR	0
Records of Emergency Release Reports								
HMIRS	0.001		0	NR	NR	NR	NR	0
CA CHMIRS	0.001	6	5	NR	NR	NR	NR	11
CA LDS	0.001		0	NR	NR	NR	NR	0
CA MCS	0.001		0	NR	NR	NR	NR	0
CA SPILLS 90	0.001		0	NR	NR	NR	NR	0
Other Ascertainable Records								
RCRA NonGen / NLR	0.250	6	19	17	NR	NR	NR	42
FUDS	1.000		0	0	0	7	NR	7
DOD	1.000		0	0	0	0	NR	0
SCRD DRYCLEANERS	0.500		0	0	0	NR	NR	0
US FIN ASSUR	0.001		0	NR	NR	NR	NR	0
EPA WATCH LIST	0.001		0	NR	NR	NR	NR	0
2020 COR ACTION	0.250		0	0	NR	NR	NR	0
TSCA	0.001		0	NR	NR	NR	NR	0
TRIS	0.001	1	0	NR	NR	NR	NR	1
SSTS	0.001		0	NR	NR	NR	NR	0
ROD	1.000		0	0	0	0	NR	0
RMP	0.001	4	5	NR	NR	NR	NR	9
RAATS	0.001		0	NR	NR	NR	NR	0
PRP	0.001	1	0	NR	NR	NR	NR	1
PADS	0.001		0	NR	NR	NR	NR	0
ICIS	0.001	1	0	NR	NR	NR	NR	1
FTTS	0.001		0	NR	NR	NR	NR	0
MLTS	0.001		0	NR	NR	NR	NR	0
COAL ASH DOE	0.001		0	NR	NR	NR	NR	0
COAL ASH EPA	0.500		0	0	0	NR	NR	0
PCB TRANSFORMER	0.001		0	NR	NR	NR	NR	0
RADINFO	0.001		0	NR	NR	NR	NR	0
HIST FTTS	0.001		0	NR	NR	NR	NR	0
DOT OPS	0.001		0	NR	NR	NR	NR	0
CONSENT	1.000		0	0	0	0	NR	0
INDIAN RESERV	1.000		0	0	0	0	NR	0
FUSRAP	1.000		0	0	0	0	NR	0
UMTRA	0.500		0	0	0	NR	NR	0
LEAD SMELTERS	0.001		0	NR	NR	NR	NR	0
US AIRS	0.001	1	0	NR	NR	NR	NR	1
US MINES	0.250		0	0	NR	NR	NR	0
ABANDONED MINES	0.250		0	0	NR	NR	NR	0
MINES MRDS	0.250		0	0	NR	NR	NR	0
FINDS	0.001	4	6	NR	NR	NR	NR	10
DOCKET HWC	0.001		0	NR	NR	NR	NR	0
ECHO	0.001	2	4	NR	NR	NR	NR	6

MAP FINDINGS SUMMARY

Database	Search Distance (Miles)	Target Property	< 1/8	1/8 - 1/4	1/4 - 1/2	1/2 - 1	> 1	Total Plotted
UXO	1.000		0	0	0	0	NR	0
FUELS PROGRAM	0.250		3	0	NR	NR	NR	3
PFAS NPL	0.250		0	0	NR	NR	NR	0
PFAS FEDERAL SITES	0.250		0	0	NR	NR	NR	0
PFAS TRIS	0.250		0	0	NR	NR	NR	0
PFAS TSCA	0.250		0	0	NR	NR	NR	0
PFAS RCRA MANIFEST	0.250		0	0	NR	NR	NR	0
PFAS ATSDR	0.250		0	0	NR	NR	NR	0
PFAS WQP	0.250		0	0	NR	NR	NR	0
PFAS NPDES	0.250		0	0	NR	NR	NR	0
PFAS PROJECT	0.250		0	0	NR	NR	NR	0
PFAS ECHO	0.250		2	6	NR	NR	NR	8
PFAS ECHO FIRE TRAIN	0.250		0	0	NR	NR	NR	0
PFAS PT 139 AIRPORT	0.250		0	0	NR	NR	NR	0
AQUEOUS FOAM NRC	0.250		0	0	NR	NR	NR	0
BIOSOLIDS	0.001		0	NR	NR	NR	NR	0
UST FINDER RELEASE	0.500		2	1	2	NR	NR	5
UST FINDER	0.250		2	2	NR	NR	NR	4
E MANIFEST	0.250	2	11	15	NR	NR	NR	28
CA PFAS	0.250		0	0	NR	NR	NR	0
CA AQUEOUS FOAM	0.250		0	0	NR	NR	NR	0
CA BOND EXP. PLAN	1.000		0	0	0	2	NR	2
CA CHROME PLATING	0.500		0	0	0	NR	NR	0
CA Cortese	0.500		2	0	4	NR	NR	6
CA CUPA Listings	0.250		0	0	NR	NR	NR	0
CA DRYCLEANERS	0.250		0	0	NR	NR	NR	0
CA EMI	0.001	3	0	NR	NR	NR	NR	3
CA ENF	0.001		0	NR	NR	NR	NR	0
CA Financial Assurance	0.001		0	NR	NR	NR	NR	0
CA ICE	0.001		0	NR	NR	NR	NR	0
CA HIST CORTESE	0.500		2	1	6	NR	NR	9
CA LOS ANGELES CO. HMS	0.001		0	NR	NR	NR	NR	0
CA HWP	1.000		0	0	0	12	NR	12
CA HWT	0.250		0	0	NR	NR	NR	0
CA HWTS	0.001	9	4	NR	NR	NR	NR	13
CA HAZNET	0.001	9	3	NR	NR	NR	NR	12
LA CO LF METHANE	0.500		0	0	1	NR	NR	1
CA MINES	0.250		0	0	NR	NR	NR	0
CA MWMP	0.250		0	0	NR	NR	NR	0
CA NPDES	0.001	3	3	NR	NR	NR	NR	6
CA PEST LIC	0.001		0	NR	NR	NR	NR	0
CA PROC	0.500		0	0	2	NR	NR	2
CA Notify 65	1.000		0	0	0	1	NR	1
CA HAZMAT LA	0.250		0	0	NR	NR	NR	0
CA HAZMAT	0.250		0	0	NR	NR	NR	0
CA Site Mitigation	0.001		0	NR	NR	NR	NR	0
CA UIC	0.001		0	NR	NR	NR	NR	0
CA UIC GEO	0.001		0	NR	NR	NR	NR	0
CA WASTEWATER PITS	0.500		0	0	0	NR	NR	0
CA WDS	0.001		0	NR	NR	NR	NR	0
CA WIP	0.250		0	0	NR	NR	NR	0

MAP FINDINGS SUMMARY

Database	Search Distance (Miles)	Target Property	< 1/8	1/8 - 1/4	1/4 - 1/2	1/2 - 1	> 1	Total Plotted
CA MILITARY PRIV SITES	0.001		0	NR	NR	NR	NR	0
CA PROJECT	0.001		0	NR	NR	NR	NR	0
CA WDR	0.001		0	NR	NR	NR	NR	0
CA CIWQS	0.001	3	3	NR	NR	NR	NR	6
CA CERS	0.001	1	0	NR	NR	NR	NR	1
CA NON-CASE INFO	0.001		0	NR	NR	NR	NR	0
CA OTHER OIL GAS	0.001		0	NR	NR	NR	NR	0
CA PROD WATER PONDS	0.001		0	NR	NR	NR	NR	0
CA SAMPLING POINT	0.001		0	NR	NR	NR	NR	0
CA WELL STIM PROJ	0.001		0	NR	NR	NR	NR	0
EDR HIGH RISK HISTORICAL RECORDS								
EDR Exclusive Records								
EDR MGP	1.000		0	0	0	0	NR	0
EDR Hist Auto	0.125		4	NR	NR	NR	NR	4
EDR Hist Cleaner	0.125		1	NR	NR	NR	NR	1
EDR RECOVERED GOVERNMENT ARCHIVES								
Exclusive Recovered Govt. Archives								
CA RGA LF	0.001		0	NR	NR	NR	NR	0
CA RGA LUST	0.001		0	NR	NR	NR	NR	0
- Totals --		66	127	111	58	106	0	468

NOTES:

TP = Target Property

NR = Not Requested at this Search Distance

Sites may be listed in more than one database

A1 Target Property — **CLOUGHERTY PACKING CO**, **3049 E VERNON**, **VERNON, CA 90058** — **CA HWTS** **S123781683**; **CA HAZNET** **N/A**

Site 1 of 40 in cluster A

Actual: 207 ft.

HWTS:

Name:	CLOUGHERTY PACKING CO
Address:	3049 E VERNON
Address 2:	Not reported
City,State,Zip:	VERNON, CA 90058
EPA ID:	CAX000231449
Inactive Date:	06/30/1998
Create Date:	06/12/1985
Last Act Date:	Not reported
Mailing Name:	Not reported
Mailing Address:	GEORGE HYNES
Mailing Address 2:	Not reported
Mailing City,State,Zip:	VERNON, CA 900580000
Owner Name:	Not reported
Owner Address:	Not reported
Owner Address 2:	Not reported
Owner City,State,Zip:	Not reported
Owner Phone:	Not reported
Owner Fax:	Not reported
Contact Name:	GEORGE HYNES
Contact Address:	INACT PER 98VQ FINAL NOTICE
Contact Address 2:	Not reported
City,State,Zip:	Not reported
Contact Phone:	Not reported
Contact Fax:	Not reported
Facility Status:	Inactive
Facility Type:	PERMANENT
Category:	STATE
Latitude:	34.005504
Longitude:	-118.21974

HAZNET:

Name:	CLOUGHERTY PACKING CO
Address:	3049 E VERNON
Address 2:	Not reported
City,State,Zip:	VERNON, CA 900580000
Contact:	GEORGE HYNES
Telephone:	2135834621
Mailing Name:	Not reported
Mailing Address:	GEORGE HYNES
Year:	1987
Gepaid:	CAX000231449
TSD EPA ID:	CAT080011059
CA Waste Code:	221 - Waste oil and mixed oil
Disposal Method:	R01 - Recycler
Tons:	25.3536
Year:	1986
Gepaid:	CAX000231449
TSD EPA ID:	CAD981395437
CA Waste Code:	221 - Waste oil and mixed oil
Disposal Method:	R01 - Recycler

CLOUGHERTY PACKING CO (Continued) **S123781683**

Tons: 4.1283

Year: 1986
Gepaid: CAX000231449
TSD EPA ID: CAT080011059
CA Waste Code: 221 - Waste oil and mixed oil
Disposal Method: R01 - Recycler
Tons: 31.7335

Year: 1985
Gepaid: CAX000231449
TSD EPA ID: CAT080011059
CA Waste Code: 221 - Waste oil and mixed oil
Disposal Method: D99 - Disposal, Other
Tons: 2.7939

Year: 1985
Gepaid: CAX000231449
TSD EPA ID: CAT080011059
CA Waste Code: 221 - Waste oil and mixed oil
Disposal Method: UNK -
Tons: 4.5244

Year: 1985
Gepaid: CAX000231449
TSD EPA ID: CAT080011059
CA Waste Code: 221 - Waste oil and mixed oil
Disposal Method: 01 -
Tons: 2.085

A2 **CLOUGHERTY PACKAGING COMPANY** **RCRA NonGen / NLR** **1024811135**
Target **3049 VERNON AVENUE** **E MANIFEST** **CAL000293554**
Property **VERNON, CA 90058**

Site 2 of 40 in cluster A

Actual: 207 ft.

RCRA Listings:
Date Form Received by Agency: 20220921
Handler Name: Clougherty Packing Company A Wholly Owned Subsidiary Of Hormel Food
Handler Address: E Vernon Ave
Handler City,State,Zip: VERNON, CA 90058-0000
EPA ID: CAL000293554
Contact Name: ENRIQUE CAMBEROS
Contact Address: E VERNON AVE
Contact City,State,Zip: VERNON, CA 90058
Contact Telephone: 323-358-4621 x4295
Contact Fax: 323-584-1680
Contact Email: ECAMBEROS@SMITHFIELD.COM
Contact Title: ENVIRONMENTAL COORDINATOR
EPA Region: 09
Land Type: Private
Federal Waste Generator Description: Not a generator, verified
Non-Notifier: Not reported
Biennial Report Cycle: 2021
Accessibility: Not reported
Active Site Indicator: Handler Activities
State District Owner: Not reported

CLOUGHERTY PACKAGING COMPANY (Continued) **1024811135**

State District:	Not reported
Mailing Address:	E VERNON AVE
Mailing City,State,Zip:	VERNON, CA 90058-0000
Owner Name:	Smithfield Foods, Inc.
Owner Type:	Other
Operator Name:	Steve Delmar
Operator Type:	Other
Short-Term Generator Activity:	No
Importer Activity:	No
Mixed Waste Generator:	No
Transporter Activity:	No
Transfer Facility Activity:	No
Recycler Activity with Storage:	No
Small Quantity On-Site Burner Exemption:	No
Smelting Melting and Refining Furnace Exemption:	No
Underground Injection Control:	No
Off-Site Waste Receipt:	No
Universal Waste Indicator:	Yes
Universal Waste Destination Facility:	Yes
Federal Universal Waste:	No
Active Site State-Reg Handler:	---
Federal Facility Indicator:	Not reported
Hazardous Secondary Material Indicator:	N
Sub-Part K Indicator:	Not reported
2018 GPRA Permit Baseline:	Not on the Baseline
2018 GPRA Renewals Baseline:	Not on the Baseline
202 GPRA Corrective Action Baseline:	No
Subject to Corrective Action Universe:	No
Non-TSDFs Where RCRA CA has Been Imposed Universe:	No
Corrective Action Priority Ranking:	No NCAPS ranking
Environmental Control Indicator:	No
Institutional Control Indicator:	No
Human Exposure Controls Indicator:	N/A
Groundwater Controls Indicator:	N/A
Significant Non-Complier Universe:	No
Unaddressed Significant Non-Complier Universe:	No
Addressed Significant Non-Complier Universe:	No
Significant Non-Complier With a Compliance Schedule Universe:	No
Financial Assurance Required:	Not reported
Handler Date of Last Change:	20221018
Recognized Trader-Importer:	No
Recognized Trader-Exporter:	No
Importer of Spent Lead Acid Batteries:	No
Exporter of Spent Lead Acid Batteries:	No
Recycler Activity Without Storage:	No
Manifest Broker:	No
Sub-Part P Indicator:	No

Biennial: List of Years
Year: 2021

Click Here for Biennial Reporting System Data:

Hazardous Waste Summary:
Waste Code: D001
Waste Description: Ignitable Waste

CLOUGHERTY PACKAGING COMPANY (Continued) **1024811135**

Waste Code: D002
Waste Description: Corrosive Waste

Waste Code: D008
Waste Description: Lead

Waste Code: D018
Waste Description: Benzene

Waste Code: U002
Waste Description: 2-Propanone (I) (Or) Acetone (I)

Waste Code: U031
Waste Description: 1-Butanol (I) (Or) N-Butyl Alcohol (I)

Waste Code: U057
Waste Description: Cyclohexanone (I)

Waste Code: U080
Waste Description: Methane, Dichloro- (Or) Methylene Chloride

Waste Code: U112
Waste Description: Acetic Acid, Ethyl Ester (I) (Or) Ethyl Acetate (I)

Waste Code: U154
Waste Description: Methanol (I) (Or) Methyl Alcohol (I)

Waste Code: U159
Waste Description: 2-Butanone (I,T) (Or) Methyl Ethyl Ketone (Mek) (I,T)

Waste Code: U161
Waste Description: 4-Methyl-2-Pentanone (I) (Or) Methyl Isobutyl Ketone (I) (Or) Pentanol, 4-Methyl-

Waste Code: U210
Waste Description: Ethene, Tetrachloro- (Or) Tetrachloroethylene

Waste Code: U220
Waste Description: Benzene, Methyl- (Or) Toluene

Waste Code: U228
Waste Description: Ethene, Trichloro- (Or) Trichloroethylene

Handler - Owner Operator:
Owner/Operator Indicator: Operator
Owner/Operator Name: STEVE DELMAR
Legal Status: Other
Date Became Current: 20220228
Date Ended Current: Not reported
Owner/Operator Address: 3049 E VERNON AVE
Owner/Operator City,State,Zip: VERNON, CA 90058
Owner/Operator Telephone: 323-583-4621
Owner/Operator Telephone Ext: 4013
Owner/Operator Fax: Not reported
Owner/Operator Email: SDELMAR@SMITHFIELD.COM

Owner/Operator Indicator: Owner

CLOUGHERTY PACKAGING COMPANY (Continued) **1024811135**

Owner/Operator Name: SMITHFIELD FOODS, INC.
Legal Status: Other
Date Became Current: Not reported
Date Ended Current: Not reported
Owner/Operator Address: 200 COMMERCE STREET
Owner/Operator City,State,Zip: SMITHFIELD, VA 23430-0000
Owner/Operator Telephone: 757-365-3000
Owner/Operator Telephone Ext: Not reported
Owner/Operator Fax: Not reported
Owner/Operator Email: Not reported

Owner/Operator Indicator: Owner
Owner/Operator Name: SMITHFIELD FOODS, INC.
Legal Status: Other
Date Became Current: 20220228
Date Ended Current: Not reported
Owner/Operator Address: 200 COMMERCE STREET
Owner/Operator City,State,Zip: SMITHFIELD, VA 23430-0000
Owner/Operator Telephone: 757-365-3000
Owner/Operator Telephone Ext: Not reported
Owner/Operator Fax: Not reported
Owner/Operator Email: SDELMAR@SMITHFIELD.COM

Owner/Operator Indicator: Operator
Owner/Operator Name: ENVIRONMENTAL ENGINEER
Legal Status: Other
Date Became Current: Not reported
Date Ended Current: Not reported
Owner/Operator Address: 3049 E VERNON AVE
Owner/Operator City,State,Zip: VERNON, CA 90058
Owner/Operator Telephone: 323-583-4621
Owner/Operator Telephone Ext: Not reported
Owner/Operator Fax: Not reported
Owner/Operator Email: Not reported

Historic Generators:
Receive Date: 20220921
Handler Name: CLOUGHERTY PACKING COMPANY A WHOLLY OWNED SUBSIDIARY OF HORMEL FOODS
Federal Waste Generator Description: Not a generator, verified
State District Owner: Not reported
Large Quantity Handler of Universal Waste: No
Recognized Trader Importer: No
Recognized Trader Exporter: No
Spent Lead Acid Battery Importer: No
Spent Lead Acid Battery Exporter: No
Current Record: Yes
Non Storage Recycler Activity: No
Electronic Manifest Broker: No

Receive Date: 20050426
Handler Name: CLOUGHERTY PACKING COMPANY A WHOLLY OWNED SUBSIDIARY OF HORMEL FOODS
Federal Waste Generator Description: Not a generator, verified
State District Owner: Not reported
Large Quantity Handler of Universal Waste: No
Recognized Trader Importer: No
Recognized Trader Exporter: No
Spent Lead Acid Battery Importer: No

CLOUGHERTY PACKAGING COMPANY (Continued) **1024811135**

Spent Lead Acid Battery Exporter: No
Current Record: No
Non Storage Recycler Activity: Not reported
Electronic Manifest Broker: Not reported

List of NAICS Codes and Descriptions:
NAICS Code: 311611
NAICS Description: ANIMAL (EXCEPT POULTRY) SLAUGHTERING

Facility Has Received Notices of Violations:
Violations: No Violations Found

Evaluation Action Summary:
Evaluations: No Evaluations Found

E MANIFEST:

Manifest Tracking Number:	016936563FLE
Last Updated Date:	20230420
Shipped Date:	20230322
Received Date:	20230330
Manifest Status:	Signed
Submission Type:	DataImage5Copy
Origin Type:	Service
Generator EPA ID:	CAL000293554
Generator Name:	Clougherty Packing-Main Plant
Generator Location Street Number:	Not reported
Generator Location Street 1:	3049 E VERNON AVE-ACCOUNT PAYABLE/ENV
Generator Location Street 2:	Attn Main Plant/Hector Garcia
Generator Location City:	VERNON
Generator Location State:	CA
Generator Location Zip:	90058
Generator Mail Street Number:	Not reported
Generator Mail Street 1:	3049 E Vernon Ave-Account Payable/Env
Generator Mail Street 2:	Not reported
Generator Mail City:	Vernon
Generator Mail Zip:	90058
Generator Mail State:	CA
Generator Contact Company Name:	Clougherty Packing-Main Plant
Designated Facility EPA ID:	UTD981552177
Designated Facility Name:	Clean Harbors Aragonite Llc
Designated Facility Mail Street Number:	Not reported
Designated Facility Mail Street 1:	Not reported
Designated Facility Mail Street 2:	PO Box 1339
Designated Facility Mail City:	Grantsville
Designated Facility Mail Zip:	84029
Designated Facility Mail State:	UT
Designated Facility Location Street Number:	Not reported
Designated Facility Location Street 1:	11600 North Aptus Road
Designated Facility Location Street 2:	Not reported
Designated Facility Location City:	Grantsville
Designated Facility Location Zip:	84029
Designated Facility Location State:	UT
Designated Facility Contact Company Name:	Not reported
Manifest Residue Indicator:	N

CLOUGHERTY PACKAGING COMPANY (Continued) **1024811135**

Rejection Indicator:	N
Manifest Tracking Number:	007205825SKS
Last Updated Date:	20191021
Shipped Date:	20190913
Received Date:	20190923
Manifest Status:	Signed
Submission Type:	DataImage5Copy
Origin Type:	Service
Generator EPA ID:	CAL000293554
Generator Name:	Clougherty Packing
Generator Location Street Number:	Not reported
Generator Location Street 1:	3049 E VERNON AVE
Generator Location Street 2:	Attn Main Plant/Hector Garcia
Generator Location City:	VERNON
Generator Location State:	CA
Generator Location Zip:	90058
Generator Mail Street Number:	Not reported
Generator Mail Street 1:	3049 E Vernon Ave
Generator Mail Street 2:	Attn Main Plant/Hector Garcia
Generator Mail City:	Vernon
Generator Mail Zip:	90058
Generator Mail State:	CA
Generator Contact Company Name:	Not reported
Designated Facility EPA ID:	UTD981552177
Designated Facility Name:	Not reported
Designated Facility Mail Street Number:	Not reported
Designated Facility Mail Street 1:	Not reported
Designated Facility Mail Street 2:	PO Box 1339
Designated Facility Mail City:	Grantsville
Designated Facility Mail Zip:	84029
Designated Facility Mail State:	UT
Designated Facility Location Street Number:	Not reported
Designated Facility Location Street 1:	PO Box 1339
Designated Facility Location Street 2:	Not reported
Designated Facility Location City:	Grantsville
Designated Facility Location Zip:	84029
Designated Facility Location State:	UT
Designated Facility Contact Company Name:	Clean Harbors Aragonite LLC
Manifest Residue Indicator:	N
Rejection Indicator:	N
Manifest Tracking Number:	007205826SKS
Last Updated Date:	20191028
Shipped Date:	20190913
Received Date:	20190930
Manifest Status:	Signed
Submission Type:	DataImage5Copy
Origin Type:	Service
Generator EPA ID:	CAL000293554
Generator Name:	Clougherty Packing
Generator Location Street Number:	Not reported
Generator Location Street 1:	3049 E VERNON AVE
Generator Location Street 2:	Attn Main Plant/Hector Garcia
Generator Location City:	VERNON
Generator Location State:	CA
Generator Location Zip:	90058

CLOUGHERTY PACKAGING COMPANY (Continued) **1024811135**

Generator Mail Street Number:	Not reported
Generator Mail Street 1:	3049 E Vernon Ave
Generator Mail Street 2:	Attn Main Plant/Hector Garcia
Generator Mail City:	Vernon
Generator Mail Zip:	90058
Generator Mail State:	CA
Generator Contact Company Name:	Not reported
Designated Facility EPA ID:	NED981723513
Designated Facility Name:	Not reported
Designated Facility Mail Street Number:	Not reported
Designated Facility Mail Street 1:	Not reported
Designated Facility Mail Street 2:	2247 South Highway 71
Designated Facility Mail City:	Kimball
Designated Facility Mail Zip:	69145
Designated Facility Mail State:	NE
Designated Facility Location Street Number:	Not reported
Designated Facility Location Street 1:	2247 South Highway 71
Designated Facility Location Street 2:	Not reported
Designated Facility Location City:	Kimball
Designated Facility Location Zip:	69145
Designated Facility Location State:	NE
Designated Facility Contact Company Name:	Clean Harbors Environmental Services, Inc.
Manifest Residue Indicator:	N
Rejection Indicator:	N

Manifest Tracking Number:	007206238SKS
Last Updated Date:	20191106
Shipped Date:	20190930
Received Date:	20191007
Manifest Status:	Signed
Submission Type:	DataImage5Copy
Origin Type:	Service
Generator EPA ID:	CAL000293554
Generator Name:	Clougherty Packing
Generator Location Street Number:	Not reported
Generator Location Street 1:	3049 E VERNON AVE
Generator Location Street 2:	Attn Main Plant/Hector Garcia
Generator Location City:	VERNON
Generator Location State:	CA
Generator Location Zip:	90058
Generator Mail Street Number:	Not reported
Generator Mail Street 1:	3049 E Vernon Ave
Generator Mail Street 2:	Attn Main Plant/Hector Garcia
Generator Mail City:	Vernon
Generator Mail Zip:	90058
Generator Mail State:	CA
Generator Contact Company Name:	Not reported
Designated Facility EPA ID:	CAD044429835
Designated Facility Name:	Not reported
Designated Facility Mail Street Number:	Not reported
Designated Facility Mail Street 1:	Not reported
Designated Facility Mail Street 2:	1737 East Denni Street
Designated Facility Mail City:	Wilmington
Designated Facility Mail Zip:	90744
Designated Facility Mail State:	CA
Designated Facility Location Street Number:	Not reported
Designated Facility Location Street 1:	1737 East Denni Street

CLOUGHERTY PACKAGING COMPANY (Continued) **1024811135**

Designated Facility Location Street 2:	Not reported
Designated Facility Location City:	Wilmington
Designated Facility Location Zip:	90744
Designated Facility Location State:	CA
Designated Facility Contact Company Name:	Clean Harbors Wilmington LLC
Manifest Residue Indicator:	N
Rejection Indicator:	N
Manifest Tracking Number:	006426817SKS
Last Updated Date:	20210624
Shipped Date:	20180831
Received Date:	20180913
Manifest Status:	Corrected
Submission Type:	DataImage5Copy
Origin Type:	Service
Generator EPA ID:	CAL000293554
Generator Name:	Clougherty Packing-Main Plant
Generator Location Street Number:	Not reported
Generator Location Street 1:	3049 E VERNON AVE
Generator Location Street 2:	Attn Main Plant/Hector Garcia
Generator Location City:	VERNON
Generator Location State:	CA
Generator Location Zip:	90058
Generator Mail Street Number:	Not reported
Generator Mail Street 1:	3049 E Vernon Ave-Account Payable/Env
Generator Mail Street 2:	Not reported
Generator Mail City:	Vernon
Generator Mail Zip:	90058
Generator Mail State:	CA
Generator Contact Company Name:	Clougherty Packing-Main Plant
Designated Facility EPA ID:	NED981723513
Designated Facility Name:	Not reported
Designated Facility Mail Street Number:	Not reported
Designated Facility Mail Street 1:	Not reported
Designated Facility Mail Street 2:	2247 South Highway 71
Designated Facility Mail City:	Kimball
Designated Facility Mail Zip:	69145
Designated Facility Mail State:	NE
Designated Facility Location Street Number:	Not reported
Designated Facility Location Street 1:	2247 South Highway 71
Designated Facility Location Street 2:	Not reported
Designated Facility Location City:	Kimball
Designated Facility Location Zip:	69145
Designated Facility Location State:	NE
Designated Facility Contact Company Name:	Clean Harbors Environmental Services, Inc.
Manifest Residue Indicator:	N
Rejection Indicator:	N
Manifest Tracking Number:	006667581SKS
Last Updated Date:	20191121
Shipped Date:	20190213
Received Date:	20190213
Manifest Status:	Corrected
Submission Type:	DataImage5Copy
Origin Type:	Service
Generator EPA ID:	CAL000293554
Generator Name:	Clougherty Packing

CLOUGHERTY PACKAGING COMPANY (Continued) **1024811135**

Generator Location Street Number:	Not reported
Generator Location Street 1:	3049 E VERNON AVE
Generator Location Street 2:	Attn Main Plant/Hector Garcia
Generator Location City:	VERNON
Generator Location State:	CA
Generator Location Zip:	90058
Generator Mail Street Number:	Not reported
Generator Mail Street 1:	3049 E Vernon Ave
Generator Mail Street 2:	Attn Main Plant/Hector Garcia
Generator Mail City:	Vernon
Generator Mail Zip:	90058
Generator Mail State:	CA
Generator Contact Company Name:	Not reported
Designated Facility EPA ID:	CAD099452708
Designated Facility Name:	Not reported
Designated Facility Mail Street Number:	Not reported
Designated Facility Mail Street 1:	Not reported
Designated Facility Mail Street 2:	1700 South Soto Street
Designated Facility Mail City:	Los Angeles
Designated Facility Mail Zip:	90023
Designated Facility Mail State:	CA
Designated Facility Location Street Number:	Not reported
Designated Facility Location Street 1:	1700 South Soto Street
Designated Facility Location Street 2:	Not reported
Designated Facility Location City:	Los Angeles
Designated Facility Location Zip:	90023
Designated Facility Location State:	CA
Designated Facility Contact Company Name:	Industrial Services Oil Company Inc
Manifest Residue Indicator:	N
Rejection Indicator:	N

Manifest Tracking Number:	008570548SKS
Last Updated Date:	20220718
Shipped Date:	20220624
Received Date:	20220624
Manifest Status:	Signed
Submission Type:	DataImage5Copy
Origin Type:	Service
Generator EPA ID:	CAL000293554
Generator Name:	Clougherty Packing-Main Plant
Generator Location Street Number:	Not reported
Generator Location Street 1:	3049 E VERNON AVE-ACCOUNT PAYABLE/ENV
Generator Location Street 2:	Attn Main Plant/Hector Garcia
Generator Location City:	VERNON
Generator Location State:	CA
Generator Location Zip:	90058
Generator Mail Street Number:	Not reported
Generator Mail Street 1:	3049 E Vernon Ave-Account Payable/Env
Generator Mail Street 2:	Not reported
Generator Mail City:	Vernon
Generator Mail Zip:	90058
Generator Mail State:	CA
Generator Contact Company Name:	Clougherty Packing-Main Plant
Designated Facility EPA ID:	CAD099452708
Designated Facility Name:	Industrial Services Oil Company Inc.
Designated Facility Mail Street Number:	Not reported
Designated Facility Mail Street 1:	Not reported

CLOUGHERTY PACKAGING COMPANY (Continued) **1024811135**

Designated Facility Mail Street 2:	1700 South Soto Street
Designated Facility Mail City:	Los Angeles
Designated Facility Mail Zip:	90023
Designated Facility Mail State:	CA
Designated Facility Location Street Number:	Not reported
Designated Facility Location Street 1:	1700 South Soto Street
Designated Facility Location Street 2:	Not reported
Designated Facility Location City:	Los Angeles
Designated Facility Location Zip:	90023
Designated Facility Location State:	CA
Designated Facility Contact Company Name:	Not reported
Manifest Residue Indicator:	N
Rejection Indicator:	N

Manifest Tracking Number:	008571195SKS
Last Updated Date:	20230330
Shipped Date:	20230310
Received Date:	20230310
Manifest Status:	Signed
Submission Type:	DataImage5Copy
Origin Type:	Service
Generator EPA ID:	CAL000293554
Generator Name:	Clougherty Packing-Main Plant
Generator Location Street Number:	Not reported
Generator Location Street 1:	3049 E VERNON AVE-ACCOUNT PAYABLE/ENV
Generator Location Street 2:	Attn Main Plant/Hector Garcia
Generator Location City:	VERNON
Generator Location State:	CA
Generator Location Zip:	90058
Generator Mail Street Number:	Not reported
Generator Mail Street 1:	3049 E Vernon Ave-Account Payable/Env
Generator Mail Street 2:	Not reported
Generator Mail City:	Vernon
Generator Mail Zip:	90058
Generator Mail State:	CA
Generator Contact Company Name:	Clougherty Packing-Main Plant
Designated Facility EPA ID:	CAD099452708
Designated Facility Name:	Industrial Services Oil Company Inc.
Designated Facility Mail Street Number:	Not reported
Designated Facility Mail Street 1:	Not reported
Designated Facility Mail Street 2:	1700 South Soto Street
Designated Facility Mail City:	Los Angeles
Designated Facility Mail Zip:	90023
Designated Facility Mail State:	CA
Designated Facility Location Street Number:	Not reported
Designated Facility Location Street 1:	1700 South Soto Street
Designated Facility Location Street 2:	Not reported
Designated Facility Location City:	Los Angeles
Designated Facility Location Zip:	90023
Designated Facility Location State:	CA
Designated Facility Contact Company Name:	Not reported
Manifest Residue Indicator:	N
Rejection Indicator:	N

Manifest Tracking Number:	008572396SKS
Last Updated Date:	20230510
Shipped Date:	20230417

CLOUGHERTY PACKAGING COMPANY (Continued) **1024811135**

Received Date:	20230417
Manifest Status:	Signed
Submission Type:	DataImage5Copy
Origin Type:	Service
Generator EPA ID:	CAL000293554
Generator Name:	Clougherty Packing-Main Plant
Generator Location Street Number:	Not reported
Generator Location Street 1:	3049 E VERNON AVE-ACCOUNT PAYABLE/ENV
Generator Location Street 2:	Attn Main Plant/Hector Garcia
Generator Location City:	VERNON
Generator Location State:	CA
Generator Location Zip:	90058
Generator Mail Street Number:	Not reported
Generator Mail Street 1:	3049 E Vernon Ave-Account Payable/Env
Generator Mail Street 2:	Not reported
Generator Mail City:	Vernon
Generator Mail Zip:	90058
Generator Mail State:	CA
Generator Contact Company Name:	Clougherty Packing-Main Plant
Designated Facility EPA ID:	CAD099452708
Designated Facility Name:	Industrial Services Oil Company Inc.
Designated Facility Mail Street Number:	Not reported
Designated Facility Mail Street 1:	Not reported
Designated Facility Mail Street 2:	1700 South Soto Street
Designated Facility Mail City:	Los Angeles
Designated Facility Mail Zip:	90023
Designated Facility Mail State:	CA
Designated Facility Location Street Number:	Not reported
Designated Facility Location Street 1:	1700 South Soto Street
Designated Facility Location Street 2:	Not reported
Designated Facility Location City:	Los Angeles
Designated Facility Location Zip:	90023
Designated Facility Location State:	CA
Designated Facility Contact Company Name:	Not reported
Manifest Residue Indicator:	N
Rejection Indicator:	N

Manifest Tracking Number:	018267011FLE
Last Updated Date:	20230516
Shipped Date:	20230330
Received Date:	20230422
Manifest Status:	Signed
Submission Type:	DataImage5Copy
Origin Type:	Service
Generator EPA ID:	CAL000293554
Generator Name:	Clougherty Packing-Main Plant
Generator Location Street Number:	Not reported
Generator Location Street 1:	3049 E VERNON AVE-ACCOUNT PAYABLE/ENV
Generator Location Street 2:	Attn Main Plant/Hector Garcia
Generator Location City:	VERNON
Generator Location State:	CA
Generator Location Zip:	90058
Generator Mail Street Number:	Not reported
Generator Mail Street 1:	3049 E Vernon Ave-Account Payable/Env
Generator Mail Street 2:	Not reported
Generator Mail City:	Vernon
Generator Mail Zip:	90058

CLOUGHERTY PACKAGING COMPANY (Continued) **1024811135**

Generator Mail State:	CA
Generator Contact Company Name:	Clougherty Packing-Main Plant
Designated Facility EPA ID:	NED981723513
Designated Facility Name:	Clean Harbors Environmental Services, Inc.
Designated Facility Mail Street Number:	Not reported
Designated Facility Mail Street 1:	Not reported
Designated Facility Mail Street 2:	2247 South Highway 71
Designated Facility Mail City:	Kimball
Designated Facility Mail Zip:	69145
Designated Facility Mail State:	NE
Designated Facility Location Street Number:	Not reported
Designated Facility Location Street 1:	2247 South Highway 71
Designated Facility Location Street 2:	Not reported
Designated Facility Location City:	Kimball
Designated Facility Location Zip:	69145
Designated Facility Location State:	NE
Designated Facility Contact Company Name:	Not reported
Manifest Residue Indicator:	N
Rejection Indicator:	N

Manifest Tracking Number:	018267014FLE
Last Updated Date:	20230503
Shipped Date:	20230330
Received Date:	20230413
Manifest Status:	Signed
Submission Type:	DataImage5Copy
Origin Type:	Service
Generator EPA ID:	CAL000293554
Generator Name:	Clougherty Packing-Main Plant
Generator Location Street Number:	Not reported
Generator Location Street 1:	3049 E VERNON AVE-ACCOUNT PAYABLE/ENV
Generator Location Street 2:	Attn Main Plant/Hector Garcia
Generator Location City:	VERNON
Generator Location State:	CA
Generator Location Zip:	90058
Generator Mail Street Number:	Not reported
Generator Mail Street 1:	3049 E Vernon Ave-Account Payable/Env
Generator Mail Street 2:	Not reported
Generator Mail City:	Vernon
Generator Mail Zip:	90058
Generator Mail State:	CA
Generator Contact Company Name:	Clougherty Packing-Main Plant
Designated Facility EPA ID:	UTD981552177
Designated Facility Name:	Clean Harbors Aragonite Llc
Designated Facility Mail Street Number:	Not reported
Designated Facility Mail Street 1:	Not reported
Designated Facility Mail Street 2:	PO Box 1339
Designated Facility Mail City:	Grantsville
Designated Facility Mail Zip:	84029
Designated Facility Mail State:	UT
Designated Facility Location Street Number:	Not reported
Designated Facility Location Street 1:	11600 North Aptus Road
Designated Facility Location Street 2:	Not reported
Designated Facility Location City:	Grantsville
Designated Facility Location Zip:	84029
Designated Facility Location State:	UT
Designated Facility Contact Company Name:	Not reported

CLOUGHERTY PACKAGING COMPANY (Continued) **1024811135**

Manifest Residue Indicator: N
Rejection Indicator: N

Federal Waste:
Manifest Tracking Number: 007596694SKS
Waste Line Number: 1
Federal Waste Code: D001
Federal Waste: IGNITABLE WASTE

Manifest Tracking Number: 007596694SKS
Waste Line Number: 1
Federal Waste Code: D002
Federal Waste: CORROSIVE WASTE

State Waste:
Manifest Tracking Number: 007596694SKS
Waste Line Number: 1
State Waste Code Owner: CA
State Waste Code: 121
State Waste: Alkaline solution (pH >12.5) with metals (antimony, arsenic, barium, beryllium, cadmium, chromium, cobalt, copper, lead, mercury, molybdenum, nickel, selenium, silver, thallium, vanadium, and zinc

Transporter:
Manifest Tracking Number: 007596694SKS
Transporter Line Number: 1
Transporter EPA ID: TXR000081205
Transporter Name: Safety-Kleen Systems, Inc.

Manifest Tracking Number: 007596694SKS
Transporter Line Number: 2
Transporter EPA ID: MAD039322250
Transporter Name: Clean Harbors Environmental Services, Inc.

Manifest Tracking Number: 007596694SKS
Transporter Line Number: 3
Transporter EPA ID: MOD095038998
Transporter Name: Tri State Motor Transit

Manifest Tracking Number: 007596694SKS
Transporter Line Number: 4
Transporter EPA ID: MOD095038998
Transporter Name: Tri State Motor Transit

Manifest Tracking Number: 007596694SKS
Transporter Line Number: 5
Transporter EPA ID: MAD039322250
Transporter Name: Clean Harbors Environmental Services, Inc.

Waste Line:
Manifest Tracking Number: 007596694SKS
Waste Line Number: 1
U.S. DOT Hazardous Indicator: Y
U.S. DOT ID Number: UN2790
U.S. DOT Description: Un2790, Waste Un2790, Waste Acetic Acid Solution, No T Less Than 50

CLOUGHERTY PACKAGING COMPANY (Continued) **1024811135**

Percent But Not More Than 80 Percent Acid, By Mass, 8, Pg Ii, 8, Pg Ii

Non-Hazardous Waste Description:	Not reported
Number of Containers:	1
Container Type Code:	DF
Container Type Description:	Fiberboard or plastic drums, barrels, kegs
Waste Quantity:	250
Quantity Unit of Measure Code:	P
Quantity Unit of Measure Description:	Pounds
Waste Quantity, in Tons:	0.125
Acute Waste Quantity, in Tons:	0
Non-Acute Waste Quantity, in Tons:	0.125
Waste Quantity, in Kilograms:	113.37875
Acute Waste Quantity, in Kilograms:	0
Non-Acute Waste Quantity, in Kilorgrams:	113.37875
Management Method Code:	H040
Management Method Description:	INCINERATION
Waste Residue Indicator:	N
Quantity Discrepancy Indicator:	N
Waste Type Discrepancy Indicator:	N
Waste Density:	Not reported
Waste Density Unit of Measure Code:	Not reported
Waste Density Unit of Measure Description:	Not reported
Form Code:	Not reported
Form Code Description:	Not reported
Source Code:	Not reported
Source Code Description:	Not reported
Waste Minimization Code:	Not reported
Waste Minimization Code Description:	Not reported
Consent Number:	Not reported
EPA Waste Indicator:	Y

Click this hyperlink while viewing on your computer to access
147 additional US EManifest: record(s) in the EDR Site Report.

A3
Target Property

3049 E VERNON AVE
VERNON, CA 90058

ERNS 2017184865
N/A

Site 3 of 40 in cluster A

Actual: 207 ft.

Incident Commons:

NRC Report #:	1184865
Description of Incident:	CALLER IS REPORTING A WORKER BROKE ONE OF THE GAUGES ON AN ACCUMULATOR. DAMAGE RESULTED IN A RELEASE OF ANHYDROUS AMMONIA.
Type of Incident:	FIXED
Incident Cause:	OPERATOR ERROR
Incident Date Time:	2017-07-22 06:30:00
Incident DTG:	OCCURRED
Incident Location:	Not reported
Loaction Address:	3049 E VERNON AVE
Location Street 1:	Not reported
Location Street 2:	Not reported
Location Nearest City:	VERNON
Location State:	CA
Location County:	LOS ANGELES
Location Zip:	90058
Distance From City:	Not reported
Distance Units:	Not reported

(Continued) **2017184865**

Direction From City:	Not reported
Lat Deg:	Not reported
Lat Min:	Not reported
Lat Sec:	Not reported
Lat Quad:	Not reported
Long Deg:	Not reported
Long Min:	Not reported
Long Sec:	Not reported
Long Quad:	Not reported
Location Section:	Not reported
Location Township:	Not reported
Location range:	Not reported
Potential Range:	N

Incidents:

Year:	2017
NRC Report #:	1184865
Aircraft Type:	Not reported
Aircraft Model:	Not reported
Aircraft ID:	Not reported
Aircraft Fuel Capacity:	Not reported
Aircraft Fuel Capacity Units:	Not reported
Aircraft Fuel on Board:	Not reported
Aircraft Fuel on Board Units:	Not reported
Aircraft Spot Number:	Not reported
Aircraft Hanger:	Not reported
Aircraft Runway Number:	Not reported
Road Mile Marker:	Not reported
Building ID:	Not reported
Type of Fixed Object:	FOOD PROCESSING PLANT
Power Generating Facility:	U
Generating Capacity:	Not reported
Type of Fuel:	Not reported
NPDES:	Not reported
NPDES Compliance:	U
Pipeline Type:	Not reported
DOT Regulated:	U
Pipeline Above Ground:	ABOVE
Exposed Underwater:	N
Pipeline Covered:	U
Railroad Hotline:	Not reported
Grade Crossing:	U
Location Subdivision:	Not reported
Railroad Milepost:	Not reported
Type Vehicle Involved:	Not reported
Crossing Device Type:	Not reported
Device Operational:	U
DOT Crossing Number:	Not reported
Brake Failure:	U
Description of Tank:	Not reported
Tank Above Ground:	ABOVE
Transportable Container:	U
Tank Regulated:	U
Tank Regulated By:	Not reported
Tank ID:	Not reported
Capacity of Tank:	Not reported
Capacity of Tank Units:	Not reported
Actual Amount:	Not reported

(Continued) **2017184865**

Actual Amount Units:	Not reported
Platform Rig Name:	Not reported
Platform Letter:	Not reported
Location Area ID:	Not reported
Location Block ID:	Not reported
OCSG Number:	Not reported
OCSP Number:	Not reported
State Lease Number:	Not reported
Pier Dock Number:	Not reported
Berth Slip Number:	Not reported
Continuous Release Type:	Not reported
Initial Continuous Release No:	Not reported
Continuous Release Permit:	Not reported
Allision:	U
Type of Structure:	Not reported
Structure Name:	Not reported
Structure Operational:	U
Airbag Deployed:	U
Date Tiem Normal Service:	Not reported
Service Disruption Time:	Not reported
Service Disruption Units:	Not reported
Transit Bus Flag:	Not reported
CR Begin Date:	Not reported
CR End Date:	Not reported
CR Change Date:	Not reported
FBI Contact:	Not reported
FBI Contact Date Time:	Not reported
Sub Part C Testing Req:	XXX
Conductor Testing:	Not reported
Engineer Testing:	Not reported
Trainman Testing:	Not reported
Yard Foreman Testing:	Not reported
RCL Operator Testing:	Not reported
Brakeman Testing:	Not reported
Train Dispatcher Testing:	Not reported
Signalman Testing:	Not reported
Other Employee Testing:	Not reported
Unknown Testing:	Not reported
Passenger Handling:	Not reported
Passenger Route:	XXX
Passenger Delay:	XXX

Year:	2017
NRC Report #:	1184865
Aircraft Type:	Not reported
Aircraft Model:	Not reported
Aircraft ID:	Not reported
Aircraft Fuel Capacity:	Not reported
Aircraft Fuel Capacity Units:	Not reported
Aircraft Fuel on Board:	Not reported
Aircraft Fuel on Board Units:	Not reported
Aircraft Spot Number:	Not reported
Aircraft Hanger:	Not reported
Aircraft Runway Number:	Not reported
Road Mile Marker:	Not reported
Building ID:	Not reported
Type of Fixed Object:	FOOD PROCESSING PLANT

(Continued) **2017184865**

Power Generating Facility:	U
Generating Capacity:	Not reported
Type of Fuel:	Not reported
NPDES:	Not reported
NPDES Compliance:	U
Pipeline Type:	Not reported
DOT Regulated:	U
Pipeline Above Ground:	ABOVE
Exposed Underwater:	N
Pipeline Covered:	U
Railroad Hotline:	Not reported
Grade Crossing:	U
Location Subdivision:	Not reported
Railroad Milepost:	Not reported
Type Vehicle Involved:	Not reported
Crossing Device Type:	Not reported
Device Operational:	U
DOT Crossing Number:	Not reported
Brake Failure:	U
Description of Tank:	Not reported
Tank Above Ground:	ABOVE
Transportable Container:	U
Tank Regulated:	U
Tank Regulated By:	Not reported
Tank ID:	Not reported
Capacity of Tank:	Not reported
Capacity of Tank Units:	Not reported
Actual Amount:	Not reported
Actual Amount Units:	Not reported
Platform Rig Name:	Not reported
Platform Letter:	Not reported
Location Area ID:	Not reported
Location Block ID:	Not reported
OCSG Number:	Not reported
OCSP Number:	Not reported
State Lease Number:	Not reported
Pier Dock Number:	Not reported
Berth Slip Number:	Not reported
Continuous Release Type:	Not reported
Initial Continuous Release No:	Not reported
Continuous Release Permit:	Not reported
Allision:	U
Type of Structure:	Not reported
Structure Name:	Not reported
Structure Operational:	U
Airbag Deployed:	U
Date Tiem Normal Service:	Not reported
Service Disruption Time:	Not reported
Service Disruption Units:	Not reported
Transit Bus Flag:	Not reported
CR Begin Date:	Not reported
CR End Date:	Not reported
CR Change Date:	Not reported
FBI Contact:	Not reported
FBI Contact Date Time:	Not reported
Sub Part C Testing Req:	XXX
Conductor Testing:	Not reported

(Continued) **2017184865**

Engineer Testing:	Not reported
Trainman Testing:	Not reported
Yard Foreman Testing:	Not reported
RCL Operator Testing:	Not reported
Brakeman Testing:	Not reported
Train Dispatcher Testing:	Not reported
Signalman Testing:	Not reported
Other Employee Testing:	Not reported
Unknown Testing:	Not reported
Passenger Handling:	Not reported
Passenger Route:	XXX
Passenger Delay:	XXX

Incident Details:

Year:	2017
NRC Report #:	1184865
Fire Involved:	N
Fire Extinguished:	U
Any Evacuations:	N
Number Evacuated:	Not reported
Who Evacuated:	Not reported
Radius of Evacuation:	Not reported
Any Injuries:	N
Number Injured:	Not reported
Number Hospitalized:	Not reported
Any Fatalities:	N
Number Fatalities:	Not reported
Any Damages:	N
Damage Amount:	Not reported
Air Corridor Closed:	N
Air Corridor Desc:	Not reported
Air Closure Time:	Not reported
Waterway Closed:	N
Waterway Desc:	Not reported
Waterway Closure Time:	Not reported
Road Closed:	N
Road Desc:	Not reported
Road Closure Time:	Not reported
Closure Direction:	Not reported
Major Artery:	N
Track Closed:	N
Track Desc:	Not reported
Track Closure Time:	Not reported
Media Interest:	UNKNOWN
Medium Desc:	AIR
Additional Medium Info:	ATMOSPHERE RELEASE
Body of Water:	Not reported
Tributary of:	Not reported
Release Secured:	Y
Estimated Duration of Release:	Not reported
Release rate:	Not reported
Desc Remedial Action:	SYSTEM ISOLATED.
State Agency on Scene:	Not reported
State Agency Report Number:	Not reported
Other Agency Notified:	Not reported
Weather Conditions:	UNKNOWN
Air Temperature:	Not reported

(Continued) **2017184865**

Wind Speed:	Not reported
Wind Direction:	Not reported
Water Supply Contaminated:	U
Sheen Size:	Not reported
Sheen Color:	Not reported
Direction of Sheen Travel:	Not reported
Sheen Odor Description:	Not reported
Wave Condition:	Not reported
Current Speed:	Not reported
Current Direction:	Not reported
Water Temperature:	Not reported
Track Close Dir:	Not reported
Empl Fatality:	Not reported
Pass Fatality:	Not reported
Community Impact:	Not reported
Wind Speed Unit:	Not reported
Employee Injuries:	Not reported
Passenger Injuries:	Not reported
Occupant Fatality:	Not reported
Current Speed Unit:	Not reported
Road Closure Units:	Not reported
Track CLosure Units:	Not reported
Sheen Size Units:	Not reported
Additional Info:	Not reported
State Agency Notified:	Not reported
Federal Agency Notified:	Not reported
nearest River Mile Marker:	Not reported
Sheen Size Length:	Not reported
Sheen Size Length Units:	Not reported
Sheen Size Width:	Not reported
Sheen Size Width Units:	Not reported
Offshore:	N
Duration Unit:	Not reported
Release Rate Unit:	Not reported
Release Rate Rate:	Not reported
Passengers Transferred:	NO
Year:	2017
NRC Report #:	1184865
Fire Involved:	N
Fire Extinguished:	U
Any Evacuations:	N
Number Evacuated:	Not reported
Who Evacuated:	Not reported
Radius of Evacuation:	Not reported
Any Injuries:	N
Number Injured:	Not reported
Number Hospitalized:	Not reported
Any Fatalities:	N
Number Fatalities:	Not reported
Any Damages:	N
Damage Amount:	Not reported
Air Corridor Closed:	N
Air Corridor Desc:	Not reported
Air Closure Time:	Not reported
Waterway Closed:	N
Waterway Desc:	Not reported

(Continued) **2017184865**

Waterway Closure Time:	Not reported
Road Closed:	N
Road Desc:	Not reported
Road Closure Time:	Not reported
Closure Direction:	Not reported
Major Artery:	N
Track Closed:	N
Track Desc:	Not reported
Track Closure Time:	Not reported
Media Interest:	UNKNOWN
Medium Desc:	AIR
Additional Medium Info:	ATMOSPHERE RELEASE
Body of Water:	Not reported
Tributary of:	Not reported
Release Secured:	Y
Estimated Duration of Release:	Not reported
Release rate:	Not reported
Desc Remedial Action:	SYSTEM ISOLATED.
State Agency on Scene:	Not reported
State Agency Report Number:	Not reported
Other Agency Notified:	Not reported
Weather Conditions:	UNKNOWN
Air Temperature:	Not reported
Wind Speed:	Not reported
Wind Direction:	Not reported
Water Supply Contaminated:	U
Sheen Size:	Not reported
Sheen Color:	Not reported
Direction of Sheen Travel:	Not reported
Sheen Odor Description:	Not reported
Wave Condition:	Not reported
Current Speed:	Not reported
Current Direction:	Not reported
Water Temperature:	Not reported
Track Close Dir:	Not reported
Empl Fatality:	Not reported
Pass Fatality:	Not reported
Community Impact:	Not reported
Wind Speed Unit:	Not reported
Employee Injuries:	Not reported
Passenger Injuries:	Not reported
Occupant Fatality:	Not reported
Current Speed Unit:	Not reported
Road Closure Units:	Not reported
Track CLosure Units:	Not reported
Sheen Size Units:	Not reported
Additional Info:	Not reported
State Agency Notified:	Not reported
Federal Agency Notified:	Not reported
nearest River Mile Marker:	Not reported
Sheen Size Length:	Not reported
Sheen Size Length Units:	Not reported
Sheen Size Width:	Not reported
Sheen Size Width Units:	Not reported
Offshore:	N
Duration Unit:	Not reported
Release Rate Unit:	Not reported

(Continued) **2017184865**

Release Rate Rate: Not reported
Passengers Transferred: NO

Calls:
Year: 2017
NRC Report #: 1184865
Site ID: 20171184865
Date Time Received: 2017-07-22 09:43:23
Date Time Complete: 2017-07-22 09:47:25
Call Type: INC
Responsible Company: CLOUGHERTY PACKING/FARMER JOHN MEATS
Responsible Org Type: PRIVATE ENTERPRISE
Responsible City: VERNON
Responsible State: CA
Responsible Zip: 90058
On Behalf: Not reported
Source: TELEPHONE

Year: 2017
NRC Report #: 1184865
Site ID: 20171184865
Date Time Received: 2017-07-22 09:43:00
Date Time Complete: 2017-07-22 09:47:00
Call Type: INC
Responsible Company: CLOUGHERTY PACKING/FARMER JOHN MEATS
Responsible Org Type: PRIVATE ENTERPRISE
Responsible City: VERNON
Responsible State: CA
Responsible Zip: 90058
On Behalf: Not reported
Source: TELEPHONE

Material Involved:
Year: 2017
NRC Report #: 1184865
Chris Code: AMA
Case Number: 007664-41-7
UN Number: Not reported
Amount of Material: 81
Unit of Measure: POUND(S)
Name of Material: AMMONIA, ANHYDROUS
If Reached Water: NO
Amount in Water: Not reported
Unit of Measure Reach Water: Not reported

Year: 2017
NRC Report #: 1184865
Chris Code: AMA
Case Number: 007664-41-7
UN Number: Not reported
Amount of Material: 81
Unit of Measure: POUND(S)
Name of Material: AMMONIA, ANHYDROUS
If Reached Water: NO
Amount in Water: Not reported
Unit of Measure Reach Water: Not reported

(Continued) **2017184865**

NRC Report #:	1184865
Description of Incident:	CALLER IS REPORTING A WORKER BROKE ONE OF THE GAUGES ON AN ACCUMULATOR. DAMAGE RESULTED IN A RELEASE OF ANHYDROUS AMMONIA.
Type of Incident:	FIXED
Incident Cause:	OPERATOR ERROR
Incident Date Time:	7/22/2017 6:30
Incident DTG:	OCCURRED
Incident Location:	Not reported
Loaction Address:	3049 E VERNON AVE
Location Street 1:	Not reported
Location Street 2:	Not reported
Location Nearest City:	VERNON
Location State:	CA
Location County:	LOS ANGELES
Location Zip:	90058
Distance From City:	Not reported
Distance Units:	Not reported
Direction From City:	Not reported
Lat Deg:	Not reported
Lat Min:	Not reported
Lat Sec:	Not reported
Lat Quad:	Not reported
Long Deg:	Not reported
Long Min:	Not reported
Long Sec:	Not reported
Long Quad:	Not reported
Location Section:	Not reported
Location Township:	Not reported
Location range:	Not reported
Potential Range:	N

Incidents:

Year:	2017
NRC Report #:	1184865
Aircraft Type:	Not reported
Aircraft Model:	Not reported
Aircraft ID:	Not reported
Aircraft Fuel Capacity:	Not reported
Aircraft Fuel Capacity Units:	Not reported
Aircraft Fuel on Board:	Not reported
Aircraft Fuel on Board Units:	Not reported
Aircraft Spot Number:	Not reported
Aircraft Hanger:	Not reported
Aircraft Runway Number:	Not reported
Road Mile Marker:	Not reported
Building ID:	Not reported
Type of Fixed Object:	FOOD PROCESSING PLANT
Power Generating Facility:	U
Generating Capacity:	Not reported
Type of Fuel:	Not reported
NPDES:	Not reported
NPDES Compliance:	U
Pipeline Type:	Not reported
DOT Regulated:	U
Pipeline Above Ground:	ABOVE
Exposed Underwater:	N
Pipeline Covered:	U
Railroad Hotline:	Not reported

(Continued) **2017184865**

Grade Crossing:	U
Location Subdivision:	Not reported
Railroad Milepost:	Not reported
Type Vehicle Involved:	Not reported
Crossing Device Type:	Not reported
Device Operational:	U
DOT Crossing Number:	Not reported
Brake Failure:	U
Description of Tank:	Not reported
Tank Above Ground:	ABOVE
Transportable Container:	U
Tank Regulated:	U
Tank Regulated By:	Not reported
Tank ID:	Not reported
Capacity of Tank:	Not reported
Capacity of Tank Units:	Not reported
Actual Amount:	Not reported
Actual Amount Units:	Not reported
Platform Rig Name:	Not reported
Platform Letter:	Not reported
Location Area ID:	Not reported
Location Block ID:	Not reported
OCSG Number:	Not reported
OCSP Number:	Not reported
State Lease Number:	Not reported
Pier Dock Number:	Not reported
Berth Slip Number:	Not reported
Continuous Release Type:	Not reported
Initial Continuous Release No:	Not reported
Continuous Release Permit:	Not reported
Allision:	U
Type of Structure:	Not reported
Structure Name:	Not reported
Structure Operational:	U
Airbag Deployed:	U
Date Tiem Normal Service:	Not reported
Service Disruption Time:	Not reported
Service Disruption Units:	Not reported
Transit Bus Flag:	Not reported
CR Begin Date:	Not reported
CR End Date:	Not reported
CR Change Date:	Not reported
FBI Contact:	Not reported
FBI Contact Date Time:	Not reported
Sub Part C Testing Req:	XXX
Conductor Testing:	Not reported
Engineer Testing:	Not reported
Trainman Testing:	Not reported
Yard Foreman Testing:	Not reported
RCL Operator Testing:	Not reported
Brakeman Testing:	Not reported
Train Dispatcher Testing:	Not reported
Signalman Testing:	Not reported
Other Employee Testing:	Not reported
Unknown Testing:	Not reported
Passenger Handling:	Not reported
Passenger Route:	XXX

(Continued) **2017184865**

Passenger Delay:	XXX
Year:	2017
NRC Report #:	1184865
Aircraft Type:	Not reported
Aircraft Model:	Not reported
Aircraft ID:	Not reported
Aircraft Fuel Capacity:	Not reported
Aircraft Fuel Capacity Units:	Not reported
Aircraft Fuel on Board:	Not reported
Aircraft Fuel on Board Units:	Not reported
Aircraft Spot Number:	Not reported
Aircraft Hanger:	Not reported
Aircraft Runway Number:	Not reported
Road Mile Marker:	Not reported
Building ID:	Not reported
Type of Fixed Object:	FOOD PROCESSING PLANT
Power Generating Facility:	U
Generating Capacity:	Not reported
Type of Fuel:	Not reported
NPDES:	Not reported
NPDES Compliance:	U
Pipeline Type:	Not reported
DOT Regulated:	U
Pipeline Above Ground:	ABOVE
Exposed Underwater:	N
Pipeline Covered:	U
Railroad Hotline:	Not reported
Grade Crossing:	U
Location Subdivision:	Not reported
Railroad Milepost:	Not reported
Type Vehicle Involved:	Not reported
Crossing Device Type:	Not reported
Device Operational:	U
DOT Crossing Number:	Not reported
Brake Failure:	U
Description of Tank:	Not reported
Tank Above Ground:	ABOVE
Transportable Container:	U
Tank Regulated:	U
Tank Regulated By:	Not reported
Tank ID:	Not reported
Capacity of Tank:	Not reported
Capacity of Tank Units:	Not reported
Actual Amount:	Not reported
Actual Amount Units:	Not reported
Platform Rig Name:	Not reported
Platform Letter:	Not reported
Location Area ID:	Not reported
Location Block ID:	Not reported
OCSG Number:	Not reported
OCSP Number:	Not reported
State Lease Number:	Not reported
Pier Dock Number:	Not reported
Berth Slip Number:	Not reported
Continuous Release Type:	Not reported
Initial Continuous Release No:	Not reported

(Continued) **2017184865**

Continuous Release Permit:	Not reported
Allision:	U
Type of Structure:	Not reported
Structure Name:	Not reported
Structure Operational:	U
Airbag Deployed:	U
Date Tiem Normal Service:	Not reported
Service Disruption Time:	Not reported
Service Disruption Units:	Not reported
Transit Bus Flag:	Not reported
CR Begin Date:	Not reported
CR End Date:	Not reported
CR Change Date:	Not reported
FBI Contact:	Not reported
FBI Contact Date Time:	Not reported
Sub Part C Testing Req:	XXX
Conductor Testing:	Not reported
Engineer Testing:	Not reported
Trainman Testing:	Not reported
Yard Foreman Testing:	Not reported
RCL Operator Testing:	Not reported
Brakeman Testing:	Not reported
Train Dispatcher Testing:	Not reported
Signalman Testing:	Not reported
Other Employee Testing:	Not reported
Unknown Testing:	Not reported
Passenger Handling:	Not reported
Passenger Route:	XXX
Passenger Delay:	XXX

Incident Details:

Year:	2017
NRC Report #:	1184865
Fire Involved:	N
Fire Extinguished:	U
Any Evacuations:	N
Number Evacuated:	Not reported
Who Evacuated:	Not reported
Radius of Evacuation:	Not reported
Any Injuries:	N
Number Injured:	Not reported
Number Hospitalized:	Not reported
Any Fatalities:	N
Number Fatalities:	Not reported
Any Damages:	N
Damage Amount:	Not reported
Air Corridor Closed:	N
Air Corridor Desc:	Not reported
Air Closure Time:	Not reported
Waterway Closed:	N
Waterway Desc:	Not reported
Waterway Closure Time:	Not reported
Road Closed:	N
Road Desc:	Not reported
Road Closure Time:	Not reported
Closure Direction:	Not reported
Major Artery:	N

(Continued) **2017184865**

Track Closed:	N
Track Desc:	Not reported
Track Closure Time:	Not reported
Media Interest:	UNKNOWN
Medium Desc:	AIR
Additional Medium Info:	ATMOSPHERE RELEASE
Body of Water:	Not reported
Tributary of:	Not reported
Release Secured:	Y
Estimated Duration of Release:	Not reported
Release rate:	Not reported
Desc Remedial Action:	SYSTEM ISOLATED.
State Agency on Scene:	Not reported
State Agency Report Number:	Not reported
Other Agency Notified:	Not reported
Weather Conditions:	UNKNOWN
Air Temperature:	Not reported
Wind Speed:	Not reported
Wind Direction:	Not reported
Water Supply Contaminated:	U
Sheen Size:	Not reported
Sheen Color:	Not reported
Direction of Sheen Travel:	Not reported
Sheen Odor Description:	Not reported
Wave Condition:	Not reported
Current Speed:	Not reported
Current Direction:	Not reported
Water Temperature:	Not reported
Track Close Dir:	Not reported
Empl Fatality:	Not reported
Pass Fatality:	Not reported
Community Impact:	Not reported
Wind Speed Unit:	Not reported
Employee Injuries:	Not reported
Passenger Injuries:	Not reported
Occupant Fatality:	Not reported
Current Speed Unit:	Not reported
Road Closure Units:	Not reported
Track CLosure Units:	Not reported
Sheen Size Units:	Not reported
Additional Info:	Not reported
State Agency Notified:	Not reported
Federal Agency Notified:	Not reported
nearest River Mile Marker:	Not reported
Sheen Size Length:	Not reported
Sheen Size Length Units:	Not reported
Sheen Size Width:	Not reported
Sheen Size Width Units:	Not reported
Offshore:	N
Duration Unit:	Not reported
Release Rate Unit:	Not reported
Release Rate Rate:	Not reported
Passengers Transferred:	NO
Year:	2017
NRC Report #:	1184865
Fire Involved:	N

(Continued) **2017184865**

Fire Extinguished:	U
Any Evacuations:	N
Number Evacuated:	Not reported
Who Evacuated:	Not reported
Radius of Evacuation:	Not reported
Any Injuries:	N
Number Injured:	Not reported
Number Hospitalized:	Not reported
Any Fatalities:	N
Number Fatalities:	Not reported
Any Damages:	N
Damage Amount:	Not reported
Air Corridor Closed:	N
Air Corridor Desc:	Not reported
Air Closure Time:	Not reported
Waterway Closed:	N
Waterway Desc:	Not reported
Waterway Closure Time:	Not reported
Road Closed:	N
Road Desc:	Not reported
Road Closure Time:	Not reported
Closure Direction:	Not reported
Major Artery:	N
Track Closed:	N
Track Desc:	Not reported
Track Closure Time:	Not reported
Media Interest:	UNKNOWN
Medium Desc:	AIR
Additional Medium Info:	ATMOSPHERE RELEASE
Body of Water:	Not reported
Tributary of:	Not reported
Release Secured:	Y
Estimated Duration of Release:	Not reported
Release rate:	Not reported
Desc Remedial Action:	SYSTEM ISOLATED.
State Agency on Scene:	Not reported
State Agency Report Number:	Not reported
Other Agency Notified:	Not reported
Weather Conditions:	UNKNOWN
Air Temperature:	Not reported
Wind Speed:	Not reported
Wind Direction:	Not reported
Water Supply Contaminated:	U
Sheen Size:	Not reported
Sheen Color:	Not reported
Direction of Sheen Travel:	Not reported
Sheen Odor Description:	Not reported
Wave Condition:	Not reported
Current Speed:	Not reported
Current Direction:	Not reported
Water Temperature:	Not reported
Track Close Dir:	Not reported
Empl Fatality:	Not reported
Pass Fatality:	Not reported
Community Impact:	Not reported
Wind Speed Unit:	Not reported
Employee Injuries:	Not reported

(Continued) **2017184865**

Passenger Injuries:	Not reported
Occupant Fatality:	Not reported
Current Speed Unit:	Not reported
Road Closure Units:	Not reported
Track CLosure Units:	Not reported
Sheen Size Units:	Not reported
Additional Info:	Not reported
State Agency Notified:	Not reported
Federal Agency Notified:	Not reported
nearest River Mile Marker:	Not reported
Sheen Size Length:	Not reported
Sheen Size Length Units:	Not reported
Sheen Size Width:	Not reported
Sheen Size Width Units:	Not reported
Offshore:	N
Duration Unit:	Not reported
Release Rate Unit:	Not reported
Release Rate Rate:	Not reported
Passengers Transferred:	NO

Calls:

Year:	2017
NRC Report #:	1184865
Site ID:	20171184865
Date Time Received:	2017-07-22 09:43:23
Date Time Complete:	2017-07-22 09:47:25
Call Type:	INC
Responsible Company:	CLOUGHERTY PACKING/FARMER JOHN MEATS
Responsible Org Type:	PRIVATE ENTERPRISE
Responsible City:	VERNON
Responsible State:	CA
Responsible Zip:	90058
On Behalf:	Not reported
Source:	TELEPHONE

Year:	2017
NRC Report #:	1184865
Site ID:	20171184865
Date Time Received:	2017-07-22 09:43:00
Date Time Complete:	2017-07-22 09:47:00
Call Type:	INC
Responsible Company:	CLOUGHERTY PACKING/FARMER JOHN MEATS
Responsible Org Type:	PRIVATE ENTERPRISE
Responsible City:	VERNON
Responsible State:	CA
Responsible Zip:	90058
On Behalf:	Not reported
Source:	TELEPHONE

Material Involved:

Year:	2017
NRC Report #:	1184865
Chris Code:	AMA
Case Number:	007664-41-7
UN Number:	Not reported
Amount of Material:	81

(Continued) **2017184865**

Unit of Measure:	POUND(S)
Name of Material:	AMMONIA, ANHYDROUS
If Reached Water:	NO
Amount in Water:	Not reported
Unit of Measure Reach Water:	Not reported
Year:	2017
NRC Report #:	1184865
Chris Code:	AMA
Case Number:	007664-41-7
UN Number:	Not reported
Amount of Material:	81
Unit of Measure:	POUND(S)
Name of Material:	AMMONIA, ANHYDROUS
If Reached Water:	NO
Amount in Water:	Not reported
Unit of Measure Reach Water:	Not reported

A4 **CLOUGHERTY PACKING CO.** **PRP** **1026582362**
Target **3049 E. VERNON AVE.** **N/A**
Property **LOS ANGELES, CA 90058**

Site 4 of 40 in cluster A

Actual: **207 ft.**

PRP:

Name:	CLOUGHERTY PACKING CO.
Address:	3049 E. VERNON AVE.
City,State,Zip:	LOS ANGELES, CA 90058
Superfund EPAID:	CAT080012024
Superfund Name:	OPERATING INDUSTRIES, INC., LANDFILL
Superfund Address:	900 N POTRERO GRANDE DR
Superfund City,State,Zip:	MONTEREY PARK, CA 91754
NPL Status:	Currently on the Final NPL
NPL Status Short Name:	Not reported
Data Type:	SETTLEMENT DATE
Action Date:	5/28/2002
Settlement Code:	CD-9
Settlement:	C DECREE
Latitude:	34.033333
Longitude:	-118.105556
Name:	CLOUGHERTY PACKING CO.
Address:	3049 E. VERNON AVE.
City,State,Zip:	LOS ANGELES, CA 90058
Superfund EPAID:	CAT080012024
Superfund Name:	OPERATING INDUSTRIES, INC., LANDFILL
Superfund Address:	900 N POTRERO GRANDE DR
Superfund City,State,Zip:	MONTEREY PARK, CA 91754
NPL Status:	Currently on the Final NPL
NPL Status Short Name:	Not reported
Data Type:	SETTLEMENT DATE
Action Date:	2/25/1991
Settlement Code:	CD-1
Settlement:	C DECREE
Latitude:	34.033333
Longitude:	-118.105556

CLOUGHERTY PACKING CO. (Continued) **1026582362**

Name:	CLOUGHERTY PACKING CO.
Address:	3049 E. VERNON AVE.
City,State,Zip:	LOS ANGELES, CA 90058
Superfund EPAID:	CAT080012024
Superfund Name:	OPERATING INDUSTRIES, INC., LANDFILL
Superfund Address:	900 N POTRERO GRANDE DR
Superfund City,State,Zip:	MONTEREY PARK, CA 91754
NPL Status:	Currently on the Final NPL
NPL Status Short Name:	Not reported
Data Type:	GENERAL NOTICE
Action Date:	7/10/1989
Settlement Code:	NJ-4
Settlement:	Not Ltrs
Latitude:	34.033333
Longitude:	-118.105556

Name:	CLOUGHERTY PACKING CO.
Address:	Not reported
City,State,Zip:	Not reported
Superfund EPAID:	CAD020748125
Superfund Name:	CASMALIA RESOURCES
Superfund Address:	3300 NTU ROAD
Superfund City,State,Zip:	CASMALIA, CA 93429
NPL Status:	Currently on the Final NPL
NPL Status Short Name:	Not reported
Data Type:	SETTLEMENT DATE
Action Date:	9/5/2000
Settlement Code:	AC-4
Settlement:	ADM ORDR
Latitude:	34.863125
Longitude:	-120.544303

A5 **FARMER JOHN MEATS** **RMP** **1011823675**
Target **3049 EAST VERNON AVENUE** **N/A**
Property **VERNON, CA 90058**

Site 5 of 40 in cluster A

Actual: **207 ft.**

RMP:

Facility ID:	12666
Name:	FARMER JOHN MEATS
Address:	3049 EAST VERNON AVENUE
Address 2:	Not reported
City,State,Zip:	VERNON, CA 90058
LEPC city:	California Region 1 LEPC
Facility decimal latitude:	34.001111
Facility decimal longitude:	-118.21
Is facility in county box:	T
LatLong method:	CO
LatLong description:	OT
Home page web address:	Not reported
Facility telephone:	3235834621
Facility email:	DELGERENG@AOL.COM
Facility DUNS #:	Not reported
Parents name:	CLOUGHERTY PACKING COMPANY
Partners name:	Not reported
Parents DUNS #:	Not reported
Partners DUNS #:	Not reported

FARMER JOHN MEATS (Continued) **1011823675**

Operators name:	BERNARD J. CLOUGHERTY, V.P.
Operators telephone:	3235834621
Operators address:	3049 EAST VERNON AVENUE
Operators City,St,Zip:	VERNON, CA 90058 0870
RMP implementation contact:	REID C. DELPHEY, P.E.
RMP contact title:	ENGINEER/CONSULTANT
Emergency contact:	MIKE OLIVER
Emergency contact title:	PLANT ENGINEER
Emergency contact telephone:	3235834621
24 hour emergency telephone:	3237177248
Emergency contact ext/pin #:	385
Number of full time employees:	1200
EPA ID:	CAD 981653728
Facility ID provided by CEPPO:	100000133125
Is facility covered by OSHA PSM:	T
Is facility covered by EPCRA 302:	T
Is fac. covered by CAA Title V 112(2):	F
Clean air op. permit/State ID:	Not reported
Last safety insp. dat:	1999-01-15 00:00:00
Inspected by:	Fire Department
Is it OSHA approved with star/merit ranking:	False
Will RMP involve predictive filing:	False
Submission type:	First Time
RMP description:	Not reported
Facility has no accident hist. recs:	False
Foreign owner's address:	Not reported
Foreign owner's zip:	Not reported
Foreign owner's country:	Not reported
Claim # of employees as CBI:	False
Date RMP accepted by EPA:	1999-07-15 00:00:00
Date of error Report:	1999-07-15 00:00:00
Date RMP received:	1999-06-24 00:00:00
Does RMP contain graphics files:	False
Does RMP contain attachments:	False
Was certification letter received:	False
RMP submission method:	RMP*Submit
Does RMP contain CBI substantiation:	False
Does RMP contain electronic waiver:	False
Date RMP postmarked:	1999-06-21 00:00:00
Is RMP complete:	False
Date of de-registration:	2023-03-22 00:00:00
Date de-registration is effective:	2023-03-06 00:00:00
Aniversary date:	2004-06-21 00:00:00
Does RMP contain CBI data:	False
Does RMP contain unsanitized CBI version:	False
RMP version #:	1.1.7
FRS latitude:	34.007246000000002
FRS longitude:	-118.21929
FRS Description:	PLANT ENTRANCE (GENERAL)
FRS Method:	INTERPOLATION - DIGITAL MAP SRCE (TIGER)

Accident History:

Accident History ID:	1550
facid:	12666
Accident Date:	1994-03-18 00:00:00
Accident Time:	07:4
NAICS code:	31161
Accident release duration:	Not reported

FARMER JOHN MEATS (Continued) **1011823675**

Release Event:	Spill
Release Source:	Storage Vessel, Valve
Wind speed:	Not reported
Wind speed units:	c
Wind direction:	Not reported
Temperature:	Not reported
Stability class:	Not reported
Precipitation was present:	False
Weather was unknown:	True
Num. of on-site workers killed:	0
Num. of responders killed:	0
Num. of public deaths:	0
Num. of on-site workers injured:	0
Num. of responders injured:	0
Num. of public injured:	0
Property damage in dollars:	0
Num. of on-site deaths:	0
Num. of hospitalizations:	0
Num. of other medical treatments:	0
Num. of evacuated:	0
Num. of sheltered in place:	0
Off-site property damage in dollars:	0
Environmental damage:	Not reported
Initiating event:	b
Contributing factor:	cf_bypassc, Maintenance
Were offsite responders notified:	Notified and Responded
Changes Made:	Improved equipment, Revised training, Sprinkler system
Record contains CBI data:	False

Accident Chemicals:

Chemical released:	Ammonia (anhydrous)
Quantity of chemical released in pounds:	1064
Percent weight of chemical released:	Not reported

Accident History ID:	1551
facid:	12666
Accident Date:	1994-03-20 00:00:00
Accident Time:	09:1
NAICS code:	31161
Accident release duration:	00025
Release Event:	Spill
Release Source:	Transfer Hose, Accidental cut
Wind speed:	Not reported
Wind speed units:	c
Wind direction:	Not reported
Temperature:	Not reported
Stability class:	Not reported
Precipitation was present:	False
Weather was unknown:	True
Num. of on-site workers killed:	0
Num. of responders killed:	0
Num. of public deaths:	0
Num. of on-site workers injured:	0
Num. of responders injured:	0
Num. of public injured:	0
Property damage in dollars:	0
Num. of on-site deaths:	0

FARMER JOHN MEATS (Continued) **1011823675**

Num. of hospitalizations:	0
Num. of other medical treatments:	0
Num. of evacuated:	0
Num. of sheltered in place:	0
Off-site property damage in dollars:	0
Environmental damage:	Not reported
Initiating event:	a
Contributing factor:	Equipment failure, Overpressurization
Were offsite responders notified:	Notified Only
Changes Made:	Improved equipment, New process control
Record contains CBI data:	False

Accident Chemicals:

Chemical released:	Ammonia (anhydrous)
Quantity of chemical released in pounds:	Not reported
Percent weight of chemical released:	Not reported

Accident History ID:	1552
facid:	12666
Accident Date:	1994-03-05 00:00:00
Accident Time:	Not reported
NAICS code:	31161
Accident release duration:	Not reported
Release Event:	Gas
Release Source:	Valve
Wind speed:	Not reported
Wind speed units:	c
Wind direction:	Not reported
Temperature:	Not reported
Stability class:	Not reported
Precipitation was present:	False
Weather was unknown:	True
Num. of on-site workers killed:	0
Num. of responders killed:	0
Num. of public deaths:	0
Num. of on-site workers injured:	0
Num. of responders injured:	0
Num. of public injured:	0
Property damage in dollars:	0
Num. of on-site deaths:	0
Num. of hospitalizations:	0
Num. of other medical treatments:	0
Num. of evacuated:	0
Num. of sheltered in place:	0
Off-site property damage in dollars:	0
Environmental damage:	Not reported
Initiating event:	a
Contributing factor:	Equipment failure, Upset condition
Were offsite responders notified:	Notified and Responded
Changes Made:	Improved equipment, New process control
Record contains CBI data:	False

Accident Chemicals:

Chemical released:	Ammonia (anhydrous)
Quantity of chemical released in pounds:	Not reported
Percent weight of chemical released:	Not reported

FARMER JOHN MEATS (Continued) **1011823675**

Emergency Responses:

ER plan most recent review date:	1999-03-18 00:00:00
ER plan most recent employee training date:	1999-03-18 00:00:00
Local agency coordinating ER plan:	Fire Department of City of Vernon
Telephone of the coordinating local agency:	6265834821
Federal regulation:	False
OSHA 1910 120:	True
SPCC:	True
RCRA:	False
OPA 90:	False
EPCRA:	True
Other Regulations:	Not reported

Processes:

Process ID:	16944
Optional facility description:	Animal Slaughtering
Program level:	3
Record contains CBI data:	False

Process NAICS:

NAICS code description:	Animal Slaughtering and Processing

Prevention Program 3:

Safety review date:	1999-06-05 00:00:00
Most recent PHA date:	1995-03-15 00:00:00
Process Hazard Analysis:	Checklist, HAZOP
Expected PHA changes completion date:	2000-12-31 00:00:00
Major Hazard:	Toxic Release, Overpressurization, Corrosion, Overfilling, Equipment failure, Earthquake
Process Control:	Relief valves, Check valves, Manual shutoffs, Backup pump, Quench system, Purge system
Mitigation Systems:	Dump boxes and water hoses.
Monitoring/Detection:	Not reported
Changes since the last process hazard analysis:	Install process control, Install mitigation systems, Additional training.
Most recent review of op. procedures:	1999-05-11 00:00:00
Most recent training progs review/update:	1999-05-11 00:00:00
Training:	Not reported
Competency testing:	Demonstration, Observation
Most recent maintenance review date:	1996-12-01 00:00:00
Most recent equipment inspection date:	1996-12-01 00:00:00
Equipment tested:	New ammonia receiver.
Most recent changes by mgmt:	1999-06-21 00:00:00
Date of most recent review/update:	1996-06-01 00:00:00
Date of pre-start review:	1999-05-31 00:00:00
Most recent compliance audit date:	1999-05-11 00:00:00
Expected date of audit completion:	1999-12-31 00:00:00
Most recent incident investigation:	1994-03-20 00:00:00
Expected date of investigation changes:	1999-11-01 00:00:00
Date of participation plan review:	1999-05-11 00:00:00
Date of hot work permit review:	1999-06-19 00:00:00
Date of contractor safety review:	1999-05-11 00:00:00
Date of contractor safety eval. review:	1999-06-19 00:00:00
Record has CBI data:	False

Safety review date:	1999-06-05 00:00:00

FARMER JOHN MEATS (Continued) **1011823675**

Most recent PHA date:	1995-03-15 00:00:00
Process Hazard Analysis:	Checklist
Expected PHA changes completion date:	2000-12-01 00:00:00
Major Hazard:	Fire, Explosion, Overpressurization, Overfilling, Equipment failure, Earthquake
Process Control:	Relief valves, Check valves, Manual shutoffs, Quench system
Mitigation Systems:	Sprinkler system, Enclosure
Monitoring/Detection:	None
Changes since the last process hazard analysis:	No changes since last PHA
Most recent review of op. procedures:	1999-05-11 00:00:00
Most recent training progs review/update:	1999-05-11 00:00:00
Training:	Not reported
Competency testing:	Demonstration, Observation
Most recent maintenance review date:	1996-12-01 00:00:00
Most recent equipment inspection date:	1996-12-01 00:00:00
Equipment tested:	Storage vessels.
Most recent changes by mgmt:	1999-06-21 00:00:00
Date of most recent review/update:	1996-06-01 00:00:00
Date of pre-start review:	1999-05-31 00:00:00
Most recent compliance audit date:	1999-05-11 00:00:00
Expected date of audit completion:	1999-12-31 00:00:00
Most recent incident investigation:	Not reported
Expected date of investigation changes:	Not reported
Date of participation plan review:	1999-05-11 00:00:00
Date of hot work permit review:	1999-06-19 00:00:00
Date of contractor safety review:	1999-05-11 00:00:00
Date of contractor safety eval. review:	1999-06-19 00:00:00
Record has CBI data:	False

Process Chemicals:

Chemical name:	Ammonia (anhydrous)
Process Chemicals qty in lbs:	15000
Chemical name:	Propane
Process Chemicals qty in lbs:	221760

Facility ID:	41598
Name:	FARMER JOHN MEATS
Address:	3049 EAST VERNON AVENUE
Address 2:	Not reported
City,State,Zip:	VERNON, CA 90058
LEPC city:	California Region 1 LEPC
Facility decimal latitude:	34.006652
Facility decimal longitude:	-118.217422
Is facility in county box:	T
LatLong method:	I4
LatLong description:	CE
Home page web address:	www.farmerjohn.com
Facility telephone:	Not reported
Facility email:	Not reported
Facility DUNS #:	Not reported
Parents name:	Clougherty
Partners name:	Not reported
Parents DUNS #:	Not reported
Partners DUNS #:	Not reported

FARMER JOHN MEATS (Continued) **1011823675**

Operators name:	Bernard J. Clougherty
Operators telephone:	3235864621
Operators address:	3049 East Vernon Avenue
Operators City,St,Zip:	Vernon, CA 90058 0870
RMP implementation contact:	Alex Byk
RMP contact title:	Engineering Supervisor
Emergency contact:	Mike Oliver
Emergency contact title:	Plant Engineer
Emergency contact telephone:	3235834621
24 hour emergency telephone:	3237177248
Emergency contact ext/pin #:	385
Number of full time employees:	1300
EPA ID:	CAD 981653728
Facility ID provided by CEPPO:	100000133125
Is facility covered by OSHA PSM:	T
Is facility covered by EPCRA 302:	T
Is fac. covered by CAA Title V 112(2):	F
Clean air op. permit/State ID:	Not reported
Last safety insp. dat:	2004-04-20 00:00:00
Inspected by:	Fire Department
Is it OSHA approved with star/merit ranking:	False
Will RMP involve predictive filing:	False
Submission type:	Resubmission
RMP description:	Not reported
Facility has no accident hist. recs:	False
Foreign owner's address:	Not reported
Foreign owner's zip:	Not reported
Foreign owner's country:	Not reported
Claim # of employees as CBI:	False
Date RMP accepted by EPA:	2004-12-29 00:00:00
Date of error Report:	Not reported
Date RMP received:	2004-12-21 00:00:00
Does RMP contain graphics files:	False
Does RMP contain attachments:	False
Was certification letter received:	True
RMP submission method:	RMP*Submit
Does RMP contain CBI substantiation:	False
Does RMP contain electronic waiver:	False
Date RMP postmarked:	2004-12-20 00:00:00
Is RMP complete:	True
Date of de-registration:	2023-03-22 00:00:00
Date de-registration is effective:	2023-03-06 00:00:00
Aniversary date:	2009-12-20 00:00:00
Does RMP contain CBI data:	False
Does RMP contain unsanitized CBI version:	False
RMP version #:	3.3
FRS latitude:	34.007246000000002
FRS longitude:	-118.21929
FRS Description:	PLANT ENTRANCE (GENERAL)
FRS Method:	INTERPOLATION - DIGITAL MAP SRCE (TIGER)

Emergency Responses:

ER plan most recent review date:	2004-11-18 00:00:00
ER plan most recent employee training date:	2004-12-07 00:00:00
Local agency coordinating ER plan:	Fire Department / City of Vernon
Telephone of the coordinating local agency:	6265834821
Federal regulation:	False
OSHA 1910 120:	True

FARMER JOHN MEATS (Continued) **1011823675**

SPCC:	False
RCRA:	False
OPA 90:	False
EPCRA:	True
Other Regulations:	Not reported

Processes:

Process ID:	59736
Optional facility description:	Not reported
Program level:	3
Record contains CBI data:	False

Process NAICS:

NAICS code description:	Animal Slaughtering and Processing

Prevention Program 3:

Safety review date:	2004-11-16 00:00:00
Most recent PHA date:	2004-09-03 00:00:00
Process Hazard Analysis:	Checklist, HAZOP, Site Inspection
Expected PHA changes completion date:	2005-09-30 00:00:00
Major Hazard:	Toxic Release, Fire, Explosion, Overpressurization, Corrosion, Overfilling, Contamination, Equipment failure, Earthquake
Process Control:	Relief valves, Check valves, Manual shutoffs, Automatic shutoffs, Interlocks, Alarms, Backup pump, Auto Purger
Mitigation Systems:	Sprinkler system, Enclosure
Monitoring/Detection:	Process area detector
Changes since the last process hazard analysis:	Chemical increase, Install process control, Install process detection
Most recent review of op. procedures:	2004-11-01 00:00:00
Most recent training progs review/update:	2004-09-24 00:00:00
Training:	Not reported
Competency testing:	Demonstration, Observation
Most recent maintenance review date:	2004-10-08 00:00:00
Most recent equipment inspection date:	2004-10-08 00:00:00
Equipment tested:	South Engine Room Frick Compressor #2
Most recent changes by mgmt:	Not reported
Date of most recent review/update:	2004-08-09 00:00:00
Date of pre-start review:	Not reported
Most recent compliance audit date:	Not reported
Expected date of audit completion:	Not reported
Most recent incident investigation:	Not reported
Expected date of investigation changes:	Not reported
Date of participation plan review:	2004-09-24 00:00:00
Date of hot work permit review:	2004-08-09 00:00:00
Date of contractor safety review:	2004-08-09 00:00:00
Date of contractor safety eval. review:	2004-08-09 00:00:00
Record has CBI data:	False

Process Chemicals:

Chemical name:	Ammonia (anhydrous)
Process Chemicals qty in lbs:	110000

Process ID:	59737
Optional facility description:	Not reported
Program level:	2
Record contains CBI data:	False

FARMER JOHN MEATS (Continued) **1011823675**

Process NAICS:
NAICS code description: Animal Slaughtering and Processing

Prevention Program 2:
Safety review date: 2004-11-19 00:00:00
Federal regulation comment: Not reported
Major Hazard: Toxic Release, Fire, Explosion, Overpressurization, Corrosion, Overfilling, Contamination, Equipment failure, Earthquake
Process Control: Relief valves, Check valves, Manual shutoffs
Mitigation Systems: Sprinkler system
Monitoring/Detection: Not reported
Changes since the last process hazard analysis: None required
Most recent hazard review/update: 2004-10-12 00:00:00
Most recent review of op. procedures: 2004-11-15 00:00:00
Most recent training progs review/update: 2004-11-15 00:00:00
Expected completion of review changes: 2005-10-01 00:00:00
Training: On the job, Operating Procedures Training
Competency testing: Demonstration, Observation
Most recent maintenance review date: 2004-11-15 00:00:00
Most recent equipment inspection date: 2004-11-15 00:00:00
Equipment tested: Propane Storage Tanks
Most recent compliance audit date: Not reported
Expected date of audit completion: Not reported
Most recent incident investigation: Not reported
Expected date of investigation changes: Not reported
Record has CBI data: False
Date of most recent changes: Not reported

Process Chemicals:
Chemical name: Propane
Process Chemicals qty in lbs: 221760

Facility ID: 44194
Name: FARMER JOHN MEATS
Address: 3049 EAST VERNON AVENUE
Address 2: Not reported
City,State,Zip: VERNON, CA 90058
LEPC city: California Region 1 LEPC
Facility decimal latitude: 34.006652
Facility decimal longitude: -118.217422
Is facility in county box: T
LatLong method: I4
LatLong description: CE
Home page web address: www.farmerjohn.com
Facility telephone: Not reported
Facility email: Not reported
Facility DUNS #: Not reported
Parents name: Hormel Foods Corporation
Partners name: Not reported
Parents DUNS #: 6147383
Partners DUNS #: Not reported
Operators name: Farmer John Meats
Operators telephone: 3235834621
Operators address: 3049 East Vernon Avenue

FARMER JOHN MEATS (Continued) **1011823675**

Operators City,St,Zip:	Vernon, CA 90058 0870
RMP implementation contact:	Alex Byk
RMP contact title:	Engineering Supervisor
Emergency contact:	Larry Rehaume
Emergency contact title:	Plant Engineer
Emergency contact telephone:	3235834621
24 hour emergency telephone:	3233128401
Emergency contact ext/pin #:	385
Number of full time employees:	1540
EPA ID:	CAD 981653728
Facility ID provided by CEPPO:	100000133125
Is facility covered by OSHA PSM:	T
Is facility covered by EPCRA 302:	T
Is fac. covered by CAA Title V 112(2):	F
Clean air op. permit/State ID:	Not reported
Last safety insp. dat:	2004-04-20 00:00:00
Inspected by:	Fire Department
Is it OSHA approved with star/merit ranking:	False
Will RMP involve predictive filing:	False
Submission type:	Correction
RMP description:	Re-submittal Oct 2005
Facility has no accident hist. recs:	True
Foreign owner's address:	Not reported
Foreign owner's zip:	Not reported
Foreign owner's country:	Not reported
Claim # of employees as CBI:	False
Date RMP accepted by EPA:	2008-07-29 00:00:00
Date of error Report:	Not reported
Date RMP received:	2005-11-08 00:00:00
Does RMP contain graphics files:	False
Does RMP contain attachments:	False
Was certification letter received:	True
RMP submission method:	RMP*Submit
Does RMP contain CBI substantiation:	False
Does RMP contain electronic waiver:	False
Date RMP postmarked:	2005-11-07 00:00:00
Is RMP complete:	True
Date of de-registration:	2023-03-22 00:00:00
Date de-registration is effective:	2023-03-06 00:00:00
Aniversary date:	2009-12-20 00:00:00
Does RMP contain CBI data:	False
Does RMP contain unsanitized CBI version:	False
RMP version #:	3.6
FRS latitude:	34.007246000000002
FRS longitude:	-118.21929
FRS Description:	PLANT ENTRANCE (GENERAL)
FRS Method:	INTERPOLATION - DIGITAL MAP SRCE (TIGER)

Emergency Responses:

ER plan most recent review date:	2004-11-18 00:00:00
ER plan most recent employee training date:	2004-12-07 00:00:00
Local agency coordinating ER plan:	Fire Department / City of Vernon
Telephone of the coordinating local agency:	6265834821
Federal regulation:	True
OSHA 1910 120:	True
SPCC:	False
RCRA:	False
OPA 90:	False

FARMER JOHN MEATS (Continued) **1011823675**

EPCRA:	True
Other Regulations:	Not reported

Processes:

Process ID:	63776
Optional facility description:	Not reported
Program level:	3
Record contains CBI data:	False

Process NAICS:

NAICS code description:	Animal Slaughtering and Processing

Prevention Program 3:

Safety review date:	2004-11-16 00:00:00
Most recent PHA date:	2004-09-03 00:00:00
Process Hazard Analysis:	Checklist, HAZOP, Site Inspection
Expected PHA changes completion date:	2005-09-30 00:00:00
Major Hazard:	Toxic Release, Fire, Explosion, Overpressurization, Corrosion, Overfilling, Contamination, Equipment failure, Earthquake
Process Control:	Relief valves, Check valves, Manual shutoffs, Automatic shutoffs, Interlocks, Alarms, Backup pump, Auto Purger
Mitigation Systems:	Sprinkler system, Enclosure
Monitoring/Detection:	Process area detector
Changes since the last process hazard analysis:	Chemical increase, Install process control, Install process detection
Most recent review of op. procedures:	2004-11-01 00:00:00
Most recent training progs review/update:	2004-09-24 00:00:00
Training:	Not reported
Competency testing:	Demonstration, Observation
Most recent maintenance review date:	2004-10-08 00:00:00
Most recent equipment inspection date:	2004-10-08 00:00:00
Equipment tested:	South Engine Room Frick Compressor #2
Most recent changes by mgmt:	Not reported
Date of most recent review/update:	2004-08-09 00:00:00
Date of pre-start review:	Not reported
Most recent compliance audit date:	Not reported
Expected date of audit completion:	Not reported
Most recent incident investigation:	Not reported
Expected date of investigation changes:	Not reported
Date of participation plan review:	2004-09-24 00:00:00
Date of hot work permit review:	2004-08-09 00:00:00
Date of contractor safety review:	2004-08-09 00:00:00
Date of contractor safety eval. review:	2004-08-09 00:00:00
Record has CBI data:	False

Process Chemicals:

Chemical name:	Ammonia (anhydrous)
Process Chemicals qty in lbs:	110000

A6 **GIC - VERNON LLC** **RCRA NonGen / NLR** **1028894538**
Target **3049 E VERNON AVE.** **CAC003255900**
Property **VERNON, CA 90058**

Site 6 of 40 in cluster A

Actual:
207 ft.

RCRA Listings:

Date Form Received by Agency:	20231011
Handler Name:	Gic - Vernon Llc
Handler Address:	3049 E Vernon Ave.
Handler City,State,Zip:	VERNON, CA 90058
EPA ID:	CAC003255900
Contact Name:	GIC-VERNON LLC - VINCENT MARTINO
Contact Address:	3333 MICHELSON DRIVE
Contact City,State,Zip:	IRINE, CA 92612
Contact Telephone:	805-598-2938
Contact Fax:	Not reported
Contact Email:	VINCENT.MARTINO@GOODMAN.COM
Contact Title:	Not reported
EPA Region:	09
Land Type:	Not reported
Federal Waste Generator Description:	Not a generator, verified
Non-Notifier:	Not reported
Biennial Report Cycle:	Not reported
Accessibility:	Not reported
Active Site Indicator:	Not reported
State District Owner:	Not reported
State District:	Not reported
Mailing Address:	3333 MICHELSON DRIVE
Mailing City,State,Zip:	IRINE, CA 92612
Owner Name:	Gic-Vernon Llc
Owner Type:	Other
Operator Name:	Gic-Vernon Llc - Vincent Martino
Operator Type:	Other
Short-Term Generator Activity:	No
Importer Activity:	No
Mixed Waste Generator:	No
Transporter Activity:	No
Transfer Facility Activity:	No
Recycler Activity with Storage:	No
Small Quantity On-Site Burner Exemption:	No
Smelting Melting and Refining Furnace Exemption:	No
Underground Injection Control:	No
Off-Site Waste Receipt:	No
Universal Waste Indicator:	No
Universal Waste Destination Facility:	No
Federal Universal Waste:	No
Active Site State-Reg Handler:	---
Federal Facility Indicator:	Not reported
Hazardous Secondary Material Indicator:	N
Sub-Part K Indicator:	Not reported
2018 GPRA Permit Baseline:	Not on the Baseline
2018 GPRA Renewals Baseline:	Not on the Baseline
202 GPRA Corrective Action Baseline:	No
Subject to Corrective Action Universe:	No
Non-TSDFs Where RCRA CA has Been Imposed Universe:	No
Corrective Action Priority Ranking:	No NCAPS ranking
Environmental Control Indicator:	No
Institutional Control Indicator:	No

GIC - VERNON LLC (Continued) **1028894538**

Human Exposure Controls Indicator:	N/A
Groundwater Controls Indicator:	N/A
Significant Non-Complier Universe:	No
Unaddressed Significant Non-Complier Universe:	No
Addressed Significant Non-Complier Universe:	No
Significant Non-Complier With a Compliance Schedule Universe:	No
Financial Assurance Required:	Not reported
Handler Date of Last Change:	20231011
Recognized Trader-Importer:	No
Recognized Trader-Exporter:	No
Importer of Spent Lead Acid Batteries:	No
Exporter of Spent Lead Acid Batteries:	No
Recycler Activity Without Storage:	No
Manifest Broker:	No
Sub-Part P Indicator:	No

Handler - Owner Operator:

Owner/Operator Indicator:	Operator
Owner/Operator Name:	GIC-VERNON LLC - VINCENT MARTINO
Legal Status:	Other
Date Became Current:	Not reported
Date Ended Current:	Not reported
Owner/Operator Address:	3333 MICHELSON DRIVE
Owner/Operator City,State,Zip:	IRINE, CA 92612
Owner/Operator Telephone:	805-598-2938
Owner/Operator Telephone Ext:	Not reported
Owner/Operator Fax:	Not reported
Owner/Operator Email:	Not reported

Owner/Operator Indicator:	Owner
Owner/Operator Name:	GIC-VERNON LLC
Legal Status:	Other
Date Became Current:	Not reported
Date Ended Current:	Not reported
Owner/Operator Address:	3333 MICHELSON DRIVE
Owner/Operator City,State,Zip:	IRINE, CA 92612
Owner/Operator Telephone:	805-598-2938
Owner/Operator Telephone Ext:	Not reported
Owner/Operator Fax:	Not reported
Owner/Operator Email:	Not reported

Historic Generators:

Receive Date:	20231011
Handler Name: GIC - VERNON LLC	
Federal Waste Generator Description:	Not a generator, verified
State District Owner:	Not reported
Large Quantity Handler of Universal Waste:	No
Recognized Trader Importer:	No
Recognized Trader Exporter:	No
Spent Lead Acid Battery Importer:	No
Spent Lead Acid Battery Exporter:	No
Current Record:	Yes
Non Storage Recycler Activity:	No
Electronic Manifest Broker:	No

GIC - VERNON LLC (Continued) **1028894538**

List of NAICS Codes and Descriptions:
NAICS Code: 493110
NAICS Description: GENERAL WAREHOUSING AND STORAGE

Facility Has Received Notices of Violations:
Violations: No Violations Found

Evaluation Action Summary:
Evaluations: No Evaluations Found

A7 **ERNS** **2011989686**
Target Property **3049 E VERNON AVE** **N/A**
VERNON, CA 90058

Site 7 of 40 in cluster A

Actual: 207 ft.

Incident Commons:
NRC Report #: 989686
Description of Incident: CALLER IS REPORTING A RELEASE OF ANHYDROUS AMMONIA DUE TO A POSSIBLE VALVE FAILURE, HOWEVER, THE CAUSE IS UNKNOWN AT THIS TIME. IT WAS REPORTED THAT 30 EMPLOYEES HAVE BEEN EVACUATED.
Type of Incident: FIXED
Incident Cause: UNKNOWN
Incident Date Time: 2011-09-15 02:15:00
Incident DTG: OCCURRED
Incident Location: Not reported
Loaction Address: 3049 E VERNON AVE
Location Street 1: Not reported
Location Street 2: Not reported
Location Nearest City: VERNON
Location State: CA
Location County: LOS ANGELES
Location Zip: 90058
Distance From City: Not reported
Distance Units: Not reported
Direction From City: Not reported
Lat Deg: Not reported
Lat Min: Not reported
Lat Sec: Not reported
Lat Quad: Not reported
Long Deg: Not reported
Long Min: Not reported
Long Sec: Not reported
Long Quad: Not reported
Location Section: Not reported
Location Township: Not reported
Location range: Not reported
Potential Range: N

Incidents:
Year: 2011
NRC Report #: 989686
Aircraft Type: Not reported
Aircraft Model: Not reported
Aircraft ID: Not reported
Aircraft Fuel Capacity: Not reported

(Continued) **2011989686**

Aircraft Fuel Capacity Units:	Not reported
Aircraft Fuel on Board:	Not reported
Aircraft Fuel on Board Units:	Not reported
Aircraft Spot Number:	Not reported
Aircraft Hanger:	Not reported
Aircraft Runway Number:	Not reported
Road Mile Marker:	Not reported
Building ID:	Not reported
Type of Fixed Object:	FOOD PROCESSING PLANT
Power Generating Facility:	N
Generating Capacity:	Not reported
Type of Fuel:	Not reported
NPDES:	Not reported
NPDES Compliance:	U
Pipeline Type:	Not reported
DOT Regulated:	U
Pipeline Above Ground:	ABOVE
Exposed Underwater:	N
Pipeline Covered:	U
Railroad Hotline:	Not reported
Grade Crossing:	U
Location Subdivision:	Not reported
Railroad Milepost:	Not reported
Type Vehicle Involved:	Not reported
Crossing Device Type:	Not reported
Device Operational:	U
DOT Crossing Number:	Not reported
Brake Failure:	U
Description of Tank:	Not reported
Tank Above Ground:	ABOVE
Transportable Container:	U
Tank Regulated:	U
Tank Regulated By:	Not reported
Tank ID:	Not reported
Capacity of Tank:	Not reported
Capacity of Tank Units:	Not reported
Actual Amount:	Not reported
Actual Amount Units:	Not reported
Platform Rig Name:	Not reported
Platform Letter:	Not reported
Location Area ID:	Not reported
Location Block ID:	Not reported
OCSG Number:	Not reported
OCSP Number:	Not reported
State Lease Number:	Not reported
Pier Dock Number:	Not reported
Berth Slip Number:	Not reported
Continuous Release Type:	Not reported
Initial Continuous Release No:	Not reported
Continuous Release Permit:	Not reported
Allision:	U
Type of Structure:	Not reported
Structure Name:	Not reported
Structure Operational:	U
Airbag Deployed:	U
Date Tiem Normal Service:	Not reported
Service Disruption Time:	Not reported

(Continued) **2011989686**

Service Disruption Units:	Not reported
Transit Bus Flag:	Not reported
CR Begin Date:	Not reported
CR End Date:	Not reported
CR Change Date:	Not reported
FBI Contact:	Not reported
FBI Contact Date Time:	Not reported
Sub Part C Testing Req:	XXX
Conductor Testing:	Not reported
Engineer Testing:	Not reported
Trainman Testing:	Not reported
Yard Foreman Testing:	Not reported
RCL Operator Testing:	Not reported
Brakeman Testing:	Not reported
Train Dispatcher Testing:	Not reported
Signalman Testing:	Not reported
Other Employee Testing:	Not reported
Unknown Testing:	Not reported
Passenger Handling:	Not reported
Passenger Route:	XXX
Passenger Delay:	XXX

Incident Details:

Year:	2011
NRC Report #:	989686
Fire Involved:	N
Fire Extinguished:	U
Any Evacuations:	Y
Number Evacuated:	30
Who Evacuated:	EMPLOYEES
Radius of Evacuation:	Not reported
Any Injuries:	N
Number Injured:	Not reported
Number Hospitalized:	Not reported
Any Fatalities:	N
Number Fatalities:	Not reported
Any Damages:	N
Damage Amount:	Not reported
Air Corridor Closed:	N
Air Corridor Desc:	Not reported
Air Closure Time:	Not reported
Waterway Closed:	N
Waterway Desc:	Not reported
Waterway Closure Time:	Not reported
Road Closed:	N
Road Desc:	Not reported
Road Closure Time:	Not reported
Closure Direction:	Not reported
Major Artery:	N
Track Closed:	N
Track Desc:	Not reported
Track Closure Time:	Not reported
Media Interest:	NONE
Medium Desc:	AIR
Additional Medium Info:	ATMOSPHERE
Body of Water:	Not reported
Tributary of:	Not reported

(Continued) **2011989686**

Release Secured:	N
Estimated Duration of Release:	Not reported
Release rate:	Not reported
Desc Remedial Action:	ENGINEERS HAVE BEEN DISPATCHED.
State Agency on Scene:	NONE
State Agency Report Number:	NONE
Other Agency Notified:	Not reported
Weather Conditions:	OVERCAST
Air Temperature:	70
Wind Speed:	Not reported
Wind Direction:	Not reported
Water Supply Contaminated:	U
Sheen Size:	Not reported
Sheen Color:	Not reported
Direction of Sheen Travel:	Not reported
Sheen Odor Description:	Not reported
Wave Condition:	Not reported
Current Speed:	Not reported
Current Direction:	Not reported
Water Temperature:	Not reported
Track Close Dir:	Not reported
Empl Fatality:	Not reported
Pass Fatality:	Not reported
Community Impact:	Not reported
Wind Speed Unit:	Not reported
Employee Injuries:	Not reported
Passenger Injuries:	Not reported
Occupant Fatality:	Not reported
Current Speed Unit:	Not reported
Road Closure Units:	Not reported
Track CLosure Units:	Not reported
Sheen Size Units:	Not reported
Additional Info:	NO ADDITIONAL INFORMATION.
State Agency Notified:	NONE
Federal Agency Notified:	NONE
nearest River Mile Marker:	Not reported
Sheen Size Length:	Not reported
Sheen Size Length Units:	Not reported
Sheen Size Width:	Not reported
Sheen Size Width Units:	Not reported
Offshore:	N
Duration Unit:	Not reported
Release Rate Unit:	Not reported
Release Rate Rate:	Not reported
Passengers Transferred:	NO

Calls:

Year:	2011
NRC Report #:	989686
Site ID:	2011989686
Date Time Received:	2011-09-15 05:45:01
Date Time Complete:	2011-09-15 05:56:04
Call Type:	INC
Responsible Company:	CLOUGHERTY PACKING/FARMER JOHN MEATS
Responsible Org Type:	PRIVATE ENTERPRISE
Responsible City:	VERNON
Responsible State:	CA

(Continued) **2011989686**

Responsible Zip: 90058
On Behalf: Not reported
Source: TELEPHONE

Material Involved:
Year: 2011
NRC Report #: 989686
Chris Code: AMA
Case Number: 007664-41-7
UN Number: Not reported
Amount of Material: 0
Unit of Measure: UNKNOWN AMOUNT
Name of Material: AMMONIA, ANHYDROUS
If Reached Water: NO
Amount in Water: Not reported
Unit of Measure Reach Water: Not reported

A8 **CLAUGHERTY PACKING CO** **CA HWTS** **S112903776**
Target **3049 E VERNON** **CA HAZNET** **N/A**
Property **LOS ANGELES, CA 90058**

Site 8 of 40 in cluster A

Actual:
207 ft.

HWTS:
Name: CLAUGHERTY PACKING CO
Address: 3049 E VERNON
Address 2: Not reported
City,State,Zip: LOS ANGELES, CA 90058
EPA ID: CAC002206857
Inactive Date: 06/11/2001
Create Date: 04/17/2000
Last Act Date: Not reported
Mailing Name: Not reported
Mailing Address: 3049 E VERNON
Mailing Address 2: Not reported
Mailing City,State,Zip: LOS ANGELES, CA 900580000
Owner Name: CLAUGHERTY PACKING CO
Owner Address: 3049 E VERNON
Owner Address 2: Not reported
Owner City,State,Zip: LOS ANGELES, CA 900580000
Owner Phone: Not reported
Owner Fax: Not reported
Contact Name: MIKE OLIVER
Contact Address: 3049 E VERNON
Contact Address 2: Not reported
City,State,Zip: LOS ANGELES, CA 900580000
Contact Phone: Not reported
Contact Fax: Not reported
Facility Status: Inactive
Facility Type: TEMPORARY
Category: STATE
Latitude: 34.005504
Longitude: -118.21974

HAZNET:
Name: CLAUGHERTY PACKING CO

CLAUGHERTY PACKING CO (Continued) **S112903776**

Address:	3049 E VERNON
Address 2:	Not reported
City,State,Zip:	LOS ANGELES, CA 900580000
Contact:	MIKE OLIVER
Telephone:	3235834621
Mailing Name:	Not reported
Mailing Address:	3049 E VERNON
Year:	2000
Gepaid:	CAC002206857
TSD EPA ID:	AZ0000337360
CA Waste Code:	551 - Laboratory waste chemicals
Disposal Method:	T03 - Treatment, Incineration
Tons:	0.0425
Year:	2000
Gepaid:	CAC002206857
TSD EPA ID:	CAD008302903
CA Waste Code:	551 - Laboratory waste chemicals
Disposal Method:	H01 - Transfer Station
Tons:	0.05

Additional Information:

Year:	2000
Gen EPA ID:	CAC002206857
Shipment Date:	20000426
Creation Date:	Not reported
Receipt Date:	Not reported
Manifest ID:	20052085
Trans EPA ID:	CAR000044420
Trans Name:	Not reported
Trans 2 EPA ID:	Not reported
Trans 2 Name:	Not reported
TSDF EPA ID:	CAD008302903
Trans Name:	Not reported
TSDF Alt EPA ID:	Not reported
TSDF Alt Name:	Not reported
Waste Code Description:	551 - Laboratory waste chemicals 561 Detergent and soap
RCRA Code:	D001
Meth Code:	R01 - Recycler
Quantity Tons:	0.0425
Waste Quantity:	85
Quantity Unit:	P
Additional Code 1:	Not reported
Additional Code 2:	Not reported
Additional Code 3:	Not reported
Additional Code 4:	Not reported
Additional Code 5:	Not reported
Shipment Date:	20000426
Creation Date:	Not reported
Receipt Date:	Not reported
Manifest ID:	20052085
Trans EPA ID:	CAR000044420
Trans Name:	Not reported

CLAUGHERTY PACKING CO (Continued) **S112903776**

Trans 2 EPA ID:	Not reported
Trans 2 Name:	Not reported
TSDF EPA ID:	CAD008302903
Trans Name:	Not reported
TSDF Alt EPA ID:	Not reported
TSDF Alt Name:	Not reported
Waste Code Description:	551 - Laboratory waste chemicals 561 Detergent and soap
RCRA Code:	F002
Meth Code:	R01 - Recycler
Quantity Tons:	0.0917
Waste Quantity:	22
Quantity Unit:	G
Additional Code 1:	Not reported
Additional Code 2:	Not reported
Additional Code 3:	Not reported
Additional Code 4:	Not reported
Additional Code 5:	Not reported

Shipment Date:	20000426
Creation Date:	Not reported
Receipt Date:	Not reported
Manifest ID:	20052085
Trans EPA ID:	CAR000044420
Trans Name:	Not reported
Trans 2 EPA ID:	Not reported
Trans 2 Name:	Not reported
TSDF EPA ID:	CAD008302903
Trans Name:	Not reported
TSDF Alt EPA ID:	Not reported
TSDF Alt Name:	Not reported
Waste Code Description:	551 - Laboratory waste chemicals 561 Detergent and soap
RCRA Code:	D022
Meth Code:	H01 - Transfer Station
Quantity Tons:	0.01
Waste Quantity:	20
Quantity Unit:	P
Additional Code 1:	Not reported
Additional Code 2:	Not reported
Additional Code 3:	Not reported
Additional Code 4:	Not reported
Additional Code 5:	Not reported

Shipment Date:	20000426
Creation Date:	Not reported
Receipt Date:	Not reported
Manifest ID:	20052085
Trans EPA ID:	CAR000044420
Trans Name:	Not reported
Trans 2 EPA ID:	Not reported
Trans 2 Name:	Not reported
TSDF EPA ID:	CAD008302903
Trans Name:	Not reported
TSDF Alt EPA ID:	Not reported
TSDF Alt Name:	Not reported
Waste Code Description:	551 - Laboratory waste chemicals 561 Detergent and soap
RCRA Code:	D002
Meth Code:	H01 - Transfer Station

CLAUGHERTY PACKING CO (Continued) **S112903776**

Quantity Tons:	0.0125
Waste Quantity:	25
Quantity Unit:	P
Additional Code 1:	Not reported
Additional Code 2:	Not reported
Additional Code 3:	Not reported
Additional Code 4:	Not reported
Additional Code 5:	Not reported
Shipment Date:	20000426
Creation Date:	Not reported
Receipt Date:	Not reported
Manifest ID:	20052085
Trans EPA ID:	CAR000044420
Trans Name:	Not reported
Trans 2 EPA ID:	Not reported
Trans 2 Name:	Not reported
TSDF EPA ID:	CAD008302903
Trans Name:	Not reported
TSDF Alt EPA ID:	Not reported
TSDF Alt Name:	Not reported
Waste Code Description:	551 - Laboratory waste chemicals 561 Detergent and soap
RCRA Code:	Not reported
Meth Code:	H01 - Transfer Station
Quantity Tons:	0.01
Waste Quantity:	20
Quantity Unit:	P
Additional Code 1:	Not reported
Additional Code 2:	Not reported
Additional Code 3:	Not reported
Additional Code 4:	Not reported
Additional Code 5:	Not reported
Shipment Date:	20000426
Creation Date:	8/1/2000 0:00:00
Receipt Date:	20000428
Manifest ID:	20052085
Trans EPA ID:	CAR000044420
Trans Name:	Not reported
Trans 2 EPA ID:	Not reported
Trans 2 Name:	Not reported
TSDF EPA ID:	CAD008302903
Trans Name:	Not reported
TSDF Alt EPA ID:	Not reported
TSDF Alt Name:	Not reported
Waste Code Description:	551 - Laboratory waste chemicals 561 Detergent and soap
RCRA Code:	D001
Meth Code:	H01 - Transfer Station
Quantity Tons:	0.0075
Waste Quantity:	15
Quantity Unit:	P
Additional Code 1:	Not reported
Additional Code 2:	Not reported
Additional Code 3:	Not reported
Additional Code 4:	Not reported
Additional Code 5:	Not reported

CLAUGHERTY PACKING CO (Continued) **S112903776**

Shipment Date:	20000426
Creation Date:	8/14/2000 0:00:00
Receipt Date:	20000606
Manifest ID:	20052084
Trans EPA ID:	CAR000044420
Trans Name:	Not reported
Trans 2 EPA ID:	AZ0000337360
Trans 2 Name:	Not reported
TSDF EPA ID:	AZ0000337360
Trans Name:	Not reported
TSDF Alt EPA ID:	Not reported
TSDF Alt Name:	Not reported
Waste Code Description:	551 - Laboratory waste chemicals 561 Detergent and soap
RCRA Code:	D002
Meth Code:	T03 - Treatment, Incineration
Quantity Tons:	0.0425
Waste Quantity:	85
Quantity Unit:	P
Additional Code 1:	Not reported
Additional Code 2:	Not reported
Additional Code 3:	Not reported
Additional Code 4:	Not reported
Additional Code 5:	Not reported

Shipment Date:	20000426
Creation Date:	8/1/2000 0:00:00
Receipt Date:	20000428
Manifest ID:	20052085
Trans EPA ID:	CAR000044420
Trans Name:	Not reported
Trans 2 EPA ID:	Not reported
Trans 2 Name:	Not reported
TSDF EPA ID:	CAD008302903
Trans Name:	Not reported
TSDF Alt EPA ID:	Not reported
TSDF Alt Name:	Not reported
Waste Code Description:	551 - Laboratory waste chemicals 561 Detergent and soap
RCRA Code:	D002
Meth Code:	H01 - Transfer Station
Quantity Tons:	0.0125
Waste Quantity:	25
Quantity Unit:	P
Additional Code 1:	Not reported
Additional Code 2:	Not reported
Additional Code 3:	Not reported
Additional Code 4:	Not reported
Additional Code 5:	Not reported

Shipment Date:	20000426
Creation Date:	8/1/2000 0:00:00
Receipt Date:	20000428
Manifest ID:	20052085
Trans EPA ID:	CAR000044420
Trans Name:	Not reported
Trans 2 EPA ID:	Not reported
Trans 2 Name:	Not reported
TSDF EPA ID:	CAD008302903

CLAUGHERTY PACKING CO (Continued) **S112903776**

Trans Name:	Not reported
TSDF Alt EPA ID:	Not reported
TSDF Alt Name:	Not reported
Waste Code Description:	551 - Laboratory waste chemicals 561 Detergent and soap
RCRA Code:	D002
Meth Code:	H01 - Transfer Station
Quantity Tons:	0.015
Waste Quantity:	30
Quantity Unit:	P
Additional Code 1:	Not reported
Additional Code 2:	Not reported
Additional Code 3:	Not reported
Additional Code 4:	Not reported
Additional Code 5:	Not reported
Shipment Date:	20000426
Creation Date:	8/1/2000 0:00:00
Receipt Date:	20000428
Manifest ID:	20052085
Trans EPA ID:	CAR000044420
Trans Name:	Not reported
Trans 2 EPA ID:	Not reported
Trans 2 Name:	Not reported
TSDF EPA ID:	CAD008302903
Trans Name:	Not reported
TSDF Alt EPA ID:	Not reported
TSDF Alt Name:	Not reported
Waste Code Description:	551 - Laboratory waste chemicals 561 Detergent and soap
RCRA Code:	D002
Meth Code:	H01 - Transfer Station
Quantity Tons:	0.015
Waste Quantity:	30
Quantity Unit:	P
Additional Code 1:	Not reported
Additional Code 2:	Not reported
Additional Code 3:	Not reported
Additional Code 4:	Not reported
Additional Code 5:	Not reported

A9 **CA CHMIRS** **S112827892**
Target Property **3049 VERNON** **N/A**
VERNON, CA

Site 9 of 40 in cluster A

Actual: 207 ft.

CHMIRS:

Name:	Not reported
Address:	3049 VERNON
City,State,Zip:	VERNON, CA
OES Incident Number:	12-2403
OES notification:	04/23/2012
OES Date:	Not reported
OES Time:	Not reported
Date Completed:	**Not reported**
Property Use:	Not reported
Agency Id Number:	Not reported
Agency Incident Number:	Not reported
Time Notified:	Not reported

(Continued) **S112827892**

Time Completed:	Not reported
Surrounding Area:	Not reported
Estimated Temperature:	Not reported
Property Management:	Not reported
More Than Two Substances Involved?:	Not reported
Resp Agncy Personel # Of Decontaminated:	Not reported
Responding Agency Personel # Of Injuries:	Not reported
Responding Agency Personel # Of Fatalities:	Not reported
Others Number Of Decontaminated:	Not reported
Others Number Of Injuries:	Not reported
Others Number Of Fatalities:	Not reported
Vehicle Make/year:	Not reported
Vehicle License Number:	Not reported
Vehicle State:	Not reported
Vehicle Id Number:	Not reported
CA DOT PUC/ICC Number:	Not reported
Company Name:	Not reported
Reporting Officer Name/ID:	Not reported
Report Date:	Not reported
Facility Telephone:	Not reported
Waterway Involved:	No
Waterway:	Not reported
Spill Site:	Industrial Plant
Cleanup By:	Unknown
Containment:	Not reported
What Happened:	Not reported
Type:	Not reported
Measure:	Lbs.
Other:	Not reported
Date/Time:	245
Year:	2012
Agency:	NRC
Incident Date:	4/23/2012
Admin Agency:	Vernon Fire Department
Amount:	Not reported
Contained:	No
Site Type:	Not reported
E Date:	Not reported
Substance:	Anhydrous Ammonia
Quantity Released:	unknown
Unknown:	Not reported
Substance #2:	Not reported
Substance #3:	Not reported
Evacuations:	2
Number of Injuries:	Not reported
Number of Fatalities:	Not reported
#1 Pipeline:	Not reported
#2 Pipeline:	Not reported
#3 Pipeline:	Not reported
#1 Vessel >= 300 Tons:	Not reported
#2 Vessel >= 300 Tons:	Not reported
#3 Vessel >= 300 Tons:	Not reported
Evacs:	Not reported
Injuries:	Not reported
Fatals:	Not reported
Comments:	Not reported
Description:	Per. NRC report: Caller stated Anhydrous Ammonia

(Continued) **S112827892**

released from an unknown source in the plant area. They are monitoring the area and the fire department will be notified.

A10 **GIC-VERNON LLC** **RCRA NonGen / NLR** **1027698787**
Target **3049 E VERNON AVE.** **CAC003241801**
Property **VERNON, CA 90058**

Site 10 of 40 in cluster A

Actual: **207 ft.**

RCRA Listings:

Date Form Received by Agency:	20230713
Handler Name:	Gic-Vernon Llc
Handler Address:	3049 E Vernon Ave.
Handler City,State,Zip:	VERNON, CA 90058
EPA ID:	CAC003241801
Contact Name:	GIC-VERNON LLC-DAVID SESTAK
Contact Address:	3333 MICHELSON DRIVE
Contact City,State,Zip:	IRINE, CA 92612
Contact Telephone:	949-422-6351
Contact Fax:	Not reported
Contact Email:	SESTAK4D@VERIZON.NET
Contact Title:	Not reported
EPA Region:	09
Land Type:	Not reported
Federal Waste Generator Description:	Not a generator, verified
Non-Notifier:	Not reported
Biennial Report Cycle:	Not reported
Accessibility:	Not reported
Active Site Indicator:	Not reported
State District Owner:	Not reported
State District:	Not reported
Mailing Address:	3333 MICHELSON DRIVE
Mailing City,State,Zip:	IRINE, CA 92612
Owner Name:	Gic-Vernon Llc-David Sestak
Owner Type:	Other
Operator Name:	Gic-Vernon Llc-David Sestak
Operator Type:	Other
Short-Term Generator Activity:	No
Importer Activity:	No
Mixed Waste Generator:	No
Transporter Activity:	No
Transfer Facility Activity:	No
Recycler Activity with Storage:	No
Small Quantity On-Site Burner Exemption:	No
Smelting Melting and Refining Furnace Exemption:	No
Underground Injection Control:	No
Off-Site Waste Receipt:	No
Universal Waste Indicator:	No
Universal Waste Destination Facility:	No
Federal Universal Waste:	No
Active Site State-Reg Handler:	---
Federal Facility Indicator:	Not reported
Hazardous Secondary Material Indicator:	N
Sub-Part K Indicator:	Not reported
2018 GPRA Permit Baseline:	Not on the Baseline
2018 GPRA Renewals Baseline:	Not on the Baseline
202 GPRA Corrective Action Baseline:	No

GIC-VERNON LLC (Continued) **1027698787**

Subject to Corrective Action Universe:	No
Non-TSDFs Where RCRA CA has Been Imposed Universe:	No
Corrective Action Priority Ranking:	No NCAPS ranking
Environmental Control Indicator:	No
Institutional Control Indicator:	No
Human Exposure Controls Indicator:	N/A
Groundwater Controls Indicator:	N/A
Significant Non-Complier Universe:	No
Unaddressed Significant Non-Complier Universe:	No
Addressed Significant Non-Complier Universe:	No
Significant Non-Complier With a Compliance Schedule Universe:	No
Financial Assurance Required:	Not reported
Handler Date of Last Change:	20230717
Recognized Trader-Importer:	No
Recognized Trader-Exporter:	No
Importer of Spent Lead Acid Batteries:	No
Exporter of Spent Lead Acid Batteries:	No
Recycler Activity Without Storage:	No
Manifest Broker:	No
Sub-Part P Indicator:	No

Handler - Owner Operator:

Owner/Operator Indicator:	Owner
Owner/Operator Name: GIC-VERNON LLC-DAVID SESTAK	
Legal Status:	Other
Date Became Current:	Not reported
Date Ended Current:	Not reported
Owner/Operator Address:	3333 MICHELSON DRIVE
Owner/Operator City,State,Zip:	IRINE, CA 92612
Owner/Operator Telephone:	949-422-6351
Owner/Operator Telephone Ext:	Not reported
Owner/Operator Fax:	Not reported
Owner/Operator Email:	Not reported

Owner/Operator Indicator:	Operator
Owner/Operator Name: GIC-VERNON LLC-DAVID SESTAK	
Legal Status:	Other
Date Became Current:	Not reported
Date Ended Current:	Not reported
Owner/Operator Address:	3333 MICHELSON DRIVE
Owner/Operator City,State,Zip:	IRINE, CA 92612
Owner/Operator Telephone:	949-422-6351
Owner/Operator Telephone Ext:	Not reported
Owner/Operator Fax:	Not reported
Owner/Operator Email:	Not reported

Historic Generators:

Receive Date:	20230713
Handler Name: GIC-VERNON LLC	
Federal Waste Generator Description:	Not a generator, verified
State District Owner:	Not reported
Large Quantity Handler of Universal Waste:	No
Recognized Trader Importer:	No
Recognized Trader Exporter:	No
Spent Lead Acid Battery Importer:	No

GIC-VERNON LLC (Continued) **1027698787**

Spent Lead Acid Battery Exporter: No
Current Record: Yes
Non Storage Recycler Activity: No
Electronic Manifest Broker: No

List of NAICS Codes and Descriptions:
NAICS Code: 531110
NAICS Description: LESSORS OF RESIDENTIAL BUILDINGS AND DWELLINGS

Facility Has Received Notices of Violations:
Violations: No Violations Found

Evaluation Action Summary:
Evaluations: No Evaluations Found

A11 **CLOUGHERTY PACKING COMPANY A WHOLLY OWNED SUBSIDIA** **CA EMI** **S113136988**
Target **3049 E VERNON AVE** **CA HAZNET** **N/A**
Property **VERNON, CA 90058**

Site 11 of 40 in cluster A

Actual: **207 ft.**

EMI:
Name: SMITHFIELD PACKAGED MEATS CORP
Address: 3049 E VERNON AVE
City,State,Zip: VERNON, CA 90058
Year: 2018
County Code: 19
Air Basin: SC
Facility ID: 187885
Air District Name: SC
SIC Code: 2011
Air District Name: SOUTH COAST AQMD
Community Health Air Pollution Info System: Not reported
Consolidated Emission Reporting Rule: Not reported
Total Organic Hydrocarbon Gases Tons/Yr: 13.717440982
Reactive Organic Gases Tons/Yr: 7.589631195
Carbon Monoxide Emissions Tons/Yr: 17.609323
NOX - Oxides of Nitrogen Tons/Yr: 29.87471855
SOX - Oxides of Sulphur Tons/Yr: 0.103348285
Particulate Matter Tons/Yr: 6.146231575
Part. Matter 10 Micrometers and Smllr Tons/Yr: 5.2675320154

Name: SMITHFIELD PACKAGED MEATS CORP
Address: 3049 E VERNON AVE
City,State,Zip: VERNON, CA 90058
Year: 2019
County Code: 19
Air Basin: SC
Facility ID: 187885
Air District Name: SC
SIC Code: 2011
Air District Name: SOUTH COAST AQMD
Community Health Air Pollution Info System: Not reported
Consolidated Emission Reporting Rule: Not reported
Total Organic Hydrocarbon Gases Tons/Yr: 21.319809809

CLOUGHERTY PACKING COMPANY A WHOLLY OWNED SUBSIDIARY OF HORM (Continued) **S113136988**

Reactive Organic Gases Tons/Yr:	11.553600271
Carbon Monoxide Emissions Tons/Yr:	20.2256817
NOX - Oxides of Nitrogen Tons/Yr:	35.9088426
SOX - Oxides of Sulphur Tons/Yr:	0.121533296
Particulate Matter Tons/Yr:	6.5995422
Part. Matter 10 Micrometers and Smllr Tons/Yr:	5.7499045719

Name:	SMITHFIELD PACKAGED MEATS CORP
Address:	3049 E VERNON AVE
City,State,Zip:	VERNON, CA 90058
Year:	2020
County Code:	19
Air Basin:	SC
Facility ID:	187885
Air District Name:	SC
SIC Code:	2011
Air District Name:	SOUTH COAST AQMD
Community Health Air Pollution Info System:	Not reported
Consolidated Emission Reporting Rule:	Not reported
Total Organic Hydrocarbon Gases Tons/Yr:	50.530930858
Reactive Organic Gases Tons/Yr:	27.07678968
Carbon Monoxide Emissions Tons/Yr:	22.2058693
NOX - Oxides of Nitrogen Tons/Yr:	48.9173904
SOX - Oxides of Sulphur Tons/Yr:	0.099061919
Particulate Matter Tons/Yr:	7.39168648
Part. Matter 10 Micrometers and Smllr Tons/Yr:	6.542920212

Name:	SMITHFIELD PACKAGED MEATS CORP
Address:	3049 E VERNON AVE
City,State,Zip:	VERNON, CA 90058
Year:	2021
County Code:	19
Air Basin:	SC
Facility ID:	187885
Air District Name:	SC
SIC Code:	2011
Air District Name:	SOUTH COAST AQMD
Community Health Air Pollution Info System:	Not reported
Consolidated Emission Reporting Rule:	Not reported
Total Organic Hydrocarbon Gases Tons/Yr:	22.564394636
Reactive Organic Gases Tons/Yr:	12.366585095
Carbon Monoxide Emissions Tons/Yr:	19.64655189
NOX - Oxides of Nitrogen Tons/Yr:	31.347482254
SOX - Oxides of Sulphur Tons/Yr:	0.123734922
Particulate Matter Tons/Yr:	6.328073627
Part. Matter 10 Micrometers and Smllr Tons/Yr:	5.4934967545

Name:	SMITHFIELD PACKAGED MEATS CORP
Address:	3049 E VERNON AVE
City,State,Zip:	VERNON, CA 90058
Year:	2022
County Code:	19
Air Basin:	SC
Facility ID:	187885
Air District Name:	SC
SIC Code:	2011
Air District Name:	SOUTH COAST AQMD

CLOUGHERTY PACKING COMPANY A WHOLLY OWNED SUBSIDIARY OF HORM (Continued) **S113136988**

Community Health Air Pollution Info System: Not reported
Consolidated Emission Reporting Rule: Not reported
Total Organic Hydrocarbon Gases Tons/Yr: 24.6226347120592916848742
Reactive Organic Gases Tons/Yr: 13.99010925
Carbon Monoxide Emissions Tons/Yr: 20.6654218
NOX - Oxides of Nitrogen Tons/Yr: 40.5296085
SOX - Oxides of Sulphur Tons/Yr: 0.10630656
Particulate Matter Tons/Yr: 7.12270038
Part. Matter 10 Micrometers and Smllr Tons/Yr: 6.220198246

HAZNET:

Name: CLOUGHERTY PACKING COMPANY A WHOLLY OWNED SUBSIDIARY OF HORMEL FOO
Address: 3049 E VERNON AVE
Address 2: Not reported
City,State,Zip: VERNON, CA 900580000
Contact: ROCIO RAMOS
Telephone: 3235834621
Mailing Name: Not reported
Mailing Address: 3049 E VERNON AVE

Year: 2019
Gepaid: CAL000293554
TSD EPA ID: CAD980675276
CA Waste Code: 352 - Other organic solids
Disposal Method: H132 - Landfill Or Surface Impoundment That Will Be Closed As Landfill(To Include On-Site Treatment And/Or Stabilization)
Tons: 0.13750

Year: 2019
Gepaid: CAL000293554
TSD EPA ID: UTD981552177
CA Waste Code: 141 - Off-specification, aged or surplus inorganics
Disposal Method: H040 - Incineration--Thermal Destruction Other Than Use As A Fuel
Tons: 0.05000

Year: 2019
Gepaid: CAL000293554
TSD EPA ID: AZR000003681
CA Waste Code: 352 - Other organic solids
Disposal Method: H039 - Other Recovery Of Reclamation For Reuse Including Acid Regeneration, Organics Recovery Ect
Tons: 0.30000

Year: 2019
Gepaid: CAL000293554
TSD EPA ID: CAD044429835
CA Waste Code: 223 - Unspecified oil-containing waste
Disposal Method: H141 - Storage, Bulking, And/Or Transfer Off Site--No Treatment/Reovery (H010-H129) Or (H131-H135)
Tons: 0.73500

Year: 2019
Gepaid: CAL000293554
TSD EPA ID: CAD099452708
CA Waste Code: 221 - Waste oil and mixed oil
Disposal Method: H039 - Other Recovery Of Reclamation For Reuse Including Acid Regeneration, Organics Recovery Ect

CLOUGHERTY PACKING COMPANY A WHOLLY OWNED SUBSIDIARY OF HORM (Continued) **S113136988**

Tons:	0.00000
Year:	2019
Gepaid:	CAL000293554
TSD EPA ID:	NED981723513
CA Waste Code:	331 - Off-specification, aged or surplus organics
Disposal Method:	H040 - Incineration--Thermal Destruction Other Than Use As A Fuel
Tons:	1.20000
Year:	2019
Gepaid:	CAL000293554
TSD EPA ID:	CAD044429835
CA Waste Code:	221 - Waste oil and mixed oil
Disposal Method:	H141 - Storage, Bulking, And/Or Transfer Off Site--No Treatment/Reovery (H010-H129) Or (H131-H135)
Tons:	0.30000
Year:	2019
Gepaid:	CAL000293554
TSD EPA ID:	CAD044429835
CA Waste Code:	121 - Alkaline solution (pH >= 12.5) with metals
Disposal Method:	H141 - Storage, Bulking, And/Or Transfer Off Site--No Treatment/Reovery (H010-H129) Or (H131-H135)
Tons:	0.25000
Year:	2019
Gepaid:	CAL000293554
TSD EPA ID:	UTD981552177
CA Waste Code:	331 - Off-specification, aged or surplus organics
Disposal Method:	H040 - Incineration--Thermal Destruction Other Than Use As A Fuel
Tons:	0.15000
Year:	2019
Gepaid:	CAL000293554
TSD EPA ID:	CAD044429835
CA Waste Code:	214 - Unspecified solvent mixture
Disposal Method:	H141 - Storage, Bulking, And/Or Transfer Off Site--No Treatment/Reovery (H010-H129) Or (H131-H135)
Tons:	0.16250

Click this hyperlink while viewing on your computer to access
208 additional CA HAZNET: record(s) in the EDR Site Report.

Additional Information:

Year:	2019
EM Manifest ID:	36252
Shipment Date:	9/30/2019
Shipment Date:	9/30/2019
Receipt Date:	10/7/2019
Manifest Number:	007206238SKS
Generator EPA ID:	CAL000293554
Name:	CLOUGHERTY PACKING
Address:	3049 E VERNON AVE
Address 2:	Attn Main Plant/Hector Garcia
City,State,Zip:	VERNON 90058
Telephone:	800-483-3718

CLOUGHERTY PACKING COMPANY A WHOLLY OWNED SUBSIDIARY OF HORM (Continued) **S113136988**

Contact:	Hector Garcia
Contact Telephone:	323-583-4621
Contact Email:	Not reported
Transporter 1 EPA ID:	TXR000081205
Transporter Name:	Not reported
Transporter 1 Emergency Number:	Not reported
Transporter 2 EPA ID:	MAD039322250
Transporter Name 2:	Not reported
Transporter 2 Emergency Number:	Not reported
TSDF EPA ID:	CAD044429835
TSDF Name:	Clean Harbors Wilmington LLC
TSDF Address 1:	1737 East Denni Street
TSDF Address 2:	Not reported
TSDF City,State,Zip:	Wilmington 90744
TSDF Telephone:	800-483-3718
TSDFA EPA ID:	Not reported
Waste Code Description:	- Not reported
RCRA Code:	Not reported
Meth Code:	- Not reported
Quantity Tons:	Not reported
Waste Quantity:	Not reported
Quantity Unit:	Not reported

State:

Year:	2019
EM Manifest ID:	36252
Generator EPA ID:	CAL000293554
Shipment Date:	2019-09-30
Manifest Number:	007206238SKS
Line Number:	1
Method Code:	H141
Quantity Tons:	0.50000
Quantity Waste:	1000.000000
Quantity Unit:	P
Number of Containers:	5
Type of Container:	Metal drums, barrels, kegs
Quantity Type:	Pounds
State Code:	223

Year:	2019
EM Manifest ID:	36252
Generator EPA ID:	CAL000293554
Shipment Date:	2019-09-30
Manifest Number:	007206238SKS
Line Number:	2
Method Code:	H141
Quantity Tons:	0.10000
Quantity Waste:	200.000000
Quantity Unit:	P
Number of Containers:	1
Type of Container:	Fiberboard or plastic drums, barrels, kegs
Quantity Type:	Pounds
State Code:	223

Year:	2019
EM Manifest ID:	654049
Shipment Date:	9/13/2019

CLOUGHERTY PACKING COMPANY A WHOLLY OWNED SUBSIDIARY OF HORM (Continued) **S113136988**

Shipment Date:	9/13/2019
Receipt Date:	9/23/2019
Manifest Number:	007205825SKS
Generator EPA ID:	CAL000293554
Name:	CLOUGHERTY PACKING
Address:	3049 E VERNON AVE
Address 2:	Attn Main Plant/Hector Garcia
City,State,Zip:	VERNON 90058
Telephone:	800-483-3718
Contact:	Hector Garcia
Contact Telephone:	323-583-4621
Contact Email:	Not reported
Transporter 1 EPA ID:	TXR000081205
Transporter Name:	Not reported
Transporter 1 Emergency Number:	Not reported
Transporter 2 EPA ID:	MAD039322250
Transporter Name 2:	Not reported
Transporter 2 Emergency Number:	Not reported
TSDF EPA ID:	UTD981552177
TSDF Name:	Clean Harbors Aragonite LLC
TSDF Address 1:	PO Box 1339
TSDF Address 2:	Not reported
TSDF City,State,Zip:	Grantsville 84029
TSDF Telephone:	800-483-3718
TSDFA EPA ID:	Not reported
Waste Code Description:	- Not reported
RCRA Code:	Not reported
Meth Code:	- Not reported
Quantity Tons:	Not reported
Waste Quantity:	Not reported
Quantity Unit:	Not reported

State:

Year:	2019
EM Manifest ID:	654049
Generator EPA ID:	CAL000293554
Shipment Date:	2019-09-13
Manifest Number:	007205825SKS
Line Number:	1
Method Code:	H040
Quantity Tons:	0.05000
Quantity Waste:	100.000000
Quantity Unit:	P
Number of Containers:	1
Type of Container:	Cylinders
Quantity Type:	Pounds
State Code:	141

Year:	2019
EM Manifest ID:	685483
Shipment Date:	9/13/2019
Shipment Date:	9/13/2019
Receipt Date:	9/30/2019
Manifest Number:	007205826SKS
Generator EPA ID:	CAL000293554
Name:	CLOUGHERTY PACKING
Address:	3049 E VERNON AVE

CLOUGHERTY PACKING COMPANY A WHOLLY OWNED SUBSIDIARY OF HORM (Continued) **S113136988**

Address 2:	Attn Main Plant/Hector Garcia
City,State,Zip:	VERNON 90058
Telephone:	800-483-3718
Contact:	Hector Garcia
Contact Telephone:	323-583-4621
Contact Email:	Not reported
Transporter 1 EPA ID:	TXR000081205
Transporter Name:	Not reported
Transporter 1 Emergency Number:	Not reported
Transporter 2 EPA ID:	MAD039322250
Transporter Name 2:	Not reported
Transporter 2 Emergency Number:	Not reported
TSDF EPA ID:	NED981723513
TSDF Name:	Clean Harbors Environmental Services, Inc.
TSDF Address 1:	2247 South Highway 71
TSDF Address 2:	Not reported
TSDF City,State,Zip:	Kimball 69145
TSDF Telephone:	800-483-3718
TSDFA EPA ID:	Not reported
Waste Code Description:	- Not reported
RCRA Code:	Not reported
Meth Code:	- Not reported
Quantity Tons:	Not reported
Waste Quantity:	Not reported
Quantity Unit:	Not reported

State:

Year:	2019
EM Manifest ID:	685483
Generator EPA ID:	CAL000293554
Shipment Date:	2019-09-13
Manifest Number:	007205826SKS
Line Number:	1
Method Code:	H040
Quantity Tons:	0.30000
Quantity Waste:	600.000000
Quantity Unit:	P
Number of Containers:	2
Type of Container:	Metal drums, barrels, kegs
Quantity Type:	Pounds
State Code:	331

Year:	2019
EM Manifest ID:	638038
Shipment Date:	8/23/2019
Shipment Date:	8/23/2019
Receipt Date:	9/13/2019
Manifest Number:	007157510SKS
Generator EPA ID:	CAL000293554
Name:	CLOUGHERTY PACKING
Address:	3049 E VERNON AVE
Address 2:	Attn Main Plant/Hector Garcia
City,State,Zip:	VERNON 90058
Telephone:	800-483-3718
Contact:	Hector Garcia
Contact Telephone:	323-583-4621
Contact Email:	Not reported

CLOUGHERTY PACKING COMPANY A WHOLLY OWNED SUBSIDIARY OF HORM (Continued) **S113136988**

Transporter 1 EPA ID:	TXR000081205
Transporter Name:	Not reported
Transporter 1 Emergency Number:	Not reported
Transporter 2 EPA ID:	MAD039322250
Transporter Name 2:	Not reported
Transporter 2 Emergency Number:	Not reported
TSDF EPA ID:	AZR000003681
TSDF Name:	Thermo Fluids, Inc.
TSDF Address 1:	4301 West Jefferson Street
TSDF Address 2:	Not reported
TSDF City,State,Zip:	Phoenix 85043
TSDF Telephone:	800-483-3718
TSDFA EPA ID:	Not reported
Waste Code Description:	- Not reported
RCRA Code:	Not reported
Meth Code:	- Not reported
Quantity Tons:	Not reported
Waste Quantity:	Not reported
Quantity Unit:	Not reported

State:

Year:	2019
EM Manifest ID:	638038
Generator EPA ID:	CAL000293554
Shipment Date:	2019-08-23
Manifest Number:	007157510SKS
Line Number:	1
Method Code:	H039
Quantity Tons:	0.30000
Quantity Waste:	600.000000
Quantity Unit:	P
Number of Containers:	2
Type of Container:	Metal drums, barrels, kegs
Quantity Type:	Pounds
State Code:	352

Year:	2019
EM Manifest ID:	784612
Shipment Date:	8/23/2019
Shipment Date:	8/23/2019
Receipt Date:	9/9/2019
Manifest Number:	007157509SKS
Generator EPA ID:	CAL000293554
Name:	CLOUGHERTY PACKING
Address:	3049 E VERNON AVE
Address 2:	Attn Main Plant/Hector Garcia
City,State,Zip:	VERNON 90058
Telephone:	800-483-3718
Contact:	Hector Garcia
Contact Telephone:	323-583-4621
Contact Email:	Not reported
Transporter 1 EPA ID:	TXR000081205
Transporter Name:	Not reported
Transporter 1 Emergency Number:	Not reported
Transporter 2 EPA ID:	MAD039322250
Transporter Name 2:	Not reported
Transporter 2 Emergency Number:	Not reported

CLOUGHERTY PACKING COMPANY A WHOLLY OWNED SUBSIDIARY OF HORM (Continued) **S113136988**

TSDF EPA ID:	NED981723513
TSDF Name:	Clean Harbors Environmental Services, Inc.
TSDF Address 1:	2247 South Highway 71
TSDF Address 2:	Not reported
TSDF City,State,Zip:	Kimball 69145
TSDF Telephone:	800-483-3718
TSDFA EPA ID:	Not reported
Waste Code Description:	- Not reported
RCRA Code:	Not reported
Meth Code:	- Not reported
Quantity Tons:	Not reported
Waste Quantity:	Not reported
Quantity Unit:	Not reported

State:

Year:	2019
EM Manifest ID:	784612
Generator EPA ID:	CAL000293554
Shipment Date:	2019-08-23
Manifest Number:	007157509SKS
Line Number:	1
Method Code:	H040
Quantity Tons:	0.90000
Quantity Waste:	1800.000000
Quantity Unit:	P
Number of Containers:	6
Type of Container:	Fiberboard or plastic drums, barrels, kegs
Quantity Type:	Pounds
State Code:	331

Year:	2019
EM Manifest ID:	929925
Shipment Date:	8/23/2019
Shipment Date:	8/23/2019
Receipt Date:	9/12/2019
Manifest Number:	007157508SKS
Generator EPA ID:	CAL000293554
Name:	CLOUGHERTY PACKING
Address:	3049 E VERNON AVE
Address 2:	Attn Main Plant/Hector Garcia
City,State,Zip:	VERNON 90058
Telephone:	800-483-3718
Contact:	Hector Garcia
Contact Telephone:	323-583-4621
Contact Email:	Not reported
Transporter 1 EPA ID:	TXR000081205
Transporter Name:	Not reported
Transporter 1 Emergency Number:	Not reported
Transporter 2 EPA ID:	MAD039322250
Transporter Name 2:	Not reported
Transporter 2 Emergency Number:	Not reported
TSDF EPA ID:	CAD044429835
TSDF Name:	Clean Harbors Wilmington LLC
TSDF Address 1:	1737 East Denni Street
TSDF Address 2:	Not reported
TSDF City,State,Zip:	Wilmington 90744
TSDF Telephone:	800-483-3718

CLOUGHERTY PACKING COMPANY A WHOLLY OWNED SUBSIDIARY OF HORM (Continued) **S113136988**

TSDFA EPA ID:	Not reported
Waste Code Description:	- Not reported
RCRA Code:	Not reported
Meth Code:	- Not reported
Quantity Tons:	Not reported
Waste Quantity:	Not reported
Quantity Unit:	Not reported

State:

Year:	2019
EM Manifest ID:	929925
Generator EPA ID:	CAL000293554
Shipment Date:	2019-08-23
Manifest Number:	007157508SKS
Line Number:	1
Method Code:	H141
Quantity Tons:	0.30000
Quantity Waste:	600.000000
Quantity Unit:	P
Number of Containers:	3
Type of Container:	Metal drums, barrels, kegs
Quantity Type:	Pounds
State Code:	221

Year:	2019
EM Manifest ID:	579643
Shipment Date:	8/20/2019
Shipment Date:	8/20/2019
Receipt Date:	8/28/2019
Manifest Number:	018220218JJK
Generator EPA ID:	CAL000293554
Name:	CLOUGHERTY PACKAGING COMPANY
Address:	3049 VERNON AVENUE
Address 2:	Not reported
City,State,Zip:	VERNON 90058
Telephone:	800-483-3718
Contact:	ROCIO LOBATO
Contact Telephone:	323-583-4621
Contact Email:	Not reported
Transporter 1 EPA ID:	CAD028277036
Transporter Name:	Not reported
Transporter 1 Emergency Number:	Not reported
Transporter 2 EPA ID:	MAD039322250
Transporter Name 2:	Not reported
Transporter 2 Emergency Number:	Not reported
TSDF EPA ID:	CAD044429835
TSDF Name:	Clean Harbors Wilmington LLC
TSDF Address 1:	1737 East Denni Street
TSDF Address 2:	Not reported
TSDF City,State,Zip:	Wilmington 90744
TSDF Telephone:	800-483-3718
TSDFA EPA ID:	Not reported
Waste Code Description:	- Not reported
RCRA Code:	Not reported
Meth Code:	- Not reported
Quantity Tons:	Not reported
Waste Quantity:	Not reported

CLOUGHERTY PACKING COMPANY A WHOLLY OWNED SUBSIDIARY OF HORM (Continued) **S113136988**

Quantity Unit: Not reported

State:
Year: 2019
EM Manifest ID: 579643
Generator EPA ID: CAL000293554
Shipment Date: 2019-08-20
Manifest Number: 018220218JJK
Line Number: 1
Method Code: H141
Quantity Tons: 0.13500
Quantity Waste: 270.000000
Quantity Unit: P
Number of Containers: 5
Type of Container: Metal drums, barrels, kegs
Quantity Type: Pounds
State Code: 223

Year: 2019
EM Manifest ID: 011845956FLE20180622_D_1
Shipment Date: 6/22/2018
Shipment Date: 6/22/2018
Receipt Date: 7/13/2018
Manifest Number: 011845956FLE
Generator EPA ID: CAL000293554
Name: CLOUGHERTY PACKING
Address: Not reported
Address 2: Not reported
City,State,Zip: Not reported
Telephone: Not reported
Contact: Not reported
Contact Telephone: Not reported
Contact Email: Not reported
Transporter 1 EPA ID: TXR000081205
Transporter Name: Not reported
Transporter 1 Emergency Number: Not reported
Transporter 2 EPA ID: MAD039322250
Transporter Name 2: Not reported
Transporter 2 Emergency Number: Not reported
TSDF EPA ID: NED981723513
TSDF Name: CLEAN HARBORS ENVIRONMENTAL SERVICES IN
TSDF Address 1: Not reported
TSDF Address 2: Not reported
TSDF City,State,Zip: Not reported
TSDF Telephone: Not reported
TSDFA EPA ID: Not reported
Waste Code Description: - Not reported
RCRA Code: Not reported
Meth Code: - Not reported
Quantity Tons: Not reported
Waste Quantity: Not reported
Quantity Unit: Not reported

State:
Year: 2019
EM Manifest ID: 011845956FLE20180622_D_1
Generator EPA ID: CAL000293554

CLOUGHERTY PACKING COMPANY A WHOLLY OWNED SUBSIDIARY OF HORM (Continued) **S113136988**

Shipment Date:	2018-06-22
Manifest Number:	011845956FLE
Line Number:	1
Method Code:	Not reported
Quantity Tons:	0.12500
Quantity Waste:	250.000000
Quantity Unit:	P
Number of Containers:	1
Type of Container:	NULL
Quantity Type:	NULL
State Code:	352

Year:	2019
EM Manifest ID:	011845956FLE20180622_D_1
Generator EPA ID:	CAL000293554
Shipment Date:	2018-06-22
Manifest Number:	011845956FLE
Line Number:	2
Method Code:	Not reported
Quantity Tons:	0.20000
Quantity Waste:	400.000000
Quantity Unit:	P
Number of Containers:	1
Type of Container:	NULL
Quantity Type:	NULL
State Code:	352

Year:	2019
EM Manifest ID:	49fd300b-1a34-4a1d-ba6d-bcd079e19509
Shipment Date:	6/12/2019
Shipment Date:	6/12/2019
Receipt Date:	6/19/2019
Manifest Number:	006747046SKS
Generator EPA ID:	CAL000293554
Name:	CLOUGHERTY PACKING
Address:	3049 E VERNON AVE
Address 2:	Attn Main Plant/Hector Garcia
City,State,Zip:	VERNON 90058
Telephone:	800-483-3718
Contact:	Hector Garcia
Contact Telephone:	323-583-4621
Contact Email:	Not reported
Transporter 1 EPA ID:	TXR000081205
Transporter Name:	Not reported
Transporter 1 Emergency Number:	Not reported
Transporter 2 EPA ID:	MAD039322250
Transporter Name 2:	Not reported
Transporter 2 Emergency Number:	Not reported
TSDF EPA ID:	CAD044429835
TSDF Name:	Clean Harbors Wilmington LLC
TSDF Address 1:	1737 East Denni Street
TSDF Address 2:	Not reported
TSDF City,State,Zip:	Wilmington 90744
TSDF Telephone:	800-483-3718
TSDFA EPA ID:	Not reported
Waste Code Description:	- Not reported

CLOUGHERTY PACKING COMPANY A WHOLLY OWNED SUBSIDIARY OF HORM (Continued) **S113136988**

RCRA Code: Not reported
Meth Code: - Not reported
Quantity Tons: Not reported
Waste Quantity: Not reported
Quantity Unit: Not reported

State:
Year: 2019
EM Manifest ID: 49fd300b-1a34-4a1d-ba6d-bcd079e19509
Generator EPA ID: CAL000293554
Shipment Date: 2019-06-12
Manifest Number: 006747046SKS
Line Number: 1
Method Code: H141
Quantity Tons: 0.30000
Quantity Waste: 600.000000
Quantity Unit: P
Number of Containers: 2
Type of Container: Fiber or plastic boxes, cartons, cases
Quantity Type: Pounds
State Code: 352

Year: 2019
EM Manifest ID: 49fd300b-1a34-4a1d-ba6d-bcd079e19509
Generator EPA ID: CAL000293554
Shipment Date: 2019-06-12
Manifest Number: 006747046SKS
Line Number: 2
Method Code: H141
Quantity Tons: 0.15000
Quantity Waste: 300.000000
Quantity Unit: P
Number of Containers: 1
Type of Container: Fiber or plastic boxes, cartons, cases
Quantity Type: Pounds
State Code: 352

Year: 2019
EM Manifest ID: 49fd300b-1a34-4a1d-ba6d-bcd079e19509
Generator EPA ID: CAL000293554
Shipment Date: 2019-06-12
Manifest Number: 006747046SKS
Line Number: 3
Method Code: H141
Quantity Tons: 0.20000
Quantity Waste: 400.000000
Quantity Unit: P
Number of Containers: 2
Type of Container: Metal drums, barrels, kegs
Quantity Type: Pounds
State Code: 352

Year: 2019
EM Manifest ID: da14195a-fa10-4ded-81c6-165ea8ae0915
Shipment Date: 4/23/2019
Shipment Date: 4/23/2019
Receipt Date: 5/9/2019

CLOUGHERTY PACKING COMPANY A WHOLLY OWNED SUBSIDIARY OF HORM (Continued) **S113136988**

Manifest Number:	006950445SKS
Generator EPA ID:	CAL000293554
Name:	CLOUGHERTY PACKING
Address:	3049 E VERNON AVE
Address 2:	Attn Main Plant/Hector Garcia
City,State,Zip:	VERNON 90058
Telephone:	800-483-3718
Contact:	Hector Garcia
Contact Telephone:	323-583-4621
Contact Email:	Not reported
Transporter 1 EPA ID:	TXR000081205
Transporter Name:	Not reported
Transporter 1 Emergency Number:	Not reported
Transporter 2 EPA ID:	MAD039322250
Transporter Name 2:	Not reported
Transporter 2 Emergency Number:	Not reported
TSDF EPA ID:	CAD044429835
TSDF Name:	Clean Harbors Wilmington LLC
TSDF Address 1:	1737 East Denni Street
TSDF Address 2:	Not reported
TSDF City,State,Zip:	Wilmington 90744
TSDF Telephone:	800-483-3718
TSDFA EPA ID:	Not reported
Waste Code Description:	- Not reported
RCRA Code:	Not reported
Meth Code:	- Not reported
Quantity Tons:	Not reported
Waste Quantity:	Not reported
Quantity Unit:	Not reported

Federal:

Year:	2019
EM Manifest ID:	da14195a-fa10-4ded-81c6-165ea8ae0915
Generator EPA ID:	CAL000293554
Shipment Date:	2019-04-23
Manifest Number:	006950445SKS
Line Number:	1
Method Code:	H141
Quantity Tons:	0.20000
Quantity Waste:	400.000000
Quantity Unit:	P
Number of Containers:	2
Type of Container:	Metal drums, barrels, kegs
Quantity Type:	Pounds
Federal Code:	D002

State:

Year:	2019
EM Manifest ID:	da14195a-fa10-4ded-81c6-165ea8ae0915
Generator EPA ID:	CAL000293554
Shipment Date:	2019-04-23
Manifest Number:	006950445SKS
Line Number:	1
Method Code:	H141
Quantity Tons:	0.20000
Quantity Waste:	400.000000
Quantity Unit:	P

CLOUGHERTY PACKING COMPANY A WHOLLY OWNED SUBSIDIARY OF HORM (Continued) **S113136988**

Number of Containers:	2
Type of Container:	Metal drums, barrels, kegs
Quantity Type:	Pounds
State Code:	135

Additional Information:

Year:	2018
EM Manifest ID:	103485
Shipment Date:	8/8/2018
Shipment Date:	8/8/2018
Receipt Date:	8/23/2018
Manifest Number:	011836685FLE
Generator EPA ID:	CAL000293554
Name:	CLOUGHERTY PACKING
Address:	3049 E VERNON AVE
Address 2:	Attn Main Plant/Hector Garcia
City,State,Zip:	VERNON 90058
Telephone:	800-483-3718
Contact:	Hector Garcia
Contact Telephone:	323-583-4621
Contact Email:	Not reported
Transporter 1 EPA ID:	TXR000081205
Transporter Name:	Not reported
Transporter 1 Emergency Number:	Not reported
Transporter 2 EPA ID:	MAD039322250
Transporter Name 2:	Not reported
Transporter 2 Emergency Number:	Not reported
TSDF EPA ID:	NED981723513
TSDF Name:	Clean Harbors Environmental Services, Inc.
TSDF Address 1:	2247 South Highway 71
TSDF Address 2:	Not reported
TSDF City,State,Zip:	Kimball 69145
TSDF Telephone:	800-483-3718
TSDFA EPA ID:	Not reported
Waste Code Description:	- Not reported
RCRA Code:	Not reported
Meth Code:	- Not reported
Quantity Tons:	Not reported
Waste Quantity:	Not reported
Quantity Unit:	Not reported

State:

Year:	2018
EM Manifest ID:	103485
Generator EPA ID:	CAL000293554
Shipment Date:	2018-08-08
Manifest Number:	011836685FLE
Line Number:	2
Method Code:	H040
Quantity Tons:	0.20000
Quantity Waste:	400.000000
Quantity Unit:	P
Number of Containers:	1
Type of Container:	Fiber or plastic boxes, cartons, cases
Quantity Type:	Pounds
State Code:	352

CLOUGHERTY PACKING COMPANY A WHOLLY OWNED SUBSIDIARY OF HORM (Continued) **S113136988**

Year:	2018
EM Manifest ID:	103485
Generator EPA ID:	CAL000293554
Shipment Date:	2018-08-08
Manifest Number:	011836685FLE
Line Number:	3
Method Code:	H040
Quantity Tons:	0.15000
Quantity Waste:	300.000000
Quantity Unit:	P
Number of Containers:	1
Type of Container:	Metal drums, barrels, kegs
Quantity Type:	Pounds
State Code:	352

Year:	2018
EM Manifest ID:	127450
Shipment Date:	8/31/2018
Shipment Date:	8/31/2018
Receipt Date:	9/24/2018
Manifest Number:	006650455SKS
Generator EPA ID:	CAL000293554
Name:	CLOUGHERTY PACKING
Address:	3049 E VERNON AVE
Address 2:	Attn Main Plant/Hector Garcia
City,State,Zip:	VERNON 90058
Telephone:	800-483-3718
Contact:	Hector Garcia
Contact Telephone:	323-583-4621
Contact Email:	Not reported
Transporter 1 EPA ID:	TXR000081205
Transporter Name:	Not reported
Transporter 1 Emergency Number:	Not reported
Transporter 2 EPA ID:	MAD039322250
Transporter Name 2:	Not reported
Transporter 2 Emergency Number:	Not reported
TSDF EPA ID:	ARD069748192
TSDF Name:	Clean Harbors El Dorado LLC
TSDF Address 1:	309 American Circle
TSDF Address 2:	Not reported
TSDF City,State,Zip:	El Dorado 71730
TSDF Telephone:	800-483-3718
TSDFA EPA ID:	Not reported
Waste Code Description:	- Not reported
RCRA Code:	Not reported
Meth Code:	- Not reported
Quantity Tons:	Not reported
Waste Quantity:	Not reported
Quantity Unit:	Not reported

State:

Year:	2018
EM Manifest ID:	127450
Generator EPA ID:	CAL000293554
Shipment Date:	2018-08-31
Manifest Number:	006650455SKS
Line Number:	1

CLOUGHERTY PACKING COMPANY A WHOLLY OWNED SUBSIDIARY OF HORM (Continued) **S113136988**

Method Code:	H040
Quantity Tons:	0.15000
Quantity Waste:	300.000000
Quantity Unit:	P
Number of Containers:	2
Type of Container:	Metal drums, barrels, kegs
Quantity Type:	Pounds
State Code:	331

Year:	2018
EM Manifest ID:	113299
Shipment Date:	8/31/2018
Shipment Date:	8/31/2018
Receipt Date:	9/14/2018
Manifest Number:	006650457SKS
Generator EPA ID:	CAL000293554
Name:	CLOUGHERTY PACKING
Address:	3049 E VERNON AVE
Address 2:	Attn Main Plant/Hector Garcia
City,State,Zip:	VERNON 90058
Telephone:	800-483-3718
Contact:	Hector Garcia
Contact Telephone:	323-583-4621
Contact Email:	Not reported
Transporter 1 EPA ID:	TXR000081205
Transporter Name:	Not reported
Transporter 1 Emergency Number:	Not reported
Transporter 2 EPA ID:	MAD039322250
Transporter Name 2:	Not reported
Transporter 2 Emergency Number:	Not reported
TSDF EPA ID:	CAD980675276
TSDF Name:	Clean Harbors Buttonwillow LLC
TSDF Address 1:	PO Box 787
TSDF Address 2:	Not reported
TSDF City,State,Zip:	Buttonwillow 93206
TSDF Telephone:	800-483-3718
TSDFA EPA ID:	Not reported
Waste Code Description:	- Not reported
RCRA Code:	Not reported
Meth Code:	- Not reported
Quantity Tons:	Not reported
Waste Quantity:	Not reported
Quantity Unit:	Not reported

Federal:

Year:	2018
EM Manifest ID:	113299
Generator EPA ID:	CAL000293554
Shipment Date:	2018-08-31
Manifest Number:	006650457SKS
Line Number:	1
Method Code:	H132
Quantity Tons:	0.07500
Quantity Waste:	150.000000
Quantity Unit:	P
Number of Containers:	1
Type of Container:	Metal drums, barrels, kegs

CLOUGHERTY PACKING COMPANY A WHOLLY OWNED SUBSIDIARY OF HORM (Continued) **S113136988**

Quantity Type:	Pounds
Federal Code:	D002

State:

Year:	2018
EM Manifest ID:	113299
Generator EPA ID:	CAL000293554
Shipment Date:	2018-08-31
Manifest Number:	006650457SKS
Line Number:	1
Method Code:	H132
Quantity Tons:	0.07500
Quantity Waste:	150.000000
Quantity Unit:	P
Number of Containers:	1
Type of Container:	Metal drums, barrels, kegs
Quantity Type:	Pounds
State Code:	122

Year:	2018
EM Manifest ID:	129716
Shipment Date:	8/31/2018
Shipment Date:	8/31/2018
Receipt Date:	9/17/2018
Manifest Number:	011845339FLE
Generator EPA ID:	CAL000293554
Name:	CLOUGHERTY PACKING
Address:	3049 E VERNON AVE
Address 2:	Attn Main Plant/Hector Garcia
City,State,Zip:	VERNON 90058
Telephone:	800-483-3718
Contact:	Hector Garcia
Contact Telephone:	323-583-4621
Contact Email:	Not reported
Transporter 1 EPA ID:	TXR000081205
Transporter Name:	Not reported
Transporter 1 Emergency Number:	Not reported
Transporter 2 EPA ID:	MAD039322250
Transporter Name 2:	Not reported
Transporter 2 Emergency Number:	Not reported
TSDF EPA ID:	CAD044429835
TSDF Name:	Clean Harbors Wilmington LLC
TSDF Address 1:	1737 East Denni Street
TSDF Address 2:	Not reported
TSDF City,State,Zip:	Wilmington 90744
TSDF Telephone:	800-483-3718
TSDFA EPA ID:	Not reported
Waste Code Description:	- Not reported
RCRA Code:	Not reported
Meth Code:	- Not reported
Quantity Tons:	Not reported
Waste Quantity:	Not reported
Quantity Unit:	Not reported

State:

Year:	2018

CLOUGHERTY PACKING COMPANY A WHOLLY OWNED SUBSIDIARY OF HORM (Continued) **S113136988**

EM Manifest ID:	129716
Generator EPA ID:	CAL000293554
Shipment Date:	2018-08-31
Manifest Number:	011845339FLE
Line Number:	1
Method Code:	H141
Quantity Tons:	0.02500
Quantity Waste:	50.000000
Quantity Unit:	P
Number of Containers:	1
Type of Container:	Metal drums, barrels, kegs
Quantity Type:	Pounds
State Code:	181

Year:	2018
EM Manifest ID:	117815
Shipment Date:	8/31/2018
Shipment Date:	8/31/2018
Receipt Date:	9/14/2018
Manifest Number:	011845299FLE
Generator EPA ID:	CAL000293554
Name:	CLOUGHERTY PACKING
Address:	3049 E VERNON AVE
Address 2:	Attn Main Plant/Hector Garcia
City,State,Zip:	VERNON 90058
Telephone:	800-483-3718
Contact:	Hector Garcia
Contact Telephone:	323-583-4621
Contact Email:	Not reported
Transporter 1 EPA ID:	TXR000081205
Transporter Name:	Not reported
Transporter 1 Emergency Number:	Not reported
Transporter 2 EPA ID:	MAD039322250
Transporter Name 2:	Not reported
Transporter 2 Emergency Number:	Not reported
TSDF EPA ID:	CAD980675276
TSDF Name:	Clean Harbors Buttonwillow LLC
TSDF Address 1:	PO Box 787
TSDF Address 2:	Not reported
TSDF City,State,Zip:	Buttonwillow 93206
TSDF Telephone:	800-483-3718
TSDFA EPA ID:	Not reported
Waste Code Description:	- Not reported
RCRA Code:	Not reported
Meth Code:	- Not reported
Quantity Tons:	Not reported
Waste Quantity:	Not reported
Quantity Unit:	Not reported

State:

Year:	2018
EM Manifest ID:	117815
Generator EPA ID:	CAL000293554
Shipment Date:	2018-08-31
Manifest Number:	011845299FLE
Line Number:	1
Method Code:	H132

CLOUGHERTY PACKING COMPANY A WHOLLY OWNED SUBSIDIARY OF HORM (Continued) **S113136988**

Quantity Tons:	0.22500
Quantity Waste:	450.000000
Quantity Unit:	P
Number of Containers:	3
Type of Container:	Fiberboard or plastic drums, barrels, kegs
Quantity Type:	Pounds
State Code:	141
Year:	2018
EM Manifest ID:	117815
Generator EPA ID:	CAL000293554
Shipment Date:	2018-08-31
Manifest Number:	011845299FLE
Line Number:	2
Method Code:	H132
Quantity Tons:	0.00250
Quantity Waste:	5.000000
Quantity Unit:	P
Number of Containers:	1
Type of Container:	Metal drums, barrels, kegs
Quantity Type:	Pounds
State Code:	331
Year:	2018
EM Manifest ID:	006189838SKS20170831_D_1
Shipment Date:	8/31/2017
Shipment Date:	8/31/2017
Receipt Date:	9/13/2017
Manifest Number:	006189838SKS
Generator EPA ID:	CAL000293554
Name:	CLOUGHERTY PACKING
Address:	Not reported
Address 2:	Not reported
City,State,Zip:	Not reported
Telephone:	Not reported
Contact:	Not reported
Contact Telephone:	Not reported
Contact Email:	Not reported
Transporter 1 EPA ID:	TXR000081205
Transporter Name:	Not reported
Transporter 1 Emergency Number:	Not reported
Transporter 2 EPA ID:	MAD039322250
Transporter Name 2:	Not reported
Transporter 2 Emergency Number:	Not reported
TSDF EPA ID:	CAD980675276
TSDF Name:	CLEANHARBORS OF BUTTONWILLOW
TSDF Address 1:	Not reported
TSDF Address 2:	Not reported
TSDF City,State,Zip:	Not reported
TSDF Telephone:	Not reported
TSDFA EPA ID:	Not reported
Waste Code Description:	- Not reported
RCRA Code:	Not reported
Meth Code:	- Not reported
Quantity Tons:	Not reported
Waste Quantity:	Not reported

CLOUGHERTY PACKING COMPANY A WHOLLY OWNED SUBSIDIARY OF HORM (Continued) **S113136988**

Quantity Unit: Not reported

State:
Year: 2018
EM Manifest ID: 006189838SKS20170831_D_1
Generator EPA ID: CAL000293554
Shipment Date: 2017-08-31
Manifest Number: 006189838SKS
Line Number: 1
Method Code: H132
Quantity Tons: 1.58500
Quantity Waste: 3170.000000
Quantity Unit: P
Number of Containers: 2
Type of Container: NULL
Quantity Type: NULL
State Code: 141

Year: 2018
EM Manifest ID: 005266635SKS20170825_D_1
Shipment Date: 8/29/2017
Shipment Date: 8/29/2017
Receipt Date: 9/8/2017
Manifest Number: 005266635SKS
Generator EPA ID: CAL000293554
Name: CLOUGHERTY PACKING
Address: Not reported
Address 2: Not reported
City,State,Zip: Not reported
Telephone: Not reported
Contact: Not reported
Contact Telephone: Not reported
Contact Email: Not reported
Transporter 1 EPA ID: TXR000081205
Transporter Name: Not reported
Transporter 1 Emergency Number: Not reported
Transporter 2 EPA ID: MAD039322250
Transporter Name 2: Not reported
Transporter 2 Emergency Number: Not reported
TSDF EPA ID: CAD044429835
TSDF Name: CLEAN HARBORS WILMINGTON LLC
TSDF Address 1: Not reported
TSDF Address 2: Not reported
TSDF City,State,Zip: Not reported
TSDF Telephone: Not reported
TSDFA EPA ID: Not reported
Waste Code Description: - Not reported
RCRA Code: Not reported
Meth Code: - Not reported
Quantity Tons: Not reported
Waste Quantity: Not reported
Quantity Unit: Not reported

State:
Year: 2018
EM Manifest ID: 005266635SKS20170825_D_1
Generator EPA ID: CAL000293554

CLOUGHERTY PACKING COMPANY A WHOLLY OWNED SUBSIDIARY OF HORM (Continued) **S113136988**

Shipment Date:	2017-08-29
Manifest Number:	005266635SKS
Line Number:	1
Method Code:	H141
Quantity Tons:	0.25000
Quantity Waste:	500.000000
Quantity Unit:	P
Number of Containers:	1
Type of Container:	NULL
Quantity Type:	NULL
State Code:	352

Year:	2018
EM Manifest ID:	006189639SKS20170825_D_1
Shipment Date:	8/25/2017
Shipment Date:	8/25/2017
Receipt Date:	9/9/2017
Manifest Number:	006189639SKS
Generator EPA ID:	CAL000293554
Name:	CLOUGHERTY PACKING
Address:	Not reported
Address 2:	Not reported
City,State,Zip:	Not reported
Telephone:	Not reported
Contact:	Not reported
Contact Telephone:	Not reported
Contact Email:	Not reported
Transporter 1 EPA ID:	TXR000081205
Transporter Name:	Not reported
Transporter 1 Emergency Number:	Not reported
Transporter 2 EPA ID:	MAD039322250
Transporter Name 2:	Not reported
Transporter 2 Emergency Number:	Not reported
TSDF EPA ID:	NED981723513
TSDF Name:	CLEAN HARBORS ENVIRONMENTAL SERVICES IN
TSDF Address 1:	Not reported
TSDF Address 2:	Not reported
TSDF City,State,Zip:	Not reported
TSDF Telephone:	Not reported
TSDFA EPA ID:	Not reported
Waste Code Description:	- Not reported
RCRA Code:	Not reported
Meth Code:	- Not reported
Quantity Tons:	Not reported
Waste Quantity:	Not reported
Quantity Unit:	Not reported

Federal:

Year:	2018
EM Manifest ID:	006189639SKS20170825_D_1
Generator EPA ID:	CAL000293554
Shipment Date:	2017-08-25
Manifest Number:	006189639SKS
Line Number:	1
Method Code:	H040
Quantity Tons:	0.13200
Quantity Waste:	40.000000

CLOUGHERTY PACKING COMPANY A WHOLLY OWNED SUBSIDIARY OF HORM (Continued) **S113136988**

Quantity Unit:	G
Number of Containers:	1
Type of Container:	NULL
Quantity Type:	NULL
Federal Code:	D001
Year:	2018
EM Manifest ID:	006189639SKS20170825_D_1
Generator EPA ID:	CAL000293554
Shipment Date:	2017-08-25
Manifest Number:	006189639SKS
Line Number:	1
Method Code:	H040
Quantity Tons:	0.13200
Quantity Waste:	40.000000
Quantity Unit:	G
Number of Containers:	1
Type of Container:	NULL
Quantity Type:	NULL
Federal Code:	D005
Year:	2018
EM Manifest ID:	006189639SKS20170825_D_1
Generator EPA ID:	CAL000293554
Shipment Date:	2017-08-25
Manifest Number:	006189639SKS
Line Number:	1
Method Code:	H040
Quantity Tons:	0.13200
Quantity Waste:	40.000000
Quantity Unit:	G
Number of Containers:	1
Type of Container:	NULL
Quantity Type:	NULL
Federal Code:	D006
Year:	2018
EM Manifest ID:	006189639SKS20170825_D_1
Generator EPA ID:	CAL000293554
Shipment Date:	2017-08-25
Manifest Number:	006189639SKS
Line Number:	1
Method Code:	H040
Quantity Tons:	0.13200
Quantity Waste:	40.000000
Quantity Unit:	G
Number of Containers:	1
Type of Container:	NULL
Quantity Type:	NULL
Federal Code:	F003
Year:	2018
EM Manifest ID:	006189639SKS20170825_D_1
Generator EPA ID:	CAL000293554
Shipment Date:	2017-08-25
Manifest Number:	006189639SKS
Line Number:	1

CLOUGHERTY PACKING COMPANY A WHOLLY OWNED SUBSIDIARY OF HORM (Continued) **S113136988**

Method Code:	H040
Quantity Tons:	0.13200
Quantity Waste:	40.000000
Quantity Unit:	G
Number of Containers:	1
Type of Container:	NULL
Quantity Type:	NULL
Federal Code:	F005

State:

Year:	2018
EM Manifest ID:	006189639SKS20170825_D_1
Generator EPA ID:	CAL000293554
Shipment Date:	2017-08-25
Manifest Number:	006189639SKS
Line Number:	1
Method Code:	H040
Quantity Tons:	0.13200
Quantity Waste:	40.000000
Quantity Unit:	G
Number of Containers:	1
Type of Container:	NULL
Quantity Type:	NULL
State Code:	212

Year:	2018
EM Manifest ID:	006189639SKS20170825_D_1
Generator EPA ID:	CAL000293554
Shipment Date:	2017-08-25
Manifest Number:	006189639SKS
Line Number:	2
Method Code:	H040
Quantity Tons:	0.10000
Quantity Waste:	200.000000
Quantity Unit:	P
Number of Containers:	1
Type of Container:	NULL
Quantity Type:	NULL
State Code:	352

Year:	2018
EM Manifest ID:	005952388SKS20170816_D_1
Shipment Date:	8/16/2017
Shipment Date:	8/16/2017
Receipt Date:	8/24/2017
Manifest Number:	005952388SKS
Generator EPA ID:	CAL000293554
Name:	CLOUGHERTY PACKING
Address:	Not reported
Address 2:	Not reported
City,State,Zip:	Not reported
Telephone:	Not reported
Contact:	Not reported
Contact Telephone:	Not reported
Contact Email:	Not reported
Transporter 1 EPA ID:	TXR000081205

CLOUGHERTY PACKING COMPANY A WHOLLY OWNED SUBSIDIARY OF HORM (Continued) **S113136988**

Transporter Name:	Not reported
Transporter 1 Emergency Number:	Not reported
Transporter 2 EPA ID:	MAD039322250
Transporter Name 2:	Not reported
Transporter 2 Emergency Number:	Not reported
TSDF EPA ID:	CAD044429835
TSDF Name:	CLEAN HARBORS OF WILMINGTON LLC
TSDF Address 1:	Not reported
TSDF Address 2:	Not reported
TSDF City,State,Zip:	Not reported
TSDF Telephone:	Not reported
TSDFA EPA ID:	Not reported
Waste Code Description:	- Not reported
RCRA Code:	Not reported
Meth Code:	- Not reported
Quantity Tons:	Not reported
Waste Quantity:	Not reported
Quantity Unit:	Not reported

State:

Year:	2018
EM Manifest ID:	005952388SKS20170816_D_1
Generator EPA ID:	CAL000293554
Shipment Date:	2017-08-16
Manifest Number:	005952388SKS
Line Number:	1
Method Code:	H141
Quantity Tons:	0.35000
Quantity Waste:	700.000000
Quantity Unit:	P
Number of Containers:	1
Type of Container:	NULL
Quantity Type:	NULL
State Code:	352

Year:	2018
EM Manifest ID:	004536061SKS20170816_D_1
Shipment Date:	8/16/2017
Shipment Date:	8/16/2017
Receipt Date:	8/25/2017
Manifest Number:	004536061SKS
Generator EPA ID:	CAL000293554
Name:	CLOUGHERTY PACKING
Address:	Not reported
Address 2:	Not reported
City,State,Zip:	Not reported
Telephone:	Not reported
Contact:	Not reported
Contact Telephone:	Not reported
Contact Email:	Not reported
Transporter 1 EPA ID:	TXR000081205
Transporter Name:	Not reported
Transporter 1 Emergency Number:	Not reported
Transporter 2 EPA ID:	MAD039322250
Transporter Name 2:	Not reported
Transporter 2 Emergency Number:	Not reported
TSDF EPA ID:	CAD980675276

CLOUGHERTY PACKING COMPANY A WHOLLY OWNED SUBSIDIARY OF HORM (Continued) **S113136988**

TSDF Name:	CLEAN HARBORS BUTTONWILLOW LLC
TSDF Address 1:	Not reported
TSDF Address 2:	Not reported
TSDF City,State,Zip:	Not reported
TSDF Telephone:	Not reported
TSDFA EPA ID:	Not reported
Waste Code Description:	- Not reported
RCRA Code:	Not reported
Meth Code:	- Not reported
Quantity Tons:	Not reported
Waste Quantity:	Not reported
Quantity Unit:	Not reported

State:

Year:	2018
EM Manifest ID:	004536061SKS20170816_D_1
Generator EPA ID:	CAL000293554
Shipment Date:	2017-08-16
Manifest Number:	004536061SKS
Line Number:	1
Method Code:	H132
Quantity Tons:	0.10000
Quantity Waste:	200.000000
Quantity Unit:	P
Number of Containers:	1
Type of Container:	NULL
Quantity Type:	NULL
State Code:	352

Additional Information:

Year:	2017
Gen EPA ID:	CAL000293554
Shipment Date:	20171226
Creation Date:	11/1/2018 18:30:30
Receipt Date:	20180109
Manifest ID:	017154656JJK
Trans EPA ID:	CAL000160111
Trans Name:	ALLIANCE ENVIRONMENTAL GROUP
Trans 2 EPA ID:	CAR000049064
Trans 2 Name:	ECTI
TSDF EPA ID:	AZC950823111
Trans Name:	LA PAZ COUNTY LANDFILL
TSDF Alt EPA ID:	Not reported
TSDF Alt Name:	Not reported
Waste Code Description:	151 - Asbestos-containing waste
RCRA Code:	Not reported
Meth Code:	H132 - Landfill Or Surface Impoundment That Will Be Closed As Landfill(To Include On-Site Treatment And/Or Stabilization)
Quantity Tons:	0.46
Waste Quantity:	2
Quantity Unit:	Y
Additional Code 1:	Not reported
Additional Code 2:	Not reported
Additional Code 3:	Not reported
Additional Code 4:	Not reported

CLOUGHERTY PACKING COMPANY A WHOLLY OWNED SUBSIDIARY OF HORM (Continued) **S113136988**

Additional Code 5:	Not reported
Shipment Date:	20171218
Creation Date:	11/1/2018 18:30:30
Receipt Date:	20171229
Manifest ID:	017154636JJK
Trans EPA ID:	CAL000160111
Trans Name:	ALLIANCE ENVIRONMENTAL GROUP
Trans 2 EPA ID:	CAR000049064
Trans 2 Name:	ECTI
TSDF EPA ID:	AZC950823111
Trans Name:	LA PAZ COUNTY LANDFILL
TSDF Alt EPA ID:	Not reported
TSDF Alt Name:	Not reported
Waste Code Description:	151 - Asbestos-containing waste
RCRA Code:	Not reported
Meth Code:	H132 - Landfill Or Surface Impoundment That Will Be Closed As Landfill(To Include On-Site Treatment And/Or Stabilization)
Quantity Tons:	0.46
Waste Quantity:	2
Quantity Unit:	Y
Additional Code 1:	Not reported
Additional Code 2:	Not reported
Additional Code 3:	Not reported
Additional Code 4:	Not reported
Additional Code 5:	Not reported
Shipment Date:	20171127
Creation Date:	10/16/2018 18:31:07
Receipt Date:	20171204
Manifest ID:	006315996SKS
Trans EPA ID:	TXR000081205
Trans Name:	SAFETY-KLEEN SYSTEMS INC
Trans 2 EPA ID:	MAD039322250
Trans 2 Name:	CLEAN HARBORS ENVIRONMENTAL SVC INC
TSDF EPA ID:	UTD981552177
Trans Name:	CLEAN HARBORS ARAGONITE LLC
TSDF Alt EPA ID:	Not reported
TSDF Alt Name:	Not reported
Waste Code Description:	331 - Off-specification, aged, or surplus organics
RCRA Code:	D001
Meth Code:	H040 - Incineration--Thermal Destruction Other Than Use As A Fuel
Quantity Tons:	0.1
Waste Quantity:	200
Quantity Unit:	P
Additional Code 1:	Not reported
Additional Code 2:	Not reported
Additional Code 3:	Not reported
Additional Code 4:	Not reported
Additional Code 5:	Not reported
Shipment Date:	20171122
Creation Date:	10/16/2018 18:30:37
Receipt Date:	20171203
Manifest ID:	006315988SKS
Trans EPA ID:	TXR000081205
Trans Name:	SAFETY-KLEEN SYSTEMS INC

CLOUGHERTY PACKING COMPANY A WHOLLY OWNED SUBSIDIARY OF HORM (Continued) **S113136988**

Trans 2 EPA ID:	MAD039322250
Trans 2 Name:	CLEAN HARBORS ENVIRONMENTAL SVC INC
TSDF EPA ID:	NED981723513
Trans Name:	CLEAN HARBORS ENVIRONMENTAL SERVICES IN
TSDF Alt EPA ID:	Not reported
TSDF Alt Name:	Not reported
Waste Code Description:	121 - Alkaline solution (pH >12.5) with metals (antimony, arsenic, barium, beryllium, cadmium, chromium, cobalt, copper, lead, mercury, molybdenum, nickel, selenium, silver, thallium, vanadium, and zinc
RCRA Code:	D002
Meth Code:	H040 - Incineration--Thermal Destruction Other Than Use As A Fuel
Quantity Tons:	0.125
Waste Quantity:	250
Quantity Unit:	P
Additional Code 1:	D001
Additional Code 2:	Not reported
Additional Code 3:	Not reported
Additional Code 4:	Not reported
Additional Code 5:	Not reported

Shipment Date:	20171122
Creation Date:	10/11/2018 18:31:58
Receipt Date:	20171226
Manifest ID:	006315997SKS
Trans EPA ID:	TXR000081205
Trans Name:	SAFETY-KLEEN SYSTEMS INC
Trans 2 EPA ID:	MAD039322250
Trans 2 Name:	CLEAN HARBORS ENVIRONMENTAL SVC INC
TSDF EPA ID:	ARD069748192
Trans Name:	CLEAN HARBORS EL DORADO LLC
TSDF Alt EPA ID:	Not reported
TSDF Alt Name:	Not reported
Waste Code Description:	331 - Off-specification, aged, or surplus organics
RCRA Code:	D002
Meth Code:	H040 - Incineration--Thermal Destruction Other Than Use As A Fuel
Quantity Tons:	0.075
Waste Quantity:	150
Quantity Unit:	P
Additional Code 1:	D001
Additional Code 2:	Not reported
Additional Code 3:	Not reported
Additional Code 4:	Not reported
Additional Code 5:	Not reported

Shipment Date:	20171122
Creation Date:	8/10/2018 18:30:35
Receipt Date:	20171207
Manifest ID:	006315991SKS
Trans EPA ID:	TXR000081205
Trans Name:	SAFETY-KLEEN SYSTEMS INC
Trans 2 EPA ID:	MAD039322250
Trans 2 Name:	CLEAN HARBORS ENVIRONMENTAL SVC INC
TSDF EPA ID:	CAD044429835
Trans Name:	CLEAN HARBORS OF WILMINGTON LLC
TSDF Alt EPA ID:	Not reported
TSDF Alt Name:	Not reported
Waste Code Description:	133 - Aqueous solution with 10% or more total organic residues

CLOUGHERTY PACKING COMPANY A WHOLLY OWNED SUBSIDIARY OF HORM (Continued) **S113136988**

RCRA Code:	Not reported
Meth Code:	H141 - Storage, Bulking, And/Or Transfer Off Site--No Treatment/Reovery (H010-H129) Or (H131-H135)
Quantity Tons:	0.1
Waste Quantity:	200
Quantity Unit:	P
Additional Code 1:	Not reported
Additional Code 2:	Not reported
Additional Code 3:	Not reported
Additional Code 4:	Not reported
Additional Code 5:	Not reported
Shipment Date:	20171122
Creation Date:	8/10/2018 18:30:35
Receipt Date:	20171207
Manifest ID:	006315991SKS
Trans EPA ID:	TXR000081205
Trans Name:	SAFETY-KLEEN SYSTEMS INC
Trans 2 EPA ID:	MAD039322250
Trans 2 Name:	CLEAN HARBORS ENVIRONMENTAL SVC INC
TSDF EPA ID:	CAD044429835
Trans Name:	CLEAN HARBORS OF WILMINGTON LLC
TSDF Alt EPA ID:	Not reported
TSDF Alt Name:	Not reported
Waste Code Description:	791 - Liquids with pH < 2 792 Liquids with pH < 2 with metals
RCRA Code:	D002
Meth Code:	H141 - Storage, Bulking, And/Or Transfer Off Site--No Treatment/Reovery (H010-H129) Or (H131-H135)
Quantity Tons:	0.15
Waste Quantity:	300
Quantity Unit:	P
Additional Code 1:	Not reported
Additional Code 2:	Not reported
Additional Code 3:	Not reported
Additional Code 4:	Not reported
Additional Code 5:	Not reported
Shipment Date:	20171122
Creation Date:	8/10/2018 18:30:24
Receipt Date:	20171208
Manifest ID:	006315990SKS
Trans EPA ID:	TXR000081205
Trans Name:	SAFETY-KLEEN SYSTEMS INC
Trans 2 EPA ID:	MAD039322250
Trans 2 Name:	CLEAN HARBORS ENVIRONMENTAL SVC INC
TSDF EPA ID:	CAD059494310
Trans Name:	CLEAN HARBORS SAN JOSE
TSDF Alt EPA ID:	Not reported
TSDF Alt Name:	Not reported
Waste Code Description:	791 - Liquids with pH < 2 792 Liquids with pH < 2 with metals
RCRA Code:	D002
Meth Code:	H070 - Not reported
Quantity Tons:	0.075
Waste Quantity:	150
Quantity Unit:	P
Additional Code 1:	Not reported
Additional Code 2:	Not reported

CLOUGHERTY PACKING COMPANY A WHOLLY OWNED SUBSIDIARY OF HORM (Continued) **S113136988**

Additional Code 3:	Not reported
Additional Code 4:	Not reported
Additional Code 5:	Not reported
Shipment Date:	20171120
Creation Date:	8/1/2018 18:31:11
Receipt Date:	20171120
Manifest ID:	004386910SKS
Trans EPA ID:	TXR000081205
Trans Name:	SAFETY-KLEEN SYSTEMS INC
Trans 2 EPA ID:	Not reported
Trans 2 Name:	Not reported
TSDF EPA ID:	CAD099452708
Trans Name:	INDUSTRIAL SERVICE OIL COMPANY INC
TSDF Alt EPA ID:	Not reported
TSDF Alt Name:	Not reported
Waste Code Description:	221 - Waste oil and mixed oil
RCRA Code:	Not reported
Meth Code:	H039 - Other Recovery Of Reclamation For Reuse Including Acid Regeneration, Organics Recovery Ect
Quantity Tons:	1.615
Waste Quantity:	425
Quantity Unit:	G
Additional Code 1:	Not reported
Additional Code 2:	Not reported
Additional Code 3:	Not reported
Additional Code 4:	Not reported
Additional Code 5:	Not reported
Shipment Date:	20171027
Creation Date:	6/20/2018 18:31:41
Receipt Date:	20171121
Manifest ID:	006264530SKS
Trans EPA ID:	TXR000081205
Trans Name:	SAFETY-KLEEN SYSTEMS INC
Trans 2 EPA ID:	MAD039322250
Trans 2 Name:	CLEAN HARBORS ENVIRONMENTAL SVC INC
TSDF EPA ID:	CAD980675276
Trans Name:	CLEANHARBORS OF BUTTONWILLOW
TSDF Alt EPA ID:	Not reported
TSDF Alt Name:	Not reported
Waste Code Description:	121 - Alkaline solution (pH >12.5) with metals (antimony, arsenic, barium, beryllium, cadmium, chromium, cobalt, copper, lead, mercury, molybdenum, nickel, selenium, silver, thallium, vanadium, and zinc
RCRA Code:	D002
Meth Code:	H132 - Landfill Or Surface Impoundment That Will Be Closed As Landfill(To Include On-Site Treatment And/Or Stabilization)
Quantity Tons:	0.175
Waste Quantity:	350
Quantity Unit:	P
Additional Code 1:	Not reported
Additional Code 2:	Not reported
Additional Code 3:	Not reported
Additional Code 4:	Not reported
Additional Code 5:	Not reported

CLOUGHERTY PACKING COMPANY A WHOLLY OWNED SUBSIDIARY OF HORM (Continued) **S113136988**

Additional Information:

Year:	2016
Gen EPA ID:	CAL000293554
Shipment Date:	20151217
Creation Date:	10/18/2016 18:31:25
Receipt Date:	20160105
Manifest ID:	005253623SKS
Trans EPA ID:	TXR000081205
Trans Name:	SAFETY-KLEEN SYSTEMS INC
Trans 2 EPA ID:	AZR000513770
Trans 2 Name:	SLT EXPRESS WAY INC
TSDF EPA ID:	NED981723513
Trans Name:	CLEAN HARBORS ENVIRONMENTAL SERVICES IN
TSDF Alt EPA ID:	Not reported
TSDF Alt Name:	Not reported
Waste Code Description:	352 - Other organic solids
RCRA Code:	Not reported
Meth Code:	H040 - Incineration--Thermal Destruction Other Than Use As A Fuel
Quantity Tons:	0.15
Waste Quantity:	300
Quantity Unit:	P
Additional Code 1:	Not reported
Additional Code 2:	Not reported
Additional Code 3:	Not reported
Additional Code 4:	Not reported
Additional Code 5:	Not reported
Shipment Date:	20151130
Creation Date:	9/27/2016 18:31:13
Receipt Date:	20151214
Manifest ID:	004550616SKS
Trans EPA ID:	TXR000081205
Trans Name:	SAFETY-KLEEN SYSTEMS INC
Trans 2 EPA ID:	NJD986607380
Trans 2 Name:	MAUMEE EXPRESS INC
TSDF EPA ID:	NED981723513
Trans Name:	CLEAN HARBORS ENVIRONMENTAL SERVICES IN
TSDF Alt EPA ID:	Not reported
TSDF Alt Name:	Not reported
Waste Code Description:	352 - Other organic solids
RCRA Code:	Not reported
Meth Code:	H040 - Incineration--Thermal Destruction Other Than Use As A Fuel
Quantity Tons:	0.1
Waste Quantity:	200
Quantity Unit:	P
Additional Code 1:	Not reported
Additional Code 2:	Not reported
Additional Code 3:	Not reported
Additional Code 4:	Not reported
Additional Code 5:	Not reported
Shipment Date:	20151112
Creation Date:	6/10/2016 18:32:50
Receipt Date:	20151121
Manifest ID:	005118852SKS
Trans EPA ID:	TXR000081205

CLOUGHERTY PACKING COMPANY A WHOLLY OWNED SUBSIDIARY OF HORM (Continued) **S113136988**

Trans Name:	SAFETY-KLEEN SYSTEMS INC
Trans 2 EPA ID:	MOR000501973
Trans 2 Name:	R&R TRUCKING INC
TSDF EPA ID:	NED981723513
Trans Name:	CLEAN HARBORS ENVIRONMENTAL SERVICES IN
TSDF Alt EPA ID:	Not reported
TSDF Alt Name:	Not reported
Waste Code Description:	352 - Other organic solids
RCRA Code:	Not reported
Meth Code:	H040 - Incineration--Thermal Destruction Other Than Use As A Fuel
Quantity Tons:	0.225
Waste Quantity:	450
Quantity Unit:	P
Additional Code 1:	Not reported
Additional Code 2:	Not reported
Additional Code 3:	Not reported
Additional Code 4:	Not reported
Additional Code 5:	Not reported

Shipment Date:	20151112
Creation Date:	6/10/2016 18:32:50
Receipt Date:	20151121
Manifest ID:	005118852SKS
Trans EPA ID:	TXR000081205
Trans Name:	SAFETY-KLEEN SYSTEMS INC
Trans 2 EPA ID:	MOR000501973
Trans 2 Name:	R&R TRUCKING INC
TSDF EPA ID:	NED981723513
Trans Name:	CLEAN HARBORS ENVIRONMENTAL SERVICES IN
TSDF Alt EPA ID:	Not reported
TSDF Alt Name:	Not reported
Waste Code Description:	352 - Other organic solids
RCRA Code:	Not reported
Meth Code:	H040 - Incineration--Thermal Destruction Other Than Use As A Fuel
Quantity Tons:	0.075
Waste Quantity:	150
Quantity Unit:	P
Additional Code 1:	Not reported
Additional Code 2:	Not reported
Additional Code 3:	Not reported
Additional Code 4:	Not reported
Additional Code 5:	Not reported

Shipment Date:	20151109
Creation Date:	5/12/2016 9:59:35
Receipt Date:	20151204
Manifest ID:	005118384SKS
Trans EPA ID:	TXR000081205
Trans Name:	SAFETY-KLEEN SYSTEMS INC
Trans 2 EPA ID:	MOR000501973
Trans 2 Name:	R&R TRUCKING INC
TSDF EPA ID:	ARD069748192
Trans Name:	CLEAN HARBORS EL DORADO
TSDF Alt EPA ID:	Not reported
TSDF Alt Name:	Not reported
Waste Code Description:	331 - Off-specification, aged, or surplus organics
RCRA Code:	F003

CLOUGHERTY PACKING COMPANY A WHOLLY OWNED SUBSIDIARY OF HORM (Continued) **S113136988**

Meth Code:	H040 - Incineration--Thermal Destruction Other Than Use As A Fuel
Quantity Tons:	0.1485
Waste Quantity:	45
Quantity Unit:	G
Additional Code 1:	D003
Additional Code 2:	D002
Additional Code 3:	D001
Additional Code 4:	Not reported
Additional Code 5:	Not reported
Shipment Date:	20151030
Creation Date:	12/30/2015 22:15:14
Receipt Date:	20151030
Manifest ID:	005157465SKS
Trans EPA ID:	TXR000081205
Trans Name:	SAFETY-KLEEN SYSTEMS INC
Trans 2 EPA ID:	Not reported
Trans 2 Name:	Not reported
TSDF EPA ID:	CAT000613935
Trans Name:	SAFETY-KLEEN SYSTEMS INC
TSDF Alt EPA ID:	Not reported
TSDF Alt Name:	Not reported
Waste Code Description:	134 - Aqueous solution with <10% total organic residues
RCRA Code:	Not reported
Meth Code:	H141 - Storage, Bulking, And/Or Transfer Off Site--No Treatment/Reovery (H010-H129) Or (H131-H135)
Quantity Tons:	0.672
Waste Quantity:	160
Quantity Unit:	G
Additional Code 1:	Not reported
Additional Code 2:	Not reported
Additional Code 3:	Not reported
Additional Code 4:	Not reported
Additional Code 5:	Not reported
Shipment Date:	20151030
Creation Date:	12/30/2015 22:15:14
Receipt Date:	20151030
Manifest ID:	005157465SKS
Trans EPA ID:	TXR000081205
Trans Name:	SAFETY-KLEEN SYSTEMS INC
Trans 2 EPA ID:	Not reported
Trans 2 Name:	Not reported
TSDF EPA ID:	CAT000613935
Trans Name:	SAFETY-KLEEN SYSTEMS INC
TSDF Alt EPA ID:	Not reported
TSDF Alt Name:	Not reported
Waste Code Description:	134 - Aqueous solution with <10% total organic residues
RCRA Code:	Not reported
Meth Code:	H141 - Storage, Bulking, And/Or Transfer Off Site--No Treatment/Reovery (H010-H129) Or (H131-H135)
Quantity Tons:	0.084
Waste Quantity:	20
Quantity Unit:	G
Additional Code 1:	Not reported
Additional Code 2:	Not reported
Additional Code 3:	Not reported

CLOUGHERTY PACKING COMPANY A WHOLLY OWNED SUBSIDIARY OF HORM (Continued) **S113136988**

Additional Code 4:	Not reported
Additional Code 5:	Not reported
Shipment Date:	20151023
Creation Date:	5/4/2016 22:15:55
Receipt Date:	20151109
Manifest ID:	005118109SKS
Trans EPA ID:	TXR000081205
Trans Name:	SAFETY-KLEEN SYSTEMS INC
Trans 2 EPA ID:	NJD986607380
Trans 2 Name:	MAUMEE EXPRESS INC
TSDF EPA ID:	NED981723513
Trans Name:	CLEAN HARBORS ENVIRONMENTAL SERVICES IN
TSDF Alt EPA ID:	Not reported
TSDF Alt Name:	Not reported
Waste Code Description:	352 - Other organic solids
RCRA Code:	Not reported
Meth Code:	H040 - Incineration--Thermal Destruction Other Than Use As A Fuel
Quantity Tons:	0.1
Waste Quantity:	200
Quantity Unit:	P
Additional Code 1:	Not reported
Additional Code 2:	Not reported
Additional Code 3:	Not reported
Additional Code 4:	Not reported
Additional Code 5:	Not reported
Shipment Date:	20151009
Creation Date:	5/4/2016 22:15:36
Receipt Date:	20151023
Manifest ID:	005066202SKS
Trans EPA ID:	TXR000081205
Trans Name:	SAFETY-KLEEN SYSTEMS INC
Trans 2 EPA ID:	MOR000508838
Trans 2 Name:	NEI TRUCKING INC
TSDF EPA ID:	NED981723513
Trans Name:	CLEAN HARBORS ENVIRONMENTAL SERVICES IN
TSDF Alt EPA ID:	Not reported
TSDF Alt Name:	Not reported
Waste Code Description:	352 - Other organic solids
RCRA Code:	Not reported
Meth Code:	H040 - Incineration--Thermal Destruction Other Than Use As A Fuel
Quantity Tons:	0.2
Waste Quantity:	400
Quantity Unit:	P
Additional Code 1:	Not reported
Additional Code 2:	Not reported
Additional Code 3:	Not reported
Additional Code 4:	Not reported
Additional Code 5:	Not reported
Shipment Date:	20151009
Creation Date:	12/22/2015 22:15:07
Receipt Date:	20151026
Manifest ID:	005066201SKS
Trans EPA ID:	TXR000081205
Trans Name:	SAFETY-KLEEN SYSTEMS INC

CLOUGHERTY PACKING COMPANY A WHOLLY OWNED SUBSIDIARY OF HORM (Continued) **S113136988**

Trans 2 EPA ID:	Not reported
Trans 2 Name:	Not reported
TSDF EPA ID:	CAD044429835
Trans Name:	CLEAN HARBORS WILMINGTON LLC
TSDF Alt EPA ID:	Not reported
TSDF Alt Name:	Not reported
Waste Code Description:	331 - Off-specification, aged, or surplus organics
RCRA Code:	D035
Meth Code:	H141 - Storage, Bulking, And/Or Transfer Off Site--No Treatment/Reovery (H010-H129) Or (H131-H135)
Quantity Tons:	0.04
Waste Quantity:	80
Quantity Unit:	P
Additional Code 1:	D001
Additional Code 2:	Not reported
Additional Code 3:	Not reported
Additional Code 4:	Not reported
Additional Code 5:	Not reported

Additional Information:

Year:	2015
Gen EPA ID:	CAL000293554
Shipment Date:	20151217
Creation Date:	10/18/2016 18:31:25
Receipt Date:	20160105
Manifest ID:	005253623SKS
Trans EPA ID:	TXR000081205
Trans Name:	SAFETY-KLEEN SYSTEMS INC
Trans 2 EPA ID:	AZR000513770
Trans 2 Name:	SLT EXPRESS WAY INC
TSDF EPA ID:	NED981723513
Trans Name:	CLEAN HARBORS ENVIRONMENTAL SERVICES IN
TSDF Alt EPA ID:	Not reported
TSDF Alt Name:	Not reported
Waste Code Description:	352 - Other organic solids
RCRA Code:	Not reported
Meth Code:	H040 - Incineration--Thermal Destruction Other Than Use As A Fuel
Quantity Tons:	0.15
Waste Quantity:	300
Quantity Unit:	P
Additional Code 1:	Not reported
Additional Code 2:	Not reported
Additional Code 3:	Not reported
Additional Code 4:	Not reported
Additional Code 5:	Not reported
Shipment Date:	20151130
Creation Date:	9/27/2016 18:31:13
Receipt Date:	20151214
Manifest ID:	004550616SKS
Trans EPA ID:	TXR000081205
Trans Name:	SAFETY-KLEEN SYSTEMS INC
Trans 2 EPA ID:	NJD986607380
Trans 2 Name:	MAUMEE EXPRESS INC
TSDF EPA ID:	NED981723513
Trans Name:	CLEAN HARBORS ENVIRONMENTAL SERVICES IN

CLOUGHERTY PACKING COMPANY A WHOLLY OWNED SUBSIDIARY OF HORM (Continued) **S113136988**

TSDF Alt EPA ID:	Not reported
TSDF Alt Name:	Not reported
Waste Code Description:	352 - Other organic solids
RCRA Code:	Not reported
Meth Code:	H040 - Incineration--Thermal Destruction Other Than Use As A Fuel
Quantity Tons:	0.1
Waste Quantity:	200
Quantity Unit:	P
Additional Code 1:	Not reported
Additional Code 2:	Not reported
Additional Code 3:	Not reported
Additional Code 4:	Not reported
Additional Code 5:	Not reported
Shipment Date:	20151112
Creation Date:	6/10/2016 18:32:50
Receipt Date:	20151121
Manifest ID:	005118852SKS
Trans EPA ID:	TXR000081205
Trans Name:	SAFETY-KLEEN SYSTEMS INC
Trans 2 EPA ID:	MOR000501973
Trans 2 Name:	R&R TRUCKING INC
TSDF EPA ID:	NED981723513
Trans Name:	CLEAN HARBORS ENVIRONMENTAL SERVICES IN
TSDF Alt EPA ID:	Not reported
TSDF Alt Name:	Not reported
Waste Code Description:	352 - Other organic solids
RCRA Code:	Not reported
Meth Code:	H040 - Incineration--Thermal Destruction Other Than Use As A Fuel
Quantity Tons:	0.075
Waste Quantity:	150
Quantity Unit:	P
Additional Code 1:	Not reported
Additional Code 2:	Not reported
Additional Code 3:	Not reported
Additional Code 4:	Not reported
Additional Code 5:	Not reported
Shipment Date:	20151112
Creation Date:	6/10/2016 18:32:50
Receipt Date:	20151121
Manifest ID:	005118852SKS
Trans EPA ID:	TXR000081205
Trans Name:	SAFETY-KLEEN SYSTEMS INC
Trans 2 EPA ID:	MOR000501973
Trans 2 Name:	R&R TRUCKING INC
TSDF EPA ID:	NED981723513
Trans Name:	CLEAN HARBORS ENVIRONMENTAL SERVICES IN
TSDF Alt EPA ID:	Not reported
TSDF Alt Name:	Not reported
Waste Code Description:	352 - Other organic solids
RCRA Code:	Not reported
Meth Code:	H040 - Incineration--Thermal Destruction Other Than Use As A Fuel
Quantity Tons:	0.225
Waste Quantity:	450
Quantity Unit:	P
Additional Code 1:	Not reported

CLOUGHERTY PACKING COMPANY A WHOLLY OWNED SUBSIDIARY OF HORM (Continued) **S113136988**

Additional Code 2:	Not reported
Additional Code 3:	Not reported
Additional Code 4:	Not reported
Additional Code 5:	Not reported
Shipment Date:	20151109
Creation Date:	5/12/2016 9:59:35
Receipt Date:	20151204
Manifest ID:	005118384SKS
Trans EPA ID:	TXR000081205
Trans Name:	SAFETY-KLEEN SYSTEMS INC
Trans 2 EPA ID:	MOR000501973
Trans 2 Name:	R&R TRUCKING INC
TSDF EPA ID:	ARD069748192
Trans Name:	CLEAN HARBORS EL DORADO
TSDF Alt EPA ID:	Not reported
TSDF Alt Name:	Not reported
Waste Code Description:	331 - Off-specification, aged, or surplus organics
RCRA Code:	F003
Meth Code:	H040 - Incineration--Thermal Destruction Other Than Use As A Fuel
Quantity Tons:	0.1485
Waste Quantity:	45
Quantity Unit:	G
Additional Code 1:	D003
Additional Code 2:	D002
Additional Code 3:	D001
Additional Code 4:	Not reported
Additional Code 5:	Not reported
Shipment Date:	20151030
Creation Date:	12/30/2015 22:15:14
Receipt Date:	20151030
Manifest ID:	005157465SKS
Trans EPA ID:	TXR000081205
Trans Name:	SAFETY-KLEEN SYSTEMS INC
Trans 2 EPA ID:	Not reported
Trans 2 Name:	Not reported
TSDF EPA ID:	CAT000613935
Trans Name:	SAFETY-KLEEN SYSTEMS INC
TSDF Alt EPA ID:	Not reported
TSDF Alt Name:	Not reported
Waste Code Description:	134 - Aqueous solution with <10% total organic residues
RCRA Code:	Not reported
Meth Code:	H141 - Storage, Bulking, And/Or Transfer Off Site--No Treatment/Reovery (H010-H129) Or (H131-H135)
Quantity Tons:	0.084
Waste Quantity:	20
Quantity Unit:	G
Additional Code 1:	Not reported
Additional Code 2:	Not reported
Additional Code 3:	Not reported
Additional Code 4:	Not reported
Additional Code 5:	Not reported
Shipment Date:	20151030
Creation Date:	12/30/2015 22:15:14
Receipt Date:	20151030

CLOUGHERTY PACKING COMPANY A WHOLLY OWNED SUBSIDIARY OF HORM (Continued) **S113136988**

Manifest ID:	005157465SKS
Trans EPA ID:	TXR000081205
Trans Name:	SAFETY-KLEEN SYSTEMS INC
Trans 2 EPA ID:	Not reported
Trans 2 Name:	Not reported
TSDF EPA ID:	CAT000613935
Trans Name:	SAFETY-KLEEN SYSTEMS INC
TSDF Alt EPA ID:	Not reported
TSDF Alt Name:	Not reported
Waste Code Description:	134 - Aqueous solution with <10% total organic residues
RCRA Code:	Not reported
Meth Code:	H141 - Storage, Bulking, And/Or Transfer Off Site--No Treatment/Reovery (H010-H129) Or (H131-H135)
Quantity Tons:	0.672
Waste Quantity:	160
Quantity Unit:	G
Additional Code 1:	Not reported
Additional Code 2:	Not reported
Additional Code 3:	Not reported
Additional Code 4:	Not reported
Additional Code 5:	Not reported

Shipment Date:	20151023
Creation Date:	5/4/2016 22:15:55
Receipt Date:	20151109
Manifest ID:	005118109SKS
Trans EPA ID:	TXR000081205
Trans Name:	SAFETY-KLEEN SYSTEMS INC
Trans 2 EPA ID:	NJD986607380
Trans 2 Name:	MAUMEE EXPRESS INC
TSDF EPA ID:	NED981723513
Trans Name:	CLEAN HARBORS ENVIRONMENTAL SERVICES IN
TSDF Alt EPA ID:	Not reported
TSDF Alt Name:	Not reported
Waste Code Description:	352 - Other organic solids
RCRA Code:	Not reported
Meth Code:	H040 - Incineration--Thermal Destruction Other Than Use As A Fuel
Quantity Tons:	0.1
Waste Quantity:	200
Quantity Unit:	P
Additional Code 1:	Not reported
Additional Code 2:	Not reported
Additional Code 3:	Not reported
Additional Code 4:	Not reported
Additional Code 5:	Not reported

Shipment Date:	20151009
Creation Date:	5/4/2016 22:15:36
Receipt Date:	20151023
Manifest ID:	005066202SKS
Trans EPA ID:	TXR000081205
Trans Name:	SAFETY-KLEEN SYSTEMS INC
Trans 2 EPA ID:	MOR000508838
Trans 2 Name:	NEI TRUCKING INC
TSDF EPA ID:	NED981723513
Trans Name:	CLEAN HARBORS ENVIRONMENTAL SERVICES IN
TSDF Alt EPA ID:	Not reported

CLOUGHERTY PACKING COMPANY A WHOLLY OWNED SUBSIDIARY OF HORM (Continued) **S113136988**

TSDF Alt Name:	Not reported
Waste Code Description:	352 - Other organic solids
RCRA Code:	Not reported
Meth Code:	H040 - Incineration--Thermal Destruction Other Than Use As A Fuel
Quantity Tons:	0.2
Waste Quantity:	400
Quantity Unit:	P
Additional Code 1:	Not reported
Additional Code 2:	Not reported
Additional Code 3:	Not reported
Additional Code 4:	Not reported
Additional Code 5:	Not reported
Shipment Date:	20151009
Creation Date:	12/22/2015 22:15:07
Receipt Date:	20151026
Manifest ID:	005066201SKS
Trans EPA ID:	TXR000081205
Trans Name:	SAFETY-KLEEN SYSTEMS INC
Trans 2 EPA ID:	Not reported
Trans 2 Name:	Not reported
TSDF EPA ID:	CAD044429835
Trans Name:	CLEAN HARBORS WILMINGTON LLC
TSDF Alt EPA ID:	Not reported
TSDF Alt Name:	Not reported
Waste Code Description:	331 - Off-specification, aged, or surplus organics
RCRA Code:	D035
Meth Code:	H141 - Storage, Bulking, And/Or Transfer Off Site--No Treatment/Reovery (H010-H129) Or (H131-H135)
Quantity Tons:	0.04
Waste Quantity:	80
Quantity Unit:	P
Additional Code 1:	D001
Additional Code 2:	Not reported
Additional Code 3:	Not reported
Additional Code 4:	Not reported
Additional Code 5:	Not reported

Additional Information:

Year:	2014
Gen EPA ID:	CAL000293554
Shipment Date:	20141231
Creation Date:	9/22/2015 22:15:09
Receipt Date:	20150119
Manifest ID:	004685637SKS
Trans EPA ID:	TXR000081205
Trans Name:	SAFETY-KLEEN SYSTEMS INC
Trans 2 EPA ID:	AZR000513770
Trans 2 Name:	SLT
TSDF EPA ID:	NED981723513
Trans Name:	CLEAN HARBORS ENVIRONMENTAL SERVICES IN
TSDF Alt EPA ID:	Not reported
TSDF Alt Name:	Not reported
Waste Code Description:	352 - Other organic solids
RCRA Code:	Not reported
Meth Code:	H040 - Incineration--Thermal Destruction Other Than Use As A Fuel

CLOUGHERTY PACKING COMPANY A WHOLLY OWNED SUBSIDIARY OF HORM (Continued) **S113136988**

Quantity Tons:	0.1
Waste Quantity:	200
Quantity Unit:	P
Additional Code 1:	Not reported
Additional Code 2:	Not reported
Additional Code 3:	Not reported
Additional Code 4:	Not reported
Additional Code 5:	Not reported
Shipment Date:	20141231
Creation Date:	9/22/2015 22:15:09
Receipt Date:	20150119
Manifest ID:	004685637SKS
Trans EPA ID:	TXR000081205
Trans Name:	SAFETY-KLEEN SYSTEMS INC
Trans 2 EPA ID:	AZR000513770
Trans 2 Name:	SLT
TSDF EPA ID:	NED981723513
Trans Name:	CLEAN HARBORS ENVIRONMENTAL SERVICES IN
TSDF Alt EPA ID:	Not reported
TSDF Alt Name:	Not reported
Waste Code Description:	331 - Off-specification, aged, or surplus organics
RCRA Code:	D001
Meth Code:	H040 - Incineration--Thermal Destruction Other Than Use As A Fuel
Quantity Tons:	0.1
Waste Quantity:	200
Quantity Unit:	P
Additional Code 1:	Not reported
Additional Code 2:	Not reported
Additional Code 3:	Not reported
Additional Code 4:	Not reported
Additional Code 5:	Not reported
Shipment Date:	20141218
Creation Date:	6/23/2015 22:15:22
Receipt Date:	20150107
Manifest ID:	004686395SKS
Trans EPA ID:	TXR000081205
Trans Name:	SAFETY-KLEEN SYSTEMS INC
Trans 2 EPA ID:	AZR000513770
Trans 2 Name:	SLT
TSDF EPA ID:	NED981723513
Trans Name:	CLEAN HARBORS ENVIRONMENTAL SERVICES IN
TSDF Alt EPA ID:	Not reported
TSDF Alt Name:	Not reported
Waste Code Description:	141 - Off-specification, aged, or surplus inorganics
RCRA Code:	D007
Meth Code:	H040 - Incineration--Thermal Destruction Other Than Use As A Fuel
Quantity Tons:	0.0125
Waste Quantity:	25
Quantity Unit:	P
Additional Code 1:	D002
Additional Code 2:	Not reported
Additional Code 3:	Not reported
Additional Code 4:	Not reported
Additional Code 5:	Not reported

CLOUGHERTY PACKING COMPANY A WHOLLY OWNED SUBSIDIARY OF HORM (Continued) **S113136988**

Shipment Date:	20141218
Creation Date:	6/23/2015 22:15:22
Receipt Date:	20150107
Manifest ID:	004686395SKS
Trans EPA ID:	TXR000081205
Trans Name:	SAFETY-KLEEN SYSTEMS INC
Trans 2 EPA ID:	AZR000513770
Trans 2 Name:	SLT
TSDF EPA ID:	NED981723513
Trans Name:	CLEAN HARBORS ENVIRONMENTAL SERVICES IN
TSDF Alt EPA ID:	Not reported
TSDF Alt Name:	Not reported
Waste Code Description:	352 - Other organic solids
RCRA Code:	D001
Meth Code:	H040 - Incineration--Thermal Destruction Other Than Use As A Fuel
Quantity Tons:	0.25
Waste Quantity:	500
Quantity Unit:	P
Additional Code 1:	Not reported
Additional Code 2:	Not reported
Additional Code 3:	Not reported
Additional Code 4:	Not reported
Additional Code 5:	Not reported

Shipment Date:	20141218
Creation Date:	6/23/2015 22:15:22
Receipt Date:	20150107
Manifest ID:	004686395SKS
Trans EPA ID:	TXR000081205
Trans Name:	SAFETY-KLEEN SYSTEMS INC
Trans 2 EPA ID:	AZR000513770
Trans 2 Name:	SLT
TSDF EPA ID:	NED981723513
Trans Name:	CLEAN HARBORS ENVIRONMENTAL SERVICES IN
TSDF Alt EPA ID:	Not reported
TSDF Alt Name:	Not reported
Waste Code Description:	331 - Off-specification, aged, or surplus organics
RCRA Code:	D001
Meth Code:	H040 - Incineration--Thermal Destruction Other Than Use As A Fuel
Quantity Tons:	0.05
Waste Quantity:	100
Quantity Unit:	P
Additional Code 1:	Not reported
Additional Code 2:	Not reported
Additional Code 3:	Not reported
Additional Code 4:	Not reported
Additional Code 5:	Not reported

Shipment Date:	20141218
Creation Date:	6/23/2015 22:15:22
Receipt Date:	20150107
Manifest ID:	004686395SKS
Trans EPA ID:	TXR000081205
Trans Name:	SAFETY-KLEEN SYSTEMS INC
Trans 2 EPA ID:	AZR000513770
Trans 2 Name:	SLT
TSDF EPA ID:	NED981723513

CLOUGHERTY PACKING COMPANY A WHOLLY OWNED SUBSIDIARY OF HORM (Continued) **S113136988**

Trans Name:	CLEAN HARBORS ENVIRONMENTAL SERVICES IN
TSDF Alt EPA ID:	Not reported
TSDF Alt Name:	Not reported
Waste Code Description:	352 - Other organic solids
RCRA Code:	Not reported
Meth Code:	H040 - Incineration--Thermal Destruction Other Than Use As A Fuel
Quantity Tons:	0.125
Waste Quantity:	250
Quantity Unit:	P
Additional Code 1:	Not reported
Additional Code 2:	Not reported
Additional Code 3:	Not reported
Additional Code 4:	Not reported
Additional Code 5:	Not reported
Shipment Date:	20141218
Creation Date:	3/3/2015 22:14:59
Receipt Date:	20141218
Manifest ID:	004686335SKS
Trans EPA ID:	TXR000081205
Trans Name:	SAFETY-KLEEN SYSTEMS INC
Trans 2 EPA ID:	Not reported
Trans 2 Name:	Not reported
TSDF EPA ID:	CAT000613935
Trans Name:	SAFETY-KLEEN SYSTEMS INC
TSDF Alt EPA ID:	Not reported
TSDF Alt Name:	Not reported
Waste Code Description:	134 - Aqueous solution with <10% total organic residues
RCRA Code:	Not reported
Meth Code:	H141 - Storage, Bulking, And/Or Transfer Off Site--No Treatment/Reovery (H010-H129) Or (H131-H135)
Quantity Tons:	0.672
Waste Quantity:	160
Quantity Unit:	G
Additional Code 1:	Not reported
Additional Code 2:	Not reported
Additional Code 3:	Not reported
Additional Code 4:	Not reported
Additional Code 5:	Not reported
Shipment Date:	20141218
Creation Date:	3/23/2015 22:15:20
Receipt Date:	20150102
Manifest ID:	004516799SKS
Trans EPA ID:	TXR000081205
Trans Name:	SAFETY-KLEEN SYSTEMS INC
Trans 2 EPA ID:	Not reported
Trans 2 Name:	Not reported
TSDF EPA ID:	CAD044429835
Trans Name:	CLEAN HARBORS WILMINGTON LLC
TSDF Alt EPA ID:	Not reported
TSDF Alt Name:	Not reported
Waste Code Description:	343 - Unspecified organic liquid mixture
RCRA Code:	Not reported
Meth Code:	H141 - Storage, Bulking, And/Or Transfer Off Site--No Treatment/Reovery (H010-H129) Or (H131-H135)
Quantity Tons:	0.05

CLOUGHERTY PACKING COMPANY A WHOLLY OWNED SUBSIDIARY OF HORM (Continued) **S113136988**

Waste Quantity:	100
Quantity Unit:	P
Additional Code 1:	Not reported
Additional Code 2:	Not reported
Additional Code 3:	Not reported
Additional Code 4:	Not reported
Additional Code 5:	Not reported
Shipment Date:	20141218
Creation Date:	3/3/2015 22:14:59
Receipt Date:	20141218
Manifest ID:	004686335SKS
Trans EPA ID:	TXR000081205
Trans Name:	SAFETY-KLEEN SYSTEMS INC
Trans 2 EPA ID:	Not reported
Trans 2 Name:	Not reported
TSDF EPA ID:	CAT000613935
Trans Name:	SAFETY-KLEEN SYSTEMS INC
TSDF Alt EPA ID:	Not reported
TSDF Alt Name:	Not reported
Waste Code Description:	134 - Aqueous solution with <10% total organic residues
RCRA Code:	Not reported
Meth Code:	H141 - Storage, Bulking, And/Or Transfer Off Site--No Treatment/Reovery (H010-H129) Or (H131-H135)
Quantity Tons:	0.084
Waste Quantity:	20
Quantity Unit:	G
Additional Code 1:	Not reported
Additional Code 2:	Not reported
Additional Code 3:	Not reported
Additional Code 4:	Not reported
Additional Code 5:	Not reported
Shipment Date:	20141202
Creation Date:	6/25/2015 22:15:29
Receipt Date:	20141218
Manifest ID:	004686010SKS
Trans EPA ID:	TXR000081205
Trans Name:	SAFETY-KLEEN SYSTEMS INC
Trans 2 EPA ID:	OKD981588791
Trans 2 Name:	TRIAD
TSDF EPA ID:	NED981723513
Trans Name:	CLEAN HARBORS ENVIRONMENTAL SERVICES IN
TSDF Alt EPA ID:	Not reported
TSDF Alt Name:	Not reported
Waste Code Description:	331 - Off-specification, aged, or surplus organics
RCRA Code:	D001
Meth Code:	H040 - Incineration--Thermal Destruction Other Than Use As A Fuel
Quantity Tons:	0.1
Waste Quantity:	200
Quantity Unit:	P
Additional Code 1:	Not reported
Additional Code 2:	Not reported
Additional Code 3:	Not reported
Additional Code 4:	Not reported
Additional Code 5:	Not reported

CLOUGHERTY PACKING COMPANY A WHOLLY OWNED SUBSIDIARY OF HORM (Continued) **S113136988**

Additional Information:

Year:	2013
Gen EPA ID:	CAL000293554
Shipment Date:	20131218
Creation Date:	5/14/2014 22:15:13
Receipt Date:	20140102
Manifest ID:	006110279FLE
Trans EPA ID:	MAD039322250
Trans Name:	CLEAN HARBORS ENVIRONMENTAL SERVICES INC
Trans 2 EPA ID:	AZR000508515
Trans 2 Name:	SLT
TSDF EPA ID:	UTD981552177
Trans Name:	CLEAN HARBORS ARAGONITE LLC
TSDF Alt EPA ID:	Not reported
TSDF Alt Name:	Not reported
Waste Code Description:	331 - Off-specification, aged, or surplus organics
RCRA Code:	F003
Meth Code:	H040 - Incineration--Thermal Destruction Other Than Use As A Fuel
Quantity Tons:	0.05
Waste Quantity:	100
Quantity Unit:	P
Additional Code 1:	D003
Additional Code 2:	D002
Additional Code 3:	D001
Additional Code 4:	Not reported
Additional Code 5:	Not reported
Shipment Date:	20131217
Creation Date:	5/14/2014 22:14:54
Receipt Date:	20131230
Manifest ID:	004123531SKS
Trans EPA ID:	TXR000081205
Trans Name:	SAFETY-KLEEN SYSTEMS INC
Trans 2 EPA ID:	AZR000508515
Trans 2 Name:	SLT
TSDF EPA ID:	NED981723513
Trans Name:	CLEAN HARBORS ENVIRONMENTAL SERVICES IN
TSDF Alt EPA ID:	Not reported
TSDF Alt Name:	Not reported
Waste Code Description:	352 - Other organic solids
RCRA Code:	Not reported
Meth Code:	H040 - Incineration--Thermal Destruction Other Than Use As A Fuel
Quantity Tons:	0.075
Waste Quantity:	150
Quantity Unit:	P
Additional Code 1:	Not reported
Additional Code 2:	Not reported
Additional Code 3:	Not reported
Additional Code 4:	Not reported
Additional Code 5:	Not reported
Shipment Date:	20131217
Creation Date:	5/14/2014 22:14:54
Receipt Date:	20131230
Manifest ID:	004123531SKS
Trans EPA ID:	TXR000081205

CLOUGHERTY PACKING COMPANY A WHOLLY OWNED SUBSIDIARY OF HORM (Continued) **S113136988**

Trans Name:	SAFETY-KLEEN SYSTEMS INC
Trans 2 EPA ID:	AZR000508515
Trans 2 Name:	SLT
TSDF EPA ID:	NED981723513
Trans Name:	CLEAN HARBORS ENVIRONMENTAL SERVICES IN
TSDF Alt EPA ID:	Not reported
TSDF Alt Name:	Not reported
Waste Code Description:	352 - Other organic solids
RCRA Code:	Not reported
Meth Code:	H040 - Incineration--Thermal Destruction Other Than Use As A Fuel
Quantity Tons:	0.075
Waste Quantity:	150
Quantity Unit:	P
Additional Code 1:	Not reported
Additional Code 2:	Not reported
Additional Code 3:	Not reported
Additional Code 4:	Not reported
Additional Code 5:	Not reported
Shipment Date:	20131202
Creation Date:	2/24/2014 22:15:23
Receipt Date:	20131202
Manifest ID:	004066527SKS
Trans EPA ID:	TXR000081205
Trans Name:	SAFETY-KLEEN SYSTEMS INC
Trans 2 EPA ID:	Not reported
Trans 2 Name:	Not reported
TSDF EPA ID:	CAT000613935
Trans Name:	SAFETY-KLEEN SYSTEMS INC
TSDF Alt EPA ID:	Not reported
TSDF Alt Name:	Not reported
Waste Code Description:	134 - Aqueous solution with <10% total organic residues
RCRA Code:	Not reported
Meth Code:	H141 - Storage, Bulking, And/Or Transfer Off Site--No Treatment/Reovery (H010-H129) Or (H131-H135)
Quantity Tons:	0.063
Waste Quantity:	15
Quantity Unit:	G
Additional Code 1:	Not reported
Additional Code 2:	Not reported
Additional Code 3:	Not reported
Additional Code 4:	Not reported
Additional Code 5:	Not reported
Shipment Date:	20131202
Creation Date:	2/24/2014 22:15:23
Receipt Date:	20131202
Manifest ID:	004066527SKS
Trans EPA ID:	TXR000081205
Trans Name:	SAFETY-KLEEN SYSTEMS INC
Trans 2 EPA ID:	Not reported
Trans 2 Name:	Not reported
TSDF EPA ID:	CAT000613935
Trans Name:	SAFETY-KLEEN SYSTEMS INC
TSDF Alt EPA ID:	Not reported
TSDF Alt Name:	Not reported
Waste Code Description:	134 - Aqueous solution with <10% total organic residues

CLOUGHERTY PACKING COMPANY A WHOLLY OWNED SUBSIDIARY OF HORM (Continued) **S113136988**

RCRA Code:	Not reported
Meth Code:	H141 - Storage, Bulking, And/Or Transfer Off Site--No Treatment/Reovery (H010-H129) Or (H131-H135)
Quantity Tons:	0.441
Waste Quantity:	105
Quantity Unit:	G
Additional Code 1:	Not reported
Additional Code 2:	Not reported
Additional Code 3:	Not reported
Additional Code 4:	Not reported
Additional Code 5:	Not reported
Shipment Date:	20131120
Creation Date:	3/21/2014 22:15:11
Receipt Date:	20131205
Manifest ID:	003951611SKS
Trans EPA ID:	TXR000081205
Trans Name:	SAFETY-KLEEN SYSTEMS INC
Trans 2 EPA ID:	Not reported
Trans 2 Name:	Not reported
TSDF EPA ID:	CAD044429835
Trans Name:	CLEAN HARBORS WILMINGTON LLC
TSDF Alt EPA ID:	Not reported
TSDF Alt Name:	Not reported
Waste Code Description:	213 - Hydrocarbon solvents (benzene, hexane, Stoddard, etc.
RCRA Code:	F005
Meth Code:	H141 - Storage, Bulking, And/Or Transfer Off Site--No Treatment/Reovery (H010-H129) Or (H131-H135)
Quantity Tons:	0.04
Waste Quantity:	80
Quantity Unit:	P
Additional Code 1:	F003
Additional Code 2:	D006
Additional Code 3:	D005
Additional Code 4:	D001
Additional Code 5:	Not reported
Shipment Date:	20131028
Creation Date:	1/28/2014 22:15:19
Receipt Date:	20131104
Manifest ID:	003971444SKS
Trans EPA ID:	TXR000081205
Trans Name:	SAFETY-KLEEN SYSTEMS INC
Trans 2 EPA ID:	Not reported
Trans 2 Name:	Not reported
TSDF EPA ID:	CAD044429835
Trans Name:	CLEAN HARBORS WILMINGTON LLC
TSDF Alt EPA ID:	Not reported
TSDF Alt Name:	Not reported
Waste Code Description:	352 - Other organic solids
RCRA Code:	Not reported
Meth Code:	H141 - Storage, Bulking, And/Or Transfer Off Site--No Treatment/Reovery (H010-H129) Or (H131-H135)
Quantity Tons:	0.05
Waste Quantity:	100
Quantity Unit:	P
Additional Code 1:	Not reported

CLOUGHERTY PACKING COMPANY A WHOLLY OWNED SUBSIDIARY OF HORM (Continued) **S113136988**

Additional Code 2:	Not reported
Additional Code 3:	Not reported
Additional Code 4:	Not reported
Additional Code 5:	Not reported
Shipment Date:	20131025
Creation Date:	4/5/2014 22:15:21
Receipt Date:	20131106
Manifest ID:	003971079SKS
Trans EPA ID:	TXR000081205
Trans Name:	SAFETY-KLEEN SYSTEMS INC
Trans 2 EPA ID:	CAR000187922
Trans 2 Name:	RUST & SONS
TSDF EPA ID:	NED981723513
Trans Name:	CLEAN HARBORS ENVIRONMENTAL SERVICES IN
TSDF Alt EPA ID:	Not reported
TSDF Alt Name:	Not reported
Waste Code Description:	352 - Other organic solids
RCRA Code:	Not reported
Meth Code:	H040 - Incineration--Thermal Destruction Other Than Use As A Fuel
Quantity Tons:	0.075
Waste Quantity:	150
Quantity Unit:	P
Additional Code 1:	Not reported
Additional Code 2:	Not reported
Additional Code 3:	Not reported
Additional Code 4:	Not reported
Additional Code 5:	Not reported
Shipment Date:	20131025
Creation Date:	4/5/2014 22:15:21
Receipt Date:	20131106
Manifest ID:	003971079SKS
Trans EPA ID:	TXR000081205
Trans Name:	SAFETY-KLEEN SYSTEMS INC
Trans 2 EPA ID:	CAR000187922
Trans 2 Name:	RUST & SONS
TSDF EPA ID:	NED981723513
Trans Name:	CLEAN HARBORS ENVIRONMENTAL SERVICES IN
TSDF Alt EPA ID:	Not reported
TSDF Alt Name:	Not reported
Waste Code Description:	352 - Other organic solids
RCRA Code:	Not reported
Meth Code:	H040 - Incineration--Thermal Destruction Other Than Use As A Fuel
Quantity Tons:	0.05
Waste Quantity:	100
Quantity Unit:	P
Additional Code 1:	Not reported
Additional Code 2:	Not reported
Additional Code 3:	Not reported
Additional Code 4:	Not reported
Additional Code 5:	Not reported
Shipment Date:	20131025
Creation Date:	4/5/2014 22:15:21
Receipt Date:	20131106
Manifest ID:	003971079SKS

CLOUGHERTY PACKING COMPANY A WHOLLY OWNED SUBSIDIARY OF HORM (Continued) **S113136988**

Trans EPA ID:	TXR000081205
Trans Name:	SAFETY-KLEEN SYSTEMS INC
Trans 2 EPA ID:	CAR000187922
Trans 2 Name:	RUST & SONS
TSDF EPA ID:	NED981723513
Trans Name:	CLEAN HARBORS ENVIRONMENTAL SERVICES IN
TSDF Alt EPA ID:	Not reported
TSDF Alt Name:	Not reported
Waste Code Description:	331 - Off-specification, aged, or surplus organics
RCRA Code:	D001
Meth Code:	H040 - Incineration--Thermal Destruction Other Than Use As A Fuel
Quantity Tons:	0.05
Waste Quantity:	100
Quantity Unit:	P
Additional Code 1:	Not reported
Additional Code 2:	Not reported
Additional Code 3:	Not reported
Additional Code 4:	Not reported
Additional Code 5:	Not reported

Additional Information:

Year:	2012
Gen EPA ID:	CAL000293554
Shipment Date:	20121204
Creation Date:	4/15/2013 22:15:20
Receipt Date:	20121213
Manifest ID:	003535219SKS
Trans EPA ID:	TXR000081205
Trans Name:	SAFETY-KLEEN SYSTEMS INC
Trans 2 EPA ID:	Not reported
Trans 2 Name:	Not reported
TSDF EPA ID:	TXD077603371
Trans Name:	SAFETY-KLEEN SYSTEMS INC
TSDF Alt EPA ID:	Not reported
TSDF Alt Name:	Not reported
Waste Code Description:	352 - Other organic solids
RCRA Code:	Not reported
Meth Code:	H061 - Fuel Blending Prior To Energy Recovery At Another Site
Quantity Tons:	0.075
Waste Quantity:	150
Quantity Unit:	P
Additional Code 1:	Not reported
Additional Code 2:	Not reported
Additional Code 3:	Not reported
Additional Code 4:	Not reported
Additional Code 5:	Not reported
Shipment Date:	20121204
Creation Date:	4/17/2013 22:15:34
Receipt Date:	20121206
Manifest ID:	003535218SKS
Trans EPA ID:	TXR000081205
Trans Name:	SAFETY-KLEEN SYSTEMS INC
Trans 2 EPA ID:	Not reported
Trans 2 Name:	Not reported
TSDF EPA ID:	CAT000613893

CLOUGHERTY PACKING COMPANY A WHOLLY OWNED SUBSIDIARY OF HORM (Continued) **S113136988**

Trans Name:	SAFETY-KLEEN SYSTEMS INC
TSDF Alt EPA ID:	Not reported
TSDF Alt Name:	Not reported
Waste Code Description:	331 - Off-specification, aged, or surplus organics
RCRA Code:	D001
Meth Code:	H141 - Storage, Bulking, And/Or Transfer Off Site--No Treatment/Reovery (H010-H129) Or (H131-H135)
Quantity Tons:	0.06
Waste Quantity:	120
Quantity Unit:	P
Additional Code 1:	Not reported
Additional Code 2:	Not reported
Additional Code 3:	Not reported
Additional Code 4:	Not reported
Additional Code 5:	Not reported
Shipment Date:	20121114
Creation Date:	4/17/2013 22:15:43
Receipt Date:	20121126
Manifest ID:	003535254SKS
Trans EPA ID:	TXR000081205
Trans Name:	SAFETY-KLEEN SYSTEMS INC
Trans 2 EPA ID:	OKD981588791
Trans 2 Name:	TRIAD TRANSPORT INC
TSDF EPA ID:	TXD077603371
Trans Name:	SAFETY-KLEEN SYSTEMS INC
TSDF Alt EPA ID:	Not reported
TSDF Alt Name:	Not reported
Waste Code Description:	331 - Off-specification, aged, or surplus organics
RCRA Code:	F003
Meth Code:	H141 - Storage, Bulking, And/Or Transfer Off Site--No Treatment/Reovery (H010-H129) Or (H131-H135)
Quantity Tons:	0.075
Waste Quantity:	150
Quantity Unit:	P
Additional Code 1:	D002
Additional Code 2:	D001
Additional Code 3:	Not reported
Additional Code 4:	Not reported
Additional Code 5:	Not reported
Shipment Date:	20121101
Creation Date:	3/22/2013 22:15:24
Receipt Date:	20121105
Manifest ID:	003436355SKS
Trans EPA ID:	TXR000081205
Trans Name:	SAFETY-KLEEN SYSTEMS INC
Trans 2 EPA ID:	Not reported
Trans 2 Name:	Not reported
TSDF EPA ID:	CAT000613893
Trans Name:	SAFETY-KLEEN SYSTEMS INC
TSDF Alt EPA ID:	Not reported
TSDF Alt Name:	Not reported
Waste Code Description:	134 - Aqueous solution with <10% total organic residues
RCRA Code:	Not reported
Meth Code:	H141 - Storage, Bulking, And/Or Transfer Off Site--No Treatment/Reovery (H010-H129) Or (H131-H135)

CLOUGHERTY PACKING COMPANY A WHOLLY OWNED SUBSIDIARY OF HORM (Continued) **S113136988**

Quantity Tons:	0.504
Waste Quantity:	120
Quantity Unit:	G
Additional Code 1:	Not reported
Additional Code 2:	Not reported
Additional Code 3:	Not reported
Additional Code 4:	Not reported
Additional Code 5:	Not reported
Shipment Date:	20121017
Creation Date:	3/26/2013 22:15:29
Receipt Date:	20121030
Manifest ID:	003535255SKS
Trans EPA ID:	TXR000081205
Trans Name:	SAFETY-KLEEN SYSTEMS INC
Trans 2 EPA ID:	OKD981588791
Trans 2 Name:	TRIAD TRANSPORT INC
TSDF EPA ID:	TXD077603371
Trans Name:	SAFETY-KLEEN SYSTEMS INC
TSDF Alt EPA ID:	Not reported
TSDF Alt Name:	Not reported
Waste Code Description:	352 - Other organic solids
RCRA Code:	Not reported
Meth Code:	H061 - Fuel Blending Prior To Energy Recovery At Another Site
Quantity Tons:	0.125
Waste Quantity:	250
Quantity Unit:	P
Additional Code 1:	Not reported
Additional Code 2:	Not reported
Additional Code 3:	Not reported
Additional Code 4:	Not reported
Additional Code 5:	Not reported
Shipment Date:	20121017
Creation Date:	3/22/2013 22:15:17
Receipt Date:	20121019
Manifest ID:	003535257SKS
Trans EPA ID:	TXR000081205
Trans Name:	SAFETY-KLEEN SYSTEMS INC
Trans 2 EPA ID:	Not reported
Trans 2 Name:	Not reported
TSDF EPA ID:	CAT000613893
Trans Name:	SAFETY-KLEEN SYSTEMS INC
TSDF Alt EPA ID:	Not reported
TSDF Alt Name:	Not reported
Waste Code Description:	331 - Off-specification, aged, or surplus organics
RCRA Code:	D001
Meth Code:	H141 - Storage, Bulking, And/Or Transfer Off Site--No Treatment/Reovery (H010-H129) Or (H131-H135)
Quantity Tons:	0.125
Waste Quantity:	250
Quantity Unit:	P
Additional Code 1:	Not reported
Additional Code 2:	Not reported
Additional Code 3:	Not reported
Additional Code 4:	Not reported
Additional Code 5:	Not reported

CLOUGHERTY PACKING COMPANY A WHOLLY OWNED SUBSIDIARY OF HORM (Continued) **S113136988**

Shipment Date:	20120919
Creation Date:	3/26/2013 22:15:29
Receipt Date:	20120928
Manifest ID:	003502339SKS
Trans EPA ID:	TXR000081205
Trans Name:	SAFETY-KLEEN SYSTEMS INC
Trans 2 EPA ID:	Not reported
Trans 2 Name:	Not reported
TSDF EPA ID:	TXD077603371
Trans Name:	SAFETY-KLEEN SYSTEMS INC
TSDF Alt EPA ID:	Not reported
TSDF Alt Name:	Not reported
Waste Code Description:	352 - Other organic solids
RCRA Code:	Not reported
Meth Code:	H061 - Fuel Blending Prior To Energy Recovery At Another Site
Quantity Tons:	0.075
Waste Quantity:	150
Quantity Unit:	P
Additional Code 1:	Not reported
Additional Code 2:	Not reported
Additional Code 3:	Not reported
Additional Code 4:	Not reported
Additional Code 5:	Not reported

Shipment Date:	20120919
Creation Date:	8/18/2013 22:15:21
Receipt Date:	20120928
Manifest ID:	003502338SKS
Trans EPA ID:	TXR000081205
Trans Name:	SAFETY-KLEEN SYSTEMS INC
Trans 2 EPA ID:	Not reported
Trans 2 Name:	Not reported
TSDF EPA ID:	TXD077603371
Trans Name:	SAFETY-KLEEN SYSTEMS INC
TSDF Alt EPA ID:	Not reported
TSDF Alt Name:	Not reported
Waste Code Description:	211 - Halogenated solvents (chloroform, methyl chloride, perchloroethylene, etc.
RCRA Code:	U080
Meth Code:	H141 - Storage, Bulking, And/Or Transfer Off Site--No Treatment/Reovery (H010-H129) Or (H131-H135)
Quantity Tons:	0.0175
Waste Quantity:	35
Quantity Unit:	P
Additional Code 1:	Not reported
Additional Code 2:	Not reported
Additional Code 3:	Not reported
Additional Code 4:	Not reported
Additional Code 5:	Not reported

Shipment Date:	20120919
Creation Date:	8/18/2013 22:15:21
Receipt Date:	20120928
Manifest ID:	003502338SKS
Trans EPA ID:	TXR000081205
Trans Name:	SAFETY-KLEEN SYSTEMS INC
Trans 2 EPA ID:	Not reported

CLOUGHERTY PACKING COMPANY A WHOLLY OWNED SUBSIDIARY OF HORM (Continued) **S113136988**

Trans 2 Name:	Not reported
TSDF EPA ID:	TXD077603371
Trans Name:	SAFETY-KLEEN SYSTEMS INC
TSDF Alt EPA ID:	Not reported
TSDF Alt Name:	Not reported
Waste Code Description:	792 - Not reported
RCRA Code:	D011
Meth Code:	H141 - Storage, Bulking, And/Or Transfer Off Site--No Treatment/Reovery (H010-H129) Or (H131-H135)
Quantity Tons:	0.01
Waste Quantity:	20
Quantity Unit:	P
Additional Code 1:	D009
Additional Code 2:	D007
Additional Code 3:	D002
Additional Code 4:	Not reported
Additional Code 5:	Not reported

Shipment Date:	20120919
Creation Date:	8/18/2013 22:15:21
Receipt Date:	20120928
Manifest ID:	003502338SKS
Trans EPA ID:	TXR000081205
Trans Name:	SAFETY-KLEEN SYSTEMS INC
Trans 2 EPA ID:	Not reported
Trans 2 Name:	Not reported
TSDF EPA ID:	TXD077603371
Trans Name:	SAFETY-KLEEN SYSTEMS INC
TSDF Alt EPA ID:	Not reported
TSDF Alt Name:	Not reported
Waste Code Description:	331 - Off-specification, aged, or surplus organics
RCRA Code:	F003
Meth Code:	H141 - Storage, Bulking, And/Or Transfer Off Site--No Treatment/Reovery (H010-H129) Or (H131-H135)
Quantity Tons:	0.05
Waste Quantity:	100
Quantity Unit:	P
Additional Code 1:	D002
Additional Code 2:	D001
Additional Code 3:	Not reported
Additional Code 4:	Not reported
Additional Code 5:	Not reported

Additional Information:

Year:	2011
Gen EPA ID:	CAL000293554

Shipment Date:	20111221
Creation Date:	5/24/2012 20:30:20
Receipt Date:	20111228
Manifest ID:	002888953SKS
Trans EPA ID:	TXR000050930
Trans Name:	SAFETY-KLEEN SYSTEMS INC
Trans 2 EPA ID:	Not reported
Trans 2 Name:	Not reported
TSDF EPA ID:	CAT000613893
Trans Name:	SAFETY-KLEEN SYSTEMS INC

CLOUGHERTY PACKING COMPANY A WHOLLY OWNED SUBSIDIARY OF HORM (Continued) **S113136988**

TSDF Alt EPA ID:	Not reported
TSDF Alt Name:	Not reported
Waste Code Description:	213 - Hydrocarbon solvents (benzene, hexane, Stoddard, etc.
RCRA Code:	D035
Meth Code:	H141 - Storage, Bulking, And/Or Transfer Off Site--No Treatment/Reovery (H010-H129) Or (H131-H135)
Quantity Tons:	0.2
Waste Quantity:	400
Quantity Unit:	P
Additional Code 1:	D008
Additional Code 2:	D007
Additional Code 3:	D006
Additional Code 4:	D005
Additional Code 5:	Not reported
Shipment Date:	20111221
Creation Date:	5/24/2012 20:30:15
Receipt Date:	20120105
Manifest ID:	002888954SKS
Trans EPA ID:	TXR000050930
Trans Name:	SAFETY-KLEEN SYSTEMS INC
Trans 2 EPA ID:	OKD981588791
Trans 2 Name:	TRIAD TRANSPORT
TSDF EPA ID:	NVT330010000
Trans Name:	US ECOLOGY NEVADA
TSDF Alt EPA ID:	Not reported
TSDF Alt Name:	Not reported
Waste Code Description:	352 - Other organic solids
RCRA Code:	Not reported
Meth Code:	H132 - Landfill Or Surface Impoundment That Will Be Closed As Landfill(To Include On-Site Treatment And/Or Stabilization)
Quantity Tons:	0.14
Waste Quantity:	280
Quantity Unit:	P
Additional Code 1:	Not reported
Additional Code 2:	Not reported
Additional Code 3:	Not reported
Additional Code 4:	Not reported
Additional Code 5:	Not reported
Shipment Date:	20111215
Creation Date:	4/26/2012 20:30:19
Receipt Date:	20111229
Manifest ID:	002888501SKS
Trans EPA ID:	TXR000050930
Trans Name:	SAFETY-KLEEN SYSTEMS INC
Trans 2 EPA ID:	OKD981588791
Trans 2 Name:	TRIAD TRANSPORT INC
TSDF EPA ID:	TXD077603371
Trans Name:	SAFETY-KLEEN SYSTEMS INC
TSDF Alt EPA ID:	Not reported
TSDF Alt Name:	Not reported
Waste Code Description:	331 - Off-specification, aged, or surplus organics
RCRA Code:	F003
Meth Code:	H141 - Storage, Bulking, And/Or Transfer Off Site--No Treatment/Reovery (H010-H129) Or (H131-H135)
Quantity Tons:	0.08

CLOUGHERTY PACKING COMPANY A WHOLLY OWNED SUBSIDIARY OF HORM (Continued) **S113136988**

Waste Quantity:	160
Quantity Unit:	P
Additional Code 1:	D002
Additional Code 2:	D001
Additional Code 3:	Not reported
Additional Code 4:	Not reported
Additional Code 5:	Not reported
Shipment Date:	20111121
Creation Date:	4/14/2012 20:30:11
Receipt Date:	20111128
Manifest ID:	002888502SKS
Trans EPA ID:	TXR000050930
Trans Name:	SAFETY-KLEEN SYSTEMS INC
Trans 2 EPA ID:	Not reported
Trans 2 Name:	Not reported
TSDF EPA ID:	CAT000613893
Trans Name:	SAFETY-KLEEN SYSTEMS INC
TSDF Alt EPA ID:	Not reported
TSDF Alt Name:	Not reported
Waste Code Description:	331 - Off-specification, aged, or surplus organics
RCRA Code:	D001
Meth Code:	H141 - Storage, Bulking, And/Or Transfer Off Site--No Treatment/Reovery (H010-H129) Or (H131-H135)
Quantity Tons:	0.15
Waste Quantity:	300
Quantity Unit:	P
Additional Code 1:	Not reported
Additional Code 2:	Not reported
Additional Code 3:	Not reported
Additional Code 4:	Not reported
Additional Code 5:	Not reported
Shipment Date:	20111121
Creation Date:	4/16/2012 20:30:13
Receipt Date:	20111201
Manifest ID:	002888503SKS
Trans EPA ID:	TXR000050930
Trans Name:	SAFETY-KLEEN SYSTEMS INC
Trans 2 EPA ID:	Not reported
Trans 2 Name:	Not reported
TSDF EPA ID:	NVT330010000
Trans Name:	US ECOLOGY NEVADA
TSDF Alt EPA ID:	Not reported
TSDF Alt Name:	Not reported
Waste Code Description:	352 - Other organic solids
RCRA Code:	Not reported
Meth Code:	H132 - Landfill Or Surface Impoundment That Will Be Closed As Landfill(To Include On-Site Treatment And/Or Stabilization)
Quantity Tons:	0.45
Waste Quantity:	900
Quantity Unit:	P
Additional Code 1:	Not reported
Additional Code 2:	Not reported
Additional Code 3:	Not reported
Additional Code 4:	Not reported
Additional Code 5:	Not reported

CLOUGHERTY PACKING COMPANY A WHOLLY OWNED SUBSIDIARY OF HORM (Continued) **S113136988**

Shipment Date:	20111118
Creation Date:	4/14/2012 20:30:11
Receipt Date:	20111128
Manifest ID:	002726048SKS
Trans EPA ID:	TXR000050930
Trans Name:	SAFETY-KLEEN SYSTEMS INC
Trans 2 EPA ID:	Not reported
Trans 2 Name:	Not reported
TSDF EPA ID:	CAT000613893
Trans Name:	SAFETY-KLEEN SYSTEMS INC
TSDF Alt EPA ID:	Not reported
TSDF Alt Name:	Not reported
Waste Code Description:	134 - Aqueous solution with <10% total organic residues
RCRA Code:	Not reported
Meth Code:	H141 - Storage, Bulking, And/Or Transfer Off Site--No Treatment/Reovery (H010-H129) Or (H131-H135)
Quantity Tons:	0.42
Waste Quantity:	100
Quantity Unit:	G
Additional Code 1:	Not reported
Additional Code 2:	Not reported
Additional Code 3:	Not reported
Additional Code 4:	Not reported
Additional Code 5:	Not reported

Shipment Date:	20111015
Creation Date:	3/26/2012 20:30:13
Receipt Date:	20111024
Manifest ID:	002874666SKS
Trans EPA ID:	TXR000050930
Trans Name:	SAFETY-KLEEN SYSTEMS INC
Trans 2 EPA ID:	OKD981588791
Trans 2 Name:	TRIAD
TSDF EPA ID:	TXD077603371
Trans Name:	SAFETY-KLEEN SYSTEMS INC
TSDF Alt EPA ID:	Not reported
TSDF Alt Name:	Not reported
Waste Code Description:	331 - Off-specification, aged, or surplus organics
RCRA Code:	F003
Meth Code:	H141 - Storage, Bulking, And/Or Transfer Off Site--No Treatment/Reovery (H010-H129) Or (H131-H135)
Quantity Tons:	0.075
Waste Quantity:	150
Quantity Unit:	P
Additional Code 1:	D002
Additional Code 2:	D001
Additional Code 3:	Not reported
Additional Code 4:	Not reported
Additional Code 5:	Not reported

Shipment Date:	20111015
Creation Date:	3/26/2012 20:30:13
Receipt Date:	20111019
Manifest ID:	002874668SKS
Trans EPA ID:	TXR000050930
Trans Name:	SAFETY-KLEEN SYSTEMS INC
Trans 2 EPA ID:	Not reported

CLOUGHERTY PACKING COMPANY A WHOLLY OWNED SUBSIDIARY OF HORM (Continued) **S113136988**

Trans 2 Name:	Not reported
TSDF EPA ID:	CAT000613893
Trans Name:	SAFETY-KLEEN SYSTEMS INC
TSDF Alt EPA ID:	Not reported
TSDF Alt Name:	Not reported
Waste Code Description:	213 - Hydrocarbon solvents (benzene, hexane, Stoddard, etc.
RCRA Code:	D035
Meth Code:	H141 - Storage, Bulking, And/Or Transfer Off Site--No Treatment/Reovery (H010-H129) Or (H131-H135)
Quantity Tons:	0.15
Waste Quantity:	300
Quantity Unit:	P
Additional Code 1:	D008
Additional Code 2:	D007
Additional Code 3:	D006
Additional Code 4:	D005
Additional Code 5:	Not reported
Shipment Date:	20111015
Creation Date:	3/26/2012 20:30:13
Receipt Date:	20111025
Manifest ID:	002874669SKS
Trans EPA ID:	TXR000050930
Trans Name:	SAFETY-KLEEN SYSTEMS INC
Trans 2 EPA ID:	OKD981588791
Trans 2 Name:	TRIAD
TSDF EPA ID:	NVT330010000
Trans Name:	US ECOLOGY NEVADA
TSDF Alt EPA ID:	Not reported
TSDF Alt Name:	Not reported
Waste Code Description:	352 - Other organic solids
RCRA Code:	Not reported
Meth Code:	H132 - Landfill Or Surface Impoundment That Will Be Closed As Landfill(To Include On-Site Treatment And/Or Stabilization)
Quantity Tons:	0.15
Waste Quantity:	300
Quantity Unit:	P
Additional Code 1:	Not reported
Additional Code 2:	Not reported
Additional Code 3:	Not reported
Additional Code 4:	Not reported
Additional Code 5:	Not reported
Shipment Date:	20111003
Creation Date:	12/9/2011 18:30:29
Receipt Date:	20111003
Manifest ID:	000259462JJK
Trans EPA ID:	CAL000338711
Trans Name:	ENVIROCON CONTRACTING INC
Trans 2 EPA ID:	Not reported
Trans 2 Name:	Not reported
TSDF EPA ID:	CAD009007626
Trans Name:	AZUSA LAND RECLAMATION
TSDF Alt EPA ID:	Not reported
TSDF Alt Name:	Not reported
Waste Code Description:	151 - Asbestos-containing waste
RCRA Code:	Not reported

CLOUGHERTY PACKING COMPANY A WHOLLY OWNED SUBSIDIARY OF HORM (Continued) **S113136988**

Meth Code:	H132 - Landfill Or Surface Impoundment That Will Be Closed As Landfill(To Include On-Site Treatment And/Or Stabilization)
Quantity Tons:	1.2
Waste Quantity:	3
Quantity Unit:	Y
Additional Code 1:	Not reported
Additional Code 2:	Not reported
Additional Code 3:	Not reported
Additional Code 4:	Not reported
Additional Code 5:	Not reported

Additional Information:

Year:	2010
Gen EPA ID:	CAL000293554
Shipment Date:	20101025
Creation Date:	1/27/2011 18:30:07
Receipt Date:	20101025
Manifest ID:	003654961FLE
Trans EPA ID:	TXR000050930
Trans Name:	SAFETY-KLEEN SYSTEMS INC
Trans 2 EPA ID:	Not reported
Trans 2 Name:	Not reported
TSDF EPA ID:	CAT000613935
Trans Name:	SAFETY-KLEEN SYSTEMS INC
TSDF Alt EPA ID:	Not reported
TSDF Alt Name:	Not reported
Waste Code Description:	134 - Aqueous solution with <10% total organic residues
RCRA Code:	Not reported
Meth Code:	H141 - Storage, Bulking, And/Or Transfer Off Site--No Treatment/Reovery (H010-H129) Or (H131-H135)
Quantity Tons:	0.378
Waste Quantity:	90
Quantity Unit:	G
Additional Code 1:	Not reported
Additional Code 2:	Not reported
Additional Code 3:	Not reported
Additional Code 4:	Not reported
Additional Code 5:	Not reported
Shipment Date:	20101018
Creation Date:	3/3/2011 18:30:09
Receipt Date:	20101026
Manifest ID:	003686068FLE
Trans EPA ID:	TXR000050930
Trans Name:	SAFETY-KLEEN SYSTEMS INC
Trans 2 EPA ID:	OKD981588791
Trans 2 Name:	TRIAD
TSDF EPA ID:	NVT330010000
Trans Name:	US ECOLOGY NEVADA
TSDF Alt EPA ID:	Not reported
TSDF Alt Name:	Not reported
Waste Code Description:	352 - Other organic solids
RCRA Code:	Not reported
Meth Code:	H132 - Landfill Or Surface Impoundment That Will Be Closed As Landfill(To Include On-Site Treatment And/Or Stabilization)
Quantity Tons:	0.175

CLOUGHERTY PACKING COMPANY A WHOLLY OWNED SUBSIDIARY OF HORM (Continued) **S113136988**

Waste Quantity:	350
Quantity Unit:	P
Additional Code 1:	Not reported
Additional Code 2:	Not reported
Additional Code 3:	Not reported
Additional Code 4:	Not reported
Additional Code 5:	Not reported
Shipment Date:	20100922
Creation Date:	2/10/2011 18:30:08
Receipt Date:	20101004
Manifest ID:	003685594FLE
Trans EPA ID:	TXR000050930
Trans Name:	SAFETY-KLEEN SYSTEMS INC
Trans 2 EPA ID:	OKD981588791
Trans 2 Name:	TRIAD
TSDF EPA ID:	TXD077603371
Trans Name:	SAFETY-KLEEN SYSTEMS INC
TSDF Alt EPA ID:	Not reported
TSDF Alt Name:	Not reported
Waste Code Description:	331 - Off-specification, aged, or surplus organics
RCRA Code:	F003
Meth Code:	H141 - Storage, Bulking, And/Or Transfer Off Site--No Treatment/Reovery (H010-H129) Or (H131-H135)
Quantity Tons:	0.062
Waste Quantity:	124
Quantity Unit:	P
Additional Code 1:	D002
Additional Code 2:	D001
Additional Code 3:	Not reported
Additional Code 4:	Not reported
Additional Code 5:	Not reported
Shipment Date:	20100903
Creation Date:	2/10/2011 18:30:08
Receipt Date:	20100914
Manifest ID:	003865399FLE
Trans EPA ID:	TXR000050930
Trans Name:	SAFETY-KLEEN SYSTEMS INC
Trans 2 EPA ID:	OKD981588791
Trans 2 Name:	TRIAD
TSDF EPA ID:	NVT330010000
Trans Name:	US ECOLOGY NEVADA
TSDF Alt EPA ID:	Not reported
TSDF Alt Name:	Not reported
Waste Code Description:	352 - Other organic solids
RCRA Code:	Not reported
Meth Code:	H132 - Landfill Or Surface Impoundment That Will Be Closed As Landfill(To Include On-Site Treatment And/Or Stabilization)
Quantity Tons:	0.175
Waste Quantity:	350
Quantity Unit:	P
Additional Code 1:	Not reported
Additional Code 2:	Not reported
Additional Code 3:	Not reported
Additional Code 4:	Not reported
Additional Code 5:	Not reported

CLOUGHERTY PACKING COMPANY A WHOLLY OWNED SUBSIDIARY OF HORM (Continued) **S113136988**

Shipment Date:	20100806
Creation Date:	1/26/2011 18:30:31
Receipt Date:	20100819
Manifest ID:	003754440FLE
Trans EPA ID:	TXR000050930
Trans Name:	SAFETY-KLEEN SYSTEMS INC
Trans 2 EPA ID:	OKD981588791
Trans 2 Name:	TRIAD
TSDF EPA ID:	NVT330010000
Trans Name:	US ECOLOGY NEVADA
TSDF Alt EPA ID:	Not reported
TSDF Alt Name:	Not reported
Waste Code Description:	352 - Other organic solids
RCRA Code:	Not reported
Meth Code:	H132 - Landfill Or Surface Impoundment That Will Be Closed As Landfill(To Include On-Site Treatment And/Or Stabilization)
Quantity Tons:	0.15
Waste Quantity:	300
Quantity Unit:	P
Additional Code 1:	Not reported
Additional Code 2:	Not reported
Additional Code 3:	Not reported
Additional Code 4:	Not reported
Additional Code 5:	Not reported

Shipment Date:	20100806
Creation Date:	1/27/2011 18:30:23
Receipt Date:	20100817
Manifest ID:	003754439FLE
Trans EPA ID:	TXR000050930
Trans Name:	SAFETY-KLEEN SYSTEMS INC
Trans 2 EPA ID:	OKD981588791
Trans 2 Name:	TRIAD
TSDF EPA ID:	TXD077603371
Trans Name:	SAFETY-KLEEN SYSTEMS INC
TSDF Alt EPA ID:	Not reported
TSDF Alt Name:	Not reported
Waste Code Description:	331 - Off-specification, aged, or surplus organics
RCRA Code:	D001
Meth Code:	H061 - Fuel Blending Prior To Energy Recovery At Another Site
Quantity Tons:	0.075
Waste Quantity:	150
Quantity Unit:	P
Additional Code 1:	Not reported
Additional Code 2:	Not reported
Additional Code 3:	Not reported
Additional Code 4:	Not reported
Additional Code 5:	Not reported

Shipment Date:	20100806
Creation Date:	10/26/2010 18:30:08
Receipt Date:	20100806
Manifest ID:	003347612FLE
Trans EPA ID:	TXR000050930
Trans Name:	SAFETY-KLEEN SYSTEMS INC
Trans 2 EPA ID:	Not reported
Trans 2 Name:	Not reported

CLOUGHERTY PACKING COMPANY A WHOLLY OWNED SUBSIDIARY OF HORM (Continued) **S113136988**

TSDF EPA ID:	CAT000613935
Trans Name:	SAFETY-KLEEN SYSTEMS INC
TSDF Alt EPA ID:	Not reported
TSDF Alt Name:	Not reported
Waste Code Description:	134 - Aqueous solution with <10% total organic residues
RCRA Code:	Not reported
Meth Code:	H141 - Storage, Bulking, And/Or Transfer Off Site--No Treatment/Reovery (H010-H129) Or (H131-H135)
Quantity Tons:	0.672
Waste Quantity:	160
Quantity Unit:	G
Additional Code 1:	Not reported
Additional Code 2:	Not reported
Additional Code 3:	Not reported
Additional Code 4:	Not reported
Additional Code 5:	Not reported
Shipment Date:	20100726
Creation Date:	1/26/2011 18:30:17
Receipt Date:	20100809
Manifest ID:	003727333FLE
Trans EPA ID:	TXR000050930
Trans Name:	SAFETY-KLEEN SYSTEMS INC
Trans 2 EPA ID:	OKD981588791
Trans 2 Name:	TRIAD
TSDF EPA ID:	TXD077603371
Trans Name:	SAFETY-KLEEN SYSTEMS INC
TSDF Alt EPA ID:	Not reported
TSDF Alt Name:	Not reported
Waste Code Description:	331 - Off-specification, aged, or surplus organics
RCRA Code:	F003
Meth Code:	H141 - Storage, Bulking, And/Or Transfer Off Site--No Treatment/Reovery (H010-H129) Or (H131-H135)
Quantity Tons:	0.1075
Waste Quantity:	215
Quantity Unit:	P
Additional Code 1:	D002
Additional Code 2:	D001
Additional Code 3:	Not reported
Additional Code 4:	Not reported
Additional Code 5:	Not reported
Shipment Date:	20100714
Creation Date:	1/26/2011 18:30:09
Receipt Date:	20100727
Manifest ID:	003727074FLE
Trans EPA ID:	TXR000050930
Trans Name:	SAFETY-KLEEN SYSTEMS INC
Trans 2 EPA ID:	OKD981588791
Trans 2 Name:	TRIAD TRANSPORT
TSDF EPA ID:	NVT330010000
Trans Name:	US ECOLOGY NEVADA
TSDF Alt EPA ID:	Not reported
TSDF Alt Name:	Not reported
Waste Code Description:	352 - Other organic solids
RCRA Code:	Not reported
Meth Code:	H132 - Landfill Or Surface Impoundment That Will Be Closed As

CLOUGHERTY PACKING COMPANY A WHOLLY OWNED SUBSIDIARY OF HORM (Continued) **S113136988**

	Landfill(To Include On-Site Treatment And/Or Stabilization)
Quantity Tons:	0.175
Waste Quantity:	350
Quantity Unit:	P
Additional Code 1:	Not reported
Additional Code 2:	Not reported
Additional Code 3:	Not reported
Additional Code 4:	Not reported
Additional Code 5:	Not reported
Shipment Date:	20100623
Creation Date:	1/24/2011 18:30:23
Receipt Date:	20100707
Manifest ID:	003347731FLE
Trans EPA ID:	TXR000050930
Trans Name:	SAFETY-KLEEN SYSTEMS INC
Trans 2 EPA ID:	OKD981588791
Trans 2 Name:	TRIAD TRANSPORT
TSDF EPA ID:	TXD077603371
Trans Name:	SAFETY-KLEEN SYSTEMS INC
TSDF Alt EPA ID:	Not reported
TSDF Alt Name:	Not reported
Waste Code Description:	213 - Hydrocarbon solvents (benzene, hexane, Stoddard, etc.
RCRA Code:	D007
Meth Code:	H061 - Fuel Blending Prior To Energy Recovery At Another Site
Quantity Tons:	0.15
Waste Quantity:	300
Quantity Unit:	P
Additional Code 1:	D006
Additional Code 2:	D005
Additional Code 3:	D001
Additional Code 4:	Not reported
Additional Code 5:	Not reported

A12 **CLOUGHERTY PACKING, LLC** **CA AST** **A100418905**
Target **3049 E VERNON AVE** **N/A**
Property **VERNON, CA 90058**

Site 12 of 40 in cluster A

Actual: **207 ft.**

AST:

Name:	CLOUGHERTY PACKING, LLC
Address:	3049 E VERNON AVE
City/Zip:	VERNON,90058
Certified Unified Program Agencies:	Not reported
Owner:	Hormel Foods Corporation
Total Gallons:	Not reported
CERSID:	10421290
Facility ID:	VERN
Business Name:	Clougherty Packing, LLC
Phone:	323-583-4621
Fax:	323-584-1680
Mailing Address:	3049 E Vernon Ave
Mailing Address City:	Vernon
Mailing Address State:	CA
Mailing Address Zip Code:	90058
Operator Name:	Clougherty Packing, LLC
Operator Phone:	323-583-4621

CLOUGHERTY PACKING, LLC (Continued) **A100418905**

Owner Phone:	800-533-2000
Owner Mail Address:	1 Hormel Place
Owner State:	MN
Owner Zip Code:	55912
Owner Country:	United States
Property Owner Name:	Hormel Foods Corporation
Property Owner Phone:	800-533-2000
Property Owner Mailing Address:	1 Hormel Place
Property Owner City:	Austin
Property Owner Stat :	MN
Property Owner Zip Code:	55912
Property Owner Country:	United States
EPAID:	CA000293554

A13 **CLOUGHERTY PACKING COMPANY** **CA HWTS** **S123614835**
Target **3049 E VERNON AVE** **CA HAZNET** **N/A**
Property **VERNON, CA 90058**

Site 13 of 40 in cluster A

Actual:
207 ft.

HWTS:

Name:	CLOUGHERTY PACKING COMPANY
Address:	3049 E VERNON AVE
Address 2:	Not reported
City,State,Zip:	VERNON, CA 90058
EPA ID:	CAD982527350
Inactive Date:	08/25/2005
Create Date:	11/08/2004
Last Act Date:	Not reported
Mailing Name:	Not reported
Mailing Address:	3049 E VERNON AVE
Mailing Address 2:	Not reported
Mailing City,State,Zip:	VERNON, CA 900581800
Owner Name:	BERNARD CLOUGHERTY
Owner Address:	3049 E VERNON AVE
Owner Address 2:	Not reported
Owner City,State,Zip:	VERNON, CA 900581800
Owner Phone:	Not reported
Owner Fax:	Not reported
Contact Name:	REID DELPHEY
Contact Address:	3049 E VERNON AVE
Contact Address 2:	Not reported
City,State,Zip:	VERNON, CA 900581800
Contact Phone:	Not reported
Contact Fax:	Not reported
Facility Status:	Inactive
Facility Type:	PERMANENT
Category:	STATE
Latitude:	34.005512
Longitude:	-118.219284

NAICS:

EPA ID:	CAD982527350
Create Date:	2004-11-08 14:13:19.190
NAICS Code:	311611
NAICS Description:	Animal (except Poultry) Slaughtering
Issued EPA ID Date:	2004-11-08 14:13:19.14300
Inactive Date:	2005-08-25 00:00:00

CLOUGHERTY PACKING COMPANY (Continued) **S123614835**

Facility Name: CLOUGHERTY PACKING COMPANY
Facility Address: 3049 E VERNON AVE
Facility Address 2: Not reported
Facility City: VERNON
Facility County: Not reported
Facility State: CA
Facility Zip: 900581800

EPA ID: CAD982527350
Create Date: 2004-11-08 14:13:19.190
NAICS Code: 311611
NAICS Description: Animal (except Poultry) Slaughtering
Issued EPA ID Date: 2004-11-08 14:13:19.14300
Inactive Date: 2005-08-25 00:00:00
Facility Name: CLOUGHERTY PACKING COMPANY
Facility Address: 3049 E VERNON AVE
Facility Address 2: Not reported
Facility City: VERNON
Facility County: Not reported
Facility State: CA
Facility Zip: 900581800

EPA ID: CAD982527350
Create Date: 2004-11-08 14:13:19.190
NAICS Code: 311611
NAICS Description: Animal (except Poultry) Slaughtering
Issued EPA ID Date: 2004-11-08 14:13:19.14300
Inactive Date: 2005-08-25 00:00:00
Facility Name: CLOUGHERTY PACKING COMPANY
Facility Address: 3049 E VERNON AVE
Facility Address 2: Not reported
Facility City: VERNON
Facility County: Not reported
Facility State: CA
Facility Zip: 900581800

HAZNET:
Name: CLOUGHERTY PACKING COMPANY
Address: 3049 E VERNON AVE
Address 2: Not reported
City,State,Zip: VERNON, CA 900581800
Contact: REID DELPHEY
Telephone: 2135834621
Mailing Name: Not reported
Mailing Address: 3049 E VERNON AVE

Year: 2005
Gepaid: CAD982527350
TSD EPA ID: CAT080013352
CA Waste Code: 331 - Off-specification, aged or surplus organics
Disposal Method: R01 - Recycler
Tons: 6.27

Year: 2005
Gepaid: CAD982527350
TSD EPA ID: CAD099452708

CLOUGHERTY PACKING COMPANY (Continued) **S123614835**

CA Waste Code:	221 - Waste oil and mixed oil
Disposal Method:	-
Tons:	1.9
Year:	2005
Gepaid:	CAD982527350
TSD EPA ID:	CAD099452708
CA Waste Code:	221 - Waste oil and mixed oil
Disposal Method:	R01 - Recycler
Tons:	7.676
Year:	2005
Gepaid:	CAD982527350
TSD EPA ID:	CAD008364432
CA Waste Code:	551 - Laboratory waste chemicals
Disposal Method:	H01 - Transfer Station
Tons:	0.0125
Year:	2005
Gepaid:	CAD982527350
TSD EPA ID:	CAD008364432
CA Waste Code:	791 - Liquids with pH <= 2
Disposal Method:	H01 - Transfer Station
Tons:	0.07
Year:	2005
Gepaid:	CAD982527350
TSD EPA ID:	CAT000613935
CA Waste Code:	134 - Aqueous solution with total organic residues less than 10 percent
Disposal Method:	H01 - Transfer Station
Tons:	0.756
Year:	2004
Gepaid:	CAD982527350
TSD EPA ID:	CAT000613935
CA Waste Code:	134 - Aqueous solution with total organic residues less than 10 percent
Disposal Method:	H01 - Transfer Station
Tons:	0.798
Year:	2004
Gepaid:	CAD982527350
TSD EPA ID:	CAD008302903
CA Waste Code:	343 - Unspecified organic liquid mixture
Disposal Method:	H01 - Transfer Station
Tons:	0.187
Year:	2004
Gepaid:	CAD982527350
TSD EPA ID:	CAD099452708
CA Waste Code:	221 - Waste oil and mixed oil
Disposal Method:	-
Tons:	11.932
Year:	2004
Gepaid:	CAD982527350

CLOUGHERTY PACKING COMPANY (Continued) **S123614835**

TSD EPA ID:	CAD099452708
CA Waste Code:	221 - Waste oil and mixed oil
Disposal Method:	R01 - Recycler
Tons:	5.7

Click this hyperlink while viewing on your computer to access
8 additional CA HAZNET: record(s) in the EDR Site Report.

Additional Information:

Year:	2005
Gen EPA ID:	CAD982527350
Shipment Date:	20050902
Creation Date:	4/13/2006 18:46:51
Receipt Date:	20050902
Manifest ID:	24583587
Trans EPA ID:	CAD008364432
Trans Name:	RHO-CHEM
Trans 2 EPA ID:	Not reported
Trans 2 Name:	Not reported
TSDF EPA ID:	CAD008364432
Trans Name:	RHO-CHEM CORPORATION
TSDF Alt EPA ID:	CAD008364432
TSDF Alt Name:	Not reported
Waste Code Description:	551 - Laboratory waste chemicals 561 Detergent and soap
RCRA Code:	D009
Meth Code:	H01 - Transfer Station
Quantity Tons:	0.0125
Waste Quantity:	25
Quantity Unit:	P
Additional Code 1:	Not reported
Additional Code 2:	Not reported
Additional Code 3:	Not reported
Additional Code 4:	Not reported
Additional Code 5:	Not reported
Shipment Date:	20050902
Creation Date:	4/13/2006 18:46:51
Receipt Date:	20050902
Manifest ID:	24583587
Trans EPA ID:	CAD008364432
Trans Name:	RHO-CHEM
Trans 2 EPA ID:	Not reported
Trans 2 Name:	Not reported
TSDF EPA ID:	CAD008364432
Trans Name:	RHO-CHEM CORPORATION
TSDF Alt EPA ID:	CAD008364432
TSDF Alt Name:	Not reported
Waste Code Description:	791 - Liquids with pH < 2 792 Liquids with pH < 2 with metals
RCRA Code:	D002
Meth Code:	H01 - Transfer Station
Quantity Tons:	0.07
Waste Quantity:	140
Quantity Unit:	P
Additional Code 1:	Not reported
Additional Code 2:	Not reported

CLOUGHERTY PACKING COMPANY (Continued) **S123614835**

Additional Code 3:	Not reported
Additional Code 4:	Not reported
Additional Code 5:	Not reported
Shipment Date:	20050809
Creation Date:	10/28/2005 18:30:54
Receipt Date:	20050809
Manifest ID:	24432661
Trans EPA ID:	CAD982488470
Trans Name:	SWIFT OIL & VACUUM INC
Trans 2 EPA ID:	Not reported
Trans 2 Name:	Not reported
TSDF EPA ID:	CAD099452708
Trans Name:	INDUSTRIAL SERVICE OIL CO INC
TSDF Alt EPA ID:	CAD099452708
TSDF Alt Name:	Not reported
Waste Code Description:	221 - Waste oil and mixed oil
RCRA Code:	Not reported
Meth Code:	R01 - Recycler
Quantity Tons:	1.444
Waste Quantity:	380
Quantity Unit:	G
Additional Code 1:	Not reported
Additional Code 2:	Not reported
Additional Code 3:	Not reported
Additional Code 4:	Not reported
Additional Code 5:	Not reported
Shipment Date:	20050808
Creation Date:	10/28/2005 18:30:54
Receipt Date:	20050808
Manifest ID:	24432654
Trans EPA ID:	CAD982488470
Trans Name:	SWIFT OIL & VACUUM INC
Trans 2 EPA ID:	Not reported
Trans 2 Name:	Not reported
TSDF EPA ID:	CAD099452708
Trans Name:	INDUSTRIAL SERVICE OIL CO INC
TSDF Alt EPA ID:	CAD099452708
TSDF Alt Name:	Not reported
Waste Code Description:	221 - Waste oil and mixed oil
RCRA Code:	Not reported
Meth Code:	R01 - Recycler
Quantity Tons:	1.292
Waste Quantity:	340
Quantity Unit:	G
Additional Code 1:	Not reported
Additional Code 2:	Not reported
Additional Code 3:	Not reported
Additional Code 4:	Not reported
Additional Code 5:	Not reported
Shipment Date:	20050715
Creation Date:	10/11/2005 18:32:36
Receipt Date:	20050718
Manifest ID:	24348168
Trans EPA ID:	TXR000050930

CLOUGHERTY PACKING COMPANY (Continued) **S123614835**

Trans Name:	SAFETY-KLEEN SYSTEMS INC
Trans 2 EPA ID:	Not reported
Trans 2 Name:	Not reported
TSDF EPA ID:	CAT000613935
Trans Name:	SAFETY-KLEEN SYSTEMS INC
TSDF Alt EPA ID:	CAT000613935
TSDF Alt Name:	Not reported
Waste Code Description:	134 - Aqueous solution with <10% total organic residues
RCRA Code:	Not reported
Meth Code:	H01 - Transfer Station
Quantity Tons:	0.252
Waste Quantity:	60
Quantity Unit:	G
Additional Code 1:	Not reported
Additional Code 2:	Not reported
Additional Code 3:	Not reported
Additional Code 4:	Not reported
Additional Code 5:	Not reported

Shipment Date:	20050411
Creation Date:	6/9/2005 18:31:04
Receipt Date:	20050412
Manifest ID:	23668239
Trans EPA ID:	TXR000050930
Trans Name:	SAFETY-KLEEN SYSTEMS INC
Trans 2 EPA ID:	Not reported
Trans 2 Name:	Not reported
TSDF EPA ID:	CAT000613935
Trans Name:	SAFETY-KLEEN SYSTEMS INC
TSDF Alt EPA ID:	CAT000613935
TSDF Alt Name:	Not reported
Waste Code Description:	134 - Aqueous solution with <10% total organic residues
RCRA Code:	Not reported
Meth Code:	H01 - Transfer Station
Quantity Tons:	0.21
Waste Quantity:	50
Quantity Unit:	G
Additional Code 1:	Not reported
Additional Code 2:	Not reported
Additional Code 3:	Not reported
Additional Code 4:	Not reported
Additional Code 5:	Not reported

Shipment Date:	20050411
Creation Date:	3/21/2006 17:00:19
Receipt Date:	20050411
Manifest ID:	24432142
Trans EPA ID:	CAD982488470
Trans Name:	SWIFT OIL & VACUUM INC
Trans 2 EPA ID:	Not reported
Trans 2 Name:	Not reported
TSDF EPA ID:	CAD099452708
Trans Name:	INDUSTRIAL SERVICE OIL CO INC
TSDF Alt EPA ID:	CAD099452708
TSDF Alt Name:	Not reported
Waste Code Description:	221 - Waste oil and mixed oil
RCRA Code:	Not reported

CLOUGHERTY PACKING COMPANY (Continued) **S123614835**

Meth Code:	R01 - Recycler
Quantity Tons:	3.42
Waste Quantity:	900
Quantity Unit:	G
Additional Code 1:	Not reported
Additional Code 2:	Not reported
Additional Code 3:	Not reported
Additional Code 4:	Not reported
Additional Code 5:	Not reported
Shipment Date:	20050322
Creation Date:	3/21/2006 16:59:36
Receipt Date:	20050322
Manifest ID:	24600122
Trans EPA ID:	CAD028277036
Trans Name:	ASBURY ENVIRONMENTAL SERVICES
Trans 2 EPA ID:	Not reported
Trans 2 Name:	Not reported
TSDF EPA ID:	CAT080013352
Trans Name:	DEMENNO / KERDOON
TSDF Alt EPA ID:	CAT080013352
TSDF Alt Name:	Not reported
Waste Code Description:	331 - Off-specification, aged, or surplus organics
RCRA Code:	Not reported
Meth Code:	R01 - Recycler
Quantity Tons:	6.27
Waste Quantity:	1900
Quantity Unit:	G
Additional Code 1:	Not reported
Additional Code 2:	Not reported
Additional Code 3:	Not reported
Additional Code 4:	Not reported
Additional Code 5:	Not reported
Shipment Date:	20050317
Creation Date:	3/21/2006 16:58:38
Receipt Date:	20050317
Manifest ID:	24432049
Trans EPA ID:	CAD982488470
Trans Name:	SWIFT OIL & VACUUM INC
Trans 2 EPA ID:	Not reported
Trans 2 Name:	Not reported
TSDF EPA ID:	CAD099452708
Trans Name:	INDUSTRIAL SERVICE OIL CO INC
TSDF Alt EPA ID:	CAD099452708
TSDF Alt Name:	Not reported
Waste Code Description:	221 - Waste oil and mixed oil
RCRA Code:	Not reported
Meth Code:	R01 - Recycler
Quantity Tons:	1.52
Waste Quantity:	400
Quantity Unit:	G
Additional Code 1:	Not reported
Additional Code 2:	Not reported
Additional Code 3:	Not reported
Additional Code 4:	Not reported
Additional Code 5:	Not reported

CLOUGHERTY PACKING COMPANY (Continued) **S123614835**

Shipment Date:	20050215
Creation Date:	3/21/2006 16:53:10
Receipt Date:	20050215
Manifest ID:	24099510
Trans EPA ID:	CAD982488470
Trans Name:	SWIFT OIL & VACUUM INC
Trans 2 EPA ID:	Not reported
Trans 2 Name:	Not reported
TSDF EPA ID:	CAD099452708
Trans Name:	INDUSTRIAL SERVICE OIL CO INC
TSDF Alt EPA ID:	CAD099452708
TSDF Alt Name:	Not reported
Waste Code Description:	221 - Waste oil and mixed oil
RCRA Code:	Not reported
Meth Code:	- Not reported
Quantity Tons:	1.9
Waste Quantity:	500
Quantity Unit:	G
Additional Code 1:	Not reported
Additional Code 2:	Not reported
Additional Code 3:	Not reported
Additional Code 4:	Not reported
Additional Code 5:	Not reported

Additional Information:

Year:	2004
Gen EPA ID:	CAD982527350

Shipment Date:	20041115
Creation Date:	9/29/2005 17:03:55
Receipt Date:	20041115
Manifest ID:	24090358
Trans EPA ID:	CAD982488470
Trans Name:	SWIFT OIL & VACUUM INC
Trans 2 EPA ID:	Not reported
Trans 2 Name:	Not reported
TSDF EPA ID:	CAD099452708
Trans Name:	INDUSTRIAL SERVICE OIL CO INC
TSDF Alt EPA ID:	CAD099452708
TSDF Alt Name:	Not reported
Waste Code Description:	221 - Waste oil and mixed oil
RCRA Code:	Not reported
Meth Code:	- Not reported
Quantity Tons:	1.482
Waste Quantity:	390
Quantity Unit:	G
Additional Code 1:	Not reported
Additional Code 2:	Not reported
Additional Code 3:	Not reported
Additional Code 4:	Not reported
Additional Code 5:	Not reported

Shipment Date:	20041025
Creation Date:	12/31/2004 18:31:40
Receipt Date:	20041026
Manifest ID:	23718876
Trans EPA ID:	TXR000050930

CLOUGHERTY PACKING COMPANY (Continued) **S123614835**

Trans Name:	SAFETY-KLEEN SYSTEMS INC
Trans 2 EPA ID:	Not reported
Trans 2 Name:	Not reported
TSDF EPA ID:	CAT000613935
Trans Name:	SAFETY-KLEEN SYSTEMS INC
TSDF Alt EPA ID:	CAT000613935
TSDF Alt Name:	Not reported
Waste Code Description:	134 - Aqueous solution with <10% total organic residues
RCRA Code:	Not reported
Meth Code:	H01 - Transfer Station
Quantity Tons:	0.336
Waste Quantity:	80
Quantity Unit:	G
Additional Code 1:	Not reported
Additional Code 2:	Not reported
Additional Code 3:	Not reported
Additional Code 4:	Not reported
Additional Code 5:	Not reported
Shipment Date:	20041020
Creation Date:	9/29/2005 17:03:21
Receipt Date:	20041020
Manifest ID:	24090262
Trans EPA ID:	CAD982488470
Trans Name:	SWIFT OIL & VACUUM INC
Trans 2 EPA ID:	Not reported
Trans 2 Name:	Not reported
TSDF EPA ID:	CAD099452708
Trans Name:	INDUSTRIAL SERVICE OIL CO INC
TSDF Alt EPA ID:	CAD099452708
TSDF Alt Name:	Not reported
Waste Code Description:	221 - Waste oil and mixed oil
RCRA Code:	Not reported
Meth Code:	- Not reported
Quantity Tons:	1.52
Waste Quantity:	400
Quantity Unit:	G
Additional Code 1:	Not reported
Additional Code 2:	Not reported
Additional Code 3:	Not reported
Additional Code 4:	Not reported
Additional Code 5:	Not reported
Shipment Date:	20040804
Creation Date:	1/4/2005 18:32:14
Receipt Date:	20040805
Manifest ID:	23516532
Trans EPA ID:	TXR000050930
Trans Name:	SAFETY-KLEEN SYSTEMS INC
Trans 2 EPA ID:	Not reported
Trans 2 Name:	Not reported
TSDF EPA ID:	CAT000613935
Trans Name:	SAFETY-KLEEN SYSTEMS INC
TSDF Alt EPA ID:	CAT000613935
TSDF Alt Name:	Not reported
Waste Code Description:	134 - Aqueous solution with <10% total organic residues
RCRA Code:	Not reported

CLOUGHERTY PACKING COMPANY (Continued) **S123614835**

Meth Code:	H01 - Transfer Station
Quantity Tons:	0.168
Waste Quantity:	40
Quantity Unit:	G
Additional Code 1:	Not reported
Additional Code 2:	Not reported
Additional Code 3:	Not reported
Additional Code 4:	Not reported
Additional Code 5:	Not reported
Shipment Date:	20040804
Creation Date:	9/29/2005 17:00:27
Receipt Date:	20040804
Manifest ID:	23394758
Trans EPA ID:	CAD982488470
Trans Name:	SWIFT OIL & VACUUM INC
Trans 2 EPA ID:	Not reported
Trans 2 Name:	Not reported
TSDF EPA ID:	CAD099452708
Trans Name:	INDUSTRIAL SERVICE OIL CO INC
TSDF Alt EPA ID:	CAD099452708
TSDF Alt Name:	Not reported
Waste Code Description:	221 - Waste oil and mixed oil
RCRA Code:	Not reported
Meth Code:	- Not reported
Quantity Tons:	1.425
Waste Quantity:	375
Quantity Unit:	G
Additional Code 1:	Not reported
Additional Code 2:	Not reported
Additional Code 3:	Not reported
Additional Code 4:	Not reported
Additional Code 5:	Not reported
Shipment Date:	20040628
Creation Date:	9/29/2005 16:59:59
Receipt Date:	20040628
Manifest ID:	23394587
Trans EPA ID:	CAD982488470
Trans Name:	SWIFT OIL & VACUUM INC
Trans 2 EPA ID:	Not reported
Trans 2 Name:	Not reported
TSDF EPA ID:	CAD099452708
Trans Name:	INDUSTRIAL SERVICE OIL CO INC
TSDF Alt EPA ID:	CAD099452708
TSDF Alt Name:	Not reported
Waste Code Description:	221 - Waste oil and mixed oil
RCRA Code:	Not reported
Meth Code:	- Not reported
Quantity Tons:	2.66
Waste Quantity:	700
Quantity Unit:	G
Additional Code 1:	Not reported
Additional Code 2:	Not reported
Additional Code 3:	Not reported
Additional Code 4:	Not reported
Additional Code 5:	Not reported

CLOUGHERTY PACKING COMPANY (Continued) **S123614835**

Shipment Date:	20040614
Creation Date:	9/28/2005 17:17:03
Receipt Date:	20040614
Manifest ID:	23394503
Trans EPA ID:	CAD982488470
Trans Name:	SWIFT OIL & VACUUM INC
Trans 2 EPA ID:	Not reported
Trans 2 Name:	Not reported
TSDF EPA ID:	CAD099452708
Trans Name:	INDUSTRIAL SERVICE OIL CO INC
TSDF Alt EPA ID:	CAD099452708
TSDF Alt Name:	Not reported
Waste Code Description:	221 - Waste oil and mixed oil
RCRA Code:	Not reported
Meth Code:	- Not reported
Quantity Tons:	0.969
Waste Quantity:	255
Quantity Unit:	G
Additional Code 1:	Not reported
Additional Code 2:	Not reported
Additional Code 3:	Not reported
Additional Code 4:	Not reported
Additional Code 5:	Not reported

Shipment Date:	20040514
Creation Date:	10/15/2004 10:47:43
Receipt Date:	20040517
Manifest ID:	23502862
Trans EPA ID:	TXR000050930
Trans Name:	SAFETY-KLEEN SYSTEMS INC
Trans 2 EPA ID:	Not reported
Trans 2 Name:	Not reported
TSDF EPA ID:	CAT000613935
Trans Name:	SAFETY-KLEEN SYSTEMS INC
TSDF Alt EPA ID:	CAT000613935
TSDF Alt Name:	Not reported
Waste Code Description:	134 - Aqueous solution with <10% total organic residues
RCRA Code:	Not reported
Meth Code:	H01 - Transfer Station
Quantity Tons:	0.126
Waste Quantity:	30
Quantity Unit:	G
Additional Code 1:	Not reported
Additional Code 2:	Not reported
Additional Code 3:	Not reported
Additional Code 4:	Not reported
Additional Code 5:	Not reported

Shipment Date:	20040511
Creation Date:	9/28/2005 17:16:34
Receipt Date:	20040511
Manifest ID:	23394395
Trans EPA ID:	CAD982488470
Trans Name:	SWIFT OIL & VACUUM INC
Trans 2 EPA ID:	Not reported
Trans 2 Name:	Not reported
TSDF EPA ID:	CAD099452708

CLOUGHERTY PACKING COMPANY (Continued) **S123614835**

Trans Name:	INDUSTRIAL SERVICE OIL CO INC
TSDF Alt EPA ID:	CAD099452708
TSDF Alt Name:	Not reported
Waste Code Description:	221 - Waste oil and mixed oil
RCRA Code:	Not reported
Meth Code:	- Not reported
Quantity Tons:	1.9
Waste Quantity:	500
Quantity Unit:	G
Additional Code 1:	Not reported
Additional Code 2:	Not reported
Additional Code 3:	Not reported
Additional Code 4:	Not reported
Additional Code 5:	Not reported

Shipment Date:	20040420
Creation Date:	9/28/2005 17:16:10
Receipt Date:	20040420
Manifest ID:	23394314
Trans EPA ID:	CAD982488470
Trans Name:	SWIFT OIL & VACUUM INC
Trans 2 EPA ID:	Not reported
Trans 2 Name:	Not reported
TSDF EPA ID:	CAD099452708
Trans Name:	INDUSTRIAL SERVICE OIL CO INC
TSDF Alt EPA ID:	CAD099452708
TSDF Alt Name:	Not reported
Waste Code Description:	221 - Waste oil and mixed oil
RCRA Code:	Not reported
Meth Code:	- Not reported
Quantity Tons:	1.976
Waste Quantity:	520
Quantity Unit:	G
Additional Code 1:	Not reported
Additional Code 2:	Not reported
Additional Code 3:	Not reported
Additional Code 4:	Not reported
Additional Code 5:	Not reported

Additional Information:

Year:	2003
Gen EPA ID:	CAD982527350

Shipment Date:	20031201
Creation Date:	8/24/2004 10:00:04
Receipt Date:	20031202
Manifest ID:	23308436
Trans EPA ID:	TXR000050930
Trans Name:	SAFETY-KLEEN SYSTEMS INC
Trans 2 EPA ID:	Not reported
Trans 2 Name:	Not reported
TSDF EPA ID:	CAT000613935
Trans Name:	SAFETY-KLEEN SYSTEMS INC
TSDF Alt EPA ID:	CAT000613935
TSDF Alt Name:	Not reported
Waste Code Description:	134 - Aqueous solution with <10% total organic residues
RCRA Code:	Not reported

CLOUGHERTY PACKING COMPANY (Continued) **S123614835**

Meth Code:	H01 - Transfer Station
Quantity Tons:	0.168
Waste Quantity:	40
Quantity Unit:	G
Additional Code 1:	Not reported
Additional Code 2:	Not reported
Additional Code 3:	Not reported
Additional Code 4:	Not reported
Additional Code 5:	Not reported
Shipment Date:	20030911
Creation Date:	8/2/2004 9:38:39
Receipt Date:	20030912
Manifest ID:	22524615
Trans EPA ID:	TXR000050930
Trans Name:	Not reported
Trans 2 EPA ID:	Not reported
Trans 2 Name:	Not reported
TSDF EPA ID:	CAT000613935
Trans Name:	Not reported
TSDF Alt EPA ID:	CAT000613935
TSDF Alt Name:	Not reported
Waste Code Description:	134 - Aqueous solution with <10% total organic residues
RCRA Code:	Not reported
Meth Code:	H01 - Transfer Station
Quantity Tons:	0.21
Waste Quantity:	50
Quantity Unit:	G
Additional Code 1:	Not reported
Additional Code 2:	Not reported
Additional Code 3:	Not reported
Additional Code 4:	Not reported
Additional Code 5:	Not reported
Shipment Date:	20030620
Creation Date:	7/22/2004 7:51:02
Receipt Date:	20030620
Manifest ID:	22380499
Trans EPA ID:	TXR000050930
Trans Name:	Not reported
Trans 2 EPA ID:	Not reported
Trans 2 Name:	Not reported
TSDF EPA ID:	CAT000613935
Trans Name:	Not reported
TSDF Alt EPA ID:	CAT000613935
TSDF Alt Name:	Not reported
Waste Code Description:	134 - Aqueous solution with <10% total organic residues
RCRA Code:	Not reported
Meth Code:	H01 - Transfer Station
Quantity Tons:	0.168
Waste Quantity:	40
Quantity Unit:	G
Additional Code 1:	Not reported
Additional Code 2:	Not reported
Additional Code 3:	Not reported
Additional Code 4:	Not reported
Additional Code 5:	Not reported

CLOUGHERTY PACKING COMPANY (Continued) **S123614835**

Shipment Date:	20030328
Creation Date:	6/20/2003 18:30:47
Receipt Date:	20030328
Manifest ID:	22448136
Trans EPA ID:	TXR000050930
Trans Name:	Not reported
Trans 2 EPA ID:	Not reported
Trans 2 Name:	Not reported
TSDF EPA ID:	CAT000613935
Trans Name:	Not reported
TSDF Alt EPA ID:	CAT000613935
TSDF Alt Name:	Not reported
Waste Code Description:	134 - Aqueous solution with <10% total organic residues
RCRA Code:	Not reported
Meth Code:	H01 - Transfer Station
Quantity Tons:	0.126
Waste Quantity:	30
Quantity Unit:	G
Additional Code 1:	Not reported
Additional Code 2:	Not reported
Additional Code 3:	Not reported
Additional Code 4:	Not reported
Additional Code 5:	Not reported

Shipment Date:	20030109
Creation Date:	3/30/2003 18:31:13
Receipt Date:	20030109
Manifest ID:	22281065
Trans EPA ID:	TXR000050930
Trans Name:	Not reported
Trans 2 EPA ID:	Not reported
Trans 2 Name:	Not reported
TSDF EPA ID:	CAT000613935
Trans Name:	Not reported
TSDF Alt EPA ID:	Not reported
TSDF Alt Name:	Not reported
Waste Code Description:	134 - Aqueous solution with <10% total organic residues
RCRA Code:	Not reported
Meth Code:	H01 - Transfer Station
Quantity Tons:	0.168
Waste Quantity:	40
Quantity Unit:	G
Additional Code 1:	Not reported
Additional Code 2:	Not reported
Additional Code 3:	Not reported
Additional Code 4:	Not reported
Additional Code 5:	Not reported

Additional Information:

Year:	2002
Gen EPA ID:	CAD982527350

Shipment Date:	20020725
Creation Date:	1/21/2003 18:30:55
Receipt Date:	20020725
Manifest ID:	21742447
Trans EPA ID:	SCR000075150

CLOUGHERTY PACKING COMPANY (Continued) **S123614835**

Trans Name:	Not reported
Trans 2 EPA ID:	Not reported
Trans 2 Name:	Not reported
TSDF EPA ID:	CAT000613935
Trans Name:	Not reported
TSDF Alt EPA ID:	Not reported
TSDF Alt Name:	Not reported
Waste Code Description:	134 - Aqueous solution with <10% total organic residues
RCRA Code:	Not reported
Meth Code:	H01 - Transfer Station
Quantity Tons:	0.168
Waste Quantity:	40
Quantity Unit:	G
Additional Code 1:	Not reported
Additional Code 2:	Not reported
Additional Code 3:	Not reported
Additional Code 4:	Not reported
Additional Code 5:	Not reported

Shipment Date:	20020430
Creation Date:	7/29/2002 18:41:42
Receipt Date:	Not reported
Manifest ID:	21589426
Trans EPA ID:	SCR000075150
Trans Name:	Not reported
Trans 2 EPA ID:	Not reported
Trans 2 Name:	Not reported
TSDF EPA ID:	CAT000613935
Trans Name:	Not reported
TSDF Alt EPA ID:	Not reported
TSDF Alt Name:	Not reported
Waste Code Description:	134 - Aqueous solution with <10% total organic residues
RCRA Code:	Not reported
Meth Code:	H01 - Transfer Station
Quantity Tons:	0.126
Waste Quantity:	30
Quantity Unit:	G
Additional Code 1:	Not reported
Additional Code 2:	Not reported
Additional Code 3:	Not reported
Additional Code 4:	Not reported
Additional Code 5:	Not reported

Shipment Date:	20020205
Creation Date:	7/23/2002 18:30:21
Receipt Date:	Not reported
Manifest ID:	21489246
Trans EPA ID:	SCR000075150
Trans Name:	Not reported
Trans 2 EPA ID:	Not reported
Trans 2 Name:	Not reported
TSDF EPA ID:	CAT000613935
Trans Name:	Not reported
TSDF Alt EPA ID:	Not reported
TSDF Alt Name:	Not reported
Waste Code Description:	134 - Aqueous solution with <10% total organic residues
RCRA Code:	Not reported

CLOUGHERTY PACKING COMPANY (Continued) **S123614835**

Meth Code:	H01 - Transfer Station
Quantity Tons:	0.168
Waste Quantity:	40
Quantity Unit:	G
Additional Code 1:	Not reported
Additional Code 2:	Not reported
Additional Code 3:	Not reported
Additional Code 4:	Not reported
Additional Code 5:	Not reported

Additional Information:

Year:	2001
Gen EPA ID:	CAD982527350
Shipment Date:	20011113
Creation Date:	1/16/2002 0:00:00
Receipt Date:	20011113
Manifest ID:	21310445
Trans EPA ID:	SCR000075150
Trans Name:	Not reported
Trans 2 EPA ID:	Not reported
Trans 2 Name:	Not reported
TSDF EPA ID:	CAT000613935
Trans Name:	Not reported
TSDF Alt EPA ID:	Not reported
TSDF Alt Name:	Not reported
Waste Code Description:	134 - Aqueous solution with <10% total organic residues
RCRA Code:	D039
Meth Code:	H01 - Transfer Station
Quantity Tons:	0.1512
Waste Quantity:	36
Quantity Unit:	G
Additional Code 1:	Not reported
Additional Code 2:	Not reported
Additional Code 3:	Not reported
Additional Code 4:	Not reported
Additional Code 5:	Not reported
Shipment Date:	20010821
Creation Date:	10/23/2001 0:00:00
Receipt Date:	20010821
Manifest ID:	21110289
Trans EPA ID:	SCR000075150
Trans Name:	Not reported
Trans 2 EPA ID:	Not reported
Trans 2 Name:	Not reported
TSDF EPA ID:	CAT000613935
Trans Name:	Not reported
TSDF Alt EPA ID:	CAT000613935
TSDF Alt Name:	Not reported
Waste Code Description:	134 - Aqueous solution with <10% total organic residues
RCRA Code:	D039
Meth Code:	H01 - Transfer Station
Quantity Tons:	0.168
Waste Quantity:	40
Quantity Unit:	G
Additional Code 1:	Not reported

CLOUGHERTY PACKING COMPANY (Continued) **S123614835**

Additional Code 2:	Not reported
Additional Code 3:	Not reported
Additional Code 4:	Not reported
Additional Code 5:	Not reported
Shipment Date:	20010529
Creation Date:	7/20/2001 0:00:00
Receipt Date:	20010529
Manifest ID:	20652696
Trans EPA ID:	SCR000075150
Trans Name:	Not reported
Trans 2 EPA ID:	Not reported
Trans 2 Name:	Not reported
TSDF EPA ID:	CAT000613935
Trans Name:	Not reported
TSDF Alt EPA ID:	CAT000613935
TSDF Alt Name:	Not reported
Waste Code Description:	134 - Aqueous solution with <10% total organic residues
RCRA Code:	D039
Meth Code:	H01 - Transfer Station
Quantity Tons:	0.126
Waste Quantity:	30
Quantity Unit:	G
Additional Code 1:	Not reported
Additional Code 2:	Not reported
Additional Code 3:	Not reported
Additional Code 4:	Not reported
Additional Code 5:	Not reported
Shipment Date:	20010305
Creation Date:	4/30/2001 0:00:00
Receipt Date:	20010305
Manifest ID:	20362873
Trans EPA ID:	SCR000075150
Trans Name:	Not reported
Trans 2 EPA ID:	Not reported
Trans 2 Name:	Not reported
TSDF EPA ID:	CAT000613935
Trans Name:	Not reported
TSDF Alt EPA ID:	Not reported
TSDF Alt Name:	Not reported
Waste Code Description:	134 - Aqueous solution with <10% total organic residues
RCRA Code:	D039
Meth Code:	H01 - Transfer Station
Quantity Tons:	0.1344
Waste Quantity:	32
Quantity Unit:	G
Additional Code 1:	Not reported
Additional Code 2:	Not reported
Additional Code 3:	Not reported
Additional Code 4:	Not reported
Additional Code 5:	Not reported

Additional Information:

Year:	2000
Gen EPA ID:	CAD982527350

CLOUGHERTY PACKING COMPANY (Continued) **S123614835**

Shipment Date:	20001211
Creation Date:	2/1/2001 0:00:00
Receipt Date:	20001211
Manifest ID:	20380045
Trans EPA ID:	SCR000075150
Trans Name:	Not reported
Trans 2 EPA ID:	Not reported
Trans 2 Name:	Not reported
TSDF EPA ID:	CAT000613935
Trans Name:	Not reported
TSDF Alt EPA ID:	CAT000613935
TSDF Alt Name:	Not reported
Waste Code Description:	134 - Aqueous solution with <10% total organic residues
RCRA Code:	D039
Meth Code:	H01 - Transfer Station
Quantity Tons:	0.1176
Waste Quantity:	28
Quantity Unit:	G
Additional Code 1:	Not reported
Additional Code 2:	Not reported
Additional Code 3:	Not reported
Additional Code 4:	Not reported
Additional Code 5:	Not reported

Shipment Date:	20000922
Creation Date:	11/14/2000 0:00:00
Receipt Date:	20000922
Manifest ID:	20034031
Trans EPA ID:	SCR000075150
Trans Name:	Not reported
Trans 2 EPA ID:	Not reported
Trans 2 Name:	Not reported
TSDF EPA ID:	CAT000613935
Trans Name:	Not reported
TSDF Alt EPA ID:	Not reported
TSDF Alt Name:	Not reported
Waste Code Description:	134 - Aqueous solution with <10% total organic residues
RCRA Code:	D039
Meth Code:	H01 - Transfer Station
Quantity Tons:	0.1092
Waste Quantity:	26
Quantity Unit:	G
Additional Code 1:	Not reported
Additional Code 2:	Not reported
Additional Code 3:	Not reported
Additional Code 4:	Not reported
Additional Code 5:	Not reported

Shipment Date:	20000628
Creation Date:	8/28/2000 0:00:00
Receipt Date:	20000628
Manifest ID:	20011483
Trans EPA ID:	SCR000075150
Trans Name:	Not reported
Trans 2 EPA ID:	Not reported
Trans 2 Name:	Not reported
TSDF EPA ID:	CAT000613935

CLOUGHERTY PACKING COMPANY (Continued) **S123614835**

Trans Name:	Not reported
TSDF Alt EPA ID:	CAT000613935
TSDF Alt Name:	Not reported
Waste Code Description:	134 - Aqueous solution with <10% total organic residues
RCRA Code:	D039
Meth Code:	H01 - Transfer Station
Quantity Tons:	0.168
Waste Quantity:	40
Quantity Unit:	G
Additional Code 1:	Not reported
Additional Code 2:	Not reported
Additional Code 3:	Not reported
Additional Code 4:	Not reported
Additional Code 5:	Not reported
Shipment Date:	20000405
Creation Date:	6/21/2000 0:00:00
Receipt Date:	20000405
Manifest ID:	99848448
Trans EPA ID:	ILD984908202
Trans Name:	Not reported
Trans 2 EPA ID:	Not reported
Trans 2 Name:	Not reported
TSDF EPA ID:	CAT000613935
Trans Name:	Not reported
TSDF Alt EPA ID:	CAT000613935
TSDF Alt Name:	Not reported
Waste Code Description:	134 - Aqueous solution with <10% total organic residues
RCRA Code:	D039
Meth Code:	H01 - Transfer Station
Quantity Tons:	0.1386
Waste Quantity:	33
Quantity Unit:	G
Additional Code 1:	Not reported
Additional Code 2:	Not reported
Additional Code 3:	Not reported
Additional Code 4:	Not reported
Additional Code 5:	Not reported
Shipment Date:	20000222
Creation Date:	5/1/2000 0:00:00
Receipt Date:	20000222
Manifest ID:	99875526
Trans EPA ID:	ILD984908202
Trans Name:	Not reported
Trans 2 EPA ID:	Not reported
Trans 2 Name:	Not reported
TSDF EPA ID:	CAT000613935
Trans Name:	Not reported
TSDF Alt EPA ID:	CAT000613935
TSDF Alt Name:	Not reported
Waste Code Description:	134 - Aqueous solution with <10% total organic residues
RCRA Code:	D039
Meth Code:	H01 - Transfer Station
Quantity Tons:	0.126
Waste Quantity:	30
Quantity Unit:	G

CLOUGHERTY PACKING COMPANY (Continued) **S123614835**

Additional Code 1:	Not reported
Additional Code 2:	Not reported
Additional Code 3:	Not reported
Additional Code 4:	Not reported
Additional Code 5:	Not reported
Shipment Date:	20000112
Creation Date:	3/7/2000 0:00:00
Receipt Date:	20000112
Manifest ID:	99714828
Trans EPA ID:	ILD984908202
Trans Name:	Not reported
Trans 2 EPA ID:	Not reported
Trans 2 Name:	Not reported
TSDF EPA ID:	CAT000613935
Trans Name:	Not reported
TSDF Alt EPA ID:	CAT000613935
TSDF Alt Name:	Not reported
Waste Code Description:	134 - Aqueous solution with <10% total organic residues
RCRA Code:	D039
Meth Code:	H01 - Transfer Station
Quantity Tons:	0.189
Waste Quantity:	45
Quantity Unit:	G
Additional Code 1:	Not reported
Additional Code 2:	Not reported
Additional Code 3:	Not reported
Additional Code 4:	Not reported
Additional Code 5:	Not reported

Additional Information:

Year:	1999
Gen EPA ID:	CAD982527350
Shipment Date:	19991022
Creation Date:	1/19/2000 0:00:00
Receipt Date:	19991022
Manifest ID:	99518507
Trans EPA ID:	ILD984908202
Trans Name:	Not reported
Trans 2 EPA ID:	Not reported
Trans 2 Name:	Not reported
TSDF EPA ID:	CAT000613935
Trans Name:	Not reported
TSDF Alt EPA ID:	CAT000613935
TSDF Alt Name:	Not reported
Waste Code Description:	134 - Aqueous solution with <10% total organic residues
RCRA Code:	D039
Meth Code:	H01 - Transfer Station
Quantity Tons:	0.105
Waste Quantity:	25
Quantity Unit:	G
Additional Code 1:	Not reported
Additional Code 2:	Not reported
Additional Code 3:	Not reported
Additional Code 4:	Not reported
Additional Code 5:	Not reported

CLOUGHERTY PACKING COMPANY (Continued) **S123614835**

Shipment Date:	19990910
Creation Date:	10/27/1999 0:00:00
Receipt Date:	19990915
Manifest ID:	99499823
Trans EPA ID:	ILD984908202
Trans Name:	Not reported
Trans 2 EPA ID:	SCD987574647
Trans 2 Name:	Not reported
TSDF EPA ID:	CAT000613893
Trans Name:	Not reported
TSDF Alt EPA ID:	CAT000613893
TSDF Alt Name:	Not reported
Waste Code Description:	134 - Aqueous solution with <10% total organic residues
RCRA Code:	D039
Meth Code:	H01 - Transfer Station
Quantity Tons:	0.084
Waste Quantity:	20
Quantity Unit:	G
Additional Code 1:	Not reported
Additional Code 2:	Not reported
Additional Code 3:	Not reported
Additional Code 4:	Not reported
Additional Code 5:	Not reported

Shipment Date:	19990910
Creation Date:	11/18/1999 0:00:00
Receipt Date:	19990910
Manifest ID:	99499824
Trans EPA ID:	ILD984908202
Trans Name:	Not reported
Trans 2 EPA ID:	Not reported
Trans 2 Name:	Not reported
TSDF EPA ID:	CAT000613935
Trans Name:	Not reported
TSDF Alt EPA ID:	CAT000613935
TSDF Alt Name:	Not reported
Waste Code Description:	134 - Aqueous solution with <10% total organic residues
RCRA Code:	D039
Meth Code:	H01 - Transfer Station
Quantity Tons:	0.0714
Waste Quantity:	17
Quantity Unit:	G
Additional Code 1:	Not reported
Additional Code 2:	Not reported
Additional Code 3:	Not reported
Additional Code 4:	Not reported
Additional Code 5:	Not reported

Shipment Date:	19990730
Creation Date:	9/23/1999 0:00:00
Receipt Date:	19990730
Manifest ID:	99038659
Trans EPA ID:	ILD984908202
Trans Name:	Not reported
Trans 2 EPA ID:	Not reported
Trans 2 Name:	Not reported
TSDF EPA ID:	CAT000613935

CLOUGHERTY PACKING COMPANY (Continued) **S123614835**

Trans Name:	Not reported
TSDF Alt EPA ID:	Not reported
TSDF Alt Name:	Not reported
Waste Code Description:	134 - Aqueous solution with <10% total organic residues
RCRA Code:	D039
Meth Code:	H01 - Transfer Station
Quantity Tons:	0.0546
Waste Quantity:	13
Quantity Unit:	G
Additional Code 1:	Not reported
Additional Code 2:	Not reported
Additional Code 3:	Not reported
Additional Code 4:	Not reported
Additional Code 5:	Not reported
Shipment Date:	19990614
Creation Date:	8/16/1999 0:00:00
Receipt Date:	19990614
Manifest ID:	99230748
Trans EPA ID:	ILD984908202
Trans Name:	Not reported
Trans 2 EPA ID:	Not reported
Trans 2 Name:	Not reported
TSDF EPA ID:	CAT000613935
Trans Name:	Not reported
TSDF Alt EPA ID:	CAT000613935
TSDF Alt Name:	Not reported
Waste Code Description:	134 - Aqueous solution with <10% total organic residues
RCRA Code:	D039
Meth Code:	H01 - Transfer Station
Quantity Tons:	0.0588
Waste Quantity:	14
Quantity Unit:	G
Additional Code 1:	Not reported
Additional Code 2:	Not reported
Additional Code 3:	Not reported
Additional Code 4:	Not reported
Additional Code 5:	Not reported
Shipment Date:	19990506
Creation Date:	7/13/1999 0:00:00
Receipt Date:	19990506
Manifest ID:	98806601
Trans EPA ID:	ILD984908202
Trans Name:	Not reported
Trans 2 EPA ID:	Not reported
Trans 2 Name:	Not reported
TSDF EPA ID:	CAT000613935
Trans Name:	Not reported
TSDF Alt EPA ID:	CAT000613935
TSDF Alt Name:	Not reported
Waste Code Description:	134 - Aqueous solution with <10% total organic residues
RCRA Code:	D039
Meth Code:	H01 - Transfer Station
Quantity Tons:	0.0462
Waste Quantity:	11
Quantity Unit:	G

CLOUGHERTY PACKING COMPANY (Continued) **S123614835**

Additional Code 1:	Not reported
Additional Code 2:	Not reported
Additional Code 3:	Not reported
Additional Code 4:	Not reported
Additional Code 5:	Not reported
Shipment Date:	19990322
Creation Date:	5/17/1999 0:00:00
Receipt Date:	19990322
Manifest ID:	98703693
Trans EPA ID:	ILD984908202
Trans Name:	Not reported
Trans 2 EPA ID:	Not reported
Trans 2 Name:	Not reported
TSDF EPA ID:	CAT000613935
Trans Name:	Not reported
TSDF Alt EPA ID:	Not reported
TSDF Alt Name:	Not reported
Waste Code Description:	134 - Aqueous solution with <10% total organic residues
RCRA Code:	D039
Meth Code:	H01 - Transfer Station
Quantity Tons:	0.0588
Waste Quantity:	14
Quantity Unit:	G
Additional Code 1:	Not reported
Additional Code 2:	Not reported
Additional Code 3:	Not reported
Additional Code 4:	Not reported
Additional Code 5:	Not reported
Shipment Date:	19990210
Creation Date:	4/1/1999 0:00:00
Receipt Date:	19990210
Manifest ID:	98700327
Trans EPA ID:	ILD984908202
Trans Name:	Not reported
Trans 2 EPA ID:	Not reported
Trans 2 Name:	Not reported
TSDF EPA ID:	CAT000613935
Trans Name:	Not reported
TSDF Alt EPA ID:	Not reported
TSDF Alt Name:	Not reported
Waste Code Description:	134 - Aqueous solution with <10% total organic residues
RCRA Code:	D039
Meth Code:	H01 - Transfer Station
Quantity Tons:	0.063
Waste Quantity:	15
Quantity Unit:	G
Additional Code 1:	Not reported
Additional Code 2:	Not reported
Additional Code 3:	Not reported
Additional Code 4:	Not reported
Additional Code 5:	Not reported

Additional Information:

Year:	1998
Gen EPA ID:	CAD982527350

CLOUGHERTY PACKING COMPANY (Continued) **S123614835**

Shipment Date:	19981228
Creation Date:	2/26/1999 0:00:00
Receipt Date:	19981230
Manifest ID:	98622940
Trans EPA ID:	ILD984908202
Trans Name:	Not reported
Trans 2 EPA ID:	SCD987574647
Trans 2 Name:	Not reported
TSDF EPA ID:	CAT000613893
Trans Name:	Not reported
TSDF Alt EPA ID:	Not reported
TSDF Alt Name:	Not reported
Waste Code Description:	134 - Aqueous solution with <10% total organic residues
RCRA Code:	D006
Meth Code:	H01 - Transfer Station
Quantity Tons:	0.063
Waste Quantity:	15
Quantity Unit:	G
Additional Code 1:	Not reported
Additional Code 2:	Not reported
Additional Code 3:	Not reported
Additional Code 4:	Not reported
Additional Code 5:	Not reported

Shipment Date:	19981118
Creation Date:	1/13/1999 0:00:00
Receipt Date:	19981119
Manifest ID:	98445421
Trans EPA ID:	ILD984908202
Trans Name:	Not reported
Trans 2 EPA ID:	SCD987574647
Trans 2 Name:	Not reported
TSDF EPA ID:	CAT000613893
Trans Name:	Not reported
TSDF Alt EPA ID:	Not reported
TSDF Alt Name:	Not reported
Waste Code Description:	134 - Aqueous solution with <10% total organic residues
RCRA Code:	D006
Meth Code:	H01 - Transfer Station
Quantity Tons:	0.0588
Waste Quantity:	14
Quantity Unit:	G
Additional Code 1:	Not reported
Additional Code 2:	Not reported
Additional Code 3:	Not reported
Additional Code 4:	Not reported
Additional Code 5:	Not reported

A14
Target Property **3049 EAST VERNON AVE**
VERNON, CA

ERNS **2019260513**
N/A

Site 14 of 40 in cluster A

Actual: 207 ft.

Incident Commons:

NRC Report #:	1260513
Description of Incident:	CALLER REPORTS A RELEASE OF AN UNKNOWN AMOUNT OF ANHYDROUS AMMONIA INTO THE AIR CAUSED BY AN UNKNOWN REASON AT A FACILITY.
Type of Incident:	FIXED
Incident Cause:	UNKNOWN
Incident Date Time:	10/7/2019 16:15
Incident DTG:	OCCURRED
Incident Location:	Not reported
Loaction Address:	3049 EAST VERNON AVE
Location Street 1:	Not reported
Location Street 2:	Not reported
Location Nearest City:	VERNON
Location State:	CA
Location County:	LOS ANGELES
Location Zip:	Not reported
Distance From City:	Not reported
Distance Units:	Not reported
Direction From City:	Not reported
Lat Deg:	Not reported
Lat Min:	Not reported
Lat Sec:	Not reported
Lat Quad:	Not reported
Long Deg:	Not reported
Long Min:	Not reported
Long Sec:	Not reported
Long Quad:	Not reported
Location Section:	Not reported
Location Township:	Not reported
Location range:	Not reported
Potential Range:	N

Incidents:

Year:	2019
NRC Report #:	1260513
Aircraft Type:	Not reported
Aircraft Model:	Not reported
Aircraft ID:	Not reported
Aircraft Fuel Capacity:	Not reported
Aircraft Fuel Capacity Units:	Not reported
Aircraft Fuel on Board:	Not reported
Aircraft Fuel on Board Units:	Not reported
Aircraft Spot Number:	Not reported
Aircraft Hanger:	Not reported
Aircraft Runway Number:	Not reported
Road Mile Marker:	Not reported
Building ID:	Not reported
Type of Fixed Object:	FOOD PROCESSING PLANT
Power Generating Facility:	N
Generating Capacity:	Not reported
Type of Fuel:	Not reported
NPDES:	Not reported
NPDES Compliance:	U
Pipeline Type:	Not reported

(Continued) **2019260513**

DOT Regulated:	U
Pipeline Above Ground:	ABOVE
Exposed Underwater:	N
Pipeline Covered:	U
Railroad Hotline:	Not reported
Grade Crossing:	U
Location Subdivision:	Not reported
Railroad Milepost:	Not reported
Type Vehicle Involved:	Not reported
Crossing Device Type:	Not reported
Device Operational:	U
DOT Crossing Number:	Not reported
Brake Failure:	U
Description of Tank:	Not reported
Tank Above Ground:	ABOVE
Transportable Container:	U
Tank Regulated:	U
Tank Regulated By:	Not reported
Tank ID:	Not reported
Capacity of Tank:	Not reported
Capacity of Tank Units:	Not reported
Actual Amount:	Not reported
Actual Amount Units:	Not reported
Platform Rig Name:	Not reported
Platform Letter:	Not reported
Location Area ID:	Not reported
Location Block ID:	Not reported
OCSG Number:	Not reported
OCSP Number:	Not reported
State Lease Number:	Not reported
Pier Dock Number:	Not reported
Berth Slip Number:	Not reported
Continuous Release Type:	Not reported
Initial Continuous Release No:	Not reported
Continuous Release Permit:	Not reported
Allision:	U
Type of Structure:	Not reported
Structure Name:	Not reported
Structure Operational:	U
Airbag Deployed:	U
Date Tiem Normal Service:	Not reported
Service Disruption Time:	Not reported
Service Disruption Units:	Not reported
Transit Bus Flag:	Not reported
CR Begin Date:	Not reported
CR End Date:	Not reported
CR Change Date:	Not reported
FBI Contact:	Not reported
FBI Contact Date Time:	Not reported
Sub Part C Testing Req:	XXX
Conductor Testing:	Not reported
Engineer Testing:	Not reported
Trainman Testing:	Not reported
Yard Foreman Testing:	Not reported
RCL Operator Testing:	Not reported
Brakeman Testing:	Not reported
Train Dispatcher Testing:	Not reported

(Continued) **2019260513**

Signalman Testing:	Not reported
Other Employee Testing:	Not reported
Unknown Testing:	Not reported
Passenger Handling:	Not reported
Passenger Route:	XXX
Passenger Delay:	XXX
Year:	2019
NRC Report #:	1260513
Aircraft Type:	Not reported
Aircraft Model:	Not reported
Aircraft ID:	Not reported
Aircraft Fuel Capacity:	Not reported
Aircraft Fuel Capacity Units:	Not reported
Aircraft Fuel on Board:	Not reported
Aircraft Fuel on Board Units:	Not reported
Aircraft Spot Number:	Not reported
Aircraft Hanger:	Not reported
Aircraft Runway Number:	Not reported
Road Mile Marker:	Not reported
Building ID:	Not reported
Type of Fixed Object:	FOOD PROCESSING PLANT
Power Generating Facility:	N
Generating Capacity:	Not reported
Type of Fuel:	Not reported
NPDES:	Not reported
NPDES Compliance:	U
Pipeline Type:	Not reported
DOT Regulated:	U
Pipeline Above Ground:	ABOVE
Exposed Underwater:	N
Pipeline Covered:	U
Railroad Hotline:	Not reported
Grade Crossing:	U
Location Subdivision:	Not reported
Railroad Milepost:	Not reported
Type Vehicle Involved:	Not reported
Crossing Device Type:	Not reported
Device Operational:	U
DOT Crossing Number:	Not reported
Brake Failure:	U
Description of Tank:	Not reported
Tank Above Ground:	ABOVE
Transportable Container:	U
Tank Regulated:	U
Tank Regulated By:	Not reported
Tank ID:	Not reported
Capacity of Tank:	Not reported
Capacity of Tank Units:	Not reported
Actual Amount:	Not reported
Actual Amount Units:	Not reported
Platform Rig Name:	Not reported
Platform Letter:	Not reported
Location Area ID:	Not reported
Location Block ID:	Not reported
OCSG Number:	Not reported
OCSP Number:	Not reported

(Continued) **2019260513**

State Lease Number:	Not reported
Pier Dock Number:	Not reported
Berth Slip Number:	Not reported
Continuous Release Type:	Not reported
Initial Continuous Release No:	Not reported
Continuous Release Permit:	Not reported
Allision:	U
Type of Structure:	Not reported
Structure Name:	Not reported
Structure Operational:	U
Airbag Deployed:	U
Date Tiem Normal Service:	Not reported
Service Disruption Time:	Not reported
Service Disruption Units:	Not reported
Transit Bus Flag:	Not reported
CR Begin Date:	Not reported
CR End Date:	Not reported
CR Change Date:	Not reported
FBI Contact:	Not reported
FBI Contact Date Time:	Not reported
Sub Part C Testing Req:	XXX
Conductor Testing:	Not reported
Engineer Testing:	Not reported
Trainman Testing:	Not reported
Yard Foreman Testing:	Not reported
RCL Operator Testing:	Not reported
Brakeman Testing:	Not reported
Train Dispatcher Testing:	Not reported
Signalman Testing:	Not reported
Other Employee Testing:	Not reported
Unknown Testing:	Not reported
Passenger Handling:	Not reported
Passenger Route:	XXX
Passenger Delay:	XXX

Incident Details:

Year:	2019
NRC Report #:	1260513
Fire Involved:	N
Fire Extinguished:	U
Any Evacuations:	Y
Number Evacuated:	Not reported
Who Evacuated:	EMPLOYEES
Radius of Evacuation:	Not reported
Any Injuries:	N
Number Injured:	Not reported
Number Hospitalized:	Not reported
Any Fatalities:	N
Number Fatalities:	Not reported
Any Damages:	N
Damage Amount:	Not reported
Air Corridor Closed:	N
Air Corridor Desc:	Not reported
Air Closure Time:	Not reported
Waterway Closed:	N
Waterway Desc:	Not reported
Waterway Closure Time:	Not reported

(Continued) **2019260513**

Road Closed:	N
Road Desc:	Not reported
Road Closure Time:	Not reported
Closure Direction:	Not reported
Major Artery:	N
Track Closed:	N
Track Desc:	Not reported
Track Closure Time:	Not reported
Media Interest:	UNKNOWN
Medium Desc:	AIR
Additional Medium Info:	INSIDE THE BUILDING
Body of Water:	Not reported
Tributary of:	Not reported
Release Secured:	N
Estimated Duration of Release:	Not reported
Release rate:	Not reported
Desc Remedial Action:	CALLER REPORTS THEY ARE ATTEMPTING TO ISOLATE THE LEAK.
State Agency on Scene:	Not reported
State Agency Report Number:	Not reported
Other Agency Notified:	Not reported
Weather Conditions:	Not reported
Air Temperature:	Not reported
Wind Speed:	Not reported
Wind Direction:	Not reported
Water Supply Contaminated:	U
Sheen Size:	Not reported
Sheen Color:	Not reported
Direction of Sheen Travel:	Not reported
Sheen Odor Description:	Not reported
Wave Condition:	Not reported
Current Speed:	Not reported
Current Direction:	Not reported
Water Temperature:	Not reported
Track Close Dir:	Not reported
Empl Fatality:	Not reported
Pass Fatality:	Not reported
Community Impact:	Not reported
Wind Speed Unit:	Not reported
Employee Injuries:	Not reported
Passenger Injuries:	Not reported
Occupant Fatality:	Not reported
Current Speed Unit:	Not reported
Road Closure Units:	Not reported
Track CLosure Units:	Not reported
Sheen Size Units:	Not reported
Additional Info:	Not reported
State Agency Notified:	FD
Federal Agency Notified:	Not reported
nearest River Mile Marker:	Not reported
Sheen Size Length:	Not reported
Sheen Size Length Units:	Not reported
Sheen Size Width:	Not reported
Sheen Size Width Units:	Not reported
Offshore:	N
Duration Unit:	Not reported
Release Rate Unit:	Not reported
Release Rate Rate:	Not reported

(Continued) **2019260513**

Passengers Transferred:	NO
Year:	2019
NRC Report #:	1260513
Fire Involved:	N
Fire Extinguished:	U
Any Evacuations:	Y
Number Evacuated:	Not reported
Who Evacuated:	EMPLOYEES
Radius of Evacuation:	Not reported
Any Injuries:	N
Number Injured:	Not reported
Number Hospitalized:	Not reported
Any Fatalities:	N
Number Fatalities:	Not reported
Any Damages:	N
Damage Amount:	Not reported
Air Corridor Closed:	N
Air Corridor Desc:	Not reported
Air Closure Time:	Not reported
Waterway Closed:	N
Waterway Desc:	Not reported
Waterway Closure Time:	Not reported
Road Closed:	N
Road Desc:	Not reported
Road Closure Time:	Not reported
Closure Direction:	Not reported
Major Artery:	N
Track Closed:	N
Track Desc:	Not reported
Track Closure Time:	Not reported
Media Interest:	UNKNOWN
Medium Desc:	AIR
Additional Medium Info:	INSIDE THE BUILDING
Body of Water:	Not reported
Tributary of:	Not reported
Release Secured:	N
Estimated Duration of Release:	Not reported
Release rate:	Not reported
Desc Remedial Action:	CALLER REPORTS THEY ARE ATTEMPTING TO ISOLATE THE LEAK.
State Agency on Scene:	Not reported
State Agency Report Number:	Not reported
Other Agency Notified:	Not reported
Weather Conditions:	Not reported
Air Temperature:	Not reported
Wind Speed:	Not reported
Wind Direction:	Not reported
Water Supply Contaminated:	U
Sheen Size:	Not reported
Sheen Color:	Not reported
Direction of Sheen Travel:	Not reported
Sheen Odor Description:	Not reported
Wave Condition:	Not reported
Current Speed:	Not reported
Current Direction:	Not reported
Water Temperature:	Not reported
Track Close Dir:	Not reported

(Continued) **2019260513**

Empl Fatality:	Not reported
Pass Fatality:	Not reported
Community Impact:	Not reported
Wind Speed Unit:	Not reported
Employee Injuries:	Not reported
Passenger Injuries:	Not reported
Occupant Fatality:	Not reported
Current Speed Unit:	Not reported
Road Closure Units:	Not reported
Track CLosure Units:	Not reported
Sheen Size Units:	Not reported
Additional Info:	Not reported
State Agency Notified:	FD
Federal Agency Notified:	Not reported
nearest River Mile Marker:	Not reported
Sheen Size Length:	Not reported
Sheen Size Length Units:	Not reported
Sheen Size Width:	Not reported
Sheen Size Width Units:	Not reported
Offshore:	N
Duration Unit:	Not reported
Release Rate Unit:	Not reported
Release Rate Rate:	Not reported
Passengers Transferred:	NO

Calls:

Year:	2019
NRC Report #:	1260513
Site ID:	20191260513
Date Time Received:	2019-10-07 19:27:00
Date Time Complete:	2019-10-07 19:34:00
Call Type:	INC
Responsible Company:	SMITHFIELD
Responsible Org Type:	PRIVATE ENTERPRISE
Responsible City:	VERNON
Responsible State:	CA
Responsible Zip:	Not reported
On Behalf:	Not reported
Source:	TELEPHONE

Year:	2019
NRC Report #:	1260513
Site ID:	20191260513
Date Time Received:	2019-10-07 19:27:00
Date Time Complete:	2019-10-07 19:34:00
Call Type:	INC
Responsible Company:	SMITHFIELD
Responsible Org Type:	PRIVATE ENTERPRISE
Responsible City:	VERNON
Responsible State:	CA
Responsible Zip:	Not reported
On Behalf:	Not reported
Source:	TELEPHONE

Material Involved:

Year:	2019

(Continued) **2019260513**

NRC Report #:	1260513
Chris Code:	AMA
Case Number:	007664-41-7
UN Number:	Not reported
Amount of Material:	0
Unit of Measure:	UNKNOWN AMOUNT
Name of Material:	AMMONIA, ANHYDROUS
If Reached Water:	NO
Amount in Water:	Not reported
Unit of Measure Reach Water:	Not reported

Year:	2019
NRC Report #:	1260513
Chris Code:	AMA
Case Number:	007664-41-7
UN Number:	Not reported
Amount of Material:	0
Unit of Measure:	UNKNOWN AMOUNT
Name of Material:	AMMONIA, ANHYDROUS
If Reached Water:	NO
Amount in Water:	Not reported
Unit of Measure Reach Water:	Not reported

NRC Report #:	1260513
Description of Incident:	CALLER REPORTS A RELEASE OF AN UNKNOWN AMOUNT OF ANHYDROUS AMMONIA INTO THE AIR CAUSED BY AN UNKNOWN REASON AT A FACILITY.
Type of Incident:	FIXED
Incident Cause:	UNKNOWN
Incident Date Time:	10/7/2019 16:15
Incident DTG:	OCCURRED
Incident Location:	Not reported
Loaction Address:	3049 EAST VERNON AVE
Location Street 1:	Not reported
Location Street 2:	Not reported
Location Nearest City:	VERNON
Location State:	CA
Location County:	LOS ANGELES
Location Zip:	Not reported
Distance From City:	Not reported
Distance Units:	Not reported
Direction From City:	Not reported
Lat Deg:	Not reported
Lat Min:	Not reported
Lat Sec:	Not reported
Lat Quad:	Not reported
Long Deg:	Not reported
Long Min:	Not reported
Long Sec:	Not reported
Long Quad:	Not reported
Location Section:	Not reported
Location Township:	Not reported
Location range:	Not reported
Potential Range:	N

Incidents:

Year:	2019
NRC Report #:	1260513

(Continued) **2019260513**

Aircraft Type:	Not reported
Aircraft Model:	Not reported
Aircraft ID:	Not reported
Aircraft Fuel Capacity:	Not reported
Aircraft Fuel Capacity Units:	Not reported
Aircraft Fuel on Board:	Not reported
Aircraft Fuel on Board Units:	Not reported
Aircraft Spot Number:	Not reported
Aircraft Hanger:	Not reported
Aircraft Runway Number:	Not reported
Road Mile Marker:	Not reported
Building ID:	Not reported
Type of Fixed Object:	FOOD PROCESSING PLANT
Power Generating Facility:	N
Generating Capacity:	Not reported
Type of Fuel:	Not reported
NPDES:	Not reported
NPDES Compliance:	U
Pipeline Type:	Not reported
DOT Regulated:	U
Pipeline Above Ground:	ABOVE
Exposed Underwater:	N
Pipeline Covered:	U
Railroad Hotline:	Not reported
Grade Crossing:	U
Location Subdivision:	Not reported
Railroad Milepost:	Not reported
Type Vehicle Involved:	Not reported
Crossing Device Type:	Not reported
Device Operational:	U
DOT Crossing Number:	Not reported
Brake Failure:	U
Description of Tank:	Not reported
Tank Above Ground:	ABOVE
Transportable Container:	U
Tank Regulated:	U
Tank Regulated By:	Not reported
Tank ID:	Not reported
Capacity of Tank:	Not reported
Capacity of Tank Units:	Not reported
Actual Amount:	Not reported
Actual Amount Units:	Not reported
Platform Rig Name:	Not reported
Platform Letter:	Not reported
Location Area ID:	Not reported
Location Block ID:	Not reported
OCSG Number:	Not reported
OCSP Number:	Not reported
State Lease Number:	Not reported
Pier Dock Number:	Not reported
Berth Slip Number:	Not reported
Continuous Release Type:	Not reported
Initial Continuous Release No:	Not reported
Continuous Release Permit:	Not reported
Allision:	U
Type of Structure:	Not reported
Structure Name:	Not reported

(Continued) **2019260513**

Structure Operational:	U
Airbag Deployed:	U
Date Tiem Normal Service:	Not reported
Service Disruption Time:	Not reported
Service Disruption Units:	Not reported
Transit Bus Flag:	Not reported
CR Begin Date:	Not reported
CR End Date:	Not reported
CR Change Date:	Not reported
FBI Contact:	Not reported
FBI Contact Date Time:	Not reported
Sub Part C Testing Req:	XXX
Conductor Testing:	Not reported
Engineer Testing:	Not reported
Trainman Testing:	Not reported
Yard Foreman Testing:	Not reported
RCL Operator Testing:	Not reported
Brakeman Testing:	Not reported
Train Dispatcher Testing:	Not reported
Signalman Testing:	Not reported
Other Employee Testing:	Not reported
Unknown Testing:	Not reported
Passenger Handling:	Not reported
Passenger Route:	XXX
Passenger Delay:	XXX

Year:	2019
NRC Report #:	1260513
Aircraft Type:	Not reported
Aircraft Model:	Not reported
Aircraft ID:	Not reported
Aircraft Fuel Capacity:	Not reported
Aircraft Fuel Capacity Units:	Not reported
Aircraft Fuel on Board:	Not reported
Aircraft Fuel on Board Units:	Not reported
Aircraft Spot Number:	Not reported
Aircraft Hanger:	Not reported
Aircraft Runway Number:	Not reported
Road Mile Marker:	Not reported
Building ID:	Not reported
Type of Fixed Object:	FOOD PROCESSING PLANT
Power Generating Facility:	N
Generating Capacity:	Not reported
Type of Fuel:	Not reported
NPDES:	Not reported
NPDES Compliance:	U
Pipeline Type:	Not reported
DOT Regulated:	U
Pipeline Above Ground:	ABOVE
Exposed Underwater:	N
Pipeline Covered:	U
Railroad Hotline:	Not reported
Grade Crossing:	U
Location Subdivision:	Not reported
Railroad Milepost:	Not reported
Type Vehicle Involved:	Not reported
Crossing Device Type:	Not reported

(Continued) **2019260513**

Device Operational:	U
DOT Crossing Number:	Not reported
Brake Failure:	U
Description of Tank:	Not reported
Tank Above Ground:	ABOVE
Transportable Container:	U
Tank Regulated:	U
Tank Regulated By:	Not reported
Tank ID:	Not reported
Capacity of Tank:	Not reported
Capacity of Tank Units:	Not reported
Actual Amount:	Not reported
Actual Amount Units:	Not reported
Platform Rig Name:	Not reported
Platform Letter:	Not reported
Location Area ID:	Not reported
Location Block ID:	Not reported
OCSG Number:	Not reported
OCSP Number:	Not reported
State Lease Number:	Not reported
Pier Dock Number:	Not reported
Berth Slip Number:	Not reported
Continuous Release Type:	Not reported
Initial Continuous Release No:	Not reported
Continuous Release Permit:	Not reported
Allision:	U
Type of Structure:	Not reported
Structure Name:	Not reported
Structure Operational:	U
Airbag Deployed:	U
Date Tiem Normal Service:	Not reported
Service Disruption Time:	Not reported
Service Disruption Units:	Not reported
Transit Bus Flag:	Not reported
CR Begin Date:	Not reported
CR End Date:	Not reported
CR Change Date:	Not reported
FBI Contact:	Not reported
FBI Contact Date Time:	Not reported
Sub Part C Testing Req:	XXX
Conductor Testing:	Not reported
Engineer Testing:	Not reported
Trainman Testing:	Not reported
Yard Foreman Testing:	Not reported
RCL Operator Testing:	Not reported
Brakeman Testing:	Not reported
Train Dispatcher Testing:	Not reported
Signalman Testing:	Not reported
Other Employee Testing:	Not reported
Unknown Testing:	Not reported
Passenger Handling:	Not reported
Passenger Route:	XXX
Passenger Delay:	XXX

Incident Details:

Year:	2019
NRC Report #:	1260513

(Continued) **2019260513**

Fire Involved:	N
Fire Extinguished:	U
Any Evacuations:	Y
Number Evacuated:	Not reported
Who Evacuated:	EMPLOYEES
Radius of Evacuation:	Not reported
Any Injuries:	N
Number Injured:	Not reported
Number Hospitalized:	Not reported
Any Fatalities:	N
Number Fatalities:	Not reported
Any Damages:	N
Damage Amount:	Not reported
Air Corridor Closed:	N
Air Corridor Desc:	Not reported
Air Closure Time:	Not reported
Waterway Closed:	N
Waterway Desc:	Not reported
Waterway Closure Time:	Not reported
Road Closed:	N
Road Desc:	Not reported
Road Closure Time:	Not reported
Closure Direction:	Not reported
Major Artery:	N
Track Closed:	N
Track Desc:	Not reported
Track Closure Time:	Not reported
Media Interest:	UNKNOWN
Medium Desc:	AIR
Additional Medium Info:	INSIDE THE BUILDING
Body of Water:	Not reported
Tributary of:	Not reported
Release Secured:	N
Estimated Duration of Release:	Not reported
Release rate:	Not reported
Desc Remedial Action:	CALLER REPORTS THEY ARE ATTEMPTING TO ISOLATE THE LEAK.
State Agency on Scene:	Not reported
State Agency Report Number:	Not reported
Other Agency Notified:	Not reported
Weather Conditions:	Not reported
Air Temperature:	Not reported
Wind Speed:	Not reported
Wind Direction:	Not reported
Water Supply Contaminated:	U
Sheen Size:	Not reported
Sheen Color:	Not reported
Direction of Sheen Travel:	Not reported
Sheen Odor Description:	Not reported
Wave Condition:	Not reported
Current Speed:	Not reported
Current Direction:	Not reported
Water Temperature:	Not reported
Track Close Dir:	Not reported
Empl Fatality:	Not reported
Pass Fatality:	Not reported
Community Impact:	Not reported
Wind Speed Unit:	Not reported

(Continued) **2019260513**

Employee Injuries:	Not reported
Passenger Injuries:	Not reported
Occupant Fatality:	Not reported
Current Speed Unit:	Not reported
Road Closure Units:	Not reported
Track CLosure Units:	Not reported
Sheen Size Units:	Not reported
Additional Info:	Not reported
State Agency Notified:	FD
Federal Agency Notified:	Not reported
nearest River Mile Marker:	Not reported
Sheen Size Length:	Not reported
Sheen Size Length Units:	Not reported
Sheen Size Width:	Not reported
Sheen Size Width Units:	Not reported
Offshore:	N
Duration Unit:	Not reported
Release Rate Unit:	Not reported
Release Rate Rate:	Not reported
Passengers Transferred:	NO
Year:	2019
NRC Report #:	1260513
Fire Involved:	N
Fire Extinguished:	U
Any Evacuations:	Y
Number Evacuated:	Not reported
Who Evacuated:	EMPLOYEES
Radius of Evacuation:	Not reported
Any Injuries:	N
Number Injured:	Not reported
Number Hospitalized:	Not reported
Any Fatalities:	N
Number Fatalities:	Not reported
Any Damages:	N
Damage Amount:	Not reported
Air Corridor Closed:	N
Air Corridor Desc:	Not reported
Air Closure Time:	Not reported
Waterway Closed:	N
Waterway Desc:	Not reported
Waterway Closure Time:	Not reported
Road Closed:	N
Road Desc:	Not reported
Road Closure Time:	Not reported
Closure Direction:	Not reported
Major Artery:	N
Track Closed:	N
Track Desc:	Not reported
Track Closure Time:	Not reported
Media Interest:	UNKNOWN
Medium Desc:	AIR
Additional Medium Info:	INSIDE THE BUILDING
Body of Water:	Not reported
Tributary of:	Not reported
Release Secured:	N
Estimated Duration of Release:	Not reported

(Continued) **2019260513**

Release rate:	Not reported
Desc Remedial Action:	CALLER REPORTS THEY ARE ATTEMPTING TO ISOLATE THE LEAK.
State Agency on Scene:	Not reported
State Agency Report Number:	Not reported
Other Agency Notified:	Not reported
Weather Conditions:	Not reported
Air Temperature:	Not reported
Wind Speed:	Not reported
Wind Direction:	Not reported
Water Supply Contaminated:	U
Sheen Size:	Not reported
Sheen Color:	Not reported
Direction of Sheen Travel:	Not reported
Sheen Odor Description:	Not reported
Wave Condition:	Not reported
Current Speed:	Not reported
Current Direction:	Not reported
Water Temperature:	Not reported
Track Close Dir:	Not reported
Empl Fatality:	Not reported
Pass Fatality:	Not reported
Community Impact:	Not reported
Wind Speed Unit:	Not reported
Employee Injuries:	Not reported
Passenger Injuries:	Not reported
Occupant Fatality:	Not reported
Current Speed Unit:	Not reported
Road Closure Units:	Not reported
Track CLosure Units:	Not reported
Sheen Size Units:	Not reported
Additional Info:	Not reported
State Agency Notified:	FD
Federal Agency Notified:	Not reported
nearest River Mile Marker:	Not reported
Sheen Size Length:	Not reported
Sheen Size Length Units:	Not reported
Sheen Size Width:	Not reported
Sheen Size Width Units:	Not reported
Offshore:	N
Duration Unit:	Not reported
Release Rate Unit:	Not reported
Release Rate Rate:	Not reported
Passengers Transferred:	NO

Calls:

Year:	2019
NRC Report #:	1260513
Site ID:	20191260513
Date Time Received:	2019-10-07 19:27:00
Date Time Complete:	2019-10-07 19:34:00
Call Type:	INC
Responsible Company:	SMITHFIELD
Responsible Org Type:	PRIVATE ENTERPRISE
Responsible City:	VERNON
Responsible State:	CA
Responsible Zip:	Not reported
On Behalf:	Not reported

(Continued) **2019260513**

Source: TELEPHONE

Year: 2019
NRC Report #: 1260513
Site ID: 20191260513
Date Time Received: 2019-10-07 19:27:00
Date Time Complete: 2019-10-07 19:34:00
Call Type: INC
Responsible Company: SMITHFIELD
Responsible Org Type: PRIVATE ENTERPRISE
Responsible City: VERNON
Responsible State: CA
Responsible Zip: Not reported
On Behalf: Not reported
Source: TELEPHONE

Material Involved:
Year: 2019
NRC Report #: 1260513
Chris Code: AMA
Case Number: 007664-41-7
UN Number: Not reported
Amount of Material: 0
Unit of Measure: UNKNOWN AMOUNT
Name of Material: AMMONIA, ANHYDROUS
If Reached Water: NO
Amount in Water: Not reported
Unit of Measure Reach Water: Not reported

Year: 2019
NRC Report #: 1260513
Chris Code: AMA
Case Number: 007664-41-7
UN Number: Not reported
Amount of Material: 0
Unit of Measure: UNKNOWN AMOUNT
Name of Material: AMMONIA, ANHYDROUS
If Reached Water: NO
Amount in Water: Not reported
Unit of Measure Reach Water: Not reported

A15 **SMITHFIELD PACKAGED MEATS CORP.** **RMP** **1026000124**
Target **3049 E VERNON AVE** **FINDS** **N/A**
Property **LOS ANGELES, CA 90058**

Site 15 of 40 in cluster A

Actual: **207 ft.**

RMP:
Facility ID: 1000078741
Name: SMITHFIELD PACKAGED MEATS CORP.
Address: 3049 E. VERNON AVE.
Address 2: 3163 E. VERNON AVE.
City,State,Zip: LOS ANGELES, CA 90058
LEPC city: California Region 1 LEPC
Facility decimal latitude: 34.006896
Facility decimal longitude: -118.219602

SMITHFIELD PACKAGED MEATS CORP. (Continued) **1026000124**

Is facility in county box:	T
LatLong method:	I4
LatLong description:	PG
Home page web address:	
Facility telephone:	3235834621
Facility email:	Not reported
Facility DUNS #:	8287534
Parents name:	United Global Foods (US) Holdings, Inc.
Partners name:	Not reported
Parents DUNS #:	Not reported
Partners DUNS #:	Not reported
Operators name:	Smithfield Packaged Meats Corp.
Operators telephone:	7573653000
Operators address:	200 Commerce Street
Operators City,St,Zip:	Smithfield, VA 23430
RMP implementation contact:	Greg Hernandez
RMP contact title:	Plant Manager
Emergency contact:	Leandro Guardado
Emergency contact title:	PSM Coordinator
Emergency contact telephone:	8184034343
24 hour emergency telephone:	8184034343
Emergency contact ext/pin #:	Not reported
Number of full time employees:	1810
EPA ID:	CAL000293554
Facility ID provided by CEPPO:	100000133125
Is facility covered by OSHA PSM:	T
Is facility covered by EPCRA 302:	T
Is fac. covered by CAA Title V 112(2):	T
Clean air op. permit/State ID:	16978
Last safety insp. dat:	2019-04-30 00:00:00
Inspected by:	City of Vernon Health & Environmental Control
Is it OSHA approved with star/merit ranking:	False
Will RMP involve predictive filing:	False
Submission type:	Resubmission
RMP description:	Not reported
Facility has no accident hist. recs:	False
Foreign owner's address:	Not reported
Foreign owner's zip:	Not reported
Foreign owner's country:	Not reported
Claim # of employees as CBI:	False
Date RMP accepted by EPA:	2022-05-30 00:00:00
Date of error Report:	Not reported
Date RMP received:	2019-05-20 00:00:00
Does RMP contain graphics files:	False
Does RMP contain attachments:	False
Was certification letter received:	True
RMP submission method:	RMP*eSubmit
Does RMP contain CBI substantiation:	False
Does RMP contain electronic waiver:	False
Date RMP postmarked:	2019-05-20 00:00:00
Is RMP complete:	True
Date of de-registration:	2023-03-22 00:00:00
Date de-registration is effective:	2023-03-06 00:00:00
Aniversary date:	2024-05-20 00:00:00
Does RMP contain CBI data:	False
Does RMP contain unsanitized CBI version:	False

SMITHFIELD PACKAGED MEATS CORP. (Continued) **1026000124**

RMP version #:	1.0
FRS latitude:	34.007246000000002
FRS longitude:	-118.21929
FRS Description:	PLANT ENTRANCE (GENERAL)
FRS Method:	INTERPOLATION - DIGITAL MAP SRCE (TIGER)

Emergency Responses:

ER plan most recent review date:	2018-01-29 00:00:00
ER plan most recent employee training date:	2019-01-18 00:00:00
Local agency coordinating ER plan:	Vernon Fire Department
Telephone of the coordinating local agency:	3238261461
Federal regulation:	True
OSHA 1910 120:	True
SPCC:	False
RCRA:	False
OPA 90:	False
EPCRA:	True
Other Regulations:	CalARP

Processes:

Process ID:	1000098218
Optional facility description:	Anhydrous Ammonia
Program level:	3
Record contains CBI data:	False

Process NAICS:

NAICS code description:	Refrigerated Warehousing and Storage Facilities
NAICS code description:	Animal Slaughtering and Processing

Prevention Program 3:

Safety review date:	2019-05-01 00:00:00
Most recent PHA date:	2018-12-06 00:00:00
Process Hazard Analysis:	What if checklist
Expected PHA changes completion date:	2019-12-06 00:00:00
Major Hazard:	Toxic Release, Fire, Explosion, Overpressurization, Corrosion, Overfilling, Equipment failure, Cooling loss, Earthquake
Process Control:	Vents, Relief valves, Check valves, Manual shutoffs, Automatic shutoffs, Interlocks, Alarms, Keyed bypass, Emergency power, Backup pump, Grounding equipment, Inhibitor addition, Excess flow device, Purge system, Float switches, vessel level probes, 3 way valves, solenoid valves, hand expansion valves, pressure regulator, and multi-valve platform.
Mitigation Systems:	Sprinkler system, Fire walls, Enclosure, Diffusion Tank, internal relief
Monitoring/Detection:	Process area detector, Perimeter monitors
Changes since the last process hazard analysis:	Chemical increase, Install process control, Install process detection, Install mitigation systems, Installed new evaporator, vessel, control valve, updated PSI, valve and pipe tag.
Most recent review of op. procedures:	2019-04-18 00:00:00
Most recent training progs review/update:	2019-04-15 00:00:00
Training:	Classroom
Competency testing:	Written test, Oral test, Demonstration, Observation
Most recent maintenance review date:	2019-04-24 00:00:00
Most recent equipment inspection date:	2019-04-24 00:00:00
Equipment tested:	Ham Slice Condensers
Most recent changes by mgmt:	2019-05-02 00:00:00

SMITHFIELD PACKAGED MEATS CORP. (Continued) **1026000124**

Date of most recent review/update:	2017-04-06 00:00:00
Date of pre-start review:	2019-04-16 00:00:00
Most recent compliance audit date:	2019-01-29 00:00:00
Expected date of audit completion:	2020-01-29 00:00:00
Most recent incident investigation:	2013-10-30 00:00:00
Expected date of investigation changes:	2013-11-08 00:00:00
Date of participation plan review:	2019-04-01 00:00:00
Date of hot work permit review:	2017-10-24 00:00:00
Date of contractor safety review:	2019-03-14 00:00:00
Date of contractor safety eval. review:	2018-11-01 00:00:00
Record has CBI data:	False

Process Chemicals:

Chemical name:	Ammonia (anhydrous)
Process Chemicals qty in lbs:	236556

FINDS:
Registry ID: 110070622612

Click Here for FRS Facility Detail Report:

Environmental Interest/Information System:
ALLOWS PERMITTING AUTHORITIES TO SUBMIT NEW SOURCE REVIEW (NSR) AND TITLE V PERMIT ACTIONS TO EPA FOR REVIEW.
Registry ID: 110070920684

Click Here for FRS Facility Detail Report:

Environmental Interest/Information System:
ALLOWS PERMITTING AUTHORITIES TO SUBMIT NEW SOURCE REVIEW (NSR) AND TITLE V PERMIT ACTIONS TO EPA FOR REVIEW.
THE EMISSION INVENTORY SYSTEM (EIS) MAINTAINS AN INVENTORY OF LARGE STATIONARY SOURCES AND VOLUNTARILY-REPORTED SMALLER SOURCES OF AIR POINT POLLUTANT EMITTERS. IT CONTAINS INFORMATION ABOUT FACILITY SITES AND THEIR PHYSICAL LOCATION, EMISSIONS UNITS, EMISSIONS PROCESSES, RELEASE POINTS, CONTROL APPROACHES, AND REGULATIONS. FACILITY INVENTORY DATA ARE KEPT SEPARATE FROM THE EMISSIONS DATA AND HAVE STABLE IDENTIFIERS TO IMPROVE CONTINUITY FROM YEAR TO YEAR AND TO HELP IDENTIFY DUPLICATE OR MISSING FACILITIES

Click this hyperlink while viewing on your computer to access additional FINDS: detail in the EDR Site Report.

A16
Target Property

FARMER JOHN
3049 E VERNON AVE
LOS ANGELES, CA 90058

RCRA-SQG **1004676542**
US AIRS **CAR000086561**
CA HWTS
CA HAZNET

Site 16 of 40 in cluster A

Actual: 207 ft.

RCRA Listings:

Date Form Received by Agency:	20001113
Handler Name:	Farmer John
Handler Address:	3049 E Vernon Ave
Handler City,State,Zip:	LOS ANGELES, CA 90058
EPA ID:	CAR000086561
Contact Name:	MIKE OLIVER
Contact Address:	3049 E VERNON AVE

FARMER JOHN (Continued) **1004676542**

Contact City,State,Zip:	LOS ANGELES, CA 90058
Contact Telephone:	323-583-4621
Contact Fax:	Not reported
Contact Email:	Not reported
Contact Title:	Not reported
EPA Region:	09
Land Type:	Private
Federal Waste Generator Description:	Small Quantity Generator
Non-Notifier:	Not reported
Biennial Report Cycle:	Not reported
Accessibility:	Not reported
Active Site Indicator:	Handler Activities
State District Owner:	Not reported
State District:	Not reported
Mailing Address:	3049 E VERNON AVE
Mailing City,State,Zip:	LOS ANGELES, CA 90058
Owner Name:	Clougherty Packing
Owner Type:	Private
Operator Name:	Not reported
Operator Type:	Not reported
Short-Term Generator Activity:	No
Importer Activity:	No
Mixed Waste Generator:	No
Transporter Activity:	No
Transfer Facility Activity:	No
Recycler Activity with Storage:	No
Small Quantity On-Site Burner Exemption:	No
Smelting Melting and Refining Furnace Exemption:	No
Underground Injection Control:	No
Off-Site Waste Receipt:	No
Universal Waste Indicator:	No
Universal Waste Destination Facility:	No
Federal Universal Waste:	No
Active Site State-Reg Handler:	---
Federal Facility Indicator:	Not reported
Hazardous Secondary Material Indicator:	N
Sub-Part K Indicator:	Not reported
2018 GPRA Permit Baseline:	Not on the Baseline
2018 GPRA Renewals Baseline:	Not on the Baseline
202 GPRA Corrective Action Baseline:	No
Subject to Corrective Action Universe:	No
Non-TSDFs Where RCRA CA has Been Imposed Universe:	No
Corrective Action Priority Ranking:	No NCAPS ranking
Environmental Control Indicator:	No
Institutional Control Indicator:	No
Human Exposure Controls Indicator:	N/A
Groundwater Controls Indicator:	N/A
Significant Non-Complier Universe:	No
Unaddressed Significant Non-Complier Universe:	No
Addressed Significant Non-Complier Universe:	No
Significant Non-Complier With a Compliance Schedule Universe:	No
Financial Assurance Required:	Not reported
Handler Date of Last Change:	20021007
Recognized Trader-Importer:	No
Recognized Trader-Exporter:	No
Importer of Spent Lead Acid Batteries:	No
Exporter of Spent Lead Acid Batteries:	No

FARMER JOHN (Continued) **1004676542**

Recycler Activity Without Storage: No
Manifest Broker: No
Sub-Part P Indicator: No

Hazardous Waste Summary:
Waste Code: D001
Waste Description: Ignitable Waste

Waste Code: D002
Waste Description: Corrosive Waste

Handler - Owner Operator:
Owner/Operator Indicator: Owner
Owner/Operator Name: CLOUGHERTY PACKING
Legal Status: Private
Date Became Current: Not reported
Date Ended Current: Not reported
Owner/Operator Address: 3049 E VERNON AVE
Owner/Operator City,State,Zip: LOS ANGELES, CA 90058
Owner/Operator Telephone: 323-583-4621
Owner/Operator Telephone Ext: Not reported
Owner/Operator Fax: Not reported
Owner/Operator Email: Not reported

Historic Generators:
Receive Date: 20001113
Handler Name: FARMER JOHN
Federal Waste Generator Description: Small Quantity Generator
State District Owner: Not reported
Large Quantity Handler of Universal Waste: No
Recognized Trader Importer: No
Recognized Trader Exporter: No
Spent Lead Acid Battery Importer: No
Spent Lead Acid Battery Exporter: No
Current Record: Yes
Non Storage Recycler Activity: Not reported
Electronic Manifest Broker: Not reported

List of NAICS Codes and Descriptions:
NAICS Codes: No NAICS Codes Found

Facility Has Received Notices of Violations:
Violations: No Violations Found

Evaluation Action Summary:
Evaluations: No Evaluations Found

US AIRS (AFS):
Region Code: 09
County Code: CA037
Programmatic ID: AIR CASCA00006037C0357
Facility Registry ID: 110000497917

FARMER JOHN (Continued) **1004676542**

D and B Number: Not reported
Facility Site Name: CLOUGHERTY PACKING LLC-HORMEL FOODS CORP
Primary SIC Code: 2011
NAICS Code: 311611
Default Air Classification Code: MAJ
Facility Type of Ownership Code: POF
Air CMS Category Code: TVM
HPV Status: Not reported

US AIRS (AFS):
Region Code: 09
Programmatic ID: AIR CASCA00006037C0357
Facility Registry ID: 110000497917
Air Operating Status Code: OPR
Default Air Classification Code: MAJ

Air Program: State Implementation Plan for National Primary and Secondary Ambient Air Quality Standards
Activity Date: 2016-08-12 00:00:00
Activity Status Date: 2016-08-24 13:07:13
Activity Group: Compliance Monitoring
Activity Type: Inspection/Evaluation
Activity Status: Active

Air Program: Title V Permits
Activity Date: 2016-08-12 00:00:00
Activity Status Date: 2016-09-28 12:36:04
Activity Group: Compliance Monitoring
Activity Type: Inspection/Evaluation
Activity Status: Active

Air Program: Title V Permits
Activity Date: 2016-08-12 00:00:00
Activity Status Date: 2016-08-24 13:07:13
Activity Group: Compliance Monitoring
Activity Type: Inspection/Evaluation
Activity Status: Active

Air Program: State Implementation Plan for National Primary and Secondary Ambient Air Quality Standards
Activity Date: 2015-11-06 00:00:00
Activity Status Date: 2015-11-18 17:57:54
Activity Group: Compliance Monitoring
Activity Type: Inspection/Evaluation
Activity Status: Active

Air Program: State Implementation Plan for National Primary and Secondary Ambient Air Quality Standards
Activity Date: 2015-11-06 00:00:00
Activity Status Date: 2015-11-18 18:05:36
Activity Group: Compliance Monitoring
Activity Type: Inspection/Evaluation
Activity Status: Active

Air Program: Title V Permits
Activity Date: 2015-11-06 00:00:00
Activity Status Date: 2015-11-18 17:57:54
Activity Group: Compliance Monitoring
Activity Type: Inspection/Evaluation
Activity Status: Active

FARMER JOHN (Continued) **1004676542**

Air Program: Title V Permits
Activity Date: 2015-11-06 00:00:00
Activity Status Date: 2015-11-18 18:05:36
Activity Group: Compliance Monitoring
Activity Type: Inspection/Evaluation
Activity Status: Active

Air Program: Title V Permits
Activity Date: 2015-08-25 00:00:00
Activity Status Date: Not reported
Activity Group: Compliance Monitoring
Activity Type: Inspection/Evaluation
Activity Status: Not reported

Air Program: Title V Permits
Activity Date: 2015-03-04 00:00:00
Activity Status Date: 2015-11-18 18:01:15
Activity Group: Compliance Monitoring
Activity Type: Inspection/Evaluation
Activity Status: Active

Air Program: Title V Permits
Activity Date: 2015-03-03 00:00:00
Activity Status Date: 2015-11-18 17:59:58
Activity Group: Compliance Monitoring
Activity Type: Inspection/Evaluation
Activity Status: Active

Air Program: State Implementation Plan for National Primary and Secondary Ambient Air Quality Standards
Activity Date: 2014-12-30 00:00:00
Activity Status Date: 2015-01-13 12:29:33
Activity Group: Compliance Monitoring
Activity Type: Inspection/Evaluation
Activity Status: Active

Air Program: State Implementation Plan for National Primary and Secondary Ambient Air Quality Standards
Activity Date: 2014-12-30 00:00:00
Activity Status Date: 2015-01-13 12:32:47
Activity Group: Compliance Monitoring
Activity Type: Inspection/Evaluation
Activity Status: Active

Air Program: Title V Permits
Activity Date: 2014-12-30 00:00:00
Activity Status Date: 2015-01-13 12:29:33
Activity Group: Compliance Monitoring
Activity Type: Inspection/Evaluation
Activity Status: Active

Air Program: Title V Permits
Activity Date: 2014-12-30 00:00:00
Activity Status Date: 2015-01-13 12:32:47
Activity Group: Compliance Monitoring
Activity Type: Inspection/Evaluation
Activity Status: Active

Air Program: Title V Permits

FARMER JOHN (Continued) **1004676542**

Activity Date: 2014-09-26 00:00:00
Activity Status Date: Not reported
Activity Group: Compliance Monitoring
Activity Type: Inspection/Evaluation
Activity Status: Not reported

Air Program: State Implementation Plan for National Primary and Secondary Ambient Air Quality Standards
Activity Date: 2014-09-26 00:00:00
Activity Status Date: Not reported
Activity Group: Compliance Monitoring
Activity Type: Inspection/Evaluation
Activity Status: Not reported

Air Program: Title V Permits
Activity Date: 2014-08-28 00:00:00
Activity Status Date: 2015-01-13 12:31:44
Activity Group: Compliance Monitoring
Activity Type: Inspection/Evaluation
Activity Status: Active

Air Program: State Implementation Plan for National Primary and Secondary Ambient Air Quality Standards
Activity Date: 2013-11-15 00:00:00
Activity Status Date: Not reported
Activity Group: Compliance Monitoring
Activity Type: Inspection/Evaluation
Activity Status: Not reported

Air Program: Title V Permits
Activity Date: 2013-11-15 00:00:00
Activity Status Date: Not reported
Activity Group: Compliance Monitoring
Activity Type: Inspection/Evaluation
Activity Status: Not reported

Air Program: State Implementation Plan for National Primary and Secondary Ambient Air Quality Standards
Activity Date: 2013-11-14 00:00:00
Activity Status Date: Not reported
Activity Group: Compliance Monitoring
Activity Type: Inspection/Evaluation
Activity Status: Not reported

Air Program: Title V Permits
Activity Date: 2013-11-14 00:00:00
Activity Status Date: Not reported
Activity Group: Compliance Monitoring
Activity Type: Inspection/Evaluation
Activity Status: Not reported

Air Program: State Implementation Plan for National Primary and Secondary Ambient Air Quality Standards
Activity Date: 2013-08-26 00:00:00
Activity Status Date: Not reported
Activity Group: Compliance Monitoring
Activity Type: Inspection/Evaluation
Activity Status: Not reported

Air Program: Title V Permits
Activity Date: 2013-08-26 00:00:00

FARMER JOHN (Continued) **1004676542**

Activity Status Date: Not reported
Activity Group: Compliance Monitoring
Activity Type: Inspection/Evaluation
Activity Status: Not reported

Air Program: State Implementation Plan for National Primary and Secondary Ambient Air Quality Standards
Activity Date: 2013-04-12 00:00:00
Activity Status Date: Not reported
Activity Group: Compliance Monitoring
Activity Type: Inspection/Evaluation
Activity Status: Not reported

Air Program: Title V Permits
Activity Date: 2013-04-12 00:00:00
Activity Status Date: Not reported
Activity Group: Compliance Monitoring
Activity Type: Inspection/Evaluation
Activity Status: Not reported

Air Program: State Implementation Plan for National Primary and Secondary Ambient Air Quality Standards
Activity Date: 2012-11-01 00:00:00
Activity Status Date: Not reported
Activity Group: Compliance Monitoring
Activity Type: Inspection/Evaluation
Activity Status: Not reported

Air Program: Title V Permits
Activity Date: 2012-11-01 00:00:00
Activity Status Date: Not reported
Activity Group: Compliance Monitoring
Activity Type: Inspection/Evaluation
Activity Status: Not reported

Air Program: State Implementation Plan for National Primary and Secondary Ambient Air Quality Standards
Activity Date: 2012-10-31 00:00:00
Activity Status Date: Not reported
Activity Group: Compliance Monitoring
Activity Type: Inspection/Evaluation
Activity Status: Not reported

Air Program: Title V Permits
Activity Date: 2012-10-31 00:00:00
Activity Status Date: Not reported
Activity Group: Compliance Monitoring
Activity Type: Inspection/Evaluation
Activity Status: Not reported

Air Program: Title V Permits
Activity Date: 2012-09-01 00:00:00
Activity Status Date: Not reported
Activity Group: Compliance Monitoring
Activity Type: Inspection/Evaluation
Activity Status: Not reported

Air Program: State Implementation Plan for National Primary and Secondary Ambient Air Quality Standards
Activity Date: 2012-08-24 00:00:00
Activity Status Date: Not reported

FARMER JOHN (Continued) **1004676542**

Activity Group: Compliance Monitoring
Activity Type: Inspection/Evaluation
Activity Status: Not reported

Air Program: Title V Permits
Activity Date: 2012-08-24 00:00:00
Activity Status Date: Not reported
Activity Group: Compliance Monitoring
Activity Type: Inspection/Evaluation
Activity Status: Not reported

Air Program: Title V Permits
Activity Date: 2012-08-16 00:00:00
Activity Status Date: Not reported
Activity Group: Compliance Monitoring
Activity Type: Inspection/Evaluation
Activity Status: Not reported

Air Program: State Implementation Plan for National Primary and Secondary Ambient Air Quality Standards
Activity Date: 2012-08-16 00:00:00
Activity Status Date: Not reported
Activity Group: Compliance Monitoring
Activity Type: Inspection/Evaluation
Activity Status: Not reported

Air Program: Title V Permits
Activity Date: 2012-04-23 00:00:00
Activity Status Date: Not reported
Activity Group: Compliance Monitoring
Activity Type: Inspection/Evaluation
Activity Status: Not reported

Air Program: State Implementation Plan for National Primary and Secondary Ambient Air Quality Standards
Activity Date: 2012-04-23 00:00:00
Activity Status Date: Not reported
Activity Group: Compliance Monitoring
Activity Type: Inspection/Evaluation
Activity Status: Not reported

Air Program: Title V Permits
Activity Date: 2012-04-12 00:00:00
Activity Status Date: Not reported
Activity Group: Compliance Monitoring
Activity Type: Inspection/Evaluation
Activity Status: Not reported

Air Program: State Implementation Plan for National Primary and Secondary Ambient Air Quality Standards
Activity Date: 2012-04-12 00:00:00
Activity Status Date: Not reported
Activity Group: Compliance Monitoring
Activity Type: Inspection/Evaluation
Activity Status: Not reported

Air Program: Title V Permits
Activity Date: 2011-10-06 00:00:00
Activity Status Date: Not reported
Activity Group: Compliance Monitoring

FARMER JOHN (Continued) **1004676542**

Activity Type: Inspection/Evaluation
Activity Status: Not reported

Air Program: State Implementation Plan for National Primary and Secondary Ambient Air Quality Standards
Activity Date: 2011-10-06 00:00:00
Activity Status Date: Not reported
Activity Group: Compliance Monitoring
Activity Type: Inspection/Evaluation
Activity Status: Not reported

Air Program: State Implementation Plan for National Primary and Secondary Ambient Air Quality Standards
Activity Date: 2011-10-05 00:00:00
Activity Status Date: Not reported
Activity Group: Compliance Monitoring
Activity Type: Inspection/Evaluation
Activity Status: Not reported

Air Program: Title V Permits
Activity Date: 2011-10-05 00:00:00
Activity Status Date: Not reported
Activity Group: Compliance Monitoring
Activity Type: Inspection/Evaluation
Activity Status: Not reported

Air Program: Title V Permits
Activity Date: 2011-09-01 00:00:00
Activity Status Date: Not reported
Activity Group: Compliance Monitoring
Activity Type: Inspection/Evaluation
Activity Status: Not reported

Air Program: State Implementation Plan for National Primary and Secondary Ambient Air Quality Standards
Activity Date: 2011-08-24 00:00:00
Activity Status Date: Not reported
Activity Group: Compliance Monitoring
Activity Type: Inspection/Evaluation
Activity Status: Not reported

Air Program: Title V Permits
Activity Date: 2011-08-24 00:00:00
Activity Status Date: Not reported
Activity Group: Compliance Monitoring
Activity Type: Inspection/Evaluation
Activity Status: Not reported

Air Program: Title V Permits
Activity Date: 2011-07-14 00:00:00
Activity Status Date: Not reported
Activity Group: Compliance Monitoring
Activity Type: Inspection/Evaluation
Activity Status: Not reported

Air Program: State Implementation Plan for National Primary and Secondary Ambient Air Quality Standards
Activity Date: 2011-07-14 00:00:00
Activity Status Date: Not reported
Activity Group: Compliance Monitoring
Activity Type: Inspection/Evaluation

FARMER JOHN (Continued) **1004676542**

Activity Status: Not reported

Air Program: State Implementation Plan for National Primary and Secondary Ambient Air Quality Standards
Activity Date: 2011-02-09 00:00:00
Activity Status Date: Not reported
Activity Group: Compliance Monitoring
Activity Type: Inspection/Evaluation
Activity Status: Not reported

Air Program: Title V Permits
Activity Date: 2011-02-09 00:00:00
Activity Status Date: Not reported
Activity Group: Compliance Monitoring
Activity Type: Inspection/Evaluation
Activity Status: Not reported

Air Program: Title V Permits
Activity Date: 2011-02-08 00:00:00
Activity Status Date: Not reported
Activity Group: Compliance Monitoring
Activity Type: Inspection/Evaluation
Activity Status: Not reported

Air Program: State Implementation Plan for National Primary and Secondary Ambient Air Quality Standards
Activity Date: 2011-02-08 00:00:00
Activity Status Date: Not reported
Activity Group: Compliance Monitoring
Activity Type: Inspection/Evaluation
Activity Status: Not reported

Air Program: Title V Permits
Activity Date: 2010-10-27 00:00:00
Activity Status Date: Not reported
Activity Group: Compliance Monitoring
Activity Type: Inspection/Evaluation
Activity Status: Not reported

Air Program: State Implementation Plan for National Primary and Secondary Ambient Air Quality Standards
Activity Date: 2010-10-27 00:00:00
Activity Status Date: Not reported
Activity Group: Compliance Monitoring
Activity Type: Inspection/Evaluation
Activity Status: Not reported

Air Program: State Implementation Plan for National Primary and Secondary Ambient Air Quality Standards
Activity Date: 2010-09-30 00:00:00
Activity Status Date: Not reported
Activity Group: Compliance Monitoring
Activity Type: Inspection/Evaluation
Activity Status: Not reported

Air Program: Title V Permits
Activity Date: 2010-09-30 00:00:00
Activity Status Date: Not reported
Activity Group: Compliance Monitoring
Activity Type: Inspection/Evaluation
Activity Status: Not reported

FARMER JOHN (Continued) **1004676542**

Air Program: Title V Permits
Activity Date: 2010-09-15 00:00:00
Activity Status Date: Not reported
Activity Group: Compliance Monitoring
Activity Type: Inspection/Evaluation
Activity Status: Not reported

Air Program: State Implementation Plan for National Primary and Secondary Ambient Air Quality Standards
Activity Date: 2010-09-15 00:00:00
Activity Status Date: Not reported
Activity Group: Compliance Monitoring
Activity Type: Inspection/Evaluation
Activity Status: Not reported

Air Program: State Implementation Plan for National Primary and Secondary Ambient Air Quality Standards
Activity Date: 2010-08-02 00:00:00
Activity Status Date: Not reported
Activity Group: Compliance Monitoring
Activity Type: Inspection/Evaluation
Activity Status: Not reported

Air Program: Title V Permits
Activity Date: 2010-08-02 00:00:00
Activity Status Date: Not reported
Activity Group: Compliance Monitoring
Activity Type: Inspection/Evaluation
Activity Status: Not reported

Air Program: State Implementation Plan for National Primary and Secondary Ambient Air Quality Standards
Activity Date: 2010-02-03 00:00:00
Activity Status Date: Not reported
Activity Group: Compliance Monitoring
Activity Type: Inspection/Evaluation
Activity Status: Not reported

Air Program: Title V Permits
Activity Date: 2010-02-03 00:00:00
Activity Status Date: Not reported
Activity Group: Compliance Monitoring
Activity Type: Inspection/Evaluation
Activity Status: Not reported

Air Program: Title V Permits
Activity Date: 2009-09-01 00:00:00
Activity Status Date: Not reported
Activity Group: Compliance Monitoring
Activity Type: Inspection/Evaluation
Activity Status: Not reported

Air Program: State Implementation Plan for National Primary and Secondary Ambient Air Quality Standards
Activity Date: 2009-09-01 00:00:00
Activity Status Date: Not reported
Activity Group: Compliance Monitoring
Activity Type: Inspection/Evaluation
Activity Status: Not reported

Air Program: Title V Permits

FARMER JOHN (Continued) **1004676542**

Activity Date: 2009-08-19 00:00:00
Activity Status Date: Not reported
Activity Group: Compliance Monitoring
Activity Type: Inspection/Evaluation
Activity Status: Not reported

Air Program: State Implementation Plan for National Primary and Secondary Ambient Air Quality Standards
Activity Date: 2009-08-19 00:00:00
Activity Status Date: Not reported
Activity Group: Compliance Monitoring
Activity Type: Inspection/Evaluation
Activity Status: Not reported

Air Program: State Implementation Plan for National Primary and Secondary Ambient Air Quality Standards
Activity Date: 2009-08-04 00:00:00
Activity Status Date: Not reported
Activity Group: Compliance Monitoring
Activity Type: Inspection/Evaluation
Activity Status: Not reported

Air Program: Title V Permits
Activity Date: 2009-08-04 00:00:00
Activity Status Date: Not reported
Activity Group: Compliance Monitoring
Activity Type: Inspection/Evaluation
Activity Status: Not reported

Air Program: State Implementation Plan for National Primary and Secondary Ambient Air Quality Standards
Activity Date: 2009-04-29 00:00:00
Activity Status Date: Not reported
Activity Group: Compliance Monitoring
Activity Type: Inspection/Evaluation
Activity Status: Not reported

Air Program: Title V Permits
Activity Date: 2009-04-29 00:00:00
Activity Status Date: Not reported
Activity Group: Compliance Monitoring
Activity Type: Inspection/Evaluation
Activity Status: Not reported

Air Program: Title V Permits
Activity Date: 2009-02-06 00:00:00
Activity Status Date: 2009-02-06 00:00:00
Activity Group: Enforcement Action
Activity Type: Administrative - Formal
Activity Status: Final Order Issued

Air Program: State Implementation Plan for National Primary and Secondary Ambient Air Quality Standards
Activity Date: 2009-02-06 00:00:00
Activity Status Date: 2009-02-06 00:00:00
Activity Group: Enforcement Action
Activity Type: Administrative - Formal
Activity Status: Final Order Issued

Air Program: State Implementation Plan for National Primary and Secondary Ambient Air Quality Standards
Activity Date: 2008-11-14 00:00:00

FARMER JOHN (Continued) **1004676542**

Activity Status Date: 2008-11-14 00:00:00
Activity Group: Enforcement Action
Activity Type: Administrative - Informal
Activity Status: Achieved

Air Program: Title V Permits
Activity Date: 2008-11-14 00:00:00
Activity Status Date: 2008-11-14 00:00:00
Activity Group: Enforcement Action
Activity Type: Administrative - Informal
Activity Status: Achieved

Air Program: Title V Permits
Activity Date: 2008-08-28 00:00:00
Activity Status Date: Not reported
Activity Group: Compliance Monitoring
Activity Type: Inspection/Evaluation
Activity Status: Not reported

Air Program: State Implementation Plan for National Primary and Secondary Ambient Air Quality Standards
Activity Date: 2008-08-28 00:00:00
Activity Status Date: Not reported
Activity Group: Compliance Monitoring
Activity Type: Inspection/Evaluation
Activity Status: Not reported

Air Program: State Implementation Plan for National Primary and Secondary Ambient Air Quality Standards
Activity Date: 2008-04-16 00:00:00
Activity Status Date: Not reported
Activity Group: Compliance Monitoring
Activity Type: Inspection/Evaluation
Activity Status: Not reported

Air Program: Title V Permits
Activity Date: 2008-04-16 00:00:00
Activity Status Date: Not reported
Activity Group: Compliance Monitoring
Activity Type: Inspection/Evaluation
Activity Status: Not reported

Air Program: State Implementation Plan for National Primary and Secondary Ambient Air Quality Standards
Activity Date: 2008-03-12 00:00:00
Activity Status Date: Not reported
Activity Group: Compliance Monitoring
Activity Type: Inspection/Evaluation
Activity Status: Not reported

Air Program: Title V Permits
Activity Date: 2008-03-12 00:00:00
Activity Status Date: Not reported
Activity Group: Compliance Monitoring
Activity Type: Inspection/Evaluation
Activity Status: Not reported

Air Program: State Implementation Plan for National Primary and Secondary Ambient Air Quality Standards
Activity Date: 2007-12-20 00:00:00
Activity Status Date: Not reported

FARMER JOHN (Continued) **1004676542**

Activity Group: Compliance Monitoring
Activity Type: Inspection/Evaluation
Activity Status: Not reported

Air Program: Title V Permits
Activity Date: 2007-12-20 00:00:00
Activity Status Date: Not reported
Activity Group: Compliance Monitoring
Activity Type: Inspection/Evaluation
Activity Status: Not reported

Air Program: Title V Permits
Activity Date: 2007-08-07 00:00:00
Activity Status Date: 2007-08-07 00:00:00
Activity Group: Enforcement Action
Activity Type: Administrative - Formal
Activity Status: Final Order Issued

Air Program: State Implementation Plan for National Primary and Secondary Ambient Air Quality Standards
Activity Date: 2007-08-07 00:00:00
Activity Status Date: 2007-08-07 00:00:00
Activity Group: Enforcement Action
Activity Type: Administrative - Formal
Activity Status: Final Order Issued

Air Program: State Implementation Plan for National Primary and Secondary Ambient Air Quality Standards
Activity Date: 2007-07-31 00:00:00
Activity Status Date: 2007-07-31 00:00:00
Activity Group: Enforcement Action
Activity Type: Administrative - Informal
Activity Status: Achieved

Air Program: Title V Permits
Activity Date: 2007-07-31 00:00:00
Activity Status Date: 2007-07-31 00:00:00
Activity Group: Enforcement Action
Activity Type: Administrative - Informal
Activity Status: Achieved

Air Program: State Implementation Plan for National Primary and Secondary Ambient Air Quality Standards
Activity Date: 2007-06-27 00:00:00
Activity Status Date: Not reported
Activity Group: Compliance Monitoring
Activity Type: Inspection/Evaluation
Activity Status: Not reported

Air Program: Title V Permits
Activity Date: 2007-06-27 00:00:00
Activity Status Date: Not reported
Activity Group: Compliance Monitoring
Activity Type: Inspection/Evaluation
Activity Status: Not reported

Air Program: Title V Permits
Activity Date: 2007-05-11 00:00:00
Activity Status Date: Not reported
Activity Group: Compliance Monitoring

FARMER JOHN (Continued) **1004676542**

Activity Type: Inspection/Evaluation
Activity Status: Not reported

Air Program: State Implementation Plan for National Primary and Secondary Ambient Air Quality Standards
Activity Date: 2007-05-11 00:00:00
Activity Status Date: Not reported
Activity Group: Compliance Monitoring
Activity Type: Inspection/Evaluation
Activity Status: Not reported

Air Program: Title V Permits
Activity Date: 2007-04-13 00:00:00
Activity Status Date: Not reported
Activity Group: Compliance Monitoring
Activity Type: Inspection/Evaluation
Activity Status: Not reported

Air Program: State Implementation Plan for National Primary and Secondary Ambient Air Quality Standards
Activity Date: 2007-04-13 00:00:00
Activity Status Date: Not reported
Activity Group: Compliance Monitoring
Activity Type: Inspection/Evaluation
Activity Status: Not reported

Air Program: State Implementation Plan for National Primary and Secondary Ambient Air Quality Standards
Activity Date: 2004-03-25 00:00:00
Activity Status Date: 2004-03-25 00:00:00
Activity Group: Enforcement Action
Activity Type: Administrative - Formal
Activity Status: Final Order Issued

Air Program: Title V Permits
Activity Date: 2004-03-25 00:00:00
Activity Status Date: 2004-03-25 00:00:00
Activity Group: Enforcement Action
Activity Type: Administrative - Formal
Activity Status: Final Order Issued

Air Program: State Implementation Plan for National Primary and Secondary Ambient Air Quality Standards
Activity Date: 2004-03-18 00:00:00
Activity Status Date: 2004-03-18 00:00:00
Activity Group: Enforcement Action
Activity Type: Administrative - Informal
Activity Status: Achieved

Air Program: Title V Permits
Activity Date: 2004-03-18 00:00:00
Activity Status Date: 2004-03-18 00:00:00
Activity Group: Enforcement Action
Activity Type: Administrative - Informal
Activity Status: Achieved

Air Program: State Implementation Plan for National Primary and Secondary Ambient Air Quality Standards
Activity Date: 2003-11-13 00:00:00
Activity Status Date: Not reported
Activity Group: Compliance Monitoring
Activity Type: Inspection/Evaluation

FARMER JOHN (Continued) **1004676542**

Activity Status: Not reported

Air Program: Title V Permits
Activity Date: 2003-11-13 00:00:00
Activity Status Date: Not reported
Activity Group: Compliance Monitoring
Activity Type: Inspection/Evaluation
Activity Status: Not reported

Air Program: State Implementation Plan for National Primary and Secondary Ambient Air Quality Standards
Activity Date: 2003-11-12 00:00:00
Activity Status Date: Not reported
Activity Group: Compliance Monitoring
Activity Type: Inspection/Evaluation
Activity Status: Not reported

Air Program: Title V Permits
Activity Date: 2003-11-12 00:00:00
Activity Status Date: Not reported
Activity Group: Compliance Monitoring
Activity Type: Inspection/Evaluation
Activity Status: Not reported

Air Program: Title V Permits
Activity Date: 2003-10-03 00:00:00
Activity Status Date: Not reported
Activity Group: Compliance Monitoring
Activity Type: Inspection/Evaluation
Activity Status: Not reported

Air Program: State Implementation Plan for National Primary and Secondary Ambient Air Quality Standards
Activity Date: 2003-10-03 00:00:00
Activity Status Date: Not reported
Activity Group: Compliance Monitoring
Activity Type: Inspection/Evaluation
Activity Status: Not reported

Air Program: State Implementation Plan for National Primary and Secondary Ambient Air Quality Standards
Activity Date: 1997-09-16 00:00:00
Activity Status Date: 1997-09-16 00:00:00
Activity Group: Enforcement Action
Activity Type: Administrative - Formal
Activity Status: Final Order Issued

Air Program: State Implementation Plan for National Primary and Secondary Ambient Air Quality Standards
Activity Date: 1997-04-02 00:00:00
Activity Status Date: 1997-04-02 00:00:00
Activity Group: Enforcement Action
Activity Type: Administrative - Formal
Activity Status: Final Order Issued

Air Program: State Implementation Plan for National Primary and Secondary Ambient Air Quality Standards
Activity Date: 1997-02-09 00:00:00
Activity Status Date: 1997-02-09 00:00:00
Activity Group: Enforcement Action
Activity Type: Administrative - Informal
Activity Status: Achieved

FARMER JOHN (Continued) **1004676542**

Air Program: State Implementation Plan for National Primary and Secondary Ambient Air Quality Standards
Activity Date: 1997-02-05 00:00:00
Activity Status Date: Not reported
Activity Group: Compliance Monitoring
Activity Type: Inspection/Evaluation
Activity Status: Not reported

Air Program: State Implementation Plan for National Primary and Secondary Ambient Air Quality Standards
Activity Date: 1996-12-13 00:00:00
Activity Status Date: 1996-12-13 00:00:00
Activity Group: Enforcement Action
Activity Type: Administrative - Informal
Activity Status: Achieved

HWTS:
Name: FARMER JOHN
Address: 3049 E VERNON AVE
Address 2: Not reported
City,State,Zip: LOS ANGELES, CA 90058
EPA ID: CAR000086561
Inactive Date: 06/30/2001
Create Date: 04/03/2001
Last Act Date: Not reported
Mailing Name: Not reported
Mailing Address: 3049 E VERNON AVE
Mailing Address 2: Not reported
Mailing City,State,Zip: LOS ANGELES, CA 900580000
Owner Name: Not reported
Owner Address: Not reported
Owner Address 2: Not reported
Owner City,State,Zip: Not reported
Owner Phone: Not reported
Owner Fax: Not reported
Contact Name: Not reported
Contact Address: Not reported
Contact Address 2: Not reported
City,State,Zip: Not reported
Contact Phone: Not reported
Contact Fax: Not reported
Facility Status: Inactive
Facility Type: PERMANENT
Category: FEDERAL
Latitude: 34.005504
Longitude: -118.21974

HAZNET:
Name: FARMER JOHN
Address: 3049 E VERNON AVE
Address 2: Not reported
City,State,Zip: LOS ANGELES, CA 900580000
Contact: --
Telephone: 3235834621
Mailing Name: Not reported
Mailing Address: 3049 E VERNON AVE

FARMER JOHN (Continued) **1004676542**

Year: 2004
Gepaid: CAR000086561
TSD EPA ID: CAD008302903
CA Waste Code: 141 - Off-specification, aged or surplus inorganics
Disposal Method: H01 - Transfer Station
Tons: 0.22935

Year: 2004
Gepaid: CAR000086561
TSD EPA ID: CAD008302903
CA Waste Code: 343 - Unspecified organic liquid mixture
Disposal Method: R01 - Recycler
Tons: 0.289

Year: 2000
Gepaid: CAR000086561
TSD EPA ID: AZD009015389
CA Waste Code: 331 - Off-specification, aged or surplus organics
Disposal Method: T03 - Treatment, Incineration
Tons: 0.99

Year: 2000
Gepaid: CAR000086561
TSD EPA ID: AZD009015389
CA Waste Code: 791 - Liquids with pH <= 2
Disposal Method: R01 - Recycler
Tons: 0.5212

Year: 2000
Gepaid: CAR000086561
TSD EPA ID: AZD009015389
CA Waste Code: 122 - Alkaline solution without metals pH >= 12.5
Disposal Method: T01 - Treatment, Tank
Tons: 1.0425

Year: 2000
Gepaid: CAR000086561
TSD EPA ID: AZD009015389
CA Waste Code: 791 - Liquids with pH <= 2
Disposal Method: T01 - Treatment, Tank
Tons: 0.271

Year: 2000
Gepaid: CAR000086561
TSD EPA ID: AZD009015389
CA Waste Code: 331 - Off-specification, aged or surplus organics
Disposal Method: R01 - Recycler
Tons: 1.23

Year: 2000
Gepaid: CAR000086561
TSD EPA ID: AZD009015389
CA Waste Code: 122 - Alkaline solution without metals pH >= 12.5
Disposal Method: R01 - Recycler
Tons: 0.15

FARMER JOHN (Continued) **1004676542**

Additional Information:

Year:	2004
Gen EPA ID:	CAR000086561
Shipment Date:	20040203
Creation Date:	8/20/2004 9:31:41
Receipt Date:	20040212
Manifest ID:	23524965
Trans EPA ID:	CAD983649880
Trans Name:	GENERAL ENVIRONMENTAL MANAGEMENT INC
Trans 2 EPA ID:	Not reported
Trans 2 Name:	Not reported
TSDF EPA ID:	CAD008302903
Trans Name:	ONYX ENVIRONMENTAL SERVICES LLC
TSDF Alt EPA ID:	CAD008302903
TSDF Alt Name:	Not reported
Waste Code Description:	343 - Unspecified organic liquid mixture
RCRA Code:	D001
Meth Code:	R01 - Recycler
Quantity Tons:	0.187
Waste Quantity:	55
Quantity Unit:	G
Additional Code 1:	Not reported
Additional Code 2:	Not reported
Additional Code 3:	Not reported
Additional Code 4:	Not reported
Additional Code 5:	Not reported
Shipment Date:	20040203
Creation Date:	8/20/2004 9:31:41
Receipt Date:	20040212
Manifest ID:	23524965
Trans EPA ID:	CAD983649880
Trans Name:	GENERAL ENVIRONMENTAL MANAGEMENT INC
Trans 2 EPA ID:	Not reported
Trans 2 Name:	Not reported
TSDF EPA ID:	CAD008302903
Trans Name:	ONYX ENVIRONMENTAL SERVICES LLC
TSDF Alt EPA ID:	CAD008302903
TSDF Alt Name:	Not reported
Waste Code Description:	141 - Off-specification, aged, or surplus inorganics
RCRA Code:	D009
Meth Code:	H01 - Transfer Station
Quantity Tons:	0.22935
Waste Quantity:	55
Quantity Unit:	G
Additional Code 1:	Not reported
Additional Code 2:	Not reported
Additional Code 3:	Not reported
Additional Code 4:	Not reported
Additional Code 5:	Not reported
Shipment Date:	20040203
Creation Date:	8/20/2004 9:31:41
Receipt Date:	20040212
Manifest ID:	23524965
Trans EPA ID:	CAD983649880

FARMER JOHN (Continued) **1004676542**

Trans Name:	GENERAL ENVIRONMENTAL MANAGEMENT INC
Trans 2 EPA ID:	Not reported
Trans 2 Name:	Not reported
TSDF EPA ID:	CAD008302903
Trans Name:	ONYX ENVIRONMENTAL SERVICES LLC
TSDF Alt EPA ID:	CAD008302903
TSDF Alt Name:	Not reported
Waste Code Description:	343 - Unspecified organic liquid mixture
RCRA Code:	D001
Meth Code:	R01 - Recycler
Quantity Tons:	0.102
Waste Quantity:	30
Quantity Unit:	G
Additional Code 1:	Not reported
Additional Code 2:	Not reported
Additional Code 3:	Not reported
Additional Code 4:	Not reported
Additional Code 5:	Not reported

Additional Information:

Year:	2000
Gen EPA ID:	CAR000086561
Shipment Date:	20001116
Creation Date:	3/5/2001 0:00:00
Receipt Date:	20001120
Manifest ID:	20312893
Trans EPA ID:	CAL000113451
Trans Name:	Not reported
Trans 2 EPA ID:	CAD981446156
Trans 2 Name:	Not reported
TSDF EPA ID:	AZD009015389
Trans Name:	Not reported
TSDF Alt EPA ID:	Not reported
TSDF Alt Name:	Not reported
Waste Code Description:	331 - Off-specification, aged, or surplus organics
RCRA Code:	Not reported
Meth Code:	T03 - Treatment, Incineration
Quantity Tons:	0.99
Waste Quantity:	300
Quantity Unit:	G
Additional Code 1:	Not reported
Additional Code 2:	Not reported
Additional Code 3:	Not reported
Additional Code 4:	Not reported
Additional Code 5:	Not reported
Shipment Date:	20001116
Creation Date:	Not reported
Receipt Date:	Not reported
Manifest ID:	20312895
Trans EPA ID:	CAL000113451
Trans Name:	Not reported
Trans 2 EPA ID:	CAD981446156
Trans 2 Name:	Not reported
TSDF EPA ID:	AZD009015389
Trans Name:	Not reported

FARMER JOHN (Continued) **1004676542**

TSDF Alt EPA ID:	Not reported
TSDF Alt Name:	Not reported
Waste Code Description:	352 - Other organic solids
RCRA Code:	D001
Meth Code:	R01 - Recycler
Quantity Tons:	0.0375
Waste Quantity:	75
Quantity Unit:	P
Additional Code 1:	Not reported
Additional Code 2:	Not reported
Additional Code 3:	Not reported
Additional Code 4:	Not reported
Additional Code 5:	Not reported
Shipment Date:	20001116
Creation Date:	3/5/2001 0:00:00
Receipt Date:	20001120
Manifest ID:	20312893
Trans EPA ID:	CAL000113451
Trans Name:	Not reported
Trans 2 EPA ID:	CAD981446156
Trans 2 Name:	Not reported
TSDF EPA ID:	AZD009015389
Trans Name:	Not reported
TSDF Alt EPA ID:	Not reported
TSDF Alt Name:	Not reported
Waste Code Description:	122 - Alkaline solution without metals (pH > 12.5
RCRA Code:	D002
Meth Code:	T01 - Treatment, Tank
Quantity Tons:	1.0425
Waste Quantity:	250
Quantity Unit:	G
Additional Code 1:	Not reported
Additional Code 2:	Not reported
Additional Code 3:	Not reported
Additional Code 4:	Not reported
Additional Code 5:	Not reported
Shipment Date:	20001116
Creation Date:	3/5/2001 0:00:00
Receipt Date:	20001120
Manifest ID:	20312893
Trans EPA ID:	CAL000113451
Trans Name:	Not reported
Trans 2 EPA ID:	CAD981446156
Trans 2 Name:	Not reported
TSDF EPA ID:	AZD009015389
Trans Name:	Not reported
TSDF Alt EPA ID:	Not reported
TSDF Alt Name:	Not reported
Waste Code Description:	791 - Liquids with pH < 2 792 Liquids with pH < 2 with metals
RCRA Code:	D002
Meth Code:	T01 - Treatment, Tank
Quantity Tons:	0.0625
Waste Quantity:	15
Quantity Unit:	G
Additional Code 1:	Not reported

FARMER JOHN (Continued) **1004676542**

Additional Code 2:	Not reported
Additional Code 3:	Not reported
Additional Code 4:	Not reported
Additional Code 5:	Not reported
Shipment Date:	20001116
Creation Date:	3/5/2001 0:00:00
Receipt Date:	20001122
Manifest ID:	20312895
Trans EPA ID:	CAL000113451
Trans Name:	Not reported
Trans 2 EPA ID:	CAD981446156
Trans 2 Name:	Not reported
TSDF EPA ID:	AZD009015389
Trans Name:	Not reported
TSDF Alt EPA ID:	Not reported
TSDF Alt Name:	Not reported
Waste Code Description:	331 - Off-specification, aged, or surplus organics
RCRA Code:	Not reported
Meth Code:	R01 - Recycler
Quantity Tons:	0.33
Waste Quantity:	100
Quantity Unit:	G
Additional Code 1:	Not reported
Additional Code 2:	Not reported
Additional Code 3:	Not reported
Additional Code 4:	Not reported
Additional Code 5:	Not reported
Shipment Date:	20001116
Creation Date:	3/5/2001 0:00:00
Receipt Date:	20001122
Manifest ID:	20312895
Trans EPA ID:	CAL000113451
Trans Name:	Not reported
Trans 2 EPA ID:	CAD981446156
Trans 2 Name:	Not reported
TSDF EPA ID:	AZD009015389
Trans Name:	Not reported
TSDF Alt EPA ID:	Not reported
TSDF Alt Name:	Not reported
Waste Code Description:	331 - Off-specification, aged, or surplus organics
RCRA Code:	Not reported
Meth Code:	R01 - Recycler
Quantity Tons:	0.9
Waste Quantity:	1800
Quantity Unit:	P
Additional Code 1:	Not reported
Additional Code 2:	Not reported
Additional Code 3:	Not reported
Additional Code 4:	Not reported
Additional Code 5:	Not reported
Shipment Date:	20001116
Creation Date:	3/5/2001 0:00:00
Receipt Date:	20001122
Manifest ID:	20312895

FARMER JOHN (Continued) **1004676542**

Trans EPA ID:	CAL000113451
Trans Name:	Not reported
Trans 2 EPA ID:	CAD981446156
Trans 2 Name:	Not reported
TSDF EPA ID:	AZD009015389
Trans Name:	Not reported
TSDF Alt EPA ID:	Not reported
TSDF Alt Name:	Not reported
Waste Code Description:	791 - Liquids with pH < 2 792 Liquids with pH < 2 with metals
RCRA Code:	D002
Meth Code:	R01 - Recycler
Quantity Tons:	0.5212
Waste Quantity:	125
Quantity Unit:	G
Additional Code 1:	Not reported
Additional Code 2:	Not reported
Additional Code 3:	Not reported
Additional Code 4:	Not reported
Additional Code 5:	Not reported

Shipment Date:	20001116
Creation Date:	3/5/2001 0:00:00
Receipt Date:	20001122
Manifest ID:	20312895
Trans EPA ID:	CAL000113451
Trans Name:	Not reported
Trans 2 EPA ID:	CAD981446156
Trans 2 Name:	Not reported
TSDF EPA ID:	AZD009015389
Trans Name:	Not reported
TSDF Alt EPA ID:	Not reported
TSDF Alt Name:	Not reported
Waste Code Description:	122 - Alkaline solution without metals (pH > 12.5
RCRA Code:	D002
Meth Code:	R01 - Recycler
Quantity Tons:	0.15
Waste Quantity:	300
Quantity Unit:	P
Additional Code 1:	Not reported
Additional Code 2:	Not reported
Additional Code 3:	Not reported
Additional Code 4:	Not reported
Additional Code 5:	Not reported

Shipment Date:	20001116
Creation Date:	Not reported
Receipt Date:	Not reported
Manifest ID:	20312893
Trans EPA ID:	CAL000113451
Trans Name:	Not reported
Trans 2 EPA ID:	CAD981446156
Trans 2 Name:	Not reported
TSDF EPA ID:	AZD009015389
Trans Name:	Not reported
TSDF Alt EPA ID:	Not reported
TSDF Alt Name:	Not reported
Waste Code Description:	331 - Off-specification, aged, or surplus organics

FARMER JOHN (Continued) **1004676542**

RCRA Code:	Not reported
Meth Code:	T03 - Treatment, Incineration
Quantity Tons:	2
Waste Quantity:	4000
Quantity Unit:	P
Additional Code 1:	Not reported
Additional Code 2:	Not reported
Additional Code 3:	Not reported
Additional Code 4:	Not reported
Additional Code 5:	Not reported
Shipment Date:	20001116
Creation Date:	Not reported
Receipt Date:	Not reported
Manifest ID:	20312893
Trans EPA ID:	CAL000113451
Trans Name:	Not reported
Trans 2 EPA ID:	CAD981446156
Trans 2 Name:	Not reported
TSDF EPA ID:	AZD009015389
Trans Name:	Not reported
TSDF Alt EPA ID:	Not reported
TSDF Alt Name:	Not reported
Waste Code Description:	141 - Off-specification, aged, or surplus inorganics
RCRA Code:	Not reported
Meth Code:	R01 - Recycler
Quantity Tons:	1.25
Waste Quantity:	2500
Quantity Unit:	P
Additional Code 1:	Not reported
Additional Code 2:	Not reported
Additional Code 3:	Not reported
Additional Code 4:	Not reported
Additional Code 5:	Not reported

A17 **CLOUGHERTY PACKING LLC/HORMEL FOODS CORP** **CA EMI** **S105937247**
Target **3049 E VERNON AVE** **CA HWTS** **N/A**
Property **VERNON, CA 90058** **CA NPDES**
CA CIWQS

Site 17 of 40 in cluster A

Actual: **207 ft.**

EMI:

Name:	CLOUGHERTY PACKING CO, FARMER
Address:	3049 E VERNON AVE
City,State,Zip:	VERNON, CA 90058
Year:	1993
County Code:	19
Air Basin:	SC
Facility ID:	16978
Air District Name:	SC
SIC Code:	2011
Air District Name:	SOUTH COAST AQMD
Community Health Air Pollution Info System:	Not reported
Consolidated Emission Reporting Rule:	Not reported
Total Organic Hydrocarbon Gases Tons/Yr:	2
Reactive Organic Gases Tons/Yr:	1
Carbon Monoxide Emissions Tons/Yr:	5
NOX - Oxides of Nitrogen Tons/Yr:	17

CLOUGHERTY PACKING LLC/HORMEL FOODS CORP (Continued) **S105937247**

SOX - Oxides of Sulphur Tons/Yr:	0
Particulate Matter Tons/Yr:	1
Part. Matter 10 Micrometers and Smllr Tons/Yr:	1

Name:	CLOUGHERTY PACKING CO, FARMER
Address:	3049 E VERNON AVE
City,State,Zip:	VERNON, CA 90058
Year:	1995
County Code:	19
Air Basin:	SC
Facility ID:	16978
Air District Name:	SC
SIC Code:	2011
Air District Name:	SOUTH COAST AQMD
Community Health Air Pollution Info System:	Not reported
Consolidated Emission Reporting Rule:	Not reported
Total Organic Hydrocarbon Gases Tons/Yr:	2
Reactive Organic Gases Tons/Yr:	1
Carbon Monoxide Emissions Tons/Yr:	5
NOX - Oxides of Nitrogen Tons/Yr:	17
SOX - Oxides of Sulphur Tons/Yr:	0
Particulate Matter Tons/Yr:	1
Part. Matter 10 Micrometers and Smllr Tons/Yr:	1

Name:	CLOUGHERTY PACKING CO, FARMER
Address:	3049 E VERNON AVE
City,State,Zip:	VERNON, CA 90058
Year:	1996
County Code:	19
Air Basin:	SC
Facility ID:	16978
Air District Name:	SC
SIC Code:	2011
Air District Name:	SOUTH COAST AQMD
Community Health Air Pollution Info System:	Not reported
Consolidated Emission Reporting Rule:	Not reported
Total Organic Hydrocarbon Gases Tons/Yr:	3
Reactive Organic Gases Tons/Yr:	1
Carbon Monoxide Emissions Tons/Yr:	5
NOX - Oxides of Nitrogen Tons/Yr:	9
SOX - Oxides of Sulphur Tons/Yr:	0
Particulate Matter Tons/Yr:	1
Part. Matter 10 Micrometers and Smllr Tons/Yr:	1

Name:	CLOUGHERTY PACKING CO, FARMER
Address:	3049 E VERNON AVE
City,State,Zip:	VERNON, CA 90058
Year:	1997
County Code:	19
Air Basin:	SC
Facility ID:	16978
Air District Name:	SC
SIC Code:	2011
Air District Name:	SOUTH COAST AQMD
Community Health Air Pollution Info System:	Not reported
Consolidated Emission Reporting Rule:	Not reported
Total Organic Hydrocarbon Gases Tons/Yr:	3

CLOUGHERTY PACKING LLC/HORMEL FOODS CORP (Continued) **S105937247**

Reactive Organic Gases Tons/Yr:	1
Carbon Monoxide Emissions Tons/Yr:	5
NOX - Oxides of Nitrogen Tons/Yr:	11
SOX - Oxides of Sulphur Tons/Yr:	0
Particulate Matter Tons/Yr:	1
Part. Matter 10 Micrometers and Smllr Tons/Yr:	1

Name:	CLOUGHERTY PACKING CO, FARMER
Address:	3049 E VERNON AVE
City,State,Zip:	VERNON, CA 90058
Year:	1998
County Code:	19
Air Basin:	SC
Facility ID:	16978
Air District Name:	SC
SIC Code:	2011
Air District Name:	SOUTH COAST AQMD
Community Health Air Pollution Info System:	Not reported
Consolidated Emission Reporting Rule:	Not reported
Total Organic Hydrocarbon Gases Tons/Yr:	3
Reactive Organic Gases Tons/Yr:	1
Carbon Monoxide Emissions Tons/Yr:	5
NOX - Oxides of Nitrogen Tons/Yr:	11
SOX - Oxides of Sulphur Tons/Yr:	0
Particulate Matter Tons/Yr:	1
Part. Matter 10 Micrometers and Smllr Tons/Yr:	1

Name:	CLOUGHERTY PACKING CO, FARMER
Address:	3049 E VERNON AVE
City,State,Zip:	VERNON, CA 90058
Year:	1999
County Code:	19
Air Basin:	SC
Facility ID:	16978
Air District Name:	SC
SIC Code:	2011
Air District Name:	SOUTH COAST AQMD
Community Health Air Pollution Info System:	Not reported
Consolidated Emission Reporting Rule:	Not reported
Total Organic Hydrocarbon Gases Tons/Yr:	3
Reactive Organic Gases Tons/Yr:	1
Carbon Monoxide Emissions Tons/Yr:	5
NOX - Oxides of Nitrogen Tons/Yr:	11
SOX - Oxides of Sulphur Tons/Yr:	0
Particulate Matter Tons/Yr:	1
Part. Matter 10 Micrometers and Smllr Tons/Yr:	1

Name:	CLOUGHERTY PACKING CO, FARMER
Address:	3049 E VERNON AVE
City,State,Zip:	VERNON, CA 90058
Year:	2000
County Code:	19
Air Basin:	SC
Facility ID:	16978
Air District Name:	SC
SIC Code:	2011
Air District Name:	SOUTH COAST AQMD

CLOUGHERTY PACKING LLC/HORMEL FOODS CORP (Continued) **S105937247**

Community Health Air Pollution Info System:	Not reported
Consolidated Emission Reporting Rule:	Not reported
Total Organic Hydrocarbon Gases Tons/Yr:	3
Reactive Organic Gases Tons/Yr:	1
Carbon Monoxide Emissions Tons/Yr:	5
NOX - Oxides of Nitrogen Tons/Yr:	11
SOX - Oxides of Sulphur Tons/Yr:	0
Particulate Matter Tons/Yr:	1
Part. Matter 10 Micrometers and Smllr Tons/Yr:	1

Name:	CLOUGHERTY PACKING CO, FARMER JOHN MEAT
Address:	3049 E VERNON AVE
City,State,Zip:	VERNON, CA 90058
Year:	2001
County Code:	19
Air Basin:	SC
Facility ID:	16978
Air District Name:	SC
SIC Code:	2011
Air District Name:	SOUTH COAST AQMD
Community Health Air Pollution Info System:	Y
Consolidated Emission Reporting Rule:	Not reported
Total Organic Hydrocarbon Gases Tons/Yr:	2
Reactive Organic Gases Tons/Yr:	1
Carbon Monoxide Emissions Tons/Yr:	11
NOX - Oxides of Nitrogen Tons/Yr:	9
SOX - Oxides of Sulphur Tons/Yr:	0
Particulate Matter Tons/Yr:	1
Part. Matter 10 Micrometers and Smllr Tons/Yr:	1

Name:	CLOUGHERTY PACKING CO, FARMER JOHN MEATS
Address:	3049 E VERNON AVE
City,State,Zip:	VERNON, CA 90058
Year:	2002
County Code:	19
Air Basin:	SC
Facility ID:	16978
Air District Name:	SC
SIC Code:	2011
Air District Name:	SOUTH COAST AQMD
Community Health Air Pollution Info System:	Not reported
Consolidated Emission Reporting Rule:	Not reported
Total Organic Hydrocarbon Gases Tons/Yr:	4
Reactive Organic Gases Tons/Yr:	1
Carbon Monoxide Emissions Tons/Yr:	17
NOX - Oxides of Nitrogen Tons/Yr:	15
SOX - Oxides of Sulphur Tons/Yr:	0
Particulate Matter Tons/Yr:	2
Part. Matter 10 Micrometers and Smllr Tons/Yr:	2

Name:	CLOUGHERTY PACKING CO, FARMER JOHN MEATS
Address:	3049 E VERNON AVE
City,State,Zip:	VERNON, CA 90058
Year:	2003
County Code:	19
Air Basin:	SC
Facility ID:	16978

CLOUGHERTY PACKING LLC/HORMEL FOODS CORP (Continued) **S105937247**

Air District Name:	SC
SIC Code:	2011
Air District Name:	SOUTH COAST AQMD
Community Health Air Pollution Info System:	Not reported
Consolidated Emission Reporting Rule:	Not reported
Total Organic Hydrocarbon Gases Tons/Yr:	4
Reactive Organic Gases Tons/Yr:	1
Carbon Monoxide Emissions Tons/Yr:	17
NOX - Oxides of Nitrogen Tons/Yr:	15
SOX - Oxides of Sulphur Tons/Yr:	0
Particulate Matter Tons/Yr:	2
Part. Matter 10 Micrometers and Smllr Tons/Yr:	2

Name:	CLOUGHERTY PACKING CO, FARMER JOHN MEATS
Address:	3049 E VERNON AVE
City,State,Zip:	VERNON, CA 90058
Year:	2004
County Code:	19
Air Basin:	SC
Facility ID:	16978
Air District Name:	SC
SIC Code:	2011
Air District Name:	SOUTH COAST AQMD
Community Health Air Pollution Info System:	Y
Consolidated Emission Reporting Rule:	Not reported
Total Organic Hydrocarbon Gases Tons/Yr:	4.255
Reactive Organic Gases Tons/Yr:	1.18
Carbon Monoxide Emissions Tons/Yr:	16.5027
NOX - Oxides of Nitrogen Tons/Yr:	14.9578
SOX - Oxides of Sulphur Tons/Yr:	0.11895
Particulate Matter Tons/Yr:	1.5013
Part. Matter 10 Micrometers and Smllr Tons/Yr:	1.5

Name:	CLOUGHERTY PACKING LLC/HORMEL FOODS CORP
Address:	3049 E VERNON AVE
City,State,Zip:	VERNON, CA 90058
Year:	2005
County Code:	19
Air Basin:	SC
Facility ID:	16978
Air District Name:	SC
SIC Code:	2011
Air District Name:	SOUTH COAST AQMD
Community Health Air Pollution Info System:	Not reported
Consolidated Emission Reporting Rule:	Not reported
Total Organic Hydrocarbon Gases Tons/Yr:	1.011395
Reactive Organic Gases Tons/Yr:	.3764245
Carbon Monoxide Emissions Tons/Yr:	12.0239
NOX - Oxides of Nitrogen Tons/Yr:	15.86
SOX - Oxides of Sulphur Tons/Yr:	.10307
Particulate Matter Tons/Yr:	1.29305
Part. Matter 10 Micrometers and Smllr Tons/Yr:	1.2912756

Name:	CLOUGHERTY PACKING LLC/HORMEL FOODS CORP
Address:	3049 E VERNON AVE
City,State,Zip:	VERNON, CA 90058
Year:	2006

CLOUGHERTY PACKING LLC/HORMEL FOODS CORP (Continued) **S105937247**

County Code:	19
Air Basin:	SC
Facility ID:	16978
Air District Name:	SC
SIC Code:	2011
Air District Name:	SOUTH COAST AQMD
Community Health Air Pollution Info System:	Not reported
Consolidated Emission Reporting Rule:	Not reported
Total Organic Hydrocarbon Gases Tons/Yr:	8.596788448758921603
Reactive Organic Gases Tons/Yr:	4.405
Carbon Monoxide Emissions Tons/Yr:	28.19
NOX - Oxides of Nitrogen Tons/Yr:	32.418
SOX - Oxides of Sulphur Tons/Yr:	.525
Particulate Matter Tons/Yr:	4.048
Part. Matter 10 Micrometers and Smllr Tons/Yr:	4.0375

Name:	CLOUGHERTY PACKING LLC/HORMEL FOODS CORP
Address:	3049 E VERNON AVE
City,State,Zip:	VERNON, CA 95054
Year:	2007
County Code:	19
Air Basin:	SC
Facility ID:	16978
Air District Name:	SC
SIC Code:	2011
Air District Name:	SOUTH COAST AQMD
Community Health Air Pollution Info System:	Not reported
Consolidated Emission Reporting Rule:	Not reported
Total Organic Hydrocarbon Gases Tons/Yr:	8.596788448758921603
Reactive Organic Gases Tons/Yr:	4.405
Carbon Monoxide Emissions Tons/Yr:	28.19
NOX - Oxides of Nitrogen Tons/Yr:	32.418
SOX - Oxides of Sulphur Tons/Yr:	.525
Particulate Matter Tons/Yr:	4.048
Part. Matter 10 Micrometers and Smllr Tons/Yr:	4.0375

Name:	CLOUGHERTY PACKING LLC/HORMEL FOODS CORP
Address:	3049 E VERNON AVE
City,State,Zip:	VERNON, CA 90058
Year:	2008
County Code:	19
Air Basin:	SC
Facility ID:	16978
Air District Name:	SC
SIC Code:	2011
Air District Name:	SOUTH COAST AQMD
Community Health Air Pollution Info System:	Not reported
Consolidated Emission Reporting Rule:	Not reported
Total Organic Hydrocarbon Gases Tons/Yr:	4.785518959738765304
Reactive Organic Gases Tons/Yr:	2.8602075
Carbon Monoxide Emissions Tons/Yr:	17.57285
NOX - Oxides of Nitrogen Tons/Yr:	25.761542
SOX - Oxides of Sulphur Tons/Yr:	.389649
Particulate Matter Tons/Yr:	6.074457
Part. Matter 10 Micrometers and Smllr Tons/Yr:	4.5704387

Name:	CLOUGHERTY PACKING CO, FARMER

CLOUGHERTY PACKING LLC/HORMEL FOODS CORP (Continued) **S105937247**

Address:	3049 E VERNON AVE
City,State,Zip:	VERNON, CA 90058
Year:	2009
County Code:	19
Air Basin:	SC
Facility ID:	16978
Air District Name:	SC
SIC Code:	2011
Air District Name:	SOUTH COAST AQMD
Community Health Air Pollution Info System:	Not reported
Consolidated Emission Reporting Rule:	Not reported
Total Organic Hydrocarbon Gases Tons/Yr:	5.5690592581874903
Reactive Organic Gases Tons/Yr:	3.7020249999999999
Carbon Monoxide Emissions Tons/Yr:	7.3013399999999997
NOX - Oxides of Nitrogen Tons/Yr:	31.263328999999999
SOX - Oxides of Sulphur Tons/Yr:	0.48316900000000002
Particulate Matter Tons/Yr:	5.6041049999999997
Part. Matter 10 Micrometers and Smllr Tons/Yr:	4.9212276299999997

Name:	CLOUGHERTY PACKING CO, FARMER
Address:	3049 E VERNON AVE
City,State,Zip:	VERNON, CA 90058
Year:	2010
County Code:	19
Air Basin:	SC
Facility ID:	16978
Air District Name:	SC
SIC Code:	2011
Air District Name:	SOUTH COAST AQMD
Community Health Air Pollution Info System:	Not reported
Consolidated Emission Reporting Rule:	Not reported
Total Organic Hydrocarbon Gases Tons/Yr:	21.793513340412701
Reactive Organic Gases Tons/Yr:	10.368040000000001
Carbon Monoxide Emissions Tons/Yr:	5.8360000000000003
NOX - Oxides of Nitrogen Tons/Yr:	23.90428
SOX - Oxides of Sulphur Tons/Yr:	0.38690999999999998
Particulate Matter Tons/Yr:	3.7050999999999998
Part. Matter 10 Micrometers and Smllr Tons/Yr:	3.45565524

Name:	CLOUGHERTY PACKING LLC/HORMEL FOODS CORP
Address:	3049 E VERNON AVE
City,State,Zip:	VERNON, CA 90058
Year:	2012
County Code:	19
Air Basin:	SC
Facility ID:	16978
Air District Name:	SC
SIC Code:	2011
Air District Name:	SOUTH COAST AQMD
Community Health Air Pollution Info System:	Not reported
Consolidated Emission Reporting Rule:	Not reported
Total Organic Hydrocarbon Gases Tons/Yr:	17.686814128
Reactive Organic Gases Tons/Yr:	8.3029
Carbon Monoxide Emissions Tons/Yr:	13.11452
NOX - Oxides of Nitrogen Tons/Yr:	26.49951
SOX - Oxides of Sulphur Tons/Yr:	0.1050825
Particulate Matter Tons/Yr:	4.72481

CLOUGHERTY PACKING LLC/HORMEL FOODS CORP (Continued) **S105937247**

Part. Matter 10 Micrometers and Smllr Tons/Yr:4.22684622

Name:	CLOUGHERTY PACKING LLC/HORMEL FOODS CORP
Address:	3049 E VERNON AVE
City,State,Zip:	VERNON, CA 90058
Year:	2013
County Code:	19
Air Basin:	SC
Facility ID:	16978
Air District Name:	SC
SIC Code:	2021
Air District Name:	SOUTH COAST AQMD
Community Health Air Pollution Info System:	Not reported
Consolidated Emission Reporting Rule:	Not reported
Total Organic Hydrocarbon Gases Tons/Yr:	18.795941841
Reactive Organic Gases Tons/Yr:	9.27762
Carbon Monoxide Emissions Tons/Yr:	9.65502
NOX - Oxides of Nitrogen Tons/Yr:	26.41555
SOX - Oxides of Sulphur Tons/Yr:	0.10317291
Particulate Matter Tons/Yr:	4.61289
Part. Matter 10 Micrometers and Smllr Tons/Yr:	3.97854276

Name:	CLOUGHERTY PACKING LLC/HORMEL FOODS CORP
Address:	3049 E VERNON AVE
City,State,Zip:	VERNON, CA 90058
Year:	2014
County Code:	19
Air Basin:	SC
Facility ID:	16978
Air District Name:	SC
SIC Code:	2048
Air District Name:	SOUTH COAST AQMD
Community Health Air Pollution Info System:	Not reported
Consolidated Emission Reporting Rule:	Not reported
Total Organic Hydrocarbon Gases Tons/Yr:	13.940329194
Reactive Organic Gases Tons/Yr:	7.89829
Carbon Monoxide Emissions Tons/Yr:	9.20114
NOX - Oxides of Nitrogen Tons/Yr:	24.38796
SOX - Oxides of Sulphur Tons/Yr:	0.099595
Particulate Matter Tons/Yr:	4.47529
Part. Matter 10 Micrometers and Smllr Tons/Yr:	3.92324658

Name:	CLOUGHERTY PACKING LLC/HORMEL FOODS CORP
Address:	3049 E VERNON AVE
City,State,Zip:	VERNON, CA 90058
Year:	2015
County Code:	19
Air Basin:	SC
Facility ID:	16978
Air District Name:	SC
SIC Code:	2048
Air District Name:	SOUTH COAST AQMD
Community Health Air Pollution Info System:	Not reported
Consolidated Emission Reporting Rule:	Not reported
Total Organic Hydrocarbon Gases Tons/Yr:	15.827675248
Reactive Organic Gases Tons/Yr:	10.6744492
Carbon Monoxide Emissions Tons/Yr:	9.51165085

CLOUGHERTY PACKING LLC/HORMEL FOODS CORP (Continued) **S105937247**

NOX - Oxides of Nitrogen Tons/Yr: 24.00948467
SOX - Oxides of Sulphur Tons/Yr: 0.097688279
Particulate Matter Tons/Yr: 4.8191763
Part. Matter 10 Micrometers and Smllr Tons/Yr: 4.1541267436

Name: CLOUGHERTY PACKING LLC/HORMEL FOODS CORP
Address: 3049 E VERNON AVE
City,State,Zip: VERNON, CA 90058
Year: 2016
County Code: 19
Air Basin: SC
Facility ID: 16978
Air District Name: SC
SIC Code: 2048
Air District Name: SOUTH COAST AQMD
Community Health Air Pollution Info System: Not reported
Consolidated Emission Reporting Rule: Not reported
Total Organic Hydrocarbon Gases Tons/Yr: 15.516582665
Reactive Organic Gases Tons/Yr: 8.49304415
Carbon Monoxide Emissions Tons/Yr: 8.3840337
NOX - Oxides of Nitrogen Tons/Yr: 25.583251
SOX - Oxides of Sulphur Tons/Yr: 0.084800788
Particulate Matter Tons/Yr: 5.32618373
Part. Matter 10 Micrometers and Smllr Tons/Yr: 4.5415873895

Name: CLOUGHERTY PACKING LLC/HORMEL FOODS CORP
Address: 3049 E VERNON AVE
City,State,Zip: VERNON, CA 90058
Year: 2017
County Code: 19
Air Basin: SC
Facility ID: 16978
Air District Name: SC
SIC Code: 2048
Air District Name: SOUTH COAST AQMD
Community Health Air Pollution Info System: Not reported
Consolidated Emission Reporting Rule: Not reported
Total Organic Hydrocarbon Gases Tons/Yr: 14.452260266
Reactive Organic Gases Tons/Yr: 7.81377345
Carbon Monoxide Emissions Tons/Yr: 16.0748873
NOX - Oxides of Nitrogen Tons/Yr: 23.856676
SOX - Oxides of Sulphur Tons/Yr: 0.08362162
Particulate Matter Tons/Yr: 4.8482931
Part. Matter 10 Micrometers and Smllr Tons/Yr: 4.141830379

HWTS:
Name: GIC-VERNON LLC
Address: 3049 E VERNON AVE.
Address 2: Not reported
City,State,Zip: VERNON, CA 90058
EPA ID: CAC003241801
Inactive Date: 10/12/2023
Create Date: 07/13/2023
Last Act Date: Not reported
Mailing Name: Not reported
Mailing Address: 3333 MICHELSON DRIVE
Mailing Address 2: SUITE 1050

CLOUGHERTY PACKING LLC/HORMEL FOODS CORP (Continued) **S105937247**

Mailing City,State,Zip:	IRINE, CA 92612
Owner Name:	GIC-VERNON LLC-DAVID SESTAK
Owner Address:	3333 MICHELSON DRIVE
Owner Address 2:	SUITE 1050
Owner City,State,Zip:	IRINE, CA 92612
Owner Phone:	Not reported
Owner Fax:	Not reported
Contact Name:	GIC-VERNON LLC-DAVID SESTAK
Contact Address:	3333 MICHELSON DRIVE
Contact Address 2:	SUITE 1050
City,State,Zip:	IRINE, CA 92612
Contact Phone:	Not reported
Contact Fax:	Not reported
Facility Status:	Inactive
Facility Type:	Temporary
Category:	State
Latitude:	34.007575019999997
Longitude:	-118.21850597

Name:	GIC-VERNON LLC
Address:	3049 E VERNON AVE.
Address 2:	Not reported
City,State,Zip:	VERNON, CA 90058
EPA ID:	CAC003241805
Inactive Date:	10/12/2023
Create Date:	07/13/2023
Last Act Date:	Not reported
Mailing Name:	Not reported
Mailing Address:	3333 MICHELSON DRIVE
Mailing Address 2:	SUITE 1050
Mailing City,State,Zip:	IRINE, CA 92612
Owner Name:	GIC-VERNON LLC-DAVID SESTAK
Owner Address:	3333 MICHELSON DRIVE
Owner Address 2:	SUITE 1050
Owner City,State,Zip:	IRINE, CA 92612
Owner Phone:	Not reported
Owner Fax:	Not reported
Contact Name:	GIC-VERNON LLC-DAVID SESTAK
Contact Address:	3333 MICHELSON DRIVE
Contact Address 2:	SUITE 1050
City,State,Zip:	IRINE, CA 92612
Contact Phone:	Not reported
Contact Fax:	Not reported
Facility Status:	Inactive
Facility Type:	Temporary
Category:	State
Latitude:	34.007575019999997
Longitude:	-118.21850597

Name:	GIC - VERNON LLC
Address:	3049 E VERNON AVE.
Address 2:	Not reported
City,State,Zip:	VERNON, CA 90058
EPA ID:	CAC003255900
Inactive Date:	01/10/2024
Create Date:	10/11/2023
Last Act Date:	Not reported

CLOUGHERTY PACKING LLC/HORMEL FOODS CORP (Continued) **S105937247**

Mailing Name:	Not reported
Mailing Address:	3333 MICHELSON DRIVE
Mailing Address 2:	SUITE 1050
Mailing City,State,Zip:	IRINE, CA 92612
Owner Name:	GIC-VERNON LLC
Owner Address:	3333 MICHELSON DRIVE
Owner Address 2:	SUITE 1050
Owner City,State,Zip:	IRINE, CA 92612
Owner Phone:	Not reported
Owner Fax:	Not reported
Contact Name:	GIC-VERNON LLC - VINCENT MARTINO
Contact Address:	3333 MICHELSON DRIVE
Contact Address 2:	SUITE 1050
City,State,Zip:	IRINE, CA 92612
Contact Phone:	Not reported
Contact Fax:	Not reported
Facility Status:	Inactive
Facility Type:	Temporary
Category:	State
Latitude:	34.007575019999997
Longitude:	-118.21850597

NPDES:

Name:	GIC VERNON LLC
Address:	3049 E VERNON AVE
City,State,Zip:	VERNON, CA 90058
Facility Status:	Not reported
NPDES Number:	Not reported
Region:	Not reported
Agency Number:	Not reported
Regulatory Measure ID:	Not reported
Place ID:	Not reported
Order Number:	Not reported
WDID:	4 19C401525
Regulatory Measure Type:	Construction
Program Type:	Not reported
Adoption Date Of Regulatory Measure:	Not reported
Effective Date Of Regulatory Measure:	Not reported
Termination Date Of Regulatory Measure:	Not reported
Expiration Date Of Regulatory Measure:	Not reported
Discharge Address:	Not reported
Discharge Name:	Not reported
Discharge City:	Not reported
Discharge State:	Not reported
Discharge Zip:	Not reported
Status:	Active
Status Date:	06/26/2024
Operator Name:	GIC Vernon LLC
Operator Address:	3333 michelson Drive
Operator City:	Irine
Operator State:	California
Operator Zip:	92612

Name:	GIC VERNON LLC
Address:	3049 E VERNON AVE
City,State,Zip:	VERNON, CA 90058
Facility Status:	Active

CLOUGHERTY PACKING LLC/HORMEL FOODS CORP (Continued) **S105937247**

NPDES Number:	CAS000002
Region:	4
Agency Number:	0
Regulatory Measure ID:	563509
Place ID:	Not reported
Order Number:	2009-0009-DWQ
WDID:	4 19C401525
Regulatory Measure Type:	Enrollee
Program Type:	Construction
Adoption Date Of Regulatory Measure:	Not reported
Effective Date Of Regulatory Measure:	08/09/2023
Termination Date Of Regulatory Measure:	Not reported
Expiration Date Of Regulatory Measure:	Not reported
Discharge Address:	3333 michelson Drive
Discharge Name:	GIC Vernon LLC
Discharge City:	Irine
Discharge State:	California
Discharge Zip:	92612
Status:	Not reported
Status Date:	Not reported
Operator Name:	Not reported
Operator Address:	Not reported
Operator City:	Not reported
Operator State:	Not reported
Operator Zip:	Not reported

CIWQS:

Name:	Gic Vernon Llc
Address:	3049 E VERNON AVE
City,State,Zip:	VERNON, CA 90058
Agency:	GIC Vernon LLC
Agency Address:	3333 michelson Drive suite 1050, Irine, CA 92612
Place/Project Type:	Construction - Industrial
SIC/NAICS:	Not reported
Region:	4
Program:	CONSTW
Regulatory Measure Status:	Terminated
Regulatory Measure Type:	Storm water construction
Order Number:	2009-0009-DWQ
WDID:	4 19C401525
NPDES Number:	CAS000002
Adoption Date:	Not reported
Effective Date:	08/09/2023
Termination Date:	06/07/2024
Expiration/Review Date:	Not reported
Design Flow:	Not reported
Major/Minor:	Not reported
Complexity:	Not reported
TTWQ:	Not reported
Enforcement Actions within 5 years:	0
Violations within 5 years:	0
Latitude:	34.00584
Longitude:	-118.21849

A18 **SMITHFIELD PACKAGED MEATS CORP MAIN PLANT** **CA NPDES** **S124439376**
Target **3049 E VERNON AVE** **CA CIWQS** **N/A**
Property **VERNON, CA 90058**

Site 18 of 40 in cluster A

Actual:
207 ft.

NPDES:

Name:	FARMER JOHN CLOUGHERTY PACKAGING
Address:	3049 E VERNON AVE
City,State,Zip:	VERNON, CA 90058
Facility Status:	Terminated
NPDES Number:	CAS000001
Region:	4
Agency Number:	0
Regulatory Measure ID:	189341
Place ID:	Not reported
Order Number:	97-03-DWQ
WDID:	4 19I004285
Regulatory Measure Type:	Enrollee
Program Type:	Industrial
Adoption Date Of Regulatory Measure:	Not reported
Effective Date Of Regulatory Measure:	04/06/1992
Termination Date Of Regulatory Measure:	11/22/2021
Expiration Date Of Regulatory Measure:	Not reported
Discharge Address:	3049 E Vernon Ave
Discharge Name:	Farmer John Clougherty Packing
Discharge City:	Vernon
Discharge State:	California
Discharge Zip:	90058
Status:	Not reported
Status Date:	Not reported
Operator Name:	Not reported
Operator Address:	Not reported
Operator City:	Not reported
Operator State:	Not reported
Operator Zip:	Not reported

NPDES as of 03/2018:

NPDES Number:	Not reported
Status:	Not reported
Agency Number:	Not reported
Region:	4
Regulatory Measure ID:	189341
Order Number:	Not reported
Regulatory Measure Type:	Industrial
Place ID:	Not reported
WDID:	4 19I004285
Program Type:	Not reported
Adoption Date Of Regulatory Measure:	Not reported
Effective Date Of Regulatory Measure:	Not reported
Expiration Date Of Regulatory Measure:	Not reported
Termination Date Of Regulatory Measure:	Not reported
Discharge Name:	Not reported
Discharge Address:	Not reported
Discharge City:	Not reported
Discharge State:	Not reported
Discharge Zip:	Not reported
Received Date:	05/09/2008
Processed Date:	04/06/1992
Status:	Active

SMITHFIELD PACKAGED MEATS CORP MAIN PLANT (Continued) **S124439376**

Status Date:	04/06/1992
Place Size:	23.63
Place Size Unit:	Acres
Contact:	Hector J Garcia
Contact Title:	Environmental Engineer
Contact Phone:	323-583-4621
Contact Phone Ext:	457
Contact Email:	hjgarcia@farmerjohn.com
Operator Name:	Farmer John Clougherty Packing
Operator Address:	3049 E Vernon Ave
Operator City:	Vernon
Operator State:	California
Operator Zip:	90058
Operator Contact:	Hector J Garcia
Operator Contact Title:	Environmental Engineer
Operator Contact Phone:	323-583-4621
Operator Contact Phone Ext:	457
Operator Contact Email:	hjgarcia@farmerjohn.com
Operator Type:	Private Business
Developer:	Not reported
Developer Address:	Not reported
Developer City:	Not reported
Developer State:	California
Developer Zip:	Not reported
Developer Contact:	Not reported
Developer Contact Title:	Not reported
Constype Linear Utility Ind:	Not reported
Emergency Phone:	323-583-4621
Emergency Phone Ext:	Not reported
Constype Above Ground Ind:	Not reported
Constype Below Ground Ind:	Not reported
Constype Cable Line Ind:	Not reported
Constype Comm Line Ind:	Not reported
Constype Commertial Ind:	Not reported
Constype Electrical Line Ind:	Not reported
Constype Gas Line Ind:	Not reported
Constype Industrial Ind:	Not reported
Constype Other Description:	Not reported
Constype Other Ind:	Not reported
Constype Recons Ind:	Not reported
Constype Residential Ind:	Not reported
Constype Transport Ind:	Not reported
Constype Utility Description:	Not reported
Constype Utility Ind:	Not reported
Constype Water Sewer Ind:	Not reported
Dir Discharge Uswater Ind:	N
Receiving Water Name:	Los Angeles River
Certifier:	Howard Griffiths
Certifier Title:	VP Operations
Certification Date:	11-JUL-17
Primary Sic:	2013-Sausages and Other Prepared Meats
Secondary Sic:	Not reported
Tertiary Sic:	Not reported
NPDES Number:	CAS000001
Status:	Active
Agency Number:	0

SMITHFIELD PACKAGED MEATS CORP MAIN PLANT (Continued) **S124439376**

Region:	4
Regulatory Measure ID:	189341
Order Number:	97-03-DWQ
Regulatory Measure Type:	Enrollee
Place ID:	Not reported
WDID:	4 19I004285
Program Type:	Industrial
Adoption Date Of Regulatory Measure:	Not reported
Effective Date Of Regulatory Measure:	04/06/1992
Expiration Date Of Regulatory Measure:	Not reported
Termination Date Of Regulatory Measure:	Not reported
Discharge Name:	Farmer John Clougherty Packing
Discharge Address:	3049 E Vernon Ave
Discharge City:	Vernon
Discharge State:	California
Discharge Zip:	90058
Received Date:	Not reported
Processed Date:	Not reported
Status:	Not reported
Status Date:	Not reported
Place Size:	Not reported
Place Size Unit:	Not reported
Contact:	Not reported
Contact Title:	Not reported
Contact Phone:	Not reported
Contact Phone Ext:	Not reported
Contact Email:	Not reported
Operator Name:	Not reported
Operator Address:	Not reported
Operator City:	Not reported
Operator State:	Not reported
Operator Zip:	Not reported
Operator Contact:	Not reported
Operator Contact Title:	Not reported
Operator Contact Phone:	Not reported
Operator Contact Phone Ext:	Not reported
Operator Contact Email:	Not reported
Operator Type:	Not reported
Developer:	Not reported
Developer Address:	Not reported
Developer City:	Not reported
Developer State:	Not reported
Developer Zip:	Not reported
Developer Contact:	Not reported
Developer Contact Title:	Not reported
Constype Linear Utility Ind:	Not reported
Emergency Phone:	Not reported
Emergency Phone Ext:	Not reported
Constype Above Ground Ind:	Not reported
Constype Below Ground Ind:	Not reported
Constype Cable Line Ind:	Not reported
Constype Comm Line Ind:	Not reported
Constype Commertial Ind:	Not reported
Constype Electrical Line Ind:	Not reported
Constype Gas Line Ind:	Not reported
Constype Industrial Ind:	Not reported
Constype Other Description:	Not reported

SMITHFIELD PACKAGED MEATS CORP MAIN PLANT (Continued) **S124439376**

Constype Other Ind:	Not reported
Constype Recons Ind:	Not reported
Constype Residential Ind:	Not reported
Constype Transport Ind:	Not reported
Constype Utility Description:	Not reported
Constype Utility Ind:	Not reported
Constype Water Sewer Ind:	Not reported
Dir Discharge Uswater Ind:	Not reported
Receiving Water Name:	Not reported
Certifier:	Not reported
Certifier Title:	Not reported
Certification Date:	Not reported
Primary Sic:	Not reported
Secondary Sic:	Not reported
Tertiary Sic:	Not reported

Name:	SMITHFIELD PACKAGED MEATS CORP MAIN PLANT
Address:	3049 E VERNON AVE
City,State,Zip:	VERNON, CA 90058
Facility Status:	Terminated
NPDES Number:	CAS000001
Region:	4
Agency Number:	0
Regulatory Measure ID:	539924
Place ID:	Not reported
Order Number:	97-03-DWQ
WDID:	4 19I029421
Regulatory Measure Type:	Enrollee
Program Type:	Industrial
Adoption Date Of Regulatory Measure:	Not reported
Effective Date Of Regulatory Measure:	10/01/2021
Termination Date Of Regulatory Measure:	05/30/2023
Expiration Date Of Regulatory Measure:	Not reported
Discharge Address:	200 Commerce Street
Discharge Name:	Smithfield Packaged Meats Corp
Discharge City:	Smithfield
Discharge State:	Virginia
Discharge Zip:	23430
Status:	Not reported
Status Date:	Not reported
Operator Name:	Not reported
Operator Address:	Not reported
Operator City:	Not reported
Operator State:	Not reported
Operator Zip:	Not reported

CIWQS:

Name:	Farmer John Clougherty Packaging
Address:	3049 E VERNON AVE
City,State,Zip:	VERNON, CA 90058
Agency:	Farmer John Clougherty Packing
Agency Address:	3049 E Vernon Ave, Vernon, CA 90058
Place/Project Type:	Industrial - Sausages and Other Prepared Meats
SIC/NAICS:	2013
Region:	4
Program:	INDSTW

SMITHFIELD PACKAGED MEATS CORP MAIN PLANT (Continued) **S124439376**

Regulatory Measure Status:	Terminated
Regulatory Measure Type:	Storm water industrial
Order Number:	2014-0057-DWQ
WDID:	4 19I004285
NPDES Number:	CAS000001
Adoption Date:	Not reported
Effective Date:	04/06/1992
Termination Date:	11/22/2021
Expiration/Review Date:	Not reported
Design Flow:	Not reported
Major/Minor:	Not reported
Complexity:	Not reported
TTWQ:	Not reported
Enforcement Actions within 5 years:	0
Violations within 5 years:	1
Latitude:	34.00552
Longitude:	-118.21911

Name:	Smithfield Packaged Meats Corp Main Plant
Address:	3049 E VERNON AVE
City,State,Zip:	VERNON, CA 90058
Agency:	Smithfield Packaged Meats Corp
Agency Address:	200 Commerce Street, Smithfield, VA 23430
Place/Project Type:	Industrial - Sausages and Other Prepared Meats
SIC/NAICS:	2013
Region:	4
Program:	INDSTW
Regulatory Measure Status:	Terminated
Regulatory Measure Type:	Storm water industrial
Order Number:	2014-0057-DWQ
WDID:	4 19I029421
NPDES Number:	CAS000001
Adoption Date:	Not reported
Effective Date:	10/01/2021
Termination Date:	05/30/2023
Expiration/Review Date:	Not reported
Design Flow:	Not reported
Major/Minor:	Not reported
Complexity:	Not reported
TTWQ:	Not reported
Enforcement Actions within 5 years:	0
Violations within 5 years:	0
Latitude:	34.00682
Longitude:	-118.21836

A19 **CA CHMIRS** **S120834271**
Target Property **3049 EAST VERNON AVENUE, 2ND FLOOR, HOT COOLER** **N/A**
VERNON, CA 90058

Site 19 of 40 in cluster A

Actual: 207 ft.

CHMIRS:

Name:	Not reported
Address:	3049 EAST VERNON AVENUE, 2ND FLOOR, HOT COOLER
City,State,Zip:	VERNON, CA 90058
OES Incident Number:	17-2922
OES notification:	04/20/2017
OES Date:	Not reported

(Continued) **S120834271**

OES Time:	Not reported
Date Completed:	**Not reported**
Property Use:	Not reported
Agency Id Number:	Not reported
Agency Incident Number:	Not reported
Time Notified:	Not reported
Time Completed:	Not reported
Surrounding Area:	Not reported
Estimated Temperature:	Not reported
Property Management:	Not reported
More Than Two Substances Involved?:	Not reported
Resp Agncy Personel # Of Decontaminated:	Not reported
Responding Agency Personel # Of Injuries:	Not reported
Responding Agency Personel # Of Fatalities:	Not reported
Others Number Of Decontaminated:	Not reported
Others Number Of Injuries:	Not reported
Others Number Of Fatalities:	Not reported
Vehicle Make/year:	Not reported
Vehicle License Number:	Not reported
Vehicle State:	Not reported
Vehicle Id Number:	Not reported
CA DOT PUC/ICC Number:	Not reported
Company Name:	Not reported
Reporting Officer Name/ID:	Not reported
Report Date:	Not reported
Facility Telephone:	Not reported
Waterway Involved:	No
Waterway:	No
Spill Site:	Merchant/Business
Cleanup By:	Responsible Party
Containment:	Not reported
What Happened:	Not reported
Type:	Not reported
Measure:	Not reported
Other:	Not reported
Type:	VAPOR
Measure:	Lbs.
Other:	Not reported
Date/Time:	500
Year:	2017
Agency:	Farmer John
Incident Date:	04/20/2017
Admin Agency:	Vernon Fire Department
Amount:	Not reported
Contained:	No
Site Type:	No
E Date:	Not reported
Substance:	Anhydrous Ammonia
Quantity Released:	100
Unknown:	Not reported
Substance #2:	Not reported
Substance #3:	Not reported
Evacuations:	Not reported
Number of Injuries:	Not reported
Number of Fatalities:	Not reported
#1 Pipeline:	No
#2 Pipeline:	No

(Continued) **S120834271**

#3 Pipeline:	No
#1 Vessel >= 300 Tons:	No
#2 Vessel >= 300 Tons:	No
#3 Vessel >= 300 Tons:	No
Evacs:	No
Injuries:	No
Fatals:	No
Comments:	Not reported
Description:	Loose flange caused the release. Vapor was released inside the building. Maintenance team responsible for clean up and containment, doing isolation now.

A20 **CLOUGHERTY PACKING COMPANY** **CA HWTS** **S123614132**
Target **3049 E VERNON AVE** **CA HAZNET** **N/A**
Property **VERNON, CA 90058**

Site 20 of 40 in cluster A

Actual: 207 ft.

HWTS:

Name:	CLOUGHERTY PACKING COMPANY
Address:	3049 E VERNON AVE
Address 2:	Not reported
City,State,Zip:	VERNON, CA 90058
EPA ID:	CAD981653728
Inactive Date:	06/30/2005
Create Date:	04/10/1987
Last Act Date:	Not reported
Mailing Name:	Not reported
Mailing Address:	PO BOX 58870
Mailing Address 2:	Not reported
Mailing City,State,Zip:	LOS ANGELES, CA 900580870
Owner Name:	BERNARD CLOUGHERTY
Owner Address:	PO BOX 58870
Owner Address 2:	Not reported
Owner City,State,Zip:	LOS ANGELES, CA 900580870
Owner Phone:	Not reported
Owner Fax:	Not reported
Contact Name:	REID DELPHEY
Contact Address:	PO BOX 58870
Contact Address 2:	Not reported
City,State,Zip:	LOS ANGELES, CA 900580870
Contact Phone:	Not reported
Contact Fax:	Not reported
Facility Status:	Inactive
Facility Type:	PERMANENT
Category:	STATE
Latitude:	34.005512
Longitude:	-118.219284

NAICS:

EPA ID:	CAD981653728
Create Date:	2002-03-14 16:36:26.000
NAICS Code:	311611
NAICS Description:	Animal (except Poultry) Slaughtering
Issued EPA ID Date:	1987-04-10 00:00:00
Inactive Date:	2005-06-30 00:00:00
Facility Name:	CLOUGHERTY PACKING COMPANY

CLOUGHERTY PACKING COMPANY (Continued) **S123614132**

Facility Address: 3049 E VERNON AVE
Facility Address 2: Not reported
Facility City: VERNON
Facility County: Not reported
Facility State: CA
Facility Zip: 900581800

EPA ID: CAD981653728
Create Date: 2002-03-14 16:36:26.000
NAICS Code: 311611
NAICS Description: Animal (except Poultry) Slaughtering
Issued EPA ID Date: 1987-04-10 00:00:00
Inactive Date: 2005-06-30 00:00:00
Facility Name: CLOUGHERTY PACKING COMPANY
Facility Address: 3049 E VERNON AVE
Facility Address 2: Not reported
Facility City: VERNON
Facility County: Not reported
Facility State: CA
Facility Zip: 900581800

EPA ID: CAD981653728
Create Date: 2002-03-14 16:36:26.000
NAICS Code: 311611
NAICS Description: Animal (except Poultry) Slaughtering
Issued EPA ID Date: 1987-04-10 00:00:00
Inactive Date: 2005-06-30 00:00:00
Facility Name: CLOUGHERTY PACKING COMPANY
Facility Address: 3049 E VERNON AVE
Facility Address 2: Not reported
Facility City: VERNON
Facility County: Not reported
Facility State: CA
Facility Zip: 900581800

HAZNET:
Name: CLOUGHERTY PACKING COMPANY
Address: 3049 E VERNON AVE
Address 2: Not reported
City,State,Zip: VERNON, CA 900581800
Contact: REID DELPHEY
Telephone: 2135834621
Mailing Name: Not reported
Mailing Address: PO BOX 58870

Year: 2005
Gepaid: CAD981653728
TSD EPA ID: CAD099452708
CA Waste Code: 343 - Unspecified organic liquid mixture
Disposal Method: R01 - Recycler
Tons: 0.255

Year: 2005
Gepaid: CAD981653728
TSD EPA ID: CAD099452708
CA Waste Code: 221 - Waste oil and mixed oil

CLOUGHERTY PACKING COMPANY (Continued) **S123614132**

Disposal Method:	R01 - Recycler
Tons:	3.686
Year:	2004
Gepaid:	CAD981653728
TSD EPA ID:	CAD981696420
CA Waste Code:	221 - Waste oil and mixed oil
Disposal Method:	R01 - Recycler
Tons:	5.7
Year:	2004
Gepaid:	CAD981653728
TSD EPA ID:	CAD099452708
CA Waste Code:	221 - Waste oil and mixed oil
Disposal Method:	-
Tons:	5.396
Year:	2004
Gepaid:	CAD981653728
TSD EPA ID:	CAT080033681
CA Waste Code:	352 - Other organic solids
Disposal Method:	D80 - Disposal, Land Fill
Tons:	0.8
Year:	2003
Gepaid:	CAD981653728
TSD EPA ID:	CAD099452708
CA Waste Code:	221 - Waste oil and mixed oil
Disposal Method:	R01 - Recycler
Tons:	24.605
Year:	2002
Gepaid:	CAD981653728
TSD EPA ID:	CAD099452708
CA Waste Code:	221 - Waste oil and mixed oil
Disposal Method:	R01 - Recycler
Tons:	5.32
Year:	2002
Gepaid:	CAD981653728
TSD EPA ID:	CAT080033681
CA Waste Code:	181 - Other inorganic solid waste
Disposal Method:	D80 - Disposal, Land Fill
Tons:	0.4
Year:	2000
Gepaid:	CAD981653728
TSD EPA ID:	CAD028409019
CA Waste Code:	352 - Other organic solids
Disposal Method:	H01 - Transfer Station
Tons:	0.125
Year:	1997
Gepaid:	CAD981653728
TSD EPA ID:	CAD008364432
CA Waste Code:	135 - Unspecified aqueous solution
Disposal Method:	D80 - Disposal, Land Fill

CLOUGHERTY PACKING COMPANY (Continued) **S123614132**

Tons: 5.04

Click this hyperlink while viewing on your computer to access
23 additional CA HAZNET: record(s) in the EDR Site Report.

Additional Information:

Year:	2005
Gen EPA ID:	CAD981653728
Shipment Date:	20050622
Creation Date:	9/15/2005 18:32:02
Receipt Date:	20050623
Manifest ID:	24432449
Trans EPA ID:	CAD982488470
Trans Name:	SWIFT OIL & VACUUM INC
Trans 2 EPA ID:	Not reported
Trans 2 Name:	Not reported
TSDF EPA ID:	CAD099452708
Trans Name:	INDUSTRIAL SERVICE OIL CO INC
TSDF Alt EPA ID:	CAD099452708
TSDF Alt Name:	Not reported
Waste Code Description:	221 - Waste oil and mixed oil
RCRA Code:	Not reported
Meth Code:	R01 - Recycler
Quantity Tons:	0.912
Waste Quantity:	240
Quantity Unit:	G
Additional Code 1:	Not reported
Additional Code 2:	Not reported
Additional Code 3:	Not reported
Additional Code 4:	Not reported
Additional Code 5:	Not reported
Shipment Date:	20050601
Creation Date:	8/17/2005 18:32:04
Receipt Date:	20050601
Manifest ID:	24432372
Trans EPA ID:	CAD982488470
Trans Name:	SWIFT OIL & VACUUM INC
Trans 2 EPA ID:	Not reported
Trans 2 Name:	Not reported
TSDF EPA ID:	CAD099452708
Trans Name:	INDUSTRIAL SERVICE OIL CO INC
TSDF Alt EPA ID:	CAD099452708
TSDF Alt Name:	Not reported
Waste Code Description:	221 - Waste oil and mixed oil
RCRA Code:	Not reported
Meth Code:	R01 - Recycler
Quantity Tons:	1.52
Waste Quantity:	400
Quantity Unit:	G
Additional Code 1:	Not reported
Additional Code 2:	Not reported
Additional Code 3:	Not reported
Additional Code 4:	Not reported
Additional Code 5:	Not reported

CLOUGHERTY PACKING COMPANY (Continued) **S123614132**

Shipment Date:	20050516
Creation Date:	7/27/2005 10:48:47
Receipt Date:	20050516
Manifest ID:	24432293
Trans EPA ID:	CAD982488470
Trans Name:	SWIFT OIL & VACUUM INC
Trans 2 EPA ID:	Not reported
Trans 2 Name:	Not reported
TSDF EPA ID:	CAD099452708
Trans Name:	INDUSTRIAL SERVICE OIL CO INC
TSDF Alt EPA ID:	CAD099452708
TSDF Alt Name:	Not reported
Waste Code Description:	343 - Unspecified organic liquid mixture
RCRA Code:	Not reported
Meth Code:	R01 - Recycler
Quantity Tons:	0.255
Waste Quantity:	75
Quantity Unit:	G
Additional Code 1:	Not reported
Additional Code 2:	Not reported
Additional Code 3:	Not reported
Additional Code 4:	Not reported
Additional Code 5:	Not reported

Shipment Date:	20050422
Creation Date:	7/21/2005 18:32:26
Receipt Date:	20050425
Manifest ID:	24432205
Trans EPA ID:	CAD982488470
Trans Name:	SWIFT OIL & VACUUM INC
Trans 2 EPA ID:	Not reported
Trans 2 Name:	Not reported
TSDF EPA ID:	CAD099452708
Trans Name:	INDUSTRIAL SERVICE OIL CO INC
TSDF Alt EPA ID:	CAD099452708
TSDF Alt Name:	Not reported
Waste Code Description:	221 - Waste oil and mixed oil
RCRA Code:	Not reported
Meth Code:	R01 - Recycler
Quantity Tons:	0.627
Waste Quantity:	165
Quantity Unit:	G
Additional Code 1:	Not reported
Additional Code 2:	Not reported
Additional Code 3:	Not reported
Additional Code 4:	Not reported
Additional Code 5:	Not reported

Shipment Date:	20050308
Creation Date:	5/29/2005 18:31:56
Receipt Date:	20050308
Manifest ID:	24099597
Trans EPA ID:	CAD982488470
Trans Name:	SWIFT OIL & VACUUM INC
Trans 2 EPA ID:	Not reported
Trans 2 Name:	Not reported
TSDF EPA ID:	CAD099452708

CLOUGHERTY PACKING COMPANY (Continued) **S123614132**

Trans Name:	INDUSTRIAL SERVICE OIL CO INC
TSDF Alt EPA ID:	CAD099452708
TSDF Alt Name:	Not reported
Waste Code Description:	221 - Waste oil and mixed oil
RCRA Code:	Not reported
Meth Code:	R01 - Recycler
Quantity Tons:	0.627
Waste Quantity:	165
Quantity Unit:	G
Additional Code 1:	Not reported
Additional Code 2:	Not reported
Additional Code 3:	Not reported
Additional Code 4:	Not reported
Additional Code 5:	Not reported

Additional Information:

Year:	2004
Gen EPA ID:	CAD981653728
Shipment Date:	20041220
Creation Date:	3/13/2007 18:30:13
Receipt Date:	20041220
Manifest ID:	24099275
Trans EPA ID:	CAD982488470
Trans Name:	SWIFT OIL & VACUUM INC
Trans 2 EPA ID:	Not reported
Trans 2 Name:	Not reported
TSDF EPA ID:	CAD099452708
Trans Name:	INDUSTRIAL SERVICE OIL CO INC
TSDF Alt EPA ID:	CAD099452708
TSDF Alt Name:	Not reported
Waste Code Description:	221 - Waste oil and mixed oil
RCRA Code:	Not reported
Meth Code:	- Not reported
Quantity Tons:	1.216
Waste Quantity:	320
Quantity Unit:	G
Additional Code 1:	Not reported
Additional Code 2:	Not reported
Additional Code 3:	Not reported
Additional Code 4:	Not reported
Additional Code 5:	Not reported
Shipment Date:	20041220
Creation Date:	3/13/2007 18:30:13
Receipt Date:	20041220
Manifest ID:	24099276
Trans EPA ID:	CAD982488470
Trans Name:	SWIFT OIL & VACUUM INC
Trans 2 EPA ID:	Not reported
Trans 2 Name:	Not reported
TSDF EPA ID:	CAD099452708
Trans Name:	INDUSTRIAL SERVICE OIL CO INC
TSDF Alt EPA ID:	CAD099452708
TSDF Alt Name:	Not reported
Waste Code Description:	221 - Waste oil and mixed oil
RCRA Code:	Not reported

CLOUGHERTY PACKING COMPANY (Continued) **S123614132**

Meth Code:	- Not reported
Quantity Tons:	1.9
Waste Quantity:	500
Quantity Unit:	G
Additional Code 1:	Not reported
Additional Code 2:	Not reported
Additional Code 3:	Not reported
Additional Code 4:	Not reported
Additional Code 5:	Not reported
Shipment Date:	20040923
Creation Date:	3/16/2007 18:31:12
Receipt Date:	20040923
Manifest ID:	24090139
Trans EPA ID:	CAD982488470
Trans Name:	SWIFT OIL & VACUUM INC
Trans 2 EPA ID:	Not reported
Trans 2 Name:	Not reported
TSDF EPA ID:	CAD099452708
Trans Name:	INDUSTRIAL SERVICE OIL CO INC
TSDF Alt EPA ID:	CAD099452708
TSDF Alt Name:	Not reported
Waste Code Description:	221 - Waste oil and mixed oil
RCRA Code:	Not reported
Meth Code:	- Not reported
Quantity Tons:	0.76
Waste Quantity:	200
Quantity Unit:	G
Additional Code 1:	Not reported
Additional Code 2:	Not reported
Additional Code 3:	Not reported
Additional Code 4:	Not reported
Additional Code 5:	Not reported
Shipment Date:	20040907
Creation Date:	9/29/2005 17:01:00
Receipt Date:	20040908
Manifest ID:	23596713
Trans EPA ID:	CAD982488470
Trans Name:	SWIFT OIL & VACUUM INC
Trans 2 EPA ID:	Not reported
Trans 2 Name:	Not reported
TSDF EPA ID:	CAD099452708
Trans Name:	INDUSTRIAL SERVICE OIL CO INC
TSDF Alt EPA ID:	CAD099452708
TSDF Alt Name:	Not reported
Waste Code Description:	221 - Waste oil and mixed oil
RCRA Code:	Not reported
Meth Code:	- Not reported
Quantity Tons:	1.52
Waste Quantity:	400
Quantity Unit:	G
Additional Code 1:	Not reported
Additional Code 2:	Not reported
Additional Code 3:	Not reported
Additional Code 4:	Not reported
Additional Code 5:	Not reported

CLOUGHERTY PACKING COMPANY (Continued) **S123614132**

Shipment Date:	20040108
Creation Date:	8/20/2004 9:31:41
Receipt Date:	20040109
Manifest ID:	22922562
Trans EPA ID:	CAR000130864
Trans Name:	ALEXIS ENVIRONMENTAL CO
Trans 2 EPA ID:	Not reported
Trans 2 Name:	Not reported
TSDF EPA ID:	CAD981696420
Trans Name:	EVERGREEN ENVIRONMENTAL SERVICES
TSDF Alt EPA ID:	CAD981696420
TSDF Alt Name:	Not reported
Waste Code Description:	221 - Waste oil and mixed oil
RCRA Code:	Not reported
Meth Code:	R01 - Recycler
Quantity Tons:	5.7
Waste Quantity:	1500
Quantity Unit:	G
Additional Code 1:	Not reported
Additional Code 2:	Not reported
Additional Code 3:	Not reported
Additional Code 4:	Not reported
Additional Code 5:	Not reported

Shipment Date:	20040108
Creation Date:	8/19/2004 11:23:49
Receipt Date:	20040109
Manifest ID:	22598942
Trans EPA ID:	CAL921764910
Trans Name:	FONTANA ENVIRONMENTAL SERVICES
Trans 2 EPA ID:	Not reported
Trans 2 Name:	Not reported
TSDF EPA ID:	CAT080033681
Trans Name:	D/K ENVIRONMENTAL
TSDF Alt EPA ID:	CAT080033681
TSDF Alt Name:	Not reported
Waste Code Description:	352 - Other organic solids
RCRA Code:	Not reported
Meth Code:	D80 - Disposal, Land Fill
Quantity Tons:	0.8
Waste Quantity:	1600
Quantity Unit:	P
Additional Code 1:	Not reported
Additional Code 2:	Not reported
Additional Code 3:	Not reported
Additional Code 4:	Not reported
Additional Code 5:	Not reported

Additional Information:

Year:	2003
Gen EPA ID:	CAD981653728

Shipment Date:	20031231
Creation Date:	8/12/2004 8:09:46
Receipt Date:	20040102
Manifest ID:	23007037
Trans EPA ID:	CAD982488470

CLOUGHERTY PACKING COMPANY (Continued) **S123614132**

Trans Name:	SWIFT OIL & VACUUM INC
Trans 2 EPA ID:	Not reported
Trans 2 Name:	Not reported
TSDF EPA ID:	CAD099452708
Trans Name:	INDUSTRIAL SERVICE OIL CO INC
TSDF Alt EPA ID:	CAD099452708
TSDF Alt Name:	Not reported
Waste Code Description:	221 - Waste oil and mixed oil
RCRA Code:	Not reported
Meth Code:	R01 - Recycler
Quantity Tons:	0.912
Waste Quantity:	240
Quantity Unit:	G
Additional Code 1:	Not reported
Additional Code 2:	Not reported
Additional Code 3:	Not reported
Additional Code 4:	Not reported
Additional Code 5:	Not reported

Shipment Date:	20031223
Creation Date:	7/30/2004 18:31:14
Receipt Date:	20031223
Manifest ID:	23007021
Trans EPA ID:	CAD982488470
Trans Name:	SWIFT OIL & VACUUM INC
Trans 2 EPA ID:	Not reported
Trans 2 Name:	Not reported
TSDF EPA ID:	CAD099452708
Trans Name:	INDUSTRIAL SERVICE OIL CO INC
TSDF Alt EPA ID:	CAD099452708
TSDF Alt Name:	Not reported
Waste Code Description:	221 - Waste oil and mixed oil
RCRA Code:	Not reported
Meth Code:	R01 - Recycler
Quantity Tons:	1.71
Waste Quantity:	450
Quantity Unit:	G
Additional Code 1:	Not reported
Additional Code 2:	Not reported
Additional Code 3:	Not reported
Additional Code 4:	Not reported
Additional Code 5:	Not reported

Shipment Date:	20031203
Creation Date:	8/9/2004 8:48:13
Receipt Date:	20031203
Manifest ID:	23006945
Trans EPA ID:	CAD982488470
Trans Name:	SWIFT OIL & VACUUM INC
Trans 2 EPA ID:	Not reported
Trans 2 Name:	Not reported
TSDF EPA ID:	CAD099452708
Trans Name:	INDUSTRIAL SERVICE OIL CO INC
TSDF Alt EPA ID:	CAD099452708
TSDF Alt Name:	Not reported
Waste Code Description:	221 - Waste oil and mixed oil
RCRA Code:	Not reported

CLOUGHERTY PACKING COMPANY (Continued) **S123614132**

Meth Code:	R01 - Recycler
Quantity Tons:	2.508
Waste Quantity:	660
Quantity Unit:	G
Additional Code 1:	Not reported
Additional Code 2:	Not reported
Additional Code 3:	Not reported
Additional Code 4:	Not reported
Additional Code 5:	Not reported
Shipment Date:	20031203
Creation Date:	8/9/2004 8:48:13
Receipt Date:	20031203
Manifest ID:	23006944
Trans EPA ID:	CAD982488470
Trans Name:	SWIFT OIL & VACUUM INC
Trans 2 EPA ID:	Not reported
Trans 2 Name:	Not reported
TSDF EPA ID:	CAD099452708
Trans Name:	INDUSTRIAL SERVICE OIL CO INC
TSDF Alt EPA ID:	CAD099452708
TSDF Alt Name:	Not reported
Waste Code Description:	221 - Waste oil and mixed oil
RCRA Code:	Not reported
Meth Code:	R01 - Recycler
Quantity Tons:	1.672
Waste Quantity:	440
Quantity Unit:	G
Additional Code 1:	Not reported
Additional Code 2:	Not reported
Additional Code 3:	Not reported
Additional Code 4:	Not reported
Additional Code 5:	Not reported
Shipment Date:	20031009
Creation Date:	8/3/2004 7:33:04
Receipt Date:	20031010
Manifest ID:	23003116
Trans EPA ID:	CAD982488470
Trans Name:	SWIFT OIL & VACUUM INC
Trans 2 EPA ID:	Not reported
Trans 2 Name:	Not reported
TSDF EPA ID:	CAD099452708
Trans Name:	INDUSTRIAL SERVICE OIL CO INC
TSDF Alt EPA ID:	CAD099452708
TSDF Alt Name:	Not reported
Waste Code Description:	221 - Waste oil and mixed oil
RCRA Code:	Not reported
Meth Code:	R01 - Recycler
Quantity Tons:	2.242
Waste Quantity:	590
Quantity Unit:	G
Additional Code 1:	Not reported
Additional Code 2:	Not reported
Additional Code 3:	Not reported
Additional Code 4:	Not reported
Additional Code 5:	Not reported

CLOUGHERTY PACKING COMPANY (Continued) **S123614132**

Shipment Date:	20030826
Creation Date:	7/29/2004 7:43:54
Receipt Date:	20030826
Manifest ID:	23002944
Trans EPA ID:	CAD982488470
Trans Name:	Not reported
Trans 2 EPA ID:	Not reported
Trans 2 Name:	Not reported
TSDF EPA ID:	CAD099452708
Trans Name:	Not reported
TSDF Alt EPA ID:	CAD099452708
TSDF Alt Name:	Not reported
Waste Code Description:	221 - Waste oil and mixed oil
RCRA Code:	Not reported
Meth Code:	R01 - Recycler
Quantity Tons:	2.964
Waste Quantity:	780
Quantity Unit:	G
Additional Code 1:	Not reported
Additional Code 2:	Not reported
Additional Code 3:	Not reported
Additional Code 4:	Not reported
Additional Code 5:	Not reported

Shipment Date:	20030826
Creation Date:	7/29/2004 7:43:54
Receipt Date:	20030826
Manifest ID:	23002945
Trans EPA ID:	CAD982488470
Trans Name:	Not reported
Trans 2 EPA ID:	Not reported
Trans 2 Name:	Not reported
TSDF EPA ID:	CAD099452708
Trans Name:	Not reported
TSDF Alt EPA ID:	CAD099452708
TSDF Alt Name:	Not reported
Waste Code Description:	221 - Waste oil and mixed oil
RCRA Code:	Not reported
Meth Code:	R01 - Recycler
Quantity Tons:	0.836
Waste Quantity:	220
Quantity Unit:	G
Additional Code 1:	Not reported
Additional Code 2:	Not reported
Additional Code 3:	Not reported
Additional Code 4:	Not reported
Additional Code 5:	Not reported

Shipment Date:	20030707
Creation Date:	7/22/2004 8:36:14
Receipt Date:	20030708
Manifest ID:	22697522
Trans EPA ID:	CAD982488470
Trans Name:	Not reported
Trans 2 EPA ID:	Not reported
Trans 2 Name:	Not reported
TSDF EPA ID:	CAD099452708

CLOUGHERTY PACKING COMPANY (Continued) **S123614132**

Trans Name:	Not reported
TSDF Alt EPA ID:	CAD099452708
TSDF Alt Name:	Not reported
Waste Code Description:	221 - Waste oil and mixed oil
RCRA Code:	Not reported
Meth Code:	R01 - Recycler
Quantity Tons:	1.14
Waste Quantity:	300
Quantity Unit:	G
Additional Code 1:	Not reported
Additional Code 2:	Not reported
Additional Code 3:	Not reported
Additional Code 4:	Not reported
Additional Code 5:	Not reported
Shipment Date:	20030530
Creation Date:	6/23/2004 9:59:25
Receipt Date:	20030530
Manifest ID:	22697361
Trans EPA ID:	CAD982488470
Trans Name:	Not reported
Trans 2 EPA ID:	Not reported
Trans 2 Name:	Not reported
TSDF EPA ID:	CAD099452708
Trans Name:	Not reported
TSDF Alt EPA ID:	CAD099452708
TSDF Alt Name:	Not reported
Waste Code Description:	221 - Waste oil and mixed oil
RCRA Code:	Not reported
Meth Code:	R01 - Recycler
Quantity Tons:	1.52
Waste Quantity:	400
Quantity Unit:	G
Additional Code 1:	Not reported
Additional Code 2:	Not reported
Additional Code 3:	Not reported
Additional Code 4:	Not reported
Additional Code 5:	Not reported
Shipment Date:	20030529
Creation Date:	6/22/2004 9:47:57
Receipt Date:	20030529
Manifest ID:	22697355
Trans EPA ID:	CAD982488470
Trans Name:	Not reported
Trans 2 EPA ID:	Not reported
Trans 2 Name:	Not reported
TSDF EPA ID:	CAD099452708
Trans Name:	Not reported
TSDF Alt EPA ID:	CAD099452708
TSDF Alt Name:	Not reported
Waste Code Description:	221 - Waste oil and mixed oil
RCRA Code:	Not reported
Meth Code:	R01 - Recycler
Quantity Tons:	1.349
Waste Quantity:	355
Quantity Unit:	G

CLOUGHERTY PACKING COMPANY (Continued) **S123614132**

Additional Code 1:	Not reported
Additional Code 2:	Not reported
Additional Code 3:	Not reported
Additional Code 4:	Not reported
Additional Code 5:	Not reported

Additional Information:

Year:	2002
Gen EPA ID:	CAD981653728
Shipment Date:	20021230
Creation Date:	4/1/2003 18:31:07
Receipt Date:	20021230
Manifest ID:	21044323
Trans EPA ID:	CAD982488470
Trans Name:	Not reported
Trans 2 EPA ID:	Not reported
Trans 2 Name:	Not reported
TSDF EPA ID:	CAD099452708
Trans Name:	Not reported
TSDF Alt EPA ID:	Not reported
TSDF Alt Name:	Not reported
Waste Code Description:	221 - Waste oil and mixed oil
RCRA Code:	Not reported
Meth Code:	R01 - Recycler
Quantity Tons:	1.9
Waste Quantity:	500
Quantity Unit:	G
Additional Code 1:	Not reported
Additional Code 2:	Not reported
Additional Code 3:	Not reported
Additional Code 4:	Not reported
Additional Code 5:	Not reported
Shipment Date:	20021125
Creation Date:	2/25/2003 18:31:38
Receipt Date:	20021126
Manifest ID:	21044211
Trans EPA ID:	CAD982488470
Trans Name:	Not reported
Trans 2 EPA ID:	Not reported
Trans 2 Name:	Not reported
TSDF EPA ID:	CAD099452708
Trans Name:	Not reported
TSDF Alt EPA ID:	Not reported
TSDF Alt Name:	Not reported
Waste Code Description:	221 - Waste oil and mixed oil
RCRA Code:	Not reported
Meth Code:	R01 - Recycler
Quantity Tons:	1.14
Waste Quantity:	300
Quantity Unit:	G
Additional Code 1:	Not reported
Additional Code 2:	Not reported
Additional Code 3:	Not reported
Additional Code 4:	Not reported
Additional Code 5:	Not reported

CLOUGHERTY PACKING COMPANY (Continued) **S123614132**

Shipment Date:	20021125
Creation Date:	2/25/2003 18:31:38
Receipt Date:	20021126
Manifest ID:	21044210
Trans EPA ID:	CAD982488470
Trans Name:	Not reported
Trans 2 EPA ID:	Not reported
Trans 2 Name:	Not reported
TSDF EPA ID:	CAD099452708
Trans Name:	Not reported
TSDF Alt EPA ID:	Not reported
TSDF Alt Name:	Not reported
Waste Code Description:	221 - Waste oil and mixed oil
RCRA Code:	Not reported
Meth Code:	R01 - Recycler
Quantity Tons:	2.28
Waste Quantity:	600
Quantity Unit:	G
Additional Code 1:	Not reported
Additional Code 2:	Not reported
Additional Code 3:	Not reported
Additional Code 4:	Not reported
Additional Code 5:	Not reported

Shipment Date:	20020214
Creation Date:	7/17/2002 18:32:08
Receipt Date:	20020226
Manifest ID:	21270171
Trans EPA ID:	CAL921764910
Trans Name:	Not reported
Trans 2 EPA ID:	Not reported
Trans 2 Name:	Not reported
TSDF EPA ID:	CAT080033681
Trans Name:	Not reported
TSDF Alt EPA ID:	Not reported
TSDF Alt Name:	Not reported
Waste Code Description:	181 - Other inorganic solid waste Organics
RCRA Code:	Not reported
Meth Code:	D80 - Disposal, Land Fill
Quantity Tons:	0.4
Waste Quantity:	800
Quantity Unit:	P
Additional Code 1:	Not reported
Additional Code 2:	Not reported
Additional Code 3:	Not reported
Additional Code 4:	Not reported
Additional Code 5:	Not reported

Additional Information:

Year:	2000
Gen EPA ID:	CAD981653728

Shipment Date:	20000906
Creation Date:	10/30/2000 0:00:00
Receipt Date:	20000908
Manifest ID:	98096899
Trans EPA ID:	CAD981438351

CLOUGHERTY PACKING COMPANY (Continued) **S123614132**

Trans Name:	Not reported
Trans 2 EPA ID:	Not reported
Trans 2 Name:	Not reported
TSDF EPA ID:	CAD028409019
Trans Name:	Not reported
TSDF Alt EPA ID:	CAD028409019
TSDF Alt Name:	Not reported
Waste Code Description:	352 - Other organic solids
RCRA Code:	D008
Meth Code:	H01 - Transfer Station
Quantity Tons:	0.125
Waste Quantity:	250
Quantity Unit:	P
Additional Code 1:	Not reported
Additional Code 2:	Not reported
Additional Code 3:	Not reported
Additional Code 4:	Not reported
Additional Code 5:	Not reported

Additional Information:

Year:	1997
Gen EPA ID:	CAD981653728
Shipment Date:	19971017
Creation Date:	3/18/1998 0:00:00
Receipt Date:	19971017
Manifest ID:	96361767
Trans EPA ID:	CAD982030173
Trans Name:	Not reported
Trans 2 EPA ID:	Not reported
Trans 2 Name:	Not reported
TSDF EPA ID:	CAD008364432
Trans Name:	Not reported
TSDF Alt EPA ID:	Not reported
TSDF Alt Name:	Not reported
Waste Code Description:	135 - Unspecified aqueous solution
RCRA Code:	Not reported
Meth Code:	D80 - Disposal, Land Fill
Quantity Tons:	5.04
Waste Quantity:	1200
Quantity Unit:	G
Additional Code 1:	Not reported
Additional Code 2:	Not reported
Additional Code 3:	Not reported
Additional Code 4:	Not reported
Additional Code 5:	Not reported

Additional Information:

Year:	1995
Gen EPA ID:	CAD981653728
Shipment Date:	19950605
Creation Date:	10/24/1995 0:00:00
Receipt Date:	19950605
Manifest ID:	92792310
Trans EPA ID:	CAD982488470

CLOUGHERTY PACKING COMPANY (Continued) **S123614132**

Trans Name:	Not reported
Trans 2 EPA ID:	Not reported
Trans 2 Name:	Not reported
TSDF EPA ID:	CAD099452708
Trans Name:	Not reported
TSDF Alt EPA ID:	Not reported
TSDF Alt Name:	Not reported
Waste Code Description:	241 - Tank bottom waste 251 Still bottoms with halogenated organics
RCRA Code:	Not reported
Meth Code:	R01 - Recycler
Quantity Tons:	3.336
Waste Quantity:	800
Quantity Unit:	G
Additional Code 1:	Not reported
Additional Code 2:	Not reported
Additional Code 3:	Not reported
Additional Code 4:	Not reported
Additional Code 5:	Not reported

Shipment Date:	19950525
Creation Date:	4/2/1996 0:00:00
Receipt Date:	19950526
Manifest ID:	92792294
Trans EPA ID:	CAD982488470
Trans Name:	Not reported
Trans 2 EPA ID:	Not reported
Trans 2 Name:	Not reported
TSDF EPA ID:	CAD099452708
Trans Name:	Not reported
TSDF Alt EPA ID:	CAD099452708
TSDF Alt Name:	Not reported
Waste Code Description:	221 - Waste oil and mixed oil
RCRA Code:	Not reported
Meth Code:	R01 - Recycler
Quantity Tons:	0.646
Waste Quantity:	170
Quantity Unit:	G
Additional Code 1:	Not reported
Additional Code 2:	Not reported
Additional Code 3:	Not reported
Additional Code 4:	Not reported
Additional Code 5:	Not reported

Additional Information:

Year:	1994
Gen EPA ID:	CAD981653728

Shipment Date:	19940531
Creation Date:	10/10/1995 0:00:00
Receipt Date:	19940531
Manifest ID:	92791874
Trans EPA ID:	CAD982488470
Trans Name:	Not reported
Trans 2 EPA ID:	Not reported
Trans 2 Name:	Not reported
TSDF EPA ID:	CAD099452708
Trans Name:	Not reported

CLOUGHERTY PACKING COMPANY (Continued) **S123614132**

TSDF Alt EPA ID:	Not reported
TSDF Alt Name:	Not reported
Waste Code Description:	343 - Unspecified organic liquid mixture
RCRA Code:	Not reported
Meth Code:	R01 - Recycler
Quantity Tons:	2.21
Waste Quantity:	650
Quantity Unit:	G
Additional Code 1:	Not reported
Additional Code 2:	Not reported
Additional Code 3:	Not reported
Additional Code 4:	Not reported
Additional Code 5:	Not reported
Shipment Date:	19940414
Creation Date:	10/5/1995 0:00:00
Receipt Date:	19940414
Manifest ID:	93268874
Trans EPA ID:	CAD000603720
Trans Name:	Not reported
Trans 2 EPA ID:	Not reported
Trans 2 Name:	Not reported
TSDF EPA ID:	CAD099452708
Trans Name:	Not reported
TSDF Alt EPA ID:	Not reported
TSDF Alt Name:	Not reported
Waste Code Description:	221 - Waste oil and mixed oil
RCRA Code:	Not reported
Meth Code:	R01 - Recycler
Quantity Tons:	0.19
Waste Quantity:	50
Quantity Unit:	G
Additional Code 1:	Not reported
Additional Code 2:	Not reported
Additional Code 3:	Not reported
Additional Code 4:	Not reported
Additional Code 5:	Not reported
Shipment Date:	19940221
Creation Date:	9/15/1995 0:00:00
Receipt Date:	19940302
Manifest ID:	92774632
Trans EPA ID:	CAD981438351
Trans Name:	Not reported
Trans 2 EPA ID:	CAD983668583
Trans 2 Name:	Not reported
TSDF EPA ID:	IRC957100891
Trans Name:	Not reported
TSDF Alt EPA ID:	Not reported
TSDF Alt Name:	Not reported
Waste Code Description:	151 - Asbestos-containing waste
RCRA Code:	Not reported
Meth Code:	D80 - Disposal, Land Fill
Quantity Tons:	0.2107
Waste Quantity:	0.25
Quantity Unit:	Y
Additional Code 1:	Not reported

CLOUGHERTY PACKING COMPANY (Continued) **S123614132**

Additional Code 2:	Not reported
Additional Code 3:	Not reported
Additional Code 4:	Not reported
Additional Code 5:	Not reported

Additional Information:

Year:	1993
Gen EPA ID:	CAD981653728
Shipment Date:	19930915
Creation Date:	9/13/1995 0:00:00
Receipt Date:	19930915
Manifest ID:	93267281
Trans EPA ID:	CAD009522988
Trans Name:	Not reported
Trans 2 EPA ID:	Not reported
Trans 2 Name:	Not reported
TSDF EPA ID:	CAD009522988
Trans Name:	Not reported
TSDF Alt EPA ID:	CAD009522988
TSDF Alt Name:	Not reported
Waste Code Description:	221 - Waste oil and mixed oil
RCRA Code:	Not reported
Meth Code:	R01 - Recycler
Quantity Tons:	6.65
Waste Quantity:	1750
Quantity Unit:	G
Additional Code 1:	Not reported
Additional Code 2:	Not reported
Additional Code 3:	Not reported
Additional Code 4:	Not reported
Additional Code 5:	Not reported
Shipment Date:	19930702
Creation Date:	9/11/1995 0:00:00
Receipt Date:	19930702
Manifest ID:	92075945
Trans EPA ID:	CAD009522988
Trans Name:	Not reported
Trans 2 EPA ID:	Not reported
Trans 2 Name:	Not reported
TSDF EPA ID:	CAD009522988
Trans Name:	Not reported
TSDF Alt EPA ID:	Not reported
TSDF Alt Name:	Not reported
Waste Code Description:	221 - Waste oil and mixed oil
RCRA Code:	Not reported
Meth Code:	R01 - Recycler
Quantity Tons:	3.99
Waste Quantity:	1050
Quantity Unit:	G
Additional Code 1:	Not reported
Additional Code 2:	Not reported
Additional Code 3:	Not reported
Additional Code 4:	Not reported
Additional Code 5:	Not reported

CLOUGHERTY PACKING COMPANY (Continued) **S123614132**

Shipment Date:	19930701
Creation Date:	9/8/1995 0:00:00
Receipt Date:	Not reported
Manifest ID:	88303157
Trans EPA ID:	CAD981438356
Trans Name:	Not reported
Trans 2 EPA ID:	Not reported
Trans 2 Name:	Not reported
TSDF EPA ID:	AZC000000150
Trans Name:	Not reported
TSDF Alt EPA ID:	Not reported
TSDF Alt Name:	Not reported
Waste Code Description:	151 - Asbestos-containing waste
RCRA Code:	Not reported
Meth Code:	- Not reported
Quantity Tons:	0
Waste Quantity:	0
Quantity Unit:	P
Additional Code 1:	Not reported
Additional Code 2:	Not reported
Additional Code 3:	Not reported
Additional Code 4:	Not reported
Additional Code 5:	Not reported

Shipment Date:	19930701
Creation Date:	9/8/1995 0:00:00
Receipt Date:	Not reported
Manifest ID:	88303142
Trans EPA ID:	CAD981438351
Trans Name:	Not reported
Trans 2 EPA ID:	Not reported
Trans 2 Name:	Not reported
TSDF EPA ID:	AZC000000150
Trans Name:	Not reported
TSDF Alt EPA ID:	Not reported
TSDF Alt Name:	Not reported
Waste Code Description:	151 - Asbestos-containing waste
RCRA Code:	Not reported
Meth Code:	- Not reported
Quantity Tons:	0
Waste Quantity:	0
Quantity Unit:	P
Additional Code 1:	Not reported
Additional Code 2:	Not reported
Additional Code 3:	Not reported
Additional Code 4:	Not reported
Additional Code 5:	Not reported

Shipment Date:	19930701
Creation Date:	9/8/1995 0:00:00
Receipt Date:	Not reported
Manifest ID:	88303144
Trans EPA ID:	CAD981438351
Trans Name:	Not reported
Trans 2 EPA ID:	Not reported
Trans 2 Name:	Not reported
TSDF EPA ID:	AZC000000150

CLOUGHERTY PACKING COMPANY (Continued) **S123614132**

Trans Name:	Not reported
TSDF Alt EPA ID:	Not reported
TSDF Alt Name:	Not reported
Waste Code Description:	151 - Asbestos-containing waste
RCRA Code:	Not reported
Meth Code:	- Not reported
Quantity Tons:	0
Waste Quantity:	0
Quantity Unit:	P
Additional Code 1:	Not reported
Additional Code 2:	Not reported
Additional Code 3:	Not reported
Additional Code 4:	Not reported
Additional Code 5:	Not reported

Shipment Date:	19930414
Creation Date:	9/6/1995 0:00:00
Receipt Date:	19930414
Manifest ID:	92791389
Trans EPA ID:	CAD982488470
Trans Name:	Not reported
Trans 2 EPA ID:	Not reported
Trans 2 Name:	Not reported
TSDF EPA ID:	CAD099452708
Trans Name:	Not reported
TSDF Alt EPA ID:	Not reported
TSDF Alt Name:	Not reported
Waste Code Description:	241 - Tank bottom waste 251 Still bottoms with halogenated organics
RCRA Code:	Not reported
Meth Code:	R01 - Recycler
Quantity Tons:	2.502
Waste Quantity:	600
Quantity Unit:	G
Additional Code 1:	Not reported
Additional Code 2:	Not reported
Additional Code 3:	Not reported
Additional Code 4:	Not reported
Additional Code 5:	Not reported

A21 **CLOUGHERTY PACKING COMPANY A WHOLLY OWNED SUBSIDIA** **FINDS** **1024666919**
Target **3049 E VERNON AVE** **ECHO** **N/A**
Property **VERNON, CA 90058**

Site 21 of 40 in cluster A

Actual:
207 ft.

FINDS:
Registry ID: 110070455313

Click Here for FRS Facility Detail Report:

Environmental Interest/Information System:
All generators and treatment, storage, and disposal (TSD) facilities who handle hazardous waste are required to report to the EPA Administrator at least once every two years. The data collected is used to create the National Biennial Resource Conservation and Recovery Act (RCRA) Hazardous Waste Report. This data is processed within the RCRA Information (RCRAInfo) database
The Resource Conservation and Recovery Act Information System

CLOUGHERTY PACKING COMPANY A WHOLLY OWNED SUBSIDIARY OF HORM (Continued) **1024666919**

(RCRAInfo) is EPA's comprehensive information system in support of the Resource Conservation and Recovery Act (RCRA) of 1976 and the Hazardous and Solid Waste Amendments (HSWA) of 1984. It tracks many types of information about generators, transporters, treaters, storers, and disposers of hazardous waste.

Click this hyperlink while viewing on your computer to access additional FINDS: detail in the EDR Site Report.

ECHO:
Envid: 1024666919
Registry ID: 110070455313

DFR URL:
Name: CLOUGHERTY PACKING COMPANY A WHOLLY OWNED SUBSIDIARY OF HORMEL FOODS
Address: 3049 E VERNON AVE
City,State,Zip: VERNON, CA 90058

A22 **GIC - VERNON LLC** **RCRA NonGen / NLR** **1031050154**
Target **3049 E VERNON AVE** **CAC003277347**
Property **VERNON, CA 90058**

Site 22 of 40 in cluster A

Actual:
207 ft.

RCRA Listings:

Date Form Received by Agency:	20240311
Handler Name:	Gic - Vernon Llc
Handler Address:	3049 E Vernon Ave
Handler City,State,Zip:	VERNON, CA 90058
EPA ID:	CAC003277347
Contact Name:	GIC-VERNON LLC - VINCENT MARTINO
Contact Address:	3333 MICHELSON DRIVE
Contact City,State,Zip:	IRINE, CA 92612
Contact Telephone:	180-559-8293
Contact Fax:	Not reported
Contact Email:	VINCENT.MARTINO@GOODMAN.COM
Contact Title:	Not reported
EPA Region:	09
Land Type:	Not reported
Federal Waste Generator Description:	Not a generator, verified
Non-Notifier:	Not reported
Biennial Report Cycle:	Not reported
Accessibility:	Not reported
Active Site Indicator:	Not reported
State District Owner:	Not reported
State District:	Not reported
Mailing Address:	3333 MICHELSON DRIVE
Mailing City,State,Zip:	IRINE, CA 92612
Owner Name:	Gic-Vernon Llc
Owner Type:	Other
Operator Name:	Gic-Vernon Llc - Vincent Martino
Operator Type:	Other
Short-Term Generator Activity:	No
Importer Activity:	No
Mixed Waste Generator:	No
Transporter Activity:	No
Transfer Facility Activity:	No
Recycler Activity with Storage:	No

GIC - VERNON LLC (Continued) **1031050154**

Small Quantity On-Site Burner Exemption:	No
Smelting Melting and Refining Furnace Exemption:	No
Underground Injection Control:	No
Off-Site Waste Receipt:	No
Universal Waste Indicator:	No
Universal Waste Destination Facility:	No
Federal Universal Waste:	No
Active Site State-Reg Handler:	---
Federal Facility Indicator:	Not reported
Hazardous Secondary Material Indicator:	N
Sub-Part K Indicator:	Not reported
2018 GPRA Permit Baseline:	Not on the Baseline
2018 GPRA Renewals Baseline:	Not on the Baseline
202 GPRA Corrective Action Baseline:	No
Subject to Corrective Action Universe:	No
Non-TSDFs Where RCRA CA has Been Imposed Universe:	No
Corrective Action Priority Ranking:	No NCAPS ranking
Environmental Control Indicator:	No
Institutional Control Indicator:	No
Human Exposure Controls Indicator:	N/A
Groundwater Controls Indicator:	N/A
Significant Non-Complier Universe:	No
Unaddressed Significant Non-Complier Universe:	No
Addressed Significant Non-Complier Universe:	No
Significant Non-Complier With a Compliance Schedule Universe:	No
Financial Assurance Required:	Not reported
Handler Date of Last Change:	20240312
Recognized Trader-Importer:	No
Recognized Trader-Exporter:	No
Importer of Spent Lead Acid Batteries:	No
Exporter of Spent Lead Acid Batteries:	No
Recycler Activity Without Storage:	No
Manifest Broker:	No
Sub-Part P Indicator:	No

Handler - Owner Operator:

Owner/Operator Indicator:	Owner
Owner/Operator Name: GIC-VERNON LLC	
Legal Status:	Other
Date Became Current:	Not reported
Date Ended Current:	Not reported
Owner/Operator Address:	3333 MICHELSON DRIVE
Owner/Operator City,State,Zip:	IRVINE, CA 92612
Owner/Operator Telephone:	805-598-2938
Owner/Operator Telephone Ext:	Not reported
Owner/Operator Fax:	Not reported
Owner/Operator Email:	Not reported

Owner/Operator Indicator:	Operator
Owner/Operator Name: GIC-VERNON LLC - VINCENT MARTINO	
Legal Status:	Other
Date Became Current:	Not reported
Date Ended Current:	Not reported
Owner/Operator Address:	3333 MICHELSON DRIVE
Owner/Operator City,State,Zip:	IRINE, CA 92612
Owner/Operator Telephone:	180-559-8293

GIC - VERNON LLC (Continued) **1031050154**

Owner/Operator Telephone Ext: Not reported
Owner/Operator Fax: Not reported
Owner/Operator Email: Not reported

Historic Generators:
Receive Date: 20240311
Handler Name: GIC - VERNON LLC
Federal Waste Generator Description: Not a generator, verified
State District Owner: Not reported
Large Quantity Handler of Universal Waste: No
Recognized Trader Importer: No
Recognized Trader Exporter: No
Spent Lead Acid Battery Importer: No
Spent Lead Acid Battery Exporter: No
Current Record: Yes
Non Storage Recycler Activity: No
Electronic Manifest Broker: No

List of NAICS Codes and Descriptions:
NAICS Code: 236210
NAICS Description: INDUSTRIAL BUILDING CONSTRUCTION

Facility Has Received Notices of Violations:
Violations: No Violations Found

Evaluation Action Summary:
Evaluations: No Evaluations Found

A23 **CLOUGHERTY PACKING COMPANY** **CA SWEEPS UST** **1000424917**
Target **3049 E VERNON AVE** **CA HIST UST** **N/A**
Property **VERNON, CA 90058** **CA CHMIRS**

Site 23 of 40 in cluster A

Actual: 207 ft.

SWEEPS UST:
Name: CLOUGHERTY PACKING COMPANY
Address: 3049 E VERNON AVE
City: VERNON
Status: Not reported
Comp Number: 3630
Number: Not reported
Board Of Equalization: 44-010848
Referral Date: Not reported
Action Date: Not reported
Created Date: Not reported
Owner Tank Id: Not reported
SWRCB Tank Id: 19-039-003630-000003
Tank Status: Not reported
Capacity: 8000
Active Date: Not reported
Tank Use: M.V. FUEL
STG: PRODUCT
Content: REGULAR LEAD
Number Of Tanks: 5

CLOUGHERTY PACKING COMPANY (Continued) **1000424917**

Name: CLOUGHERTY PACKING COMPANY
Address: 3049 E VERNON AVE
City: VERNON
Status: Not reported
Comp Number: 3630
Number: Not reported
Board Of Equalization: 44-010848
Referral Date: Not reported
Action Date: Not reported
Created Date: Not reported
Owner Tank Id: Not reported
SWRCB Tank Id: 19-039-003630-000004
Tank Status: Not reported
Capacity: 1950
Active Date: Not reported
Tank Use: M.V. FUEL
STG: PRODUCT
Content: REG UNLEADED
Number Of Tanks: Not reported

Name: CLOUGHERTY PACKING COMPANY
Address: 3049 E VERNON AVE
City: VERNON
Status: Not reported
Comp Number: 3630
Number: Not reported
Board Of Equalization: 44-010848
Referral Date: Not reported
Action Date: Not reported
Created Date: Not reported
Owner Tank Id: Not reported
SWRCB Tank Id: 19-039-003630-000005
Tank Status: Not reported
Capacity: 550
Active Date: Not reported
Tank Use: UNKNOWN
STG: PRODUCT
Content: Not reported
Number Of Tanks: Not reported

Name: CLOUGHERTY PACKING COMPANY
Address: 3049 E VERNON AVE
City: VERNON
Status: Not reported
Comp Number: 3630
Number: Not reported
Board Of Equalization: 44-010848
Referral Date: Not reported
Action Date: Not reported
Created Date: Not reported
Owner Tank Id: Not reported
SWRCB Tank Id: 19-039-003630-003631
Tank Status: Not reported
Capacity: 12000
Active Date: Not reported
Tank Use: M.V. FUEL
STG: PRODUCT

CLOUGHERTY PACKING COMPANY (Continued) **1000424917**

Content: REG UNLEADED
Number Of Tanks: Not reported

Name: CLOUGHERTY PACKING COMPANY
Address: 3049 E VERNON AVE
City: VERNON
Status: Not reported
Comp Number: 3630
Number: Not reported
Board Of Equalization: 44-010848
Referral Date: Not reported
Action Date: Not reported
Created Date: Not reported
Owner Tank Id: Not reported
SWRCB Tank Id: 19-039-003630-003632
Tank Status: Not reported
Capacity: 12000
Active Date: Not reported
Tank Use: M.V. FUEL
STG: PRODUCT
Content: DIESEL
Number Of Tanks: Not reported

HIST UST:
Name: CLOUGHERTY PACKING CO DBA FAR
Address: 3049 E VERNON AVE
City,State,Zip: VERNON, CA 90058
File Number: 000272d5

URL:
Region: STATE
Facility ID: 00000041696
Facility Type: Other
Other Type: MEAT PROCESSING
Contact Name: GEORGE YNES
Telephone: 2135834621
Owner Name: CLOUGHERTY PACKING COMPANY
Owner Address: 3049 E. VERNON AVE.
Owner City,St,Zip: VERNON, CA 90058
Total Tanks: 0004

Tank Num: 001
Container Num: #1
Year Installed: 1981
Tank Capacity: 00010000
Tank Used for: PRODUCT
Type of Fuel: REGULAR
Container Construction Thickness: Not reported
Leak Detection: None

Tank Num: 002
Container Num: #2
Year Installed: 1981
Tank Capacity: 00010000
Tank Used for: PRODUCT
Type of Fuel: DIESEL
Container Construction Thickness: Not reported

CLOUGHERTY PACKING COMPANY (Continued) **1000424917**

Leak Detection:	None
Tank Num:	003
Container Num:	#3
Year Installed:	1945
Tank Capacity:	00008000
Tank Used for:	PRODUCT
Type of Fuel:	PREMIUM
Container Construction Thickness:	Not reported
Leak Detection:	None
Tank Num:	004
Container Num:	#4
Year Installed:	1945
Tank Capacity:	00001950
Tank Used for:	PRODUCT
Type of Fuel:	REGULAR
Container Construction Thickness:	Not reported
Leak Detection:	None

Click here for Geo Tracker PDF:

CHMIRS:

Name:	Not reported
Address:	3049 E. VERNON AVE.
City,State,Zip:	VERNON, CA 90058
OES Incident Number:	1-5480
OES notification:	09/15/2011
OES Date:	Not reported
OES Time:	Not reported
Date Completed:	**Not reported**
Property Use:	Not reported
Agency Id Number:	Not reported
Agency Incident Number:	Not reported
Time Notified:	Not reported
Time Completed:	Not reported
Surrounding Area:	Not reported
Estimated Temperature:	Not reported
Property Management:	Not reported
More Than Two Substances Involved?:	Not reported
Resp Agncy Personel # Of Decontaminated:	Not reported
Responding Agency Personel # Of Injuries:	Not reported
Responding Agency Personel # Of Fatalities:	Not reported
Others Number Of Decontaminated:	Not reported
Others Number Of Injuries:	Not reported
Others Number Of Fatalities:	Not reported
Vehicle Make/year:	Not reported
Vehicle License Number:	Not reported
Vehicle State:	Not reported
Vehicle Id Number:	Not reported
CA DOT PUC/ICC Number:	Not reported
Company Name:	Not reported
Reporting Officer Name/ID:	Not reported
Report Date:	Not reported
Facility Telephone:	Not reported
Waterway Involved:	No
Waterway:	Not reported

CLOUGHERTY PACKING COMPANY (Continued) **1000424917**

Spill Site:	Industrial Plant
Cleanup By:	N/A
Containment:	Not reported
What Happened:	Not reported
Type:	Not reported
Measure:	Lbs.
Other:	Not reported
Date/Time:	215
Year:	2011
Agency:	NRC
Incident Date:	9/15/2011
Admin Agency:	Vernon Fire Department
Amount:	Not reported
Contained:	No
Site Type:	Not reported
E Date:	Not reported
Substance:	Anhydrous Ammonia
Quantity Released:	Unk
Unknown:	Not reported
Substance #2:	Not reported
Substance #3:	Not reported
Evacuations:	30
Number of Injuries:	Not reported
Number of Fatalities:	Not reported
#1 Pipeline:	Not reported
#2 Pipeline:	Not reported
#3 Pipeline:	Not reported
#1 Vessel >= 300 Tons:	Not reported
#2 Vessel >= 300 Tons:	Not reported
#3 Vessel >= 300 Tons:	Not reported
Evacs:	Not reported
Injuries:	Not reported
Fatals:	Not reported
Comments:	Not reported
Description:	Per NRC report: "Caller is reporting a release of anhydrous ammonia due to a possible valve failure, however the cause is unknown at this time. It was reported that 30 employees have been evacuated." REMEDIAL ACTIONS: "Engineers have been dispatched."

A24 **SMITHFIELD PACKAGED MEATS CORP.** **CA HWTS** **S113017388**
Target **3049 E VERNON AVE** **CA HAZNET** **N/A**
Property **VERNON, CA 90058** **CA CERS**

Site 24 of 40 in cluster A

Actual: **207 ft.**

HWTS:

Name:	SMITHFIELD PACKAGED MEATS CORP.
Address:	3049 E VERNON AVE
Address 2:	Not reported
City,State,Zip:	VERNON, CA 90058
EPA ID:	CAL000293554
Inactive Date:	Not reported
Create Date:	04/26/2005
Last Act Date:	Not reported
Mailing Name:	Not reported
Mailing Address:	3049 E VERNON AVE

SMITHFIELD PACKAGED MEATS CORP. (Continued) **S113017388**

Mailing Address 2: Not reported
Mailing City,State,Zip: VERNON, CA 900580000
Owner Name: SMITHFIELD FOODS, INC.
Owner Address: 200 COMMERCE STREET
Owner Address 2: Not reported
Owner City,State,Zip: SMITHFIELD, VA 234300000
Owner Phone: Not reported
Owner Fax: Not reported
Contact Name: STEVE DELMAR
Contact Address: 3049 E VERNON AVE
Contact Address 2: Not reported
City,State,Zip: VERNON, CA 90058
Contact Phone: Not reported
Contact Fax: Not reported
Facility Status: Active
Facility Type: PERMANENT
Category: STATE
Latitude: 34.005504
Longitude: -118.21974

NAICS:

EPA ID: CAL000293554
Create Date: 2005-04-26 09:19:25.857
NAICS Code: 311611
NAICS Description: Animal (except Poultry) Slaughtering
Issued EPA ID Date: 2005-04-26 09:19:25.81000
Inactive Date: Not reported
Facility Name: SMITHFIELD PACKAGED MEATS CORP.
Facility Address: 3049 E VERNON AVE
Facility Address 2: Not reported
Facility City: VERNON
Facility County: Not reported
Facility State: CA
Facility Zip: 900580000

EPA ID: CAL000293554
Create Date: 2005-04-26 09:19:25.857
NAICS Code: 311611
NAICS Description: Animal (except Poultry) Slaughtering
Issued EPA ID Date: 2005-04-26 09:19:25.81000
Inactive Date: Not reported
Facility Name: SMITHFIELD PACKAGED MEATS CORP.
Facility Address: 3049 E VERNON AVE
Facility Address 2: Not reported
Facility City: VERNON
Facility County: Not reported
Facility State: CA
Facility Zip: 900580000

EPA ID: CAL000293554
Create Date: 2005-04-26 09:19:25.857
NAICS Code: 311611
NAICS Description: Animal (except Poultry) Slaughtering
Issued EPA ID Date: 2005-04-26 09:19:25.81000
Inactive Date: Not reported
Facility Name: SMITHFIELD PACKAGED MEATS CORP.
Facility Address: 3049 E VERNON AVE
Facility Address 2: Not reported

SMITHFIELD PACKAGED MEATS CORP. (Continued) **S113017388**

Facility City: VERNON
Facility County: Not reported
Facility State: CA
Facility Zip: 900580000

HAZNET:
Name: SMITHFIELD PACKAGED MEATS CORP.
Address: 3049 E VERNON AVE
Address 2: Not reported
City,State,Zip: VERNON, CA 900580000
Contact: STEVE DELMAR
Telephone: 3235834621
Mailing Name: Not reported
Mailing Address: 3049 E VERNON AVE

Year: 2021
Gepaid: CAL000293554
TSD EPA ID: UTD981552177
CA Waste Code: 121 - Alkaline solution (pH >= 12.5) with metals
Disposal Method: H040 - Incineration--Thermal Destruction Other Than Use As A Fuel
Tons: 0.175

Year: 2021
Gepaid: CAL000293554
TSD EPA ID: CAD099452708
CA Waste Code: 221 - Waste oil and mixed oil
Disposal Method: H039 - Other Recovery Of Reclamation For Reuse Including Acid Regeneration, Organics Recovery Ect
Tons: 5.35159

Year: 2021
Gepaid: CAL000293554
TSD EPA ID: UTD981552177
CA Waste Code: 331 - Off-specification, aged or surplus organics
Disposal Method: H040 - Incineration--Thermal Destruction Other Than Use As A Fuel
Tons: 1.2

Year: 2021
Gepaid: CAL000293554
TSD EPA ID: UTD991301748
CA Waste Code: 791 - Liquids with pH <= 2
Disposal Method: H132 - Landfill Or Surface Impoundment That Will Be Closed As Landfill(To Include On-Site Treatment And/Or Stabilization)
Tons: 0.2

Year: 2021
Gepaid: CAL000293554
TSD EPA ID: ARD069748192
CA Waste Code: 343 - Unspecified organic liquid mixture
Disposal Method: H040 - Incineration--Thermal Destruction Other Than Use As A Fuel
Tons: 0.195

Year: 2021
Gepaid: CAL000293554
TSD EPA ID: CAD980675276
CA Waste Code: 123 - Unspecified alkaline solution

SMITHFIELD PACKAGED MEATS CORP. (Continued) **S113017388**

Disposal Method:	H132 - Landfill Or Surface Impoundment That Will Be Closed As Landfill(To Include On-Site Treatment And/Or Stabilization)
Tons:	0.3
Year:	2021
Gepaid:	CAL000293554
TSD EPA ID:	CAD044429835
CA Waste Code:	352 - Other organic solids
Disposal Method:	H141 - Storage, Bulking, And/Or Transfer Off Site--No Treatment/Reovery (H010-H129) Or (H131-H135)
Tons:	0.1325
Year:	2021
Gepaid:	CAL000293554
TSD EPA ID:	CAD044429835
CA Waste Code:	135 - Unspecified aqueous solution
Disposal Method:	H141 - Storage, Bulking, And/Or Transfer Off Site--No Treatment/Reovery (H010-H129) Or (H131-H135)
Tons:	1.6
Year:	2021
Gepaid:	CAL000293554
TSD EPA ID:	NED981723513
CA Waste Code:	181 - Other inorganic solid waste
Disposal Method:	H040 - Incineration--Thermal Destruction Other Than Use As A Fuel
Tons:	0.3
Year:	2021
Gepaid:	CAL000293554
TSD EPA ID:	NED981723513
CA Waste Code:	331 - Off-specification, aged or surplus organics
Disposal Method:	H040 - Incineration--Thermal Destruction Other Than Use As A Fuel
Tons:	1.025

Click this hyperlink while viewing on your computer to access
27 additional CA HAZNET: record(s) in the EDR Site Report.

Additional Information:

Year:	2021
EM Manifest ID:	Not reported
Shipment Date:	9/17/2020
Shipment Date:	9/17/2020
Receipt Date:	10/12/2020
Manifest Number:	007571785SKS
Generator EPA ID:	CAL000293554
Name:	CLOUGHERTY PACKING-MAIN PLANT
Address:	3049 E VERNON AVE-ACCOUNT PAYABLE/ENV
Address 2:	Attn Main Plant/Hector Garcia
City,State,Zip:	VERNON, CA 90058
Telephone:	Not reported
Contact:	Hector Garcia
Contact Telephone:	323-583-4621
Contact Email:	Not reported
Transporter 1 EPA ID:	TXR000081205
Transporter Name:	Safety-Kleen Systems, Inc.
Transporter 1 Emergency Number:	Not reported

SMITHFIELD PACKAGED MEATS CORP. (Continued) **S113017388**

Transporter 2 EPA ID:	MAD039322250
Transporter Name 2:	Clean Harbors Environmental Services, Inc.
Transporter 2 Emergency Number:	Not reported
TSDF EPA ID:	NED981723513
TSDF Name:	Clean Harbors Environmental Services, Inc.
TSDF Address 1:	2247 South Highway 71
TSDF Address 2:	Not reported
TSDF City,State,Zip:	Kimball, NE 69145
TSDF Telephone:	Not reported
TSDFA EPA ID:	Not reported
Waste Code Description:	135 - Not reported
RCRA Code:	D002
Meth Code:	H040 - Not reported
Quantity Tons:	0.125
Waste Quantity:	250
Quantity Unit:	P

Year:	2021
EM Manifest ID:	Not reported
Shipment Date:	9/17/2020
Shipment Date:	9/17/2020
Receipt Date:	10/12/2020
Manifest Number:	007571785SKS
Generator EPA ID:	CAL000293554
Name:	CLOUGHERTY PACKING-MAIN PLANT
Address:	3049 E VERNON AVE-ACCOUNT PAYABLE/ENV
Address 2:	Attn Main Plant/Hector Garcia
City,State,Zip:	VERNON, CA 90058
Telephone:	Not reported
Contact:	Hector Garcia
Contact Telephone:	323-583-4621
Contact Email:	Not reported
Transporter 1 EPA ID:	TXR000081205
Transporter Name:	Safety-Kleen Systems, Inc.
Transporter 1 Emergency Number:	Not reported
Transporter 2 EPA ID:	MAD039322250
Transporter Name 2:	Clean Harbors Environmental Services, Inc.
Transporter 2 Emergency Number:	Not reported
TSDF EPA ID:	NED981723513
TSDF Name:	Clean Harbors Environmental Services, Inc.
TSDF Address 1:	2247 South Highway 71
TSDF Address 2:	Not reported
TSDF City,State,Zip:	Kimball, NE 69145
TSDF Telephone:	Not reported
TSDFA EPA ID:	Not reported
Waste Code Description:	331 - Not reported
RCRA Code:	D001,D035
Meth Code:	H040 - Not reported
Quantity Tons:	0.05
Waste Quantity:	100
Quantity Unit:	P

Year:	2021
EM Manifest ID:	Not reported
Shipment Date:	9/17/2020
Shipment Date:	9/17/2020
Receipt Date:	10/6/2020

SMITHFIELD PACKAGED MEATS CORP. (Continued) **S113017388**

Manifest Number:	007571786SKS
Generator EPA ID:	CAL000293554
Name:	CLOUGHERTY PACKING-MAIN PLANT
Address:	3049 E VERNON AVE-ACCOUNT PAYABLE/ENV
Address 2:	Attn Main Plant/Hector Garcia
City,State,Zip:	VERNON, CA 90058
Telephone:	Not reported
Contact:	Hector Garcia
Contact Telephone:	323-583-4621
Contact Email:	Not reported
Transporter 1 EPA ID:	TXR000081205
Transporter Name:	Safety-Kleen Systems, Inc.
Transporter 1 Emergency Number:	Not reported
Transporter 2 EPA ID:	MAD039322250
Transporter Name 2:	Clean Harbors Environmental Services, Inc.
Transporter 2 Emergency Number:	Not reported
TSDF EPA ID:	UTD991301748
TSDF Name:	Clean Harbors Grassy Mountain LLC
TSDF Address 1:	3 Miles East 7 Miles North of Knolls
TSDF Address 2:	Exit 41 off I-80
TSDF City,State,Zip:	Grantsville, UT 84029
TSDF Telephone:	Not reported
TSDFA EPA ID:	Not reported
Waste Code Description:	352 - Not reported
RCRA Code:	Not reported
Meth Code:	H132 - Not reported
Quantity Tons:	0.125
Waste Quantity:	250
Quantity Unit:	P

Year:	2021
EM Manifest ID:	Not reported
Shipment Date:	9/17/2020
Shipment Date:	9/17/2020
Receipt Date:	10/6/2020
Manifest Number:	007571786SKS
Generator EPA ID:	CAL000293554
Name:	CLOUGHERTY PACKING-MAIN PLANT
Address:	3049 E VERNON AVE-ACCOUNT PAYABLE/ENV
Address 2:	Attn Main Plant/Hector Garcia
City,State,Zip:	VERNON, CA 90058
Telephone:	Not reported
Contact:	Hector Garcia
Contact Telephone:	323-583-4621
Contact Email:	Not reported
Transporter 1 EPA ID:	TXR000081205
Transporter Name:	Safety-Kleen Systems, Inc.
Transporter 1 Emergency Number:	Not reported
Transporter 2 EPA ID:	MAD039322250
Transporter Name 2:	Clean Harbors Environmental Services, Inc.
Transporter 2 Emergency Number:	Not reported
TSDF EPA ID:	UTD991301748
TSDF Name:	Clean Harbors Grassy Mountain LLC
TSDF Address 1:	3 Miles East 7 Miles North of Knolls
TSDF Address 2:	Exit 41 off I-80
TSDF City,State,Zip:	Grantsville, UT 84029
TSDF Telephone:	Not reported

SMITHFIELD PACKAGED MEATS CORP. (Continued) **S113017388**

TSDFA EPA ID:	Not reported
Waste Code Description:	352 - Not reported
RCRA Code:	Not reported
Meth Code:	H132 - Not reported
Quantity Tons:	0.375
Waste Quantity:	750
Quantity Unit:	P
Year:	2021
EM Manifest ID:	Not reported
Shipment Date:	9/17/2020
Shipment Date:	9/17/2020
Receipt Date:	9/28/2020
Manifest Number:	007571787SKS
Generator EPA ID:	CAL000293554
Name:	CLOUGHERTY PACKING-MAIN PLANT
Address:	3049 E VERNON AVE-ACCOUNT PAYABLE/ENV
Address 2:	Attn Main Plant/Hector Garcia
City,State,Zip:	VERNON, CA 90058
Telephone:	Not reported
Contact:	Hector Garcia
Contact Telephone:	323-583-4621
Contact Email:	hjgarcia@smithfield.com
Transporter 1 EPA ID:	TXR000081205
Transporter Name:	Safety-Kleen Systems, Inc.
Transporter 1 Emergency Number:	Not reported
Transporter 2 EPA ID:	MAD039322250
Transporter Name 2:	Clean Harbors Environmental Services, Inc.
Transporter 2 Emergency Number:	Not reported
TSDF EPA ID:	CAD044429835
TSDF Name:	Clean Harbors Wilmington LLC
TSDF Address 1:	1737 East Denni Street
TSDF Address 2:	Not reported
TSDF City,State,Zip:	Wilmington, CA 90744
TSDF Telephone:	Not reported
TSDFA EPA ID:	Not reported
Waste Code Description:	221 - Not reported
RCRA Code:	Not reported
Meth Code:	H141 - Not reported
Quantity Tons:	0.1
Waste Quantity:	200
Quantity Unit:	P
Year:	2021
EM Manifest ID:	Not reported
Shipment Date:	9/17/2020
Shipment Date:	9/17/2020
Receipt Date:	10/6/2020
Manifest Number:	007571786SKS
Generator EPA ID:	CAL000293554
Name:	CLOUGHERTY PACKING-MAIN PLANT
Address:	3049 E VERNON AVE-ACCOUNT PAYABLE/ENV
Address 2:	Attn Main Plant/Hector Garcia
City,State,Zip:	VERNON, CA 90058
Telephone:	Not reported
Contact:	Hector Garcia
Contact Telephone:	323-583-4621

SMITHFIELD PACKAGED MEATS CORP. (Continued) **S113017388**

Contact Email:	Not reported
Transporter 1 EPA ID:	TXR000081205
Transporter Name:	Safety-Kleen Systems, Inc.
Transporter 1 Emergency Number:	Not reported
Transporter 2 EPA ID:	MAD039322250
Transporter Name 2:	Clean Harbors Environmental Services, Inc.
Transporter 2 Emergency Number:	Not reported
TSDF EPA ID:	UTD991301748
TSDF Name:	Clean Harbors Grassy Mountain LLC
TSDF Address 1:	3 Miles East 7 Miles North of Knolls
TSDF Address 2:	Exit 41 off I-80
TSDF City,State,Zip:	Grantsville, UT 84029
TSDF Telephone:	Not reported
TSDFA EPA ID:	Not reported
Waste Code Description:	352 - Not reported
RCRA Code:	Not reported
Meth Code:	H132 - Not reported
Quantity Tons:	0.1
Waste Quantity:	200
Quantity Unit:	P

Year:	2021
EM Manifest ID:	Not reported
Shipment Date:	8/7/2020
Shipment Date:	8/7/2020
Receipt Date:	8/21/2020
Manifest Number:	007434936SKS
Generator EPA ID:	CAL000293554
Name:	CLOUGHERTY PACKING-MAIN PLANT
Address:	3049 E VERNON AVE-ACCOUNT PAYABLE/ENV
Address 2:	Attn Main Plant/Hector Garcia
City,State,Zip:	VERNON, CA 90058
Telephone:	Not reported
Contact:	Hector Garcia
Contact Telephone:	323-583-4621
Contact Email:	hjgarcia@smithfield.com
Transporter 1 EPA ID:	TXR000081205
Transporter Name:	Safety-Kleen Systems, Inc.
Transporter 1 Emergency Number:	Not reported
Transporter 2 EPA ID:	MAD039322250
Transporter Name 2:	Clean Harbors Environmental Services, Inc.
Transporter 2 Emergency Number:	Not reported
TSDF EPA ID:	NED981723513
TSDF Name:	Clean Harbors Environmental Services, Inc.
TSDF Address 1:	2247 South Highway 71
TSDF Address 2:	Not reported
TSDF City,State,Zip:	Kimball, NE 69145
TSDF Telephone:	Not reported
TSDFA EPA ID:	Not reported
Waste Code Description:	135 - Not reported
RCRA Code:	Not reported
Meth Code:	H040 - Not reported
Quantity Tons:	0.025
Waste Quantity:	50
Quantity Unit:	P

Year:	2021

SMITHFIELD PACKAGED MEATS CORP. (Continued) **S113017388**

EM Manifest ID:	Not reported
Shipment Date:	8/7/2020
Shipment Date:	8/7/2020
Receipt Date:	8/14/2020
Manifest Number:	007455255SKS
Generator EPA ID:	CAL000293554
Name:	CLOUGHERTY PACKING-MAIN PLANT
Address:	3049 E VERNON AVE-ACCOUNT PAYABLE/ENV
Address 2:	Attn Main Plant/Hector Garcia
City,State,Zip:	VERNON, CA 90058
Telephone:	Not reported
Contact:	Hector Garcia
Contact Telephone:	323-583-4621
Contact Email:	hjgarcia@smithfield.com
Transporter 1 EPA ID:	TXR000081205
Transporter Name:	Safety-Kleen Systems, Inc.
Transporter 1 Emergency Number:	Not reported
Transporter 2 EPA ID:	MAD039322250
Transporter Name 2:	Clean Harbors Environmental Services, Inc.
Transporter 2 Emergency Number:	Not reported
TSDF EPA ID:	AZR000003681
TSDF Name:	Thermo Fluids, Inc.
TSDF Address 1:	4301 West Jefferson Street
TSDF Address 2:	Not reported
TSDF City,State,Zip:	Phoenix, AZ 85043
TSDF Telephone:	Not reported
TSDFA EPA ID:	Not reported
Waste Code Description:	352 - Not reported
RCRA Code:	Not reported
Meth Code:	H039 - Not reported
Quantity Tons:	0.25
Waste Quantity:	500
Quantity Unit:	P

Year:	2021
EM Manifest ID:	Not reported
Shipment Date:	8/7/2020
Shipment Date:	8/7/2020
Receipt Date:	8/20/2020
Manifest Number:	007455020SKS
Generator EPA ID:	CAL000293554
Name:	CLOUGHERTY PACKING-MAIN PLANT
Address:	3049 E VERNON AVE-ACCOUNT PAYABLE/ENV
Address 2:	Attn Main Plant/Hector Garcia
City,State,Zip:	VERNON, CA 90058
Telephone:	Not reported
Contact:	Hector Garcia
Contact Telephone:	323-583-4621
Contact Email:	hjgarcia@smithfield.com
Transporter 1 EPA ID:	TXR000081205
Transporter Name:	Safety-Kleen Systems, Inc.
Transporter 1 Emergency Number:	Not reported
Transporter 2 EPA ID:	MAD039322250
Transporter Name 2:	Clean Harbors Environmental Services, Inc.
Transporter 2 Emergency Number:	Not reported
TSDF EPA ID:	UTD991301748
TSDF Name:	Clean Harbors Grassy Mountain LLC

SMITHFIELD PACKAGED MEATS CORP. (Continued) **S113017388**

TSDF Address 1:	3 Miles East 7 Miles North of Knolls
TSDF Address 2:	Exit 41 off I-80
TSDF City,State,Zip:	Grantsville, UT 84029
TSDF Telephone:	Not reported
TSDFA EPA ID:	Not reported
Waste Code Description:	352 - Not reported
RCRA Code:	Not reported
Meth Code:	H132 - Not reported
Quantity Tons:	0.075
Waste Quantity:	150
Quantity Unit:	P

Year:	2021
EM Manifest ID:	Not reported
Shipment Date:	8/7/2020
Shipment Date:	8/7/2020
Receipt Date:	8/21/2020
Manifest Number:	007434936SKS
Generator EPA ID:	CAL000293554
Name:	CLOUGHERTY PACKING-MAIN PLANT
Address:	3049 E VERNON AVE-ACCOUNT PAYABLE/ENV
Address 2:	Attn Main Plant/Hector Garcia
City,State,Zip:	VERNON, CA 90058
Telephone:	Not reported
Contact:	Hector Garcia
Contact Telephone:	323-583-4621
Contact Email:	hjgarcia@smithfield.com
Transporter 1 EPA ID:	TXR000081205
Transporter Name:	Safety-Kleen Systems, Inc.
Transporter 1 Emergency Number:	Not reported
Transporter 2 EPA ID:	MAD039322250
Transporter Name 2:	Clean Harbors Environmental Services, Inc.
Transporter 2 Emergency Number:	Not reported
TSDF EPA ID:	NED981723513
TSDF Name:	Clean Harbors Environmental Services, Inc.
TSDF Address 1:	2247 South Highway 71
TSDF Address 2:	Not reported
TSDF City,State,Zip:	Kimball, NE 69145
TSDF Telephone:	Not reported
TSDFA EPA ID:	Not reported
Waste Code Description:	331 - Not reported
RCRA Code:	Not reported
Meth Code:	H040 - Not reported
Quantity Tons:	0.075
Waste Quantity:	150
Quantity Unit:	P

Additional Information:

Year:	2020
EM Manifest ID:	Not reported
Shipment Date:	9/17/2020
Shipment Date:	9/17/2020
Receipt Date:	9/28/2020
Manifest Number:	007571787SKS
Generator EPA ID:	CAL000293554
Name:	CLOUGHERTY PACKING-MAIN PLANT
Address:	3049 E VERNON AVE-ACCOUNT PAYABLE/ENV

SMITHFIELD PACKAGED MEATS CORP. (Continued) **S113017388**

Address 2:	Attn Main Plant/Hector Garcia
City,State,Zip:	VERNON, CA 90058
Telephone:	Not reported
Contact:	Hector Garcia
Contact Telephone:	323-583-4621
Contact Email:	hjgarcia@smithfield.com
Transporter 1 EPA ID:	TXR000081205
Transporter Name:	Safety-Kleen Systems, Inc.
Transporter 1 Emergency Number:	Not reported
Transporter 2 EPA ID:	MAD039322250
Transporter Name 2:	Clean Harbors Environmental Services, Inc.
Transporter 2 Emergency Number:	Not reported
TSDF EPA ID:	CAD044429835
TSDF Name:	Clean Harbors Wilmington LLC
TSDF Address 1:	1737 East Denni Street
TSDF Address 2:	Not reported
TSDF City,State,Zip:	Wilmington, CA 90744
TSDF Telephone:	Not reported
TSDFA EPA ID:	Not reported
Waste Code Description:	221 - Not reported
RCRA Code:	Not reported
Meth Code:	H141 - Not reported
Quantity Tons:	0.1
Waste Quantity:	200
Quantity Unit:	P

Year:	2020
EM Manifest ID:	Not reported
Shipment Date:	9/17/2020
Shipment Date:	9/17/2020
Receipt Date:	10/6/2020
Manifest Number:	007571786SKS
Generator EPA ID:	CAL000293554
Name:	CLOUGHERTY PACKING-MAIN PLANT
Address:	3049 E VERNON AVE-ACCOUNT PAYABLE/ENV
Address 2:	Attn Main Plant/Hector Garcia
City,State,Zip:	VERNON, CA 90058
Telephone:	Not reported
Contact:	Hector Garcia
Contact Telephone:	323-583-4621
Contact Email:	Not reported
Transporter 1 EPA ID:	TXR000081205
Transporter Name:	Safety-Kleen Systems, Inc.
Transporter 1 Emergency Number:	Not reported
Transporter 2 EPA ID:	MAD039322250
Transporter Name 2:	Clean Harbors Environmental Services, Inc.
Transporter 2 Emergency Number:	Not reported
TSDF EPA ID:	UTD991301748
TSDF Name:	Clean Harbors Grassy Mountain LLC
TSDF Address 1:	3 Miles East 7 Miles North of Knolls
TSDF Address 2:	Exit 41 off I-80
TSDF City,State,Zip:	Grantsville, UT 84029
TSDF Telephone:	Not reported
TSDFA EPA ID:	Not reported
Waste Code Description:	352 - Not reported
RCRA Code:	Not reported
Meth Code:	H132 - Not reported

SMITHFIELD PACKAGED MEATS CORP. (Continued) **S113017388**

Quantity Tons:	0.375
Waste Quantity:	750
Quantity Unit:	P
Year:	2020
EM Manifest ID:	Not reported
Shipment Date:	9/17/2020
Shipment Date:	9/17/2020
Receipt Date:	10/12/2020
Manifest Number:	007571785SKS
Generator EPA ID:	CAL000293554
Name:	CLOUGHERTY PACKING-MAIN PLANT
Address:	3049 E VERNON AVE-ACCOUNT PAYABLE/ENV
Address 2:	Attn Main Plant/Hector Garcia
City,State,Zip:	VERNON, CA 90058
Telephone:	Not reported
Contact:	Hector Garcia
Contact Telephone:	323-583-4621
Contact Email:	Not reported
Transporter 1 EPA ID:	TXR000081205
Transporter Name:	Safety-Kleen Systems, Inc.
Transporter 1 Emergency Number:	Not reported
Transporter 2 EPA ID:	MAD039322250
Transporter Name 2:	Clean Harbors Environmental Services, Inc.
Transporter 2 Emergency Number:	Not reported
TSDF EPA ID:	NED981723513
TSDF Name:	Clean Harbors Environmental Services, Inc.
TSDF Address 1:	2247 South Highway 71
TSDF Address 2:	Not reported
TSDF City,State,Zip:	Kimball, NE 69145
TSDF Telephone:	Not reported
TSDFA EPA ID:	Not reported
Waste Code Description:	331 - Not reported
RCRA Code:	D001,D035
Meth Code:	H040 - Not reported
Quantity Tons:	0.05
Waste Quantity:	100
Quantity Unit:	P
Year:	2020
EM Manifest ID:	Not reported
Shipment Date:	9/17/2020
Shipment Date:	9/17/2020
Receipt Date:	10/12/2020
Manifest Number:	007571785SKS
Generator EPA ID:	CAL000293554
Name:	CLOUGHERTY PACKING-MAIN PLANT
Address:	3049 E VERNON AVE-ACCOUNT PAYABLE/ENV
Address 2:	Attn Main Plant/Hector Garcia
City,State,Zip:	VERNON, CA 90058
Telephone:	Not reported
Contact:	Hector Garcia
Contact Telephone:	323-583-4621
Contact Email:	Not reported
Transporter 1 EPA ID:	TXR000081205
Transporter Name:	Safety-Kleen Systems, Inc.
Transporter 1 Emergency Number:	Not reported

SMITHFIELD PACKAGED MEATS CORP. (Continued) **S113017388**

Transporter 2 EPA ID:	MAD039322250
Transporter Name 2:	Clean Harbors Environmental Services, Inc.
Transporter 2 Emergency Number:	Not reported
TSDF EPA ID:	NED981723513
TSDF Name:	Clean Harbors Environmental Services, Inc.
TSDF Address 1:	2247 South Highway 71
TSDF Address 2:	Not reported
TSDF City,State,Zip:	Kimball, NE 69145
TSDF Telephone:	Not reported
TSDFA EPA ID:	Not reported
Waste Code Description:	135 - Not reported
RCRA Code:	D002
Meth Code:	H040 - Not reported
Quantity Tons:	0.125
Waste Quantity:	250
Quantity Unit:	P

Year:	2020
EM Manifest ID:	Not reported
Shipment Date:	9/17/2020
Shipment Date:	9/17/2020
Receipt Date:	10/6/2020
Manifest Number:	007571786SKS
Generator EPA ID:	CAL000293554
Name:	CLOUGHERTY PACKING-MAIN PLANT
Address:	3049 E VERNON AVE-ACCOUNT PAYABLE/ENV
Address 2:	Attn Main Plant/Hector Garcia
City,State,Zip:	VERNON, CA 90058
Telephone:	Not reported
Contact:	Hector Garcia
Contact Telephone:	323-583-4621
Contact Email:	Not reported
Transporter 1 EPA ID:	TXR000081205
Transporter Name:	Safety-Kleen Systems, Inc.
Transporter 1 Emergency Number:	Not reported
Transporter 2 EPA ID:	MAD039322250
Transporter Name 2:	Clean Harbors Environmental Services, Inc.
Transporter 2 Emergency Number:	Not reported
TSDF EPA ID:	UTD991301748
TSDF Name:	Clean Harbors Grassy Mountain LLC
TSDF Address 1:	3 Miles East 7 Miles North of Knolls
TSDF Address 2:	Exit 41 off I-80
TSDF City,State,Zip:	Grantsville, UT 84029
TSDF Telephone:	Not reported
TSDFA EPA ID:	Not reported
Waste Code Description:	352 - Not reported
RCRA Code:	Not reported
Meth Code:	H132 - Not reported
Quantity Tons:	0.125
Waste Quantity:	250
Quantity Unit:	P

Year:	2020
EM Manifest ID:	Not reported
Shipment Date:	9/17/2020
Shipment Date:	9/17/2020
Receipt Date:	10/6/2020

SMITHFIELD PACKAGED MEATS CORP. (Continued) **S113017388**

Manifest Number:	007571786SKS
Generator EPA ID:	CAL000293554
Name:	CLOUGHERTY PACKING-MAIN PLANT
Address:	3049 E VERNON AVE-ACCOUNT PAYABLE/ENV
Address 2:	Attn Main Plant/Hector Garcia
City,State,Zip:	VERNON, CA 90058
Telephone:	Not reported
Contact:	Hector Garcia
Contact Telephone:	323-583-4621
Contact Email:	Not reported
Transporter 1 EPA ID:	TXR000081205
Transporter Name:	Safety-Kleen Systems, Inc.
Transporter 1 Emergency Number:	Not reported
Transporter 2 EPA ID:	MAD039322250
Transporter Name 2:	Clean Harbors Environmental Services, Inc.
Transporter 2 Emergency Number:	Not reported
TSDF EPA ID:	UTD991301748
TSDF Name:	Clean Harbors Grassy Mountain LLC
TSDF Address 1:	3 Miles East 7 Miles North of Knolls
TSDF Address 2:	Exit 41 off I-80
TSDF City,State,Zip:	Grantsville, UT 84029
TSDF Telephone:	Not reported
TSDFA EPA ID:	Not reported
Waste Code Description:	352 - Not reported
RCRA Code:	Not reported
Meth Code:	H132 - Not reported
Quantity Tons:	0.1
Waste Quantity:	200
Quantity Unit:	P

Year:	2020
EM Manifest ID:	Not reported
Shipment Date:	8/7/2020
Shipment Date:	8/7/2020
Receipt Date:	8/14/2020
Manifest Number:	007455255SKS
Generator EPA ID:	CAL000293554
Name:	CLOUGHERTY PACKING-MAIN PLANT
Address:	3049 E VERNON AVE-ACCOUNT PAYABLE/ENV
Address 2:	Attn Main Plant/Hector Garcia
City,State,Zip:	VERNON, CA 90058
Telephone:	Not reported
Contact:	Hector Garcia
Contact Telephone:	323-583-4621
Contact Email:	hjgarcia@smithfield.com
Transporter 1 EPA ID:	TXR000081205
Transporter Name:	Safety-Kleen Systems, Inc.
Transporter 1 Emergency Number:	Not reported
Transporter 2 EPA ID:	MAD039322250
Transporter Name 2:	Clean Harbors Environmental Services, Inc.
Transporter 2 Emergency Number:	Not reported
TSDF EPA ID:	AZR000003681
TSDF Name:	Thermo Fluids, Inc.
TSDF Address 1:	4301 West Jefferson Street
TSDF Address 2:	Not reported
TSDF City,State,Zip:	Phoenix, AZ 85043
TSDF Telephone:	Not reported

SMITHFIELD PACKAGED MEATS CORP. (Continued) **S113017388**

TSDFA EPA ID:	Not reported
Waste Code Description:	352 - Not reported
RCRA Code:	Not reported
Meth Code:	H039 - Not reported
Quantity Tons:	0.25
Waste Quantity:	500
Quantity Unit:	P
Year:	2020
EM Manifest ID:	Not reported
Shipment Date:	8/7/2020
Shipment Date:	8/7/2020
Receipt Date:	8/19/2020
Manifest Number:	007572104SKS
Generator EPA ID:	CAL000293554
Name:	CLOUGHERTY PACKING-MAIN PLANT
Address:	3049 E VERNON AVE-ACCOUNT PAYABLE/ENV
Address 2:	Attn Main Plant/Hector Garcia
City,State,Zip:	VERNON, CA 90058
Telephone:	Not reported
Contact:	Hector Garcia
Contact Telephone:	323-583-4621
Contact Email:	hjgarcia@smithfield.com
Transporter 1 EPA ID:	TXR000081205
Transporter Name:	Safety-Kleen Systems, Inc.
Transporter 1 Emergency Number:	Not reported
Transporter 2 EPA ID:	MAD039322250
Transporter Name 2:	Clean Harbors Environmental Services, Inc.
Transporter 2 Emergency Number:	Not reported
TSDF EPA ID:	CAD044429835
TSDF Name:	Clean Harbors Wilmington LLC
TSDF Address 1:	1737 East Denni Street
TSDF Address 2:	Not reported
TSDF City,State,Zip:	Wilmington, CA 90744
TSDF Telephone:	Not reported
TSDFA EPA ID:	Not reported
Waste Code Description:	221 - Not reported
RCRA Code:	Not reported
Meth Code:	H141 - Not reported
Quantity Tons:	0.025
Waste Quantity:	50
Quantity Unit:	P
Year:	2020
EM Manifest ID:	Not reported
Shipment Date:	8/7/2020
Shipment Date:	8/7/2020
Receipt Date:	9/25/2020
Manifest Number:	007572106SKS
Generator EPA ID:	CAL000293554
Name:	CLOUGHERTY PACKING-MAIN PLANT
Address:	3049 E VERNON AVE-ACCOUNT PAYABLE/ENV
Address 2:	Attn Main Plant/Hector Garcia
City,State,Zip:	VERNON, CA 90058
Telephone:	Not reported
Contact:	Hector Garcia
Contact Telephone:	323-583-4621

SMITHFIELD PACKAGED MEATS CORP. (Continued) **S113017388**

Contact Email:	Not reported
Transporter 1 EPA ID:	TXR000081205
Transporter Name:	Safety-Kleen Systems, Inc.
Transporter 1 Emergency Number:	Not reported
Transporter 2 EPA ID:	MAD039322250
Transporter Name 2:	Clean Harbors Environmental Services, Inc.
Transporter 2 Emergency Number:	Not reported
TSDF EPA ID:	ARD069748192
TSDF Name:	Clean Harbors El Dorado LLC
TSDF Address 1:	309 American Circle
TSDF Address 2:	Not reported
TSDF City,State,Zip:	El Dorado, AR 71730
TSDF Telephone:	Not reported
TSDFA EPA ID:	Not reported
Waste Code Description:	343 - Not reported
RCRA Code:	Not reported
Meth Code:	H040 - Not reported
Quantity Tons:	0.04
Waste Quantity:	80
Quantity Unit:	P

Year:	2020
EM Manifest ID:	Not reported
Shipment Date:	8/7/2020
Shipment Date:	8/7/2020
Receipt Date:	8/21/2020
Manifest Number:	007434936SKS
Generator EPA ID:	CAL000293554
Name:	CLOUGHERTY PACKING-MAIN PLANT
Address:	3049 E VERNON AVE-ACCOUNT PAYABLE/ENV
Address 2:	Attn Main Plant/Hector Garcia
City,State,Zip:	VERNON, CA 90058
Telephone:	Not reported
Contact:	Hector Garcia
Contact Telephone:	323-583-4621
Contact Email:	hjgarcia@smithfield.com
Transporter 1 EPA ID:	TXR000081205
Transporter Name:	Safety-Kleen Systems, Inc.
Transporter 1 Emergency Number:	Not reported
Transporter 2 EPA ID:	MAD039322250
Transporter Name 2:	Clean Harbors Environmental Services, Inc.
Transporter 2 Emergency Number:	Not reported
TSDF EPA ID:	NED981723513
TSDF Name:	Clean Harbors Environmental Services, Inc.
TSDF Address 1:	2247 South Highway 71
TSDF Address 2:	Not reported
TSDF City,State,Zip:	Kimball, NE 69145
TSDF Telephone:	Not reported
TSDFA EPA ID:	Not reported
Waste Code Description:	331 - Not reported
RCRA Code:	Not reported
Meth Code:	H040 - Not reported
Quantity Tons:	0.075
Waste Quantity:	150
Quantity Unit:	P

SMITHFIELD PACKAGED MEATS CORP. (Continued) **S113017388**

CERS:
Name: SMITHFIELD PACKAGED MEATS CORP - MAIN PLANT
Address: 3049 E VERNON AVE
City,State,Zip: VERNON, CA 90058
Site ID: 106895
CERS ID: 896944
CERS Description: Industrial Facility Storm Water

Affiliation:
Affiliation Type Desc: Owner/Operator
Entity Name: Smithfield Packaged Meats Corp
Entity Title: Operator
Affiliation Address: 200 Commerce Street
Affiliation City: Smithfield
Affiliation State: VA
Affiliation Country: Not reported
Affiliation Zip: 23430
Affiliation Phone: ,

Affiliation Type Desc: Parent Company
Entity Name: UNITED GLOBAL FOODS US HOLDINGS INC
Entity Title: Not reported
Affiliation Address: Not reported
Affiliation City: Not reported
Affiliation State: Not reported
Affiliation Country: Not reported
Affiliation Zip: 90058
Affiliation Phone: ,

Affiliation Type Desc: Public Contact
Entity Name: Jason Lindquist
Entity Title: Not reported
Affiliation Address: Not reported
Affiliation City: Not reported
Affiliation State: Not reported
Affiliation Country: Not reported
Affiliation Zip: 90058
Affiliation Phone: 6053303478,

Affiliation Type Desc: Technical Contact
Entity Name: Jason Lindquist
Entity Title: Not reported
Affiliation Address: Not reported
Affiliation City: Not reported
Affiliation State: Not reported
Affiliation Country: Not reported
Affiliation Zip: 90058
Affiliation Phone: 6053303478,

Affiliation Type Desc: Company Official
Entity Name: Jason Lindquist
Entity Title: Director - Environmental Affairs
Affiliation Address: Not reported
Affiliation City: Not reported
Affiliation State: Not reported
Affiliation Country: Not reported
Affiliation Zip: 90058

SMITHFIELD PACKAGED MEATS CORP. (Continued) **S113017388**

Affiliation Phone: ,

Name: CLOUGHERTY PACKING LLC/HORMEL FOODS CORP
Address: 3049 E VERNON AVE
City,State,Zip: VERNON, CA 90058
Site ID: 461258
CERS ID: 110000497917
CERS Description: US EPA Air Emission Inventory System (EIS)

Affiliation:
Affiliation Type Desc: Environmental Contact
Entity Name: JAMES H DAVIDIAN
Entity Title: MANAGER OF PLANT ENGINEERING
Affiliation Address: Not reported
Affiliation City: Not reported
Affiliation State: Not reported
Affiliation Country: Not reported
Affiliation Zip: Not reported
Affiliation Phone: ,

Affiliation Type Desc: Public Contact
Entity Name: Environmental Engineer
Entity Title: Not reported
Affiliation Address: Not reported
Affiliation City: Not reported
Affiliation State: Not reported
Affiliation Country: Not reported
Affiliation Zip: Not reported
Affiliation Phone: ,

Affiliation Type Desc: Property Owner
Entity Name: Hormel Foods
Entity Title: Not reported
Affiliation Address: 1 HORMEL PLACE
Affiliation City: AUSTIN
Affiliation State: Not reported
Affiliation Country: Not reported
Affiliation Zip: Not reported
Affiliation Phone: ,

Affiliation Type Desc: Environmental Contact
Entity Name: HECTOR J GARCIA
Entity Title: Not reported
Affiliation Address: 3049 E VERNON AVE
Affiliation City: VERNON
Affiliation State: Not reported
Affiliation Country: Not reported
Affiliation Zip: Not reported
Affiliation Phone: ,

Affiliation Type Desc: Environmental Contact
Entity Name: MIKE OLIVER
Entity Title: Not reported
Affiliation Address: 3049 E VERNON AVE
Affiliation City: LOSANGELES
Affiliation State: CA
Affiliation Country: Not reported

SMITHFIELD PACKAGED MEATS CORP. (Continued) **S113017388**

Affiliation Zip: Not reported
Affiliation Phone: ,

Name: SMITHFIELD PACKAGED MEATS CORP - MAIN PLANT
Address: 3049 E VERNON AVE
City,State,Zip: VERNON, CA 90058
Site ID: 106895
CERS ID: 90058CLGHR3049E
CERS Description: Toxic Release Inventory

Affiliation:
Affiliation Type Desc: Owner/Operator
Entity Name: Smithfield Packaged Meats Corp
Entity Title: Operator
Affiliation Address: 200 Commerce Street
Affiliation City: Smithfield
Affiliation State: VA
Affiliation Country: Not reported
Affiliation Zip: 23430
Affiliation Phone: ,

Affiliation Type Desc: Parent Company
Entity Name: UNITED GLOBAL FOODS US HOLDINGS INC
Entity Title: Not reported
Affiliation Address: Not reported
Affiliation City: Not reported
Affiliation State: Not reported
Affiliation Country: Not reported
Affiliation Zip: 90058
Affiliation Phone: ,

Affiliation Type Desc: Public Contact
Entity Name: Jason Lindquist
Entity Title: Not reported
Affiliation Address: Not reported
Affiliation City: Not reported
Affiliation State: Not reported
Affiliation Country: Not reported
Affiliation Zip: 90058
Affiliation Phone: 6053303478,

Affiliation Type Desc: Technical Contact
Entity Name: Jason Lindquist
Entity Title: Not reported
Affiliation Address: Not reported
Affiliation City: Not reported
Affiliation State: Not reported
Affiliation Country: Not reported
Affiliation Zip: 90058
Affiliation Phone: 6053303478,

Affiliation Type Desc: Company Official
Entity Name: Jason Lindquist
Entity Title: Director - Environmental Affairs
Affiliation Address: Not reported
Affiliation City: Not reported
Affiliation State: Not reported

SMITHFIELD PACKAGED MEATS CORP. (Continued) **S113017388**

Affiliation Country: Not reported
Affiliation Zip: 90058
Affiliation Phone: ,

A25 **SMITHFIELD PACKAGED MEATS CORP.** **TRIS** **1009999951**
Target **3049 E VERNON AVE** **90058CLGHR3049E**
Property **LOS ANGELES, CA 90058**

Site 25 of 40 in cluster A

Actual:
207 ft.

Facility, Chemical, Releases and Other Waste Management Summary Information:

TRI ID:	90058CLGHR3049E
Form Type:	Form R
Reporting year:	2022
Trade secret indicator:	NO
Sanitized indicator:	NO
Title of certifying official:	DIRECTOR - ENVIRONMENTAL AFFAIRS JASON LINDQUIST
Certifying officials signature indicator:	ELECTRONIC
Date signed:	2023-06-28
Name:	SMITHFIELD PACKAGED MEATS CORP.
Address:	3049 E VERNON AVE
City,State,Zip:	LOS ANGELES, CA 90058
BIA code:	Not reported
Tribe name:	Not reported
Mailing name:	SMITHFIELD PACKAGED MEATS CORP.
Mailing street:	3049 E VERNON AVE
Mailing province:	Not reported
Mailing City,State,Zip:	LOS ANGELES, CA 90058
Entire facility ind:	YES
Partial facility ind:	NO
Federal facility ind:	NO
Goco facility ind:	NO
Assigned fed facility flag:	NO
Public contact name:	JASON LINDQUIST
Public contact phone and Ext:	6053303478
Public contact email:	JLINDQUIST@SMITHFIELD.COM
Primary sic code:	Not reported
Sic code 2:	Not reported
Sic code 3:	Not reported
Sic code 4:	Not reported
Sic code 5:	Not reported
Sic code 6:	Not reported
Naics origin:	Not reported
Primary naics code:	311611
Naics code 2:	311613
Naics code 3:	311612
Naics code 4:	Not reported
Naics code 5:	Not reported
Naics code 6:	Not reported
Latitude:	34.007246
Longitude:	-118.21929
D and B number A:	008287534
D and B number B:	Not reported
RCRA number A:	CAR000086561
RCRA number B:	Not reported
RCRA number C:	Not reported
RCRA number D:	Not reported

SMITHFIELD PACKAGED MEATS CORP. (Continued) **1009999951**

RCRA number E:		Not reported
RCRA number F:		Not reported
RCRA number G:		Not reported
RCRA number H:		Not reported
NPDES number A:		Not reported
NPDES number B:		Not reported
NPDES number C:		Not reported
NPDES number D:		Not reported
NPDES number E:		Not reported
NPDES number F:		Not reported
NPDES number G:		Not reported
Parent company name:		UNITED GLOBAL FOODS US HOLDINGS INC
Parent company D and B number:		432050553
Standardized parent company name:		UNITED GLOBAL FOODS US HOLDINGS INC
Document control number:		1322221103310
TRI ID:		90058CLGHR3049E
Cas number:		0007664417
Chemical name:	Ammonia	
Classification:		TRI
Unit of measure:		Pounds
Metal ind:		NO
Revision code 1:		Not reported
Revision code 2:		Not reported
Maximum amount on site:		05
Fugitive air emissions - total release pounds:		17000
Fugitive air emissions - total release range code:		Not reported
Total fugitive air emissions:		17000
Fugitive air emissions - basis of estimate:		Published Emission Factors
Stack air emissions - release pounds:		7800
Stack air emissions - release range code:		Not reported
Total stack air emissions:		7800
Stack air emissions - basis of estimate:		Published Emission Factors
Total air emissions:		24800
Discharges to stream a - stream name:		NA
Total discharges to stream a:		0
Discharges to stream a - basis of estimate:		Not reported
Discharges to stream a - % from stormwater:		Not reported
Discharges to stream b - stream name:		Not reported
Total discharges to stream b:		Not reported
Discharges to stream b - basis of estimate:		Not reported
Discharges to stream b - % from stormwater:		Not reported
Discharges to stream c - stream name:		Not reported
Total discharges to stream c:		Not reported
Discharges to stream c - basis of estimate:		Not reported
Discharges to stream c - % from stormwater:		Not reported
Discharges to stream d - stream name:		Not reported
Total discharges to stream d:		Not reported
Discharges to stream d - basis of estimate:		Not reported
Discharges to stream d - % from stormwater:		Not reported
Discharges to stream e - stream name:		Not reported
Total discharges to stream e:		Not reported
Discharges to stream e - basis of estimate:		Not reported
Discharges to stream e - % from stormwater:		Not reported
Discharges to stream f - stream name:		Not reported
Total discharges to stream f:		Not reported
Discharges to stream f - basis of estimate:		Not reported
Discharges to stream f - % from stormwater:		Not reported

SMITHFIELD PACKAGED MEATS CORP. (Continued) **1009999951**

Discharges to stream g - stream name:	Not reported
Total discharges to stream g:	Not reported
Discharges to stream g - basis of estimate:	Not reported
Discharges to stream g - % from stormwater:	Not reported
Discharges to stream h - stream name:	Not reported
Discharges to stream h - release pounds:	Not reported
Discharges to stream h - release range code:	Not reported
Total discharges to stream h:	Not reported
Discharges to stream h - basis for estimate:	Not reported
Discharges to stream h - % from stormwater:	Not reported
Total number of receiving streams:	0
Total surface water discharge:	0
Total on-site underground inj - pounds:	Not reported
On-site underground inj - basis of estimate:	Not reported
Total on-site ugrnd inj to cl i wells - pounds:	0
On-site underground inj to c1 i wells - basis of estimate:	Not reported
Total on-site ugrnd inj to cl ii-v wells - pounds:	0
On-site ungrnd inj to cl ii-v wells - basis of estimate:	Not reported
Total on-site underground injection:	0
Total on-site landfills:	Not reported
On-site landfills - basis of estimate:	Not reported
Total on-site RCRA subtitle c landfills:	0
On-site RCRA subtitle c landfills - basis of estimate:	Not reported
Total other on-site landfills:	0
Other landfills - basis of estimate:	Not reported
Total on-site land treatment:	0
Land trtmt/appl farming - basis of estimate:	Not reported
Total surface impoundments:	Not reported
Surface impoundment - basis of estimate:	Not reported
Total RCRA c surface impoundments:	0
RCRA c Surface impoundment - basis of estimate:	Not reported
Total other surface impoundments:	0
Other surface impoundment - basis of estimate:	Not reported
Total other disposal:	0
Other disposal - basis of estimate:	Other
Total on-site land releases:	0
Total on-site releases:	24800
Off-site - POTW releases:	0
Off-site - storage only:	0
Off-site - solid/stab - metals:	0
Off-site - wastewater treatment release - metals:	0
Off-site - solid/stab - release - metals:	0
Off-site - wastewater treatment - metals:	0
Off-site - underground injection:	0
Off-site - underground injection - class 1 wells:	0
Off-site - underground injection - class ii-v wells:	0
Off-site - landfills/disposal surface impoundments:	0
Off-site - surface impoundment:	0
Off-site - RCRA subtitle c surface impoundments:	0
Off-site - other surface impoundments:	0
Off-site - other landfills:	0
Off-site - RCRA subtitle c landfills:	0
Off-site - disposal - land treatment:	0
Off-site - disposal - other land disposal:	0
Off-site - disposal - other off-site management:	0
Off-site - disposal - transfer to waste broker:	0
Off-site - disposal - unknown:	0

SMITHFIELD PACKAGED MEATS CORP. (Continued) **1009999951**

Total transferred off site for disposal:	0
Off-site - recycling - solvents/organics recovery:	0
Off-site - recycling -metals recovery:	0
Off-site - recycling - other reuse or recovery:	0
Off-site - recycling - acid regeneration:	0
Off-site - recycling - transfer to waste broker:	0
Total transferred off site for recycling:	0
Off-site - energy recovery:	0
Off-site - transfer to waste broker for energy recovery:	0
Total transferred off site for energy recovery:	0
Off-site - POTW treatment:	22000
Off-site - solid/stab treatment - non metals:	0
Off-site -incineration/thermal treatment:	0
Off-site - incineration/insignificant heat value:	0
Off-site - wastewater treatment - non-metals:	0
Off-site - other waste treatment:	0
Off-site - transfer to waste broker - waste treatment:	0
Total transferred off site for treatment:	22000
Off-site - transfer to waste broker:	0
Total transferred off site for further waste management:	22000
Total POTW transfer:	22000
Energy recovery on site current year:	0
Recycled on site current year:	0
Treated on site current year:	0
Total on-site waste management:	0
On-site energy recovery method 1:	Not Applicable
On-site energy recovery method 2:	Not reported
On-site energy recovery method 3:	Not Applicable
On-site energy recovery method 4:	Not reported
On-site recycling processes method 1:	Not Applicable
On-site recycling processes method 2:	Not reported
On-site recycling processes method 3:	Not reported
On-site recycling processes method 4:	Not reported
On-site recycling processes method 5:	Not reported
On-site recycling processes method 6:	Not reported
On-site recycling processes method 7:	Not reported
FRS Facility ID:	110000497917
Elemental Metal Included:	NO
Waste Rock Pile managed Indicator:	0
Waste Rock Quantity:	Not reported
Off Site - POTW Releases 81C:	0
Off Site - POTW Releases 81D:	0
Assigned Partial Facility Flag:	NO
Case Number:	7664-41-7
Mixture Name:	NA
Clean Air Act Ind:	NO
Carcinogen Ind:	NO
PFAS Ind:	NO
Submitted Facility Name:	SMITHFIELD PACKAGED MEATS CORP.
Submitted Street:	3049 E VERNON AVE
Submitted City:	LOS ANGELES
Submitted County:	LOS ANGELES
Submitted State:	CA
Submitted Zip Code:	90058
Submitted BIA Code:	Not reported
Submitted Tribe Name:	Not reported
Submitted Parent Company Name:	UNITED GLOBAL FOODS US HOLDINGS INC

SMITHFIELD PACKAGED MEATS CORP. (Continued) **1009999951**

Submitted Parent Company DB Number:	432050553
Submitted Standardized Parent Company Name:	UNITED GLOBAL FOODS US HOLDINGS INC
Submitted Primary NAICS Code:	311611
Submitted Industry Code:	311
Submitted Industry Name:	Food
Industry Code:	311
Industry Name:	Food
Last year the facility reported:	2022
First year the facility reported:	1997
Number of forms submitted:	3
Total number of forms submitted:	48
Assigned Agency:	NA

Detailed On-site Waste Treatment Methods and Efficiency:

Cas number:	0007664417
Document control number:	1322221103310
Chemical name: Ammonia	
Classification:	TRI
Unit of measure:	Pounds
Stream 1 - waste stream code:	Wastewater (aqueous waste)
Stream 1 - trtmt method - sequence 1:	Neutralization
Stream 1 - trtmt method - sequence 2:	Not reported
Stream 1 - trtmt method - sequence 3:	Not reported
Stream 1 - trtmt method - sequence 4:	Not reported
Stream 1 - trtmt method - sequence 5:	Not reported
Stream 1 - trtmt method - sequence 6:	Not reported
Stream 1 - trtmt method - sequence 7:	Not reported
Stream 1 - trtmt method - sequence 8:	Not reported
Stream 1 - based on operating data:	NO
Stream 2 - waste stream code:	Not reported
Stream 2 - trtmt method - sequence 1:	Not reported
Stream 2 - trtmt method - sequence 2:	Not reported
Stream 2 - trtmt method - sequence 3:	Not reported
Stream 2 - trtmt method - sequence 4:	Not reported
Stream 2 - trtmt method - sequence 5:	Not reported
Stream 2 - trtmt method - sequence 6:	Not reported
Stream 2 - trtmt method - sequence 7:	Not reported
Stream 2 - trtmt method - sequence 8:	Not reported
Stream 2 - based on operating data:	Not reported
Stream 3 - waste stream code:	Not reported
Stream 3 - trtmt method - sequence 1:	Not reported
Stream 3 - trtmt method - sequence 2:	Not reported
Stream 3 - trtmt method - sequence 3:	Not reported
Stream 3 - trtmt method - sequence 4:	Not reported
Stream 3 - trtmt method - sequence 5:	Not reported
Stream 3 - trtmt method - sequence 6:	Not reported
Stream 3 - trtmt method - sequence 7:	Not reported
Stream 3 - trtmt method - sequence 8:	Not reported
Stream 3 - based on operating data:	Not reported
Stream 4 - waste stream code:	Not reported
Stream 4 - trtmt method - sequence 1:	Not reported
Stream 4 - trtmt method - sequence 2:	Not reported
Stream 4 - trtmt method - sequence 3:	Not reported
Stream 4 - trtmt method - sequence 4:	Not reported
Stream 4 - trtmt method - sequence 5:	Not reported
Stream 4 - trtmt method - sequence 6:	Not reported
Stream 4 - trtmt method - sequence 7:	Not reported

SMITHFIELD PACKAGED MEATS CORP. (Continued) **1009999951**

Stream 4 - trtmt method - sequence 8:	Not reported
Stream 4 - based on operating data:	Not reported
Stream 5 - waste stream code:	Not reported
Stream 5 - trtmt method - sequence 1:	Not reported
Stream 5 - trtmt method - sequence 2:	Not reported
Stream 5 - trtmt method - sequence 3:	Not reported
Stream 5 - trtmt method - sequence 4:	Not reported
Stream 5 - trtmt method - sequence 5:	Not reported
Stream 5 - trtmt method - sequence 6:	Not reported
Stream 5 - trtmt method - sequence 7:	Not reported
Stream 5 - trtmt method - sequence 8:	Not reported
Stream 5 - based on operating data:	Not reported

TRI ID:	90058CLGHR3049E
Cas number:	0007697372
Chemical name: Nitric acid	
Classification:	TRI
Unit of measure:	Pounds
Metal ind:	NO
Revision code 1:	Not reported
Revision code 2:	Not reported
Maximum amount on site:	03
Fugitive air emissions - total release pounds:	0
Fugitive air emissions - total release range code:	Not reported
Total fugitive air emissions:	0
Fugitive air emissions - basis of estimate:	Other
Stack air emissions - release pounds:	0
Stack air emissions - release range code:	Not reported
Total stack air emissions:	0
Stack air emissions - basis of estimate:	Other
Total air emissions:	0
Discharges to stream a - stream name:	NA
Total discharges to stream a:	0
Discharges to stream a - basis of estimate:	Not reported
Discharges to stream a - % from stormwater:	Not reported
Discharges to stream b - stream name:	Not reported
Total discharges to stream b:	Not reported
Discharges to stream b - basis of estimate:	Not reported
Discharges to stream b - % from stormwater:	Not reported
Discharges to stream c - stream name:	Not reported
Total discharges to stream c:	Not reported
Discharges to stream c - basis of estimate:	Not reported
Discharges to stream c - % from stormwater:	Not reported
Discharges to stream d - stream name:	Not reported
Total discharges to stream d:	Not reported
Discharges to stream d - basis of estimate:	Not reported
Discharges to stream d - % from stormwater:	Not reported
Discharges to stream e - stream name:	Not reported
Total discharges to stream e:	Not reported
Discharges to stream e - basis of estimate:	Not reported
Discharges to stream e - % from stormwater:	Not reported
Discharges to stream f - stream name:	Not reported
Total discharges to stream f:	Not reported
Discharges to stream f - basis of estimate:	Not reported
Discharges to stream f - % from stormwater:	Not reported
Discharges to stream g - stream name:	Not reported

SMITHFIELD PACKAGED MEATS CORP. (Continued) **1009999951**

Total discharges to stream g:	Not reported
Discharges to stream g - basis of estimate:	Not reported
Discharges to stream g - % from stormwater:	Not reported
Discharges to stream h - stream name:	Not reported
Discharges to stream h - release pounds:	Not reported
Discharges to stream h - release range code:	Not reported
Total discharges to stream h:	Not reported
Discharges to stream h - basis for estimate:	Not reported
Discharges to stream h - % from stormwater:	Not reported
Total number of receiving streams:	0
Total surface water discharge:	0
Total on-site underground inj - pounds:	Not reported
On-site underground inj - basis of estimate:	Not reported
Total on-site ugrnd inj to cl i wells - pounds:	0
On-site underground inj to c1 i wells - basis of estimate:	Not reported
Total on-site ugrnd inj to cl ii-v wells - pounds:	0
On-site ungrnd inj to cl ii-v wells - basis of estimate:	Not reported
Total on-site underground injection:	0
Total on-site landfills:	Not reported
On-site landfills - basis of estimate:	Not reported
Total on-site RCRA subtitle c landfills:	0
On-site RCRA subtitle c landfills - basis of estimate:	Not reported
Total other on-site landfills:	0
Other landfills - basis of estimate:	Not reported
Total on-site land treatment:	0
Land trtmt/appl farming - basis of estimate:	Not reported
Total surface impoundments:	Not reported
Surface impoundment - basis of estimate:	Not reported
Total RCRA c surface impoundments:	0
RCRA c Surface impoundment - basis of estimate:	Not reported
Total other surface impoundments:	0
Other surface impoundment - basis of estimate:	Not reported
Total other disposal:	0
Other disposal - basis of estimate:	Other
Total on-site land releases:	0
Total on-site releases:	0
Off-site - POTW releases:	0
Off-site - storage only:	0
Off-site - solid/stab - metals:	0
Off-site - wastewater treatment release - metals:	0
Off-site - solid/stab - release - metals:	0
Off-site - wastewater treatment - metals:	0
Off-site - underground injection:	0
Off-site - underground injection - class 1 wells:	0
Off-site - underground injection - class ii-v wells:	0
Off-site - landfills/disposal surface impoundments:	0
Off-site - surface impoundment:	0
Off-site - RCRA subtitle c surface impoundments:	0
Off-site - other surface impoundments:	0
Off-site - other landfills:	0
Off-site - RCRA subtitle c landfills:	0
Off-site - disposal - land treatment:	0
Off-site - disposal - other land disposal:	0
Off-site - disposal - other off-site management:	0
Off-site - disposal - transfer to waste broker:	0
Off-site - disposal - unknown:	0
Total transferred off site for disposal:	0

SMITHFIELD PACKAGED MEATS CORP. (Continued) **1009999951**

Off-site - recycling - solvents/organics recovery:	0
Off-site - recycling -metals recovery:	0
Off-site - recycling - other reuse or recovery:	0
Off-site - recycling - acid regeneration:	0
Off-site - recycling - transfer to waste broker:	0
Total transferred off site for recycling:	0
Off-site - energy recovery:	0
Off-site - transfer to waste broker for energy recovery:	0
Total transferred off site for energy recovery:	0
Off-site - POTW treatment:	0
Off-site - solid/stab treatment - non metals:	0
Off-site -incineration/thermal treatment:	0
Off-site - incineration/insignificant heat value:	0
Off-site - wastewater treatment - non-metals:	0
Off-site - other waste treatment:	0
Off-site - transfer to waste broker - waste treatment:	0
Total transferred off site for treatment:	0
Off-site - transfer to waste broker:	0
Total transferred off site for further waste management:	0
Total POTW transfer:	0
Energy recovery on site current year:	0
Recycled on site current year:	0
Treated on site current year:	17000
Total on-site waste management:	17000
On-site energy recovery method 1:	Not Applicable
On-site energy recovery method 2:	Not reported
On-site energy recovery method 3:	Not Applicable
On-site energy recovery method 4:	Not reported
On-site recycling processes method 1:	Not Applicable
On-site recycling processes method 2:	Not reported
On-site recycling processes method 3:	Not reported
On-site recycling processes method 4:	Not reported
On-site recycling processes method 5:	Not reported
On-site recycling processes method 6:	Not reported
On-site recycling processes method 7:	Not reported
FRS Facility ID:	110000497917
Elemental Metal Included:	NO
Waste Rock Pile managed Indicator:	0
Waste Rock Quantity:	Not reported
Off Site - POTW Releases 81C:	0
Off Site - POTW Releases 81D:	0
Assigned Partial Facility Flag:	NO
Case Number:	7697-37-2
Mixture Name:	NA
Clean Air Act Ind:	NO
Carcinogen Ind:	NO
PFAS Ind:	NO
Submitted Facility Name:	SMITHFIELD PACKAGED MEATS CORP.
Submitted Street:	3049 E VERNON AVE
Submitted City:	LOS ANGELES
Submitted County:	LOS ANGELES
Submitted State:	CA
Submitted Zip Code:	90058
Submitted BIA Code:	Not reported
Submitted Tribe Name:	Not reported
Submitted Parent Company Name:	UNITED GLOBAL FOODS US HOLDINGS INC
Submitted Parent Company DB Number:	432050553

SMITHFIELD PACKAGED MEATS CORP. (Continued) **1009999951**

Submitted Standardized Parent Company Name:	UNITED GLOBAL FOODS US HOLDINGS INC
Submitted Primary NAICS Code:	311611
Submitted Industry Code:	311
Submitted Industry Name:	Food
Industry Code:	311
Industry Name:	Food
Last year the facility reported:	2022
First year the facility reported:	1997
Number of forms submitted:	3
Total number of forms submitted:	48
Assigned Agency:	NA

Detailed On-site Waste Treatment Methods and Efficiency:

Cas number:	0007697372
Document control number:	1322221103334
Chemical name: Nitric acid	
Classification:	TRI
Unit of measure:	Pounds
Stream 1 - waste stream code:	Wastewater (aqueous waste)
Stream 1 - trtmt method - sequence 1:	Neutralization
Stream 1 - trtmt method - sequence 2:	Not reported
Stream 1 - trtmt method - sequence 3:	Not reported
Stream 1 - trtmt method - sequence 4:	Not reported
Stream 1 - trtmt method - sequence 5:	Not reported
Stream 1 - trtmt method - sequence 6:	Not reported
Stream 1 - trtmt method - sequence 7:	Not reported
Stream 1 - trtmt method - sequence 8:	Not reported
Stream 1 - based on operating data:	NO
Stream 2 - waste stream code:	Not reported
Stream 2 - trtmt method - sequence 1:	Not reported
Stream 2 - trtmt method - sequence 2:	Not reported
Stream 2 - trtmt method - sequence 3:	Not reported
Stream 2 - trtmt method - sequence 4:	Not reported
Stream 2 - trtmt method - sequence 5:	Not reported
Stream 2 - trtmt method - sequence 6:	Not reported
Stream 2 - trtmt method - sequence 7:	Not reported
Stream 2 - trtmt method - sequence 8:	Not reported
Stream 2 - based on operating data:	Not reported
Stream 3 - waste stream code:	Not reported
Stream 3 - trtmt method - sequence 1:	Not reported
Stream 3 - trtmt method - sequence 2:	Not reported
Stream 3 - trtmt method - sequence 3:	Not reported
Stream 3 - trtmt method - sequence 4:	Not reported
Stream 3 - trtmt method - sequence 5:	Not reported
Stream 3 - trtmt method - sequence 6:	Not reported
Stream 3 - trtmt method - sequence 7:	Not reported
Stream 3 - trtmt method - sequence 8:	Not reported
Stream 3 - based on operating data:	Not reported
Stream 4 - waste stream code:	Not reported
Stream 4 - trtmt method - sequence 1:	Not reported
Stream 4 - trtmt method - sequence 2:	Not reported
Stream 4 - trtmt method - sequence 3:	Not reported
Stream 4 - trtmt method - sequence 4:	Not reported
Stream 4 - trtmt method - sequence 5:	Not reported
Stream 4 - trtmt method - sequence 6:	Not reported
Stream 4 - trtmt method - sequence 7:	Not reported
Stream 4 - trtmt method - sequence 8:	Not reported

SMITHFIELD PACKAGED MEATS CORP. (Continued) **1009999951**

Stream 4 - based on operating data:	Not reported
Stream 5 - waste stream code:	Not reported
Stream 5 - trtmt method - sequence 1:	Not reported
Stream 5 - trtmt method - sequence 2:	Not reported
Stream 5 - trtmt method - sequence 3:	Not reported
Stream 5 - trtmt method - sequence 4:	Not reported
Stream 5 - trtmt method - sequence 5:	Not reported
Stream 5 - trtmt method - sequence 6:	Not reported
Stream 5 - trtmt method - sequence 7:	Not reported
Stream 5 - trtmt method - sequence 8:	Not reported
Stream 5 - based on operating data:	Not reported

TRI ID:	90058CLGHR3049E
Cas number:	N230
Chemical name:	Certain glycol ethers
Classification:	TRI
Unit of measure:	Pounds
Metal ind:	NO
Revision code 1:	Not reported
Revision code 2:	Not reported
Maximum amount on site:	02
Fugitive air emissions - total release pounds:	15000
Fugitive air emissions - total release range code:	Not reported
Total fugitive air emissions:	15000
Fugitive air emissions - basis of estimate:	Other
Stack air emissions - release pounds:	0
Stack air emissions - release range code:	Not reported
Total stack air emissions:	0
Stack air emissions - basis of estimate:	Other
Total air emissions:	15000
Discharges to stream a - stream name:	NA
Total discharges to stream a:	0
Discharges to stream a - basis of estimate:	Not reported
Discharges to stream a - % from stormwater:	Not reported
Discharges to stream b - stream name:	Not reported
Total discharges to stream b:	Not reported
Discharges to stream b - basis of estimate:	Not reported
Discharges to stream b - % from stormwater:	Not reported
Discharges to stream c - stream name:	Not reported
Total discharges to stream c:	Not reported
Discharges to stream c - basis of estimate:	Not reported
Discharges to stream c - % from stormwater:	Not reported
Discharges to stream d - stream name:	Not reported
Total discharges to stream d:	Not reported
Discharges to stream d - basis of estimate:	Not reported
Discharges to stream d - % from stormwater:	Not reported
Discharges to stream e - stream name:	Not reported
Total discharges to stream e:	Not reported
Discharges to stream e - basis of estimate:	Not reported
Discharges to stream e - % from stormwater:	Not reported
Discharges to stream f - stream name:	Not reported
Total discharges to stream f:	Not reported
Discharges to stream f - basis of estimate:	Not reported
Discharges to stream f - % from stormwater:	Not reported
Discharges to stream g - stream name:	Not reported
Total discharges to stream g:	Not reported

SMITHFIELD PACKAGED MEATS CORP. (Continued) **1009999951**

Discharges to stream g - basis of estimate:	Not reported
Discharges to stream g - % from stormwater:	Not reported
Discharges to stream h - stream name:	Not reported
Discharges to stream h - release pounds:	Not reported
Discharges to stream h - release range code:	Not reported
Total discharges to stream h:	Not reported
Discharges to stream h - basis for estimate:	Not reported
Discharges to stream h - % from stormwater:	Not reported
Total number of receiving streams:	0
Total surface water discharge:	0
Total on-site underground inj - pounds:	Not reported
On-site underground inj - basis of estimate:	Not reported
Total on-site ugrnd inj to cl i wells - pounds:	0
On-site underground inj to c1 i wells - basis of estimate:	Not reported
Total on-site ugrnd inj to cl ii-v wells - pounds:	0
On-site ungrnd inj to cl ii-v wells - basis of estimate:	Not reported
Total on-site underground injection:	0
Total on-site landfills:	Not reported
On-site landfills - basis of estimate:	Not reported
Total on-site RCRA subtitle c landfills:	0
On-site RCRA subtitle c landfills - basis of estimate:	Not reported
Total other on-site landfills:	0
Other landfills - basis of estimate:	Not reported
Total on-site land treatment:	0
Land trtmt/appl farming - basis of estimate:	Not reported
Total surface impoundments:	Not reported
Surface impoundment - basis of estimate:	Not reported
Total RCRA c surface impoundments:	0
RCRA c Surface impoundment - basis of estimate:	Not reported
Total other surface impoundments:	0
Other surface impoundment - basis of estimate:	Not reported
Total other disposal:	0
Other disposal - basis of estimate:	Other
Total on-site land releases:	0
Total on-site releases:	15000
Off-site - POTW releases:	0
Off-site - storage only:	0
Off-site - solid/stab - metals:	0
Off-site - wastewater treatment release - metals:	0
Off-site - solid/stab - release - metals:	0
Off-site - wastewater treatment - metals:	0
Off-site - underground injection:	0
Off-site - underground injection - class 1 wells:	0
Off-site - underground injection - class ii-v wells:	0
Off-site - landfills/disposal surface impoundments:	0
Off-site - surface impoundment:	0
Off-site - RCRA subtitle c surface impoundments:	0
Off-site - other surface impoundments:	0
Off-site - other landfills:	0
Off-site - RCRA subtitle c landfills:	0
Off-site - disposal - land treatment:	0
Off-site - disposal - other land disposal:	0
Off-site - disposal - other off-site management:	0
Off-site - disposal - transfer to waste broker:	0
Off-site - disposal - unknown:	0
Total transferred off site for disposal:	0
Off-site - recycling - solvents/organics recovery:	0

SMITHFIELD PACKAGED MEATS CORP. (Continued) **1009999951**

Off-site - recycling -metals recovery:	0
Off-site - recycling - other reuse or recovery:	0
Off-site - recycling - acid regeneration:	0
Off-site - recycling - transfer to waste broker:	0
Total transferred off site for recycling:	0
Off-site - energy recovery:	0
Off-site - transfer to waste broker for energy recovery:	0
Total transferred off site for energy recovery:	0
Off-site - POTW treatment:	0
Off-site - solid/stab treatment - non metals:	0
Off-site -incineration/thermal treatment:	0
Off-site - incineration/insignificant heat value:	0
Off-site - wastewater treatment - non-metals:	0
Off-site - other waste treatment:	0
Off-site - transfer to waste broker - waste treatment:	0
Total transferred off site for treatment:	0
Off-site - transfer to waste broker:	0
Total transferred off site for further waste management:	0
Total POTW transfer:	0
Energy recovery on site current year:	0
Recycled on site current year:	0
Treated on site current year:	0
Total on-site waste management:	0
On-site energy recovery method 1:	Not Applicable
On-site energy recovery method 2:	Not reported
On-site energy recovery method 3:	Not Applicable
On-site energy recovery method 4:	Not reported
On-site recycling processes method 1:	Not Applicable
On-site recycling processes method 2:	Not reported
On-site recycling processes method 3:	Not reported
On-site recycling processes method 4:	Not reported
On-site recycling processes method 5:	Not reported
On-site recycling processes method 6:	Not reported
On-site recycling processes method 7:	Not reported
FRS Facility ID:	110000497917
Elemental Metal Included:	NO
Waste Rock Pile managed Indicator:	0
Waste Rock Quantity:	Not reported
Off Site - POTW Releases 81C:	0
Off Site - POTW Releases 81D:	0
Assigned Partial Facility Flag:	NO
Case Number:	N230
Mixture Name:	NA
Clean Air Act Ind:	YES
Carcinogen Ind:	NO
PFAS Ind:	NO
Submitted Facility Name:	SMITHFIELD PACKAGED MEATS CORP.
Submitted Street:	3049 E VERNON AVE
Submitted City:	LOS ANGELES
Submitted County:	LOS ANGELES
Submitted State:	CA
Submitted Zip Code:	90058
Submitted BIA Code:	Not reported
Submitted Tribe Name:	Not reported
Submitted Parent Company Name:	UNITED GLOBAL FOODS US HOLDINGS INC
Submitted Parent Company DB Number:	432050553
Submitted Standardized Parent Company Name:	UNITED GLOBAL FOODS US HOLDINGS INC

SMITHFIELD PACKAGED MEATS CORP. (Continued) **1009999951**

Submitted Primary NAICS Code:	311611
Submitted Industry Code:	311
Submitted Industry Name:	Food
Industry Code:	311
Industry Name:	Food
Last year the facility reported:	2022
First year the facility reported:	1997
Number of forms submitted:	3
Total number of forms submitted:	48
Assigned Agency:	NA

Detailed On-site Waste Treatment Methods and Efficiency:

Cas number:	N230
Document control number:	1322221103322
Chemical name:	Certain glycol ethers
Classification:	TRI
Unit of measure:	Pounds
Stream 1 - waste stream code:	Wastewater (aqueous waste)
Stream 1 - trtmt method - sequence 1:	Neutralization
Stream 1 - trtmt method - sequence 2:	Not reported
Stream 1 - trtmt method - sequence 3:	Not reported
Stream 1 - trtmt method - sequence 4:	Not reported
Stream 1 - trtmt method - sequence 5:	Not reported
Stream 1 - trtmt method - sequence 6:	Not reported
Stream 1 - trtmt method - sequence 7:	Not reported
Stream 1 - trtmt method - sequence 8:	Not reported
Stream 1 - based on operating data:	YES
Stream 2 - waste stream code:	Not reported
Stream 2 - trtmt method - sequence 1:	Not reported
Stream 2 - trtmt method - sequence 2:	Not reported
Stream 2 - trtmt method - sequence 3:	Not reported
Stream 2 - trtmt method - sequence 4:	Not reported
Stream 2 - trtmt method - sequence 5:	Not reported
Stream 2 - trtmt method - sequence 6:	Not reported
Stream 2 - trtmt method - sequence 7:	Not reported
Stream 2 - trtmt method - sequence 8:	Not reported
Stream 2 - based on operating data:	Not reported
Stream 3 - waste stream code:	Not reported
Stream 3 - trtmt method - sequence 1:	Not reported
Stream 3 - trtmt method - sequence 2:	Not reported
Stream 3 - trtmt method - sequence 3:	Not reported
Stream 3 - trtmt method - sequence 4:	Not reported
Stream 3 - trtmt method - sequence 5:	Not reported
Stream 3 - trtmt method - sequence 6:	Not reported
Stream 3 - trtmt method - sequence 7:	Not reported
Stream 3 - trtmt method - sequence 8:	Not reported
Stream 3 - based on operating data:	Not reported
Stream 4 - waste stream code:	Not reported
Stream 4 - trtmt method - sequence 1:	Not reported
Stream 4 - trtmt method - sequence 2:	Not reported
Stream 4 - trtmt method - sequence 3:	Not reported
Stream 4 - trtmt method - sequence 4:	Not reported
Stream 4 - trtmt method - sequence 5:	Not reported
Stream 4 - trtmt method - sequence 6:	Not reported
Stream 4 - trtmt method - sequence 7:	Not reported
Stream 4 - trtmt method - sequence 8:	Not reported
Stream 4 - based on operating data:	Not reported

SMITHFIELD PACKAGED MEATS CORP. (Continued) **1009999951**

Stream 5 - waste stream code:	Not reported
Stream 5 - trtmt method - sequence 1:	Not reported
Stream 5 - trtmt method - sequence 2:	Not reported
Stream 5 - trtmt method - sequence 3:	Not reported
Stream 5 - trtmt method - sequence 4:	Not reported
Stream 5 - trtmt method - sequence 5:	Not reported
Stream 5 - trtmt method - sequence 6:	Not reported
Stream 5 - trtmt method - sequence 7:	Not reported
Stream 5 - trtmt method - sequence 8:	Not reported
Stream 5 - based on operating data:	Not reported

Details of Transfers to Publicly Owned Treatment Works:

Cas number:	N230
Document control number:	1322221103322
Chemical name:	Certain glycol ethers
Classification:	TRI
Unit of measure:	Pounds
POTW name:	LONG BEACH WATER RECLAMATION PLANT
POTW address:	7400 E WILLOW ST
POTW City,State,Zip:	LONG BEACH, CA 90815
POTW county:	LOS ANGELES
Quantity transferred:	0
Basis of estimate:	Not reported
Discharges to water streams:	0
Discharges to water streams - basis of estimate:	Not reported
Discharges to other activities:	0
Discharges to other activities - basis of estimate:	Not reported
Released to air:	0
Released to air - basis of estimate:	Not reported
Sludge to disposal:	0
Sludge to disposal - basis of estimate:	Not reported
Sludge to incineration - metals:	0
Sludge to incineration - metals - basis of estimate:	Not reported
Sludge to agricultural applications:	0
Sludge to agricultural applications - basis of estimate:	Not reported
Other or unknown disposal:	0
Other or unknown disposal - basis of estimate:	Not reported
Other or unknown treatment:	0
Other or unknown treatment - basis of estimate:	Other
Sludge to incineration - nonmetals:	0
Sludge to incineration - nonmetals - basis of estimate:	Not reported
Total treated:	0
POTW Registry ID:	110000525539
Off Site - POTW Releases 81C:	0
Off Site - POTW Releases 81D:	0
Off Site - POTW Releases:	0
Experimental and Est. Treatment:	0
Experimental and Est. Treatment - Basis of Est.:	Not reported

A26 **ERNS** **2020291595**
Target Property **3049 E VERNON AVE**
LOS ANGELES, CA 90058 **N/A**

Site 26 of 40 in cluster A

Actual: 207 ft.

Incident Commons:

NRC Report #:	1291595
Description of Incident:	THE CALLER STATES THE ESTABLISHMENT IS RELEASING CHEMICAL TOXIC FUMES INTO THE ATMOSPHERE. THE RELEASE IS DUE TO UNKNOWN CAUSES.
Type of Incident:	FIXED
Incident Cause:	UNKNOWN
Incident Date Time:	11/5/2020 21:00
Incident DTG:	DISCOVERED
Incident Location:	FARMER JOHN'S
Loaction Address:	3049 E VERNON AVE
Location Street 1:	Not reported
Location Street 2:	Not reported
Location Nearest City:	LOS ANGELES
Location State:	CA
Location County:	LOS ANGELES
Location Zip:	90058
Distance From City:	Not reported
Distance Units:	Not reported
Direction From City:	Not reported
Lat Deg:	Not reported
Lat Min:	Not reported
Lat Sec:	Not reported
Lat Quad:	Not reported
Long Deg:	Not reported
Long Min:	Not reported
Long Sec:	Not reported
Long Quad:	Not reported
Location Section:	Not reported
Location Township:	Not reported
Location range:	Not reported
Potential Range:	N

Incidents:

Year:	2020
NRC Report #:	1291595
Aircraft Type:	Not reported
Aircraft Model:	Not reported
Aircraft ID:	Not reported
Aircraft Fuel Capacity:	Not reported
Aircraft Fuel Capacity Units:	Not reported
Aircraft Fuel on Board:	Not reported
Aircraft Fuel on Board Units:	Not reported
Aircraft Spot Number:	Not reported
Aircraft Hanger:	Not reported
Aircraft Runway Number:	Not reported
Road Mile Marker:	Not reported
Building ID:	Not reported
Type of Fixed Object:	FARMING FACILITY
Power Generating Facility:	U
Generating Capacity:	Not reported
Type of Fuel:	Not reported
NPDES:	Not reported
NPDES Compliance:	U
Pipeline Type:	Not reported

(Continued) **2020291595**

DOT Regulated:	U
Pipeline Above Ground:	ABOVE
Exposed Underwater:	N
Pipeline Covered:	U
Railroad Hotline:	Not reported
Grade Crossing:	U
Location Subdivision:	Not reported
Railroad Milepost:	Not reported
Type Vehicle Involved:	Not reported
Crossing Device Type:	Not reported
Device Operational:	U
DOT Crossing Number:	Not reported
Brake Failure:	U
Description of Tank:	Not reported
Tank Above Ground:	ABOVE
Transportable Container:	U
Tank Regulated:	U
Tank Regulated By:	Not reported
Tank ID:	Not reported
Capacity of Tank:	Not reported
Capacity of Tank Units:	Not reported
Actual Amount:	Not reported
Actual Amount Units:	Not reported
Platform Rig Name:	Not reported
Platform Letter:	Not reported
Location Area ID:	Not reported
Location Block ID:	Not reported
OCSG Number:	Not reported
OCSP Number:	Not reported
State Lease Number:	Not reported
Pier Dock Number:	Not reported
Berth Slip Number:	Not reported
Continuous Release Type:	Not reported
Initial Continuous Release No:	Not reported
Continuous Release Permit:	Not reported
Allision:	U
Type of Structure:	Not reported
Structure Name:	Not reported
Structure Operational:	U
Airbag Deployed:	U
Date Tiem Normal Service:	Not reported
Service Disruption Time:	Not reported
Service Disruption Units:	Not reported
Transit Bus Flag:	Not reported
CR Begin Date:	Not reported
CR End Date:	Not reported
CR Change Date:	Not reported
FBI Contact:	Not reported
FBI Contact Date Time:	Not reported
Sub Part C Testing Req:	XXX
Conductor Testing:	Not reported
Engineer Testing:	Not reported
Trainman Testing:	Not reported
Yard Foreman Testing:	Not reported
RCL Operator Testing:	Not reported
Brakeman Testing:	Not reported
Train Dispatcher Testing:	Not reported

(Continued) **2020291595**

Signalman Testing:	Not reported
Other Employee Testing:	Not reported
Unknown Testing:	Not reported
Passenger Handling:	Not reported
Passenger Route:	XXX
Passenger Delay:	XXX
Year:	2020
NRC Report #:	1291595
Aircraft Type:	Not reported
Aircraft Model:	Not reported
Aircraft ID:	Not reported
Aircraft Fuel Capacity:	Not reported
Aircraft Fuel Capacity Units:	Not reported
Aircraft Fuel on Board:	Not reported
Aircraft Fuel on Board Units:	Not reported
Aircraft Spot Number:	Not reported
Aircraft Hanger:	Not reported
Aircraft Runway Number:	Not reported
Road Mile Marker:	Not reported
Building ID:	Not reported
Type of Fixed Object:	FARMING FACILITY
Power Generating Facility:	U
Generating Capacity:	Not reported
Type of Fuel:	Not reported
NPDES:	Not reported
NPDES Compliance:	U
Pipeline Type:	Not reported
DOT Regulated:	U
Pipeline Above Ground:	ABOVE
Exposed Underwater:	N
Pipeline Covered:	U
Railroad Hotline:	Not reported
Grade Crossing:	U
Location Subdivision:	Not reported
Railroad Milepost:	Not reported
Type Vehicle Involved:	Not reported
Crossing Device Type:	Not reported
Device Operational:	U
DOT Crossing Number:	Not reported
Brake Failure:	U
Description of Tank:	Not reported
Tank Above Ground:	ABOVE
Transportable Container:	U
Tank Regulated:	U
Tank Regulated By:	Not reported
Tank ID:	Not reported
Capacity of Tank:	Not reported
Capacity of Tank Units:	Not reported
Actual Amount:	Not reported
Actual Amount Units:	Not reported
Platform Rig Name:	Not reported
Platform Letter:	Not reported
Location Area ID:	Not reported
Location Block ID:	Not reported
OCSG Number:	Not reported
OCSP Number:	Not reported

(Continued) **2020291595**

State Lease Number:	Not reported
Pier Dock Number:	Not reported
Berth Slip Number:	Not reported
Continuous Release Type:	Not reported
Initial Continuous Release No:	Not reported
Continuous Release Permit:	Not reported
Allision:	U
Type of Structure:	Not reported
Structure Name:	Not reported
Structure Operational:	U
Airbag Deployed:	U
Date Tiem Normal Service:	Not reported
Service Disruption Time:	Not reported
Service Disruption Units:	Not reported
Transit Bus Flag:	Not reported
CR Begin Date:	Not reported
CR End Date:	Not reported
CR Change Date:	Not reported
FBI Contact:	Not reported
FBI Contact Date Time:	Not reported
Sub Part C Testing Req:	XXX
Conductor Testing:	Not reported
Engineer Testing:	Not reported
Trainman Testing:	Not reported
Yard Foreman Testing:	Not reported
RCL Operator Testing:	Not reported
Brakeman Testing:	Not reported
Train Dispatcher Testing:	Not reported
Signalman Testing:	Not reported
Other Employee Testing:	Not reported
Unknown Testing:	Not reported
Passenger Handling:	Not reported
Passenger Route:	XXX
Passenger Delay:	XXX

Incident Details:

Year:	2020
NRC Report #:	1291595
Fire Involved:	N
Fire Extinguished:	U
Any Evacuations:	N
Number Evacuated:	Not reported
Who Evacuated:	Not reported
Radius of Evacuation:	Not reported
Any Injuries:	N
Number Injured:	Not reported
Number Hospitalized:	Not reported
Any Fatalities:	N
Number Fatalities:	Not reported
Any Damages:	N
Damage Amount:	Not reported
Air Corridor Closed:	N
Air Corridor Desc:	Not reported
Air Closure Time:	Not reported
Waterway Closed:	N
Waterway Desc:	Not reported
Waterway Closure Time:	Not reported

(Continued) **2020291595**

Road Closed:	N
Road Desc:	Not reported
Road Closure Time:	Not reported
Closure Direction:	Not reported
Major Artery:	N
Track Closed:	N
Track Desc:	Not reported
Track Closure Time:	Not reported
Media Interest:	NONE
Medium Desc:	AIR
Additional Medium Info:	Not reported
Body of Water:	Not reported
Tributary of:	Not reported
Release Secured:	N
Estimated Duration of Release:	Not reported
Release rate:	Not reported
Desc Remedial Action:	NO ACTIONS TAKEN AT THIS TIME.
State Agency on Scene:	Not reported
State Agency Report Number:	Not reported
Other Agency Notified:	Not reported
Weather Conditions:	Not reported
Air Temperature:	Not reported
Wind Speed:	Not reported
Wind Direction:	Not reported
Water Supply Contaminated:	U
Sheen Size:	Not reported
Sheen Color:	Not reported
Direction of Sheen Travel:	Not reported
Sheen Odor Description:	Not reported
Wave Condition:	Not reported
Current Speed:	Not reported
Current Direction:	Not reported
Water Temperature:	Not reported
Track Close Dir:	Not reported
Empl Fatality:	Not reported
Pass Fatality:	Not reported
Community Impact:	Not reported
Wind Speed Unit:	Not reported
Employee Injuries:	Not reported
Passenger Injuries:	Not reported
Occupant Fatality:	Not reported
Current Speed Unit:	Not reported
Road Closure Units:	Not reported
Track CLosure Units:	Not reported
Sheen Size Units:	Not reported
Additional Info:	Not reported
State Agency Notified:	Not reported
Federal Agency Notified:	Not reported
nearest River Mile Marker:	Not reported
Sheen Size Length:	Not reported
Sheen Size Length Units:	Not reported
Sheen Size Width:	Not reported
Sheen Size Width Units:	Not reported
Offshore:	N
Duration Unit:	Not reported
Release Rate Unit:	Not reported
Release Rate Rate:	Not reported

(Continued) **2020291595**

Passengers Transferred:	NO
Year:	2020
NRC Report #:	1291595
Fire Involved:	N
Fire Extinguished:	U
Any Evacuations:	N
Number Evacuated:	Not reported
Who Evacuated:	Not reported
Radius of Evacuation:	Not reported
Any Injuries:	N
Number Injured:	Not reported
Number Hospitalized:	Not reported
Any Fatalities:	N
Number Fatalities:	Not reported
Any Damages:	N
Damage Amount:	Not reported
Air Corridor Closed:	N
Air Corridor Desc:	Not reported
Air Closure Time:	Not reported
Waterway Closed:	N
Waterway Desc:	Not reported
Waterway Closure Time:	Not reported
Road Closed:	N
Road Desc:	Not reported
Road Closure Time:	Not reported
Closure Direction:	Not reported
Major Artery:	N
Track Closed:	N
Track Desc:	Not reported
Track Closure Time:	Not reported
Media Interest:	NONE
Medium Desc:	AIR
Additional Medium Info:	Not reported
Body of Water:	Not reported
Tributary of:	Not reported
Release Secured:	N
Estimated Duration of Release:	Not reported
Release rate:	Not reported
Desc Remedial Action:	NO ACTIONS TAKEN AT THIS TIME.
State Agency on Scene:	Not reported
State Agency Report Number:	Not reported
Other Agency Notified:	Not reported
Weather Conditions:	Not reported
Air Temperature:	Not reported
Wind Speed:	Not reported
Wind Direction:	Not reported
Water Supply Contaminated:	U
Sheen Size:	Not reported
Sheen Color:	Not reported
Direction of Sheen Travel:	Not reported
Sheen Odor Description:	Not reported
Wave Condition:	Not reported
Current Speed:	Not reported
Current Direction:	Not reported
Water Temperature:	Not reported
Track Close Dir:	Not reported

(Continued) **2020291595**

Empl Fatality:	Not reported
Pass Fatality:	Not reported
Community Impact:	Not reported
Wind Speed Unit:	Not reported
Employee Injuries:	Not reported
Passenger Injuries:	Not reported
Occupant Fatality:	Not reported
Current Speed Unit:	Not reported
Road Closure Units:	Not reported
Track CLosure Units:	Not reported
Sheen Size Units:	Not reported
Additional Info:	Not reported
State Agency Notified:	Not reported
Federal Agency Notified:	Not reported
nearest River Mile Marker:	Not reported
Sheen Size Length:	Not reported
Sheen Size Length Units:	Not reported
Sheen Size Width:	Not reported
Sheen Size Width Units:	Not reported
Offshore:	N
Duration Unit:	Not reported
Release Rate Unit:	Not reported
Release Rate Rate:	Not reported
Passengers Transferred:	NO

Calls:

Year:	2020
NRC Report #:	1291595
Site ID:	20201291595
Date Time Received:	2020-11-06 16:46:00
Date Time Complete:	2020-11-06 17:03:00
Call Type:	INC
Responsible Company:	FARMER JOHN'S
Responsible Org Type:	PRIVATE ENTERPRISE
Responsible City:	LOS ANGELES
Responsible State:	CA
Responsible Zip:	90058
On Behalf:	Not reported
Source:	TELEPHONE

Year:	2020
NRC Report #:	1291595
Site ID:	20201291595
Date Time Received:	2020-11-06 16:46:00
Date Time Complete:	2020-11-06 17:03:00
Call Type:	INC
Responsible Company:	FARMER JOHN'S
Responsible Org Type:	PRIVATE ENTERPRISE
Responsible City:	LOS ANGELES
Responsible State:	CA
Responsible Zip:	90058
On Behalf:	Not reported
Source:	TELEPHONE

Material Involved:

Year:	2020

(Continued) **2020291595**

NRC Report #:	1291595
Chris Code:	UNK
Case Number:	000000-00-0
UN Number:	Not reported
Amount of Material:	0
Unit of Measure:	UNKNOWN AMOUNT
Name of Material:	UNKNOWN MATERIAL (CHEMICAL TOXIC FUMES)
If Reached Water:	NO
Amount in Water:	Not reported
Unit of Measure Reach Water:	Not reported

Year:	2020
NRC Report #:	1291595
Chris Code:	UNK
Case Number:	000000-00-0
UN Number:	Not reported
Amount of Material:	0
Unit of Measure:	UNKNOWN AMOUNT
Name of Material:	UNKNOWN MATERIAL (CHEMICAL TOXIC FUMES)
If Reached Water:	NO
Amount in Water:	Not reported
Unit of Measure Reach Water:	Not reported

NRC Report #:	1291595
Description of Incident:	THE CALLER STATES THE ESTABLISHMENT IS RELEASING CHEMICAL TOXIC FUMES INTO THE ATMOSPHERE. THE RELEASE IS DUE TO UNKNOWN CAUSES.
Type of Incident:	FIXED
Incident Cause:	UNKNOWN
Incident Date Time:	11/5/2020 21:00
Incident DTG:	DISCOVERED
Incident Location:	FARMER JOHN'S
Loaction Address:	3049 E VERNON AVE
Location Street 1:	Not reported
Location Street 2:	Not reported
Location Nearest City:	LOS ANGELES
Location State:	CA
Location County:	LOS ANGELES
Location Zip:	90058
Distance From City:	Not reported
Distance Units:	Not reported
Direction From City:	Not reported
Lat Deg:	Not reported
Lat Min:	Not reported
Lat Sec:	Not reported
Lat Quad:	Not reported
Long Deg:	Not reported
Long Min:	Not reported
Long Sec:	Not reported
Long Quad:	Not reported
Location Section:	Not reported
Location Township:	Not reported
Location range:	Not reported
Potential Range:	N

Incidents:

Year:	2020
NRC Report #:	1291595

(Continued) **2020291595**

Aircraft Type:	Not reported
Aircraft Model:	Not reported
Aircraft ID:	Not reported
Aircraft Fuel Capacity:	Not reported
Aircraft Fuel Capacity Units:	Not reported
Aircraft Fuel on Board:	Not reported
Aircraft Fuel on Board Units:	Not reported
Aircraft Spot Number:	Not reported
Aircraft Hanger:	Not reported
Aircraft Runway Number:	Not reported
Road Mile Marker:	Not reported
Building ID:	Not reported
Type of Fixed Object:	FARMING FACILITY
Power Generating Facility:	U
Generating Capacity:	Not reported
Type of Fuel:	Not reported
NPDES:	Not reported
NPDES Compliance:	U
Pipeline Type:	Not reported
DOT Regulated:	U
Pipeline Above Ground:	ABOVE
Exposed Underwater:	N
Pipeline Covered:	U
Railroad Hotline:	Not reported
Grade Crossing:	U
Location Subdivision:	Not reported
Railroad Milepost:	Not reported
Type Vehicle Involved:	Not reported
Crossing Device Type:	Not reported
Device Operational:	U
DOT Crossing Number:	Not reported
Brake Failure:	U
Description of Tank:	Not reported
Tank Above Ground:	ABOVE
Transportable Container:	U
Tank Regulated:	U
Tank Regulated By:	Not reported
Tank ID:	Not reported
Capacity of Tank:	Not reported
Capacity of Tank Units:	Not reported
Actual Amount:	Not reported
Actual Amount Units:	Not reported
Platform Rig Name:	Not reported
Platform Letter:	Not reported
Location Area ID:	Not reported
Location Block ID:	Not reported
OCSG Number:	Not reported
OCSP Number:	Not reported
State Lease Number:	Not reported
Pier Dock Number:	Not reported
Berth Slip Number:	Not reported
Continuous Release Type:	Not reported
Initial Continuous Release No:	Not reported
Continuous Release Permit:	Not reported
Allision:	U
Type of Structure:	Not reported
Structure Name:	Not reported

(Continued) **2020291595**

Structure Operational:	U
Airbag Deployed:	U
Date Tiem Normal Service:	Not reported
Service Disruption Time:	Not reported
Service Disruption Units:	Not reported
Transit Bus Flag:	Not reported
CR Begin Date:	Not reported
CR End Date:	Not reported
CR Change Date:	Not reported
FBI Contact:	Not reported
FBI Contact Date Time:	Not reported
Sub Part C Testing Req:	XXX
Conductor Testing:	Not reported
Engineer Testing:	Not reported
Trainman Testing:	Not reported
Yard Foreman Testing:	Not reported
RCL Operator Testing:	Not reported
Brakeman Testing:	Not reported
Train Dispatcher Testing:	Not reported
Signalman Testing:	Not reported
Other Employee Testing:	Not reported
Unknown Testing:	Not reported
Passenger Handling:	Not reported
Passenger Route:	XXX
Passenger Delay:	XXX

Year:	2020
NRC Report #:	1291595
Aircraft Type:	Not reported
Aircraft Model:	Not reported
Aircraft ID:	Not reported
Aircraft Fuel Capacity:	Not reported
Aircraft Fuel Capacity Units:	Not reported
Aircraft Fuel on Board:	Not reported
Aircraft Fuel on Board Units:	Not reported
Aircraft Spot Number:	Not reported
Aircraft Hanger:	Not reported
Aircraft Runway Number:	Not reported
Road Mile Marker:	Not reported
Building ID:	Not reported
Type of Fixed Object:	FARMING FACILITY
Power Generating Facility:	U
Generating Capacity:	Not reported
Type of Fuel:	Not reported
NPDES:	Not reported
NPDES Compliance:	U
Pipeline Type:	Not reported
DOT Regulated:	U
Pipeline Above Ground:	ABOVE
Exposed Underwater:	N
Pipeline Covered:	U
Railroad Hotline:	Not reported
Grade Crossing:	U
Location Subdivision:	Not reported
Railroad Milepost:	Not reported
Type Vehicle Involved:	Not reported
Crossing Device Type:	Not reported

(Continued) **2020291595**

Device Operational:	U
DOT Crossing Number:	Not reported
Brake Failure:	U
Description of Tank:	Not reported
Tank Above Ground:	ABOVE
Transportable Container:	U
Tank Regulated:	U
Tank Regulated By:	Not reported
Tank ID:	Not reported
Capacity of Tank:	Not reported
Capacity of Tank Units:	Not reported
Actual Amount:	Not reported
Actual Amount Units:	Not reported
Platform Rig Name:	Not reported
Platform Letter:	Not reported
Location Area ID:	Not reported
Location Block ID:	Not reported
OCSG Number:	Not reported
OCSP Number:	Not reported
State Lease Number:	Not reported
Pier Dock Number:	Not reported
Berth Slip Number:	Not reported
Continuous Release Type:	Not reported
Initial Continuous Release No:	Not reported
Continuous Release Permit:	Not reported
Allision:	U
Type of Structure:	Not reported
Structure Name:	Not reported
Structure Operational:	U
Airbag Deployed:	U
Date Tiem Normal Service:	Not reported
Service Disruption Time:	Not reported
Service Disruption Units:	Not reported
Transit Bus Flag:	Not reported
CR Begin Date:	Not reported
CR End Date:	Not reported
CR Change Date:	Not reported
FBI Contact:	Not reported
FBI Contact Date Time:	Not reported
Sub Part C Testing Req:	XXX
Conductor Testing:	Not reported
Engineer Testing:	Not reported
Trainman Testing:	Not reported
Yard Foreman Testing:	Not reported
RCL Operator Testing:	Not reported
Brakeman Testing:	Not reported
Train Dispatcher Testing:	Not reported
Signalman Testing:	Not reported
Other Employee Testing:	Not reported
Unknown Testing:	Not reported
Passenger Handling:	Not reported
Passenger Route:	XXX
Passenger Delay:	XXX

Incident Details:

Year:	2020
NRC Report #:	1291595

(Continued) **2020291595**

Fire Involved:	N
Fire Extinguished:	U
Any Evacuations:	N
Number Evacuated:	Not reported
Who Evacuated:	Not reported
Radius of Evacuation:	Not reported
Any Injuries:	N
Number Injured:	Not reported
Number Hospitalized:	Not reported
Any Fatalities:	N
Number Fatalities:	Not reported
Any Damages:	N
Damage Amount:	Not reported
Air Corridor Closed:	N
Air Corridor Desc:	Not reported
Air Closure Time:	Not reported
Waterway Closed:	N
Waterway Desc:	Not reported
Waterway Closure Time:	Not reported
Road Closed:	N
Road Desc:	Not reported
Road Closure Time:	Not reported
Closure Direction:	Not reported
Major Artery:	N
Track Closed:	N
Track Desc:	Not reported
Track Closure Time:	Not reported
Media Interest:	NONE
Medium Desc:	AIR
Additional Medium Info:	Not reported
Body of Water:	Not reported
Tributary of:	Not reported
Release Secured:	N
Estimated Duration of Release:	Not reported
Release rate:	Not reported
Desc Remedial Action:	NO ACTIONS TAKEN AT THIS TIME.
State Agency on Scene:	Not reported
State Agency Report Number:	Not reported
Other Agency Notified:	Not reported
Weather Conditions:	Not reported
Air Temperature:	Not reported
Wind Speed:	Not reported
Wind Direction:	Not reported
Water Supply Contaminated:	U
Sheen Size:	Not reported
Sheen Color:	Not reported
Direction of Sheen Travel:	Not reported
Sheen Odor Description:	Not reported
Wave Condition:	Not reported
Current Speed:	Not reported
Current Direction:	Not reported
Water Temperature:	Not reported
Track Close Dir:	Not reported
Empl Fatality:	Not reported
Pass Fatality:	Not reported
Community Impact:	Not reported
Wind Speed Unit:	Not reported

(Continued) **2020291595**

Employee Injuries:	Not reported
Passenger Injuries:	Not reported
Occupant Fatality:	Not reported
Current Speed Unit:	Not reported
Road Closure Units:	Not reported
Track CLosure Units:	Not reported
Sheen Size Units:	Not reported
Additional Info:	Not reported
State Agency Notified:	Not reported
Federal Agency Notified:	Not reported
nearest River Mile Marker:	Not reported
Sheen Size Length:	Not reported
Sheen Size Length Units:	Not reported
Sheen Size Width:	Not reported
Sheen Size Width Units:	Not reported
Offshore:	N
Duration Unit:	Not reported
Release Rate Unit:	Not reported
Release Rate Rate:	Not reported
Passengers Transferred:	NO
Year:	2020
NRC Report #:	1291595
Fire Involved:	N
Fire Extinguished:	U
Any Evacuations:	N
Number Evacuated:	Not reported
Who Evacuated:	Not reported
Radius of Evacuation:	Not reported
Any Injuries:	N
Number Injured:	Not reported
Number Hospitalized:	Not reported
Any Fatalities:	N
Number Fatalities:	Not reported
Any Damages:	N
Damage Amount:	Not reported
Air Corridor Closed:	N
Air Corridor Desc:	Not reported
Air Closure Time:	Not reported
Waterway Closed:	N
Waterway Desc:	Not reported
Waterway Closure Time:	Not reported
Road Closed:	N
Road Desc:	Not reported
Road Closure Time:	Not reported
Closure Direction:	Not reported
Major Artery:	N
Track Closed:	N
Track Desc:	Not reported
Track Closure Time:	Not reported
Media Interest:	NONE
Medium Desc:	AIR
Additional Medium Info:	Not reported
Body of Water:	Not reported
Tributary of:	Not reported
Release Secured:	N
Estimated Duration of Release:	Not reported

(Continued) **2020291595**

Release rate:	Not reported
Desc Remedial Action:	NO ACTIONS TAKEN AT THIS TIME.
State Agency on Scene:	Not reported
State Agency Report Number:	Not reported
Other Agency Notified:	Not reported
Weather Conditions:	Not reported
Air Temperature:	Not reported
Wind Speed:	Not reported
Wind Direction:	Not reported
Water Supply Contaminated:	U
Sheen Size:	Not reported
Sheen Color:	Not reported
Direction of Sheen Travel:	Not reported
Sheen Odor Description:	Not reported
Wave Condition:	Not reported
Current Speed:	Not reported
Current Direction:	Not reported
Water Temperature:	Not reported
Track Close Dir:	Not reported
Empl Fatality:	Not reported
Pass Fatality:	Not reported
Community Impact:	Not reported
Wind Speed Unit:	Not reported
Employee Injuries:	Not reported
Passenger Injuries:	Not reported
Occupant Fatality:	Not reported
Current Speed Unit:	Not reported
Road Closure Units:	Not reported
Track CLosure Units:	Not reported
Sheen Size Units:	Not reported
Additional Info:	Not reported
State Agency Notified:	Not reported
Federal Agency Notified:	Not reported
nearest River Mile Marker:	Not reported
Sheen Size Length:	Not reported
Sheen Size Length Units:	Not reported
Sheen Size Width:	Not reported
Sheen Size Width Units:	Not reported
Offshore:	N
Duration Unit:	Not reported
Release Rate Unit:	Not reported
Release Rate Rate:	Not reported
Passengers Transferred:	NO

Calls:

Year:	2020
NRC Report #:	1291595
Site ID:	20201291595
Date Time Received:	2020-11-06 16:46:00
Date Time Complete:	2020-11-06 17:03:00
Call Type:	INC
Responsible Company:	FARMER JOHN'S
Responsible Org Type:	PRIVATE ENTERPRISE
Responsible City:	LOS ANGELES
Responsible State:	CA
Responsible Zip:	90058
On Behalf:	Not reported

(Continued) **2020291595**

Source: TELEPHONE

Year: 2020
NRC Report #: 1291595
Site ID: 20201291595
Date Time Received: 2020-11-06 16:46:00
Date Time Complete: 2020-11-06 17:03:00
Call Type: INC
Responsible Company: FARMER JOHN'S
Responsible Org Type: PRIVATE ENTERPRISE
Responsible City: LOS ANGELES
Responsible State: CA
Responsible Zip: 90058
On Behalf: Not reported
Source: TELEPHONE

Material Involved:
Year: 2020
NRC Report #: 1291595
Chris Code: UNK
Case Number: 000000-00-0
UN Number: Not reported
Amount of Material: 0
Unit of Measure: UNKNOWN AMOUNT
Name of Material: UNKNOWN MATERIAL (CHEMICAL TOXIC FUMES)
If Reached Water: NO
Amount in Water: Not reported
Unit of Measure Reach Water: Not reported

Year: 2020
NRC Report #: 1291595
Chris Code: UNK
Case Number: 000000-00-0
UN Number: Not reported
Amount of Material: 0
Unit of Measure: UNKNOWN AMOUNT
Name of Material: UNKNOWN MATERIAL (CHEMICAL TOXIC FUMES)
If Reached Water: NO
Amount in Water: Not reported
Unit of Measure Reach Water: Not reported

A27 **HORMEL FOODS CORP DBA FARMER JOHN INC** **FINDS** **1024402674**
Target **3049 VERNON AVE** **N/A**
Property **LOS ANGELES, CA 90058**

Site 27 of 40 in cluster A

Actual:
207 ft.

FINDS:
Registry ID: 110070317416

Click Here for FRS Facility Detail Report:

Environmental Interest/Information System:
The Department of Labor, Occupational Safety and Health Administration information system consists of inspection case detail for approximately 100,000 OSHA inspections conducted annually. The FRS dataset includes facilities that had inspections within the last 7

HORMEL FOODS CORP DBA FARMER JOHN INC (Continued) **1024402674**

years within the mining, oil and gas, utilities, and manufacturing sectors.

Click this hyperlink while viewing on your computer to access additional FINDS: detail in the EDR Site Report.

A28 **ROCOR TRANSPORTATION** **CA HWTS** **S112841876**
Target **3049 EAST VERNON** **CA HAZNET** **N/A**
Property **LOS ANGELES, CA 90023**

Site 28 of 40 in cluster A

Actual:
207 ft.

HWTS:

Name:	ROCOR TRANSPORTATION
Address:	3049 EAST VERNON
Address 2:	Not reported
City,State,Zip:	LOS ANGELES, CA 90023
EPA ID:	CAC000740368
Inactive Date:	07/04/1997
Create Date:	04/04/1997
Last Act Date:	Not reported
Mailing Name:	Not reported
Mailing Address:	PO BOX 75367
Mailing Address 2:	Not reported
Mailing City,State,Zip:	OAKLAHOMA CITY, OK 731475367
Owner Name:	ROCOR TRANSPORTATION
Owner Address:	PO BOX 75367
Owner Address 2:	Not reported
Owner City,State,Zip:	OAKLAHOMA CITY, OK 731475367
Owner Phone:	Not reported
Owner Fax:	Not reported
Contact Name:	ART CASTELLANOS
Contact Address:	UNITED PUMPING SERVICE
Contact Address 2:	Not reported
City,State,Zip:	INDUSTRY, CA 917460000
Contact Phone:	Not reported
Contact Fax:	Not reported
Facility Status:	Inactive
Facility Type:	TEMPORARY
Category:	STATE
Latitude:	34.005517
Longitude:	-118.219603

HAZNET:

Name:	ROCOR TRANSPORTATION
Address:	3049 EAST VERNON
Address 2:	Not reported
City,State,Zip:	LOS ANGELES, CA 900230000
Contact:	ART CASTELLANOS
Telephone:	8189619326
Mailing Name:	Not reported
Mailing Address:	PO BOX 75367
Year:	1997
Gepaid:	CAC000740368
TSD EPA ID:	CAT080013352
CA Waste Code:	343 - Unspecified organic liquid mixture
Disposal Method:	R01 - Recycler

ROCOR TRANSPORTATION (Continued) **S112841876**

Tons: 4.08

Year: 1997
Gepaid: CAC000740368
TSD EPA ID: CAD982444481
CA Waste Code: 352 - Other organic solids
Disposal Method: H01 - Transfer Station
Tons: 0.2

Additional Information:
Year: 1997
Gen EPA ID: CAC000740368

Shipment Date: 19970404
Creation Date: 6/26/1997 0:00:00
Receipt Date: 19970410
Manifest ID: 96067669
Trans EPA ID: CAD072953771
Trans Name: Not reported
Trans 2 EPA ID: Not reported
Trans 2 Name: Not reported
TSDF EPA ID: CAD982444481
Trans Name: Not reported
TSDF Alt EPA ID: Not reported
TSDF Alt Name: Not reported
Waste Code Description: 352 - Other organic solids
RCRA Code: Not reported
Meth Code: H01 - Transfer Station
Quantity Tons: 0.2
Waste Quantity: 400
Quantity Unit: P
Additional Code 1: Not reported
Additional Code 2: Not reported
Additional Code 3: Not reported
Additional Code 4: Not reported
Additional Code 5: Not reported

Shipment Date: 19970404
Creation Date: 6/26/1997 0:00:00
Receipt Date: 19970404
Manifest ID: 96067604
Trans EPA ID: CAD072953771
Trans Name: Not reported
Trans 2 EPA ID: Not reported
Trans 2 Name: Not reported
TSDF EPA ID: CAT080013352
Trans Name: Not reported
TSDF Alt EPA ID: Not reported
TSDF Alt Name: Not reported
Waste Code Description: 343 - Unspecified organic liquid mixture
RCRA Code: Not reported
Meth Code: R01 - Recycler
Quantity Tons: 4.08
Waste Quantity: 1200
Quantity Unit: G
Additional Code 1: Not reported

ROCOR TRANSPORTATION (Continued) **S112841876**

Additional Code 2:	Not reported
Additional Code 3:	Not reported
Additional Code 4:	Not reported
Additional Code 5:	Not reported

A29 **CA CHMIRS** **S118739355**
Target Property **3049 EAST VERNON AVE** **N/A**
VERNON, CA 90058

Site 29 of 40 in cluster A

Actual: 207 ft.

CHMIRS:

Name:	Not reported
Address:	3049 EAST VERNON AVE
City,State,Zip:	VERNON, CA 90058
OES Incident Number:	16-2977
OES notification:	05/19/2016
OES Date:	Not reported
OES Time:	Not reported
Date Completed:	**Not reported**
Property Use:	Not reported
Agency Id Number:	Not reported
Agency Incident Number:	Not reported
Time Notified:	Not reported
Time Completed:	Not reported
Surrounding Area:	Not reported
Estimated Temperature:	Not reported
Property Management:	Not reported
More Than Two Substances Involved?:	Not reported
Resp Agncy Personel # Of Decontaminated:	Not reported
Responding Agency Personel # Of Injuries:	Not reported
Responding Agency Personel # Of Fatalities:	Not reported
Others Number Of Decontaminated:	Not reported
Others Number Of Injuries:	Not reported
Others Number Of Fatalities:	Not reported
Vehicle Make/year:	Not reported
Vehicle License Number:	Not reported
Vehicle State:	Not reported
Vehicle Id Number:	Not reported
CA DOT PUC/ICC Number:	Not reported
Company Name:	Not reported
Reporting Officer Name/ID:	Not reported
Report Date:	Not reported
Facility Telephone:	Not reported
Waterway Involved:	No
Waterway:	Not reported
Spill Site:	Industrial Plant
Cleanup By:	Unrecoverable
Containment:	Not reported
What Happened:	Not reported
Type:	Not reported
Measure:	Not reported
Other:	Not reported
Type:	VAPOR
Measure:	Lbs.
Other:	Not reported
Date/Time:	1046
Year:	2016

(Continued) **S118739355**

Agency:	Clougherty Packing LLC
Incident Date:	05/19/2016
Admin Agency:	Vernon Fire Department
Amount:	Not reported
Contained:	Yes
Site Type:	Not reported
E Date:	Not reported
Substance:	Anhydrous Ammonia
Quantity Released:	5
Unknown:	Not reported
Substance #2:	Not reported
Substance #3:	Not reported
Evacuations:	<200
Number of Injuries:	Not reported
Number of Fatalities:	Not reported
#1 Pipeline:	No
#2 Pipeline:	No
#3 Pipeline:	No
#1 Vessel >= 300 Tons:	No
#2 Vessel >= 300 Tons:	No
#3 Vessel >= 300 Tons:	No
Evacs:	Yes
Injuries:	No
Fatals:	No
Comments:	Not reported
Description:	RP states that while performing service on a pump, ice was blocking a valve which resulted in the release of less than 5lbs of anhydrous ammonia into the atmosphere. The release is contained and the release is unrecoverable. Caller states that one buildin

---

A30 **CLOUGHERTY PACKING CO LLC** **RCRA NonGen / NLR** **1024812060**
Target **3049 E VERNON AVE** **E MANIFEST** **CAL000297916**
Property **VERNON, CA 90058**

Site 30 of 40 in cluster A

Actual: **207 ft.**

RCRA Listings:

Date Form Received by Agency:	20050825
Handler Name:	Clougherty Packing Llc
Handler Address:	2750 E 37th St
Handler City,State,Zip:	VERNON, CA 90058
EPA ID:	CAL000297916
Contact Name:	ENVIRONMENTAL ENGINEER
Contact Address:	3049 E VERNON AVE
Contact City,State,Zip:	VERNON, CA 90058
Contact Telephone:	323-583-4621
Contact Fax:	323-584-1680
Contact Email:	HJGARCIA@FARMERJOHN.COM
Contact Title:	Not reported
EPA Region:	09
Land Type:	Not reported
Federal Waste Generator Description:	Not a generator, verified
Non-Notifier:	Not reported
Biennial Report Cycle:	Not reported
Accessibility:	Not reported
Active Site Indicator:	Handler Activities

CLOUGHERTY PACKING CO LLC (Continued) **1024812060**

State District Owner:	Not reported
State District:	Not reported
Mailing Address:	3049 E VERNON AVE
Mailing City,State,Zip:	VERNON, CA 90058-0000
Owner Name:	Smithfield Foods, Inc.
Owner Type:	Other
Operator Name:	Environmental Engineer
Operator Type:	Other
Short-Term Generator Activity:	No
Importer Activity:	No
Mixed Waste Generator:	No
Transporter Activity:	No
Transfer Facility Activity:	No
Recycler Activity with Storage:	No
Small Quantity On-Site Burner Exemption:	No
Smelting Melting and Refining Furnace Exemption:	No
Underground Injection Control:	No
Off-Site Waste Receipt:	No
Universal Waste Indicator:	Yes
Universal Waste Destination Facility:	Yes
Federal Universal Waste:	No
Active Site State-Reg Handler:	---
Federal Facility Indicator:	Not reported
Hazardous Secondary Material Indicator:	N
Sub-Part K Indicator:	Not reported
2018 GPRA Permit Baseline:	Not on the Baseline
2018 GPRA Renewals Baseline:	Not on the Baseline
202 GPRA Corrective Action Baseline:	No
Subject to Corrective Action Universe:	No
Non-TSDFs Where RCRA CA has Been Imposed Universe:	No
Corrective Action Priority Ranking:	No NCAPS ranking
Environmental Control Indicator:	No
Institutional Control Indicator:	No
Human Exposure Controls Indicator:	N/A
Groundwater Controls Indicator:	N/A
Significant Non-Complier Universe:	No
Unaddressed Significant Non-Complier Universe:	No
Addressed Significant Non-Complier Universe:	No
Significant Non-Complier With a Compliance Schedule Universe:	No
Financial Assurance Required:	Not reported
Handler Date of Last Change:	20180905
Recognized Trader-Importer:	No
Recognized Trader-Exporter:	No
Importer of Spent Lead Acid Batteries:	No
Exporter of Spent Lead Acid Batteries:	No
Recycler Activity Without Storage:	No
Manifest Broker:	No
Sub-Part P Indicator:	No

Handler - Owner Operator:

Owner/Operator Indicator:	Operator
Owner/Operator Name: ENVIRONMENTAL ENGINEER	
Legal Status:	Other
Date Became Current:	Not reported
Date Ended Current:	Not reported
Owner/Operator Address:	3049 E VERNON AVE

CLOUGHERTY PACKING CO LLC (Continued) **1024812060**

Owner/Operator City,State,Zip: VERNON, CA 90058
Owner/Operator Telephone: 323-583-4621
Owner/Operator Telephone Ext: Not reported
Owner/Operator Fax: Not reported
Owner/Operator Email: Not reported

Owner/Operator Indicator: Owner
Owner/Operator Name: SMITHFIELD FOODS, INC.
Legal Status: Other
Date Became Current: Not reported
Date Ended Current: Not reported
Owner/Operator Address: 200 COMMERCE STREET
Owner/Operator City,State,Zip: SMITHFIELD, VA 23430-0000
Owner/Operator Telephone: 757-365-3000
Owner/Operator Telephone Ext: Not reported
Owner/Operator Fax: Not reported
Owner/Operator Email: Not reported

Historic Generators:
Receive Date: 20050825
Handler Name: CLOUGHERTY PACKING LLC
Federal Waste Generator Description: Not a generator, verified
State District Owner: Not reported
Large Quantity Handler of Universal Waste: No
Recognized Trader Importer: No
Recognized Trader Exporter: No
Spent Lead Acid Battery Importer: No
Spent Lead Acid Battery Exporter: No
Current Record: Yes
Non Storage Recycler Activity: Not reported
Electronic Manifest Broker: Not reported

List of NAICS Codes and Descriptions:
NAICS Code: 311612
NAICS Description: MEAT PROCESSED FROM CARCASSES

Facility Has Received Notices of Violations:
Violations: No Violations Found

Evaluation Action Summary:
Evaluations: No Evaluations Found

E MANIFEST:
Manifest Tracking Number: 007206459SKS
Last Updated Date: 20191111
Shipped Date: 20191004
Received Date: 20191015
Manifest Status: Signed
Submission Type: DataImage5Copy
Origin Type: Service
Generator EPA ID: CAL000297916
Generator Name: Clougherty Pacakaging
Generator Location Street Number: Not reported
Generator Location Street 1: 2750 E 37TH ST

CLOUGHERTY PACKING CO LLC (Continued) **1024812060**

Generator Location Street 2:	Attn Ham Plant
Generator Location City:	VERNON
Generator Location State:	CA
Generator Location Zip:	90058
Generator Mail Street Number:	Not reported
Generator Mail Street 1:	2750 E 37th St
Generator Mail Street 2:	Attn Ham Plant
Generator Mail City:	Vernon
Generator Mail Zip:	90058
Generator Mail State:	CA
Generator Contact Company Name:	Not reported
Designated Facility EPA ID:	CAD044429835
Designated Facility Name:	Not reported
Designated Facility Mail Street Number:	Not reported
Designated Facility Mail Street 1:	Not reported
Designated Facility Mail Street 2:	1737 East Denni Street
Designated Facility Mail City:	Wilmington
Designated Facility Mail Zip:	90744
Designated Facility Mail State:	CA
Designated Facility Location Street Number:	Not reported
Designated Facility Location Street 1:	1737 East Denni Street
Designated Facility Location Street 2:	Not reported
Designated Facility Location City:	Wilmington
Designated Facility Location Zip:	90744
Designated Facility Location State:	CA
Designated Facility Contact Company Name:	Clean Harbors Wilmington LLC
Manifest Residue Indicator:	N
Rejection Indicator:	N

Manifest Tracking Number:	007467874SKS
Last Updated Date:	20200729
Shipped Date:	20200617
Received Date:	20200701
Manifest Status:	Signed
Submission Type:	DataImage5Copy
Origin Type:	Service
Generator EPA ID:	CAL000297916
Generator Name:	Clougherty Packaging-Ham Plant
Generator Location Street Number:	Not reported
Generator Location Street 1:	2750 E VERNON AVE-ACCOUNTS PAYABLE (ENVIRONMENTAL)
Generator Location Street 2:	Not reported
Generator Location City:	VERNON
Generator Location State:	CA
Generator Location Zip:	90058
Generator Mail Street Number:	Not reported
Generator Mail Street 1:	East 37th St-Account Payable/Env
Generator Mail Street 2:	Not reported
Generator Mail City:	Vernon
Generator Mail Zip:	90058
Generator Mail State:	CA
Generator Contact Company Name:	Clougherty Packaging-Ham Plant
Designated Facility EPA ID:	UTD991301748
Designated Facility Name:	Clean Harbors Grassy Mountain Llc
Designated Facility Mail Street Number:	Not reported
Designated Facility Mail Street 1:	Not reported
Designated Facility Mail Street 2:	PO Box 22750
Designated Facility Mail City:	Salt Lake City

CLOUGHERTY PACKING CO LLC (Continued) **1024812060**

Designated Facility Mail Zip:	84122
Designated Facility Mail State:	UT
Designated Facility Location Street Number:	Not reported
Designated Facility Location Street 1:	3 Miles East 7 Miles North of Knolls
Designated Facility Location Street 2:	Exit 41 off I-80
Designated Facility Location City:	Grantsville
Designated Facility Location Zip:	84029
Designated Facility Location State:	UT
Designated Facility Contact Company Name:	Not reported
Manifest Residue Indicator:	N
Rejection Indicator:	N

Manifest Tracking Number:	007467876SKS
Last Updated Date:	20200727
Shipped Date:	20200617
Received Date:	20200706
Manifest Status:	Signed
Submission Type:	DataImage5Copy
Origin Type:	Service
Generator EPA ID:	CAL000297915
Generator Name:	Clougherty Packaging-Ham Plant
Generator Location Street Number:	Not reported
Generator Location Street 1:	2750 E VERNON AVE-ACCOUNTS PAYABLE (ENVIRONMENTAL)
Generator Location Street 2:	Not reported
Generator Location City:	VERNON
Generator Location State:	CA
Generator Location Zip:	90058
Generator Mail Street Number:	Not reported
Generator Mail Street 1:	East 37th St-Account Payable/Env
Generator Mail Street 2:	Not reported
Generator Mail City:	Vernon
Generator Mail Zip:	90058
Generator Mail State:	CA
Generator Contact Company Name:	Clougherty Packaging-Ham Plant
Designated Facility EPA ID:	NED981723513
Designated Facility Name:	Clean Harbors Environmental Services, Inc.
Designated Facility Mail Street Number:	Not reported
Designated Facility Mail Street 1:	Not reported
Designated Facility Mail Street 2:	2247 South Highway 71
Designated Facility Mail City:	Kimball
Designated Facility Mail Zip:	69145
Designated Facility Mail State:	NE
Designated Facility Location Street Number:	Not reported
Designated Facility Location Street 1:	2247 South Highway 71
Designated Facility Location Street 2:	Not reported
Designated Facility Location City:	Kimball
Designated Facility Location Zip:	69145
Designated Facility Location State:	NE
Designated Facility Contact Company Name:	Not reported
Manifest Residue Indicator:	N
Rejection Indicator:	N

Manifest Tracking Number:	008012798SKS
Last Updated Date:	20211026
Shipped Date:	20210920
Received Date:	20211006
Manifest Status:	Signed

CLOUGHERTY PACKING CO LLC (Continued) **1024812060**

Submission Type:	DataImage5Copy
Origin Type:	Service
Generator EPA ID:	CAL000297916
Generator Name:	Clougherty Pacakaging
Generator Location Street Number:	Not reported
Generator Location Street 1:	2750 E 37TH ST
Generator Location Street 2:	Attn Ham Plant
Generator Location City:	VERNON
Generator Location State:	CA
Generator Location Zip:	90058
Generator Mail Street Number:	Not reported
Generator Mail Street 1:	2750 E 37th St
Generator Mail Street 2:	Not reported
Generator Mail City:	Vernon
Generator Mail Zip:	90058
Generator Mail State:	CA
Generator Contact Company Name:	Clougherty Pacakaging
Designated Facility EPA ID:	CAD044429835
Designated Facility Name:	Clean Harbors Wilmington Llc
Designated Facility Mail Street Number:	Not reported
Designated Facility Mail Street 1:	Not reported
Designated Facility Mail Street 2:	1737 East Denni Street
Designated Facility Mail City:	Wilmington
Designated Facility Mail Zip:	90744
Designated Facility Mail State:	CA
Designated Facility Location Street Number:	Not reported
Designated Facility Location Street 1:	1737 East Denni Street
Designated Facility Location Street 2:	Not reported
Designated Facility Location City:	Wilmington
Designated Facility Location Zip:	90744
Designated Facility Location State:	CA
Designated Facility Contact Company Name:	Not reported
Manifest Residue Indicator:	N
Rejection Indicator:	N

Manifest Tracking Number:	021759909JJK
Last Updated Date:	20200630
Shipped Date:	20200428
Received Date:	20200513
Manifest Status:	Signed
Submission Type:	DataImage5Copy
Origin Type:	Service
Generator EPA ID:	CAL000297916
Generator Name:	Clougherty Packing Co Llc
Generator Location Street Number:	Not reported
Generator Location Street 1:	3049 E VERNON AVE
Generator Location Street 2:	Not reported
Generator Location City:	VERNON
Generator Location State:	CA
Generator Location Zip:	90058
Generator Mail Street Number:	Not reported
Generator Mail Street 1:	3049 E VERNON AVE
Generator Mail Street 2:	Not reported
Generator Mail City:	VERNON
Generator Mail Zip:	90058
Generator Mail State:	CA
Generator Contact Company Name:	Not reported

CLOUGHERTY PACKING CO LLC (Continued) **1024812060**

Designated Facility EPA ID:	AZR000506980
Designated Facility Name:	South Yuma County Landfill
Designated Facility Mail Street Number:	Not reported
Designated Facility Mail Street 1:	Not reported
Designated Facility Mail Street 2:	PO BOX 5437
Designated Facility Mail City:	YUMA
Designated Facility Mail Zip:	85366-2472
Designated Facility Mail State:	AZ
Designated Facility Location Street Number:	Not reported
Designated Facility Location Street 1:	19536 S AVENUE 1 E
Designated Facility Location Street 2:	Not reported
Designated Facility Location City:	YUMA
Designated Facility Location Zip:	85365
Designated Facility Location State:	AZ
Designated Facility Contact Company Name:	Not reported
Manifest Residue Indicator:	N
Rejection Indicator:	N

Manifest Tracking Number:	012290642FLE
Last Updated Date:	20230425
Shipped Date:	20230403
Received Date:	20230403
Manifest Status:	Signed
Submission Type:	DataImage5Copy
Origin Type:	Service
Generator EPA ID:	CAL000297916
Generator Name:	Clougherty Pacakaging
Generator Location Street Number:	Not reported
Generator Location Street 1:	2750 E 37TH ST
Generator Location Street 2:	Attn Ham Plant
Generator Location City:	VERNON
Generator Location State:	CA
Generator Location Zip:	90058
Generator Mail Street Number:	Not reported
Generator Mail Street 1:	2750 E 37th St
Generator Mail Street 2:	Attn Ham Plant
Generator Mail City:	Vernon
Generator Mail Zip:	90058
Generator Mail State:	CA
Generator Contact Company Name:	Clougherty Pacakaging
Designated Facility EPA ID:	CAD044429835
Designated Facility Name:	Clean Harbors Wilmington Llc
Designated Facility Mail Street Number:	Not reported
Designated Facility Mail Street 1:	Not reported
Designated Facility Mail Street 2:	1737 East Denni Street
Designated Facility Mail City:	Wilmington
Designated Facility Mail Zip:	90744
Designated Facility Mail State:	CA
Designated Facility Location Street Number:	Not reported
Designated Facility Location Street 1:	1737 East Denni Street
Designated Facility Location Street 2:	Not reported
Designated Facility Location City:	Wilmington
Designated Facility Location Zip:	90744
Designated Facility Location State:	CA
Designated Facility Contact Company Name:	Not reported
Manifest Residue Indicator:	N
Rejection Indicator:	N

CLOUGHERTY PACKING CO LLC (Continued) **1024812060**

Manifest Tracking Number:	007572344SKS
Last Updated Date:	20200921
Shipped Date:	20200820
Received Date:	20200901
Manifest Status:	Signed
Submission Type:	DataImage5Copy
Origin Type:	Service
Generator EPA ID:	CAL000297916
Generator Name:	Clougherty Packaging-Ham Plant
Generator Location Street Number:	Not reported
Generator Location Street 1:	EAST 37TH ST-ACCOUNT PAYABLE/ENV
Generator Location Street 2:	Not reported
Generator Location City:	VERNON
Generator Location State:	CA
Generator Location Zip:	90058
Generator Mail Street Number:	Not reported
Generator Mail Street 1:	East 37th St-Account Payable/Env
Generator Mail Street 2:	Not reported
Generator Mail City:	Vernon
Generator Mail Zip:	90058
Generator Mail State:	CA
Generator Contact Company Name:	Clougherty Packaging-Ham Plant
Designated Facility EPA ID:	CAD044429835
Designated Facility Name:	Clean Harbors Wilmington Llc
Designated Facility Mail Street Number:	Not reported
Designated Facility Mail Street 1:	Not reported
Designated Facility Mail Street 2:	1737 East Denni Street
Designated Facility Mail City:	Wilmington
Designated Facility Mail Zip:	90744
Designated Facility Mail State:	CA
Designated Facility Location Street Number:	Not reported
Designated Facility Location Street 1:	1737 East Denni Street
Designated Facility Location Street 2:	Not reported
Designated Facility Location City:	Wilmington
Designated Facility Location Zip:	90744
Designated Facility Location State:	CA
Designated Facility Contact Company Name:	Not reported
Manifest Residue Indicator:	N
Rejection Indicator:	N

Manifest Tracking Number:	008072271SKS
Last Updated Date:	20220105
Shipped Date:	20211124
Received Date:	20211209
Manifest Status:	Signed
Submission Type:	DataImage5Copy
Origin Type:	Service
Generator EPA ID:	CAL000297916
Generator Name:	Clougherty Pacakaging
Generator Location Street Number:	Not reported
Generator Location Street 1:	2750 E 37TH ST
Generator Location Street 2:	Attn Ham Plant
Generator Location City:	VERNON
Generator Location State:	CA
Generator Location Zip:	90058
Generator Mail Street Number:	Not reported
Generator Mail Street 1:	2750 E 37th St

CLOUGHERTY PACKING CO LLC (Continued) **1024812060**

Generator Mail Street 2:	Not reported
Generator Mail City:	Vernon
Generator Mail Zip:	90058
Generator Mail State:	CA
Generator Contact Company Name:	Clougherty Pacakaging
Designated Facility EPA ID:	CAD044429835
Designated Facility Name:	Clean Harbors Wilmington Llc
Designated Facility Mail Street Number:	Not reported
Designated Facility Mail Street 1:	Not reported
Designated Facility Mail Street 2:	1737 East Denni Street
Designated Facility Mail City:	Wilmington
Designated Facility Mail Zip:	90744
Designated Facility Mail State:	CA
Designated Facility Location Street Number:	Not reported
Designated Facility Location Street 1:	1737 East Denni Street
Designated Facility Location Street 2:	Not reported
Designated Facility Location City:	Wilmington
Designated Facility Location Zip:	90744
Designated Facility Location State:	CA
Designated Facility Contact Company Name:	Not reported
Manifest Residue Indicator:	N
Rejection Indicator:	N

Manifest Tracking Number:	008073265SKS
Last Updated Date:	20220425
Shipped Date:	20220318
Received Date:	20220402
Manifest Status:	Signed
Submission Type:	DataImage5Copy
Origin Type:	Service
Generator EPA ID:	CAL000297916
Generator Name:	Clougherty Packaging-Ham Plant
Generator Location Street Number:	Not reported
Generator Location Street 1:	EAST 37TH ST-ACCOUNT PAYABLE/ENV
Generator Location Street 2:	Not reported
Generator Location City:	VERNON
Generator Location State:	CA
Generator Location Zip:	90058
Generator Mail Street Number:	Not reported
Generator Mail Street 1:	East 37th St-Account Payable/Env
Generator Mail Street 2:	Not reported
Generator Mail City:	Vernon
Generator Mail Zip:	90058
Generator Mail State:	CA
Generator Contact Company Name:	Clougherty Packaging-Ham Plant
Designated Facility EPA ID:	CAD044429835
Designated Facility Name:	Clean Harbors Wilmington Llc
Designated Facility Mail Street Number:	Not reported
Designated Facility Mail Street 1:	Not reported
Designated Facility Mail Street 2:	1737 East Denni Street
Designated Facility Mail City:	Wilmington
Designated Facility Mail Zip:	90744
Designated Facility Mail State:	CA
Designated Facility Location Street Number:	Not reported
Designated Facility Location Street 1:	1737 East Denni Street
Designated Facility Location Street 2:	Not reported
Designated Facility Location City:	Wilmington

CLOUGHERTY PACKING CO LLC (Continued) **1024812060**

Designated Facility Location Zip:	90744
Designated Facility Location State:	CA
Designated Facility Contact Company Name:	Not reported
Manifest Residue Indicator:	N
Rejection Indicator:	N
Manifest Tracking Number:	016937605FLE
Last Updated Date:	20230327
Shipped Date:	20230227
Received Date:	20230227
Manifest Status:	Signed
Submission Type:	DataImage5Copy
Origin Type:	Web
Generator EPA ID:	CAL000297916
Generator Name:	Clougherty Packing Llc
Generator Location Street Number:	Not reported
Generator Location Street 1:	2750 E 37TH ST
Generator Location Street 2:	Not reported
Generator Location City:	VERNON
Generator Location State:	CA
Generator Location Zip:	90058
Generator Mail Street Number:	Not reported
Generator Mail Street 1:	3049 E VERNON AVE
Generator Mail Street 2:	Not reported
Generator Mail City:	VERNON
Generator Mail Zip:	90058-0000
Generator Mail State:	CA
Generator Contact Company Name:	Not reported
Designated Facility EPA ID:	CAT080013352
Designated Facility Name:	World Oil Recycling
Designated Facility Mail Street Number:	2000
Designated Facility Mail Street 1:	CA90222 CA037US 2000
Designated Facility Mail Street 2:	N. ALAMEDA STREET
Designated Facility Mail City:	COMPTON
Designated Facility Mail Zip:	90222
Designated Facility Mail State:	CA
Designated Facility Location Street Number:	2000
Designated Facility Location Street 1:	N. ALAMEDA STREET
Designated Facility Location Street 2:	Not reported
Designated Facility Location City:	COMPTON
Designated Facility Location Zip:	90222-0000
Designated Facility Location State:	CA
Designated Facility Contact Company Name:	Not reported
Manifest Residue Indicator:	N
Rejection Indicator:	N
Manifest Tracking Number:	016937699FLE
Last Updated Date:	20230327
Shipped Date:	20230228
Received Date:	20230307
Manifest Status:	Signed
Submission Type:	DataImage5Copy
Origin Type:	Service
Generator EPA ID:	CAL000297916
Generator Name:	Clougherty Pacakaging
Generator Location Street Number:	Not reported
Generator Location Street 1:	2750 E 37TH ST

CLOUGHERTY PACKING CO LLC (Continued) **1024812060**

Generator Location Street 2:	Attn Ham Plant
Generator Location City:	VERNON
Generator Location State:	CA
Generator Location Zip:	90058
Generator Mail Street Number:	Not reported
Generator Mail Street 1:	2750 E 37th St
Generator Mail Street 2:	Not reported
Generator Mail City:	Vernon
Generator Mail Zip:	90058
Generator Mail State:	CA
Generator Contact Company Name:	Clougherty Pacakaging
Designated Facility EPA ID:	UTD981552177
Designated Facility Name:	Clean Harbors Aragonite Llc
Designated Facility Mail Street Number:	Not reported
Designated Facility Mail Street 1:	Not reported
Designated Facility Mail Street 2:	PO Box 1339
Designated Facility Mail City:	Grantsville
Designated Facility Mail Zip:	84029
Designated Facility Mail State:	UT
Designated Facility Location Street Number:	Not reported
Designated Facility Location Street 1:	11600 North Aptus Road
Designated Facility Location Street 2:	Not reported
Designated Facility Location City:	Grantsville
Designated Facility Location Zip:	84029
Designated Facility Location State:	UT
Designated Facility Contact Company Name:	Not reported
Manifest Residue Indicator:	N
Rejection Indicator:	N

State Waste:

Manifest Tracking Number:	016937700FLE
Waste Line Number:	1
State Waste Code Owner:	CA
State Waste Code:	141
State Waste:	Off-specification, aged, or surplus inorganics

Transporter:

Manifest Tracking Number:	016937700FLE
Transporter Line Number:	1
Transporter EPA ID:	MAD039322250
Transporter Name:	Clean Harbors Environmental Services, Inc.

Waste Line:

Manifest Tracking Number:	016937700FLE
Waste Line Number:	1
U.S. DOT Hazardous Indicator:	N
U.S. DOT ID Number:	Not reported
U.S. DOT Description:	Not reported
Non-Hazardous Waste Description:	NONE, WASTE NON-RCRA HAZARDOUS WASTE, LIQUIDS (SODIUMMETABISULFITE), N/A, NONE
Number of Containers:	1
Container Type Code:	DF
Container Type Description:	Fiberboard or plastic drums, barrels, kegs
Waste Quantity:	40
Quantity Unit of Measure Code:	G
Quantity Unit of Measure Description:	Gallons

CLOUGHERTY PACKING CO LLC (Continued) **1024812060**

Waste Quantity, in Tons:	0.16680567
Acute Waste Quantity, in Tons:	0
Non-Acute Waste Quantity, in Tons:	0.16680567
Waste Quantity, in Kilograms:	151.29774
Acute Waste Quantity, in Kilograms:	0
Non-Acute Waste Quantity, in Kilorgrams:	151.29774
Management Method Code:	H132
Management Method Description:	LANDFILL (WITH PRIOR TREATMENT AND/OR STABILIZATION)
Waste Residue Indicator:	N
Quantity Discrepancy Indicator:	N
Waste Type Discrepancy Indicator:	N
Waste Density:	Not reported
Waste Density Unit of Measure Code:	Not reported
Waste Density Unit of Measure Description:	Not reported
Form Code:	Not reported
Form Code Description:	Not reported
Source Code:	Not reported
Source Code Description:	Not reported
Waste Minimization Code:	Not reported
Waste Minimization Code Description:	Not reported
Consent Number:	Not reported
EPA Waste Indicator:	N

Click this hyperlink while viewing on your computer to access
6 additional US EManifest: record(s) in the EDR Site Report.

A31 **ERNS** **2012009392**
Target **3049 VERNON** **N/A**
Property **VERNON, CA**

Site 31 of 40 in cluster A

Actual: **207 ft.**

Incident Commons:

NRC Report #:	1009392
Description of Incident:	CALLER STATED ANHYDROUS AMMONIA RELEASED FROM AN UNKNOWN SOURCE IN THE PLANT AREA.
Type of Incident:	FIXED
Incident Cause:	UNKNOWN
Incident Date Time:	2012-04-23 02:45:00
Incident DTG:	OCCURRED
Incident Location:	Not reported
Loaction Address:	3049 VERNON
Location Street 1:	Not reported
Location Street 2:	Not reported
Location Nearest City:	VERNON
Location State:	CA
Location County:	LOS ANGELES
Location Zip:	Not reported
Distance From City:	Not reported
Distance Units:	Not reported
Direction From City:	Not reported
Lat Deg:	Not reported
Lat Min:	Not reported
Lat Sec:	Not reported
Lat Quad:	Not reported
Long Deg:	Not reported
Long Min:	Not reported
Long Sec:	Not reported

(Continued) **2012009392**

Long Quad:	Not reported
Location Section:	Not reported
Location Township:	Not reported
Location range:	Not reported
Potential Range:	N

Incidents:

Year:	2012
NRC Report #:	1009392
Aircraft Type:	Not reported
Aircraft Model:	Not reported
Aircraft ID:	Not reported
Aircraft Fuel Capacity:	Not reported
Aircraft Fuel Capacity Units:	Not reported
Aircraft Fuel on Board:	Not reported
Aircraft Fuel on Board Units:	Not reported
Aircraft Spot Number:	Not reported
Aircraft Hanger:	Not reported
Aircraft Runway Number:	Not reported
Road Mile Marker:	Not reported
Building ID:	Not reported
Type of Fixed Object:	FOOD PROCESSING PLANT
Power Generating Facility:	N
Generating Capacity:	Not reported
Type of Fuel:	Not reported
NPDES:	Not reported
NPDES Compliance:	U
Pipeline Type:	Not reported
DOT Regulated:	U
Pipeline Above Ground:	ABOVE
Exposed Underwater:	N
Pipeline Covered:	U
Railroad Hotline:	Not reported
Grade Crossing:	U
Location Subdivision:	Not reported
Railroad Milepost:	Not reported
Type Vehicle Involved:	Not reported
Crossing Device Type:	Not reported
Device Operational:	U
DOT Crossing Number:	Not reported
Brake Failure:	U
Description of Tank:	Not reported
Tank Above Ground:	ABOVE
Transportable Container:	U
Tank Regulated:	U
Tank Regulated By:	Not reported
Tank ID:	Not reported
Capacity of Tank:	Not reported
Capacity of Tank Units:	Not reported
Actual Amount:	Not reported
Actual Amount Units:	Not reported
Platform Rig Name:	Not reported
Platform Letter:	Not reported
Location Area ID:	Not reported
Location Block ID:	Not reported
OCSG Number:	Not reported
OCSP Number:	Not reported
State Lease Number:	Not reported

(Continued) **2012009392**

Pier Dock Number:	Not reported
Berth Slip Number:	Not reported
Continuous Release Type:	Not reported
Initial Continuous Release No:	Not reported
Continuous Release Permit:	Not reported
Allision:	U
Type of Structure:	Not reported
Structure Name:	Not reported
Structure Operational:	U
Airbag Deployed:	U
Date Tiem Normal Service:	Not reported
Service Disruption Time:	Not reported
Service Disruption Units:	Not reported
Transit Bus Flag:	Not reported
CR Begin Date:	Not reported
CR End Date:	Not reported
CR Change Date:	Not reported
FBI Contact:	Not reported
FBI Contact Date Time:	Not reported
Sub Part C Testing Req:	XXX
Conductor Testing:	Not reported
Engineer Testing:	Not reported
Trainman Testing:	Not reported
Yard Foreman Testing:	Not reported
RCL Operator Testing:	Not reported
Brakeman Testing:	Not reported
Train Dispatcher Testing:	Not reported
Signalman Testing:	Not reported
Other Employee Testing:	Not reported
Unknown Testing:	Not reported
Passenger Handling:	Not reported
Passenger Route:	XXX
Passenger Delay:	XXX

Incident Details:

Year:	2012
NRC Report #:	1009392
Fire Involved:	N
Fire Extinguished:	U
Any Evacuations:	Y
Number Evacuated:	2
Who Evacuated:	EMPLOYEES
Radius of Evacuation:	Not reported
Any Injuries:	N
Number Injured:	Not reported
Number Hospitalized:	Not reported
Any Fatalities:	N
Number Fatalities:	Not reported
Any Damages:	N
Damage Amount:	Not reported
Air Corridor Closed:	N
Air Corridor Desc:	Not reported
Air Closure Time:	Not reported
Waterway Closed:	N
Waterway Desc:	Not reported
Waterway Closure Time:	Not reported
Road Closed:	N

(Continued) **2012009392**

Road Desc:	Not reported
Road Closure Time:	Not reported
Closure Direction:	Not reported
Major Artery:	N
Track Closed:	N
Track Desc:	Not reported
Track Closure Time:	Not reported
Media Interest:	NONE
Medium Desc:	AIR
Additional Medium Info:	AIR
Body of Water:	Not reported
Tributary of:	Not reported
Release Secured:	N
Estimated Duration of Release:	Not reported
Release rate:	Not reported
Desc Remedial Action:	MONITORING THE AREA, FIRE DEPARTMENT WILL BE NOTIFIED.
State Agency on Scene:	NONE
State Agency Report Number:	NONE
Other Agency Notified:	Not reported
Weather Conditions:	CLEAR
Air Temperature:	Not reported
Wind Speed:	Not reported
Wind Direction:	Not reported
Water Supply Contaminated:	U
Sheen Size:	Not reported
Sheen Color:	Not reported
Direction of Sheen Travel:	Not reported
Sheen Odor Description:	Not reported
Wave Condition:	Not reported
Current Speed:	Not reported
Current Direction:	Not reported
Water Temperature:	Not reported
Track Close Dir:	Not reported
Empl Fatality:	Not reported
Pass Fatality:	Not reported
Community Impact:	Not reported
Wind Speed Unit:	Not reported
Employee Injuries:	Not reported
Passenger Injuries:	Not reported
Occupant Fatality:	Not reported
Current Speed Unit:	Not reported
Road Closure Units:	Not reported
Track CLosure Units:	Not reported
Sheen Size Units:	Not reported
Additional Info:	NONE PROVIDED
State Agency Notified:	NONE
Federal Agency Notified:	NONE
nearest River Mile Marker:	Not reported
Sheen Size Length:	Not reported
Sheen Size Length Units:	Not reported
Sheen Size Width:	Not reported
Sheen Size Width Units:	Not reported
Offshore:	N
Duration Unit:	Not reported
Release Rate Unit:	Not reported
Release Rate Rate:	Not reported
Passengers Transferred:	NO

(Continued) **2012009392**

Calls:

Year:	2012
NRC Report #:	1009392
Site ID:	20121009392
Date Time Received:	2012-04-23 06:00:33
Date Time Complete:	2012-04-23 06:05:24
Call Type:	INC
Responsible Company:	FARMER JOHN
Responsible Org Type:	PRIVATE ENTERPRISE
Responsible City:	VERNON
Responsible State:	CA
Responsible Zip:	Not reported
On Behalf:	Not reported
Source:	TELEPHONE

Material Involved:

Year:	2012
NRC Report #:	1009392
Chris Code:	AMA
Case Number:	007664-41-7
UN Number:	Not reported
Amount of Material:	0
Unit of Measure:	UNKNOWN AMOUNT
Name of Material:	AMMONIA, ANHYDROUS
If Reached Water:	NO
Amount in Water:	Not reported
Unit of Measure Reach Water:	Not reported

A32 **CLOUGHERTY PACKING CO,FARMER J** **CA EMI** **S106828852**
Target **3049 E. VERNON AVE.** **N/A**
Property **VERNON, CA 90058**

Site 32 of 40 in cluster A

Actual: **207 ft.**

EMI:

Name:	CLOUGHERTY PACKING CO,FARMER J
Address:	3049 E. VERNON AVE.
City,State,Zip:	VERNON, CA 90058
Year:	1987
County Code:	19
Air Basin:	SC
Facility ID:	16978
Air District Name:	SC
SIC Code:	2011
Air District Name:	SOUTH COAST AQMD
Community Health Air Pollution Info System:	Not reported
Consolidated Emission Reporting Rule:	Not reported
Total Organic Hydrocarbon Gases Tons/Yr:	1
Reactive Organic Gases Tons/Yr:	0
Carbon Monoxide Emissions Tons/Yr:	2
NOX - Oxides of Nitrogen Tons/Yr:	20
SOX - Oxides of Sulphur Tons/Yr:	0
Particulate Matter Tons/Yr:	2
Part. Matter 10 Micrometers and Smllr Tons/Yr:	2

Name:	CLOUGHERTY PACKING CO,FARMER J

CLOUGHERTY PACKING CO,FARMER J (Continued) **S106828852**

Address:	3049 E. VERNON AVE.
City,State,Zip:	VERNON, CA 90058
Year:	1990
County Code:	19
Air Basin:	SC
Facility ID:	16978
Air District Name:	SC
SIC Code:	2011
Air District Name:	SOUTH COAST AQMD
Community Health Air Pollution Info System:	Not reported
Consolidated Emission Reporting Rule:	Not reported
Total Organic Hydrocarbon Gases Tons/Yr:	4
Reactive Organic Gases Tons/Yr:	3
Carbon Monoxide Emissions Tons/Yr:	32
NOX - Oxides of Nitrogen Tons/Yr:	21
SOX - Oxides of Sulphur Tons/Yr:	0
Particulate Matter Tons/Yr:	1
Part. Matter 10 Micrometers and Smllr Tons/Yr:	1

A33 **GIC VERNON** **CA NPDES S132096359**
Target **3049 EAST VERNON AVENUE** **CA CIWQS N/A**
Property **VERNON, CA 90058**

Site 33 of 40 in cluster A

Actual:
207 ft.

NPDES:

Name:	GIC VERNON
Address:	3049 EAST VERNON AVENUE
City,State,Zip:	VERNON, CA 90058
Facility Status:	Active
NPDES Number:	CAS000002
Region:	4
Agency Number:	0
Regulatory Measure ID:	572006
Place ID:	Not reported
Order Number:	2009-0009-DWQ
WDID:	4 19C403872
Regulatory Measure Type:	Enrollee
Program Type:	Construction
Adoption Date Of Regulatory Measure:	Not reported
Effective Date Of Regulatory Measure:	05/13/2024
Termination Date Of Regulatory Measure:	Not reported
Expiration Date Of Regulatory Measure:	Not reported
Discharge Address:	3333 michelson Drive
Discharge Name:	GIC Vernon LLC
Discharge City:	Irine
Discharge State:	California
Discharge Zip:	92612
Status:	Not reported
Status Date:	Not reported
Operator Name:	Not reported
Operator Address:	Not reported
Operator City:	Not reported
Operator State:	Not reported
Operator Zip:	Not reported

Name:	GIC VERNON
Address:	3049 EAST VERNON AVENUE

GIC VERNON (Continued) **S132096359**

City,State,Zip:	VERNON, CA 90058
Facility Status:	Not reported
NPDES Number:	Not reported
Region:	Not reported
Agency Number:	Not reported
Regulatory Measure ID:	Not reported
Place ID:	Not reported
Order Number:	Not reported
WDID:	4 19C403872
Regulatory Measure Type:	Construction
Program Type:	Not reported
Adoption Date Of Regulatory Measure:	Not reported
Effective Date Of Regulatory Measure:	Not reported
Termination Date Of Regulatory Measure:	Not reported
Expiration Date Of Regulatory Measure:	Not reported
Discharge Address:	Not reported
Discharge Name:	Not reported
Discharge City:	Not reported
Discharge State:	Not reported
Discharge Zip:	Not reported
Status:	Active
Status Date:	05/13/2024
Operator Name:	GIC Vernon LLC
Operator Address:	3333 michelson Drive
Operator City:	Irine
Operator State:	California
Operator Zip:	92612

CIWQS:

Name:	Gic Vernon
Address:	3049 EAST VERNON AVENUE
City,State,Zip:	VERNON, CA 90058
Agency:	GIC Vernon LLC
Agency Address:	3333 michelson Drive suite 1050, Irine, CA 92612
Place/Project Type:	Construction - Industrial
SIC/NAICS:	Not reported
Region:	4
Program:	CONSTW
Regulatory Measure Status:	Active
Regulatory Measure Type:	Storm water construction
Order Number:	2009-0009-DWQ
WDID:	4 19C403872
NPDES Number:	CAS000002
Adoption Date:	Not reported
Effective Date:	05/13/2024
Termination Date:	Not reported
Expiration/Review Date:	Not reported
Design Flow:	Not reported
Major/Minor:	Not reported
Complexity:	Not reported
TTWQ:	Not reported
Enforcement Actions within 5 years:	0
Violations within 5 years:	0
Latitude:	34.00584
Longitude:	-118.21849

A34 **GIC-VERNON LLC** **RCRA NonGen / NLR** **1027698791**
Target **3049 E VERNON AVE.** **CAC003241805**
Property **VERNON, CA 90058**

Site 34 of 40 in cluster A

Actual:
207 ft.

RCRA Listings:

Date Form Received by Agency:	20230713
Handler Name:	Gic-Vernon Llc
Handler Address:	3049 E Vernon Ave.
Handler City,State,Zip:	VERNON, CA 90058
EPA ID:	CAC003241805
Contact Name:	GIC-VERNON LLC-DAVID SESTAK
Contact Address:	3333 MICHELSON DRIVE
Contact City,State,Zip:	IRINE, CA 92612
Contact Telephone:	949-422-6351
Contact Fax:	Not reported
Contact Email:	DAVID.SESTAK.GOODMAN@ICLOUD.COM
Contact Title:	Not reported
EPA Region:	09
Land Type:	Not reported
Federal Waste Generator Description:	Not a generator, verified
Non-Notifier:	Not reported
Biennial Report Cycle:	Not reported
Accessibility:	Not reported
Active Site Indicator:	Not reported
State District Owner:	Not reported
State District:	Not reported
Mailing Address:	3333 MICHELSON DRIVE
Mailing City,State,Zip:	IRINE, CA 92612
Owner Name:	Gic-Vernon Llc-David Sestak
Owner Type:	Other
Operator Name:	Gic-Vernon Llc-David Sestak
Operator Type:	Other
Short-Term Generator Activity:	No
Importer Activity:	No
Mixed Waste Generator:	No
Transporter Activity:	No
Transfer Facility Activity:	No
Recycler Activity with Storage:	No
Small Quantity On-Site Burner Exemption:	No
Smelting Melting and Refining Furnace Exemption:	No
Underground Injection Control:	No
Off-Site Waste Receipt:	No
Universal Waste Indicator:	No
Universal Waste Destination Facility:	No
Federal Universal Waste:	No
Active Site State-Reg Handler:	---
Federal Facility Indicator:	Not reported
Hazardous Secondary Material Indicator:	N
Sub-Part K Indicator:	Not reported
2018 GPRA Permit Baseline:	Not on the Baseline
2018 GPRA Renewals Baseline:	Not on the Baseline
202 GPRA Corrective Action Baseline:	No
Subject to Corrective Action Universe:	No
Non-TSDFs Where RCRA CA has Been Imposed Universe:	No
Corrective Action Priority Ranking:	No NCAPS ranking
Environmental Control Indicator:	No
Institutional Control Indicator:	No

GIC-VERNON LLC (Continued) **1027698791**

Human Exposure Controls Indicator:	N/A
Groundwater Controls Indicator:	N/A
Significant Non-Complier Universe:	No
Unaddressed Significant Non-Complier Universe:	No
Addressed Significant Non-Complier Universe:	No
Significant Non-Complier With a Compliance Schedule Universe:	No
Financial Assurance Required:	Not reported
Handler Date of Last Change:	20230717
Recognized Trader-Importer:	No
Recognized Trader-Exporter:	No
Importer of Spent Lead Acid Batteries:	No
Exporter of Spent Lead Acid Batteries:	No
Recycler Activity Without Storage:	No
Manifest Broker:	No
Sub-Part P Indicator:	No

Handler - Owner Operator:

Owner/Operator Indicator:	Owner
Owner/Operator Name:	GIC-VERNON LLC-DAVID SESTAK
Legal Status:	Other
Date Became Current:	Not reported
Date Ended Current:	Not reported
Owner/Operator Address:	3333 MICHELSON DRIVE
Owner/Operator City,State,Zip:	IRINE, CA 92612
Owner/Operator Telephone:	949-422-6351
Owner/Operator Telephone Ext:	Not reported
Owner/Operator Fax:	Not reported
Owner/Operator Email:	Not reported

Owner/Operator Indicator:	Operator
Owner/Operator Name:	GIC-VERNON LLC-DAVID SESTAK
Legal Status:	Other
Date Became Current:	Not reported
Date Ended Current:	Not reported
Owner/Operator Address:	3333 MICHELSON DRIVE
Owner/Operator City,State,Zip:	IRINE, CA 92612
Owner/Operator Telephone:	949-422-6351
Owner/Operator Telephone Ext:	Not reported
Owner/Operator Fax:	Not reported
Owner/Operator Email:	Not reported

Historic Generators:

Receive Date:	20230713
Handler Name: GIC-VERNON LLC	
Federal Waste Generator Description:	Not a generator, verified
State District Owner:	Not reported
Large Quantity Handler of Universal Waste:	No
Recognized Trader Importer:	No
Recognized Trader Exporter:	No
Spent Lead Acid Battery Importer:	No
Spent Lead Acid Battery Exporter:	No
Current Record:	Yes
Non Storage Recycler Activity:	No
Electronic Manifest Broker:	No

GIC-VERNON LLC (Continued) **1027698791**

List of NAICS Codes and Descriptions:
NAICS Code: 531110
NAICS Description: LESSORS OF RESIDENTIAL BUILDINGS AND DWELLINGS

Facility Has Received Notices of Violations:
Violations: No Violations Found

Evaluation Action Summary:
Evaluations: No Evaluations Found

A35 **CA CHMIRS** **S125739869**
Target Property **3049 EAST VERNON AVE.** **N/A**
VERNON, CA 90058

Site 35 of 40 in cluster A

Actual: 207 ft.

CHMIRS:

Name:	Not reported
Address:	3049 EAST VERNON AVE.
City,State,Zip:	VERNON, CA 90058
OES Incident Number:	19-6477
OES notification:	10/07/2019
OES Date:	Not reported
OES Time:	Not reported
Date Completed:	**Not reported**
Property Use:	Not reported
Agency Id Number:	Not reported
Agency Incident Number:	Not reported
Time Notified:	Not reported
Time Completed:	Not reported
Surrounding Area:	Not reported
Estimated Temperature:	Not reported
Property Management:	Not reported
More Than Two Substances Involved?:	Not reported
Resp Agncy Personel # Of Decontaminated:	Not reported
Responding Agency Personel # Of Injuries:	Not reported
Responding Agency Personel # Of Fatalities:	Not reported
Others Number Of Decontaminated:	Not reported
Others Number Of Injuries:	Not reported
Others Number Of Fatalities:	Not reported
Vehicle Make/year:	Not reported
Vehicle License Number:	Not reported
Vehicle State:	Not reported
Vehicle Id Number:	Not reported
CA DOT PUC/ICC Number:	Not reported
Company Name:	Not reported
Reporting Officer Name/ID:	Not reported
Report Date:	Not reported
Facility Telephone:	Not reported
Waterway Involved:	No
Waterway:	Not reported
Spill Site:	Industrial Plant
Cleanup By:	Unrecoverable
Containment:	Not reported
What Happened:	Not reported

(Continued) **S125739869**

Type:	Not reported
Measure:	Not reported
Other:	Not reported
Type:	VAPOR
Measure:	Lbs.
Other:	Not reported
Date/Time:	1615
Year:	2019
Agency:	Smithfield
Incident Date:	10/07/2019
Admin Agency:	Vernon Fire Department
Amount:	Not reported
Contained:	Not stopped,Not contained
Site Type:	Not reported
E Date:	Not reported
Substance:	Ammonia
Quantity Released:	100
Unknown:	Not reported
Substance #2:	Not reported
Substance #3:	Not reported
Evacuations:	Not reported
Number of Injuries:	Not reported
Number of Fatalities:	Not reported
#1 Pipeline:	No
#2 Pipeline:	No
#3 Pipeline:	No
#1 Vessel >= 300 Tons:	No
#2 Vessel >= 300 Tons:	No
#3 Vessel >= 300 Tons:	No
Evacs:	Yes
Injuries:	No
Fatals:	No
Comments:	Not reported
Description:	RP states, Due to unknown causes, a release of ammonia occurred in the reporting party's facility. They suspect approx greater than 100 pounds of material has released so far. The release is still ongoing and is not contained. No waterways or storm drains will be impacted. The released material will be unrecoverable. Personnel located in the area/department where the release occurred were evacuated, no other evacuations occurred outside of the facility.

A36 **GIC - VERNON LLC** **RMP** **1016115603**
Target **3049 E VERNON AVE.** **ICIS** **N/A**
Property **VERNON, CA 90058** **FINDS**
ECHO

Site 36 of 40 in cluster A

Actual: **207 ft.**

RMP:

Facility ID:	1000042605
Name:	SMITHFIELD PACKAGED MEATS CORP.
Address:	3049 E. VERNON AVE.
Address 2:	3163 E. VERNON AVE.
City,State,Zip:	VERNON, CA 90058
LEPC city:	California Region 1 LEPC
Facility decimal latitude:	34.0072459

GIC - VERNON LLC (Continued) **1016115603**

Facility decimal longitude:	-118.219290
Is facility in county box:	T
LatLong method:	I4
LatLong description:	PG
Home page web address:	www.farmerjohn.com
Facility telephone:	3235834621
Facility email:	jhdavidian@farmerjohn.com
Facility DUNS #:	8287534
Parents name:	Smithfield Packaged Meats Corp.
Partners name:	Not reported
Parents DUNS #:	Not reported
Partners DUNS #:	Not reported
Operators name:	Smithfield Packaged Meats Corp.
Operators telephone:	3235834621
Operators address:	3049 E. Vernon Ave.
Operators address2:	3163 E. Vernon Ave.
Operators City,St,Zip:	Vernon, CA 90058
RMP implementation contact:	Howard Griffiths
RMP contact title:	VP of Finance
Emergency contact:	James H. Davidian
Emergency contact title:	Manager of Plant Engineering
Emergency contact telephone:	3235834621
24 hour emergency telephone:	5622467474
Emergency contact ext/pin #:	4385
Number of full time employees:	1220
EPA ID:	CAL000293554
Facility ID provided by CEPPO:	100000133125
Is facility covered by OSHA PSM:	T
Is facility covered by EPCRA 302:	T
Is fac. covered by CAA Title V 112(2):	T
Clean air op. permit/State ID:	16978
Last safety insp. dat:	2008-10-07 00:00:00
Inspected by:	State occupational safety agency
Is it OSHA approved with star/merit ranking:	False
Will RMP involve predictive filing:	False
Submission type:	Resubmission
RMP description:	Not reported
Facility has no accident hist. recs:	False
Foreign owner’s address:	Not reported
Foreign owner’s zip:	Not reported
Foreign owner’s country:	Not reported
Claim # of employees as CBI:	False
Date RMP accepted by EPA:	2018-08-30 00:00:00
Date of error Report:	Not reported
Date RMP received:	2014-05-30 00:00:00
Does RMP contain graphics files:	False
Does RMP contain attachments:	False
Was certification letter received:	True
RMP submission method:	RMP*eSubmit
Does RMP contain CBI substantiation:	False
Does RMP contain electronic waiver:	False
Date RMP postmarked:	2014-05-30 00:00:00
Is RMP complete:	True
Date of de-registration:	2023-03-22 00:00:00
Date de-registration is effective:	2023-03-06 00:00:00
Aniversary date:	2019-05-30 00:00:00
Does RMP contain CBI data:	False

GIC - VERNON LLC (Continued) **1016115603**

Does RMP contain unsanitized CBI version:	False
RMP version #:	1.0
FRS latitude:	34.007246000000002
FRS longitude:	-118.21929
FRS Description:	PLANT ENTRANCE (GENERAL)
FRS Method:	INTERPOLATION - DIGITAL MAP SRCE (TIGER)

Emergency Responses:

ER plan most recent review date:	2013-12-01 00:00:00
ER plan most recent employee training date:	2014-01-08 00:00:00
Local agency coordinating ER plan:	Vernon Fire Department
Telephone of the coordinating local agency:	8004248802
Federal regulation:	True
OSHA 1910 120:	True
SPCC:	False
RCRA:	False
OPA 90:	False
EPCRA:	True
Other Regulations:	CUPA & CalARP

Processes:

Process ID:	1000052533
Optional facility description:	Anhydrous Ammonia
Program level:	3
Record contains CBI data:	False

Process NAICS:

NAICS code description:	Refrigerated Warehousing and Storage Facilities
NAICS code description:	Animal Slaughtering and Processing

Prevention Program 3:

Safety review date:	2014-05-20 00:00:00
Most recent PHA date:	2013-10-25 00:00:00
Process Hazard Analysis:	What if checklist
Expected PHA changes completion date:	2015-12-31 00:00:00
Major Hazard:	Toxic Release, Fire, Explosion, Overpressurization, Corrosion, Equipment failure, Cooling loss, Earthquake
Process Control:	Vents, Relief valves, Check valves, Manual shutoffs, Automatic shutoffs, Interlocks, Alarms, Keyed bypass, Emergency power, Backup pump, Grounding equipment, Inhibitor addition, Rupture disks, Excess flow device, Purge system, Float switchs, vessel level probes, 3 way valves, solenoid valves, manual shut off valves, hand expansion valves, and multi-valve platform.
Mitigation Systems:	Sprinkler system, Fire walls, Enclosure
Monitoring/Detection:	Process area detector, Perimeter monitors
Changes since the last process hazard analysis:	Install process control, Updated PSI, tag valves and update signage, assessment of relief system, upgrade control station computer, review ERP, verify training, and replaced visual flow indicator.
Most recent review of op. procedures:	2017-01-31 00:00:00
Most recent training progs review/update:	0214-03-18 00:00:00
Training:	Classroom
Competency testing:	Written test, Demonstration, Observation
Most recent maintenance review date:	2013-12-10 00:00:00
Most recent equipment inspection date:	2013-12-10 00:00:00
Equipment tested:	N40 Sullair Compressor
Most recent changes by mgmt:	2014-03-31 00:00:00

GIC - VERNON LLC (Continued) **1016115603**

Date of most recent review/update:	2013-11-26 00:00:00
Date of pre-start review:	2014-05-15 00:00:00
Most recent compliance audit date:	2014-07-16 00:00:00
Expected date of audit completion:	2015-12-31 00:00:00
Most recent incident investigation:	2013-10-30 00:00:00
Expected date of investigation changes:	2013-11-08 00:00:00
Date of participation plan review:	2013-11-01 00:00:00
Date of hot work permit review:	2014-01-15 00:00:00
Date of contractor safety review:	2014-04-01 00:00:00
Date of contractor safety eval. review:	2014-02-19 00:00:00
Record has CBI data:	False

Process Chemicals:

Chemical name:	Ammonia (anhydrous)
Process Chemicals qty in lbs:	133000

ICIS:

Enforcement Action ID:	CASCAA000006037C035700039
FRS ID:	110000497917
Action Name:	CLOUGHERTY PACKING LLC/HORMEL FOODS CORP 06037C035700039
Facility Name:	CLOUGHERTY PACKING LLC-HORMEL FOODS CORP
Facility Address:	3049 E VERNON AVE VERNON, CA 900580000
Enforcement Action Type:	Administrative Order
Facility County:	LOS ANGELES
Program System Acronym:	AIR
Enforcement Action Forum Desc:	Administrative - Formal
EA Type Code:	SCAAAO
Facility SIC Code:	2011
Federal Facility ID:	Not reported
Latitude in Decimal Degrees:	34.007250
Longitude in Decimal Degrees:	-118.219278
Permit Type Desc:	Not reported
Program System Acronym:	CASCA00006037C0357
Facility NAICS Code:	311611
Tribal Land Code:	Not reported

Enforcement Action ID:	CASCAA000006037C035700038
FRS ID:	110000497917
Action Name:	CLOUGHERTY PACKING LLC/HORMEL FOODS CORP 06037C035700038
Facility Name:	CLOUGHERTY PACKING LLC-HORMEL FOODS CORP
Facility Address:	3049 E VERNON AVE VERNON, CA 900580000
Enforcement Action Type:	Notice of Violation
Facility County:	LOS ANGELES
Program System Acronym:	AIR
Enforcement Action Forum Desc:	Administrative - Informal
EA Type Code:	NOV
Facility SIC Code:	2011
Federal Facility ID:	Not reported
Latitude in Decimal Degrees:	34.007250
Longitude in Decimal Degrees:	-118.219278
Permit Type Desc:	Not reported
Program System Acronym:	CASCA00006037C0357

GIC - VERNON LLC (Continued) **1016115603**

Facility NAICS Code: 311611
Tribal Land Code: Not reported

Enforcement Action ID: CASCAA000006037C035700024
FRS ID: 110000497917
Action Name: CLOUGHERTY PACKING LLC/HORMEL FOODS CORP 06037C035700024
Facility Name: CLOUGHERTY PACKING LLC-HORMEL FOODS CORP
Facility Address: 3049 E VERNON AVE
VERNON, CA 900580000
Enforcement Action Type: Administrative Order
Facility County: LOS ANGELES
Program System Acronym: AIR
Enforcement Action Forum Desc: Administrative - Formal
EA Type Code: SCAAAO
Facility SIC Code: 2011
Federal Facility ID: Not reported
Latitude in Decimal Degrees: 34.007250
Longitude in Decimal Degrees: -118.219278
Permit Type Desc: Not reported
Program System Acronym: CASCA00006037C0357
Facility NAICS Code: 311611
Tribal Land Code: Not reported

Enforcement Action ID: CASCAA000006037C035700023
FRS ID: 110000497917
Action Name: CLOUGHERTY PACKING LLC/HORMEL FOODS CORP 06037C035700023
Facility Name: CLOUGHERTY PACKING LLC-HORMEL FOODS CORP
Facility Address: 3049 E VERNON AVE
VERNON, CA 900580000
Enforcement Action Type: Notice of Violation
Facility County: LOS ANGELES
Program System Acronym: AIR
Enforcement Action Forum Desc: Administrative - Informal
EA Type Code: NOV
Facility SIC Code: 2011
Federal Facility ID: Not reported
Latitude in Decimal Degrees: 34.007250
Longitude in Decimal Degrees: -118.219278
Permit Type Desc: Not reported
Program System Acronym: CASCA00006037C0357
Facility NAICS Code: 311611
Tribal Land Code: Not reported

Enforcement Action ID: CASCAA000006037C035700016
FRS ID: 110000497917
Action Name: CLOUGHERTY PACKING LLC/HORMEL FOODS CORP 06037C035700016
Facility Name: CLOUGHERTY PACKING LLC-HORMEL FOODS CORP
Facility Address: 3049 E VERNON AVE
VERNON, CA 900580000
Enforcement Action Type: Administrative Order
Facility County: LOS ANGELES
Program System Acronym: AIR
Enforcement Action Forum Desc: Administrative - Formal
EA Type Code: SCAAAO
Facility SIC Code: 2011
Federal Facility ID: Not reported
Latitude in Decimal Degrees: 34.007250

GIC - VERNON LLC (Continued) **1016115603**

Longitude in Decimal Degrees: -118.219278
Permit Type Desc: Not reported
Program System Acronym: CASCA00006037C0357
Facility NAICS Code: 311611
Tribal Land Code: Not reported

Enforcement Action ID: CASCAA000006037C035700015
FRS ID: 110000497917
Action Name: CLOUGHERTY PACKING LLC/HORMEL FOODS CORP 06037C035700015
Facility Name: CLOUGHERTY PACKING LLC-HORMEL FOODS CORP
Facility Address: 3049 E VERNON AVE
VERNON, CA 900580000
Enforcement Action Type: Notice of Violation
Facility County: LOS ANGELES
Program System Acronym: AIR
Enforcement Action Forum Desc: Administrative - Informal
EA Type Code: NOV
Facility SIC Code: 2011
Federal Facility ID: Not reported
Latitude in Decimal Degrees: 34.007250
Longitude in Decimal Degrees: -118.219278
Permit Type Desc: Not reported
Program System Acronym: CASCA00006037C0357
Facility NAICS Code: 311611
Tribal Land Code: Not reported

Enforcement Action ID: CASCAA000006037C035700008
FRS ID: 110000497917
Action Name: CLOUGHERTY PACKING LLC/HORMEL FOODS CORP 06037C035700008
Facility Name: CLOUGHERTY PACKING LLC-HORMEL FOODS CORP
Facility Address: 3049 E VERNON AVE
VERNON, CA 900580000
Enforcement Action Type: Administrative Order
Facility County: LOS ANGELES
Program System Acronym: AIR
Enforcement Action Forum Desc: Administrative - Formal
EA Type Code: SCAAAO
Facility SIC Code: 2011
Federal Facility ID: Not reported
Latitude in Decimal Degrees: 34.007250
Longitude in Decimal Degrees: -118.219278
Permit Type Desc: Not reported
Program System Acronym: CASCA00006037C0357
Facility NAICS Code: 311611
Tribal Land Code: Not reported

Enforcement Action ID: CASCAA000006037C035700007
FRS ID: 110000497917
Action Name: CLOUGHERTY PACKING LLC/HORMEL FOODS CORP 06037C035700007
Facility Name: CLOUGHERTY PACKING LLC-HORMEL FOODS CORP
Facility Address: 3049 E VERNON AVE
VERNON, CA 900580000
Enforcement Action Type: Notice of Violation
Facility County: LOS ANGELES
Program System Acronym: AIR
Enforcement Action Forum Desc: Administrative - Informal
EA Type Code: NOV

GIC - VERNON LLC (Continued) **1016115603**

Facility SIC Code:	2011
Federal Facility ID:	Not reported
Latitude in Decimal Degrees:	34.007250
Longitude in Decimal Degrees:	-118.219278
Permit Type Desc:	Not reported
Program System Acronym:	CASCA00006037C0357
Facility NAICS Code:	311611
Tribal Land Code:	Not reported

Enforcement Action ID:	CASCAA000006037C035700003
FRS ID:	110000497917
Action Name:	CLOUGHERTY PACKING LLC/HORMEL FOODS CORP 06037C035700003
Facility Name:	CLOUGHERTY PACKING LLC-HORMEL FOODS CORP
Facility Address:	3049 E VERNON AVE VERNON, CA 900580000
Enforcement Action Type:	Administrative Order
Facility County:	LOS ANGELES
Program System Acronym:	AIR
Enforcement Action Forum Desc:	Administrative - Formal
EA Type Code:	SCAAAO
Facility SIC Code:	2011
Federal Facility ID:	Not reported
Latitude in Decimal Degrees:	34.007250
Longitude in Decimal Degrees:	-118.219278
Permit Type Desc:	Not reported
Program System Acronym:	CASCA00006037C0357
Facility NAICS Code:	311611
Tribal Land Code:	Not reported

Enforcement Action ID:	CASCAA000006037C035700002
FRS ID:	110000497917
Action Name:	CLOUGHERTY PACKING LLC/HORMEL FOODS CORP 06037C035700002
Facility Name:	CLOUGHERTY PACKING LLC-HORMEL FOODS CORP
Facility Address:	3049 E VERNON AVE VERNON, CA 900580000
Enforcement Action Type:	Notice of Violation
Facility County:	LOS ANGELES
Program System Acronym:	AIR
Enforcement Action Forum Desc:	Administrative - Informal
EA Type Code:	NOV
Facility SIC Code:	2011
Federal Facility ID:	Not reported
Latitude in Decimal Degrees:	34.007250
Longitude in Decimal Degrees:	-118.219278
Permit Type Desc:	Not reported
Program System Acronym:	CASCA00006037C0357
Facility NAICS Code:	311611
Tribal Land Code:	Not reported

FINDS:
Registry ID: 110071797702

Click Here for FRS Facility Detail Report:

Environmental Interest/Information System:
Registry ID: 110070307540

GIC - VERNON LLC (Continued) **1016115603**

Click Here for FRS Facility Detail Report:

Environmental Interest/Information System:
The Toxic Release Inventory System (TRIS) is a publicly available EPA database reported annually by certain covered industry groups, as well as federal facilities. It contains information about more than 650 toxic chemicals that are being used, manufactured, treated, transported, or released into the environment, and includes information about waste management and pollution prevention activities.
The Department of Labor, Occupational Safety and Health Administration information system consists of inspection case detail for approximately 100,000 OSHA inspections conducted annually. The FRS dataset includes facilities that had inspections within the last 7 years within the mining, oil and gas, utilities, and manufacturing sectors.
Registry ID: 110000497917

Click Here for FRS Facility Detail Report:

Environmental Interest/Information System:
ALLOWS PERMITTING AUTHORITIES TO SUBMIT NEW SOURCE REVIEW (NSR) AND TITLE V PERMIT ACTIONS TO EPA FOR REVIEW.
The Risk Management Plan (RMP) database stores the risk management plans reported by companies that handle, manufacture, use, or store certain flammable or toxic substances, as required under section 112(r) of the Clean Air Act (CAA).
THE EMISSION INVENTORY SYSTEM (EIS) MAINTAINS AN INVENTORY OF LARGE STATIONARY SOURCES AND VOLUNTARILY-REPORTED SMALLER SOURCES OF AIR POINT POLLUTANT EMITTERS. IT CONTAINS INFORMATION ABOUT FACILITY SITES AND THEIR PHYSICAL LOCATION, EMISSIONS UNITS, EMISSIONS PROCESSES, RELEASE POINTS, CONTROL APPROACHES, AND REGULATIONS. FACILITY INVENTORY DATA ARE KEPT SEPARATE FROM THE EMISSIONS DATA AND HAVE STABLE IDENTIFIERS TO IMPROVE CONTINUITY FROM YEAR TO YEAR AND TO HELP IDENTIFY DUPLICATE OR MISSING FACILITIES
ICIS-Air (AIR) AIR is the modernization of the Air Facility System (AFS) into the Integrated Compliance Information System (ICIS). AIR contains enforcement, compliance, and permit data for stationary sources of air pollution regulated by the EPA, State, and Local air pollution agencies.
The Air Facility System (AFS) contains compliance and permit data for stationary sources of air pollution regulated by the EPA, state, and local air pollution agencies.
The Toxic Release Inventory System (TRIS) is a publicly available EPA database reported annually by certain covered industry groups, as well as federal facilities. It contains information about more than 650 toxic chemicals that are being used, manufactured, treated, transported, or released into the environment, and includes information about waste management and pollution prevention activities.
The Integrated Compliance Information System (ICIS) provides a database that, when complete, will contain integrated enforcement and compliance information across most of EPA's programs. The vision for ICIS is to replace EPA's independent databases that contain enforcement data with a single repository for that information. Currently, ICIS contains all Federal Administrative and Judicial enforcement actions and a subset of the Permit Compliance System

GIC - VERNON LLC (Continued) **1016115603**

(PCS), which supports the National Pollutant Discharge Elimination System (NPDES). This information is maintained in ICIS by EPA in the Regional offices and it at Headquarters. A future release of ICIS will completely replace PCS and will integrate that information with Federal actions already in the system. ICIS also has the capability to track other activities that support compliance and enforcement programs, including incident tracking, compliance assistance, and compliance monitoring.
The Department of Labor, Occupational Safety and Health Administration information system consists of inspection case detail for approximately 100,000 OSHA inspections conducted annually. The FRS dataset includes facilities that had inspections within the last 7 years within the mining, oil and gas, utilities, and manufacturing sectors.
The National Pollutant Discharge Elimination System (NPDES) module of the Integrated Compliance Information System (ICIS). Under NPDES, all facilities that discharge pollutants from any point source into waters of the United States are required to obtain a permit. The permit will likely contain limits on what can be discharged, impose monitoring and reporting requirements, and include other provisions to ensure that the discharge does not adversely affect water quality.
The California Environmental Protection Agency (CalEPA) has recently implemented a new data warehouse system (nSite). This data warehouse combines and merges facility and site information from five different systems managed within CalEPA. The five systems are: California Environmental Reporting System (CERS),EnviroStor, GeoTracker, California Integrated Water Quality System (CIWQS), andToxic Release Inventory (TRI).
The Resource Conservation and Recovery Act Information System (RCRAInfo) is EPA's comprehensive information system in support of the Resource Conservation and Recovery Act (RCRA) of 1976 and the Hazardous and Solid Waste Amendments (HSWA) of 1984. It tracks many types of information about generators, transporters, treaters, storers, and disposers of hazardous waste.

Registry ID: 110071773687

Click Here for FRS Facility Detail Report:

Environmental Interest/Information System:
Registry ID: 110071460863

Click Here for FRS Facility Detail Report:

Environmental Interest/Information System:
The Resource Conservation and Recovery Act Information System (RCRAInfo) is EPA's comprehensive information system in support of the Resource Conservation and Recovery Act (RCRA) of 1976 and the Hazardous and Solid Waste Amendments (HSWA) of 1984. It tracks many types of information about generators, transporters, treaters, storers, and disposers of hazardous waste.

Click this hyperlink while viewing on your computer to access additional FINDS: detail in the EDR Site Report.

ECHO:
Envid: 1016115603
Registry ID: 110071460863

GIC - VERNON LLC (Continued) **1016115603**

DFR URL:
Name: GIC - VERNON LLC
Address: 3049 E VERNON AVE.
City,State,Zip: VERNON, CA 90058

Envid: 1016115603
Registry ID: 110000497917

DFR URL:
Name: CLOUGHERTY PACKING LLC/HORMEL FOODS CORP
Address: 3049 E VERNON AVE
City,State,Zip: VERNON, CA 90058

A37 **CLOUGHERTY PACKING LLC** **RMP** **1012125675**
Target **3049 EAST VERNON AVENUE** **N/A**
Property **VERNON, CA 90058**

Site 37 of 40 in cluster A

Actual:
207 ft.

RMP:

Facility ID:	1000001165
Name:	CLOUGHERTY PACKING LLC
Address:	3049 EAST VERNON AVENUE
Address 2:	Not reported
City,State,Zip:	VERNON, CA 90058
LEPC city:	California Region 1 LEPC
Facility decimal latitude:	34.006652
Facility decimal longitude:	-118.217422
Is facility in county box:	T
LatLong method:	I4
LatLong description:	CE
Home page web address:	www.farmerjohn.com
Facility telephone:	Not reported
Facility email:	Not reported
Facility DUNS #:	Not reported
Parents name:	Hormel Foods Corporation
Partners name:	Not reported
Parents DUNS #:	6147383
Partners DUNS #:	Not reported
Operators name:	Cloughrty Packing LLC
Operators telephone:	3235834621
Operators address:	3049 East Vernon Avenue
Operators City,St,Zip:	Vernon, CA 90058 0870
RMP implementation contact:	Larry Rehaume
RMP contact title:	Manager Plant Engineering
Emergency contact:	Larry Rehaume
Emergency contact title:	Manager Plant Engineering
Emergency contact telephone:	3235834621
24 hour emergency telephone:	3233128401
Emergency contact ext/pin #:	385
Number of full time employees:	1277
EPA ID:	90058CLGHR3049E
Facility ID provided by CEPPO:	100000133125
Is facility covered by OSHA PSM:	T
Is facility covered by EPCRA 302:	T
Is fac. covered by CAA Title V 112(2):	T
Clean air op. permit/State ID:	16978

CLOUGHERTY PACKING LLC (Continued) **1012125675**

Last safety insp. dat:	2008-10-07 00:00:00
Inspected by:	State occupational safety agency
Is it OSHA approved with star/merit ranking:	False
Will RMP involve predictive filing:	False
Submission type:	Resubmission
RMP description:	Not reported
Facility has no accident hist. recs:	False
Foreign owner's address:	Not reported
Foreign owner's zip:	Not reported
Foreign owner's country:	Not reported
Claim # of employees as CBI:	False
Date RMP accepted by EPA:	2009-06-05 00:00:00
Date of error Report:	Not reported
Date RMP received:	2009-06-05 00:00:00
Does RMP contain graphics files:	False
Does RMP contain attachments:	False
Was certification letter received:	True
RMP submission method:	RMP*eSubmit
Does RMP contain CBI substantiation:	False
Does RMP contain electronic waiver:	False
Date RMP postmarked:	2009-06-05 00:00:00
Is RMP complete:	True
Date of de-registration:	2023-03-22 00:00:00
Date de-registration is effective:	2023-03-06 00:00:00
Aniversary date:	2014-06-05 00:00:00
Does RMP contain CBI data:	False
Does RMP contain unsanitized CBI version:	False
RMP version #:	1.0
FRS latitude:	34.007246000000002
FRS longitude:	-118.21929
FRS Description:	PLANT ENTRANCE (GENERAL)
FRS Method:	INTERPOLATION - DIGITAL MAP SRCE (TIGER)

Emergency Responses:

ER plan most recent review date:	Not reported
ER plan most recent employee training date:	Not reported
Local agency coordinating ER plan:	Fire Department / City of Vernon
Telephone of the coordinating local agency:	3235834821
Federal regulation:	True
OSHA 1910 120:	False
SPCC:	False
RCRA:	False
OPA 90:	False
EPCRA:	True
Other Regulations:	Not reported

Processes:

Process ID:	1000001511
Optional facility description:	Ammonia Refrigeration
Program level:	3
Record contains CBI data:	False

Process NAICS:

NAICS code description:	Animal Slaughtering and Processing

Prevention Program 3:

Safety review date:	2009-05-06 00:00:00

CLOUGHERTY PACKING LLC (Continued) **1012125675**

Most recent PHA date:	2009-05-07 00:00:00
Process Hazard Analysis:	Checklist, What if checklist, Site Inspection
Expected PHA changes completion date:	2011-09-30 00:00:00
Major Hazard:	Toxic Release, Fire, Explosion, Overpressurization, Corrosion, Overfilling, Equipment failure, Earthquake
Process Control:	Relief valves, Check valves, Scrubbers, Manual shutoffs, Automatic shutoffs, Interlocks, Alarms, Backup pump
Mitigation Systems:	Enclosure
Monitoring/Detection:	Process area detector
Changes since the last process hazard analysis:	No changes since last PHA
Most recent review of op. procedures:	2008-07-25 00:00:00
Most recent training progs review/update:	2009-02-09 00:00:00
Training:	Classroom
Competency testing:	Written test, Demonstration, Observation
Most recent maintenance review date:	2008-06-13 00:00:00
Most recent equipment inspection date:	2008-06-13 00:00:00
Equipment tested:	North Engine Room Sullair Compressor
Most recent changes by mgmt:	2009-01-29 00:00:00
Date of most recent review/update:	2008-07-23 00:00:00
Date of pre-start review:	2009-02-02 00:00:00
Most recent compliance audit date:	2008-07-23 00:00:00
Expected date of audit completion:	2010-07-23 00:00:00
Most recent incident investigation:	Not reported
Expected date of investigation changes:	Not reported
Date of participation plan review:	2009-04-07 00:00:00
Date of hot work permit review:	2008-07-23 00:00:00
Date of contractor safety review:	2008-10-04 00:00:00
Date of contractor safety eval. review:	2009-03-18 00:00:00
Record has CBI data:	False

Process Chemicals:

Chemical name:	Ammonia (anhydrous)
Process Chemicals qty in lbs:	110000

A38 **CLOUGHERTY PACKING CO** **CA HWTS** **S113119082**
Target **3049 E VERNON** **CA HAZNET** **N/A**
Property **LOS ANGELES, CA 90058**

Site 38 of 40 in cluster A

Actual: **207 ft.**

HWTS:

Name:	CLOUGHERTY PACKING CO
Address:	3049 E VERNON
Address 2:	Not reported
City,State,Zip:	LOS ANGELES, CA 90058
EPA ID:	CAL000251204
Inactive Date:	08/25/2005
Create Date:	05/01/2002
Last Act Date:	Not reported
Mailing Name:	Not reported
Mailing Address:	3049 E VERNON
Mailing Address 2:	Not reported
Mailing City,State,Zip:	LOS ANGELES, CA 900580000
Owner Name:	BERNARD CLOUGHERTY
Owner Address:	3049 E VERNON

CLOUGHERTY PACKING CO (Continued) **S113119082**

Owner Address 2: Not reported
Owner City,State,Zip: LOS ANGELES, CA 900580000
Owner Phone: Not reported
Owner Fax: Not reported
Contact Name: PING CAO
Contact Address: 3049 E VERNON
Contact Address 2: Not reported
City,State,Zip: LOS ANGELES, CA 900580000
Contact Phone: Not reported
Contact Fax: Not reported
Facility Status: Inactive
Facility Type: PERMANENT
Category: STATE
Latitude: 34.005504
Longitude: -118.21974

NAICS:
EPA ID: CAL000251204
Create Date: 2004-02-05 07:41:11.000
NAICS Code: 311611
NAICS Description: Animal (except Poultry) Slaughtering
Issued EPA ID Date: 2002-05-01 10:01:52.32700
Inactive Date: 2005-08-25 00:00:00
Facility Name: CLOUGHERTY PACKING CO
Facility Address: 3049 E VERNON
Facility Address 2: Not reported
Facility City: LOS ANGELES
Facility County: Not reported
Facility State: CA
Facility Zip: 900580000

EPA ID: CAL000251204
Create Date: 2004-02-05 07:41:11.000
NAICS Code: 311611
NAICS Description: Animal (except Poultry) Slaughtering
Issued EPA ID Date: 2002-05-01 10:01:52.32700
Inactive Date: 2005-08-25 00:00:00
Facility Name: CLOUGHERTY PACKING CO
Facility Address: 3049 E VERNON
Facility Address 2: Not reported
Facility City: LOS ANGELES
Facility County: Not reported
Facility State: CA
Facility Zip: 900580000

EPA ID: CAL000251204
Create Date: 2004-02-05 07:41:11.000
NAICS Code: 311611
NAICS Description: Animal (except Poultry) Slaughtering
Issued EPA ID Date: 2002-05-01 10:01:52.32700
Inactive Date: 2005-08-25 00:00:00
Facility Name: CLOUGHERTY PACKING CO
Facility Address: 3049 E VERNON
Facility Address 2: Not reported
Facility City: LOS ANGELES
Facility County: Not reported
Facility State: CA
Facility Zip: 900580000

CLOUGHERTY PACKING CO (Continued) **S113119082**

EPA ID: CAL000251204
Create Date: 2002-05-01 10:01:52.327
NAICS Code: 311613
NAICS Description: Rendering and Meat Byproduct Processing
Issued EPA ID Date: 2002-05-01 10:01:52.32700
Inactive Date: 2005-08-25 00:00:00
Facility Name: CLOUGHERTY PACKING CO
Facility Address: 3049 E VERNON
Facility Address 2: Not reported
Facility City: LOS ANGELES
Facility County: Not reported
Facility State: CA
Facility Zip: 900580000

HAZNET:
Name: CLOUGHERTY PACKING CO
Address: 3049 E VERNON
Address 2: Not reported
City,State,Zip: LOS ANGELES, CA 900580000
Contact: PING CAO
Telephone: 3235834621
Mailing Name: Not reported
Mailing Address: 3049 E VERNON

Year: 2003
Gepaid: CAL000251204
TSD EPA ID: CAD008364432
CA Waste Code: 791 - Liquids with pH <= 2
Disposal Method: H01 - Transfer Station
Tons: 0.1251

Year: 2003
Gepaid: CAL000251204
TSD EPA ID: CAD008364432
CA Waste Code: 551 - Laboratory waste chemicals
Disposal Method: H01 - Transfer Station
Tons: 0.1251

Year: 2003
Gepaid: CAL000251204
TSD EPA ID: CAD008252405
CA Waste Code: 213 - Hydrocarbon solvents (benzene, hexane, Stoddard, Etc.)
Disposal Method: R01 - Recycler
Tons: 0.125

Year: 2003
Gepaid: CAL000251204
TSD EPA ID: CAD008364432
CA Waste Code: 181 - Other inorganic solid waste
Disposal Method: H01 - Transfer Station
Tons: 0.075

Year: 2002
Gepaid: CAL000251204
TSD EPA ID: CAD008364432
CA Waste Code: 551 - Laboratory waste chemicals

CLOUGHERTY PACKING CO (Continued) **S113119082**

Disposal Method:	T01 - Treatment, Tank
Tons:	1.21275
Year:	2002
Gepaid:	CAL000251204
TSD EPA ID:	CAD008364432
CA Waste Code:	221 - Waste oil and mixed oil
Disposal Method:	T01 - Treatment, Tank
Tons:	0.15
Year:	2002
Gepaid:	CAL000251204
TSD EPA ID:	CAD008364432
CA Waste Code:	343 - Unspecified organic liquid mixture
Disposal Method:	H01 - Transfer Station
Tons:	0.136
Year:	2002
Gepaid:	CAL000251204
TSD EPA ID:	CAD008364432
CA Waste Code:	551 - Laboratory waste chemicals
Disposal Method:	H01 - Transfer Station
Tons:	0.2502
Year:	2002
Gepaid:	CAL000251204
TSD EPA ID:	CAD008364432
CA Waste Code:	135 - Unspecified aqueous solution
Disposal Method:	T01 - Treatment, Tank
Tons:	0.84
Year:	2002
Gepaid:	CAL000251204
TSD EPA ID:	AZ0000337360
CA Waste Code:	725 - Liquids with mercury >= 20 Mg./L
Disposal Method:	R01 - Recycler
Tons:	0.05

Click this hyperlink while viewing on your computer to access
5 additional CA HAZNET: record(s) in the EDR Site Report.

Additional Information:

Year:	2003
Gen EPA ID:	CAL000251204
Shipment Date:	20030523
Creation Date:	6/22/2004 9:47:57
Receipt Date:	20030530
Manifest ID:	22415428
Trans EPA ID:	CAD982440364
Trans Name:	Not reported
Trans 2 EPA ID:	Not reported
Trans 2 Name:	Not reported
TSDF EPA ID:	CAD008364432
Trans Name:	Not reported
TSDF Alt EPA ID:	CAD008364432

CLOUGHERTY PACKING CO (Continued) **S113119082**

TSDF Alt Name:	Not reported
Waste Code Description:	181 - Other inorganic solid waste Organics
RCRA Code:	D001
Meth Code:	H01 - Transfer Station
Quantity Tons:	0.075
Waste Quantity:	150
Quantity Unit:	P
Additional Code 1:	Not reported
Additional Code 2:	Not reported
Additional Code 3:	Not reported
Additional Code 4:	Not reported
Additional Code 5:	Not reported
Shipment Date:	20030520
Creation Date:	6/23/2004 9:59:25
Receipt Date:	20030523
Manifest ID:	22415284
Trans EPA ID:	CAD982440364
Trans Name:	Not reported
Trans 2 EPA ID:	Not reported
Trans 2 Name:	Not reported
TSDF EPA ID:	CAD008364432
Trans Name:	Not reported
TSDF Alt EPA ID:	CAD008364432
TSDF Alt Name:	Not reported
Waste Code Description:	791 - Liquids with pH < 2 792 Liquids with pH < 2 with metals
RCRA Code:	D002
Meth Code:	H01 - Transfer Station
Quantity Tons:	0.06255
Waste Quantity:	15
Quantity Unit:	G
Additional Code 1:	Not reported
Additional Code 2:	Not reported
Additional Code 3:	Not reported
Additional Code 4:	Not reported
Additional Code 5:	Not reported
Shipment Date:	20030411
Creation Date:	1/5/2007 18:30:44
Receipt Date:	20030417
Manifest ID:	22131824
Trans EPA ID:	CAD982440364
Trans Name:	Not reported
Trans 2 EPA ID:	Not reported
Trans 2 Name:	Not reported
TSDF EPA ID:	CAD008252405
Trans Name:	Not reported
TSDF Alt EPA ID:	CAD008252405
TSDF Alt Name:	Not reported
Waste Code Description:	213 - Hydrocarbon solvents (benzene, hexane, Stoddard, etc.
RCRA Code:	D001
Meth Code:	R01 - Recycler
Quantity Tons:	0.125
Waste Quantity:	250
Quantity Unit:	P
Additional Code 1:	Not reported
Additional Code 2:	Not reported

CLOUGHERTY PACKING CO (Continued) **S113119082**

Additional Code 3:	Not reported
Additional Code 4:	Not reported
Additional Code 5:	Not reported
Shipment Date:	20030411
Creation Date:	6/21/2003 18:30:56
Receipt Date:	20030411
Manifest ID:	22131838
Trans EPA ID:	CAD982440364
Trans Name:	Not reported
Trans 2 EPA ID:	Not reported
Trans 2 Name:	Not reported
TSDF EPA ID:	CAD008364432
Trans Name:	Not reported
TSDF Alt EPA ID:	CAD008364432
TSDF Alt Name:	Not reported
Waste Code Description:	791 - Liquids with pH < 2 792 Liquids with pH < 2 with metals
RCRA Code:	D002
Meth Code:	H01 - Transfer Station
Quantity Tons:	0.06255
Waste Quantity:	15
Quantity Unit:	G
Additional Code 1:	Not reported
Additional Code 2:	Not reported
Additional Code 3:	Not reported
Additional Code 4:	Not reported
Additional Code 5:	Not reported
Shipment Date:	20030307
Creation Date:	1/5/2007 18:30:36
Receipt Date:	20030314
Manifest ID:	22131706
Trans EPA ID:	CAD982440364
Trans Name:	Not reported
Trans 2 EPA ID:	Not reported
Trans 2 Name:	Not reported
TSDF EPA ID:	CAD008364432
Trans Name:	Not reported
TSDF Alt EPA ID:	CAD008364432
TSDF Alt Name:	Not reported
Waste Code Description:	551 - Laboratory waste chemicals 561 Detergent and soap
RCRA Code:	D002
Meth Code:	H01 - Transfer Station
Quantity Tons:	0.06255
Waste Quantity:	15
Quantity Unit:	G
Additional Code 1:	Not reported
Additional Code 2:	Not reported
Additional Code 3:	Not reported
Additional Code 4:	Not reported
Additional Code 5:	Not reported
Shipment Date:	20030128
Creation Date:	5/18/2003 14:28:17
Receipt Date:	20030205
Manifest ID:	22133055
Trans EPA ID:	CAD982440364

CLOUGHERTY PACKING CO (Continued) **S113119082**

Trans Name:	Not reported
Trans 2 EPA ID:	Not reported
Trans 2 Name:	Not reported
TSDF EPA ID:	CAD008364432
Trans Name:	Not reported
TSDF Alt EPA ID:	CAD008364432
TSDF Alt Name:	Not reported
Waste Code Description:	551 - Laboratory waste chemicals 561 Detergent and soap
RCRA Code:	D011
Meth Code:	H01 - Transfer Station
Quantity Tons:	0.06255
Waste Quantity:	15
Quantity Unit:	G
Additional Code 1:	Not reported
Additional Code 2:	Not reported
Additional Code 3:	Not reported
Additional Code 4:	Not reported
Additional Code 5:	Not reported

Additional Information:

Year:	2002
Gen EPA ID:	CAL000251204
Shipment Date:	Not reported
Creation Date:	Not reported
Receipt Date:	Not reported
Manifest ID:	22094584
Trans EPA ID:	CAD008364432
Trans Name:	Not reported
Trans 2 EPA ID:	Not reported
Trans 2 Name:	Not reported
TSDF EPA ID:	CAD008364432
Trans Name:	Not reported
TSDF Alt EPA ID:	Not reported
TSDF Alt Name:	Not reported
Waste Code Description:	551 - Laboratory waste chemicals 561 Detergent and soap
RCRA Code:	D002
Meth Code:	H01 - Transfer Station
Quantity Tons:	0.225
Waste Quantity:	450
Quantity Unit:	P
Additional Code 1:	Not reported
Additional Code 2:	Not reported
Additional Code 3:	Not reported
Additional Code 4:	Not reported
Additional Code 5:	Not reported
Shipment Date:	Not reported
Creation Date:	Not reported
Receipt Date:	Not reported
Manifest ID:	22094585
Trans EPA ID:	CAD008364432
Trans Name:	Not reported
Trans 2 EPA ID:	Not reported
Trans 2 Name:	Not reported
TSDF EPA ID:	CAD008364432
Trans Name:	Not reported

CLOUGHERTY PACKING CO (Continued) **S113119082**

TSDF Alt EPA ID:	Not reported
TSDF Alt Name:	Not reported
Waste Code Description:	352 - Other organic solids
RCRA Code:	Not reported
Meth Code:	H01 - Transfer Station
Quantity Tons:	0.2
Waste Quantity:	400
Quantity Unit:	P
Additional Code 1:	Not reported
Additional Code 2:	Not reported
Additional Code 3:	Not reported
Additional Code 4:	Not reported
Additional Code 5:	Not reported
Shipment Date:	Not reported
Creation Date:	Not reported
Receipt Date:	Not reported
Manifest ID:	22094584
Trans EPA ID:	CAD008364432
Trans Name:	Not reported
Trans 2 EPA ID:	Not reported
Trans 2 Name:	Not reported
TSDF EPA ID:	CAD008364432
Trans Name:	Not reported
TSDF Alt EPA ID:	Not reported
TSDF Alt Name:	Not reported
Waste Code Description:	331 - Off-specification, aged, or surplus organics
RCRA Code:	D001
Meth Code:	H01 - Transfer Station
Quantity Tons:	0.0594
Waste Quantity:	18
Quantity Unit:	G
Additional Code 1:	Not reported
Additional Code 2:	Not reported
Additional Code 3:	Not reported
Additional Code 4:	Not reported
Additional Code 5:	Not reported
Shipment Date:	Not reported
Creation Date:	Not reported
Receipt Date:	Not reported
Manifest ID:	22094584
Trans EPA ID:	CAD008364432
Trans Name:	Not reported
Trans 2 EPA ID:	Not reported
Trans 2 Name:	Not reported
TSDF EPA ID:	CAD008364432
Trans Name:	Not reported
TSDF Alt EPA ID:	Not reported
TSDF Alt Name:	Not reported
Waste Code Description:	551 - Laboratory waste chemicals 561 Detergent and soap
RCRA Code:	Not reported
Meth Code:	H01 - Transfer Station
Quantity Tons:	1.2093
Waste Quantity:	290
Quantity Unit:	G
Additional Code 1:	Not reported

CLOUGHERTY PACKING CO (Continued) **S113119082**

Additional Code 2:	Not reported
Additional Code 3:	Not reported
Additional Code 4:	Not reported
Additional Code 5:	Not reported
Shipment Date:	Not reported
Creation Date:	Not reported
Receipt Date:	Not reported
Manifest ID:	22094584
Trans EPA ID:	CAD008364432
Trans Name:	Not reported
Trans 2 EPA ID:	Not reported
Trans 2 Name:	Not reported
TSDF EPA ID:	CAD008364432
Trans Name:	Not reported
TSDF Alt EPA ID:	Not reported
TSDF Alt Name:	Not reported
Waste Code Description:	331 - Off-specification, aged, or surplus organics
RCRA Code:	F002
Meth Code:	H01 - Transfer Station
Quantity Tons:	0.1815
Waste Quantity:	55
Quantity Unit:	G
Additional Code 1:	Not reported
Additional Code 2:	Not reported
Additional Code 3:	Not reported
Additional Code 4:	Not reported
Additional Code 5:	Not reported
Shipment Date:	Not reported
Creation Date:	Not reported
Receipt Date:	Not reported
Manifest ID:	22094584
Trans EPA ID:	CAD008364432
Trans Name:	Not reported
Trans 2 EPA ID:	Not reported
Trans 2 Name:	Not reported
TSDF EPA ID:	CAD008364432
Trans Name:	Not reported
TSDF Alt EPA ID:	Not reported
TSDF Alt Name:	Not reported
Waste Code Description:	- Not reported
RCRA Code:	D002
Meth Code:	H01 - Transfer Station
Quantity Tons:	0.4587
Waste Quantity:	110
Quantity Unit:	G
Additional Code 1:	Not reported
Additional Code 2:	Not reported
Additional Code 3:	Not reported
Additional Code 4:	Not reported
Additional Code 5:	Not reported
Shipment Date:	Not reported
Creation Date:	Not reported
Receipt Date:	Not reported
Manifest ID:	22094584

CLOUGHERTY PACKING CO (Continued) **S113119082**

Trans EPA ID:	CAD008364432
Trans Name:	Not reported
Trans 2 EPA ID:	Not reported
Trans 2 Name:	Not reported
TSDF EPA ID:	CAD008364432
Trans Name:	Not reported
TSDF Alt EPA ID:	Not reported
TSDF Alt Name:	Not reported
Waste Code Description:	551 - Laboratory waste chemicals 561 Detergent and soap
RCRA Code:	D002
Meth Code:	H01 - Transfer Station
Quantity Tons:	0.2
Waste Quantity:	400
Quantity Unit:	P
Additional Code 1:	Not reported
Additional Code 2:	Not reported
Additional Code 3:	Not reported
Additional Code 4:	Not reported
Additional Code 5:	Not reported

Shipment Date:	Not reported
Creation Date:	Not reported
Receipt Date:	Not reported
Manifest ID:	22094584
Trans EPA ID:	CAD008364432
Trans Name:	Not reported
Trans 2 EPA ID:	Not reported
Trans 2 Name:	Not reported
TSDF EPA ID:	CAD008364432
Trans Name:	Not reported
TSDF Alt EPA ID:	Not reported
TSDF Alt Name:	Not reported
Waste Code Description:	551 - Laboratory waste chemicals 561 Detergent and soap
RCRA Code:	D002
Meth Code:	H01 - Transfer Station
Quantity Tons:	0.2085
Waste Quantity:	50
Quantity Unit:	G
Additional Code 1:	Not reported
Additional Code 2:	Not reported
Additional Code 3:	Not reported
Additional Code 4:	Not reported
Additional Code 5:	Not reported

Shipment Date:	Not reported
Creation Date:	Not reported
Receipt Date:	Not reported
Manifest ID:	22094584
Trans EPA ID:	CAD008364432
Trans Name:	Not reported
Trans 2 EPA ID:	Not reported
Trans 2 Name:	Not reported
TSDF EPA ID:	CAD008364432
Trans Name:	Not reported
TSDF Alt EPA ID:	Not reported
TSDF Alt Name:	Not reported
Waste Code Description:	551 - Laboratory waste chemicals 561 Detergent and soap

CLOUGHERTY PACKING CO (Continued) **S113119082**

RCRA Code:	D002
Meth Code:	H01 - Transfer Station
Quantity Tons:	0.1251
Waste Quantity:	30
Quantity Unit:	G
Additional Code 1:	Not reported
Additional Code 2:	Not reported
Additional Code 3:	Not reported
Additional Code 4:	Not reported
Additional Code 5:	Not reported
Shipment Date:	Not reported
Creation Date:	Not reported
Receipt Date:	Not reported
Manifest ID:	22094584
Trans EPA ID:	CAD008364432
Trans Name:	Not reported
Trans 2 EPA ID:	Not reported
Trans 2 Name:	Not reported
TSDF EPA ID:	CAD008364432
Trans Name:	Not reported
TSDF Alt EPA ID:	Not reported
TSDF Alt Name:	Not reported
Waste Code Description:	551 - Laboratory waste chemicals 561 Detergent and soap
RCRA Code:	Not reported
Meth Code:	H01 - Transfer Station
Quantity Tons:	1.1
Waste Quantity:	2200
Quantity Unit:	P
Additional Code 1:	Not reported
Additional Code 2:	Not reported
Additional Code 3:	Not reported
Additional Code 4:	Not reported
Additional Code 5:	Not reported

A39 **CLOUGHERTY PACKING CO.** **CA AST** **A100345652**
Target **3049 EAST VERNON AVE.** **N/A**
Property **VERNON, CA**

Site 39 of 40 in cluster A

Actual: AST:
207 ft.

Name:	CLOUGHERTY PACKING CO.
Address:	3049 EAST VERNON AVE.
City/Zip:	VERNON,
Certified Unified Program Agencies:	Vernon
Owner:	Clougherty Packing Co.
Total Gallons:	2300
CERSID:	Not reported
Facility ID:	Not reported
Business Name:	Not reported
Phone:	Not reported
Fax:	Not reported
Mailing Address:	Not reported
Mailing Address City:	Not reported
Mailing Address State:	Not reported
Mailing Address Zip Code:	Not reported
Operator Name:	Not reported

CLOUGHERTY PACKING CO. (Continued) **A100345652**

Operator Phone:	Not reported
Owner Phone:	Not reported
Owner Mail Address:	Not reported
Owner State:	Not reported
Owner Zip Code:	Not reported
Owner Country:	Not reported
Property Owner Name:	Not reported
Property Owner Phone:	Not reported
Property Owner Mailing Address:	Not reported
Property Owner City:	Not reported
Property Owner Stat :	Not reported
Property Owner Zip Code:	Not reported
Property Owner Country:	Not reported
EPAID:	Not reported

A40 **CA CHMIRS** **S127087247**
Target Property **3049 E VERNON AVE, FARMER JOHNS**
LOS ANGELES, CA 90058 **N/A**

Site 40 of 40 in cluster A

Actual: 207 ft.

CHMIRS:

Name:	Not reported
Address:	3049 E VERNON AVE, FARMER JOHNS
City,State,Zip:	LOS ANGELES, CA 90058
OES Incident Number:	20-6194
OES notification:	11/06/2020
OES Date:	Not reported
OES Time:	Not reported
Date Completed:	**Not reported**
Property Use:	Not reported
Agency Id Number:	Not reported
Agency Incident Number:	Not reported
Time Notified:	Not reported
Time Completed:	Not reported
Surrounding Area:	Not reported
Estimated Temperature:	Not reported
Property Management:	Not reported
More Than Two Substances Involved?:	Not reported
Resp Agncy Personel # Of Decontaminated:	Not reported
Responding Agency Personel # Of Injuries:	Not reported
Responding Agency Personel # Of Fatalities:	Not reported
Others Number Of Decontaminated:	Not reported
Others Number Of Injuries:	Not reported
Others Number Of Fatalities:	Not reported
Vehicle Make/year:	Not reported
Vehicle License Number:	Not reported
Vehicle State:	Not reported
Vehicle Id Number:	Not reported
CA DOT PUC/ICC Number:	Not reported
Company Name:	Not reported
Reporting Officer Name/ID:	Not reported
Report Date:	Not reported
Facility Telephone:	Not reported
Waterway Involved:	No
Waterway:	Not reported
Spill Site:	Merchant/Business
Cleanup By:	Unknown

(Continued) **S127087247**

Containment:	Not reported
What Happened:	Not reported
Type:	Not reported
Measure:	Not reported
Other:	Not reported
Type:	UNSPECIFIED
Measure:	Lbs.
Other:	Not reported
Date/Time:	2100
Year:	2020
Agency:	NRC
Incident Date:	11/05/2020
Admin Agency:	Los Angeles City Fire Department
Amount:	Not reported
Contained:	Not stopped,Not contained
Site Type:	Not reported
E Date:	Not reported
Substance:	Fumes - Unknown Type
Quantity Released:	Unk
Unknown:	Not reported
Substance #2:	Not reported
Substance #3:	Not reported
Evacuations:	Not reported
Number of Injuries:	Not reported
Number of Fatalities:	Not reported
#1 Pipeline:	No
#2 Pipeline:	No
#3 Pipeline:	No
#1 Vessel >= 300 Tons:	No
#2 Vessel >= 300 Tons:	No
#3 Vessel >= 300 Tons:	No
Evacs:	No
Injuries:	No
Fatals:	No
Comments:	Not reported
Description:	Per NRC report: The caller states that the establishment is releasing toxic chemicals into the atmosphere.

Areas of Concern **FORMER EXIDE FACILITY** **CA AOCONCERN** **CCEX000001**
N/A

VERNON, CA

< 1/8
1 ft.

AOC:
Description: Exide Site area is a cleanup plan of lead-impacted soil surrounding the former Exide Facility as designated by the DTSC.

B41 **CLOUGHERTY PACKING CO** **CA NPDES S111214550**
2750 E 37TH ST 2730 AND2740 **CA CIWQS N/A**
< 1/8 **VERNON, CA 90058**
1 ft.

Site 1 of 7 in cluster B

Relative: Higher

Actual: 207 ft.

NPDES:

Name:	CLOUGHERTY PACKING CO
Address:	2750 E 37TH ST 2730 AND2740
City,State,Zip:	VERNON, CA 90058
Facility Status:	Terminated
NPDES Number:	CAS000001
Region:	4
Agency Number:	0
Regulatory Measure ID:	292913
Place ID:	Not reported
Order Number:	97-03-DWQ
WDID:	4 19I018579
Regulatory Measure Type:	Enrollee
Program Type:	Industrial
Adoption Date Of Regulatory Measure:	Not reported
Effective Date Of Regulatory Measure:	01/14/2004
Termination Date Of Regulatory Measure:	11/22/2021
Expiration Date Of Regulatory Measure:	Not reported
Discharge Address:	2750 E 37th St
Discharge Name:	Clougherty Packing Co
Discharge City:	Los Angeles
Discharge State:	California
Discharge Zip:	90058
Status:	Not reported
Status Date:	Not reported
Operator Name:	Not reported
Operator Address:	Not reported
Operator City:	Not reported
Operator State:	Not reported
Operator Zip:	Not reported

NPDES as of 03/2018:

NPDES Number:	Not reported
Status:	Not reported
Agency Number:	Not reported
Region:	4
Regulatory Measure ID:	292913
Order Number:	Not reported
Regulatory Measure Type:	Industrial
Place ID:	Not reported
WDID:	4 19I018579
Program Type:	Not reported
Adoption Date Of Regulatory Measure:	Not reported
Effective Date Of Regulatory Measure:	Not reported
Expiration Date Of Regulatory Measure:	Not reported
Termination Date Of Regulatory Measure:	Not reported
Discharge Name:	Not reported
Discharge Address:	Not reported
Discharge City:	Not reported
Discharge State:	Not reported
Discharge Zip:	Not reported
Received Date:	05/09/2008
Processed Date:	01/14/2004
Status:	Active

CLOUGHERTY PACKING CO (Continued) **S111214550**

Status Date:	01/14/2004
Place Size:	3.63
Place Size Unit:	Acres
Contact:	Hector Garcia
Contact Title:	Environmental Eng
Contact Phone:	323-583-4621
Contact Phone Ext:	Not reported
Contact Email:	hjgarcia@farmerjohn.com
Operator Name:	Clougherty Packing Co
Operator Address:	2750 E 37th St
Operator City:	Los Angeles
Operator State:	California
Operator Zip:	90058
Operator Contact:	Hector Garcia
Operator Contact Title:	Environmental Engineer
Operator Contact Phone:	323-583-4621
Operator Contact Phone Ext:	Not reported
Operator Contact Email:	hjgarcia@farmerjohn.com
Operator Type:	Private Business
Developer:	Not reported
Developer Address:	Not reported
Developer City:	Not reported
Developer State:	California
Developer Zip:	Not reported
Developer Contact:	Not reported
Developer Contact Title:	Not reported
Constype Linear Utility Ind:	Not reported
Emergency Phone:	323-583-4621
Emergency Phone Ext:	Not reported
Constype Above Ground Ind:	Not reported
Constype Below Ground Ind:	Not reported
Constype Cable Line Ind:	Not reported
Constype Comm Line Ind:	Not reported
Constype Commertial Ind:	Not reported
Constype Electrical Line Ind:	Not reported
Constype Gas Line Ind:	Not reported
Constype Industrial Ind:	Not reported
Constype Other Description:	Not reported
Constype Other Ind:	Not reported
Constype Recons Ind:	Not reported
Constype Residential Ind:	Not reported
Constype Transport Ind:	Not reported
Constype Utility Description:	Not reported
Constype Utility Ind:	Not reported
Constype Water Sewer Ind:	Not reported
Dir Discharge Uswater Ind:	N
Receiving Water Name:	Los Angeles River
Certifier:	Howard Griffiths
Certifier Title:	VP Operations
Certification Date:	11-JUL-17
Primary Sic:	2013-Sausages and Other Prepared Meats
Secondary Sic:	Not reported
Tertiary Sic:	Not reported
NPDES Number:	CAS000001
Status:	Active
Agency Number:	0

CLOUGHERTY PACKING CO (Continued) **S111214550**

Region:	4
Regulatory Measure ID:	292913
Order Number:	97-03-DWQ
Regulatory Measure Type:	Enrollee
Place ID:	Not reported
WDID:	4 19I018579
Program Type:	Industrial
Adoption Date Of Regulatory Measure:	Not reported
Effective Date Of Regulatory Measure:	01/14/2004
Expiration Date Of Regulatory Measure:	Not reported
Termination Date Of Regulatory Measure:	Not reported
Discharge Name:	Clougherty Packing Co
Discharge Address:	2750 E 37th St
Discharge City:	Los Angeles
Discharge State:	California
Discharge Zip:	90058
Received Date:	Not reported
Processed Date:	Not reported
Status:	Not reported
Status Date:	Not reported
Place Size:	Not reported
Place Size Unit:	Not reported
Contact:	Not reported
Contact Title:	Not reported
Contact Phone:	Not reported
Contact Phone Ext:	Not reported
Contact Email:	Not reported
Operator Name:	Not reported
Operator Address:	Not reported
Operator City:	Not reported
Operator State:	Not reported
Operator Zip:	Not reported
Operator Contact:	Not reported
Operator Contact Title:	Not reported
Operator Contact Phone:	Not reported
Operator Contact Phone Ext:	Not reported
Operator Contact Email:	Not reported
Operator Type:	Not reported
Developer:	Not reported
Developer Address:	Not reported
Developer City:	Not reported
Developer State:	Not reported
Developer Zip:	Not reported
Developer Contact:	Not reported
Developer Contact Title:	Not reported
Constype Linear Utility Ind:	Not reported
Emergency Phone:	Not reported
Emergency Phone Ext:	Not reported
Constype Above Ground Ind:	Not reported
Constype Below Ground Ind:	Not reported
Constype Cable Line Ind:	Not reported
Constype Comm Line Ind:	Not reported
Constype Commertial Ind:	Not reported
Constype Electrical Line Ind:	Not reported
Constype Gas Line Ind:	Not reported
Constype Industrial Ind:	Not reported
Constype Other Description:	Not reported

CLOUGHERTY PACKING CO (Continued) **S111214550**

Constype Other Ind:	Not reported
Constype Recons Ind:	Not reported
Constype Residential Ind:	Not reported
Constype Transport Ind:	Not reported
Constype Utility Description:	Not reported
Constype Utility Ind:	Not reported
Constype Water Sewer Ind:	Not reported
Dir Discharge Uswater Ind:	Not reported
Receiving Water Name:	Not reported
Certifier:	Not reported
Certifier Title:	Not reported
Certification Date:	Not reported
Primary Sic:	Not reported
Secondary Sic:	Not reported
Tertiary Sic:	Not reported

CIWQS:

Name:	Clougherty Packing Co
Address:	2750 E 37TH ST 2730 AND2740
City,State,Zip:	VERNON, CA 90058
Agency:	Clougherty Packing Co
Agency Address:	2750 E 37th St, Los Angeles, CA 90058
Place/Project Type:	Industrial - Sausages and Other Prepared Meats
SIC/NAICS:	2013
Region:	4
Program:	INDSTW
Regulatory Measure Status:	Terminated
Regulatory Measure Type:	Storm water industrial
Order Number:	2014-0057-DWQ
WDID:	4 19I018579
NPDES Number:	CAS000001
Adoption Date:	Not reported
Effective Date:	01/14/2004
Termination Date:	11/22/2021
Expiration/Review Date:	Not reported
Design Flow:	Not reported
Major/Minor:	Not reported
Complexity:	Not reported
TTWQ:	Not reported
Enforcement Actions within 5 years:	0
Violations within 5 years:	0
Latitude:	34.00892
Longitude:	-118.22086

B42 **CA CHMIRS** **S105662628**
2750 37TH ST **N/A**
< 1/8 **VERNON, CA**
1 ft.

Site 2 of 7 in cluster B

Relative: **Higher**
Actual: **207 ft.**

CHMIRS:

Name:	Not reported
Address:	2750 37TH ST
City,State,Zip:	VERNON, CA
OES Incident Number:	9-1049
OES notification:	03/06/1999

(Continued) **S105662628**

OES Date:	Not reported
OES Time:	Not reported
Date Completed:	**Not reported**
Property Use:	Not reported
Agency Id Number:	Not reported
Agency Incident Number:	Not reported
Time Notified:	Not reported
Time Completed:	Not reported
Surrounding Area:	Not reported
Estimated Temperature:	Not reported
Property Management:	Not reported
More Than Two Substances Involved?:	Not reported
Resp Agncy Personel # Of Decontaminated:	Not reported
Responding Agency Personel # Of Injuries:	Not reported
Responding Agency Personel # Of Fatalities:	Not reported
Others Number Of Decontaminated:	Not reported
Others Number Of Injuries:	Not reported
Others Number Of Fatalities:	Not reported
Vehicle Make/year:	Not reported
Vehicle License Number:	Not reported
Vehicle State:	Not reported
Vehicle Id Number:	Not reported
CA DOT PUC/ICC Number:	Not reported
Company Name:	Not reported
Reporting Officer Name/ID:	Not reported
Report Date:	Not reported
Facility Telephone:	Not reported
Waterway Involved:	No
Waterway:	Not reported
Spill Site:	Not reported
Cleanup By:	Responsible Party
Containment:	Not reported
What Happened:	Not reported
Type:	Not reported
Measure:	Not reported
Other:	Not reported
Date/Time:	Not reported
Year:	1999
Agency:	Vernon FD
Incident Date:	3/6/199912:00:00 AM
Admin Agency:	Not reported
Amount:	Not reported
Contained:	Yes
Site Type:	Merchant/Business
E Date:	Not reported
Substance:	Sodium Hydroxide
Gallons:	4
Unknown:	0
Substance #2:	Not reported
Substance #3:	Not reported
Evacuations:	0
Number of Injuries:	0
Number of Fatalities:	0
#1 Pipeline:	Not reported
#2 Pipeline:	Not reported
#3 Pipeline:	Not reported
#1 Vessel >= 300 Tons:	Not reported

(Continued) **S105662628**

#2 Vessel >= 300 Tons:	Not reported
#3 Vessel >= 300 Tons:	Not reported
Evacs:	Not reported
Injuries:	Not reported
Fatals:	Not reported
Comments:	Not reported
Description:	broken flange on containment barrel, material is mixed with water,

---

B43 **CLOUGHERTY PACKINGNA LLC** **FINDS** **1023335410**
2750 E 37TH ST **N/A**
< 1/8 **VERNON, CA 90058**
1 ft.

Site 3 of 7 in cluster B

Relative: Higher

FINDS:
Registry ID: 110066304430

Actual: 207 ft.

Click Here for FRS Facility Detail Report:

Environmental Interest/Information System:
The California Environmental Protection Agency (CalEPA) has recently implemented a new data warehouse system (nSite). This data warehouse combines and merges facility and site information from five different systems managed within CalEPA. The five systems are: California Environmental Reporting System (CERS),EnviroStor, GeoTracker, California Integrated Water Quality System (CIWQS), andToxic Release Inventory (TRI).

Click this hyperlink while viewing on your computer to access additional FINDS: detail in the EDR Site Report.

B44 **CLOUGHERTY PACKING LLC** **FINDS** **1023692943**
2750 E 37TH ST **ECHO** **N/A**
< 1/8 **VERNON, CA 90058**
1 ft.

Site 4 of 7 in cluster B

Relative: Higher

FINDS:
Registry ID: 110070089983

Actual: 207 ft.

Click Here for FRS Facility Detail Report:

Environmental Interest/Information System:
The National Pollutant Discharge Elimination System (NPDES) module of the Integrated Compliance Information System (ICIS). Under NPDES, all facilities that discharge pollutants from any point source into waters of the United States are required to obtain a permit. The permit will likely contain limits on what can be discharged, impose monitoring and reporting requirements, and include other provisions to ensure that the discharge does not adversely affect water quality.
The Resource Conservation and Recovery Act Information System (RCRAInfo) is EPA's comprehensive information system in support of the Resource Conservation and Recovery Act (RCRA) of 1976 and the Hazardous and Solid Waste Amendments (HSWA) of 1984. It tracks many types of information about generators, transporters, treaters, storers, and disposers of hazardous waste.

CLOUGHERTY PACKING LLC (Continued) **1023692943**

Click this hyperlink while viewing on your computer to access additional FINDS: detail in the EDR Site Report.

ECHO:
Envid: 1023692943
Registry ID: 110070089983

DFR URL:
Name: CLOUGHERTY PACKING LLC
Address: 2750 E 37TH ST
City,State,Zip: VERNON, CA 90058

B45 **SMITHFIELD PACKAGED MEATS CORP.** **CA HWTS** **S113138790**
2750 E 37TH ST **CA HAZNET** **N/A**
< 1/8 **VERNON, CA 90058** **CA NPDES**
1 ft.

Site 5 of 7 in cluster B

Relative: Higher
Actual: 207 ft.

HWTS:
Name: SMITHFIELD PACKAGED MEATS CORP.
Address: 2750 E 37TH ST
Address 2: Not reported
City,State,Zip: VERNON, CA 90058
EPA ID: CAL000297916
Inactive Date: Not reported
Create Date: 08/25/2005
Last Act Date: Not reported
Mailing Name: Not reported
Mailing Address: 3049 E VERNON AVE
Mailing Address 2: Not reported
Mailing City,State,Zip: VERNON, CA 900580000
Owner Name: SMITHFIELD FOODS, INC.
Owner Address: 200 COMMERCE STREET
Owner Address 2: Not reported
Owner City,State,Zip: SMITHFIELD, VA 234300000
Owner Phone: Not reported
Owner Fax: Not reported
Contact Name: STEVE DELMAR
Contact Address: 3049 E VERNON AVE
Contact Address 2: Not reported
City,State,Zip: VERNON, CA 90058
Contact Phone: Not reported
Contact Fax: Not reported
Facility Status: Active
Facility Type: PERMANENT
Category: STATE
Latitude: 34.008958
Longitude: -118.221265

NAICS:
EPA ID: CAL000297916
Create Date: 2007-03-27 16:17:47.000
NAICS Code: 311612
NAICS Description: Meat Processed from Carcasses
Issued EPA ID Date: 2005-08-25 11:20:20.67000
Inactive Date: Not reported
Facility Name: SMITHFIELD PACKAGED MEATS CORP.
Facility Address: 2750 E 37TH ST

SMITHFIELD PACKAGED MEATS CORP. (Continued) **S113138790**

Facility Address 2:	Not reported
Facility City:	VERNON
Facility County:	Not reported
Facility State:	CA
Facility Zip:	90058

HAZNET:

Name:	SMITHFIELD PACKAGED MEATS CORP.
Address:	2750 E 37TH ST
Address 2:	Not reported
City,State,Zip:	VERNON, CA 90058
Contact:	STEVE DELMAR
Telephone:	3235834621
Mailing Name:	Not reported
Mailing Address:	3049 E VERNON AVE
Year:	2021
Gepaid:	CAL000297916
TSD EPA ID:	CAD044429835
CA Waste Code:	221 - Waste oil and mixed oil
Disposal Method:	H141 - Storage, Bulking, And/Or Transfer Off Site--No Treatment/Reovery (H010-H129) Or (H131-H135)
Tons:	0.125
Year:	2021
Gepaid:	CAL000297916
TSD EPA ID:	CAD044429835
CA Waste Code:	223 - Unspecified oil-containing waste
Disposal Method:	H141 - Storage, Bulking, And/Or Transfer Off Site--No Treatment/Reovery (H010-H129) Or (H131-H135)
Tons:	0.1
Year:	2020
Gepaid:	CAL000297916
TSD EPA ID:	AZR000506980
CA Waste Code:	352 - Other organic solids
Disposal Method:	H132 - Landfill Or Surface Impoundment That Will Be Closed As Landfill(To Include On-Site Treatment And/Or Stabilization)
Tons:	0.15
Year:	2020
Gepaid:	CAL000297916
TSD EPA ID:	UTD991301748
CA Waste Code:	352 - Other organic solids
Disposal Method:	H132 - Landfill Or Surface Impoundment That Will Be Closed As Landfill(To Include On-Site Treatment And/Or Stabilization)
Tons:	0.025
Year:	2020
Gepaid:	CAL000297916
TSD EPA ID:	UTD981552177
CA Waste Code:	791 - Liquids with pH <= 2
Disposal Method:	H040 - Incineration--Thermal Destruction Other Than Use As A Fuel
Tons:	0.075
Year:	2020

SMITHFIELD PACKAGED MEATS CORP. (Continued) **S113138790**

Gepaid: CAL000297916
TSD EPA ID: CAD044429835
CA Waste Code: 221 - Waste oil and mixed oil
Disposal Method: H141 - Storage, Bulking, And/Or Transfer Off Site--No Treatment/Reovery (H010-H129) Or (H131-H135)
Tons: 0.1

Year: 2020
Gepaid: CAL000297916
TSD EPA ID: UTD981552177
CA Waste Code: 123 - Unspecified alkaline solution
Disposal Method: H040 - Incineration--Thermal Destruction Other Than Use As A Fuel
Tons: 0.075

Year: 2019
Gepaid: CAL000297916
TSD EPA ID: CAD044429835
CA Waste Code: 221 - Waste oil and mixed oil
Disposal Method: H141 - Storage, Bulking, And/Or Transfer Off Site--No Treatment/Reovery (H010-H129) Or (H131-H135)
Tons: 0.12500

Year: 2007
Gepaid: CAL000297916
TSD EPA ID: Not reported
CA Waste Code: 331 - Off-specification, aged or surplus organics
Disposal Method: H061 - Fuel Blending Prior To Energy Recovery At Another Site
Tons: 0.025

Year: 2007
Gepaid: CAL000297916
TSD EPA ID: Not reported
CA Waste Code: 331 - Off-specification, aged or surplus organics
Disposal Method: H061 - Fuel Blending Prior To Energy Recovery At Another Site
Tons: 0.025

Click this hyperlink while viewing on your computer to access additional CA HAZNET: detail in the EDR Site Report.

Additional Information:
Year: 2021
EM Manifest ID: Not reported
Shipment Date: 8/20/2020
Shipment Date: 8/20/2020
Receipt Date: 9/1/2020
Manifest Number: 007572344SKS
Generator EPA ID: CAL000297916
Name: CLOUGHERTY PACKAGING-HAM PLANT
Address: EAST 37TH ST-ACCOUNT PAYABLE/ENV
Address 2: Not reported
City,State,Zip: VERNON, CA 90058
Telephone: Not reported
Contact: Rocio Ramos
Contact Telephone: 323-583-4621
Contact Email: rpramos@smithfield.com
Transporter 1 EPA ID: TXR000081205

SMITHFIELD PACKAGED MEATS CORP. (Continued) **S113138790**

Transporter Name:	Safety-Kleen Systems, Inc.
Transporter 1 Emergency Number:	Not reported
Transporter 2 EPA ID:	MAD039322250
Transporter Name 2:	Clean Harbors Environmental Services, Inc.
Transporter 2 Emergency Number:	Not reported
TSDF EPA ID:	CAD044429835
TSDF Name:	Clean Harbors Wilmington LLC
TSDF Address 1:	1737 East Denni Street
TSDF Address 2:	Not reported
TSDF City,State,Zip:	Wilmington, CA 90744
TSDF Telephone:	Not reported
TSDFA EPA ID:	Not reported
Waste Code Description:	221 - Not reported
RCRA Code:	Not reported
Meth Code:	H141 - Not reported
Quantity Tons:	0.1
Waste Quantity:	200
Quantity Unit:	P

Year:	2021
EM Manifest ID:	Not reported
Shipment Date:	6/17/2020
Shipment Date:	6/17/2020
Receipt Date:	7/1/2020
Manifest Number:	007467874SKS
Generator EPA ID:	CAL000297916
Name:	CLOUGHERTY PACKAGING-HAM PLANT
Address:	2750 E VERNON AVE-ACCOUNTS PAYABLE (ENVIRONMENTAL)
Address 2:	Not reported
City,State,Zip:	VERNON, CA 90058
Telephone:	Not reported
Contact:	Rocio Ramos
Contact Telephone:	323-583-4621
Contact Email:	rpramos@smithfield.com
Transporter 1 EPA ID:	TXR000081205
Transporter Name:	Safety-Kleen Systems, Inc.
Transporter 1 Emergency Number:	Not reported
Transporter 2 EPA ID:	MAD039322250
Transporter Name 2:	Clean Harbors Environmental Services, Inc.
Transporter 2 Emergency Number:	Not reported
TSDF EPA ID:	UTD991301748
TSDF Name:	Clean Harbors Grassy Mountain LLC
TSDF Address 1:	3 Miles East 7 Miles North of Knolls
TSDF Address 2:	Exit 41 off I-80
TSDF City,State,Zip:	Grantsville, UT 84029
TSDF Telephone:	Not reported
TSDFA EPA ID:	Not reported
Waste Code Description:	352 - Not reported
RCRA Code:	Not reported
Meth Code:	H132 - Not reported
Quantity Tons:	0.025
Waste Quantity:	50
Quantity Unit:	P

Year:	2021
EM Manifest ID:	Not reported
Shipment Date:	4/28/2020

SMITHFIELD PACKAGED MEATS CORP. (Continued) **S113138790**

Shipment Date:	4/28/2020
Receipt Date:	5/13/2020
Manifest Number:	021759909JJK
Generator EPA ID:	CAL000297916
Name:	CLOUGHERTY PACKING CO LLC
Address:	3049 E VERNON AVE
Address 2:	Not reported
City,State,Zip:	VERNON, CA 90058
Telephone:	Not reported
Contact:	Not reported
Contact Telephone:	323-583-4621
Contact Email:	Not reported
Transporter 1 EPA ID:	CAD981377864
Transporter Name:	IDR ENVIRONMENTAL SERVICES
Transporter 1 Emergency Number:	Not reported
Transporter 2 EPA ID:	Not reported
Transporter Name 2:	Not reported
Transporter 2 Emergency Number:	Not reported
TSDF EPA ID:	AZR000506980
TSDF Name:	SOUTH YUMA COUNTY LANDFILL
TSDF Address 1:	19536 S AVENUE 1 E
TSDF Address 2:	Not reported
TSDF City,State,Zip:	YUMA, AZ 85365
TSDF Telephone:	Not reported
TSDFA EPA ID:	Not reported
Waste Code Description:	352 - Not reported
RCRA Code:	Not reported
Meth Code:	H132 - Not reported
Quantity Tons:	0.15
Waste Quantity:	300
Quantity Unit:	P

Year:	2021
EM Manifest ID:	Not reported
Shipment Date:	11/11/2020
Shipment Date:	11/11/2020
Receipt Date:	11/24/2020
Manifest Number:	007782109SKS
Generator EPA ID:	CAL000297916
Name:	CLOUGHERTY PACKAGING-HAM PLANT
Address:	EAST 37TH ST-ACCOUNT PAYABLE/ENV
Address 2:	Not reported
City,State,Zip:	VERNON, CA 90058
Telephone:	Not reported
Contact:	Rocio Ramos
Contact Telephone:	323-583-4621
Contact Email:	rpramos@smithfield.com
Transporter 1 EPA ID:	TXR000081205
Transporter Name:	Safety-Kleen Systems, Inc.
Transporter 1 Emergency Number:	Not reported
Transporter 2 EPA ID:	MAD039322250
Transporter Name 2:	Clean Harbors Environmental Services, Inc.
Transporter 2 Emergency Number:	Not reported
TSDF EPA ID:	UTD981552177
TSDF Name:	Clean Harbors Aragonite LLC
TSDF Address 1:	11600 North Aptus Road
TSDF Address 2:	Not reported

SMITHFIELD PACKAGED MEATS CORP. (Continued) **S113138790**

TSDF City,State,Zip: Grantsville, UT 84029
TSDF Telephone: Not reported
TSDFA EPA ID: Not reported
Waste Code Description: 791 - Not reported
RCRA Code: D002
Meth Code: H040 - Not reported
Quantity Tons: 0.075
Waste Quantity: 150
Quantity Unit: P

Year: 2021
EM Manifest ID: Not reported
Shipment Date: 11/11/2020
Shipment Date: 11/11/2020
Receipt Date: 11/24/2020
Manifest Number: 007782109SKS
Generator EPA ID: CAL000297916
Name: CLOUGHERTY PACKAGING-HAM PLANT
Address: EAST 37TH ST-ACCOUNT PAYABLE/ENV
Address 2: Not reported
City,State,Zip: VERNON, CA 90058
Telephone: Not reported
Contact: Rocio Ramos
Contact Telephone: 323-583-4621
Contact Email: rpramos@smithfield.com
Transporter 1 EPA ID: TXR000081205
Transporter Name: Safety-Kleen Systems, Inc.
Transporter 1 Emergency Number: Not reported
Transporter 2 EPA ID: MAD039322250
Transporter Name 2: Clean Harbors Environmental Services, Inc.
Transporter 2 Emergency Number: Not reported
TSDF EPA ID: UTD981552177
TSDF Name: Clean Harbors Aragonite LLC
TSDF Address 1: 11600 North Aptus Road
TSDF Address 2: Not reported
TSDF City,State,Zip: Grantsville, UT 84029
TSDF Telephone: Not reported
TSDFA EPA ID: Not reported
Waste Code Description: 123 - Not reported
RCRA Code: D002
Meth Code: H040 - Not reported
Quantity Tons: 0.075
Waste Quantity: 150
Quantity Unit: P

Additional Information:
Year: 2020
EM Manifest ID: Not reported
Shipment Date: 8/20/2020
Shipment Date: 8/20/2020
Receipt Date: 9/1/2020
Manifest Number: 007572344SKS
Generator EPA ID: CAL000297916
Name: CLOUGHERTY PACKAGING-HAM PLANT
Address: EAST 37TH ST-ACCOUNT PAYABLE/ENV
Address 2: Not reported
City,State,Zip: VERNON, CA 90058

SMITHFIELD PACKAGED MEATS CORP. (Continued) **S113138790**

Telephone:	Not reported
Contact:	Rocio Ramos
Contact Telephone:	323-583-4621
Contact Email:	rpramos@smithfield.com
Transporter 1 EPA ID:	TXR000081205
Transporter Name:	Safety-Kleen Systems, Inc.
Transporter 1 Emergency Number:	Not reported
Transporter 2 EPA ID:	MAD039322250
Transporter Name 2:	Clean Harbors Environmental Services, Inc.
Transporter 2 Emergency Number:	Not reported
TSDF EPA ID:	CAD044429835
TSDF Name:	Clean Harbors Wilmington LLC
TSDF Address 1:	1737 East Denni Street
TSDF Address 2:	Not reported
TSDF City,State,Zip:	Wilmington, CA 90744
TSDF Telephone:	Not reported
TSDFA EPA ID:	Not reported
Waste Code Description:	221 - Not reported
RCRA Code:	Not reported
Meth Code:	H141 - Not reported
Quantity Tons:	0.1
Waste Quantity:	200
Quantity Unit:	P

Year:	2020
EM Manifest ID:	Not reported
Shipment Date:	6/17/2020
Shipment Date:	6/17/2020
Receipt Date:	7/1/2020
Manifest Number:	007467874SKS
Generator EPA ID:	CAL000297916
Name:	CLOUGHERTY PACKAGING-HAM PLANT
Address:	2750 E VERNON AVE-ACCOUNTS PAYABLE (ENVIRONMENTAL)
Address 2:	Not reported
City,State,Zip:	VERNON, CA 90058
Telephone:	Not reported
Contact:	Rocio Ramos
Contact Telephone:	323-583-4621
Contact Email:	rpramos@smithfield.com
Transporter 1 EPA ID:	TXR000081205
Transporter Name:	Safety-Kleen Systems, Inc.
Transporter 1 Emergency Number:	Not reported
Transporter 2 EPA ID:	MAD039322250
Transporter Name 2:	Clean Harbors Environmental Services, Inc.
Transporter 2 Emergency Number:	Not reported
TSDF EPA ID:	UTD991301748
TSDF Name:	Clean Harbors Grassy Mountain LLC
TSDF Address 1:	3 Miles East 7 Miles North of Knolls
TSDF Address 2:	Exit 41 off I-80
TSDF City,State,Zip:	Grantsville, UT 84029
TSDF Telephone:	Not reported
TSDFA EPA ID:	Not reported
Waste Code Description:	352 - Not reported
RCRA Code:	Not reported
Meth Code:	H132 - Not reported
Quantity Tons:	0.025
Waste Quantity:	50

SMITHFIELD PACKAGED MEATS CORP. (Continued) **S113138790**

Quantity Unit:	P
Year:	2020
EM Manifest ID:	Not reported
Shipment Date:	4/28/2020
Shipment Date:	4/28/2020
Receipt Date:	5/13/2020
Manifest Number:	021759909JJK
Generator EPA ID:	CAL000297916
Name:	CLOUGHERTY PACKING CO LLC
Address:	3049 E VERNON AVE
Address 2:	Not reported
City,State,Zip:	VERNON, CA 90058
Telephone:	Not reported
Contact:	Not reported
Contact Telephone:	323-583-4621
Contact Email:	Not reported
Transporter 1 EPA ID:	CAD981377864
Transporter Name:	IDR ENVIRONMENTAL SERVICES
Transporter 1 Emergency Number:	Not reported
Transporter 2 EPA ID:	Not reported
Transporter Name 2:	Not reported
Transporter 2 Emergency Number:	Not reported
TSDF EPA ID:	AZR000506980
TSDF Name:	SOUTH YUMA COUNTY LANDFILL
TSDF Address 1:	19536 S AVENUE 1 E
TSDF Address 2:	Not reported
TSDF City,State,Zip:	YUMA, AZ 85365
TSDF Telephone:	Not reported
TSDFA EPA ID:	Not reported
Waste Code Description:	352 - Not reported
RCRA Code:	Not reported
Meth Code:	H132 - Not reported
Quantity Tons:	0.15
Waste Quantity:	300
Quantity Unit:	P
Year:	2020
EM Manifest ID:	Not reported
Shipment Date:	11/11/2020
Shipment Date:	11/11/2020
Receipt Date:	11/24/2020
Manifest Number:	007782109SKS
Generator EPA ID:	CAL000297916
Name:	CLOUGHERTY PACKAGING-HAM PLANT
Address:	EAST 37TH ST-ACCOUNT PAYABLE/ENV
Address 2:	Not reported
City,State,Zip:	VERNON, CA 90058
Telephone:	Not reported
Contact:	Rocio Ramos
Contact Telephone:	323-583-4621
Contact Email:	rpramos@smithfield.com
Transporter 1 EPA ID:	TXR000081205
Transporter Name:	Safety-Kleen Systems, Inc.
Transporter 1 Emergency Number:	Not reported
Transporter 2 EPA ID:	MAD039322250
Transporter Name 2:	Clean Harbors Environmental Services, Inc.

SMITHFIELD PACKAGED MEATS CORP. (Continued) **S113138790**

Transporter 2 Emergency Number:	Not reported
TSDF EPA ID:	UTD981552177
TSDF Name:	Clean Harbors Aragonite LLC
TSDF Address 1:	11600 North Aptus Road
TSDF Address 2:	Not reported
TSDF City,State,Zip:	Grantsville, UT 84029
TSDF Telephone:	Not reported
TSDFA EPA ID:	Not reported
Waste Code Description:	123 - Not reported
RCRA Code:	D002
Meth Code:	H040 - Not reported
Quantity Tons:	0.075
Waste Quantity:	150
Quantity Unit:	P

Year:	2020
EM Manifest ID:	Not reported
Shipment Date:	11/11/2020
Shipment Date:	11/11/2020
Receipt Date:	11/24/2020
Manifest Number:	007782109SKS
Generator EPA ID:	CAL000297916
Name:	CLOUGHERTY PACKAGING-HAM PLANT
Address:	EAST 37TH ST-ACCOUNT PAYABLE/ENV
Address 2:	Not reported
City,State,Zip:	VERNON, CA 90058
Telephone:	Not reported
Contact:	Rocio Ramos
Contact Telephone:	323-583-4621
Contact Email:	rpramos@smithfield.com
Transporter 1 EPA ID:	TXR000081205
Transporter Name:	Safety-Kleen Systems, Inc.
Transporter 1 Emergency Number:	Not reported
Transporter 2 EPA ID:	MAD039322250
Transporter Name 2:	Clean Harbors Environmental Services, Inc.
Transporter 2 Emergency Number:	Not reported
TSDF EPA ID:	UTD981552177
TSDF Name:	Clean Harbors Aragonite LLC
TSDF Address 1:	11600 North Aptus Road
TSDF Address 2:	Not reported
TSDF City,State,Zip:	Grantsville, UT 84029
TSDF Telephone:	Not reported
TSDFA EPA ID:	Not reported
Waste Code Description:	791 - Not reported
RCRA Code:	D002
Meth Code:	H040 - Not reported
Quantity Tons:	0.075
Waste Quantity:	150
Quantity Unit:	P

Additional Information:

Year:	2019
EM Manifest ID:	57722
Shipment Date:	10/4/2019
Shipment Date:	10/4/2019
Receipt Date:	10/15/2019
Manifest Number:	007206459SKS

SMITHFIELD PACKAGED MEATS CORP. (Continued) **S113138790**

Generator EPA ID:	CAL000297916
Name:	CLOUGHERTY PACAKAGING
Address:	2750 E 37TH ST
Address 2:	Attn Ham Plant
City,State,Zip:	VERNON 90058
Telephone:	800-483-3718
Contact:	Main Contact
Contact Telephone:	323-583-4621
Contact Email:	Not reported
Transporter 1 EPA ID:	TXR000081205
Transporter Name:	Not reported
Transporter 1 Emergency Number:	Not reported
Transporter 2 EPA ID:	MAD039322250
Transporter Name 2:	Not reported
Transporter 2 Emergency Number:	Not reported
TSDF EPA ID:	CAD044429835
TSDF Name:	Clean Harbors Wilmington LLC
TSDF Address 1:	1737 East Denni Street
TSDF Address 2:	Not reported
TSDF City,State,Zip:	Wilmington 90744
TSDF Telephone:	800-483-3718
TSDFA EPA ID:	Not reported
Waste Code Description:	- Not reported
RCRA Code:	Not reported
Meth Code:	- Not reported
Quantity Tons:	Not reported
Waste Quantity:	Not reported
Quantity Unit:	Not reported

State:

Year:	2019
EM Manifest ID:	57722
Generator EPA ID:	CAL000297916
Shipment Date:	2019-10-04
Manifest Number:	007206459SKS
Line Number:	1
Method Code:	H141
Quantity Tons:	0.12500
Quantity Waste:	250.000000
Quantity Unit:	P
Number of Containers:	1
Type of Container:	Metal drums, barrels, kegs
Quantity Type:	Pounds
State Code:	221

Additional Information:

Year:	2007
Gen EPA ID:	CAL000297916
Shipment Date:	20070530
Creation Date:	11/5/2007 18:30:29
Receipt Date:	20070601
Manifest ID:	000510601JJK
Trans EPA ID:	Not reported
Trans Name:	RHO CHEM CORPORATION
Trans 2 EPA ID:	Not reported

SMITHFIELD PACKAGED MEATS CORP. (Continued) **S113138790**

Trans 2 Name:	Not reported
TSDF EPA ID:	Not reported
Trans Name:	RHO CHEM CORPORATION
TSDF Alt EPA ID:	Not reported
TSDF Alt Name:	Not reported
Waste Code Description:	331 - Off-specification, aged, or surplus organics
RCRA Code:	D001
Meth Code:	H061 - Fuel Blending Prior To Energy Recovery At Another Site
Quantity Tons:	0.025
Waste Quantity:	50
Quantity Unit:	P
Additional Code 1:	Not reported
Additional Code 2:	Not reported
Additional Code 3:	Not reported
Additional Code 4:	Not reported
Additional Code 5:	Not reported

NPDES:

Name:	ULTRA SEAFOOD INC
Address:	2750 E 37TH ST
City,State,Zip:	VERNON, CA 90058
Facility Status:	Not reported
NPDES Number:	Not reported
Region:	Not reported
Agency Number:	Not reported
Regulatory Measure ID:	Not reported
Place ID:	Not reported
Order Number:	Not reported
WDID:	4 19IN600112
Regulatory Measure Type:	Industrial
Program Type:	Not reported
Adoption Date Of Regulatory Measure:	Not reported
Effective Date Of Regulatory Measure:	Not reported
Termination Date Of Regulatory Measure:	Not reported
Expiration Date Of Regulatory Measure:	Not reported
Discharge Address:	Not reported
Discharge Name:	Not reported
Discharge City:	Not reported
Discharge State:	Not reported
Discharge Zip:	Not reported
Status:	No Action Required
Status Date:	03/04/2020
Operator Name:	Not available - Nonfiler Organization
Operator Address:	Not reported
Operator City:	Not reported
Operator State:	Not reported
Operator Zip:	Not reported

B46 **CONTESSA FOOD PRODUCTS INC** **CA NPDES** **S122247130**
2740 E 37TH ST **N/A**
< 1/8 **VERNON, CA 90058**
1 ft.

Site 6 of 7 in cluster B

Relative: NPDES:
Higher

Name:	CONTESSA FOOD PRODUCTS INC
Address:	2740 E 37TH ST
City,State,Zip:	VERNON, CA 90058
Facility Status:	Not reported
NPDES Number:	Not reported
Region:	Not reported
Agency Number:	Not reported
Regulatory Measure ID:	Not reported
Place ID:	Not reported
Order Number:	Not reported
WDID:	4 19IN600066
Regulatory Measure Type:	Industrial
Program Type:	Not reported
Adoption Date Of Regulatory Measure:	Not reported
Effective Date Of Regulatory Measure:	Not reported
Termination Date Of Regulatory Measure:	Not reported
Expiration Date Of Regulatory Measure:	Not reported
Discharge Address:	Not reported
Discharge Name:	Not reported
Discharge City:	Not reported
Discharge State:	Not reported
Discharge Zip:	Not reported
Status:	No Action Required
Status Date:	08/31/2020
Operator Name:	Not available - Nonfiler Organization
Operator Address:	Not reported
Operator City:	Not reported
Operator State:	Not reported
Operator Zip:	Not reported

Actual:
207 ft.

B47 **CLOUGHERTY PACKING, LLC** **CA AST** **A100418904**
2750 E 37TH ST **N/A**
< 1/8 **VERNON, CA 90058**
1 ft.

Site 7 of 7 in cluster B

Relative: AST:
Higher

Name:	CLOUGHERTY PACKING, LLC
Address:	2750 E 37TH ST
City/Zip:	VERNON,90058
Certified Unified Program Agencies:	Not reported
Owner:	Hormel Foods Corporation
Total Gallons:	Not reported
CERSID:	10445347
Facility ID:	VERN
Business Name:	Clougherty Packing, LLC
Phone:	323-583-4621
Fax:	323-584-1680
Mailing Address:	3049 E Vernon Ave
Mailing Address City:	Vernon
Mailing Address State:	CA
Mailing Address Zip Code:	90058
Operator Name:	Clougherty Packing, LLC

Actual:
207 ft.

CLOUGHERTY PACKING, LLC (Continued) **A100418904**

Operator Phone:	323-583-4621
Owner Phone:	800-533-2000
Owner Mail Address:	1 Hormel Place
Owner State:	MN
Owner Zip Code:	55912
Owner Country:	United States
Property Owner Name:	Not reported
Property Owner Phone:	Not reported
Property Owner Mailing Address:	Not reported
Property Owner City:	Not reported
Property Owner Stat :	Not reported
Property Owner Zip Code:	Not reported
Property Owner Country:	Not reported
EPAID:	Cal000297915

C48 **CA CHMIRS** **S110419483**
3163 VERNON AVE. **N/A**
< 1/8 **VERNON, CA 90058**
1 ft.

Site 1 of 26 in cluster C

Relative: **Lower**
Actual: **203 ft.**

CHMIRS:

Name:	Not reported
Address:	3163 VERNON AVE.
City,State,Zip:	VERNON, CA 90058
OES Incident Number:	08-3487
OES notification:	05/14/2008
OES Date:	Not reported
OES Time:	Not reported
Date Completed:	**Not reported**
Property Use:	Not reported
Agency Id Number:	Not reported
Agency Incident Number:	Not reported
Time Notified:	Not reported
Time Completed:	Not reported
Surrounding Area:	Not reported
Estimated Temperature:	Not reported
Property Management:	Not reported
More Than Two Substances Involved?:	Not reported
Resp Agncy Personel # Of Decontaminated:	Not reported
Responding Agency Personel # Of Injuries:	Not reported
Responding Agency Personel # Of Fatalities:	Not reported
Others Number Of Decontaminated:	Not reported
Others Number Of Injuries:	Not reported
Others Number Of Fatalities:	Not reported
Vehicle Make/year:	Not reported
Vehicle License Number:	Not reported
Vehicle State:	Not reported
Vehicle Id Number:	Not reported
CA DOT PUC/ICC Number:	Not reported
Company Name:	Not reported
Reporting Officer Name/ID:	Not reported
Report Date:	Not reported
Facility Telephone:	Not reported
Waterway Involved:	No
Waterway:	Not reported
Spill Site:	Industrial Plant
Cleanup By:	Unknown

(Continued) **S110419483**

Containment:	Not reported
What Happened:	Not reported
Type:	Not reported
Measure:	Lbs.
Other:	Not reported
Date/Time:	0030
Year:	2008
Agency:	Americold Logistics
Incident Date:	5/14/2008
Admin Agency:	Vernon Fire Department
Amount:	Not reported
Contained:	Unknown
Site Type:	Not reported
E Date:	Not reported
Substance:	Anhydrous Ammonia
Quantity Released:	Unk
Unknown:	Not reported
Substance #2:	Not reported
Substance #3:	Not reported
Evacuations:	0
Number of Injuries:	1
Number of Fatalities:	0
#1 Pipeline:	Not reported
#2 Pipeline:	Not reported
#3 Pipeline:	Not reported
#1 Vessel >= 300 Tons:	Not reported
#2 Vessel >= 300 Tons:	Not reported
#3 Vessel >= 300 Tons:	Not reported
Evacs:	Not reported
Injuries:	Not reported
Fatals:	Not reported
Comments:	Not reported
Description:	RP received report of a maintenance person was "sprayed" with product. The Hazmat team is on site to secure release. Unknown injury to the maintenance person who was sent to the hospital, and possibly 15 people evacuated from the immediate site.

C49 **CLOUGHERTY PACKING, LLC** **RMP** **1014932292**
3163 E. VERNON AVE. **N/A**
< 1/8 **VERNON, CA 90058**
1 ft.

Site 2 of 26 in cluster C

Relative: RMP:
Lower

Facility ID:	1000008850
Name:	CLOUGHERTY PACKING, LLC
Address:	3163 E. VERNON AVE.
Address 2:	Not reported
City,State,Zip:	VERNON, CA 90058
LEPC city:	California Region 1 LEPC
Facility decimal latitude:	34.009167
Facility decimal longitude:	-118.216694
Is facility in county box:	T
LatLong method:	I2
LatLong description:	PC
Home page web address:	www.farmerjohn.com

Actual:
203 ft.

CLOUGHERTY PACKING, LLC (Continued) **1014932292**

Facility telephone:	3235834621
Facility email:	abyk@farmerjohn.com
Facility DUNS #:	58149378
Parents name:	Hormel Foods Corporation
Partners name:	Not reported
Parents DUNS #:	Not reported
Partners DUNS #:	Not reported
Operators name:	Clougherty Packing, LLC
Operators telephone:	3235834621
Operators address:	3049 E. Vernon Ave.
Operators City,St,Zip:	Vernon, CA 90058
RMP implementation contact:	Alexander Byk
RMP contact title:	Utility Engineer
Emergency contact:	Larry M. Rehaume
Emergency contact title:	Manager of Plant Engineering
Emergency contact telephone:	3235834621
24 hour emergency telephone:	3233128401
Emergency contact ext/pin #:	385
Number of full time employees:	144
EPA ID:	CAL000302985
Facility ID provided by CEPPO:	100000133125
Is facility covered by OSHA PSM:	T
Is facility covered by EPCRA 302:	T
Is fac. covered by CAA Title V 112(2):	F
Clean air op. permit/State ID:	Not reported
Last safety insp. dat:	2008-05-14 00:00:00
Inspected by:	State occupational safety agency
Is it OSHA approved with star/merit ranking:	False
Will RMP involve predictive filing:	False
Submission type:	Resubmission
RMP description:	Not reported
Facility has no accident hist. recs:	False
Foreign owner’s address:	Not reported
Foreign owner’s zip:	Not reported
Foreign owner’s country:	Not reported
Claim # of employees as CBI:	False
Date RMP accepted by EPA:	2011-07-29 00:00:00
Date of error Report:	Not reported
Date RMP received:	2009-06-22 00:00:00
Does RMP contain graphics files:	False
Does RMP contain attachments:	False
Was certification letter received:	True
RMP submission method:	RMP*eSubmit
Does RMP contain CBI substantiation:	False
Does RMP contain electronic waiver:	False
Date RMP postmarked:	2009-06-22 00:00:00
Is RMP complete:	True
Date of de-registration:	2023-03-22 00:00:00
Date de-registration is effective:	2023-03-06 00:00:00
Aniversary date:	2014-06-22 00:00:00
Does RMP contain CBI data:	False
Does RMP contain unsanitized CBI version:	False
RMP version #:	1.0
FRS latitude:	34.007246000000002
FRS longitude:	-118.21929
FRS Description:	PLANT ENTRANCE (GENERAL)
FRS Method:	INTERPOLATION - DIGITAL MAP SRCE (TIGER)

CLOUGHERTY PACKING, LLC (Continued) **1014932292**

Accident History:

Accident History ID:	1000006716
facid:	1000008850
Accident Date:	2008-05-13 00:00:00
Accident Time:	23:3
NAICS code:	49312
Accident release duration:	00213
Release Event:	Gas
Release Source:	Pump
Wind speed:	2
Wind speed units:	a
Wind direction:	N
Temperature:	61
Stability class:	E
Precipitation was present:	False
Weather was unknown:	False
Num. of on-site workers killed:	0
Num. of responders killed:	0
Num. of public deaths:	0
Num. of on-site workers injured:	1
Num. of responders injured:	0
Num. of public injured:	0
Property damage in dollars:	0
Num. of on-site deaths:	0
Num. of hospitalizations:	0
Num. of other medical treatments:	0
Num. of evacuated:	0
Num. of sheltered in place:	0
Off-site property damage in dollars:	0
Environmental damage:	Not reported
Initiating event:	b
Contributing factor:	Human error
Were offsite responders notified:	Notified and Responded
Changes Made:	Revised training, Revised operating procedure, Revised ER plan
Record contains CBI data:	False

Accident Chemicals:

Chemical released:	Ammonia (anhydrous)
Quantity of chemical released in pounds:	56
Percent weight of chemical released:	100

Emergency Responses:

ER plan most recent review date:	2008-08-12 00:00:00
ER plan most recent employee training date:	2008-08-12 00:00:00
Local agency coordinating ER plan:	City Of Vernon
Telephone of the coordinating local agency:	3235838811
Federal regulation:	True
OSHA 1910 120:	True
SPCC:	False
RCRA:	False
OPA 90:	False
EPCRA:	True
Other Regulations:	Cupa & Cal ARP

Processes:

CLOUGHERTY PACKING, LLC (Continued) **1014932292**

Process ID:	1000010315
Optional facility description:	Anhydrous Ammonia
Program level:	3
Record contains CBI data:	False

Process NAICS:

NAICS code description:	Refrigerated Warehousing and Storage Facilities

Prevention Program 3:

Safety review date:	2008-08-08 00:00:00
Most recent PHA date:	2008-10-31 00:00:00
Process Hazard Analysis:	What if checklist
Expected PHA changes completion date:	2008-11-26 00:00:00
Major Hazard:	Toxic Release, Fire, Explosion, Overpressurization, Corrosion, Overfilling, Equipment failure, Cooling loss, Earthquake, Floods, Tornado, Hurricanes
Process Control:	Vents, Relief valves, Check valves, Scrubbers, Manual shutoffs, Automatic shutoffs, Interlocks, Alarms, Emergency power, Purge system
Mitigation Systems:	Fire walls, Enclosure
Monitoring/Detection:	Process area detector
Changes since the last process hazard analysis:	No changes since last PHA
Most recent review of op. procedures:	2008-08-28 00:00:00
Most recent training progs review/update:	2008-08-12 00:00:00
Training:	Classroom, RETA refrigeration Courses & Schools
Competency testing:	Written test, Demonstration, Observation
Most recent maintenance review date:	2008-08-20 00:00:00
Most recent equipment inspection date:	2008-08-20 00:00:00
Equipment tested:	Compressors
Most recent changes by mgmt:	Not reported
Date of most recent review/update:	2007-01-11 00:00:00
Date of pre-start review:	2003-11-06 00:00:00
Most recent compliance audit date:	2007-01-11 00:00:00
Expected date of audit completion:	2007-12-07 00:00:00
Most recent incident investigation:	2008-05-14 00:00:00
Expected date of investigation changes:	2008-08-28 00:00:00
Date of participation plan review:	2009-05-19 00:00:00
Date of hot work permit review:	2008-08-12 00:00:00
Date of contractor safety review:	2009-05-19 00:00:00
Date of contractor safety eval. review:	2009-05-19 00:00:00
Record has CBI data:	False

Process Chemicals:

Chemical name:	Ammonia (anhydrous)
Process Chemicals qty in lbs:	23000

C50 **CLOUGHERTY PACKAGING CO LLC** **RCRA NonGen / NLR 1024830794**
3163 E VERNON AVE **E MANIFEST CAL000366286**
< 1/8 **VERNON, CA 90058**
1 ft.

Site 3 of 26 in cluster C

Relative: Lower
Actual: 203 ft.

RCRA Listings:

Date Form Received by Agency:	20110801
Handler Name:	Clougherty Packaging Co Llc
Handler Address:	3163 E Vernon Ave

CLOUGHERTY PACKAGING CO LLC (Continued) **1024830794**

Handler City,State,Zip:	VERNON, CA 90058-1807
EPA ID:	CAL000366286
Contact Name:	ENVIRONMENTAL ENGINEER
Contact Address:	3049 E VERNON AVE
Contact City,State,Zip:	VERNON, CA 90058
Contact Telephone:	323-583-4621
Contact Fax:	323-584-1680
Contact Email:	HJGARCIA@FARMERJOHN.COM
Contact Title:	Not reported
EPA Region:	09
Land Type:	Not reported
Federal Waste Generator Description:	Not a generator, verified
Non-Notifier:	Not reported
Biennial Report Cycle:	Not reported
Accessibility:	Not reported
Active Site Indicator:	Handler Activities
State District Owner:	Not reported
State District:	Not reported
Mailing Address:	3049 E VERNON AVE
Mailing City,State,Zip:	VERNON, CA 90058-0000
Owner Name:	Smithfield Foods, Inc.
Owner Type:	Other
Operator Name:	Environmental Engineer
Operator Type:	Other
Short-Term Generator Activity:	No
Importer Activity:	No
Mixed Waste Generator:	No
Transporter Activity:	No
Transfer Facility Activity:	No
Recycler Activity with Storage:	No
Small Quantity On-Site Burner Exemption:	No
Smelting Melting and Refining Furnace Exemption:	No
Underground Injection Control:	No
Off-Site Waste Receipt:	No
Universal Waste Indicator:	Yes
Universal Waste Destination Facility:	Yes
Federal Universal Waste:	No
Active Site State-Reg Handler:	---
Federal Facility Indicator:	Not reported
Hazardous Secondary Material Indicator:	N
Sub-Part K Indicator:	Not reported
2018 GPRA Permit Baseline:	Not on the Baseline
2018 GPRA Renewals Baseline:	Not on the Baseline
202 GPRA Corrective Action Baseline:	No
Subject to Corrective Action Universe:	No
Non-TSDFs Where RCRA CA has Been Imposed Universe:	No
Corrective Action Priority Ranking:	No NCAPS ranking
Environmental Control Indicator:	No
Institutional Control Indicator:	No
Human Exposure Controls Indicator:	N/A
Groundwater Controls Indicator:	N/A
Significant Non-Complier Universe:	No
Unaddressed Significant Non-Complier Universe:	No
Addressed Significant Non-Complier Universe:	No
Significant Non-Complier With a Compliance Schedule Universe:	No
Financial Assurance Required:	Not reported
Handler Date of Last Change:	20180906

CLOUGHERTY PACKAGING CO LLC (Continued) **1024830794**

Recognized Trader-Importer:	No
Recognized Trader-Exporter:	No
Importer of Spent Lead Acid Batteries:	No
Exporter of Spent Lead Acid Batteries:	No
Recycler Activity Without Storage:	No
Manifest Broker:	No
Sub-Part P Indicator:	No

Handler - Owner Operator:

Owner/Operator Indicator:	Operator
Owner/Operator Name: ENVIRONMENTAL ENGINEER	
Legal Status:	Other
Date Became Current:	Not reported
Date Ended Current:	Not reported
Owner/Operator Address:	3049 E VERNON AVE
Owner/Operator City,State,Zip:	VERNON, CA 90058
Owner/Operator Telephone:	323-583-4621
Owner/Operator Telephone Ext:	Not reported
Owner/Operator Fax:	Not reported
Owner/Operator Email:	Not reported

Owner/Operator Indicator:	Owner
Owner/Operator Name: SMITHFIELD FOODS, INC.	
Legal Status:	Other
Date Became Current:	Not reported
Date Ended Current:	Not reported
Owner/Operator Address:	200 COMMERCE STREET
Owner/Operator City,State,Zip:	SMITHFIELD, VA 23430-0000
Owner/Operator Telephone:	757-365-3000
Owner/Operator Telephone Ext:	Not reported
Owner/Operator Fax:	Not reported
Owner/Operator Email:	Not reported

Historic Generators:

Receive Date:	20110801
Handler Name: CLOUGHERTY PACKAGING CO LLC	
Federal Waste Generator Description:	Not a generator, verified
State District Owner:	Not reported
Large Quantity Handler of Universal Waste:	No
Recognized Trader Importer:	No
Recognized Trader Exporter:	No
Spent Lead Acid Battery Importer:	No
Spent Lead Acid Battery Exporter:	No
Current Record:	Yes
Non Storage Recycler Activity:	Not reported
Electronic Manifest Broker:	Not reported

List of NAICS Codes and Descriptions:

NAICS Code:	49312
NAICS Description:	REFRIGERATED WAREHOUSING AND STORAGE

Facility Has Received Notices of Violations:

Violations:	No Violations Found

CLOUGHERTY PACKAGING CO LLC (Continued) **1024830794**

Evaluation Action Summary:
Evaluations: No Evaluations Found

E MANIFEST:

Manifest Tracking Number:	007597880SKS
Last Updated Date:	20210629
Shipped Date:	20210423
Received Date:	20210510
Manifest Status:	Signed
Submission Type:	DataImage5Copy
Origin Type:	Service
Generator EPA ID:	CAL000366286
Generator Name:	Clougherty Packing-Dc
Generator Location Street Number:	Not reported
Generator Location Street 1:	3163 E VERNON AVE
Generator Location Street 2:	Not reported
Generator Location City:	VERNON
Generator Location State:	CA
Generator Location Zip:	90058
Generator Mail Street Number:	Not reported
Generator Mail Street 1:	3163 E Vernon Ave
Generator Mail Street 2:	Not reported
Generator Mail City:	Vernon
Generator Mail Zip:	90058
Generator Mail State:	CA
Generator Contact Company Name:	Clougherty Packing-DC
Designated Facility EPA ID:	CAD044429835
Designated Facility Name:	Clean Harbors Wilmington Llc
Designated Facility Mail Street Number:	Not reported
Designated Facility Mail Street 1:	Not reported
Designated Facility Mail Street 2:	1737 East Denni Street
Designated Facility Mail City:	Wilmington
Designated Facility Mail Zip:	90744
Designated Facility Mail State:	CA
Designated Facility Location Street Number:	Not reported
Designated Facility Location Street 1:	1737 East Denni Street
Designated Facility Location Street 2:	Not reported
Designated Facility Location City:	Wilmington
Designated Facility Location Zip:	90744
Designated Facility Location State:	CA
Designated Facility Contact Company Name:	Not reported
Manifest Residue Indicator:	N
Rejection Indicator:	N

Manifest Tracking Number:	007599272SKS
Last Updated Date:	20210920
Shipped Date:	20210722
Received Date:	20210830
Manifest Status:	Signed
Submission Type:	DataImage5Copy
Origin Type:	Service
Generator EPA ID:	CAL000366286
Generator Name:	Clougherty Packing-Dc
Generator Location Street Number:	Not reported
Generator Location Street 1:	3163 E VERNON AVE

CLOUGHERTY PACKAGING CO LLC (Continued) **1024830794**

Generator Location Street 2:	Not reported
Generator Location City:	VERNON
Generator Location State:	CA
Generator Location Zip:	90058
Generator Mail Street Number:	Not reported
Generator Mail Street 1:	3163 E Vernon Ave
Generator Mail Street 2:	Not reported
Generator Mail City:	Vernon
Generator Mail Zip:	90058
Generator Mail State:	CA
Generator Contact Company Name:	Clougherty Packing-DC
Designated Facility EPA ID:	CAD044429835
Designated Facility Name:	Clean Harbors Wilmington Llc
Designated Facility Mail Street Number:	Not reported
Designated Facility Mail Street 1:	Not reported
Designated Facility Mail Street 2:	1737 East Denni Street
Designated Facility Mail City:	Wilmington
Designated Facility Mail Zip:	90744
Designated Facility Mail State:	CA
Designated Facility Location Street Number:	Not reported
Designated Facility Location Street 1:	1737 East Denni Street
Designated Facility Location Street 2:	Not reported
Designated Facility Location City:	Wilmington
Designated Facility Location Zip:	90744
Designated Facility Location State:	CA
Designated Facility Contact Company Name:	Not reported
Manifest Residue Indicator:	N
Rejection Indicator:	N

Manifest Tracking Number:	007467707SKS
Last Updated Date:	20200720
Shipped Date:	20200617
Received Date:	20200626
Manifest Status:	Signed
Submission Type:	DataImage5Copy
Origin Type:	Service
Generator EPA ID:	CAL000366286
Generator Name:	Clougherty Packing 2
Generator Location Street Number:	Not reported
Generator Location Street 1:	3163 E VERNON AVE
Generator Location Street 2:	Not reported
Generator Location City:	VERNON
Generator Location State:	CA
Generator Location Zip:	90058
Generator Mail Street Number:	Not reported
Generator Mail Street 1:	3163 E Vernon Ave
Generator Mail Street 2:	Not reported
Generator Mail City:	Vernon
Generator Mail Zip:	90058
Generator Mail State:	CA
Generator Contact Company Name:	Clougherty Packing 2
Designated Facility EPA ID:	AZR000003681
Designated Facility Name:	Thermo Fluids, Inc.
Designated Facility Mail Street Number:	Not reported
Designated Facility Mail Street 1:	Not reported
Designated Facility Mail Street 2:	4301 West Jefferson Street
Designated Facility Mail City:	Phoenix

CLOUGHERTY PACKAGING CO LLC (Continued) **1024830794**

Designated Facility Mail Zip:	85043
Designated Facility Mail State:	AZ
Designated Facility Location Street Number:	Not reported
Designated Facility Location Street 1:	4301 West Jefferson Street
Designated Facility Location Street 2:	Not reported
Designated Facility Location City:	Phoenix
Designated Facility Location Zip:	85043
Designated Facility Location State:	AZ
Designated Facility Contact Company Name:	Not reported
Manifest Residue Indicator:	N
Rejection Indicator:	N

Manifest Tracking Number:	007467915SKS
Last Updated Date:	20200722
Shipped Date:	20200617
Received Date:	20200701
Manifest Status:	Signed
Submission Type:	DataImage5Copy
Origin Type:	Service
Generator EPA ID:	CAL000366286
Generator Name:	Clougherty Packing 2
Generator Location Street Number:	Not reported
Generator Location Street 1:	3163 E VERNON AVE
Generator Location Street 2:	Not reported
Generator Location City:	VERNON
Generator Location State:	CA
Generator Location Zip:	90058
Generator Mail Street Number:	Not reported
Generator Mail Street 1:	3163 E Vernon Ave
Generator Mail Street 2:	Not reported
Generator Mail City:	Vernon
Generator Mail Zip:	90058
Generator Mail State:	CA
Generator Contact Company Name:	Clougherty Packing 2
Designated Facility EPA ID:	NED981723513
Designated Facility Name:	Clean Harbors Environmental Services, Inc.
Designated Facility Mail Street Number:	Not reported
Designated Facility Mail Street 1:	Not reported
Designated Facility Mail Street 2:	2247 South Highway 71
Designated Facility Mail City:	Kimball
Designated Facility Mail Zip:	69145
Designated Facility Mail State:	NE
Designated Facility Location Street Number:	Not reported
Designated Facility Location Street 1:	2247 South Highway 71
Designated Facility Location Street 2:	Not reported
Designated Facility Location City:	Kimball
Designated Facility Location Zip:	69145
Designated Facility Location State:	NE
Designated Facility Contact Company Name:	Not reported
Manifest Residue Indicator:	N
Rejection Indicator:	N

Manifest Tracking Number:	007467916SKS
Last Updated Date:	20200724
Shipped Date:	20200617
Received Date:	20200625
Manifest Status:	Signed

CLOUGHERTY PACKAGING CO LLC (Continued) **1024830794**

Submission Type:	DataImage5Copy
Origin Type:	Service
Generator EPA ID:	CAL000366286
Generator Name:	Clougherty Packing 2
Generator Location Street Number:	Not reported
Generator Location Street 1:	3163 E VERNON AVE
Generator Location Street 2:	Not reported
Generator Location City:	VERNON
Generator Location State:	CA
Generator Location Zip:	90058
Generator Mail Street Number:	Not reported
Generator Mail Street 1:	3163 E Vernon Ave
Generator Mail Street 2:	Not reported
Generator Mail City:	Vernon
Generator Mail Zip:	90058
Generator Mail State:	CA
Generator Contact Company Name:	Clougherty Packing 2
Designated Facility EPA ID:	UTD991301748
Designated Facility Name:	Clean Harbors Grassy Mountain Llc
Designated Facility Mail Street Number:	Not reported
Designated Facility Mail Street 1:	Not reported
Designated Facility Mail Street 2:	PO Box 22750
Designated Facility Mail City:	Salt Lake City
Designated Facility Mail Zip:	84122
Designated Facility Mail State:	UT
Designated Facility Location Street Number:	Not reported
Designated Facility Location Street 1:	3 Miles East 7 Miles North of Knolls
Designated Facility Location Street 2:	Exit 41 off I-80
Designated Facility Location City:	Grantsville
Designated Facility Location Zip:	84029
Designated Facility Location State:	UT
Designated Facility Contact Company Name:	Not reported
Manifest Residue Indicator:	N
Rejection Indicator:	N

Manifest Tracking Number:	008012799SKS
Last Updated Date:	20211026
Shipped Date:	20210920
Received Date:	20211006
Manifest Status:	Signed
Submission Type:	DataImage5Copy
Origin Type:	Service
Generator EPA ID:	CAL000366286
Generator Name:	Clougherty Packing-Dc
Generator Location Street Number:	Not reported
Generator Location Street 1:	3163 E VERNON AVE
Generator Location Street 2:	Not reported
Generator Location City:	VERNON
Generator Location State:	CA
Generator Location Zip:	90058
Generator Mail Street Number:	Not reported
Generator Mail Street 1:	3163 E Vernon Ave
Generator Mail Street 2:	Not reported
Generator Mail City:	Vernon
Generator Mail Zip:	90058
Generator Mail State:	CA
Generator Contact Company Name:	Clougherty Packing-DC

CLOUGHERTY PACKAGING CO LLC (Continued) **1024830794**

Designated Facility EPA ID:	CAD044429835
Designated Facility Name:	Clean Harbors Wilmington Llc
Designated Facility Mail Street Number:	Not reported
Designated Facility Mail Street 1:	Not reported
Designated Facility Mail Street 2:	1737 East Denni Street
Designated Facility Mail City:	Wilmington
Designated Facility Mail Zip:	90744
Designated Facility Mail State:	CA
Designated Facility Location Street Number:	Not reported
Designated Facility Location Street 1:	1737 East Denni Street
Designated Facility Location Street 2:	Not reported
Designated Facility Location City:	Wilmington
Designated Facility Location Zip:	90744
Designated Facility Location State:	CA
Designated Facility Contact Company Name:	Not reported
Manifest Residue Indicator:	N
Rejection Indicator:	N

Manifest Tracking Number:	021759762JJK
Last Updated Date:	20200504
Shipped Date:	20200325
Received Date:	20200404
Manifest Status:	Signed
Submission Type:	DataImage5Copy
Origin Type:	Service
Generator EPA ID:	CAL000243554
Generator Name:	Clougherty Packaging Co Llc
Generator Location Street Number:	Not reported
Generator Location Street 1:	3163 E VERNON AVENUE
Generator Location Street 2:	Not reported
Generator Location City:	VERNON
Generator Location State:	CA
Generator Location Zip:	90058
Generator Mail Street Number:	Not reported
Generator Mail Street 1:	3163 e vernon avenue
Generator Mail Street 2:	Not reported
Generator Mail City:	vernon
Generator Mail Zip:	90058
Generator Mail State:	CA
Generator Contact Company Name:	Not reported
Designated Facility EPA ID:	AZR000506980
Designated Facility Name:	South Yuma County Landfill
Designated Facility Mail Street Number:	Not reported
Designated Facility Mail Street 1:	Not reported
Designated Facility Mail Street 2:	PO BOX 5437
Designated Facility Mail City:	YUMA
Designated Facility Mail Zip:	85366-2472
Designated Facility Mail State:	AZ
Designated Facility Location Street Number:	Not reported
Designated Facility Location Street 1:	19536 S AVENUE 1 E
Designated Facility Location Street 2:	Not reported
Designated Facility Location City:	YUMA
Designated Facility Location Zip:	85365
Designated Facility Location State:	AZ
Designated Facility Contact Company Name:	Not reported
Manifest Residue Indicator:	N
Rejection Indicator:	N

CLOUGHERTY PACKAGING CO LLC (Continued) **1024830794**

Manifest Tracking Number:	008317311SKS
Last Updated Date:	20220801
Shipped Date:	20220624
Received Date:	20220712
Manifest Status:	Signed
Submission Type:	DataImage5Copy
Origin Type:	Service
Generator EPA ID:	CAL000366286
Generator Name:	Clougherty Packing-Dc
Generator Location Street Number:	Not reported
Generator Location Street 1:	3163 E VERNON AVE
Generator Location Street 2:	Not reported
Generator Location City:	VERNON
Generator Location State:	CA
Generator Location Zip:	90058
Generator Mail Street Number:	Not reported
Generator Mail Street 1:	3163 E Vernon Ave
Generator Mail Street 2:	Not reported
Generator Mail City:	Vernon
Generator Mail Zip:	90058
Generator Mail State:	CA
Generator Contact Company Name:	Clougherty Packing-DC
Designated Facility EPA ID:	CAD044429835
Designated Facility Name:	Clean Harbors Wilmington Llc
Designated Facility Mail Street Number:	Not reported
Designated Facility Mail Street 1:	Not reported
Designated Facility Mail Street 2:	1737 East Denni Street
Designated Facility Mail City:	Wilmington
Designated Facility Mail Zip:	90744
Designated Facility Mail State:	CA
Designated Facility Location Street Number:	Not reported
Designated Facility Location Street 1:	1737 East Denni Street
Designated Facility Location Street 2:	Not reported
Designated Facility Location City:	Wilmington
Designated Facility Location Zip:	90744
Designated Facility Location State:	CA
Designated Facility Contact Company Name:	Not reported
Manifest Residue Indicator:	N
Rejection Indicator:	N

Manifest Tracking Number:	008339082SKS
Last Updated Date:	20220627
Shipped Date:	20220516
Received Date:	20220603
Manifest Status:	Signed
Submission Type:	DataImage5Copy
Origin Type:	Service
Generator EPA ID:	CAL000366286
Generator Name:	Clougherty Packing-Dc
Generator Location Street Number:	Not reported
Generator Location Street 1:	3163 E VERNON AVE
Generator Location Street 2:	Not reported
Generator Location City:	VERNON
Generator Location State:	CA
Generator Location Zip:	90058
Generator Mail Street Number:	Not reported
Generator Mail Street 1:	3163 E Vernon Ave

CLOUGHERTY PACKAGING CO LLC (Continued) **1024830794**

Generator Mail Street 2:	Not reported
Generator Mail City:	Vernon
Generator Mail Zip:	90058
Generator Mail State:	CA
Generator Contact Company Name:	Clougherty Packing-DC
Designated Facility EPA ID:	CAD044429835
Designated Facility Name:	Clean Harbors Wilmington Llc
Designated Facility Mail Street Number:	Not reported
Designated Facility Mail Street 1:	Not reported
Designated Facility Mail Street 2:	1737 East Denni Street
Designated Facility Mail City:	Wilmington
Designated Facility Mail Zip:	90744
Designated Facility Mail State:	CA
Designated Facility Location Street Number:	Not reported
Designated Facility Location Street 1:	1737 East Denni Street
Designated Facility Location Street 2:	Not reported
Designated Facility Location City:	Wilmington
Designated Facility Location Zip:	90744
Designated Facility Location State:	CA
Designated Facility Contact Company Name:	Not reported
Manifest Residue Indicator:	N
Rejection Indicator:	N

Manifest Tracking Number:	008487366SKS
Last Updated Date:	20230217
Shipped Date:	20230112
Received Date:	20230126
Manifest Status:	Signed
Submission Type:	DataImage5Copy
Origin Type:	Service
Generator EPA ID:	CAL000366286
Generator Name:	Clougherty Packing-Dc
Generator Location Street Number:	Not reported
Generator Location Street 1:	3163 E VERNON AVE
Generator Location Street 2:	Not reported
Generator Location City:	VERNON
Generator Location State:	CA
Generator Location Zip:	90058
Generator Mail Street Number:	Not reported
Generator Mail Street 1:	3163 E Vernon Ave
Generator Mail Street 2:	Not reported
Generator Mail City:	Vernon
Generator Mail Zip:	90058
Generator Mail State:	CA
Generator Contact Company Name:	Clougherty Packing-DC
Designated Facility EPA ID:	CAD044429835
Designated Facility Name:	Clean Harbors Wilmington Llc
Designated Facility Mail Street Number:	Not reported
Designated Facility Mail Street 1:	Not reported
Designated Facility Mail Street 2:	1737 East Denni Street
Designated Facility Mail City:	Wilmington
Designated Facility Mail Zip:	90744
Designated Facility Mail State:	CA
Designated Facility Location Street Number:	Not reported
Designated Facility Location Street 1:	1737 East Denni Street
Designated Facility Location Street 2:	Not reported
Designated Facility Location City:	Wilmington

CLOUGHERTY PACKAGING CO LLC (Continued) **1024830794**

Designated Facility Location Zip:	90744
Designated Facility Location State:	CA
Designated Facility Contact Company Name:	Not reported
Manifest Residue Indicator:	N
Rejection Indicator:	N
Manifest Tracking Number:	007572345SKS
Last Updated Date:	20201005
Shipped Date:	20200820
Received Date:	20200914
Manifest Status:	Signed
Submission Type:	DataImage5Copy
Origin Type:	Service
Generator EPA ID:	CAL000366286
Generator Name:	Clougherty Packing 2
Generator Location Street Number:	Not reported
Generator Location Street 1:	3163 E VERNON AVE
Generator Location Street 2:	Not reported
Generator Location City:	VERNON
Generator Location State:	CA
Generator Location Zip:	90058
Generator Mail Street Number:	Not reported
Generator Mail Street 1:	3163 E Vernon Ave
Generator Mail Street 2:	Not reported
Generator Mail City:	Vernon
Generator Mail Zip:	90058
Generator Mail State:	CA
Generator Contact Company Name:	Clougherty Packing 2
Designated Facility EPA ID:	NED981723513
Designated Facility Name:	Clean Harbors Environmental Services, Inc.
Designated Facility Mail Street Number:	Not reported
Designated Facility Mail Street 1:	Not reported
Designated Facility Mail Street 2:	2247 South Highway 71
Designated Facility Mail City:	Kimball
Designated Facility Mail Zip:	69145
Designated Facility Mail State:	NE
Designated Facility Location Street Number:	Not reported
Designated Facility Location Street 1:	2247 South Highway 71
Designated Facility Location Street 2:	Not reported
Designated Facility Location City:	Kimball
Designated Facility Location Zip:	69145
Designated Facility Location State:	NE
Designated Facility Contact Company Name:	Not reported
Manifest Residue Indicator:	N
Rejection Indicator:	N

State Waste:

Manifest Tracking Number:	007827738SKS
Waste Line Number:	1
State Waste Code Owner:	CA
State Waste Code:	223
State Waste:	Unspecified oil-containing waste

Transporter:

Manifest Tracking Number:	007827738SKS
Transporter Line Number:	1

CLOUGHERTY PACKAGING CO LLC (Continued) **1024830794**

Transporter EPA ID: TXR000081205
Transporter Name: Safety-Kleen Systems, Inc.

Manifest Tracking Number: 007827738SKS
Transporter Line Number: 2
Transporter EPA ID: MAD039322250
Transporter Name: Clean Harbors Environmental Services, Inc.

Manifest Tracking Number: 007827738SKS
Transporter Line Number: 3
Transporter EPA ID: CAR000187922
Transporter Name: Rust And Sons Trucking Inc

Waste Line:
Manifest Tracking Number: 007827738SKS
Waste Line Number: 1
U.S. DOT Hazardous Indicator: N
U.S. DOT ID Number: Not reported
U.S. DOT Description: Not reported
Non-Hazardous Waste Description: NONE, NONE, NON-RCRA HAZARDOUS WASTE, LIQUIDS,), N/ (OIL AND AMMONIA), N/A, NONE
Number of Containers: 1
Container Type Code: DM
Container Type Description: Metal drums, barrels, kegs
Waste Quantity: 200
Quantity Unit of Measure Code: P
Quantity Unit of Measure Description: Pounds
Waste Quantity, in Tons: 0.1
Acute Waste Quantity, in Tons: 0
Non-Acute Waste Quantity, in Tons: 0.1
Waste Quantity, in Kilograms: 90.703
Acute Waste Quantity, in Kilograms: 0
Non-Acute Waste Quantity, in Kilorgrams: 90.703
Management Method Code: H040
Management Method Description: INCINERATION
Waste Residue Indicator: N
Quantity Discrepancy Indicator: N
Waste Type Discrepancy Indicator: N
Waste Density: Not reported
Waste Density Unit of Measure Code: Not reported
Waste Density Unit of Measure Description: Not reported
Form Code: Not reported
Form Code Description: Not reported
Source Code: Not reported
Source Code Description: Not reported
Waste Minimization Code: Not reported
Waste Minimization Code Description: Not reported
Consent Number: Not reported
EPA Waste Indicator: N

Click this hyperlink while viewing on your computer to access
5 additional US EManifest: record(s) in the EDR Site Report.

C51 **GIC VERNON, LLC** **RMP** **1028909648**
3163 E. VERNON AVE. **N/A**
< 1/8 **LOS ANGELES, CA 90058**
1 ft.

Site 4 of 26 in cluster C

Relative: RMP:
Lower

Actual: Facility ID:	1000106492
203 ft. Name:	GIC VERNON, LLC
Address:	3163 E. VERNON AVE.
Address 2:	Not reported
City,State,Zip:	LOS ANGELES, CA 90058
LEPC city:	California Region 1 LEPC
Facility decimal latitude:	34.022687
Facility decimal longitude:	-118.211204
Is facility in county box:	T
LatLong method:	I4
LatLong description:	CE
Home page web address:	www.goodman.com
Facility telephone:	Not reported
Facility email:	Not reported
Facility DUNS #:	Not reported
Parents name:	Not reported
Partners name:	Not reported
Parents DUNS #:	Not reported
Partners DUNS #:	Not reported
Operators name:	Goodman
Operators telephone:	9494070100
Operators address:	3333 Michelson Drive
Operators address2:	Suite 1050
Operators City,St,Zip:	Irvine, CA 92612
RMP implementation contact:	Jim Cottrell
RMP contact title:	VP Development
Emergency contact:	Bryant Mork
Emergency contact title:	Senior Property Manager
Emergency contact telephone:	9494070117
24 hour emergency telephone:	9495725717
Emergency contact ext/pin #:	Not reported
Number of full time employees:	0
EPA ID:	CAL000478989
Facility ID provided by CEPPO:	100000133125
Is facility covered by OSHA PSM:	T
Is facility covered by EPCRA 302:	T
Is fac. covered by CAA Title V 112(2):	T
Clean air op. permit/State ID:	187885
Last safety insp. dat:	Not reported
Inspected by:	Never had one
Is it OSHA approved with star/merit ranking:	False
Will RMP involve predictive filing:	False
Submission type:	Resubmission
RMP description:	Not reported
Facility has no accident hist. recs:	False
Foreign owner’s address:	Not reported
Foreign owner’s zip:	Not reported
Foreign owner’s country:	Not reported
Claim # of employees as CBI:	False
Date RMP accepted by EPA:	2023-08-08 00:00:00
Date of error Report:	Not reported
Date RMP received:	2023-08-08 00:00:00

GIC VERNON, LLC (Continued) **1028909648**

Does RMP contain graphics files:	False
Does RMP contain attachments:	False
Was certification letter received:	True
RMP submission method:	RMP*eSubmit
Does RMP contain CBI substantiation:	False
Does RMP contain electronic waiver:	False
Date RMP postmarked:	2023-08-08 00:00:00
Is RMP complete:	True
Date of de-registration:	2024-02-01 00:00:00
Date de-registration is effective:	2024-01-12 00:00:00
Aniversary date:	2028-08-08 00:00:00
Does RMP contain CBI data:	False
Does RMP contain unsanitized CBI version:	False
RMP version #:	1.0
FRS latitude:	34.007246000000002
FRS longitude:	-118.21929
FRS Description:	PLANT ENTRANCE (GENERAL)
FRS Method:	INTERPOLATION - DIGITAL MAP SRCE (TIGER)

Emergency Responses:

ER plan most recent review date:	Not reported
ER plan most recent employee training date:	Not reported
Local agency coordinating ER plan:	LA County Fire Department
Telephone of the coordinating local agency:	3235834821
Federal regulation:	True
OSHA 1910 120:	False
SPCC:	False
RCRA:	False
OPA 90:	False
EPCRA:	True
Other Regulations:	Not reported

Processes:

Process ID:	1000133001
Optional facility description:	Anhydrous Ammonia
Program level:	3
Record contains CBI data:	False

Process NAICS:

NAICS code description:	Refrigerated Warehousing and Storage Facilities

Prevention Program 3:

Safety review date:	2023-08-08 00:00:00
Most recent PHA date:	2023-06-22 00:00:00
Process Hazard Analysis:	Checklist, HAZOP
Expected PHA changes completion date:	2024-06-22 00:00:00
Major Hazard:	Toxic Release, Fire, Explosion, Overpressurization, Corrosion, Overfilling, Contamination, Equipment failure, Cooling loss, Earthquake
Process Control:	Relief valves, Check valves, Manual shutoffs, Automatic shutoffs, Interlocks, Alarms, Emergency power, Backup pump
Mitigation Systems:	Enclosure, Emergency control box and diffusion tank
Monitoring/Detection:	Process area detector
Changes since the last process hazard analysis:	Chemical increase
Most recent review of op. procedures:	2023-08-08 00:00:00
Most recent training progs review/update:	2023-08-08 00:00:00
Training:	Training provided by the refrigeration contractor

GIC VERNON, LLC (Continued) **1028909648**

Competency testing:	Demonstration, Observation
Most recent maintenance review date:	2023-08-08 00:00:00
Most recent equipment inspection date:	2023-08-08 00:00:00
Equipment tested:	Ammonia sensor calibration
Most recent changes by mgmt:	Not reported
Date of most recent review/update:	2023-08-08 00:00:00
Date of pre-start review:	Not reported
Most recent compliance audit date:	Not reported
Expected date of audit completion:	Not reported
Most recent incident investigation:	Not reported
Expected date of investigation changes:	Not reported
Date of participation plan review:	2023-08-08 00:00:00
Date of hot work permit review:	2023-08-08 00:00:00
Date of contractor safety review:	Not reported
Date of contractor safety eval. review:	2023-08-08 00:00:00
Record has CBI data:	False

Process Chemicals:

Chemical name:	Ammonia (anhydrous)
Process Chemicals qty in lbs:	23000

C52 **CLOUGHERTY PACKING, LLC** **CA AST** **A100418906**
3163 E VERNON AVE **N/A**
< 1/8 **VERNON, CA 90058**
1 ft.

Site 5 of 26 in cluster C

Relative: AST:
Lower

Actual: Name:	CLOUGHERTY PACKING, LLC
203 ft. Address:	3163 E VERNON AVE
City/Zip:	VERNON,90058
Certified Unified Program Agencies:	Not reported
Owner:	Hormel Foods Corporation
Total Gallons:	Not reported
CERSID:	10445350
Facility ID:	VERN
Business Name:	Clougherty Packing, LLC
Phone:	323-583-4621
Fax:	Not reported
Mailing Address:	3049 E Vernon Ave
Mailing Address City:	Vernon
Mailing Address State:	CA
Mailing Address Zip Code:	90058
Operator Name:	Clougherty Packing, LLC
Operator Phone:	323-583-4621
Owner Phone:	800-533-2000
Owner Mail Address:	1 Hormel Place
Owner State:	MN
Owner Zip Code:	55912
Owner Country:	United States
Property Owner Name:	Not reported
Property Owner Phone:	Not reported
Property Owner Mailing Address:	Not reported
Property Owner City:	Not reported
Property Owner Stat :	Not reported

CLOUGHERTY PACKING, LLC (Continued) **A100418906**

Property Owner Zip Code: Not reported
Property Owner Country: Not reported
EPAID: CAL000366286

C53 **GIC-VERNON LLC** **ECHO** **1029135955**
3163 EAST VERNON AVENUE **N/A**
< 1/8 **VERNON, CA 90058**
1 ft.

Site 6 of 26 in cluster C

Relative: ECHO:
Lower
Envid: 1029135955
Actual: Registry ID: 110063095617
203 ft.

DFR URL:
Name: GIC-VERNON LLC
Address: 3163 EAST VERNON AVENUE
City,State,Zip: VERNON, CA 90058

C54 **GIC VERNON LLC** **RCRA NonGen / NLR** **1027702351**
3163 E VERNON AVE **CAL000478989**
< 1/8 **VERNON, CA 90058**
1 ft.

Site 7 of 26 in cluster C

Relative: RCRA Listings:
Lower
Actual: Date Form Received by Agency: 20230629
203 ft. Handler Name: Gic Vernon Llc
Handler Address: 3163 E Vernon Ave
Handler City,State,Zip: VERNON, CA 90058
EPA ID: CAL000478989
Contact Name: MATTHEW MCGUIRE
Contact Address: 3333 MICHELSON DR STE 1050
Contact City,State,Zip: IRVINE, CA 92612
Contact Telephone: 949-407-0106
Contact Fax: Not reported
Contact Email: MATTHEW.MCGUIRE@GOODMAN.COM
Contact Title: Not reported
EPA Region: 09
Land Type: Not reported
Federal Waste Generator Description: Not a generator, verified
Non-Notifier: Not reported
Biennial Report Cycle: Not reported
Accessibility: Not reported
Active Site Indicator: Not reported
State District Owner: Not reported
State District: Not reported
Mailing Address: 3163 E VERNON AVE
Mailing City,State,Zip: VERNON, CA 90058
Owner Name: Gic Vernon Llc
Owner Type: Other
Operator Name: Matthew Mcguire
Operator Type: Other
Short-Term Generator Activity: No
Importer Activity: No
Mixed Waste Generator: No

GIC VERNON LLC (Continued) **1027702351**

Transporter Activity:	No
Transfer Facility Activity:	No
Recycler Activity with Storage:	No
Small Quantity On-Site Burner Exemption:	No
Smelting Melting and Refining Furnace Exemption:	No
Underground Injection Control:	No
Off-Site Waste Receipt:	No
Universal Waste Indicator:	No
Universal Waste Destination Facility:	No
Federal Universal Waste:	No
Active Site State-Reg Handler:	---
Federal Facility Indicator:	Not reported
Hazardous Secondary Material Indicator:	N
Sub-Part K Indicator:	Not reported
2018 GPRA Permit Baseline:	Not on the Baseline
2018 GPRA Renewals Baseline:	Not on the Baseline
202 GPRA Corrective Action Baseline:	No
Subject to Corrective Action Universe:	No
Non-TSDFs Where RCRA CA has Been Imposed Universe:	No
Corrective Action Priority Ranking:	No NCAPS ranking
Environmental Control Indicator:	No
Institutional Control Indicator:	No
Human Exposure Controls Indicator:	N/A
Groundwater Controls Indicator:	N/A
Significant Non-Complier Universe:	No
Unaddressed Significant Non-Complier Universe:	No
Addressed Significant Non-Complier Universe:	No
Significant Non-Complier With a Compliance Schedule Universe:	No
Financial Assurance Required:	Not reported
Handler Date of Last Change:	20230630
Recognized Trader-Importer:	No
Recognized Trader-Exporter:	No
Importer of Spent Lead Acid Batteries:	No
Exporter of Spent Lead Acid Batteries:	No
Recycler Activity Without Storage:	No
Manifest Broker:	No
Sub-Part P Indicator:	No

Handler - Owner Operator:

Owner/Operator Indicator:	Operator
Owner/Operator Name: MATTHEW MCGUIRE	
Legal Status:	Other
Date Became Current:	Not reported
Date Ended Current:	Not reported
Owner/Operator Address:	3333 MICHELSON DR STE 1050
Owner/Operator City,State,Zip:	IRVINE, CA 92612
Owner/Operator Telephone:	949-407-0106
Owner/Operator Telephone Ext:	Not reported
Owner/Operator Fax:	Not reported
Owner/Operator Email:	Not reported

Owner/Operator Indicator:	Owner
Owner/Operator Name: GIC VERNON LLC	
Legal Status:	Other
Date Became Current:	Not reported
Date Ended Current:	Not reported

GIC VERNON LLC (Continued) **1027702351**

Owner/Operator Address: 3333 MICHELSON DR STE 1050
Owner/Operator City,State,Zip: IRVINE, CA 92612
Owner/Operator Telephone: 949-407-0106
Owner/Operator Telephone Ext: Not reported
Owner/Operator Fax: Not reported
Owner/Operator Email: Not reported

Historic Generators:
Receive Date: 20230629
Handler Name: GIC VERNON LLC
Federal Waste Generator Description: Not a generator, verified
State District Owner: Not reported
Large Quantity Handler of Universal Waste: No
Recognized Trader Importer: No
Recognized Trader Exporter: No
Spent Lead Acid Battery Importer: No
Spent Lead Acid Battery Exporter: No
Current Record: Yes
Non Storage Recycler Activity: No
Electronic Manifest Broker: No

List of NAICS Codes and Descriptions:
NAICS Code: 493120
NAICS Description: REFRIGERATED WAREHOUSING AND STORAGE

Facility Has Received Notices of Violations:
Violations: No Violations Found

Evaluation Action Summary:
Evaluations: No Evaluations Found

C55 **BEEFCO SERVICES, INC.** **CA SWEEPS UST** **U001562035**
3163 E VERNON AVE **CA HIST UST** **N/A**
< 1/8 **VERNON, CA 90058** **CA HWTS**
1 ft.

Site 8 of 26 in cluster C

Relative: Lower
Actual: 203 ft.

SWEEPS UST:
Name: BEEFCO SERVICES, INC.
Address: 3163 E VERNON AVE
City: VERNON
Status: Not reported
Comp Number: 1650
Number: Not reported
Board Of Equalization: Not reported
Referral Date: Not reported
Action Date: Not reported
Created Date: Not reported
Owner Tank Id: Not reported
SWRCB Tank Id: 19-039-001650-001651
Tank Status: Not reported
Capacity: 6000
Active Date: Not reported
Tank Use: M.V. FUEL
STG: PRODUCT

BEEFCO SERVICES, INC. (Continued) **U001562035**

Content: DIESEL
Number Of Tanks: 4

Name: BEEFCO SERVICES, INC.
Address: 3163 E VERNON AVE
City: VERNON
Status: Not reported
Comp Number: 1650
Number: Not reported
Board Of Equalization: Not reported
Referral Date: Not reported
Action Date: Not reported
Created Date: Not reported
Owner Tank Id: Not reported
SWRCB Tank Id: 19-039-001650-001652
Tank Status: Not reported
Capacity: 6000
Active Date: Not reported
Tank Use: M.V. FUEL
STG: PRODUCT
Content: DIESEL
Number Of Tanks: Not reported

Name: BEEFCO SERVICES, INC.
Address: 3163 E VERNON AVE
City: VERNON
Status: Not reported
Comp Number: 1650
Number: Not reported
Board Of Equalization: Not reported
Referral Date: Not reported
Action Date: Not reported
Created Date: Not reported
Owner Tank Id: Not reported
SWRCB Tank Id: 19-039-001650-001653
Tank Status: Not reported
Capacity: 7500
Active Date: Not reported
Tank Use: M.V. FUEL
STG: PRODUCT
Content: LEADED
Number Of Tanks: Not reported

Name: BEEFCO SERVICES, INC.
Address: 3163 E VERNON AVE
City: VERNON
Status: Not reported
Comp Number: 1650
Number: Not reported
Board Of Equalization: Not reported
Referral Date: Not reported
Action Date: Not reported
Created Date: Not reported
Owner Tank Id: Not reported
SWRCB Tank Id: 19-039-001650-001654
Tank Status: Not reported
Capacity: 7500

BEEFCO SERVICES, INC. (Continued) **U001562035**

Active Date: Not reported
Tank Use: M.V. FUEL
STG: PRODUCT
Content: DIESEL
Number Of Tanks: Not reported

HIST UST:
Name: BEEFCO SERVICES INC
Address: 3163 E VERNON AVENUE
City,State,Zip: VERNON, CA 90058
File Number: 000272d3

URL:
Region: STATE
Facility ID: 00000005472
Facility Type: Other
Other Type: MEAT PACKER
Contact Name: DAVID L. DUKE
Telephone: 2135853547
Owner Name: CLOUGHERTY PACKING CO.
Owner Address: 3049 E. VERNON AVENUE
Owner City,St,Zip: VERNON, CA 90058
Total Tanks: 0004

Tank Num: 001
Container Num: BEF 1O1
Year Installed: 1970
Tank Capacity: 00006000
Tank Used for: PRODUCT
Type of Fuel: DIESEL
Container Construction Thickness: Not reported
Leak Detection: Stock Inventor

Tank Num: 002
Container Num: BEF 1O2
Year Installed: 1970
Tank Capacity: 00006000
Tank Used for: PRODUCT
Type of Fuel: DIESEL
Container Construction Thickness: Not reported
Leak Detection: Stock Inventor

Tank Num: 003
Container Num: BEF 1O3
Year Installed: 1970
Tank Capacity: 00007500
Tank Used for: PRODUCT
Type of Fuel: REGULAR
Container Construction Thickness: Not reported
Leak Detection: Stock Inventor

Tank Num: 004
Container Num: BEF 1O4
Year Installed: 1975
Tank Capacity: 00007500
Tank Used for: PRODUCT
Type of Fuel: DIESEL

BEEFCO SERVICES, INC. (Continued) **U001562035**

Container Construction Thickness: Not reported
Leak Detection: Stock Inventor

Click here for Geo Tracker PDF:

HWTS:

Name:	GIC VERNON LLC
Address:	3163 E VERNON AVE
Address 2:	Not reported
City,State,Zip:	VERNON, CA 90058
EPA ID:	CAL000478989
Inactive Date:	Not reported
Create Date:	06/29/2023
Last Act Date:	Not reported
Mailing Name:	Not reported
Mailing Address:	3163 E VERNON AVE
Mailing Address 2:	Not reported
Mailing City,State,Zip:	VERNON, CA 90058
Owner Name:	GIC VERNON LLC
Owner Address:	3333 MICHELSON DR STE 1050
Owner Address 2:	Not reported
Owner City,State,Zip:	IRVINE, CA 92612
Owner Phone:	Not reported
Owner Fax:	Not reported
Contact Name:	MATTHEW MCGUIRE
Contact Address:	3333 MICHELSON DR STE 1050
Contact Address 2:	Not reported
City,State,Zip:	IRVINE, CA 92612
Contact Phone:	Not reported
Contact Fax:	Not reported
Facility Status:	Active
Facility Type:	Permanent
Category:	State
Latitude:	34.005526940000003
Longitude:	-118.21668902

Name:	GIC-VERNON LLC
Address:	3163 E VERNON AVE
Address 2:	Not reported
City,State,Zip:	VERNON, CA 90058
EPA ID:	CAC003241863
Inactive Date:	10/12/2023
Create Date:	07/13/2023
Last Act Date:	Not reported
Mailing Name:	Not reported
Mailing Address:	3333 MICHELSON DRIVE
Mailing Address 2:	SUITE 1050
Mailing City,State,Zip:	IRINE, CA 92612
Owner Name:	GIC-VERNON LLC-DAVID SESTAK
Owner Address:	3333 MICHELSON DRIVE
Owner Address 2:	SUITE 1050
Owner City,State,Zip:	IRINE, CA 92612
Owner Phone:	Not reported
Owner Fax:	Not reported
Contact Name:	GIC-VERNON LLC-DAVID SESTAK
Contact Address:	3333 MICHELSON DRIVE
Contact Address 2:	SUITE 1050

BEEFCO SERVICES, INC. (Continued) **U001562035**

City,State,Zip: IRVINE, CA 92612
Contact Phone: Not reported
Contact Fax: Not reported
Facility Status: Inactive
Facility Type: Temporary
Category: State
Latitude: 34.005526940000003
Longitude: -118.21668902

C56 **GIC-VERNON LLC** **FINDS** **1028044628**
3163 EAST VERNON AVENUE **N/A**
< 1/8 **VERNON, CA 90058**
1 ft.

Site 9 of 26 in cluster C

Relative: **Lower**
Actual: **203 ft.**

FINDS:
Registry ID: 110063095617

Click Here for FRS Facility Detail Report:

Environmental Interest/Information System:
The Resource Conservation and Recovery Act Information System (RCRAInfo) is EPA's comprehensive information system in support of the Resource Conservation and Recovery Act (RCRA) of 1976 and the Hazardous and Solid Waste Amendments (HSWA) of 1984. It tracks many types of information about generators, transporters, treaters, storers, and disposers of hazardous waste.

Click this hyperlink while viewing on your computer to access additional FINDS: detail in the EDR Site Report.

C57 **GIC-VERNON LLC** **RCRA NonGen / NLR** **1027698845**
3163 E VERNON AVE **CAC003241863**
< 1/8 **VERNON, CA 90058**
1 ft.

Site 10 of 26 in cluster C

Relative: **Lower**
Actual: **203 ft.**

RCRA Listings:
Date Form Received by Agency: 20230713
Handler Name: Gic-Vernon Llc
Handler Address: 3163 E Vernon Ave
Handler City,State,Zip: VERNON, CA 90058
EPA ID: CAC003241863
Contact Name: GIC-VERNON LLC-DAVID SESTAK
Contact Address: 3333 MICHELSON DRIVE
Contact City,State,Zip: IRVINE, CA 92612
Contact Telephone: 949-422-6351
Contact Fax: Not reported
Contact Email: DAVID.SESTAK@GOODMAN.COM
Contact Title: Not reported
EPA Region: 09
Land Type: Not reported
Federal Waste Generator Description: Not a generator, verified
Non-Notifier: Not reported
Biennial Report Cycle: Not reported
Accessibility: Not reported
Active Site Indicator: Not reported
State District Owner: Not reported

GIC-VERNON LLC (Continued) **1027698845**

State District:	Not reported
Mailing Address:	3333 MICHELSON DRIVE
Mailing City,State,Zip:	IRINE, CA 92612
Owner Name:	Gic-Vernon Llc-David Sestak
Owner Type:	Other
Operator Name:	Gic-Vernon Llc-David Sestak
Operator Type:	Other
Short-Term Generator Activity:	No
Importer Activity:	No
Mixed Waste Generator:	No
Transporter Activity:	No
Transfer Facility Activity:	No
Recycler Activity with Storage:	No
Small Quantity On-Site Burner Exemption:	No
Smelting Melting and Refining Furnace Exemption:	No
Underground Injection Control:	No
Off-Site Waste Receipt:	No
Universal Waste Indicator:	No
Universal Waste Destination Facility:	No
Federal Universal Waste:	No
Active Site State-Reg Handler:	---
Federal Facility Indicator:	Not reported
Hazardous Secondary Material Indicator:	N
Sub-Part K Indicator:	Not reported
2018 GPRA Permit Baseline:	Not on the Baseline
2018 GPRA Renewals Baseline:	Not on the Baseline
202 GPRA Corrective Action Baseline:	No
Subject to Corrective Action Universe:	No
Non-TSDFs Where RCRA CA has Been Imposed Universe:	No
Corrective Action Priority Ranking:	No NCAPS ranking
Environmental Control Indicator:	No
Institutional Control Indicator:	No
Human Exposure Controls Indicator:	N/A
Groundwater Controls Indicator:	N/A
Significant Non-Complier Universe:	No
Unaddressed Significant Non-Complier Universe:	No
Addressed Significant Non-Complier Universe:	No
Significant Non-Complier With a Compliance Schedule Universe:	No
Financial Assurance Required:	Not reported
Handler Date of Last Change:	20230717
Recognized Trader-Importer:	No
Recognized Trader-Exporter:	No
Importer of Spent Lead Acid Batteries:	No
Exporter of Spent Lead Acid Batteries:	No
Recycler Activity Without Storage:	No
Manifest Broker:	No
Sub-Part P Indicator:	No

Handler - Owner Operator:

Owner/Operator Indicator:	Owner
Owner/Operator Name:	GIC-VERNON LLC-DAVID SESTAK
Legal Status:	Other
Date Became Current:	Not reported
Date Ended Current:	Not reported
Owner/Operator Address:	3333 MICHELSON DRIVE
Owner/Operator City,State,Zip:	IRINE, CA 92612

GIC-VERNON LLC (Continued) **1027698845**

Owner/Operator Telephone: 949-422-6351
Owner/Operator Telephone Ext: Not reported
Owner/Operator Fax: Not reported
Owner/Operator Email: Not reported

Owner/Operator Indicator: Operator
Owner/Operator Name: GIC-VERNON LLC-DAVID SESTAK
Legal Status: Other
Date Became Current: Not reported
Date Ended Current: Not reported
Owner/Operator Address: 3333 MICHELSON DRIVE
Owner/Operator City,State,Zip: IRVINE, CA 92612
Owner/Operator Telephone: 949-422-6351
Owner/Operator Telephone Ext: Not reported
Owner/Operator Fax: Not reported
Owner/Operator Email: Not reported

Historic Generators:
Receive Date: 20230713
Handler Name: GIC-VERNON LLC
Federal Waste Generator Description: Not a generator, verified
State District Owner: Not reported
Large Quantity Handler of Universal Waste: No
Recognized Trader Importer: No
Recognized Trader Exporter: No
Spent Lead Acid Battery Importer: No
Spent Lead Acid Battery Exporter: No
Current Record: Yes
Non Storage Recycler Activity: No
Electronic Manifest Broker: No

List of NAICS Codes and Descriptions:
NAICS Code: 531110
NAICS Description: LESSORS OF RESIDENTIAL BUILDINGS AND DWELLINGS

Facility Has Received Notices of Violations:
Violations: No Violations Found

Evaluation Action Summary:
Evaluations: No Evaluations Found

C58 **CA CHMIRS** **S109038408**
3163 EAST VERNON AVE. **N/A**
< 1/8 **VERNON, CA 90058**
1 ft.

Site 11 of 26 in cluster C

Relative: CHMIRS:
Lower
Name: Not reported
Actual: Address: 3163 EAST VERNON AVE.
203 ft. City,State,Zip: VERNON, CA 90058
OES Incident Number: 6-7122
OES notification: 12/02/2006
OES Date: Not reported
OES Time: Not reported

(Continued) **S109038408**

Date Completed:	**Not reported**
Property Use:	Not reported
Agency Id Number:	Not reported
Agency Incident Number:	Not reported
Time Notified:	Not reported
Time Completed:	Not reported
Surrounding Area:	Not reported
Estimated Temperature:	Not reported
Property Management:	Not reported
More Than Two Substances Involved?:	Not reported
Resp Agncy Personel # Of Decontaminated:	Not reported
Responding Agency Personel # Of Injuries:	Not reported
Responding Agency Personel # Of Fatalities:	Not reported
Others Number Of Decontaminated:	Not reported
Others Number Of Injuries:	Not reported
Others Number Of Fatalities:	Not reported
Vehicle Make/year:	Not reported
Vehicle License Number:	Not reported
Vehicle State:	Not reported
Vehicle Id Number:	Not reported
CA DOT PUC/ICC Number:	Not reported
Company Name:	Not reported
Reporting Officer Name/ID:	Not reported
Report Date:	Not reported
Facility Telephone:	Not reported
Waterway Involved:	Not reported
Waterway:	Not reported
Spill Site:	Not reported
Cleanup By:	Contractor
Containment:	Not reported
What Happened:	Not reported
Type:	Not reported
Measure:	Not reported
Other:	Not reported
Date/Time:	Not reported
Year:	2006
Agency:	Clougherty Packing Co.
Incident Date:	12/2/2006 12:00:00 AM
Admin Agency:	Vernon Fire Department
Amount:	Not reported
Contained:	Yes
Site Type:	Merchant/Business
E Date:	Not reported
Substance:	Diesel Fuel
Gallons:	40
Unknown:	0
Substance #2:	Not reported
Substance #3:	Not reported
Evacuations:	0
Number of Injuries:	0
Number of Fatalities:	0
#1 Pipeline:	Not reported
#2 Pipeline:	Not reported
#3 Pipeline:	Not reported
#1 Vessel >= 300 Tons:	Not reported
#2 Vessel >= 300 Tons:	Not reported
#3 Vessel >= 300 Tons:	Not reported

(Continued) **S109038408**

Evacs:	Not reported
Injuries:	Not reported
Fatals:	Not reported
Comments:	Not reported
Description:	Portable tank on refrigerated semi-trailer was crushed when the trailer's landing gear collapsed. Not reported

---

C59 **AMERICOLD LOGISTICS PLANT FJ DIST #75190** **RMP** **1012040851**
3163 E. VERNON AVE. **N/A**
< 1/8 **VERNON, CA 90058**
1 ft.

Site 12 of 26 in cluster C

Relative: RMP:
Lower

Actual: Facility ID:	29164
203 ft. Name:	AMERICOLD LOGISTICS PLANT FJ DIST #75190
Address:	3163 E. VERNON AVE.
Address 2:	Not reported
City,State,Zip:	VERNON, CA 90058
LEPC city:	Not reported
Facility decimal latitude:	34.009167
Facility decimal longitude:	118.216694
Is facility in county box:	F
LatLong method:	GO
LatLong description:	OT
Home page web address:	www.americlod.com
Facility telephone:	3235810025
Facility email:	wisaac@amclog.com
Facility DUNS #:	7909161
Parents name:	Vornado Reit
Partners name:	Crescent Reit
Parents DUNS #:	7909161
Partners DUNS #:	Not reported
Operators name:	Americold Logistics LLC
Operators telephone:	6784411400
Operators address:	3163 E. Vernon Ave.
Operators City,St,Zip:	Vernon, CA 90058
RMP implementation contact:	Mike Elliott
RMP contact title:	Group Support Manager
Emergency contact:	Wayne Isaac
Emergency contact title:	Facility Service Manager
Emergency contact telephone:	3235810025
24 hour emergency telephone:	3238160370
Emergency contact ext/pin #:	Not reported
Number of full time employees:	91
EPA ID:	Not reported
Facility ID provided by CEPPO:	100000133125
Is facility covered by OSHA PSM:	T
Is facility covered by EPCRA 302:	T
Is fac. covered by CAA Title V 112(2):	F
Clean air op. permit/State ID:	Not reported
Last safety insp. dat:	2003-11-03 00:00:00
Inspected by:	Never had one
Is it OSHA approved with star/merit ranking:	False
Will RMP involve predictive filing:	False
Submission type:	Resubmission
RMP description:	Not reported

AMERICOLD LOGISTICS PLANT FJ DIST #75190 (Continued) **1012040851**

Facility has no accident hist. recs:	True
Foreign owner's address:	Not reported
Foreign owner's zip:	Not reported
Foreign owner's country:	Not reported
Claim # of employees as CBI:	False
Date RMP accepted by EPA:	2003-11-17 00:00:00
Date of error Report:	Not reported
Date RMP received:	2003-11-17 00:00:00
Does RMP contain graphics files:	False
Does RMP contain attachments:	False
Was certification letter received:	True
RMP submission method:	RMP*Submit
Does RMP contain CBI substantiation:	False
Does RMP contain electronic waiver:	False
Date RMP postmarked:	2003-11-10 00:00:00
Is RMP complete:	True
Date of de-registration:	2023-03-22 00:00:00
Date de-registration is effective:	2023-03-06 00:00:00
Aniversary date:	2008-11-10 00:00:00
Does RMP contain CBI data:	False
Does RMP contain unsanitized CBI version:	False
RMP version #:	2.0
FRS latitude:	34.007246000000002
FRS longitude:	-118.21929
FRS Description:	PLANT ENTRANCE (GENERAL)
FRS Method:	INTERPOLATION - DIGITAL MAP SRCE (TIGER)

Emergency Responses:

ER plan most recent review date:	2003-11-05 00:00:00
ER plan most recent employee training date:	2003-11-26 00:00:00
Local agency coordinating ER plan:	City Of Vernon
Telephone of the coordinating local agency:	3235838811
Federal regulation:	True
OSHA 1910 120:	True
SPCC:	False
RCRA:	False
OPA 90:	False
EPCRA:	True
Other Regulations:	Cupa & Cal ARP

Processes:

Process ID:	42110
Optional facility description:	Anhydrous Ammonia
Program level:	3
Record contains CBI data:	False

Process NAICS:

NAICS code description:	Refrigerated Warehousing and Storage Facilities

Prevention Program 3:

Safety review date:	2003-11-05 00:00:00
Most recent PHA date:	2003-11-05 00:00:00
Process Hazard Analysis:	What if, What if checklist
Expected PHA changes completion date:	2004-01-01 00:00:00
Major Hazard:	Toxic Release, Fire, Explosion, Overpressurization, Corrosion, Overfilling, Equipment failure, Cooling loss, Earthquake, Floods, Hurricanes

AMERICOLD LOGISTICS PLANT FJ DIST #75190 (Continued) **1012040851**

Process Control:	Vents, Relief valves, Check valves, Scrubbers, Manual shutoffs, Automatic shutoffs, Interlocks, Alarms, Emergency power, Purge system
Mitigation Systems:	Fire walls, Enclosure, Neutralization
Monitoring/Detection:	Process area detector
Changes since the last process hazard analysis:	No changes since last PHA
Most recent review of op. procedures:	2003-11-05 00:00:00
Most recent training progs review/update:	2003-11-05 00:00:00
Training:	Classroom, RETA refrigeration Courses & Schools
Competency testing:	Written test, Demonstration, Observation
Most recent maintenance review date:	2003-11-05 00:00:00
Most recent equipment inspection date:	2003-11-05 00:00:00
Equipment tested:	Frick Compressors
Most recent changes by mgmt:	2003-11-05 00:00:00
Date of most recent review/update:	2003-11-05 00:00:00
Date of pre-start review:	2003-11-15 00:00:00
Most recent compliance audit date:	2003-11-05 00:00:00
Expected date of audit completion:	2004-01-01 00:00:00
Most recent incident investigation:	Not reported
Expected date of investigation changes:	Not reported
Date of participation plan review:	2003-11-05 00:00:00
Date of hot work permit review:	2003-11-05 00:00:00
Date of contractor safety review:	2003-11-05 00:00:00
Date of contractor safety eval. review:	2003-11-05 00:00:00
Record has CBI data:	False

Process Chemicals:

Chemical name:	Ammonia (anhydrous)
Process Chemicals qty in lbs:	22973

C60 **CLOUGHERTY PACKINGNA LLC** **FINDS** **1023382975**
3163 E VERNON AVE **N/A**
< 1/8 **VERNON, CA 90058**
1 ft.

Site 13 of 26 in cluster C

Relative:
Lower

FINDS:
Registry ID: 110066817680

Actual:
203 ft.

Click Here for FRS Facility Detail Report:

Environmental Interest/Information System:
The California Environmental Protection Agency (CalEPA) has recently implemented a new data warehouse system (nSite). This data warehouse combines and merges facility and site information from five different systems managed within CalEPA. The five systems are: California Environmental Reporting System (CERS),EnviroStor, GeoTracker, California Integrated Water Quality System (CIWQS), andToxic Release Inventory (TRI).

Click this hyperlink while viewing on your computer to access additional FINDS: detail in the EDR Site Report.

C61 **CLOUGHERTY PACKAGING CO LLC** **CA HAZNET** **S113799909**
3163 E VERNON AVE **N/A**
< 1/8 **VERNON, CA 90058**
1 ft.

Site 14 of 26 in cluster C

Relative: Lower

Actual: 203 ft.

HAZNET:

Name:	CLOUGHERTY PACKAGING CO LLC
Address:	3163 E VERNON AVE
Address 2:	Not reported
City,State,Zip:	VERNON, CA 900581807
Contact:	Environmental Engineer
Telephone:	3235834621
Mailing Name:	Not reported
Mailing Address:	3049 E VERNON AVE
Year:	2012
Gepaid:	CAL000366286
TSD EPA ID:	TXD077603371
CA Waste Code:	352 - Other organic solids
Disposal Method:	H141 - Storage, Bulking, And/Or Transfer Off Site--No Treatment/Reovery (H010-H129) Or (H131-H135)
Tons:	Not reported
Year:	2012
Gepaid:	CAL000366286
TSD EPA ID:	TXD077603371
CA Waste Code:	121 - Alkaline solution (pH >= 12.5) with metals
Disposal Method:	H141 - Storage, Bulking, And/Or Transfer Off Site--No Treatment/Reovery (H010-H129) Or (H131-H135)
Tons:	0.14

Additional Information:

Year:	2012
Gen EPA ID:	CAL000366286
Shipment Date:	20120419
Creation Date:	10/19/2012 22:15:22
Receipt Date:	20120430
Manifest ID:	003194277SKS
Trans EPA ID:	TXR000050930
Trans Name:	SAFETY-KLEEN SYSTEMS INC
Trans 2 EPA ID:	OKD981588791
Trans 2 Name:	TRIAD TRANSPORT INC
TSDF EPA ID:	TXD077603371
Trans Name:	SAFETY-KLEEN SYSTEMS INC
TSDF Alt EPA ID:	Not reported
TSDF Alt Name:	Not reported
Waste Code Description:	352 - Other organic solids
RCRA Code:	Not reported
Meth Code:	H141 - Storage, Bulking, And/Or Transfer Off Site--No Treatment/Reovery (H010-H129) Or (H131-H135)
Quantity Tons:	Not reported
Waste Quantity:	300
Quantity Unit:	Not reported
Additional Code 1:	Not reported
Additional Code 2:	Not reported
Additional Code 3:	Not reported

CLOUGHERTY PACKAGING CO LLC (Continued) **S113799909**

Additional Code 4:	Not reported
Additional Code 5:	Not reported
Shipment Date:	20120419
Creation Date:	10/19/2012 22:15:22
Receipt Date:	20120430
Manifest ID:	003194277SKS
Trans EPA ID:	TXR000050930
Trans Name:	SAFETY-KLEEN SYSTEMS INC
Trans 2 EPA ID:	OKD981588791
Trans 2 Name:	TRIAD TRANSPORT INC
TSDF EPA ID:	TXD077603371
Trans Name:	SAFETY-KLEEN SYSTEMS INC
TSDF Alt EPA ID:	Not reported
TSDF Alt Name:	Not reported
Waste Code Description:	121 - Alkaline solution (pH >12.5) with metals (antimony, arsenic, barium, beryllium, cadmium, chromium, cobalt, copper, lead, mercury, molybdenum, nickel, selenium, silver, thallium, vanadium, and zinc
RCRA Code:	D002
Meth Code:	H141 - Storage, Bulking, And/Or Transfer Off Site--No Treatment/Reovery (H010-H129) Or (H131-H135)
Quantity Tons:	0.14
Waste Quantity:	280
Quantity Unit:	P
Additional Code 1:	Not reported
Additional Code 2:	Not reported
Additional Code 3:	Not reported
Additional Code 4:	Not reported
Additional Code 5:	Not reported

C62 **CLOUGHERTY PACKAGING CO LLC** **FINDS 1024687070**
3163 E VERNON AVE **ECHO N/A**
< 1/8 **VERNON, CA 90058**
1 ft.

Site 15 of 26 in cluster C

Relative: Lower

Actual: 203 ft.

FINDS:
Registry ID: 110070475464

Click Here for FRS Facility Detail Report:

Environmental Interest/Information System:
The Resource Conservation and Recovery Act Information System (RCRAInfo) is EPA's comprehensive information system in support of the Resource Conservation and Recovery Act (RCRA) of 1976 and the Hazardous and Solid Waste Amendments (HSWA) of 1984. It tracks many types of information about generators, transporters, treaters, storers, and disposers of hazardous waste.

Click this hyperlink while viewing on your computer to access additional FINDS: detail in the EDR Site Report.

ECHO:

Envid:	1024687070
Registry ID:	110070475464

DFR URL:

Name:	CLOUGHERTY PACKAGING CO LLC
Address:	3163 E VERNON AVE

CLOUGHERTY PACKAGING CO LLC (Continued) **1024687070**

City,State,Zip: VERNON, CA 90058

C63 **AMERICOLD LOGISTICS** **CA HWTS** **S113140979**
3163 E VERNON AVE **CA HAZNET** **N/A**
< 1/8 **VERNON, CA 90058**
1 ft.

Site 16 of 26 in cluster C

Relative: Lower
Actual: 203 ft.

HWTS:

Name:	AMERICOLD LOGISTICS
Address:	3163 E VERNON AVE
Address 2:	Not reported
City,State,Zip:	VERNON, CA 90058
EPA ID:	CAL000302985
Inactive Date:	06/30/2011
Create Date:	02/03/2006
Last Act Date:	Not reported
Mailing Name:	Not reported
Mailing Address:	3163 E VERNON AVE
Mailing Address 2:	Not reported
Mailing City,State,Zip:	VERNON, CA 900581807
Owner Name:	AMERICOLD LOGISTICS
Owner Address:	10 GLEN LAKE PKWY S TOWER STE 8
Owner Address 2:	Not reported
Owner City,State,Zip:	ATLANTA, GA 303280000
Owner Phone:	Not reported
Owner Fax:	Not reported
Contact Name:	JOHN DUENAS/FACILITY SVC MGR
Contact Address:	3163 E VERNON AVE
Contact Address 2:	Not reported
City,State,Zip:	VERNON, CA 900580000
Contact Phone:	Not reported
Contact Fax:	Not reported
Facility Status:	Inactive
Facility Type:	PERMANENT
Category:	STATE
Latitude:	34.005549
Longitude:	-118.216513

NAICS:

EPA ID:	CAL000302985
Create Date:	2006-02-03 09:07:34.047
NAICS Code:	482111
NAICS Description:	Line-Haul Railroads
Issued EPA ID Date:	2006-02-03 09:07:33.98300
Inactive Date:	2011-06-30 00:00:00
Facility Name:	AMERICOLD LOGISTICS
Facility Address:	3163 E VERNON AVE
Facility Address 2:	Not reported
Facility City:	VERNON
Facility County:	Not reported
Facility State:	CA
Facility Zip:	900581807

Name:	SMITHFIELD PACKAGED MEATS CORP.
Address:	3163 E VERNON AVE
Address 2:	Not reported

AMERICOLD LOGISTICS (Continued) **S113140979**

City,State,Zip:	VERNON, CA 90058
EPA ID:	CAL000366286
Inactive Date:	Not reported
Create Date:	08/01/2011
Last Act Date:	Not reported
Mailing Name:	Not reported
Mailing Address:	3049 E VERNON AVE
Mailing Address 2:	Not reported
Mailing City,State,Zip:	VERNON, CA 900580000
Owner Name:	SMITHFIELD FOODS, INC.
Owner Address:	200 COMMERCE STREET
Owner Address 2:	Not reported
Owner City,State,Zip:	SMITHFIELD, VA 234300000
Owner Phone:	Not reported
Owner Fax:	Not reported
Contact Name:	STEVE DELMAR
Contact Address:	3049 E VERNON AVE
Contact Address 2:	Not reported
City,State,Zip:	VERNON, CA 90058
Contact Phone:	Not reported
Contact Fax:	Not reported
Facility Status:	Active
Facility Type:	PERMANENT
Category:	STATE
Latitude:	34.006419
Longitude:	-118.2164895

NAICS:

EPA ID:	CAL000366286
Create Date:	2011-08-01 13:49:11.173
NAICS Code:	49312
NAICS Description:	Refrigerated Warehousing and Storage
Issued EPA ID Date:	2011-08-01 13:49:11.16000
Inactive Date:	Not reported
Facility Name:	SMITHFIELD PACKAGED MEATS CORP.
Facility Address:	3163 E VERNON AVE
Facility Address 2:	Not reported
Facility City:	VERNON
Facility County:	Not reported
Facility State:	CA
Facility Zip:	900581807

HAZNET:

Name:	SMITHFIELD PACKAGED MEATS CORP.
Address:	3163 E VERNON AVE
Address 2:	Not reported
City,State,Zip:	VERNON, CA 900581807
Contact:	STEVE DELMAR
Telephone:	3235834621
Mailing Name:	Not reported
Mailing Address:	3049 E VERNON AVE
Year:	2021
Gepaid:	CAL000366286
TSD EPA ID:	CAD044429835
CA Waste Code:	221 - Waste oil and mixed oil

AMERICOLD LOGISTICS (Continued) **S113140979**

Disposal Method: H141 - Storage, Bulking, And/Or Transfer Off Site--No Treatment/Reovery (H010-H129) Or (H131-H135)
Tons: 0.075

Year: 2021
Gepaid: CAL000366286
TSD EPA ID: CAD044429835
CA Waste Code: 223 - Unspecified oil-containing waste
Disposal Method: H141 - Storage, Bulking, And/Or Transfer Off Site--No Treatment/Reovery (H010-H129) Or (H131-H135)
Tons: 0.415

Year: 2020
Gepaid: CAL000366286
TSD EPA ID: NED981723513
CA Waste Code: 223 - Unspecified oil-containing waste
Disposal Method: H040 - Incineration--Thermal Destruction Other Than Use As A Fuel
Tons: 0.425

Year: 2020
Gepaid: CAL000366286
TSD EPA ID: UTD991301748
CA Waste Code: 352 - Other organic solids
Disposal Method: H132 - Landfill Or Surface Impoundment That Will Be Closed As Landfill(To Include On-Site Treatment And/Or Stabilization)
Tons: 0.15

Year: 2020
Gepaid: CAL000366286
TSD EPA ID: AZR000003681
CA Waste Code: 223 - Unspecified oil-containing waste
Disposal Method: H039 - Other Recovery Of Reclamation For Reuse Including Acid Regeneration, Organics Recovery Ect
Tons: 0.01

Year: 2014
Gepaid: CAL000302985
TSD EPA ID: CAD044429835
CA Waste Code: 181 - Other inorganic solid waste
Disposal Method: H141 - Storage, Bulking, And/Or Transfer Off Site--No Treatment/Reovery (H010-H129) Or (H131-H135)
Tons: 0.125

Year: 2012
Gepaid: CAL000302985
TSD EPA ID: CAT000613893
CA Waste Code: 223 - Unspecified oil-containing waste
Disposal Method: H141 - Storage, Bulking, And/Or Transfer Off Site--No Treatment/Reovery (H010-H129) Or (H131-H135)
Tons: 0.225

Year: 2012
Gepaid: CAL000302985
TSD EPA ID: NVT330010000
CA Waste Code: 181 - Other inorganic solid waste
Disposal Method: H132 - Landfill Or Surface Impoundment That Will Be Closed As Landfill(To Include On-Site Treatment And/Or Stabilization)

AMERICOLD LOGISTICS (Continued) **S113140979**

Tons: 0.0375

Year: 2011
Gepaid: CAL000302985
TSD EPA ID: TXD077603371
CA Waste Code: 343 - Unspecified organic liquid mixture
Disposal Method: -
Tons: Not reported

Year: 2011
Gepaid: CAL000302985
TSD EPA ID: TXD077603371
CA Waste Code: 212 - Oxygenated solvents (acetone, butanol, ethyl acetate, etc.)
Disposal Method: -
Tons: Not reported

Click this hyperlink while viewing on your computer to access
34 additional CA HAZNET: record(s) in the EDR Site Report.

Additional Information:
Year: 2021
EM Manifest ID: Not reported
Shipment Date: 8/20/2020
Shipment Date: 8/20/2020
Receipt Date: 9/14/2020
Manifest Number: 007572345SKS
Generator EPA ID: CAL000366286
Name: CLOUGHERTY PACKING 2
Address: 3163 E VERNON AVE
Address 2: Not reported
City,State,Zip: VERNON, CA 90058
Telephone: Not reported
Contact: Margo Garcia
Contact Telephone: 323-583-4621
Contact Email: mrgarcia@smithfield.com
Transporter 1 EPA ID: TXR000081205
Transporter Name: Safety-Kleen Systems, Inc.
Transporter 1 Emergency Number: Not reported
Transporter 2 EPA ID: MAD039322250
Transporter Name 2: Clean Harbors Environmental Services, Inc.
Transporter 2 Emergency Number: Not reported
TSDF EPA ID: NED981723513
TSDF Name: Clean Harbors Environmental Services, Inc.
TSDF Address 1: 2247 South Highway 71
TSDF Address 2: Not reported
TSDF City,State,Zip: Kimball, NE 69145
TSDF Telephone: Not reported
TSDFA EPA ID: Not reported
Waste Code Description: 223 - Not reported
RCRA Code: Not reported
Meth Code: H040 - Not reported
Quantity Tons: 0.1
Waste Quantity: 200
Quantity Unit: P

Year: 2021

AMERICOLD LOGISTICS (Continued) **S113140979**

EM Manifest ID:	Not reported
Shipment Date:	6/17/2020
Shipment Date:	6/17/2020
Receipt Date:	6/26/2020
Manifest Number:	007467707SKS
Generator EPA ID:	CAL000366286
Name:	CLOUGHERTY PACKING 2
Address:	3163 E VERNON AVE
Address 2:	Not reported
City,State,Zip:	VERNON, CA 90058
Telephone:	Not reported
Contact:	Margo Garcia
Contact Telephone:	323-583-4621
Contact Email:	mrgarcia@smithfield.com
Transporter 1 EPA ID:	TXR000081205
Transporter Name:	Safety-Kleen Systems, Inc.
Transporter 1 Emergency Number:	Not reported
Transporter 2 EPA ID:	MAD039322250
Transporter Name 2:	Clean Harbors Environmental Services, Inc.
Transporter 2 Emergency Number:	Not reported
TSDF EPA ID:	AZR000003681
TSDF Name:	Thermo Fluids, Inc.
TSDF Address 1:	4301 West Jefferson Street
TSDF Address 2:	Not reported
TSDF City,State,Zip:	Phoenix, AZ 85043
TSDF Telephone:	Not reported
TSDFA EPA ID:	Not reported
Waste Code Description:	223 - Not reported
RCRA Code:	Not reported
Meth Code:	H039 - Not reported
Quantity Tons:	0.01
Waste Quantity:	20
Quantity Unit:	P

Year:	2021
EM Manifest ID:	Not reported
Shipment Date:	6/17/2020
Shipment Date:	6/17/2020
Receipt Date:	7/1/2020
Manifest Number:	007467915SKS
Generator EPA ID:	CAL000366286
Name:	CLOUGHERTY PACKING 2
Address:	3163 E VERNON AVE
Address 2:	Not reported
City,State,Zip:	VERNON, CA 90058
Telephone:	Not reported
Contact:	Margo Garcia
Contact Telephone:	323-583-4621
Contact Email:	mrgarcia@smithfield.com
Transporter 1 EPA ID:	TXR000081205
Transporter Name:	Safety-Kleen Systems, Inc.
Transporter 1 Emergency Number:	Not reported
Transporter 2 EPA ID:	MAD039322250
Transporter Name 2:	Clean Harbors Environmental Services, Inc.
Transporter 2 Emergency Number:	Not reported
TSDF EPA ID:	NED981723513
TSDF Name:	Clean Harbors Environmental Services, Inc.

AMERICOLD LOGISTICS (Continued) **S113140979**

TSDF Address 1:	2247 South Highway 71
TSDF Address 2:	Not reported
TSDF City,State,Zip:	Kimball, NE 69145
TSDF Telephone:	Not reported
TSDFA EPA ID:	Not reported
Waste Code Description:	223 - Not reported
RCRA Code:	Not reported
Meth Code:	H040 - Not reported
Quantity Tons:	0.1
Waste Quantity:	200
Quantity Unit:	P
Year:	2021
EM Manifest ID:	Not reported
Shipment Date:	6/17/2020
Shipment Date:	6/17/2020
Receipt Date:	6/25/2020
Manifest Number:	007467916SKS
Generator EPA ID:	CAL000366286
Name:	CLOUGHERTY PACKING 2
Address:	3163 E VERNON AVE
Address 2:	Not reported
City,State,Zip:	VERNON, CA 90058
Telephone:	Not reported
Contact:	Margo Garcia
Contact Telephone:	323-583-4621
Contact Email:	mrgarcia@smithfield.com
Transporter 1 EPA ID:	TXR000081205
Transporter Name:	Safety-Kleen Systems, Inc.
Transporter 1 Emergency Number:	Not reported
Transporter 2 EPA ID:	MAD039322250
Transporter Name 2:	Clean Harbors Environmental Services, Inc.
Transporter 2 Emergency Number:	Not reported
TSDF EPA ID:	UTD991301748
TSDF Name:	Clean Harbors Grassy Mountain LLC
TSDF Address 1:	3 Miles East 7 Miles North of Knolls
TSDF Address 2:	Exit 41 off I-80
TSDF City,State,Zip:	Grantsville, UT 84029
TSDF Telephone:	Not reported
TSDFA EPA ID:	Not reported
Waste Code Description:	352 - Not reported
RCRA Code:	Not reported
Meth Code:	H132 - Not reported
Quantity Tons:	0.075
Waste Quantity:	150
Quantity Unit:	P
Year:	2021
EM Manifest ID:	Not reported
Shipment Date:	12/18/2020
Shipment Date:	12/18/2020
Receipt Date:	1/14/2021
Manifest Number:	007827738SKS
Generator EPA ID:	CAL000366286
Name:	CLOUGHERTY PACKING 2
Address:	3163 E VERNON AVE
Address 2:	Not reported

AMERICOLD LOGISTICS (Continued) **S113140979**

City,State,Zip:	VERNON, CA 90058
Telephone:	Not reported
Contact:	Margo Garcia
Contact Telephone:	323-583-4621
Contact Email:	mrgarcia@smithfield.com
Transporter 1 EPA ID:	TXR000081205
Transporter Name:	Safety-Kleen Systems, Inc.
Transporter 1 Emergency Number:	Not reported
Transporter 2 EPA ID:	MAD039322250
Transporter Name 2:	Clean Harbors Environmental Services, Inc.
Transporter 2 Emergency Number:	Not reported
TSDF EPA ID:	NED981723513
TSDF Name:	Clean Harbors Environmental Services, Inc.
TSDF Address 1:	2247 South Highway 71
TSDF Address 2:	Not reported
TSDF City,State,Zip:	Kimball, NE 69145
TSDF Telephone:	Not reported
TSDFA EPA ID:	Not reported
Waste Code Description:	223 - Not reported
RCRA Code:	Not reported
Meth Code:	H040 - Not reported
Quantity Tons:	0.1
Waste Quantity:	200
Quantity Unit:	P

Year:	2021
EM Manifest ID:	Not reported
Shipment Date:	11/11/2020
Shipment Date:	11/11/2020
Receipt Date:	12/7/2020
Manifest Number:	007782106SKS
Generator EPA ID:	CAL000366286
Name:	CLOUGHERTY PACKING 2
Address:	3163 E VERNON AVE
Address 2:	Not reported
City,State,Zip:	VERNON, CA 90058
Telephone:	Not reported
Contact:	Margo Garcia
Contact Telephone:	323-583-4621
Contact Email:	mrgarcia@smithfield.com
Transporter 1 EPA ID:	TXR000081205
Transporter Name:	Safety-Kleen Systems, Inc.
Transporter 1 Emergency Number:	Not reported
Transporter 2 EPA ID:	MAD039322250
Transporter Name 2:	Clean Harbors Environmental Services, Inc.
Transporter 2 Emergency Number:	Not reported
TSDF EPA ID:	UTD991301748
TSDF Name:	Clean Harbors Grassy Mountain LLC
TSDF Address 1:	3 Miles East 7 Miles North of Knolls
TSDF Address 2:	Exit 41 off I-80
TSDF City,State,Zip:	Grantsville, UT 84029
TSDF Telephone:	Not reported
TSDFA EPA ID:	Not reported
Waste Code Description:	352 - Not reported
RCRA Code:	Not reported
Meth Code:	H132 - Not reported
Quantity Tons:	0.075

AMERICOLD LOGISTICS (Continued) **S113140979**

Waste Quantity:	150
Quantity Unit:	P
Year:	2021
EM Manifest ID:	Not reported
Shipment Date:	11/11/2020
Shipment Date:	11/11/2020
Receipt Date:	12/3/2020
Manifest Number:	007782107SKS
Generator EPA ID:	CAL000366286
Name:	CLOUGHERTY PACKING 2
Address:	3163 E VERNON AVE
Address 2:	Not reported
City,State,Zip:	VERNON, CA 90058
Telephone:	Not reported
Contact:	Margo Garcia
Contact Telephone:	323-583-4621
Contact Email:	mrgarcia@smithfield.com
Transporter 1 EPA ID:	TXR000081205
Transporter Name:	Safety-Kleen Systems, Inc.
Transporter 1 Emergency Number:	Not reported
Transporter 2 EPA ID:	MAD039322250
Transporter Name 2:	Clean Harbors Environmental Services, Inc.
Transporter 2 Emergency Number:	Not reported
TSDF EPA ID:	NED981723513
TSDF Name:	Clean Harbors Environmental Services, Inc.
TSDF Address 1:	2247 South Highway 71
TSDF Address 2:	Not reported
TSDF City,State,Zip:	Kimball, NE 69145
TSDF Telephone:	Not reported
TSDFA EPA ID:	Not reported
Waste Code Description:	223 - Not reported
RCRA Code:	Not reported
Meth Code:	H040 - Not reported
Quantity Tons:	0.125
Waste Quantity:	250
Quantity Unit:	P

Additional Information:

Year:	2020
EM Manifest ID:	Not reported
Shipment Date:	8/20/2020
Shipment Date:	8/20/2020
Receipt Date:	9/14/2020
Manifest Number:	007572345SKS
Generator EPA ID:	CAL000366286
Name:	CLOUGHERTY PACKING 2
Address:	3163 E VERNON AVE
Address 2:	Not reported
City,State,Zip:	VERNON, CA 90058
Telephone:	Not reported
Contact:	Margo Garcia
Contact Telephone:	323-583-4621
Contact Email:	mrgarcia@smithfield.com
Transporter 1 EPA ID:	TXR000081205
Transporter Name:	Safety-Kleen Systems, Inc.
Transporter 1 Emergency Number:	Not reported

AMERICOLD LOGISTICS (Continued) **S113140979**

Transporter 2 EPA ID:	MAD039322250
Transporter Name 2:	Clean Harbors Environmental Services, Inc.
Transporter 2 Emergency Number:	Not reported
TSDF EPA ID:	NED981723513
TSDF Name:	Clean Harbors Environmental Services, Inc.
TSDF Address 1:	2247 South Highway 71
TSDF Address 2:	Not reported
TSDF City,State,Zip:	Kimball, NE 69145
TSDF Telephone:	Not reported
TSDFA EPA ID:	Not reported
Waste Code Description:	223 - Not reported
RCRA Code:	Not reported
Meth Code:	H040 - Not reported
Quantity Tons:	0.1
Waste Quantity:	200
Quantity Unit:	P

Year:	2020
EM Manifest ID:	Not reported
Shipment Date:	6/17/2020
Shipment Date:	6/17/2020
Receipt Date:	6/26/2020
Manifest Number:	007467707SKS
Generator EPA ID:	CAL000366286
Name:	CLOUGHERTY PACKING 2
Address:	3163 E VERNON AVE
Address 2:	Not reported
City,State,Zip:	VERNON, CA 90058
Telephone:	Not reported
Contact:	Margo Garcia
Contact Telephone:	323-583-4621
Contact Email:	mrgarcia@smithfield.com
Transporter 1 EPA ID:	TXR000081205
Transporter Name:	Safety-Kleen Systems, Inc.
Transporter 1 Emergency Number:	Not reported
Transporter 2 EPA ID:	MAD039322250
Transporter Name 2:	Clean Harbors Environmental Services, Inc.
Transporter 2 Emergency Number:	Not reported
TSDF EPA ID:	AZR000003681
TSDF Name:	Thermo Fluids, Inc.
TSDF Address 1:	4301 West Jefferson Street
TSDF Address 2:	Not reported
TSDF City,State,Zip:	Phoenix, AZ 85043
TSDF Telephone:	Not reported
TSDFA EPA ID:	Not reported
Waste Code Description:	223 - Not reported
RCRA Code:	Not reported
Meth Code:	H039 - Not reported
Quantity Tons:	0.01
Waste Quantity:	20
Quantity Unit:	P

Year:	2020
EM Manifest ID:	Not reported
Shipment Date:	6/17/2020
Shipment Date:	6/17/2020
Receipt Date:	7/1/2020

AMERICOLD LOGISTICS (Continued) **S113140979**

Manifest Number:	007467915SKS
Generator EPA ID:	CAL000366286
Name:	CLOUGHERTY PACKING 2
Address:	3163 E VERNON AVE
Address 2:	Not reported
City,State,Zip:	VERNON, CA 90058
Telephone:	Not reported
Contact:	Margo Garcia
Contact Telephone:	323-583-4621
Contact Email:	mrgarcia@smithfield.com
Transporter 1 EPA ID:	TXR000081205
Transporter Name:	Safety-Kleen Systems, Inc.
Transporter 1 Emergency Number:	Not reported
Transporter 2 EPA ID:	MAD039322250
Transporter Name 2:	Clean Harbors Environmental Services, Inc.
Transporter 2 Emergency Number:	Not reported
TSDF EPA ID:	NED981723513
TSDF Name:	Clean Harbors Environmental Services, Inc.
TSDF Address 1:	2247 South Highway 71
TSDF Address 2:	Not reported
TSDF City,State,Zip:	Kimball, NE 69145
TSDF Telephone:	Not reported
TSDFA EPA ID:	Not reported
Waste Code Description:	223 - Not reported
RCRA Code:	Not reported
Meth Code:	H040 - Not reported
Quantity Tons:	0.1
Waste Quantity:	200
Quantity Unit:	P

Year:	2020
EM Manifest ID:	Not reported
Shipment Date:	6/17/2020
Shipment Date:	6/17/2020
Receipt Date:	6/25/2020
Manifest Number:	007467916SKS
Generator EPA ID:	CAL000366286
Name:	CLOUGHERTY PACKING 2
Address:	3163 E VERNON AVE
Address 2:	Not reported
City,State,Zip:	VERNON, CA 90058
Telephone:	Not reported
Contact:	Margo Garcia
Contact Telephone:	323-583-4621
Contact Email:	mrgarcia@smithfield.com
Transporter 1 EPA ID:	TXR000081205
Transporter Name:	Safety-Kleen Systems, Inc.
Transporter 1 Emergency Number:	Not reported
Transporter 2 EPA ID:	MAD039322250
Transporter Name 2:	Clean Harbors Environmental Services, Inc.
Transporter 2 Emergency Number:	Not reported
TSDF EPA ID:	UTD991301748
TSDF Name:	Clean Harbors Grassy Mountain LLC
TSDF Address 1:	3 Miles East 7 Miles North of Knolls
TSDF Address 2:	Exit 41 off I-80
TSDF City,State,Zip:	Grantsville, UT 84029
TSDF Telephone:	Not reported

AMERICOLD LOGISTICS (Continued) **S113140979**

TSDFA EPA ID:	Not reported
Waste Code Description:	352 - Not reported
RCRA Code:	Not reported
Meth Code:	H132 - Not reported
Quantity Tons:	0.075
Waste Quantity:	150
Quantity Unit:	P
Year:	2020
EM Manifest ID:	Not reported
Shipment Date:	12/18/2020
Shipment Date:	12/18/2020
Receipt Date:	1/14/2021
Manifest Number:	007827738SKS
Generator EPA ID:	CAL000366286
Name:	CLOUGHERTY PACKING 2
Address:	3163 E VERNON AVE
Address 2:	Not reported
City,State,Zip:	VERNON, CA 90058
Telephone:	Not reported
Contact:	Margo Garcia
Contact Telephone:	323-583-4621
Contact Email:	mrgarcia@smithfield.com
Transporter 1 EPA ID:	TXR000081205
Transporter Name:	Safety-Kleen Systems, Inc.
Transporter 1 Emergency Number:	Not reported
Transporter 2 EPA ID:	MAD039322250
Transporter Name 2:	Clean Harbors Environmental Services, Inc.
Transporter 2 Emergency Number:	Not reported
TSDF EPA ID:	NED981723513
TSDF Name:	Clean Harbors Environmental Services, Inc.
TSDF Address 1:	2247 South Highway 71
TSDF Address 2:	Not reported
TSDF City,State,Zip:	Kimball, NE 69145
TSDF Telephone:	Not reported
TSDFA EPA ID:	Not reported
Waste Code Description:	223 - Not reported
RCRA Code:	Not reported
Meth Code:	H040 - Not reported
Quantity Tons:	0.1
Waste Quantity:	200
Quantity Unit:	P
Year:	2020
EM Manifest ID:	Not reported
Shipment Date:	11/11/2020
Shipment Date:	11/11/2020
Receipt Date:	12/3/2020
Manifest Number:	007782107SKS
Generator EPA ID:	CAL000366286
Name:	CLOUGHERTY PACKING 2
Address:	3163 E VERNON AVE
Address 2:	Not reported
City,State,Zip:	VERNON, CA 90058
Telephone:	Not reported
Contact:	Margo Garcia
Contact Telephone:	323-583-4621

AMERICOLD LOGISTICS (Continued) **S113140979**

Contact Email:	mrgarcia@smithfield.com
Transporter 1 EPA ID:	TXR000081205
Transporter Name:	Safety-Kleen Systems, Inc.
Transporter 1 Emergency Number:	Not reported
Transporter 2 EPA ID:	MAD039322250
Transporter Name 2:	Clean Harbors Environmental Services, Inc.
Transporter 2 Emergency Number:	Not reported
TSDF EPA ID:	NED981723513
TSDF Name:	Clean Harbors Environmental Services, Inc.
TSDF Address 1:	2247 South Highway 71
TSDF Address 2:	Not reported
TSDF City,State,Zip:	Kimball, NE 69145
TSDF Telephone:	Not reported
TSDFA EPA ID:	Not reported
Waste Code Description:	223 - Not reported
RCRA Code:	Not reported
Meth Code:	H040 - Not reported
Quantity Tons:	0.125
Waste Quantity:	250
Quantity Unit:	P

Year:	2020
EM Manifest ID:	Not reported
Shipment Date:	11/11/2020
Shipment Date:	11/11/2020
Receipt Date:	12/7/2020
Manifest Number:	007782106SKS
Generator EPA ID:	CAL000366286
Name:	CLOUGHERTY PACKING 2
Address:	3163 E VERNON AVE
Address 2:	Not reported
City,State,Zip:	VERNON, CA 90058
Telephone:	Not reported
Contact:	Margo Garcia
Contact Telephone:	323-583-4621
Contact Email:	mrgarcia@smithfield.com
Transporter 1 EPA ID:	TXR000081205
Transporter Name:	Safety-Kleen Systems, Inc.
Transporter 1 Emergency Number:	Not reported
Transporter 2 EPA ID:	MAD039322250
Transporter Name 2:	Clean Harbors Environmental Services, Inc.
Transporter 2 Emergency Number:	Not reported
TSDF EPA ID:	UTD991301748
TSDF Name:	Clean Harbors Grassy Mountain LLC
TSDF Address 1:	3 Miles East 7 Miles North of Knolls
TSDF Address 2:	Exit 41 off I-80
TSDF City,State,Zip:	Grantsville, UT 84029
TSDF Telephone:	Not reported
TSDFA EPA ID:	Not reported
Waste Code Description:	352 - Not reported
RCRA Code:	Not reported
Meth Code:	H132 - Not reported
Quantity Tons:	0.075
Waste Quantity:	150
Quantity Unit:	P

AMERICOLD LOGISTICS (Continued) **S113140979**

Additional Information:

Year:	2014
Gen EPA ID:	CAL000302985
Shipment Date:	20140321
Creation Date:	4/30/2014 22:15:24
Receipt Date:	20140331
Manifest ID:	004227708SKS
Trans EPA ID:	TXR000081205
Trans Name:	SAFETY-KLEEN SYSTEMS INC
Trans 2 EPA ID:	Not reported
Trans 2 Name:	Not reported
TSDF EPA ID:	CAD044429835
Trans Name:	CLEAN HARBORS WILMINGTON LLC
TSDF Alt EPA ID:	Not reported
TSDF Alt Name:	Not reported
Waste Code Description:	181 - Other inorganic solid waste Organics
RCRA Code:	D008
Meth Code:	H141 - Storage, Bulking, And/Or Transfer Off Site--No Treatment/Reovery (H010-H129) Or (H131-H135)
Quantity Tons:	0.125
Waste Quantity:	250
Quantity Unit:	P
Additional Code 1:	Not reported
Additional Code 2:	Not reported
Additional Code 3:	Not reported
Additional Code 4:	Not reported
Additional Code 5:	Not reported

Additional Information:

Year:	2012
Gen EPA ID:	CAL000302985
Shipment Date:	20120614
Creation Date:	5/24/2013 22:15:24
Receipt Date:	20120621
Manifest ID:	003139970SKS
Trans EPA ID:	TXR000050930
Trans Name:	SAFETY-KLEEN SYSTEMS INC
Trans 2 EPA ID:	Not reported
Trans 2 Name:	Not reported
TSDF EPA ID:	NVT330010000
Trans Name:	US ECOLOGY NEVADA
TSDF Alt EPA ID:	Not reported
TSDF Alt Name:	Not reported
Waste Code Description:	181 - Other inorganic solid waste Organics
RCRA Code:	Not reported
Meth Code:	H132 - Landfill Or Surface Impoundment That Will Be Closed As Landfill(To Include On-Site Treatment And/Or Stabilization)
Quantity Tons:	0.0375
Waste Quantity:	75
Quantity Unit:	P
Additional Code 1:	Not reported
Additional Code 2:	Not reported
Additional Code 3:	Not reported
Additional Code 4:	Not reported

AMERICOLD LOGISTICS (Continued) **S113140979**

Additional Code 5:	Not reported
Shipment Date:	20120419
Creation Date:	10/19/2012 22:15:28
Receipt Date:	20120424
Manifest ID:	003194278SKS
Trans EPA ID:	TXR000050930
Trans Name:	SAFETY-KLEEN SYSTEMS INC
Trans 2 EPA ID:	Not reported
Trans 2 Name:	Not reported
TSDF EPA ID:	CAT000613893
Trans Name:	SAFETY-KLEEN SYSTEMS INC
TSDF Alt EPA ID:	Not reported
TSDF Alt Name:	Not reported
Waste Code Description:	223 - Unspecified oil-containing waste
RCRA Code:	Not reported
Meth Code:	H141 - Storage, Bulking, And/Or Transfer Off Site--No Treatment/Reovery (H010-H129) Or (H131-H135)
Quantity Tons:	0.225
Waste Quantity:	450
Quantity Unit:	P
Additional Code 1:	Not reported
Additional Code 2:	Not reported
Additional Code 3:	Not reported
Additional Code 4:	Not reported
Additional Code 5:	Not reported

Additional Information:

Year:	2011
Gen EPA ID:	CAL000302985
Shipment Date:	20111209
Creation Date:	4/26/2012 20:30:19
Receipt Date:	20111220
Manifest ID:	002888784SKS
Trans EPA ID:	TXR000050930
Trans Name:	SAFETY-KLEEN SYSTEMS INC
Trans 2 EPA ID:	OKD981588791
Trans 2 Name:	TRIAD TRANSPORT INC
TSDF EPA ID:	TXD077603371
Trans Name:	SAFETY-KLEEN SYSTEMS INC
TSDF Alt EPA ID:	Not reported
TSDF Alt Name:	Not reported
Waste Code Description:	352 - Other organic solids
RCRA Code:	Not reported
Meth Code:	H141 - Storage, Bulking, And/Or Transfer Off Site--No Treatment/Reovery (H010-H129) Or (H131-H135)
Quantity Tons:	0.06
Waste Quantity:	120
Quantity Unit:	P
Additional Code 1:	Not reported
Additional Code 2:	Not reported
Additional Code 3:	Not reported
Additional Code 4:	Not reported
Additional Code 5:	Not reported
Shipment Date:	20111209

AMERICOLD LOGISTICS (Continued) **S113140979**

Creation Date:	4/26/2012 20:30:19
Receipt Date:	20111220
Manifest ID:	002888784SKS
Trans EPA ID:	TXR000050930
Trans Name:	SAFETY-KLEEN SYSTEMS INC
Trans 2 EPA ID:	OKD981588791
Trans 2 Name:	TRIAD TRANSPORT INC
TSDF EPA ID:	TXD077603371
Trans Name:	SAFETY-KLEEN SYSTEMS INC
TSDF Alt EPA ID:	Not reported
TSDF Alt Name:	Not reported
Waste Code Description:	121 - Alkaline solution (pH >12.5) with metals (antimony, arsenic, barium, beryllium, cadmium, chromium, cobalt, copper, lead, mercury, molybdenum, nickel, selenium, silver, thallium, vanadium, and zinc
RCRA Code:	D002
Meth Code:	H141 - Storage, Bulking, And/Or Transfer Off Site--No Treatment/Reovery (H010-H129) Or (H131-H135)
Quantity Tons:	0.06
Waste Quantity:	120
Quantity Unit:	P
Additional Code 1:	Not reported
Additional Code 2:	Not reported
Additional Code 3:	Not reported
Additional Code 4:	Not reported
Additional Code 5:	Not reported

Shipment Date:	20111209
Creation Date:	4/26/2012 20:30:19
Receipt Date:	20111220
Manifest ID:	002887610SKS
Trans EPA ID:	TXR000050930
Trans Name:	SAFETY-KLEEN SYSTEMS INC
Trans 2 EPA ID:	OKD981588791
Trans 2 Name:	TRIAD TRANSPORT INC
TSDF EPA ID:	NVT330010000
Trans Name:	US ECOLOGY NEVADA
TSDF Alt EPA ID:	Not reported
TSDF Alt Name:	Not reported
Waste Code Description:	181 - Other inorganic solid waste Organics
RCRA Code:	Not reported
Meth Code:	H132 - Landfill Or Surface Impoundment That Will Be Closed As Landfill(To Include On-Site Treatment And/Or Stabilization)
Quantity Tons:	0.05
Waste Quantity:	100
Quantity Unit:	P
Additional Code 1:	Not reported
Additional Code 2:	Not reported
Additional Code 3:	Not reported
Additional Code 4:	Not reported
Additional Code 5:	Not reported

Shipment Date:	20111209
Creation Date:	5/22/2012 20:30:10
Receipt Date:	20111214
Manifest ID:	002888785SKS
Trans EPA ID:	TXR000050930
Trans Name:	SAFETY-KLEEN SYSTEMS INC

AMERICOLD LOGISTICS (Continued) **S113140979**

Trans 2 EPA ID:	Not reported
Trans 2 Name:	Not reported
TSDF EPA ID:	CAT000613893
Trans Name:	SAFETY-KLEEN SYSTEMS INC
TSDF Alt EPA ID:	Not reported
TSDF Alt Name:	Not reported
Waste Code Description:	223 - Unspecified oil-containing waste
RCRA Code:	Not reported
Meth Code:	H141 - Storage, Bulking, And/Or Transfer Off Site--No Treatment/Reovery (H010-H129) Or (H131-H135)
Quantity Tons:	0.125
Waste Quantity:	250
Quantity Unit:	P
Additional Code 1:	Not reported
Additional Code 2:	Not reported
Additional Code 3:	Not reported
Additional Code 4:	Not reported
Additional Code 5:	Not reported
Shipment Date:	20110909
Creation Date:	3/20/2012 20:30:12
Receipt Date:	20110920
Manifest ID:	002887608SKS
Trans EPA ID:	TXR000050930
Trans Name:	SAFETY-KLEEN SYSTEMS INC
Trans 2 EPA ID:	OKD981588791
Trans 2 Name:	TRIAD TRANSPORT
TSDF EPA ID:	TXD077603371
Trans Name:	SAFETY-KLEEN SYSTEMS INC
TSDF Alt EPA ID:	Not reported
TSDF Alt Name:	Not reported
Waste Code Description:	121 - Alkaline solution (pH >12.5) with metals (antimony, arsenic, barium, beryllium, cadmium, chromium, cobalt, copper, lead, mercury, molybdenum, nickel, selenium, silver, thallium, vanadium, and zinc
RCRA Code:	D002
Meth Code:	H141 - Storage, Bulking, And/Or Transfer Off Site--No Treatment/Reovery (H010-H129) Or (H131-H135)
Quantity Tons:	0.075
Waste Quantity:	150
Quantity Unit:	P
Additional Code 1:	Not reported
Additional Code 2:	Not reported
Additional Code 3:	Not reported
Additional Code 4:	Not reported
Additional Code 5:	Not reported
Shipment Date:	20110909
Creation Date:	2/15/2012 20:30:21
Receipt Date:	20110914
Manifest ID:	002887609SKS
Trans EPA ID:	TXR000050930
Trans Name:	SAFETY-KLEEN SYSTEMS INC
Trans 2 EPA ID:	Not reported
Trans 2 Name:	Not reported
TSDF EPA ID:	CAT000613893
Trans Name:	SAFETY-KLEEN SYSTEMS INC
TSDF Alt EPA ID:	Not reported

AMERICOLD LOGISTICS (Continued) **S113140979**

TSDF Alt Name:	Not reported
Waste Code Description:	223 - Unspecified oil-containing waste
RCRA Code:	Not reported
Meth Code:	H141 - Storage, Bulking, And/Or Transfer Off Site--No Treatment/Reovery (H010-H129) Or (H131-H135)
Quantity Tons:	0.09
Waste Quantity:	180
Quantity Unit:	P
Additional Code 1:	Not reported
Additional Code 2:	Not reported
Additional Code 3:	Not reported
Additional Code 4:	Not reported
Additional Code 5:	Not reported
Shipment Date:	20110909
Creation Date:	3/20/2012 20:30:12
Receipt Date:	20110920
Manifest ID:	002887608SKS
Trans EPA ID:	TXR000050930
Trans Name:	SAFETY-KLEEN SYSTEMS INC
Trans 2 EPA ID:	OKD981588791
Trans 2 Name:	TRIAD TRANSPORT
TSDF EPA ID:	TXD077603371
Trans Name:	SAFETY-KLEEN SYSTEMS INC
TSDF Alt EPA ID:	Not reported
TSDF Alt Name:	Not reported
Waste Code Description:	352 - Other organic solids
RCRA Code:	Not reported
Meth Code:	H141 - Storage, Bulking, And/Or Transfer Off Site--No Treatment/Reovery (H010-H129) Or (H131-H135)
Quantity Tons:	0.075
Waste Quantity:	150
Quantity Unit:	P
Additional Code 1:	Not reported
Additional Code 2:	Not reported
Additional Code 3:	Not reported
Additional Code 4:	Not reported
Additional Code 5:	Not reported
Shipment Date:	20110420
Creation Date:	9/16/2011 18:30:12
Receipt Date:	20110502
Manifest ID:	002606905SKS
Trans EPA ID:	TXR000050930
Trans Name:	SAFETY-KLEEN SYSTEMS INC
Trans 2 EPA ID:	OKD981588791
Trans 2 Name:	TRIAD
TSDF EPA ID:	TXD077603371
Trans Name:	SAFETY-KLEEN SYSTEMS INC
TSDF Alt EPA ID:	Not reported
TSDF Alt Name:	Not reported
Waste Code Description:	121 - Alkaline solution (pH >12.5) with metals (antimony, arsenic, barium, beryllium, cadmium, chromium, cobalt, copper, lead, mercury, molybdenum, nickel, selenium, silver, thallium, vanadium, and zinc
RCRA Code:	D002
Meth Code:	H141 - Storage, Bulking, And/Or Transfer Off Site--No Treatment/Reovery (H010-H129) Or (H131-H135)

AMERICOLD LOGISTICS (Continued) **S113140979**

Quantity Tons:	0.228
Waste Quantity:	456
Quantity Unit:	P
Additional Code 1:	Not reported
Additional Code 2:	Not reported
Additional Code 3:	Not reported
Additional Code 4:	Not reported
Additional Code 5:	Not reported
Shipment Date:	20110420
Creation Date:	10/1/2011 18:30:31
Receipt Date:	20110502
Manifest ID:	002577445SKS
Trans EPA ID:	TXR000050930
Trans Name:	SAFETY-KLEEN SYSTEMS INC
Trans 2 EPA ID:	OKD981588791
Trans 2 Name:	TRIAD
TSDF EPA ID:	TXD077603371
Trans Name:	SAFETY-KLEEN SYSTEMS INC
TSDF Alt EPA ID:	Not reported
TSDF Alt Name:	Not reported
Waste Code Description:	352 - Other organic solids
RCRA Code:	Not reported
Meth Code:	H141 - Storage, Bulking, And/Or Transfer Off Site--No Treatment/Reovery (H010-H129) Or (H131-H135)
Quantity Tons:	0.0875
Waste Quantity:	175
Quantity Unit:	P
Additional Code 1:	Not reported
Additional Code 2:	Not reported
Additional Code 3:	Not reported
Additional Code 4:	Not reported
Additional Code 5:	Not reported
Shipment Date:	20110420
Creation Date:	10/12/2011 18:30:21
Receipt Date:	20110516
Manifest ID:	002606906SKS
Trans EPA ID:	TXR000050930
Trans Name:	SAFETY-KLEEN SYSTEMS INC
Trans 2 EPA ID:	OKD981588791
Trans 2 Name:	TRIAD TRANSPORT
TSDF EPA ID:	TXD077603371
Trans Name:	SAFETY-KLEEN SYSTEMS INC
TSDF Alt EPA ID:	Not reported
TSDF Alt Name:	Not reported
Waste Code Description:	223 - Unspecified oil-containing waste
RCRA Code:	Not reported
Meth Code:	H061 - Fuel Blending Prior To Energy Recovery At Another Site
Quantity Tons:	0.228
Waste Quantity:	456
Quantity Unit:	P
Additional Code 1:	Not reported
Additional Code 2:	Not reported
Additional Code 3:	Not reported
Additional Code 4:	Not reported
Additional Code 5:	Not reported

AMERICOLD LOGISTICS (Continued) **S113140979**

Additional Information:

Year:	2010
Gen EPA ID:	CAL000302985
Shipment Date:	20101013
Creation Date:	3/3/2011 18:30:09
Receipt Date:	20101025
Manifest ID:	003686103FLE
Trans EPA ID:	TXR000050930
Trans Name:	SAFETY-KLEEN SYSTEMS INC
Trans 2 EPA ID:	OKD981588791
Trans 2 Name:	TRIAD
TSDF EPA ID:	TXD077603371
Trans Name:	SAFETY-KLEEN SYSTEMS INC
TSDF Alt EPA ID:	Not reported
TSDF Alt Name:	Not reported
Waste Code Description:	331 - Off-specification, aged, or surplus organics
RCRA Code:	U154
Meth Code:	- Not reported
Quantity Tons:	Not reported
Waste Quantity:	Not reported
Quantity Unit:	Not reported
Additional Code 1:	D001
Additional Code 2:	Not reported
Additional Code 3:	Not reported
Additional Code 4:	Not reported
Additional Code 5:	Not reported
Shipment Date:	20101013
Creation Date:	3/3/2011 18:30:09
Receipt Date:	20101025
Manifest ID:	003686103FLE
Trans EPA ID:	TXR000050930
Trans Name:	SAFETY-KLEEN SYSTEMS INC
Trans 2 EPA ID:	OKD981588791
Trans 2 Name:	TRIAD
TSDF EPA ID:	TXD077603371
Trans Name:	SAFETY-KLEEN SYSTEMS INC
TSDF Alt EPA ID:	Not reported
TSDF Alt Name:	Not reported
Waste Code Description:	352 - Other organic solids
RCRA Code:	Not reported
Meth Code:	H141 - Storage, Bulking, And/Or Transfer Off Site--No Treatment/Reovery (H010-H129) Or (H131-H135)
Quantity Tons:	0.15
Waste Quantity:	300
Quantity Unit:	P
Additional Code 1:	Not reported
Additional Code 2:	Not reported
Additional Code 3:	Not reported
Additional Code 4:	Not reported
Additional Code 5:	Not reported
Shipment Date:	20101013
Creation Date:	3/3/2011 18:30:09
Receipt Date:	20101025
Manifest ID:	003686103FLE

AMERICOLD LOGISTICS (Continued) **S113140979**

Trans EPA ID:	TXR000050930
Trans Name:	SAFETY-KLEEN SYSTEMS INC
Trans 2 EPA ID:	OKD981588791
Trans 2 Name:	TRIAD
TSDF EPA ID:	TXD077603371
Trans Name:	SAFETY-KLEEN SYSTEMS INC
TSDF Alt EPA ID:	Not reported
TSDF Alt Name:	Not reported
Waste Code Description:	121 - Alkaline solution (pH >12.5) with metals (antimony, arsenic, barium, beryllium, cadmium, chromium, cobalt, copper, lead, mercury, molybdenum, nickel, selenium, silver, thallium, vanadium, and zinc
RCRA Code:	D002
Meth Code:	H141 - Storage, Bulking, And/Or Transfer Off Site--No Treatment/Reovery (H010-H129) Or (H131-H135)
Quantity Tons:	0.228
Waste Quantity:	456
Quantity Unit:	P
Additional Code 1:	Not reported
Additional Code 2:	Not reported
Additional Code 3:	Not reported
Additional Code 4:	Not reported
Additional Code 5:	Not reported
Shipment Date:	20101013
Creation Date:	3/3/2011 18:30:09
Receipt Date:	20101021
Manifest ID:	003686104FLE
Trans EPA ID:	TXR000050930
Trans Name:	SAFETY-KLEEN SYSTEMS INC
Trans 2 EPA ID:	OKD981588791
Trans 2 Name:	TRIAD TRANSPORT INC
TSDF EPA ID:	TXD077603371
Trans Name:	SAFETY-KLEEN SYSTEMS INC
TSDF Alt EPA ID:	Not reported
TSDF Alt Name:	Not reported
Waste Code Description:	221 - Waste oil and mixed oil
RCRA Code:	Not reported
Meth Code:	H061 - Fuel Blending Prior To Energy Recovery At Another Site
Quantity Tons:	0.225
Waste Quantity:	450
Quantity Unit:	P
Additional Code 1:	Not reported
Additional Code 2:	Not reported
Additional Code 3:	Not reported
Additional Code 4:	Not reported
Additional Code 5:	Not reported
Shipment Date:	20100430
Creation Date:	8/6/2010 18:31:37
Receipt Date:	20100430
Manifest ID:	002252191SKS
Trans EPA ID:	TXR000050930
Trans Name:	SAFETY-KLEEN SYSTEMS INC
Trans 2 EPA ID:	Not reported
Trans 2 Name:	Not reported
TSDF EPA ID:	CAT000613935
Trans Name:	SAFETY-KLEEN SYSTEMS INC

AMERICOLD LOGISTICS (Continued) **S113140979**

TSDF Alt EPA ID:	Not reported
TSDF Alt Name:	Not reported
Waste Code Description:	134 - Aqueous solution with <10% total organic residues
RCRA Code:	Not reported
Meth Code:	H141 - Storage, Bulking, And/Or Transfer Off Site--No Treatment/Reovery (H010-H129) Or (H131-H135)
Quantity Tons:	0.084
Waste Quantity:	20
Quantity Unit:	G
Additional Code 1:	Not reported
Additional Code 2:	Not reported
Additional Code 3:	Not reported
Additional Code 4:	Not reported
Additional Code 5:	Not reported
Shipment Date:	20100430
Creation Date:	12/16/2010 18:30:53
Receipt Date:	20100513
Manifest ID:	002277681SKS
Trans EPA ID:	TXR000050930
Trans Name:	SAFETY-KLEEN SYSTEMS INC
Trans 2 EPA ID:	Not reported
Trans 2 Name:	Not reported
TSDF EPA ID:	TXD077603371
Trans Name:	SAFETY-KLEEN SYSTEMS INC
TSDF Alt EPA ID:	Not reported
TSDF Alt Name:	Not reported
Waste Code Description:	212 - Oxygenated solvents (acetone, butanol, ethyl acetate, etc.
RCRA Code:	D001
Meth Code:	H061 - Fuel Blending Prior To Energy Recovery At Another Site
Quantity Tons:	0.054
Waste Quantity:	108
Quantity Unit:	P
Additional Code 1:	Not reported
Additional Code 2:	Not reported
Additional Code 3:	Not reported
Additional Code 4:	Not reported
Additional Code 5:	Not reported
Shipment Date:	20100204
Creation Date:	11/30/2010 18:30:22
Receipt Date:	20100223
Manifest ID:	002318389SKS
Trans EPA ID:	TXR000050930
Trans Name:	SAFETY-KLEEN SYSTEMS INC
Trans 2 EPA ID:	OKD981588791
Trans 2 Name:	TRIAD
TSDF EPA ID:	NVT330010000
Trans Name:	US ECOLOGY NEVADA
TSDF Alt EPA ID:	Not reported
TSDF Alt Name:	Not reported
Waste Code Description:	352 - Other organic solids
RCRA Code:	Not reported
Meth Code:	H132 - Landfill Or Surface Impoundment That Will Be Closed As Landfill(To Include On-Site Treatment And/Or Stabilization)
Quantity Tons:	0.2
Waste Quantity:	400

AMERICOLD LOGISTICS (Continued) **S113140979**

Quantity Unit:	P
Additional Code 1:	Not reported
Additional Code 2:	Not reported
Additional Code 3:	Not reported
Additional Code 4:	Not reported
Additional Code 5:	Not reported

Additional Information:

Year:	2009
Gen EPA ID:	CAL000302985
Shipment Date:	20091119
Creation Date:	5/27/2010 18:31:08
Receipt Date:	20091203
Manifest ID:	002317506SKS
Trans EPA ID:	TXR000050930
Trans Name:	SAFETY-KLEEN SYSTEMS INC
Trans 2 EPA ID:	OKD981588791
Trans 2 Name:	TRIAD
TSDF EPA ID:	NVT330010000
Trans Name:	US ECOLOGY NEVADA
TSDF Alt EPA ID:	Not reported
TSDF Alt Name:	Not reported
Waste Code Description:	221 - Waste oil and mixed oil
RCRA Code:	Not reported
Meth Code:	H039 - Other Recovery Of Reclamation For Reuse Including Acid Regeneration, Organics Recovery Ect
Quantity Tons:	0.15
Waste Quantity:	300
Quantity Unit:	P
Additional Code 1:	Not reported
Additional Code 2:	Not reported
Additional Code 3:	Not reported
Additional Code 4:	Not reported
Additional Code 5:	Not reported
Shipment Date:	20090924
Creation Date:	3/5/2010 18:30:45
Receipt Date:	20091002
Manifest ID:	002167889SKS
Trans EPA ID:	TXR000050930
Trans Name:	SAFETY-KLEEN SYSTEMS INC
Trans 2 EPA ID:	Not reported
Trans 2 Name:	Not reported
TSDF EPA ID:	TXD077603371
Trans Name:	SAFETY-KLEEN SYSTEMS INC
TSDF Alt EPA ID:	Not reported
TSDF Alt Name:	Not reported
Waste Code Description:	331 - Off-specification, aged, or surplus organics
RCRA Code:	U154
Meth Code:	H061 - Fuel Blending Prior To Energy Recovery At Another Site
Quantity Tons:	0.125
Waste Quantity:	250
Quantity Unit:	P
Additional Code 1:	D001
Additional Code 2:	Not reported
Additional Code 3:	Not reported

AMERICOLD LOGISTICS (Continued) **S113140979**

Additional Code 4:	Not reported
Additional Code 5:	Not reported
Shipment Date:	20090924
Creation Date:	3/5/2010 18:30:52
Receipt Date:	20091005
Manifest ID:	002167891SKS
Trans EPA ID:	TXR000050930
Trans Name:	SAFETY-KLEEN SYSTEMS INC
Trans 2 EPA ID:	OKD981588791
Trans 2 Name:	TRIAD
TSDF EPA ID:	NVT330010000
Trans Name:	US ECOLOGY NEVADA
TSDF Alt EPA ID:	Not reported
TSDF Alt Name:	Not reported
Waste Code Description:	352 - Other organic solids
RCRA Code:	Not reported
Meth Code:	H132 - Landfill Or Surface Impoundment That Will Be Closed As Landfill(To Include On-Site Treatment And/Or Stabilization)
Quantity Tons:	0.175
Waste Quantity:	350
Quantity Unit:	P
Additional Code 1:	Not reported
Additional Code 2:	Not reported
Additional Code 3:	Not reported
Additional Code 4:	Not reported
Additional Code 5:	Not reported
Shipment Date:	20090924
Creation Date:	3/5/2010 18:30:45
Receipt Date:	20091002
Manifest ID:	002167889SKS
Trans EPA ID:	TXR000050930
Trans Name:	SAFETY-KLEEN SYSTEMS INC
Trans 2 EPA ID:	Not reported
Trans 2 Name:	Not reported
TSDF EPA ID:	TXD077603371
Trans Name:	SAFETY-KLEEN SYSTEMS INC
TSDF Alt EPA ID:	Not reported
TSDF Alt Name:	Not reported
Waste Code Description:	343 - Unspecified organic liquid mixture
RCRA Code:	D001
Meth Code:	H061 - Fuel Blending Prior To Energy Recovery At Another Site
Quantity Tons:	0.25
Waste Quantity:	500
Quantity Unit:	P
Additional Code 1:	Not reported
Additional Code 2:	Not reported
Additional Code 3:	Not reported
Additional Code 4:	Not reported
Additional Code 5:	Not reported
Shipment Date:	20090904
Creation Date:	3/5/2010 18:31:00
Receipt Date:	20090924
Manifest ID:	002158439SKS
Trans EPA ID:	TXR000050930

AMERICOLD LOGISTICS (Continued) **S113140979**

Trans Name:	SAFETY-KLEEN SYSTEMS INC
Trans 2 EPA ID:	OKD981588791
Trans 2 Name:	TRIAD
TSDF EPA ID:	TXD077603371
Trans Name:	SAFETY-KLEEN SYSTEMS INC
TSDF Alt EPA ID:	Not reported
TSDF Alt Name:	Not reported
Waste Code Description:	343 - Unspecified organic liquid mixture
RCRA Code:	D001
Meth Code:	H061 - Fuel Blending Prior To Energy Recovery At Another Site
Quantity Tons:	0.216
Waste Quantity:	432
Quantity Unit:	P
Additional Code 1:	Not reported
Additional Code 2:	Not reported
Additional Code 3:	Not reported
Additional Code 4:	Not reported
Additional Code 5:	Not reported
Shipment Date:	20090827
Creation Date:	3/5/2010 18:30:08
Receipt Date:	20090904
Manifest ID:	002158170SKS
Trans EPA ID:	TXR000050930
Trans Name:	SAFETY-KLEEN SYSTEMS INC
Trans 2 EPA ID:	Not reported
Trans 2 Name:	Not reported
TSDF EPA ID:	TXD077603371
Trans Name:	SAFETY-KLEEN SYSTEMS INC
TSDF Alt EPA ID:	Not reported
TSDF Alt Name:	Not reported
Waste Code Description:	121 - Alkaline solution (pH >12.5) with metals (antimony, arsenic, barium, beryllium, cadmium, chromium, cobalt, copper, lead, mercury, molybdenum, nickel, selenium, silver, thallium, vanadium, and zinc
RCRA Code:	D002
Meth Code:	H141 - Storage, Bulking, And/Or Transfer Off Site--No Treatment/Reovery (H010-H129) Or (H131-H135)
Quantity Tons:	0.3
Waste Quantity:	600
Quantity Unit:	P
Additional Code 1:	Not reported
Additional Code 2:	Not reported
Additional Code 3:	Not reported
Additional Code 4:	Not reported
Additional Code 5:	Not reported
Shipment Date:	20090722
Creation Date:	1/8/2010 18:30:22
Receipt Date:	20090803
Manifest ID:	001276916SKS
Trans EPA ID:	TXR000050930
Trans Name:	SAFETY-KLEEN SYSTEMS INC
Trans 2 EPA ID:	OKD981588791
Trans 2 Name:	TRIAD TRANSPORT INC
TSDF EPA ID:	NVT330010000
Trans Name:	US ECOLOGY NEVADA
TSDF Alt EPA ID:	Not reported

AMERICOLD LOGISTICS (Continued) **S113140979**

TSDF Alt Name:	Not reported
Waste Code Description:	352 - Other organic solids
RCRA Code:	Not reported
Meth Code:	H132 - Landfill Or Surface Impoundment That Will Be Closed As Landfill(To Include On-Site Treatment And/Or Stabilization)
Quantity Tons:	0.125
Waste Quantity:	250
Quantity Unit:	P
Additional Code 1:	Not reported
Additional Code 2:	Not reported
Additional Code 3:	Not reported
Additional Code 4:	Not reported
Additional Code 5:	Not reported
Shipment Date:	20090429
Creation Date:	8/28/2009 18:30:09
Receipt Date:	20090512
Manifest ID:	001331892SKS
Trans EPA ID:	TXR000050930
Trans Name:	SAFETY-KLEEN SYSTEMS INC
Trans 2 EPA ID:	OKD981588791
Trans 2 Name:	TRIAD TRANSPORT
TSDF EPA ID:	TXD077603371
Trans Name:	SAFETY-KLEEN SYSTEMS INC
TSDF Alt EPA ID:	Not reported
TSDF Alt Name:	Not reported
Waste Code Description:	221 - Waste oil and mixed oil
RCRA Code:	Not reported
Meth Code:	H061 - Fuel Blending Prior To Energy Recovery At Another Site
Quantity Tons:	0.15
Waste Quantity:	300
Quantity Unit:	P
Additional Code 1:	Not reported
Additional Code 2:	Not reported
Additional Code 3:	Not reported
Additional Code 4:	Not reported
Additional Code 5:	Not reported
Shipment Date:	20090216
Creation Date:	6/17/2009 18:30:35
Receipt Date:	20090302
Manifest ID:	001705368SKS
Trans EPA ID:	TXR000050930
Trans Name:	SAFETY-KLEEN SYSTEMS INC
Trans 2 EPA ID:	OKD981588791
Trans 2 Name:	TRIAD TRANSPORT INC
TSDF EPA ID:	NVT330010000
Trans Name:	US ECOLOGY NEVADA
TSDF Alt EPA ID:	Not reported
TSDF Alt Name:	Not reported
Waste Code Description:	221 - Waste oil and mixed oil
RCRA Code:	Not reported
Meth Code:	H039 - Other Recovery Of Reclamation For Reuse Including Acid Regeneration, Organics Recovery Ect
Quantity Tons:	0.525
Waste Quantity:	1050
Quantity Unit:	P

AMERICOLD LOGISTICS (Continued) **S113140979**

Additional Code 1:	Not reported
Additional Code 2:	Not reported
Additional Code 3:	Not reported
Additional Code 4:	Not reported
Additional Code 5:	Not reported

Additional Information:

Year:	2008
Gen EPA ID:	CAL000302985
Shipment Date:	20081111
Creation Date:	4/8/2009 18:30:08
Receipt Date:	20081120
Manifest ID:	001331893SKS
Trans EPA ID:	TXR000050930
Trans Name:	SAFETY-KLEEN SYSTEMS INC
Trans 2 EPA ID:	OKD981588791
Trans 2 Name:	TRIAD
TSDF EPA ID:	NVT330010000
Trans Name:	US ECOLOGY NEVADA
TSDF Alt EPA ID:	Not reported
TSDF Alt Name:	Not reported
Waste Code Description:	352 - Other organic solids
RCRA Code:	Not reported
Meth Code:	H132 - Landfill Or Surface Impoundment That Will Be Closed As Landfill(To Include On-Site Treatment And/Or Stabilization)
Quantity Tons:	0.1
Waste Quantity:	200
Quantity Unit:	P
Additional Code 1:	Not reported
Additional Code 2:	Not reported
Additional Code 3:	Not reported
Additional Code 4:	Not reported
Additional Code 5:	Not reported
Shipment Date:	20080716
Creation Date:	11/18/2008 18:30:08
Receipt Date:	20080725
Manifest ID:	001308596SKS
Trans EPA ID:	TXR000050930
Trans Name:	SAFETY-KLEEN SYSTEMS INC
Trans 2 EPA ID:	OKD981588791
Trans 2 Name:	TRIAD
TSDF EPA ID:	TXD077603371
Trans Name:	SAFETY-KLEEN SYSTEMS INC
TSDF Alt EPA ID:	Not reported
TSDF Alt Name:	Not reported
Waste Code Description:	121 - Alkaline solution (pH >12.5) with metals (antimony, arsenic, barium, beryllium, cadmium, chromium, cobalt, copper, lead, mercury, molybdenum, nickel, selenium, silver, thallium, vanadium, and zinc
RCRA Code:	D002
Meth Code:	H141 - Storage, Bulking, And/Or Transfer Off Site--No Treatment/Reovery (H010-H129) Or (H131-H135)
Quantity Tons:	0.15
Waste Quantity:	300
Quantity Unit:	P
Additional Code 1:	Not reported

AMERICOLD LOGISTICS (Continued) **S113140979**

Additional Code 2:	Not reported
Additional Code 3:	Not reported
Additional Code 4:	Not reported
Additional Code 5:	Not reported
Shipment Date:	20080708
Creation Date:	11/12/2008 18:30:19
Receipt Date:	20080721
Manifest ID:	001308528SKS
Trans EPA ID:	TXR000050930
Trans Name:	SAFETY-KLEEN SYSTEMS INC
Trans 2 EPA ID:	OKD981588791
Trans 2 Name:	TRIAD
TSDF EPA ID:	TXD077603371
Trans Name:	SAFETY-KLEEN SYSTEMS INC
TSDF Alt EPA ID:	Not reported
TSDF Alt Name:	Not reported
Waste Code Description:	121 - Alkaline solution (pH >12.5) with metals (antimony, arsenic, barium, beryllium, cadmium, chromium, cobalt, copper, lead, mercury, molybdenum, nickel, selenium, silver, thallium, vanadium, and zinc
RCRA Code:	D002
Meth Code:	- Not reported
Quantity Tons:	0.225
Waste Quantity:	450
Quantity Unit:	P
Additional Code 1:	Not reported
Additional Code 2:	Not reported
Additional Code 3:	Not reported
Additional Code 4:	Not reported
Additional Code 5:	Not reported
Shipment Date:	20080708
Creation Date:	11/12/2008 18:30:19
Receipt Date:	20080721
Manifest ID:	001308528SKS
Trans EPA ID:	TXR000050930
Trans Name:	SAFETY-KLEEN SYSTEMS INC
Trans 2 EPA ID:	OKD981588791
Trans 2 Name:	TRIAD
TSDF EPA ID:	TXD077603371
Trans Name:	SAFETY-KLEEN SYSTEMS INC
TSDF Alt EPA ID:	Not reported
TSDF Alt Name:	Not reported
Waste Code Description:	352 - Other organic solids
RCRA Code:	Not reported
Meth Code:	- Not reported
Quantity Tons:	0.225
Waste Quantity:	450
Quantity Unit:	P
Additional Code 1:	Not reported
Additional Code 2:	Not reported
Additional Code 3:	Not reported
Additional Code 4:	Not reported
Additional Code 5:	Not reported
Shipment Date:	20080703
Creation Date:	11/12/2008 18:30:19

AMERICOLD LOGISTICS (Continued) **S113140979**

Receipt Date:	20080715
Manifest ID:	001308512SKS
Trans EPA ID:	TXR000050930
Trans Name:	SAFETY-KLEEN SYSTEMS INC
Trans 2 EPA ID:	OKD981588791
Trans 2 Name:	TRIAD
TSDF EPA ID:	NVT330010000
Trans Name:	US ECOLOGY NEVADA
TSDF Alt EPA ID:	Not reported
TSDF Alt Name:	Not reported
Waste Code Description:	352 - Other organic solids
RCRA Code:	Not reported
Meth Code:	H132 - Landfill Or Surface Impoundment That Will Be Closed As Landfill(To Include On-Site Treatment And/Or Stabilization)
Quantity Tons:	0.4
Waste Quantity:	800
Quantity Unit:	P
Additional Code 1:	Not reported
Additional Code 2:	Not reported
Additional Code 3:	Not reported
Additional Code 4:	Not reported
Additional Code 5:	Not reported

Shipment Date:	20080703
Creation Date:	11/14/2008 18:30:08
Receipt Date:	20080717
Manifest ID:	001308511SKS
Trans EPA ID:	TXR000050930
Trans Name:	SAFETY-KLEEN SYSTEMS INC
Trans 2 EPA ID:	OKD981588791
Trans 2 Name:	TRIAD
TSDF EPA ID:	TXD077603371
Trans Name:	SAFETY-KLEEN SYSTEMS INC
TSDF Alt EPA ID:	Not reported
TSDF Alt Name:	Not reported
Waste Code Description:	352 - Other organic solids
RCRA Code:	Not reported
Meth Code:	H141 - Storage, Bulking, And/Or Transfer Off Site--No Treatment/Reovery (H010-H129) Or (H131-H135)
Quantity Tons:	0.2
Waste Quantity:	400
Quantity Unit:	P
Additional Code 1:	Not reported
Additional Code 2:	Not reported
Additional Code 3:	Not reported
Additional Code 4:	Not reported
Additional Code 5:	Not reported

Shipment Date:	20080703
Creation Date:	11/14/2008 18:30:08
Receipt Date:	20080717
Manifest ID:	001308511SKS
Trans EPA ID:	TXR000050930
Trans Name:	SAFETY-KLEEN SYSTEMS INC
Trans 2 EPA ID:	OKD981588791
Trans 2 Name:	TRIAD
TSDF EPA ID:	TXD077603371

AMERICOLD LOGISTICS (Continued) **S113140979**

Trans Name:	SAFETY-KLEEN SYSTEMS INC
TSDF Alt EPA ID:	Not reported
TSDF Alt Name:	Not reported
Waste Code Description:	331 - Off-specification, aged, or surplus organics
RCRA Code:	U154
Meth Code:	H061 - Fuel Blending Prior To Energy Recovery At Another Site
Quantity Tons:	0.1
Waste Quantity:	200
Quantity Unit:	P
Additional Code 1:	D001
Additional Code 2:	Not reported
Additional Code 3:	Not reported
Additional Code 4:	Not reported
Additional Code 5:	Not reported
Shipment Date:	20080703
Creation Date:	11/12/2008 18:30:19
Receipt Date:	20080715
Manifest ID:	001308512SKS
Trans EPA ID:	TXR000050930
Trans Name:	SAFETY-KLEEN SYSTEMS INC
Trans 2 EPA ID:	OKD981588791
Trans 2 Name:	TRIAD
TSDF EPA ID:	NVT330010000
Trans Name:	US ECOLOGY NEVADA
TSDF Alt EPA ID:	Not reported
TSDF Alt Name:	Not reported
Waste Code Description:	135 - Unspecified aqueous solution
RCRA Code:	Not reported
Meth Code:	H039 - Other Recovery Of Reclamation For Reuse Including Acid Regeneration, Organics Recovery Ect
Quantity Tons:	0.18
Waste Quantity:	360
Quantity Unit:	P
Additional Code 1:	Not reported
Additional Code 2:	Not reported
Additional Code 3:	Not reported
Additional Code 4:	Not reported
Additional Code 5:	Not reported
Shipment Date:	20080703
Creation Date:	11/14/2008 18:30:08
Receipt Date:	20080717
Manifest ID:	001308511SKS
Trans EPA ID:	TXR000050930
Trans Name:	SAFETY-KLEEN SYSTEMS INC
Trans 2 EPA ID:	OKD981588791
Trans 2 Name:	TRIAD
TSDF EPA ID:	TXD077603371
Trans Name:	SAFETY-KLEEN SYSTEMS INC
TSDF Alt EPA ID:	Not reported
TSDF Alt Name:	Not reported
Waste Code Description:	221 - Waste oil and mixed oil
RCRA Code:	Not reported
Meth Code:	H061 - Fuel Blending Prior To Energy Recovery At Another Site
Quantity Tons:	0.35
Waste Quantity:	700

AMERICOLD LOGISTICS (Continued) **S113140979**

Quantity Unit:	P
Additional Code 1:	Not reported
Additional Code 2:	Not reported
Additional Code 3:	Not reported
Additional Code 4:	Not reported
Additional Code 5:	Not reported
Shipment Date:	20080201
Creation Date:	6/25/2008 18:30:15
Receipt Date:	20080206
Manifest ID:	000590270JJK
Trans EPA ID:	CAD981412356
Trans Name:	PACIFIC TRANS ENV SERVICES INC
Trans 2 EPA ID:	Not reported
Trans 2 Name:	Not reported
TSDF EPA ID:	NVT330010000
Trans Name:	US ECOLOGY INC
TSDF Alt EPA ID:	Not reported
TSDF Alt Name:	Not reported
Waste Code Description:	181 - Other inorganic solid waste Organics
RCRA Code:	Not reported
Meth Code:	H132 - Landfill Or Surface Impoundment That Will Be Closed As Landfill(To Include On-Site Treatment And/Or Stabilization)
Quantity Tons:	0.1
Waste Quantity:	200
Quantity Unit:	P
Additional Code 1:	Not reported
Additional Code 2:	Not reported
Additional Code 3:	Not reported
Additional Code 4:	Not reported
Additional Code 5:	Not reported

Additional Information:

Year:	2007
Gen EPA ID:	CAL000302985
Shipment Date:	20071113
Creation Date:	4/22/2008 18:30:08
Receipt Date:	20071120
Manifest ID:	000589379JJK
Trans EPA ID:	CAD981412356
Trans Name:	PACIFIC TRANS ENV SERVICES INC
Trans 2 EPA ID:	Not reported
Trans 2 Name:	Not reported
TSDF EPA ID:	NVT330010000
Trans Name:	US ECOLOGY INC
TSDF Alt EPA ID:	Not reported
TSDF Alt Name:	Not reported
Waste Code Description:	181 - Other inorganic solid waste Organics
RCRA Code:	Not reported
Meth Code:	H132 - Landfill Or Surface Impoundment That Will Be Closed As Landfill(To Include On-Site Treatment And/Or Stabilization)
Quantity Tons:	0.05
Waste Quantity:	100
Quantity Unit:	P
Additional Code 1:	Not reported
Additional Code 2:	Not reported

AMERICOLD LOGISTICS (Continued) **S113140979**

Additional Code 3:	Not reported
Additional Code 4:	Not reported
Additional Code 5:	Not reported
Shipment Date:	20071113
Creation Date:	4/22/2008 18:30:08
Receipt Date:	20071120
Manifest ID:	000589379JJK
Trans EPA ID:	CAD981412356
Trans Name:	PACIFIC TRANS ENV SERVICES INC
Trans 2 EPA ID:	Not reported
Trans 2 Name:	Not reported
TSDF EPA ID:	NVT330010000
Trans Name:	US ECOLOGY INC
TSDF Alt EPA ID:	Not reported
TSDF Alt Name:	Not reported
Waste Code Description:	221 - Waste oil and mixed oil
RCRA Code:	Not reported
Meth Code:	H039 - Other Recovery Of Reclamation For Reuse Including Acid Regeneration, Organics Recovery Ect
Quantity Tons:	1.2
Waste Quantity:	2400
Quantity Unit:	P
Additional Code 1:	Not reported
Additional Code 2:	Not reported
Additional Code 3:	Not reported
Additional Code 4:	Not reported
Additional Code 5:	Not reported
Shipment Date:	20071113
Creation Date:	4/22/2008 18:30:08
Receipt Date:	20071120
Manifest ID:	000589379JJK
Trans EPA ID:	CAD981412356
Trans Name:	PACIFIC TRANS ENV SERVICES INC
Trans 2 EPA ID:	Not reported
Trans 2 Name:	Not reported
TSDF EPA ID:	NVT330010000
Trans Name:	US ECOLOGY INC
TSDF Alt EPA ID:	Not reported
TSDF Alt Name:	Not reported
Waste Code Description:	181 - Other inorganic solid waste Organics
RCRA Code:	Not reported
Meth Code:	H132 - Landfill Or Surface Impoundment That Will Be Closed As Landfill(To Include On-Site Treatment And/Or Stabilization)
Quantity Tons:	0.075
Waste Quantity:	150
Quantity Unit:	P
Additional Code 1:	Not reported
Additional Code 2:	Not reported
Additional Code 3:	Not reported
Additional Code 4:	Not reported
Additional Code 5:	Not reported
Shipment Date:	20070911
Creation Date:	2/5/2008 18:30:13
Receipt Date:	20070912

AMERICOLD LOGISTICS (Continued) **S113140979**

Manifest ID:	000588499JJK
Trans EPA ID:	CAD981412356
Trans Name:	PACIFIC TRANS ENV SERVICES INC
Trans 2 EPA ID:	Not reported
Trans 2 Name:	Not reported
TSDF EPA ID:	NVT330010000
Trans Name:	US ECOLOGY INC
TSDF Alt EPA ID:	Not reported
TSDF Alt Name:	Not reported
Waste Code Description:	181 - Other inorganic solid waste Organics
RCRA Code:	Not reported
Meth Code:	H132 - Landfill Or Surface Impoundment That Will Be Closed As Landfill(To Include On-Site Treatment And/Or Stabilization)
Quantity Tons:	0.25
Waste Quantity:	500
Quantity Unit:	P
Additional Code 1:	Not reported
Additional Code 2:	Not reported
Additional Code 3:	Not reported
Additional Code 4:	Not reported
Additional Code 5:	Not reported
Shipment Date:	20070911
Creation Date:	2/5/2008 18:30:13
Receipt Date:	20070912
Manifest ID:	000588499JJK
Trans EPA ID:	CAD981412356
Trans Name:	PACIFIC TRANS ENV SERVICES INC
Trans 2 EPA ID:	Not reported
Trans 2 Name:	Not reported
TSDF EPA ID:	NVT330010000
Trans Name:	US ECOLOGY INC
TSDF Alt EPA ID:	Not reported
TSDF Alt Name:	Not reported
Waste Code Description:	221 - Waste oil and mixed oil
RCRA Code:	Not reported
Meth Code:	H132 - Landfill Or Surface Impoundment That Will Be Closed As Landfill(To Include On-Site Treatment And/Or Stabilization)
Quantity Tons:	0.2
Waste Quantity:	400
Quantity Unit:	P
Additional Code 1:	Not reported
Additional Code 2:	Not reported
Additional Code 3:	Not reported
Additional Code 4:	Not reported
Additional Code 5:	Not reported
Shipment Date:	20070911
Creation Date:	2/5/2008 18:30:13
Receipt Date:	20070912
Manifest ID:	000588499JJK
Trans EPA ID:	CAD981412356
Trans Name:	PACIFIC TRANS ENV SERVICES INC
Trans 2 EPA ID:	Not reported
Trans 2 Name:	Not reported
TSDF EPA ID:	NVT330010000
Trans Name:	US ECOLOGY INC

AMERICOLD LOGISTICS (Continued) **S113140979**

TSDF Alt EPA ID:	Not reported
TSDF Alt Name:	Not reported
Waste Code Description:	181 - Other inorganic solid waste Organics
RCRA Code:	Not reported
Meth Code:	H132 - Landfill Or Surface Impoundment That Will Be Closed As Landfill(To Include On-Site Treatment And/Or Stabilization)
Quantity Tons:	0.075
Waste Quantity:	150
Quantity Unit:	P
Additional Code 1:	Not reported
Additional Code 2:	Not reported
Additional Code 3:	Not reported
Additional Code 4:	Not reported
Additional Code 5:	Not reported

Additional Information:

Year:	2006
Gen EPA ID:	CAL000302985
Shipment Date:	20061229
Creation Date:	8/7/2007 18:30:14
Receipt Date:	20070104
Manifest ID:	000571645JJK
Trans EPA ID:	CAD981412356
Trans Name:	PACIFIC TRANS ENV SERVICES INC
Trans 2 EPA ID:	Not reported
Trans 2 Name:	Not reported
TSDF EPA ID:	NVT330010000
Trans Name:	US ECOLOGY
TSDF Alt EPA ID:	Not reported
TSDF Alt Name:	Not reported
Waste Code Description:	181 - Other inorganic solid waste Organics
RCRA Code:	Not reported
Meth Code:	H132 - Landfill Or Surface Impoundment That Will Be Closed As Landfill(To Include On-Site Treatment And/Or Stabilization)
Quantity Tons:	0.2
Waste Quantity:	400
Quantity Unit:	P
Additional Code 1:	Not reported
Additional Code 2:	Not reported
Additional Code 3:	Not reported
Additional Code 4:	Not reported
Additional Code 5:	Not reported
Shipment Date:	20061228
Creation Date:	8/18/2007 18:30:14
Receipt Date:	20070104
Manifest ID:	000571642JJK
Trans EPA ID:	CAD981412356
Trans Name:	PACIFIC TRANS ENV SERVICES INC
Trans 2 EPA ID:	Not reported
Trans 2 Name:	Not reported
TSDF EPA ID:	NVT330010000
Trans Name:	US ECOLOGY
TSDF Alt EPA ID:	Not reported
TSDF Alt Name:	Not reported
Waste Code Description:	181 - Other inorganic solid waste Organics

AMERICOLD LOGISTICS (Continued) **S113140979**

RCRA Code:	Not reported
Meth Code:	H132 - Landfill Or Surface Impoundment That Will Be Closed As Landfill(To Include On-Site Treatment And/Or Stabilization)
Quantity Tons:	0.25
Waste Quantity:	500
Quantity Unit:	P
Additional Code 1:	Not reported
Additional Code 2:	Not reported
Additional Code 3:	Not reported
Additional Code 4:	Not reported
Additional Code 5:	Not reported
Shipment Date:	20061228
Creation Date:	8/18/2007 18:30:14
Receipt Date:	20070104
Manifest ID:	000571642JJK
Trans EPA ID:	CAD981412356
Trans Name:	PACIFIC TRANS ENV SERVICES INC
Trans 2 EPA ID:	Not reported
Trans 2 Name:	Not reported
TSDF EPA ID:	NVT330010000
Trans Name:	US ECOLOGY
TSDF Alt EPA ID:	Not reported
TSDF Alt Name:	Not reported
Waste Code Description:	221 - Waste oil and mixed oil
RCRA Code:	Not reported
Meth Code:	H132 - Landfill Or Surface Impoundment That Will Be Closed As Landfill(To Include On-Site Treatment And/Or Stabilization)
Quantity Tons:	0.03
Waste Quantity:	60
Quantity Unit:	P
Additional Code 1:	Not reported
Additional Code 2:	Not reported
Additional Code 3:	Not reported
Additional Code 4:	Not reported
Additional Code 5:	Not reported
Shipment Date:	20061228
Creation Date:	8/18/2007 18:30:14
Receipt Date:	20070104
Manifest ID:	000571642JJK
Trans EPA ID:	CAD981412356
Trans Name:	PACIFIC TRANS ENV SERVICES INC
Trans 2 EPA ID:	Not reported
Trans 2 Name:	Not reported
TSDF EPA ID:	NVT330010000
Trans Name:	US ECOLOGY
TSDF Alt EPA ID:	Not reported
TSDF Alt Name:	Not reported
Waste Code Description:	791 - Liquids with pH < 2 792 Liquids with pH < 2 with metals
RCRA Code:	D002
Meth Code:	H132 - Landfill Or Surface Impoundment That Will Be Closed As Landfill(To Include On-Site Treatment And/Or Stabilization)
Quantity Tons:	0.06
Waste Quantity:	120
Quantity Unit:	P
Additional Code 1:	Not reported

AMERICOLD LOGISTICS (Continued) **S113140979**

Additional Code 2:	Not reported
Additional Code 3:	Not reported
Additional Code 4:	Not reported
Additional Code 5:	Not reported
Shipment Date:	20061228
Creation Date:	8/18/2007 18:30:14
Receipt Date:	20070104
Manifest ID:	000571642JJK
Trans EPA ID:	CAD981412356
Trans Name:	PACIFIC TRANS ENV SERVICES INC
Trans 2 EPA ID:	Not reported
Trans 2 Name:	Not reported
TSDF EPA ID:	NVT330010000
Trans Name:	US ECOLOGY
TSDF Alt EPA ID:	Not reported
TSDF Alt Name:	Not reported
Waste Code Description:	181 - Other inorganic solid waste Organics
RCRA Code:	Not reported
Meth Code:	H132 - Landfill Or Surface Impoundment That Will Be Closed As Landfill(To Include On-Site Treatment And/Or Stabilization)
Quantity Tons:	0.015
Waste Quantity:	30
Quantity Unit:	P
Additional Code 1:	Not reported
Additional Code 2:	Not reported
Additional Code 3:	Not reported
Additional Code 4:	Not reported
Additional Code 5:	Not reported

D64 **GIC-VERNON LLC** **RCRA NonGen / NLR** **1027698844**
3095 E VERNON AVE **CAC003241861**
< 1/8 **VERNON, CA 90058**
1 ft.

Site 1 of 3 in cluster D

Relative: Lower
Actual: 204 ft.

RCRA Listings:

Date Form Received by Agency:	20230713
Handler Name:	Gic-Vernon Llc
Handler Address:	3095 E Vernon Ave
Handler City,State,Zip:	VERNON, CA 90058
EPA ID:	CAC003241861
Contact Name:	GIC-VERNON LLC-DAVID SESTAK
Contact Address:	3333 MICHELSON DRIVE
Contact City,State,Zip:	IRINE, CA 92612
Contact Telephone:	949-422-6351
Contact Fax:	Not reported
Contact Email:	DAVID.SESTAK@GOODMAN.COM
Contact Title:	Not reported
EPA Region:	09
Land Type:	Not reported
Federal Waste Generator Description:	Not a generator, verified
Non-Notifier:	Not reported
Biennial Report Cycle:	Not reported
Accessibility:	Not reported
Active Site Indicator:	Not reported
State District Owner:	Not reported
State District:	Not reported

GIC-VERNON LLC (Continued) **1027698844**

Mailing Address:	3333 MICHELSON DRIVE
Mailing City,State,Zip:	IRINE, CA 92612
Owner Name:	Glc Vernon David Sestak
Owner Type:	Other
Operator Name:	Gic-Vernon Llc-David Sestak
Operator Type:	Other
Short-Term Generator Activity:	No
Importer Activity:	No
Mixed Waste Generator:	No
Transporter Activity:	No
Transfer Facility Activity:	No
Recycler Activity with Storage:	No
Small Quantity On-Site Burner Exemption:	No
Smelting Melting and Refining Furnace Exemption:	No
Underground Injection Control:	No
Off-Site Waste Receipt:	No
Universal Waste Indicator:	No
Universal Waste Destination Facility:	No
Federal Universal Waste:	No
Active Site State-Reg Handler:	---
Federal Facility Indicator:	Not reported
Hazardous Secondary Material Indicator:	N
Sub-Part K Indicator:	Not reported
2018 GPRA Permit Baseline:	Not on the Baseline
2018 GPRA Renewals Baseline:	Not on the Baseline
202 GPRA Corrective Action Baseline:	No
Subject to Corrective Action Universe:	No
Non-TSDFs Where RCRA CA has Been Imposed Universe:	No
Corrective Action Priority Ranking:	No NCAPS ranking
Environmental Control Indicator:	No
Institutional Control Indicator:	No
Human Exposure Controls Indicator:	N/A
Groundwater Controls Indicator:	N/A
Significant Non-Complier Universe:	No
Unaddressed Significant Non-Complier Universe:	No
Addressed Significant Non-Complier Universe:	No
Significant Non-Complier With a Compliance Schedule Universe:	No
Financial Assurance Required:	Not reported
Handler Date of Last Change:	20230717
Recognized Trader-Importer:	No
Recognized Trader-Exporter:	No
Importer of Spent Lead Acid Batteries:	No
Exporter of Spent Lead Acid Batteries:	No
Recycler Activity Without Storage:	No
Manifest Broker:	No
Sub-Part P Indicator:	No

Handler - Owner Operator:

Owner/Operator Indicator:	Owner
Owner/Operator Name: GLC VERNON DAVID SESTAK	
Legal Status:	Other
Date Became Current:	Not reported
Date Ended Current:	Not reported
Owner/Operator Address:	3333 MICHELSON DRIVE
Owner/Operator City,State,Zip:	IRINE, CA 92612
Owner/Operator Telephone:	949-422-6351

GIC-VERNON LLC (Continued) **1027698844**

Owner/Operator Telephone Ext: Not reported
Owner/Operator Fax: Not reported
Owner/Operator Email: Not reported

Owner/Operator Indicator: Operator
Owner/Operator Name: GIC-VERNON LLC-DAVID SESTAK
Legal Status: Other
Date Became Current: Not reported
Date Ended Current: Not reported
Owner/Operator Address: 3333 MICHELSON DRIVE
Owner/Operator City,State,Zip: IRINE, CA 92612
Owner/Operator Telephone: 949-422-6351
Owner/Operator Telephone Ext: Not reported
Owner/Operator Fax: Not reported
Owner/Operator Email: Not reported

Historic Generators:
Receive Date: 20230713
Handler Name: GIC-VERNON LLC
Federal Waste Generator Description: Not a generator, verified
State District Owner: Not reported
Large Quantity Handler of Universal Waste: No
Recognized Trader Importer: No
Recognized Trader Exporter: No
Spent Lead Acid Battery Importer: No
Spent Lead Acid Battery Exporter: No
Current Record: Yes
Non Storage Recycler Activity: No
Electronic Manifest Broker: No

List of NAICS Codes and Descriptions:
NAICS Code: 531110
NAICS Description: LESSORS OF RESIDENTIAL BUILDINGS AND DWELLINGS

Facility Has Received Notices of Violations:
Violations: No Violations Found

Evaluation Action Summary:
Evaluations: No Evaluations Found

D65 **GIC-VERNON LLC** **CA HWTS** **S130485170**
3095 E VERNON AVE **N/A**
< 1/8 **VERNON, CA 90058**
1 ft.

Site 2 of 3 in cluster D

Relative: Lower
Actual: 204 ft.

HWTS:
Name: GIC-VERNON LLC
Address: 3095 E VERNON AVE
Address 2: Not reported
City,State,Zip: VERNON, CA 90058
EPA ID: CAC003241861
Inactive Date: 10/12/2023
Create Date: 07/13/2023
Last Act Date: Not reported

GIC-VERNON LLC (Continued) **S130485170**

Mailing Name:	Not reported
Mailing Address:	3333 MICHELSON DRIVE
Mailing Address 2:	SUITE 1050
Mailing City,State,Zip:	IRINE, CA 92612
Owner Name:	GLC VERNON DAVID SESTAK
Owner Address:	3333 MICHELSON DRIVE
Owner Address 2:	SUITE 1050
Owner City,State,Zip:	IRINE, CA 92612
Owner Phone:	Not reported
Owner Fax:	Not reported
Contact Name:	GIC-VERNON LLC-DAVID SESTAK
Contact Address:	3333 MICHELSON DRIVE
Contact Address 2:	SUITE 1050
City,State,Zip:	IRINE, CA 92612
Contact Phone:	Not reported
Contact Fax:	Not reported
Facility Status:	Inactive
Facility Type:	Temporary
Category:	State
Latitude:	34.005539990000003
Longitude:	-118.21778498

D66 **GIC-VERNON LLC** **FINDS 1028090848**
3095 E VERNON AVE **ECHO N/A**
< 1/8 **VERNON, CA 90058**
1 ft.

Site 3 of 3 in cluster D

Relative: **Lower**

Actual: **204 ft.**

FINDS:
Registry ID: 110071462154

Click Here for FRS Facility Detail Report:

Environmental Interest/Information System:
The Resource Conservation and Recovery Act Information System (RCRAInfo) is EPA's comprehensive information system in support of the Resource Conservation and Recovery Act (RCRA) of 1976 and the Hazardous and Solid Waste Amendments (HSWA) of 1984. It tracks many types of information about generators, transporters, treaters, storers, and disposers of hazardous waste.

Click this hyperlink while viewing on your computer to access additional FINDS: detail in the EDR Site Report.

ECHO:

Envid:	1028090848
Registry ID:	110071462154

DFR URL:

Name:	GIC-VERNON LLC
Address:	3095 E VERNON AVE
City,State,Zip:	VERNON, CA 90058

C67 **3163 VERN AVE PROPERTY** **CA CIWQS** **S121615557**
3163 E VERNON AVE **N/A**
< 1/8 **VERNON, CA 90058**
1 ft.

Site 17 of 26 in cluster C

Relative: CIWQS:
Lower

Actual: Name:	3163 Vern Ave Property
203 ft. Address:	3163 E VERNON AVE
City,State,Zip:	VERNON, CA 90058
Agency:	Farmer John Clougherty Packing
Agency Address:	3049 E Vernon Ave, Vernon, CA 90058
Place/Project Type:	Industrial - Creamery Butter
SIC/NAICS:	2021
Region:	4
Program:	INDSTW
Regulatory Measure Status:	Terminated
Regulatory Measure Type:	Storm water industrial
Order Number:	2014-0057-DWQ
WDID:	4 19I004342
NPDES Number:	CAS000001
Adoption Date:	Not reported
Effective Date:	04/06/1992
Termination Date:	11/25/2002
Expiration/Review Date:	Not reported
Design Flow:	Not reported
Major/Minor:	Not reported
Complexity:	Not reported
TTWQ:	Not reported
Enforcement Actions within 5 years:	0
Violations within 5 years:	0
Latitude:	34.00555
Longitude:	-118.21651

C68 **AMERICOLD LOGISTICS FARMER JOHN DISTRIBUTION CTR** **RMP** **1011815327**
3163 E. VERNON AVE. **N/A**
< 1/8 **VERNON, CA 90058**
1 ft.

Site 18 of 26 in cluster C

Relative: RMP:
Lower

Actual: Facility ID:	29427
203 ft. Name:	AMERICOLD LOGISTICS FARMER JOHN DISTRIBUTION CTR
Address:	3163 E. VERNON AVE.
Address 2:	Not reported
City,State,Zip:	VERNON, CA 90058
LEPC city:	Not reported
Facility decimal latitude:	34.009167
Facility decimal longitude:	118.216694
Is facility in county box:	F
LatLong method:	GO
LatLong description:	OT
Home page web address:	www.americold.net
Facility telephone:	3235810025
Facility email:	wisaac@amclog.com
Facility DUNS #:	7909161
Parents name:	AmeriCold Logistics, LLC
Partners name:	Not reported
Parents DUNS #:	7909161
Partners DUNS #:	Not reported

AMERICOLD LOGISTICS FARMER JOHN DISTRIBUTION CTR (Continued) **1011815327**

Operators name:	Americold Logistics LLC
Operators telephone:	6784411400
Operators address:	10 Glenlake Parkway, Suite 800
Operators City,St,Zip:	Atlanta, GA 30328
RMP implementation contact:	Mike Elliott
RMP contact title:	Group Support Manager
Emergency contact:	Wayne Isaac
Emergency contact title:	Facility Service Manager
Emergency contact telephone:	3235810025
24 hour emergency telephone:	3238160370
Emergency contact ext/pin #:	Not reported
Number of full time employees:	91
EPA ID:	Not reported
Facility ID provided by CEPPO:	100000133125
Is facility covered by OSHA PSM:	T
Is facility covered by EPCRA 302:	T
Is fac. covered by CAA Title V 112(2):	F
Clean air op. permit/State ID:	Not reported
Last safety insp. dat:	2003-11-03 00:00:00
Inspected by:	Never had one
Is it OSHA approved with star/merit ranking:	False
Will RMP involve predictive filing:	False
Submission type:	Correction
RMP description:	Not reported
Facility has no accident hist. recs:	True
Foreign owner's address:	Not reported
Foreign owner's zip:	Not reported
Foreign owner's country:	Not reported
Claim # of employees as CBI:	False
Date RMP accepted by EPA:	2004-01-28 00:00:00
Date of error Report:	Not reported
Date RMP received:	2004-01-22 00:00:00
Does RMP contain graphics files:	False
Does RMP contain attachments:	False
Was certification letter received:	True
RMP submission method:	RMP*Submit
Does RMP contain CBI substantiation:	False
Does RMP contain electronic waiver:	False
Date RMP postmarked:	2004-01-16 00:00:00
Is RMP complete:	True
Date of de-registration:	2023-03-22 00:00:00
Date de-registration is effective:	2023-03-06 00:00:00
Aniversary date:	2008-11-10 00:00:00
Does RMP contain CBI data:	False
Does RMP contain unsanitized CBI version:	False
RMP version #:	2.0
FRS latitude:	34.007246000000002
FRS longitude:	-118.21929
FRS Description:	PLANT ENTRANCE (GENERAL)
FRS Method:	INTERPOLATION - DIGITAL MAP SRCE (TIGER)

Emergency Responses:

ER plan most recent review date:	2003-11-05 00:00:00
ER plan most recent employee training date:	2003-11-26 00:00:00
Local agency coordinating ER plan:	City Of Vernon
Telephone of the coordinating local agency:	3235838811
Federal regulation:	True
OSHA 1910 120:	True

AMERICOLD LOGISTICS FARMER JOHN DISTRIBUTION CTR (Continued) **1011815327**

SPCC:	False
RCRA:	False
OPA 90:	False
EPCRA:	True
Other Regulations:	Cupa & Cal ARP

Processes:

Process ID:	42642
Optional facility description:	Anhydrous Ammonia
Program level:	3
Record contains CBI data:	False

Process NAICS:

NAICS code description:	Refrigerated Warehousing and Storage Facilities

Prevention Program 3:

Safety review date:	2003-11-05 00:00:00
Most recent PHA date:	2003-11-05 00:00:00
Process Hazard Analysis:	What if, What if checklist
Expected PHA changes completion date:	2004-02-29 00:00:00
Major Hazard:	Toxic Release, Fire, Explosion, Overpressurization, Corrosion, Overfilling, Equipment failure, Cooling loss, Earthquake, Floods, Hurricanes
Process Control:	Vents, Relief valves, Check valves, Scrubbers, Manual shutoffs, Automatic shutoffs, Interlocks, Alarms, Emergency power, Purge system
Mitigation Systems:	Fire walls, Enclosure, Neutralization
Monitoring/Detection:	Process area detector
Changes since the last process hazard analysis:	No changes since last PHA
Most recent review of op. procedures:	2003-11-05 00:00:00
Most recent training progs review/update:	2003-11-05 00:00:00
Training:	Classroom, RETA refrigeration Courses & Schools
Competency testing:	Written test, Demonstration, Observation
Most recent maintenance review date:	2003-11-05 00:00:00
Most recent equipment inspection date:	2003-11-05 00:00:00
Equipment tested:	Frick Compressors
Most recent changes by mgmt:	2003-11-05 00:00:00
Date of most recent review/update:	2003-11-05 00:00:00
Date of pre-start review:	2003-11-15 00:00:00
Most recent compliance audit date:	2003-11-05 00:00:00
Expected date of audit completion:	2004-01-01 00:00:00
Most recent incident investigation:	Not reported
Expected date of investigation changes:	Not reported
Date of participation plan review:	2003-11-05 00:00:00
Date of hot work permit review:	2003-11-05 00:00:00
Date of contractor safety review:	2003-11-05 00:00:00
Date of contractor safety eval. review:	2003-11-05 00:00:00
Record has CBI data:	False

Process Chemicals:

Chemical name:	Ammonia (anhydrous)
Process Chemicals qty in lbs:	22973

Facility ID:	29961
Name:	AMERICOLD LOGISTICS FARMER JOHN DISTRIBUTION CTR

AMERICOLD LOGISTICS FARMER JOHN DISTRIBUTION CTR (Continued) **1011815327**

Address:	3163 E. VERNON AVE.
Address 2:	Not reported
City,State,Zip:	VERNON, CA 90058
LEPC city:	California Region 1 LEPC
Facility decimal latitude:	34.007222
Facility decimal longitude:	-118.216667
Is facility in county box:	T
LatLong method:	I2
LatLong description:	PC
Home page web address:	www.americold.net
Facility telephone:	3235810025
Facility email:	melliott@amclog.com
Facility DUNS #:	7909161
Parents name:	AmeriCold Logistics, LLC
Partners name:	Not reported
Parents DUNS #:	7909161
Partners DUNS #:	Not reported
Operators name:	Americold Logistics LLC
Operators telephone:	6784411400
Operators address:	10 Glenlake Parkway, Suite 800
Operators City,St,Zip:	Atlanta, GA 30328
RMP implementation contact:	Mike Elliott
RMP contact title:	Group Support Manager
Emergency contact:	Juan Amaya
Emergency contact title:	Facility Service Manager
Emergency contact telephone:	3235810025
24 hour emergency telephone:	3235810025
Emergency contact ext/pin #:	13
Number of full time employees:	91
EPA ID:	Not reported
Facility ID provided by CEPPO:	100000133125
Is facility covered by OSHA PSM:	T
Is facility covered by EPCRA 302:	T
Is fac. covered by CAA Title V 112(2):	F
Clean air op. permit/State ID:	Not reported
Last safety insp. dat:	2003-11-03 00:00:00
Inspected by:	Never had one
Is it OSHA approved with star/merit ranking:	False
Will RMP involve predictive filing:	False
Submission type:	Correction
RMP description:	Not reported
Facility has no accident hist. recs:	True
Foreign owner's address:	Not reported
Foreign owner's zip:	Not reported
Foreign owner's country:	Not reported
Claim # of employees as CBI:	False
Date RMP accepted by EPA:	2008-04-01 00:00:00
Date of error Report:	Not reported
Date RMP received:	2004-05-04 00:00:00
Does RMP contain graphics files:	False
Does RMP contain attachments:	False
Was certification letter received:	True
RMP submission method:	RMP*Submit
Does RMP contain CBI substantiation:	False
Does RMP contain electronic waiver:	False
Date RMP postmarked:	2004-04-30 00:00:00
Is RMP complete:	True

AMERICOLD LOGISTICS FARMER JOHN DISTRIBUTION CTR (Continued) **1011815327**

Date of de-registration:	2023-03-22 00:00:00
Date de-registration is effective:	2023-03-06 00:00:00
Aniversary date:	2008-11-10 00:00:00
Does RMP contain CBI data:	False
Does RMP contain unsanitized CBI version:	False
RMP version #:	3.0
FRS latitude:	34.007246000000002
FRS longitude:	-118.21929
FRS Description:	PLANT ENTRANCE (GENERAL)
FRS Method:	INTERPOLATION - DIGITAL MAP SRCE (TIGER)

Emergency Responses:

ER plan most recent review date:	2003-11-05 00:00:00
ER plan most recent employee training date:	2003-11-26 00:00:00
Local agency coordinating ER plan:	City Of Vernon
Telephone of the coordinating local agency:	3235838811
Federal regulation:	True
OSHA 1910 120:	True
SPCC:	False
RCRA:	False
OPA 90:	False
EPCRA:	True
Other Regulations:	Cupa & Cal ARP

Processes:

Process ID:	43672
Optional facility description:	Anhydrous Ammonia
Program level:	3
Record contains CBI data:	False

Process NAICS:

NAICS code description:	Refrigerated Warehousing and Storage Facilities

Prevention Program 3:

Safety review date:	2003-11-05 00:00:00
Most recent PHA date:	2003-11-05 00:00:00
Process Hazard Analysis:	What if, What if checklist
Expected PHA changes completion date:	2004-02-29 00:00:00
Major Hazard:	Toxic Release, Fire, Explosion, Overpressurization, Corrosion, Overfilling, Equipment failure, Cooling loss, Earthquake, Floods, Tornado, Hurricanes
Process Control:	Vents, Relief valves, Check valves, Scrubbers, Manual shutoffs, Automatic shutoffs, Interlocks, Alarms, Emergency power, Purge system
Mitigation Systems:	Fire walls, Enclosure, Neutralization
Monitoring/Detection:	Process area detector
Changes since the last process hazard analysis:	No changes since last PHA
Most recent review of op. procedures:	2003-11-05 00:00:00
Most recent training progs review/update:	2003-11-05 00:00:00
Training:	Classroom, RETA refrigeration Courses & Schools
Competency testing:	Written test, Demonstration, Observation
Most recent maintenance review date:	2003-11-05 00:00:00
Most recent equipment inspection date:	2003-11-05 00:00:00
Equipment tested:	Frick Compressors
Most recent changes by mgmt:	2003-11-05 00:00:00
Date of most recent review/update:	2003-11-05 00:00:00
Date of pre-start review:	2003-11-15 00:00:00
Most recent compliance audit date:	2003-11-05 00:00:00

AMERICOLD LOGISTICS FARMER JOHN DISTRIBUTION CTR (Continued) **1011815327**

Expected date of audit completion:	2004-01-01 00:00:00
Most recent incident investigation:	Not reported
Expected date of investigation changes:	Not reported
Date of participation plan review:	2003-11-05 00:00:00
Date of hot work permit review:	2003-11-05 00:00:00
Date of contractor safety review:	2003-11-05 00:00:00
Date of contractor safety eval. review:	2003-11-05 00:00:00
Record has CBI data:	False

Process Chemicals:

Chemical name:	Ammonia (anhydrous)
Process Chemicals qty in lbs:	22973

C69 **VERNON, CA 75190** **RMP** **1012042821**
3163 E. VERNON AVE. **N/A**
< 1/8 **VERNON, CA 90058**
1 ft.

Site 19 of 26 in cluster C

Relative: RMP:
Lower

Actual: Facility ID:	52192
203 ft. Name:	VERNON, CA 75190
Address:	3163 E. VERNON AVE.
Address 2:	Not reported
City,State,Zip:	VERNON, CA 90058
LEPC city:	California Region 1 LEPC
Facility decimal latitude:	34.009167
Facility decimal longitude:	-118.216694
Is facility in county box:	T
LatLong method:	I2
LatLong description:	PC
Home page web address:	www.americold.net
Facility telephone:	3235810025
Facility email:	melliott@amclog.com
Facility DUNS #:	58149378
Parents name:	AmeriCold Logistics, LLC
Partners name:	Not reported
Parents DUNS #:	58149378
Partners DUNS #:	Not reported
Operators name:	Americold Logistics LLC
Operators telephone:	6784411400
Operators address:	10 Glenlake Parkway, Suite 800
Operators City,St,Zip:	Atlanta, GA 30328
RMP implementation contact:	Mike Elliott
RMP contact title:	Group Support Manager
Emergency contact:	Juan Amaya
Emergency contact title:	Facility Service Manager
Emergency contact telephone:	3235810025
24 hour emergency telephone:	3234019834
Emergency contact ext/pin #:	13
Number of full time employees:	144
EPA ID:	Not reported
Facility ID provided by CEPPO:	100000133125
Is facility covered by OSHA PSM:	T
Is facility covered by EPCRA 302:	T

VERNON, CA 75190 (Continued) **1012042821**

Is fac. covered by CAA Title V 112(2):	F
Clean air op. permit/State ID:	Not reported
Last safety insp. dat:	2008-05-14 00:00:00
Inspected by:	State occupational safety agency
Is it OSHA approved with star/merit ranking:	False
Will RMP involve predictive filing:	False
Submission type:	Resubmission
RMP description:	Resubmitted Full 7/18/08
Facility has no accident hist. recs:	False
Foreign owner's address:	Not reported
Foreign owner's zip:	Not reported
Foreign owner's country:	Not reported
Claim # of employees as CBI:	False
Date RMP accepted by EPA:	2008-07-23 00:00:00
Date of error Report:	Not reported
Date RMP received:	2008-07-23 00:00:00
Does RMP contain graphics files:	False
Does RMP contain attachments:	False
Was certification letter received:	True
RMP submission method:	RMP*Submit
Does RMP contain CBI substantiation:	False
Does RMP contain electronic waiver:	False
Date RMP postmarked:	2008-07-18 00:00:00
Is RMP complete:	True
Date of de-registration:	2023-03-22 00:00:00
Date de-registration is effective:	2023-03-06 00:00:00
Aniversary date:	2013-07-18 00:00:00
Does RMP contain CBI data:	False
Does RMP contain unsanitized CBI version:	False
RMP version #:	3.8
FRS latitude:	34.007246000000002
FRS longitude:	-118.21929
FRS Description:	PLANT ENTRANCE (GENERAL)
FRS Method:	INTERPOLATION - DIGITAL MAP SRCE (TIGER)

Accident History:

Accident History ID:	8368
facid:	52192
Accident Date:	2008-05-13 00:00:00
Accident Time:	23:3
NAICS code:	49312
Accident release duration:	00213
Release Event:	Gas
Release Source:	Pump
Wind speed:	2
Wind speed units:	a
Wind direction:	N
Temperature:	61
Stability class:	E
Precipitation was present:	False
Weather was unknown:	True
Num. of on-site workers killed:	0
Num. of responders killed:	0
Num. of public deaths:	0
Num. of on-site workers injured:	1
Num. of responders injured:	0
Num. of public injured:	0
Property damage in dollars:	0

VERNON, CA 75190 (Continued) **1012042821**

Num. of on-site deaths:	0
Num. of hospitalizations:	0
Num. of other medical treatments:	0
Num. of evacuated:	0
Num. of sheltered in place:	0
Off-site property damage in dollars:	0
Environmental damage:	Not reported
Initiating event:	b
Contributing factor:	Human error
Were offsite responders notified:	Notified and Responded
Changes Made:	Revised training, Revised operating procedure, Revised ER plan
Record contains CBI data:	False

Accident Chemicals:

Chemical released:	Ammonia (anhydrous)
Quantity of chemical released in pounds:	56
Percent weight of chemical released:	100

Emergency Responses:

ER plan most recent review date:	2007-12-11 00:00:00
ER plan most recent employee training date:	2007-12-11 00:00:00
Local agency coordinating ER plan:	City Of Vernon
Telephone of the coordinating local agency:	3235838811
Federal regulation:	True
OSHA 1910 120:	True
SPCC:	False
RCRA:	False
OPA 90:	False
EPCRA:	True
Other Regulations:	Cupa & Cal ARP

Processes:

Process ID:	75891
Optional facility description:	Anhydrous Ammonia
Program level:	3
Record contains CBI data:	False

Process NAICS:

NAICS code description:	Refrigerated Warehousing and Storage Facilities

Prevention Program 3:

Safety review date:	2007-08-18 00:00:00
Most recent PHA date:	2003-11-05 00:00:00
Process Hazard Analysis:	What if, What if checklist
Expected PHA changes completion date:	2004-02-29 00:00:00
Major Hazard:	Toxic Release, Fire, Explosion, Overpressurization, Corrosion, Overfilling, Equipment failure, Cooling loss, Earthquake, Floods, Tornado, Hurricanes
Process Control:	Vents, Relief valves, Check valves, Scrubbers, Manual shutoffs, Automatic shutoffs, Interlocks, Alarms, Emergency power, Purge system
Mitigation Systems:	Fire walls, Enclosure
Monitoring/Detection:	Process area detector
Changes since the last process hazard analysis:	No changes since last PHA
Most recent review of op. procedures:	2008-05-01 00:00:00
Most recent training progs review/update:	2008-05-01 00:00:00
Training:	Classroom, RETA refrigeration Courses & Schools

VERNON, CA 75190 (Continued) **1012042821**

Competency testing:	Written test, Demonstration, Observation
Most recent maintenance review date:	2008-05-01 00:00:00
Most recent equipment inspection date:	2008-05-01 00:00:00
Equipment tested:	Frick Compressors
Most recent changes by mgmt:	Not reported
Date of most recent review/update:	2007-05-16 00:00:00
Date of pre-start review:	2003-11-15 00:00:00
Most recent compliance audit date:	2007-08-18 00:00:00
Expected date of audit completion:	2008-08-01 00:00:00
Most recent incident investigation:	2008-05-13 00:00:00
Expected date of investigation changes:	2008-05-13 00:00:00
Date of participation plan review:	2008-01-30 00:00:00
Date of hot work permit review:	2007-04-01 00:00:00
Date of contractor safety review:	2008-07-17 00:00:00
Date of contractor safety eval. review:	2008-07-17 00:00:00
Record has CBI data:	False

Process Chemicals:

Chemical name:	Ammonia (anhydrous)
Process Chemicals qty in lbs:	22973

C70 **CLOUGHERTY PACKING PROJ** **CA CIWQS** **S121629857**
3163 E VERNON AVE **N/A**
< 1/8 **VERNON, CA 90058**
1 ft.

Site 20 of 26 in cluster C

Relative: CIWQS:
Lower

Actual: Name:	Clougherty Packing Proj
203 ft. Address:	3163 E VERNON AVE
City,State,Zip:	VERNON, CA 90058
Agency:	Farmer John Clougherty Packing
Agency Address:	3049 E Vernon Ave, Vernon, CA 90058
Place/Project Type:	Construction - Industrial
SIC/NAICS:	Not reported
Region:	4
Program:	CONSTW
Regulatory Measure Status:	Terminated
Regulatory Measure Type:	Storm water construction
Order Number:	99-08DW
WDID:	4 19C317656
NPDES Number:	CAS000002
Adoption Date:	Not reported
Effective Date:	03/19/2002
Termination Date:	02/17/2005
Expiration/Review Date:	Not reported
Design Flow:	Not reported
Major/Minor:	Not reported
Complexity:	Not reported
TTWQ:	Not reported
Enforcement Actions within 5 years:	0
Violations within 5 years:	0
Latitude:	Not reported
Longitude:	Not reported

E71 **CA CHMIRS** **S110983191**
N/A

3800 SOTO
< 1/8 **VERNON, CA 90058**
1 ft.

Site 1 of 4 in cluster E

Relative: CHMIRS:
Higher

Actual: Name:		Not reported
209 ft. Address:	3800 SOTO	
City,State,Zip:		VERNON, CA 90058
OES Incident Number:		10-7656
OES notification:		12/20/2010
OES Date:		Not reported
OES Time:		Not reported
Date Completed:		**Not reported**
Property Use:		Not reported
Agency Id Number:		Not reported
Agency Incident Number:		Not reported
Time Notified:		Not reported
Time Completed:		Not reported
Surrounding Area:		Not reported
Estimated Temperature:		Not reported
Property Management:		Not reported
More Than Two Substances Involved?:		Not reported
Resp Agncy Personel # Of Decontaminated:		Not reported
Responding Agency Personel # Of Injuries:		Not reported
Responding Agency Personel # Of Fatalities:		Not reported
Others Number Of Decontaminated:		Not reported
Others Number Of Injuries:		Not reported
Others Number Of Fatalities:		Not reported
Vehicle Make/year:		Not reported
Vehicle License Number:		Not reported
Vehicle State:		Not reported
Vehicle Id Number:		Not reported
CA DOT PUC/ICC Number:		Not reported
Company Name:		Not reported
Reporting Officer Name/ID:		Not reported
Report Date:		Not reported
Facility Telephone:		Not reported
Waterway Involved:		No
Waterway:		Not reported
Spill Site:		Road
Cleanup By:		Fire Dept.
Containment:		Not reported
What Happened:		Not reported
Type:		Not reported
Measure:		Gal(s)
Other:		Not reported
Date/Time:		500
Year:		2010
Agency:		Vernon FD
Incident Date:		12/20/2010
Admin Agency:		Vernon Fire Department
Amount:		Not reported
Contained:		Yes
Site Type:		Not reported
E Date:		Not reported
Substance:		Diesel
Quantity Released:		30

(Continued) **S110983191**

Unknown:	Not reported
Substance #2:	Not reported
Substance #3:	Not reported
Evacuations:	Not reported
Number of Injuries:	Not reported
Number of Fatalities:	Not reported
#1 Pipeline:	Not reported
#2 Pipeline:	Not reported
#3 Pipeline:	Not reported
#1 Vessel >= 300 Tons:	Not reported
#2 Vessel >= 300 Tons:	Not reported
#3 Vessel >= 300 Tons:	Not reported
Evacs:	Not reported
Injuries:	Not reported
Fatals:	Not reported
Comments:	Not reported
Description:	RP states a saddle tank was punctured as a result of a traffic collision causing the release of diesel to the roadway. No waterways affected.

F72 **ERNS** **98460927**
3904 SOTO STREET **N/A**
< 1/8 **VERNON, CA**
1 ft.

Site 1 of 5 in cluster F

Relative: **Lower**
Actual: **206 ft.**

Incident Commons:

NRC Report #:	460927
Description of Incident:	BROKEN .75IN PIPE IN COOLING SYSTEM IN BUILDING
Type of Incident:	FIXED
Incident Cause:	EQUIPMENT FAILURE
Incident Date Time:	1998-10-22 09:00:00
Incident DTG:	OCCURRED
Incident Location:	Not reported
Loaction Address:	3904 SOTO STREET
Location Street 1:	Not reported
Location Street 2:	Not reported
Location Nearest City:	VERNON
Location State:	CA
Location County:	LOS ANGELES
Location Zip:	Not reported
Distance From City:	Not reported
Distance Units:	Not reported
Direction From City:	Not reported
Lat Deg:	Not reported
Lat Min:	Not reported
Lat Sec:	Not reported
Lat Quad:	Not reported
Long Deg:	Not reported
Long Min:	Not reported
Long Sec:	Not reported
Long Quad:	Not reported
Location Section:	Not reported
Location Township:	Not reported
Location range:	Not reported
Potential Range:	Not reported

Incidents:

(Continued) **98460927**

Year:	1998
NRC Report #:	460927
Aircraft Type:	UNKNOWN
Aircraft Model:	Not reported
Aircraft ID:	Not reported
Aircraft Fuel Capacity:	Not reported
Aircraft Fuel Capacity Units:	Not reported
Aircraft Fuel on Board:	Not reported
Aircraft Fuel on Board Units:	Not reported
Aircraft Spot Number:	Not reported
Aircraft Hanger:	Not reported
Aircraft Runway Number:	Not reported
Road Mile Marker:	Not reported
Building ID:	Not reported
Type of Fixed Object:	UNKNOWN
Power Generating Facility:	U
Generating Capacity:	Not reported
Type of Fuel:	Not reported
NPDES:	Not reported
NPDES Compliance:	U
Pipeline Type:	UNKNOWN
DOT Regulated:	U
Pipeline Above Ground:	ABOVE
Exposed Underwater:	U
Pipeline Covered:	U
Railroad Hotline:	N
Grade Crossing:	N
Location Subdivision:	Not reported
Railroad Milepost:	UNKNOWN
Type Vehicle Involved:	UNKNOWN
Crossing Device Type:	Not reported
Device Operational:	Y
DOT Crossing Number:	Not reported
Brake Failure:	N
Description of Tank:	Not reported
Tank Above Ground:	ABOVE
Transportable Container:	U
Tank Regulated:	U
Tank Regulated By:	Not reported
Tank ID:	Not reported
Capacity of Tank:	Not reported
Capacity of Tank Units:	Not reported
Actual Amount:	Not reported
Actual Amount Units:	Not reported
Platform Rig Name:	Not reported
Platform Letter:	Not reported
Location Area ID:	Not reported
Location Block ID:	Not reported
OCSG Number:	Not reported
OCSP Number:	Not reported
State Lease Number:	Not reported
Pier Dock Number:	Not reported
Berth Slip Number:	Not reported
Continuous Release Type:	Not reported
Initial Continuous Release No:	Not reported
Continuous Release Permit:	Not reported
Allision:	N

(Continued) **98460927**

Type of Structure:	Not reported
Structure Name:	Not reported
Structure Operational:	Y
Airbag Deployed:	Not reported
Date Tiem Normal Service:	Not reported
Service Disruption Time:	Not reported
Service Disruption Units:	Not reported
Transit Bus Flag:	Not reported
CR Begin Date:	Not reported
CR End Date:	Not reported
CR Change Date:	Not reported
FBI Contact:	Not reported
FBI Contact Date Time:	Not reported
Sub Part C Testing Req:	XXX
Conductor Testing:	Not reported
Engineer Testing:	Not reported
Trainman Testing:	Not reported
Yard Foreman Testing:	Not reported
RCL Operator Testing:	Not reported
Brakeman Testing:	Not reported
Train Dispatcher Testing:	Not reported
Signalman Testing:	Not reported
Other Employee Testing:	Not reported
Unknown Testing:	Not reported
Passenger Handling:	Not reported
Passenger Route:	XXX
Passenger Delay:	XXX

Incident Details:

Year:	1998
NRC Report #:	460927
Fire Involved:	N
Fire Extinguished:	U
Any Evacuations:	Y
Number Evacuated:	150
Who Evacuated:	Not reported
Radius of Evacuation:	Not reported
Any Injuries:	U
Number Injured:	Not reported
Number Hospitalized:	Not reported
Any Fatalities:	U
Number Fatalities:	Not reported
Any Damages:	N
Damage Amount:	Not reported
Air Corridor Closed:	N
Air Corridor Desc:	Not reported
Air Closure Time:	Not reported
Waterway Closed:	N
Waterway Desc:	Not reported
Waterway Closure Time:	Not reported
Road Closed:	N
Road Desc:	Not reported
Road Closure Time:	Not reported
Closure Direction:	Not reported
Major Artery:	N
Track Closed:	N
Track Desc:	Not reported

(Continued) **98460927**

Track Closure Time:	Not reported
Media Interest:	Not reported
Medium Desc:	AIR
Additional Medium Info:	ATMOSPHERE
Body of Water:	Not reported
Tributary of:	Not reported
Release Secured:	U
Estimated Duration of Release:	Not reported
Release rate:	Not reported
Desc Remedial Action:	PIPE CLAMPED/LEAK SECURED/VENTILLATING BUILDING
State Agency on Scene:	Not reported
State Agency Report Number:	Not reported
Other Agency Notified:	Not reported
Weather Conditions:	Not reported
Air Temperature:	Not reported
Wind Speed:	Not reported
Wind Direction:	Not reported
Water Supply Contaminated:	U
Sheen Size:	Not reported
Sheen Color:	Not reported
Direction of Sheen Travel:	Not reported
Sheen Odor Description:	Not reported
Wave Condition:	Not reported
Current Speed:	Not reported
Current Direction:	Not reported
Water Temperature:	Not reported
Track Close Dir:	Not reported
Empl Fatality:	Not reported
Pass Fatality:	Not reported
Community Impact:	N
Wind Speed Unit:	Not reported
Employee Injuries:	Not reported
Passenger Injuries:	Not reported
Occupant Fatality:	Not reported
Current Speed Unit:	Not reported
Road Closure Units:	Not reported
Track CLosure Units:	Not reported
Sheen Size Units:	Not reported
Additional Info:	EMPLOYEES WERE EVACUATED AT TIME OF SPILL AND REMAIN OUT OF BUILDING/SEVERAL EMPLOYEES BEING EVALUATED ON SITE FOR SHORTNESS OF BREATH
State Agency Notified:	Not reported
Federal Agency Notified:	Not reported
nearest River Mile Marker:	Not reported
Sheen Size Length:	Not reported
Sheen Size Length Units:	Not reported
Sheen Size Width:	Not reported
Sheen Size Width Units:	Not reported
Offshore:	N
Duration Unit:	Not reported
Release Rate Unit:	Not reported
Release Rate Rate:	Not reported
Passengers Transferred:	UNK

Calls:

Year:	1998
NRC Report #:	460927

(Continued) **98460927**

Site ID:	98460927
Date Time Received:	1998-10-22 13:02:28
Date Time Complete:	1998-10-22 13:10:38
Call Type:	INC
Responsible Company:	CLOUGHERTY BROTHERS
Responsible Org Type:	PRIVATE ENTERPRISE
Responsible City:	Not reported
Responsible State:	XX
Responsible Zip:	Not reported
On Behalf:	Not reported
Source:	UNAVAILABLE

Material Involved:

Year:	1998
NRC Report #:	460927
Chris Code:	AMA
Case Number:	Not reported
UN Number:	Not reported
Amount of Material:	30
Unit of Measure:	POUND(S)
Name of Material:	AMMONIA, ANHYDROUS
If Reached Water:	YES
Amount in Water:	0
Unit of Measure Reach Water:	NONE

F73 **CA CHMIRS** **S105653855**
N/A

3904 SOTO ST.
< 1/8 **VERNON, CA**
1 ft.

Site 2 of 5 in cluster F

Relative: CHMIRS:
Lower

Name:	Not reported
Actual: Address:	3904 SOTO ST.
206 ft. City,State,Zip:	VERNON, CA
OES Incident Number:	8-4789
OES notification:	10/22/1998
OES Date:	Not reported
OES Time:	Not reported
Date Completed:	**Not reported**
Property Use:	Not reported
Agency Id Number:	Not reported
Agency Incident Number:	Not reported
Time Notified:	Not reported
Time Completed:	Not reported
Surrounding Area:	Not reported
Estimated Temperature:	Not reported
Property Management:	Not reported
More Than Two Substances Involved?:	Not reported
Resp Agncy Personel # Of Decontaminated:	Not reported
Responding Agency Personel # Of Injuries:	Not reported
Responding Agency Personel # Of Fatalities:	Not reported
Others Number Of Decontaminated:	Not reported
Others Number Of Injuries:	Not reported
Others Number Of Fatalities:	Not reported
Vehicle Make/year:	Not reported

(Continued) **S105653855**

Vehicle License Number:	Not reported
Vehicle State:	Not reported
Vehicle Id Number:	Not reported
CA DOT PUC/ICC Number:	Not reported
Company Name:	Not reported
Reporting Officer Name/ID:	Not reported
Report Date:	Not reported
Facility Telephone:	Not reported
Waterway Involved:	No
Waterway:	Not reported
Spill Site:	Not reported
Cleanup By:	Not Feasible
Containment:	Not reported
What Happened:	Not reported
Type:	Not reported
Measure:	Not reported
Other:	Not reported
Date/Time:	Not reported
Year:	1998
Agency:	City of Vernon Fire
Incident Date:	10/22/199812:00:00 AM
Admin Agency:	Vernon Fire Department
Amount:	Not reported
Contained:	No
Site Type:	Industrial Plant
E Date:	Not reported
Substance:	Ammonia
Gallons:	0.000000
Pounds:	30
Unknown:	0
Substance #2:	Not reported
Substance #3:	Not reported
Evacuations:	150
Number of Injuries:	0
Number of Fatalities:	0
#1 Pipeline:	Not reported
#2 Pipeline:	Not reported
#3 Pipeline:	Not reported
#1 Vessel >= 300 Tons:	Not reported
#2 Vessel >= 300 Tons:	Not reported
#3 Vessel >= 300 Tons:	Not reported
Evacs:	Not reported
Injuries:	Not reported
Fatals:	Not reported
Comments:	Not reported
Description:	Broken pipe. Unknown how occurred causing release to atmosphere only. 150 evacuated to a safe area. Several people complaining of shortness of breath. Not reported

F74 **FJ FOODSERVICE, LLC** **RCRA NonGen / NLR** **1024812059**
SW **3883 S SOTO ST** **E MANIFEST** **CAL000297915**
< 1/8 **VERNON, CA 90058**
0.015 mi.
80 ft. **Site 3 of 5 in cluster F**

Relative: **Higher**
Actual: **207 ft.**

RCRA Listings:

Date Form Received by Agency:	20050825
Handler Name:	Fj Foodservice, Llc
Handler Address:	3883 S Soto St
Handler City,State,Zip:	VERNON, CA 90058
EPA ID:	CAL000297915
Contact Name:	ENVIRONMENTAL ENGINEER
Contact Address:	3049 E VERNON AVE
Contact City,State,Zip:	VERNON, CA 90058
Contact Telephone:	323-583-4621
Contact Fax:	323-584-1680
Contact Email:	HJGARCIA@FARMERJOHN.COM
Contact Title:	Not reported
EPA Region:	09
Land Type:	Not reported
Federal Waste Generator Description:	Not a generator, verified
Non-Notifier:	Not reported
Biennial Report Cycle:	Not reported
Accessibility:	Not reported
Active Site Indicator:	Handler Activities
State District Owner:	Not reported
State District:	Not reported
Mailing Address:	3049 E VERNON AVE
Mailing City,State,Zip:	VERNON, CA 90058-0000
Owner Name:	Smithfield Foods, Inc.
Owner Type:	Other
Operator Name:	Environmental Engineer
Operator Type:	Other
Short-Term Generator Activity:	No
Importer Activity:	No
Mixed Waste Generator:	No
Transporter Activity:	No
Transfer Facility Activity:	No
Recycler Activity with Storage:	No
Small Quantity On-Site Burner Exemption:	No
Smelting Melting and Refining Furnace Exemption:	No
Underground Injection Control:	No
Off-Site Waste Receipt:	No
Universal Waste Indicator:	Yes
Universal Waste Destination Facility:	Yes
Federal Universal Waste:	No
Active Site State-Reg Handler:	---
Federal Facility Indicator:	Not reported
Hazardous Secondary Material Indicator:	N
Sub-Part K Indicator:	Not reported
2018 GPRA Permit Baseline:	Not on the Baseline
2018 GPRA Renewals Baseline:	Not on the Baseline
202 GPRA Corrective Action Baseline:	No
Subject to Corrective Action Universe:	No
Non-TSDFs Where RCRA CA has Been Imposed Universe:	No
Corrective Action Priority Ranking:	No NCAPS ranking
Environmental Control Indicator:	No
Institutional Control Indicator:	No

FJ FOODSERVICE, LLC (Continued) **1024812059**

Human Exposure Controls Indicator:	N/A
Groundwater Controls Indicator:	N/A
Significant Non-Complier Universe:	No
Unaddressed Significant Non-Complier Universe:	No
Addressed Significant Non-Complier Universe:	No
Significant Non-Complier With a Compliance Schedule Universe:	No
Financial Assurance Required:	Not reported
Handler Date of Last Change:	20180905
Recognized Trader-Importer:	No
Recognized Trader-Exporter:	No
Importer of Spent Lead Acid Batteries:	No
Exporter of Spent Lead Acid Batteries:	No
Recycler Activity Without Storage:	No
Manifest Broker:	No
Sub-Part P Indicator:	No

Handler - Owner Operator:

Owner/Operator Indicator:	Owner
Owner/Operator Name: SMITHFIELD FOODS, INC.	
Legal Status:	Other
Date Became Current:	Not reported
Date Ended Current:	Not reported
Owner/Operator Address:	200 COMMERCE STREET
Owner/Operator City,State,Zip:	SMITHFIELD, VA 23430-0000
Owner/Operator Telephone:	757-365-3000
Owner/Operator Telephone Ext:	Not reported
Owner/Operator Fax:	Not reported
Owner/Operator Email:	Not reported

Owner/Operator Indicator:	Operator
Owner/Operator Name: ENVIRONMENTAL ENGINEER	
Legal Status:	Other
Date Became Current:	Not reported
Date Ended Current:	Not reported
Owner/Operator Address:	3049 E VERNON AVE
Owner/Operator City,State,Zip:	VERNON, CA 90058
Owner/Operator Telephone:	323-583-4621
Owner/Operator Telephone Ext:	Not reported
Owner/Operator Fax:	Not reported
Owner/Operator Email:	Not reported

Historic Generators:

Receive Date:	20050825
Handler Name: FJ FOODSERVICE, LLC	
Federal Waste Generator Description:	Not a generator, verified
State District Owner:	Not reported
Large Quantity Handler of Universal Waste:	No
Recognized Trader Importer:	No
Recognized Trader Exporter:	No
Spent Lead Acid Battery Importer:	No
Spent Lead Acid Battery Exporter:	No
Current Record:	Yes
Non Storage Recycler Activity:	Not reported
Electronic Manifest Broker:	Not reported

FJ FOODSERVICE, LLC (Continued) **1024812059**

List of NAICS Codes and Descriptions:
NAICS Code: 311611
NAICS Description: ANIMAL (EXCEPT POULTRY) SLAUGHTERING

Facility Has Received Notices of Violations:
Violations: No Violations Found

Evaluation Action Summary:
Evaluations: No Evaluations Found

E MANIFEST:

Manifest Tracking Number:	007206456SKS
Last Updated Date:	20191111
Shipped Date:	20191004
Received Date:	20191015
Manifest Status:	Signed
Submission Type:	DataImage5Copy
Origin Type:	Service
Generator EPA ID:	CAL000297915
Generator Name:	Clougherty Packing
Generator Location Street Number:	Not reported
Generator Location Street 1:	3883 S SOTO ST
Generator Location Street 2:	Fjfs Plant
Generator Location City:	VERNON
Generator Location State:	CA
Generator Location Zip:	90058
Generator Mail Street Number:	Not reported
Generator Mail Street 1:	3883 S Soto St
Generator Mail Street 2:	Fjfs Plant
Generator Mail City:	Vernon
Generator Mail Zip:	90058
Generator Mail State:	CA
Generator Contact Company Name:	Not reported
Designated Facility EPA ID:	CAD044429835
Designated Facility Name:	Not reported
Designated Facility Mail Street Number:	Not reported
Designated Facility Mail Street 1:	Not reported
Designated Facility Mail Street 2:	1737 East Denni Street
Designated Facility Mail City:	Wilmington
Designated Facility Mail Zip:	90744
Designated Facility Mail State:	CA
Designated Facility Location Street Number:	Not reported
Designated Facility Location Street 1:	1737 East Denni Street
Designated Facility Location Street 2:	Not reported
Designated Facility Location City:	Wilmington
Designated Facility Location Zip:	90744
Designated Facility Location State:	CA
Designated Facility Contact Company Name:	Clean Harbors Wilmington LLC
Manifest Residue Indicator:	N
Rejection Indicator:	N

Manifest Tracking Number:	007206457SKS
Last Updated Date:	20191113
Shipped Date:	20191004

FJ FOODSERVICE, LLC (Continued) **1024812059**

Received Date:	20191018
Manifest Status:	Signed
Submission Type:	DataImage5Copy
Origin Type:	Service
Generator EPA ID:	CAL000297915
Generator Name:	Clougherty Packing
Generator Location Street Number:	Not reported
Generator Location Street 1:	3883 S SOTO ST
Generator Location Street 2:	Fjfs Plant
Generator Location City:	VERNON
Generator Location State:	CA
Generator Location Zip:	90058
Generator Mail Street Number:	Not reported
Generator Mail Street 1:	3883 S Soto St
Generator Mail Street 2:	Fjfs Plant
Generator Mail City:	Vernon
Generator Mail Zip:	90058
Generator Mail State:	CA
Generator Contact Company Name:	Not reported
Designated Facility EPA ID:	CAD980675276
Designated Facility Name:	Not reported
Designated Facility Mail Street Number:	Not reported
Designated Facility Mail Street 1:	Not reported
Designated Facility Mail Street 2:	PO Box 787
Designated Facility Mail City:	Buttonwillow
Designated Facility Mail Zip:	93206
Designated Facility Mail State:	CA
Designated Facility Location Street Number:	Not reported
Designated Facility Location Street 1:	PO Box 787
Designated Facility Location Street 2:	Not reported
Designated Facility Location City:	Buttonwillow
Designated Facility Location Zip:	93206
Designated Facility Location State:	CA
Designated Facility Contact Company Name:	Clean Harbors Buttonwillow LLC
Manifest Residue Indicator:	N
Rejection Indicator:	N

Manifest Tracking Number:	007206458SKS
Last Updated Date:	20191111
Shipped Date:	20191004
Received Date:	20191015
Manifest Status:	Signed
Submission Type:	DataImage5Copy
Origin Type:	Service
Generator EPA ID:	CAL000297915
Generator Name:	Clougherty Packing
Generator Location Street Number:	Not reported
Generator Location Street 1:	3883 S SOTO ST
Generator Location Street 2:	Fjfs Plant
Generator Location City:	VERNON
Generator Location State:	CA
Generator Location Zip:	90058
Generator Mail Street Number:	Not reported
Generator Mail Street 1:	3883 S Soto St
Generator Mail Street 2:	Fjfs Plant
Generator Mail City:	Vernon
Generator Mail Zip:	90058

FJ FOODSERVICE, LLC (Continued) **1024812059**

Generator Mail State:	CA
Generator Contact Company Name:	Not reported
Designated Facility EPA ID:	AZR000003681
Designated Facility Name:	Not reported
Designated Facility Mail Street Number:	Not reported
Designated Facility Mail Street 1:	Not reported
Designated Facility Mail Street 2:	4301 West Jefferson Street
Designated Facility Mail City:	Phoenix
Designated Facility Mail Zip:	85043
Designated Facility Mail State:	AZ
Designated Facility Location Street Number:	Not reported
Designated Facility Location Street 1:	4301 West Jefferson Street
Designated Facility Location Street 2:	Not reported
Designated Facility Location City:	Phoenix
Designated Facility Location Zip:	85043
Designated Facility Location State:	AZ
Designated Facility Contact Company Name:	Thermo Fluids, Inc.
Manifest Residue Indicator:	N
Rejection Indicator:	N

Manifest Tracking Number:	007597950SKS
Last Updated Date:	20210629
Shipped Date:	20210423
Received Date:	20210521
Manifest Status:	Signed
Submission Type:	DataImage5Copy
Origin Type:	Service
Generator EPA ID:	CAL000297915
Generator Name:	Clougherty Packing
Generator Location Street Number:	Not reported
Generator Location Street 1:	3883 S SOTO ST
Generator Location Street 2:	Fjfs Plant
Generator Location City:	VERNON
Generator Location State:	CA
Generator Location Zip:	90058
Generator Mail Street Number:	Not reported
Generator Mail Street 1:	3883 S Soto St
Generator Mail Street 2:	Fjfs Plant
Generator Mail City:	Vernon
Generator Mail Zip:	90058
Generator Mail State:	CA
Generator Contact Company Name:	Clougherty Packing
Designated Facility EPA ID:	CAD044429835
Designated Facility Name:	Clean Harbors Wilmington Llc
Designated Facility Mail Street Number:	Not reported
Designated Facility Mail Street 1:	Not reported
Designated Facility Mail Street 2:	1737 East Denni Street
Designated Facility Mail City:	Wilmington
Designated Facility Mail Zip:	90744
Designated Facility Mail State:	CA
Designated Facility Location Street Number:	Not reported
Designated Facility Location Street 1:	1737 East Denni Street
Designated Facility Location Street 2:	Not reported
Designated Facility Location City:	Wilmington
Designated Facility Location Zip:	90744
Designated Facility Location State:	CA
Designated Facility Contact Company Name:	Not reported

FJ FOODSERVICE, LLC (Continued) **1024812059**

Manifest Residue Indicator:	N
Rejection Indicator:	N
Manifest Tracking Number:	007599144SKS
Last Updated Date:	20210920
Shipped Date:	20210722
Received Date:	20210830
Manifest Status:	Signed
Submission Type:	DataImage5Copy
Origin Type:	Service
Generator EPA ID:	CAL000297915
Generator Name:	Clougherty Packing
Generator Location Street Number:	Not reported
Generator Location Street 1:	3883 S SOTO ST
Generator Location Street 2:	Fjfs Plant
Generator Location City:	VERNON
Generator Location State:	CA
Generator Location Zip:	90058
Generator Mail Street Number:	Not reported
Generator Mail Street 1:	3883 S Soto St
Generator Mail Street 2:	Not reported
Generator Mail City:	Vernon
Generator Mail Zip:	90058
Generator Mail State:	CA
Generator Contact Company Name:	Clougherty Packing
Designated Facility EPA ID:	CAD044429835
Designated Facility Name:	Clean Harbors Wilmington Llc
Designated Facility Mail Street Number:	Not reported
Designated Facility Mail Street 1:	Not reported
Designated Facility Mail Street 2:	1737 East Denni Street
Designated Facility Mail City:	Wilmington
Designated Facility Mail Zip:	90744
Designated Facility Mail State:	CA
Designated Facility Location Street Number:	Not reported
Designated Facility Location Street 1:	1737 East Denni Street
Designated Facility Location Street 2:	Not reported
Designated Facility Location City:	Wilmington
Designated Facility Location Zip:	90744
Designated Facility Location State:	CA
Designated Facility Contact Company Name:	Not reported
Manifest Residue Indicator:	N
Rejection Indicator:	N
Manifest Tracking Number:	007467871SKS
Last Updated Date:	20200716
Shipped Date:	20200617
Received Date:	20200626
Manifest Status:	Signed
Submission Type:	DataImage5Copy
Origin Type:	Service
Generator EPA ID:	CAL000297915
Generator Name:	Clougherty Packing
Generator Location Street Number:	Not reported
Generator Location Street 1:	3883 S SOTO ST
Generator Location Street 2:	Fjfs Plant
Generator Location City:	VERNON
Generator Location State:	CA

FJ FOODSERVICE, LLC (Continued) **1024812059**

Generator Location Zip:	90058
Generator Mail Street Number:	Not reported
Generator Mail Street 1:	3883 S Soto St
Generator Mail Street 2:	Fjfs Plant
Generator Mail City:	Vernon
Generator Mail Zip:	90058
Generator Mail State:	CA
Generator Contact Company Name:	Clougherty Packing
Designated Facility EPA ID:	CAD044429835
Designated Facility Name:	Clean Harbors Wilmington Llc
Designated Facility Mail Street Number:	Not reported
Designated Facility Mail Street 1:	Not reported
Designated Facility Mail Street 2:	1737 East Denni Street
Designated Facility Mail City:	Wilmington
Designated Facility Mail Zip:	90744
Designated Facility Mail State:	CA
Designated Facility Location Street Number:	Not reported
Designated Facility Location Street 1:	1737 East Denni Street
Designated Facility Location Street 2:	Not reported
Designated Facility Location City:	Wilmington
Designated Facility Location Zip:	90744
Designated Facility Location State:	CA
Designated Facility Contact Company Name:	Not reported
Manifest Residue Indicator:	N
Rejection Indicator:	N

Manifest Tracking Number:	007467872SKS
Last Updated Date:	20200724
Shipped Date:	20200617
Received Date:	20200625
Manifest Status:	Signed
Submission Type:	DataImage5Copy
Origin Type:	Service
Generator EPA ID:	CAL000297915
Generator Name:	Clougherty Packing
Generator Location Street Number:	Not reported
Generator Location Street 1:	3883 S SOTO ST
Generator Location Street 2:	Fjfs Plant
Generator Location City:	VERNON
Generator Location State:	CA
Generator Location Zip:	90058
Generator Mail Street Number:	Not reported
Generator Mail Street 1:	3883 S Soto St
Generator Mail Street 2:	Fjfs Plant
Generator Mail City:	Vernon
Generator Mail Zip:	90058
Generator Mail State:	CA
Generator Contact Company Name:	Clougherty Packing
Designated Facility EPA ID:	UTD991301748
Designated Facility Name:	Clean Harbors Grassy Mountain Llc
Designated Facility Mail Street Number:	Not reported
Designated Facility Mail Street 1:	Not reported
Designated Facility Mail Street 2:	PO Box 22750
Designated Facility Mail City:	Salt Lake City
Designated Facility Mail Zip:	84122
Designated Facility Mail State:	UT
Designated Facility Location Street Number:	Not reported

FJ FOODSERVICE, LLC (Continued) **1024812059**

Designated Facility Location Street 1:	3 Miles East 7 Miles North of Knolls
Designated Facility Location Street 2:	Exit 41 off I-80
Designated Facility Location City:	Grantsville
Designated Facility Location Zip:	84029
Designated Facility Location State:	UT
Designated Facility Contact Company Name:	Not reported
Manifest Residue Indicator:	N
Rejection Indicator:	N

Manifest Tracking Number:	007467873SKS
Last Updated Date:	20200720
Shipped Date:	20200617
Received Date:	20200626
Manifest Status:	Signed
Submission Type:	DataImage5Copy
Origin Type:	Service
Generator EPA ID:	CAL000297915
Generator Name:	Clougherty Packing
Generator Location Street Number:	Not reported
Generator Location Street 1:	3883 S SOTO ST
Generator Location Street 2:	Fjfs Plant
Generator Location City:	VERNON
Generator Location State:	CA
Generator Location Zip:	90058
Generator Mail Street Number:	Not reported
Generator Mail Street 1:	3883 S Soto St
Generator Mail Street 2:	Fjfs Plant
Generator Mail City:	Vernon
Generator Mail Zip:	90058
Generator Mail State:	CA
Generator Contact Company Name:	Clougherty Packing
Designated Facility EPA ID:	AZR000003681
Designated Facility Name:	Thermo Fluids, Inc.
Designated Facility Mail Street Number:	Not reported
Designated Facility Mail Street 1:	Not reported
Designated Facility Mail Street 2:	4301 West Jefferson Street
Designated Facility Mail City:	Phoenix
Designated Facility Mail Zip:	85043
Designated Facility Mail State:	AZ
Designated Facility Location Street Number:	Not reported
Designated Facility Location Street 1:	4301 West Jefferson Street
Designated Facility Location Street 2:	Not reported
Designated Facility Location City:	Phoenix
Designated Facility Location Zip:	85043
Designated Facility Location State:	AZ
Designated Facility Contact Company Name:	Not reported
Manifest Residue Indicator:	N
Rejection Indicator:	N

Manifest Tracking Number:	007467874SKS
Last Updated Date:	20200729
Shipped Date:	20200617
Received Date:	20200701
Manifest Status:	Signed
Submission Type:	DataImage5Copy
Origin Type:	Service
Generator EPA ID:	CAL000297916

FJ FOODSERVICE, LLC (Continued) **1024812059**

Generator Name:	Clougherty Packaging-Ham Plant
Generator Location Street Number:	Not reported
Generator Location Street 1:	2750 E VERNON AVE-ACCOUNTS PAYABLE (ENVIRONMENTAL)
Generator Location Street 2:	Not reported
Generator Location City:	VERNON
Generator Location State:	CA
Generator Location Zip:	90058
Generator Mail Street Number:	Not reported
Generator Mail Street 1:	East 37th St-Account Payable/Env
Generator Mail Street 2:	Not reported
Generator Mail City:	Vernon
Generator Mail Zip:	90058
Generator Mail State:	CA
Generator Contact Company Name:	Clougherty Packaging-Ham Plant
Designated Facility EPA ID:	UTD991301748
Designated Facility Name:	Clean Harbors Grassy Mountain Llc
Designated Facility Mail Street Number:	Not reported
Designated Facility Mail Street 1:	Not reported
Designated Facility Mail Street 2:	PO Box 22750
Designated Facility Mail City:	Salt Lake City
Designated Facility Mail Zip:	84122
Designated Facility Mail State:	UT
Designated Facility Location Street Number:	Not reported
Designated Facility Location Street 1:	3 Miles East 7 Miles North of Knolls
Designated Facility Location Street 2:	Exit 41 off I-80
Designated Facility Location City:	Grantsville
Designated Facility Location Zip:	84029
Designated Facility Location State:	UT
Designated Facility Contact Company Name:	Not reported
Manifest Residue Indicator:	N
Rejection Indicator:	N

Manifest Tracking Number:	007467876SKS
Last Updated Date:	20200727
Shipped Date:	20200617
Received Date:	20200706
Manifest Status:	Signed
Submission Type:	DataImage5Copy
Origin Type:	Service
Generator EPA ID:	CAL000297915
Generator Name:	Clougherty Packaging-Ham Plant
Generator Location Street Number:	Not reported
Generator Location Street 1:	2750 E VERNON AVE-ACCOUNTS PAYABLE (ENVIRONMENTAL)
Generator Location Street 2:	Not reported
Generator Location City:	VERNON
Generator Location State:	CA
Generator Location Zip:	90058
Generator Mail Street Number:	Not reported
Generator Mail Street 1:	East 37th St-Account Payable/Env
Generator Mail Street 2:	Not reported
Generator Mail City:	Vernon
Generator Mail Zip:	90058
Generator Mail State:	CA
Generator Contact Company Name:	Clougherty Packaging-Ham Plant
Designated Facility EPA ID:	NED981723513
Designated Facility Name:	Clean Harbors Environmental Services, Inc.
Designated Facility Mail Street Number:	Not reported

FJ FOODSERVICE, LLC (Continued) **1024812059**

Designated Facility Mail Street 1:	Not reported
Designated Facility Mail Street 2:	2247 South Highway 71
Designated Facility Mail City:	Kimball
Designated Facility Mail Zip:	69145
Designated Facility Mail State:	NE
Designated Facility Location Street Number:	Not reported
Designated Facility Location Street 1:	2247 South Highway 71
Designated Facility Location Street 2:	Not reported
Designated Facility Location City:	Kimball
Designated Facility Location Zip:	69145
Designated Facility Location State:	NE
Designated Facility Contact Company Name:	Not reported
Manifest Residue Indicator:	N
Rejection Indicator:	N

Manifest Tracking Number:	007434900SKS
Last Updated Date:	20210329
Shipped Date:	20210212
Received Date:	20210304
Manifest Status:	Signed
Submission Type:	DataImage5Copy
Origin Type:	Service
Generator EPA ID:	CAL000297915
Generator Name:	Clougherty Packing
Generator Location Street Number:	Not reported
Generator Location Street 1:	3883 S SOTO ST
Generator Location Street 2:	Fjfs Plant
Generator Location City:	VERNON
Generator Location State:	CA
Generator Location Zip:	90058
Generator Mail Street Number:	Not reported
Generator Mail Street 1:	3883 S Soto St
Generator Mail Street 2:	Fjfs Plant
Generator Mail City:	Vernon
Generator Mail Zip:	90058
Generator Mail State:	CA
Generator Contact Company Name:	Clougherty Packing
Designated Facility EPA ID:	CAD044429835
Designated Facility Name:	Clean Harbors Wilmington Llc
Designated Facility Mail Street Number:	Not reported
Designated Facility Mail Street 1:	Not reported
Designated Facility Mail Street 2:	1737 East Denni Street
Designated Facility Mail City:	Wilmington
Designated Facility Mail Zip:	90744
Designated Facility Mail State:	CA
Designated Facility Location Street Number:	Not reported
Designated Facility Location Street 1:	1737 East Denni Street
Designated Facility Location Street 2:	Not reported
Designated Facility Location City:	Wilmington
Designated Facility Location Zip:	90744
Designated Facility Location State:	CA
Designated Facility Contact Company Name:	Not reported
Manifest Residue Indicator:	N
Rejection Indicator:	N

Federal Waste:

Manifest Tracking Number:	008317312SKS

FJ FOODSERVICE, LLC (Continued) **1024812059**

Waste Line Number: 1
Federal Waste Code: D002
Federal Waste: CORROSIVE WASTE

State Waste:
Manifest Tracking Number: 008317312SKS
Waste Line Number: 1
State Waste Code Owner: CA
State Waste Code: 135
State Waste: Unspecified aqueous solution

Transporter:
Manifest Tracking Number: 008317312SKS
Transporter Line Number: 1
Transporter EPA ID: TXR000081205
Transporter Name: Safety-Kleen Systems, Inc.

Manifest Tracking Number: 008317312SKS
Transporter Line Number: 2
Transporter EPA ID: MAD039322250
Transporter Name: Clean Harbors Environmental Services, Inc.

Manifest Tracking Number: 008317312SKS
Transporter Line Number: 3
Transporter EPA ID: MAD039322250
Transporter Name: Clean Harbors Environmental Services, Inc.

Manifest Tracking Number: 008317312SKS
Transporter Line Number: 4
Transporter EPA ID: MAD039322250
Transporter Name: Clean Harbors Environmental Services, Inc.

Waste Line:
Manifest Tracking Number: 008317312SKS
Waste Line Number: 1
U.S. DOT Hazardous Indicator: Y
U.S. DOT ID Number: UN1760
U.S. DOT Description: Un1760, Waste Un1760, Waste Corrosive Liquids, N.O.S.,), 8, Pg Ii (Ammonia, Water), 8, Pg Iii
Non-Hazardous Waste Description: Not reported
Number of Containers: 3
Container Type Code: DM
Container Type Description: Metal drums, barrels, kegs
Waste Quantity: 800
Quantity Unit of Measure Code: P
Quantity Unit of Measure Description: Pounds
Waste Quantity, in Tons: 0.4
Acute Waste Quantity, in Tons: 0
Non-Acute Waste Quantity, in Tons: 0.4
Waste Quantity, in Kilograms: 362.812
Acute Waste Quantity, in Kilograms: 0
Non-Acute Waste Quantity, in Kilorgrams: 362.812
Management Method Code: H141
Management Method Description: STORAGE, BULKING AND/OR TRANSFER OFF SITE
Waste Residue Indicator: N
Quantity Discrepancy Indicator: N

FJ FOODSERVICE, LLC (Continued) **1024812059**

Waste Type Discrepancy Indicator:	N
Waste Density:	Not reported
Waste Density Unit of Measure Code:	Not reported
Waste Density Unit of Measure Description:	Not reported
Form Code:	Not reported
Form Code Description:	Not reported
Source Code:	Not reported
Source Code Description:	Not reported
Waste Minimization Code:	Not reported
Waste Minimization Code Description:	Not reported
Consent Number:	Not reported
EPA Waste Indicator:	Y

Click this hyperlink while viewing on your computer to access
11 additional US EManifest: record(s) in the EDR Site Report.

F75 **FJ FOODSERVICE, INC.** **CA AST** **A100419992**
SW **3883 S SOTO ST** **N/A**
< 1/8 **VERNON, CA 90058**
0.015 mi.
80 ft. **Site 4 of 5 in cluster F**

Relative:
Higher

Actual:
207 ft.

AST:

Name:	FJ FOODSERVICE, INC.
Address:	3883 S SOTO ST
City/Zip:	VERNON,90058
Certified Unified Program Agencies:	Not reported
Owner:	Hormel Foods Corporation
Total Gallons:	Not reported
CERSID:	10445341
Facility ID:	VERN
Business Name:	Clougherty Packing, LLC
Phone:	323-583-4621
Fax:	Not reported
Mailing Address:	3049 E Vernon Ave
Mailing Address City:	Vernon
Mailing Address State:	CA
Mailing Address Zip Code:	90058
Operator Name:	Clougherty Packing, LLC
Operator Phone:	323-583-4621
Owner Phone:	800-533-2000
Owner Mail Address:	1 Hormel Place
Owner State:	MN
Owner Zip Code:	55912
Owner Country:	United States
Property Owner Name:	Not reported
Property Owner Phone:	Not reported
Property Owner Mailing Address:	Not reported
Property Owner City:	Not reported
Property Owner Stat :	Not reported
Property Owner Zip Code:	Not reported
Property Owner Country:	Not reported
EPAID:	CAL0002979

G76 **METRO WASH & LAUNDRY INC** **EDR Hist Cleaner** **1018830608**
SSW **3040 E VERNON AVE** **N/A**
< 1/8 **LOS ANGELES, CA 90058**
0.015 mi.
81 ft. **Site 1 of 11 in cluster G**

Relative: EDR Hist Cleaner
Lower

Actual: Year: Name: Type:
204 ft. 1999 METRO WASH & LAUNDRY INC Garment Pressing And Cleaners' Agents
2000 METRO WASH & LAUNDRY INC Garment Pressing And Cleaners' Agents

---

H77 **PI 37TH ST, LLC** **RCRA NonGen / NLR** **1027695838**
NW **3655 S. SOTO ST** **CAC003238664**
< 1/8 **VERNON, CA 90058**
0.019 mi.
98 ft. **Site 1 of 9 in cluster H**

Relative: RCRA Listings:
Higher

Actual:
211 ft.

Date Form Received by Agency:	20230622
Handler Name:	Pi 37th St, Llc
Handler Address:	3655 S. Soto St
Handler City,State,Zip:	VERNON, CA 90058
EPA ID:	CAC003238664
Contact Name:	CHARLEY O'DESKY
Contact Address:	6272 E. PACIFIC COAST HIGHWAY, STE
Contact City,State,Zip:	LONG BEACH, CA 90803
Contact Telephone:	949-500-7852
Contact Fax:	Not reported
Contact Email:	CHARLEYO@PAC-INDUSTRIAL.COM
Contact Title:	Not reported
EPA Region:	09
Land Type:	Not reported
Federal Waste Generator Description:	Not a generator, verified
Non-Notifier:	Not reported
Biennial Report Cycle:	Not reported
Accessibility:	Not reported
Active Site Indicator:	Not reported
State District Owner:	Not reported
State District:	Not reported
Mailing Address:	6272 E. PACIFIC COAST HIGHWAY, STE
Mailing City,State,Zip:	LONG BEACH, CA 90803
Owner Name:	Charley O'Desky
Owner Type:	Other
Operator Name:	Charley O'Desky
Operator Type:	Other
Short-Term Generator Activity:	No
Importer Activity:	No
Mixed Waste Generator:	No
Transporter Activity:	No
Transfer Facility Activity:	No
Recycler Activity with Storage:	No
Small Quantity On-Site Burner Exemption:	No
Smelting Melting and Refining Furnace Exemption:	No
Underground Injection Control:	No
Off-Site Waste Receipt:	No
Universal Waste Indicator:	No
Universal Waste Destination Facility:	No
Federal Universal Waste:	No
Active Site State-Reg Handler:	---

PI 37TH ST, LLC (Continued) **1027695838**

Federal Facility Indicator:	Not reported
Hazardous Secondary Material Indicator:	N
Sub-Part K Indicator:	Not reported
2018 GPRA Permit Baseline:	Not on the Baseline
2018 GPRA Renewals Baseline:	Not on the Baseline
202 GPRA Corrective Action Baseline:	No
Subject to Corrective Action Universe:	No
Non-TSDFs Where RCRA CA has Been Imposed Universe:	No
Corrective Action Priority Ranking:	No NCAPS ranking
Environmental Control Indicator:	No
Institutional Control Indicator:	No
Human Exposure Controls Indicator:	N/A
Groundwater Controls Indicator:	N/A
Significant Non-Complier Universe:	No
Unaddressed Significant Non-Complier Universe:	No
Addressed Significant Non-Complier Universe:	No
Significant Non-Complier With a Compliance Schedule Universe:	No
Financial Assurance Required:	Not reported
Handler Date of Last Change:	20230623
Recognized Trader-Importer:	No
Recognized Trader-Exporter:	No
Importer of Spent Lead Acid Batteries:	No
Exporter of Spent Lead Acid Batteries:	No
Recycler Activity Without Storage:	No
Manifest Broker:	No
Sub-Part P Indicator:	No

Handler - Owner Operator:

Owner/Operator Indicator:	Owner
Owner/Operator Name: CHARLEY O'DESKY	
Legal Status:	Other
Date Became Current:	Not reported
Date Ended Current:	Not reported
Owner/Operator Address:	6272 E. PACIFIC COAST HIGHWAY, STE
Owner/Operator City,State,Zip:	LONG BEACH, CA 90803
Owner/Operator Telephone:	949-500-7852
Owner/Operator Telephone Ext:	Not reported
Owner/Operator Fax:	Not reported
Owner/Operator Email:	Not reported

Owner/Operator Indicator:	Operator
Owner/Operator Name: CHARLEY O'DESKY	
Legal Status:	Other
Date Became Current:	Not reported
Date Ended Current:	Not reported
Owner/Operator Address:	6272 E. PACIFIC COAST HIGHWAY, STE
Owner/Operator City,State,Zip:	LONG BEACH, CA 90803
Owner/Operator Telephone:	949-500-7852
Owner/Operator Telephone Ext:	Not reported
Owner/Operator Fax:	Not reported
Owner/Operator Email:	Not reported

Historic Generators:

Receive Date:	20230622
Handler Name: PI 37TH ST, LLC	

PI 37TH ST, LLC (Continued) **1027695838**

Federal Waste Generator Description:	Not a generator, verified
State District Owner:	Not reported
Large Quantity Handler of Universal Waste:	No
Recognized Trader Importer:	No
Recognized Trader Exporter:	No
Spent Lead Acid Battery Importer:	No
Spent Lead Acid Battery Exporter:	No
Current Record:	Yes
Non Storage Recycler Activity:	No
Electronic Manifest Broker:	No

List of NAICS Codes and Descriptions:

NAICS Code:	81293
NAICS Description:	PARKING LOTS AND GARAGES

Facility Has Received Notices of Violations:

Violations:	No Violations Found

Evaluation Action Summary:

Evaluations:	No Evaluations Found

H78 **3655 S. SOTO ST. VERNON** **RCRA-LQG** **1027703187**
NW **3655 SOUTH SOTO STREET** **CAR000356154**
< 1/8 **VERNON, CA 90058**
0.019 mi.
98 ft. **Site 2 of 9 in cluster H**

Relative: **Higher**

Actual: **211 ft.**

RCRA Listings:

Date Form Received by Agency:	20230615
Handler Name:	3655 S. Soto St. Vernon
Handler Address:	South Soto Street
Handler City,State,Zip:	VERNON, CA 90058
EPA ID:	CAR000356154
Contact Name:	TROY D TAYLOR
Contact Address:	WEST AVENIDA CORDOBA
Contact City,State,Zip:	SAN CLEMENTE, CA 92672
Contact Telephone:	949-361-3902
Contact Fax:	Not reported
Contact Email:	TROYT@HMCINC.BIZ
Contact Title:	CONSULTANT
EPA Region:	09
Land Type:	Private
Federal Waste Generator Description:	Large Quantity Generator
Non-Notifier:	Not reported
Biennial Report Cycle:	Not reported
Accessibility:	Not reported
Active Site Indicator:	Handler Activities
State District Owner:	Not reported
State District:	Not reported
Mailing Address:	EAST PACIFIC HIGHWAY
Mailing City,State,Zip:	LONG BEACH, CA 90803
Owner Name:	Pi 37th St, Llc
Owner Type:	Private
Operator Name:	Pi 37th St, Llc
Operator Type:	Private

3655 S. SOTO ST. VERNON (Continued) **1027703187**

Short-Term Generator Activity:	No
Importer Activity:	No
Mixed Waste Generator:	No
Transporter Activity:	No
Transfer Facility Activity:	No
Recycler Activity with Storage:	No
Small Quantity On-Site Burner Exemption:	No
Smelting Melting and Refining Furnace Exemption:	No
Underground Injection Control:	No
Off-Site Waste Receipt:	No
Universal Waste Indicator:	No
Universal Waste Destination Facility:	No
Federal Universal Waste:	No
Active Site State-Reg Handler:	---
Federal Facility Indicator:	Not reported
Hazardous Secondary Material Indicator:	N
Sub-Part K Indicator:	Not reported
2018 GPRA Permit Baseline:	Not on the Baseline
2018 GPRA Renewals Baseline:	Not on the Baseline
202 GPRA Corrective Action Baseline:	No
Subject to Corrective Action Universe:	No
Non-TSDFs Where RCRA CA has Been Imposed Universe:	No
Corrective Action Priority Ranking:	No NCAPS ranking
Environmental Control Indicator:	No
Institutional Control Indicator:	No
Human Exposure Controls Indicator:	N/A
Groundwater Controls Indicator:	N/A
Significant Non-Complier Universe:	No
Unaddressed Significant Non-Complier Universe:	No
Addressed Significant Non-Complier Universe:	No
Significant Non-Complier With a Compliance Schedule Universe:	No
Financial Assurance Required:	Not reported
Handler Date of Last Change:	20230623
Recognized Trader-Importer:	No
Recognized Trader-Exporter:	No
Importer of Spent Lead Acid Batteries:	No
Exporter of Spent Lead Acid Batteries:	No
Recycler Activity Without Storage:	No
Manifest Broker:	No
Sub-Part P Indicator:	No

Hazardous Waste Summary:

Waste Code:	D008
Waste Description:	Lead

Handler - Owner Operator:

Owner/Operator Indicator:	Owner
Owner/Operator Name: PI 37TH ST, LLC	
Legal Status:	Private
Date Became Current:	20230614
Date Ended Current:	Not reported
Owner/Operator Address:	6272 EAST PACIFIC HIGHWAY
Owner/Operator City,State,Zip:	LONG BEACH, CA 90803
Owner/Operator Telephone:	949-500-7852
Owner/Operator Telephone Ext:	Not reported

3655 S. SOTO ST. VERNON (Continued) **1027703187**

Owner/Operator Fax: Not reported
Owner/Operator Email: CHARLEYO@PAC-INDUSTRIAL.COM

Owner/Operator Indicator: Operator
Owner/Operator Name: PI 37TH ST, LLC
Legal Status: Private
Date Became Current: 20230614
Date Ended Current: Not reported
Owner/Operator Address: 6272 EAST PACIFIC HIGHWAY
Owner/Operator City,State,Zip: LONG BEACH, CA 90803
Owner/Operator Telephone: 949-500-7852
Owner/Operator Telephone Ext: Not reported
Owner/Operator Fax: Not reported
Owner/Operator Email: CHARLEYO@PAC-INDUSTRIAL.COM

Historic Generators:
Receive Date: 20230615
Handler Name: 3655 S. SOTO ST. VERNON
Federal Waste Generator Description: Large Quantity Generator
State District Owner: Not reported
Large Quantity Handler of Universal Waste: No
Recognized Trader Importer: No
Recognized Trader Exporter: No
Spent Lead Acid Battery Importer: No
Spent Lead Acid Battery Exporter: No
Current Record: Yes
Non Storage Recycler Activity: No
Electronic Manifest Broker: No

List of NAICS Codes and Descriptions:
NAICS Code: 812930
NAICS Description: PARKING LOTS AND GARAGES

Facility Has Received Notices of Violations:
Violations: No Violations Found

Evaluation Action Summary:
Evaluations: No Evaluations Found

H79 **3655 SOUTH SOTO** **RCRA NonGen / NLR** **1027681904**
NW **3655 S SOTO ST.** **CAC003223726**
< 1/8 **VERNON, CA 90058**
0.019 mi.
98 ft. **Site 3 of 9 in cluster H**

Relative:
Higher

Actual:
211 ft.

RCRA Listings:
Date Form Received by Agency: 20230322
Handler Name: 3655 South Soto
Handler Address: 3655 S Soto St.
Handler City,State,Zip: VERNON, CA 90058
EPA ID: CAC003223726
Contact Name: CHARLEY O'DESKY
Contact Address: 6272 E PACIFIC COAST HWY
Contact City,State,Zip: LONG BEACH, CA 90803
Contact Telephone: 949-500-7852

3655 SOUTH SOTO (Continued) **1027681904**

Contact Fax:	Not reported
Contact Email:	CHARLEYO@PAC-INDUSTRIAL.COM
Contact Title:	Not reported
EPA Region:	09
Land Type:	Not reported
Federal Waste Generator Description:	Not a generator, verified
Non-Notifier:	Not reported
Biennial Report Cycle:	Not reported
Accessibility:	Not reported
Active Site Indicator:	Not reported
State District Owner:	Not reported
State District:	Not reported
Mailing Address:	6272 E PACIFIC COAST HWY
Mailing City,State,Zip:	LONG BEACH, CA 90803
Owner Name:	Pi 37th Street Llc
Owner Type:	Other
Operator Name:	Charley O'Desky
Operator Type:	Other
Short-Term Generator Activity:	No
Importer Activity:	No
Mixed Waste Generator:	No
Transporter Activity:	No
Transfer Facility Activity:	No
Recycler Activity with Storage:	No
Small Quantity On-Site Burner Exemption:	No
Smelting Melting and Refining Furnace Exemption:	No
Underground Injection Control:	No
Off-Site Waste Receipt:	No
Universal Waste Indicator:	No
Universal Waste Destination Facility:	No
Federal Universal Waste:	No
Active Site State-Reg Handler:	---
Federal Facility Indicator:	Not reported
Hazardous Secondary Material Indicator:	N
Sub-Part K Indicator:	Not reported
2018 GPRA Permit Baseline:	Not on the Baseline
2018 GPRA Renewals Baseline:	Not on the Baseline
202 GPRA Corrective Action Baseline:	No
Subject to Corrective Action Universe:	No
Non-TSDFs Where RCRA CA has Been Imposed Universe:	No
Corrective Action Priority Ranking:	No NCAPS ranking
Environmental Control Indicator:	No
Institutional Control Indicator:	No
Human Exposure Controls Indicator:	N/A
Groundwater Controls Indicator:	N/A
Significant Non-Complier Universe:	No
Unaddressed Significant Non-Complier Universe:	No
Addressed Significant Non-Complier Universe:	No
Significant Non-Complier With a Compliance Schedule Universe:	No
Financial Assurance Required:	Not reported
Handler Date of Last Change:	20230323
Recognized Trader-Importer:	No
Recognized Trader-Exporter:	No
Importer of Spent Lead Acid Batteries:	No
Exporter of Spent Lead Acid Batteries:	No
Recycler Activity Without Storage:	No
Manifest Broker:	No

3655 SOUTH SOTO (Continued) **1027681904**

Sub-Part P Indicator: No

Handler - Owner Operator:
Owner/Operator Indicator: Owner
Owner/Operator Name: PI 37TH STREET LLC
Legal Status: Other
Date Became Current: Not reported
Date Ended Current: Not reported
Owner/Operator Address: 6272 E PACIFIC COAST HWY
Owner/Operator City,State,Zip: LONG BEACH, CA 90803
Owner/Operator Telephone: 949-500-7852
Owner/Operator Telephone Ext: Not reported
Owner/Operator Fax: Not reported
Owner/Operator Email: Not reported

Owner/Operator Indicator: Operator
Owner/Operator Name: CHARLEY O'DESKY
Legal Status: Other
Date Became Current: Not reported
Date Ended Current: Not reported
Owner/Operator Address: 6272 E PACIFIC COAST HWY
Owner/Operator City,State,Zip: LONG BEACH, CA 90803
Owner/Operator Telephone: 949-500-7852
Owner/Operator Telephone Ext: Not reported
Owner/Operator Fax: Not reported
Owner/Operator Email: Not reported

Historic Generators:
Receive Date: 20230322
Handler Name: 3655 SOUTH SOTO
Federal Waste Generator Description: Not a generator, verified
State District Owner: Not reported
Large Quantity Handler of Universal Waste: No
Recognized Trader Importer: No
Recognized Trader Exporter: No
Spent Lead Acid Battery Importer: No
Spent Lead Acid Battery Exporter: No
Current Record: Yes
Non Storage Recycler Activity: No
Electronic Manifest Broker: No

List of NAICS Codes and Descriptions:
NAICS Code: 237210
NAICS Description: LAND SUBDIVISION

Facility Has Received Notices of Violations:
Violations: No Violations Found

Evaluation Action Summary:
Evaluations: No Evaluations Found

H80 **37TH & SOTO VERNON** **RCRA NonGen / NLR** **1027703147**
NW **3655 SOUTH SOTO STREET** **CAR000355495**
< 1/8 **VERNON, CA 90058**
0.019 mi.
98 ft. **Site 4 of 9 in cluster H**

Relative: **Higher**
Actual: **211 ft.**

RCRA Listings:

Date Form Received by Agency:	20230602
Handler Name:	37th & Soto Vernon
Handler Address:	South Soto Street
Handler City,State,Zip:	VERNON, CA 90058
EPA ID:	CAR000355495
Contact Name:	Not reported
Contact Address:	Not reported
Contact City,State,Zip:	CA
Contact Telephone:	Not reported
Contact Fax:	Not reported
Contact Email:	Not reported
Contact Title:	Not reported
EPA Region:	09
Land Type:	Not reported
Federal Waste Generator Description:	Not a generator, verified
Non-Notifier:	Not reported
Biennial Report Cycle:	Not reported
Accessibility:	Not reported
Active Site Indicator:	Not reported
State District Owner:	Not reported
State District:	Not reported
Mailing Address:	Not reported
Mailing City,State,Zip:	CA
Owner Name:	Not reported
Owner Type:	Not reported
Operator Name:	Not reported
Operator Type:	Not reported
Short-Term Generator Activity:	No
Importer Activity:	No
Mixed Waste Generator:	No
Transporter Activity:	No
Transfer Facility Activity:	No
Recycler Activity with Storage:	No
Small Quantity On-Site Burner Exemption:	No
Smelting Melting and Refining Furnace Exemption:	No
Underground Injection Control:	No
Off-Site Waste Receipt:	No
Universal Waste Indicator:	No
Universal Waste Destination Facility:	No
Federal Universal Waste:	No
Active Site State-Reg Handler:	---
Federal Facility Indicator:	Not reported
Hazardous Secondary Material Indicator:	N
Sub-Part K Indicator:	Not reported
2018 GPRA Permit Baseline:	Not on the Baseline
2018 GPRA Renewals Baseline:	Not on the Baseline
202 GPRA Corrective Action Baseline:	No
Subject to Corrective Action Universe:	No
Non-TSDFs Where RCRA CA has Been Imposed Universe:	No
Corrective Action Priority Ranking:	No NCAPS ranking
Environmental Control Indicator:	No
Institutional Control Indicator:	No

37TH & SOTO VERNON (Continued) **1027703147**

Human Exposure Controls Indicator:	N/A
Groundwater Controls Indicator:	N/A
Significant Non-Complier Universe:	No
Unaddressed Significant Non-Complier Universe:	No
Addressed Significant Non-Complier Universe:	No
Significant Non-Complier With a Compliance Schedule Universe:	No
Financial Assurance Required:	Not reported
Handler Date of Last Change:	20230613
Recognized Trader-Importer:	No
Recognized Trader-Exporter:	No
Importer of Spent Lead Acid Batteries:	No
Exporter of Spent Lead Acid Batteries:	No
Recycler Activity Without Storage:	No
Manifest Broker:	Yes
Sub-Part P Indicator:	No

Historic Generators:

Receive Date:	20230602
Handler Name: 37TH & SOTO VERNON	
Federal Waste Generator Description:	Not a generator, verified
State District Owner:	Not reported
Large Quantity Handler of Universal Waste:	No
Recognized Trader Importer:	No
Recognized Trader Exporter:	No
Spent Lead Acid Battery Importer:	No
Spent Lead Acid Battery Exporter:	No
Current Record:	Yes
Non Storage Recycler Activity:	No
Electronic Manifest Broker:	Yes

List of NAICS Codes and Descriptions:

NAICS Codes:	No NAICS Codes Found

Facility Has Received Notices of Violations:

Violations:	No Violations Found

Evaluation Action Summary:

Evaluations:	No Evaluations Found

H81 **TORRANCE LOGISTICS COMPANY LLC** **RCRA NonGen / NLR** **1027457034**
NW **3651 S SOTO ST** **E MANIFEST** **CAC003195289**
< 1/8 **VERNON, CA 90058**
0.019 mi.
98 ft. **Site 5 of 9 in cluster H**

Relative:
Higher

Actual:
211 ft.

RCRA Listings:

Date Form Received by Agency:	20220916
Handler Name:	Torrance Logistics Company Llc
Handler Address:	3651 S Soto St
Handler City,State,Zip:	VERNON, CA 90058
EPA ID:	CAC003195289
Contact Name:	TORRANCE LOGISTICS COMPANY
Contact Address:	2709 E 37TH ST
Contact City,State,Zip:	VERNON, CA 90058

TORRANCE LOGISTICS COMPANY LLC (Continued) **1027457034**

Contact Telephone:	949-877-8877
Contact Fax:	Not reported
Contact Email:	TORRANCELOGISTICS@GMAIL.COM
Contact Title:	Not reported
EPA Region:	09
Land Type:	Not reported
Federal Waste Generator Description:	Not a generator, verified
Non-Notifier:	Not reported
Biennial Report Cycle:	Not reported
Accessibility:	Not reported
Active Site Indicator:	Not reported
State District Owner:	Not reported
State District:	Not reported
Mailing Address:	2709 E 37TH ST
Mailing City,State,Zip:	VERNON, CA 90058
Owner Name:	Torrance Logistics Company
Owner Type:	Other
Operator Name:	Torrance Logistics Company
Operator Type:	Other
Short-Term Generator Activity:	No
Importer Activity:	No
Mixed Waste Generator:	No
Transporter Activity:	No
Transfer Facility Activity:	No
Recycler Activity with Storage:	No
Small Quantity On-Site Burner Exemption:	No
Smelting Melting and Refining Furnace Exemption:	No
Underground Injection Control:	No
Off-Site Waste Receipt:	No
Universal Waste Indicator:	No
Universal Waste Destination Facility:	No
Federal Universal Waste:	No
Active Site State-Reg Handler:	---
Federal Facility Indicator:	Not reported
Hazardous Secondary Material Indicator:	N
Sub-Part K Indicator:	Not reported
2018 GPRA Permit Baseline:	Not on the Baseline
2018 GPRA Renewals Baseline:	Not on the Baseline
202 GPRA Corrective Action Baseline:	No
Subject to Corrective Action Universe:	No
Non-TSDFs Where RCRA CA has Been Imposed Universe:	No
Corrective Action Priority Ranking:	No NCAPS ranking
Environmental Control Indicator:	No
Institutional Control Indicator:	No
Human Exposure Controls Indicator:	N/A
Groundwater Controls Indicator:	N/A
Significant Non-Complier Universe:	No
Unaddressed Significant Non-Complier Universe:	No
Addressed Significant Non-Complier Universe:	No
Significant Non-Complier With a Compliance Schedule Universe:	No
Financial Assurance Required:	Not reported
Handler Date of Last Change:	20220919
Recognized Trader-Importer:	No
Recognized Trader-Exporter:	No
Importer of Spent Lead Acid Batteries:	No
Exporter of Spent Lead Acid Batteries:	No
Recycler Activity Without Storage:	No

TORRANCE LOGISTICS COMPANY LLC (Continued) **1027457034**

Manifest Broker: No
Sub-Part P Indicator: No

Handler - Owner Operator:
Owner/Operator Indicator: Operator
Owner/Operator Name: TORRANCE LOGISTICS COMPANY
Legal Status: Other
Date Became Current: Not reported
Date Ended Current: Not reported
Owner/Operator Address: 2709 E 37TH ST
Owner/Operator City,State,Zip: VERNON, CA 90058
Owner/Operator Telephone: 949-877-8877
Owner/Operator Telephone Ext: Not reported
Owner/Operator Fax: Not reported
Owner/Operator Email: Not reported

Owner/Operator Indicator: Owner
Owner/Operator Name: TORRANCE LOGISTICS COMPANY
Legal Status: Other
Date Became Current: Not reported
Date Ended Current: Not reported
Owner/Operator Address: 2709 E 37TH ST
Owner/Operator City,State,Zip: VERNON, CA 90058
Owner/Operator Telephone: 949-877-8877
Owner/Operator Telephone Ext: Not reported
Owner/Operator Fax: Not reported
Owner/Operator Email: Not reported

Historic Generators:
Receive Date: 20220916
Handler Name: TORRANCE LOGISTICS COMPANY LLC
Federal Waste Generator Description: Not a generator, verified
State District Owner: Not reported
Large Quantity Handler of Universal Waste: No
Recognized Trader Importer: No
Recognized Trader Exporter: No
Spent Lead Acid Battery Importer: No
Spent Lead Acid Battery Exporter: No
Current Record: Yes
Non Storage Recycler Activity: No
Electronic Manifest Broker: No

List of NAICS Codes and Descriptions:
NAICS Code: 238290
NAICS Description: OTHER BUILDING EQUIPMENT CONTRACTORS

Facility Has Received Notices of Violations:
Violations: No Violations Found

Evaluation Action Summary:
Evaluations: No Evaluations Found

TORRANCE LOGISTICS COMPANY LLC (Continued) **1027457034**

E MANIFEST:

Manifest Tracking Number:	021620451JJK
Last Updated Date:	20221201
Shipped Date:	20221109
Received Date:	20221109
Manifest Status:	Signed
Submission Type:	DataImage5Copy
Origin Type:	Service
Generator EPA ID:	CAC003195289
Generator Name:	Torrance Logistics Company Llc
Generator Location Street Number:	Not reported
Generator Location Street 1:	3651 S SOTO ST
Generator Location Street 2:	Not reported
Generator Location City:	VERNON
Generator Location State:	CA
Generator Location Zip:	90058
Generator Mail Street Number:	Not reported
Generator Mail Street 1:	2709 E 37TH ST
Generator Mail Street 2:	Not reported
Generator Mail City:	VERNON
Generator Mail Zip:	90058
Generator Mail State:	CA
Generator Contact Company Name:	Not reported
Designated Facility EPA ID:	CAD009007626
Designated Facility Name:	Azusa Land Reclamation Co Inc
Designated Facility Mail Street Number:	Not reported
Designated Facility Mail Street 1:	Not reported
Designated Facility Mail Street 2:	1211 W. GLADSTONE STREET
Designated Facility Mail City:	AZUSA
Designated Facility Mail Zip:	91702
Designated Facility Mail State:	CA
Designated Facility Location Street Number:	Not reported
Designated Facility Location Street 1:	1211 W. GLADSTONE STREET
Designated Facility Location Street 2:	Not reported
Designated Facility Location City:	AZUSA
Designated Facility Location Zip:	91702
Designated Facility Location State:	CA
Designated Facility Contact Company Name:	Not reported
Manifest Residue Indicator:	N
Rejection Indicator:	N

Manifest Tracking Number:	021620452JJK
Last Updated Date:	20221201
Shipped Date:	20221117
Received Date:	20221117
Manifest Status:	Signed
Submission Type:	DataImage5Copy
Origin Type:	Service
Generator EPA ID:	CAC003195289
Generator Name:	Torrance Logistics Company Llc
Generator Location Street Number:	Not reported
Generator Location Street 1:	3651 S SOTO ST
Generator Location Street 2:	Not reported
Generator Location City:	VERNON
Generator Location State:	CA
Generator Location Zip:	90058
Generator Mail Street Number:	Not reported

TORRANCE LOGISTICS COMPANY LLC (Continued) **1027457034**

Generator Mail Street 1:	2709 E 37TH ST
Generator Mail Street 2:	Not reported
Generator Mail City:	VERNON
Generator Mail Zip:	90058
Generator Mail State:	CA
Generator Contact Company Name:	Not reported
Designated Facility EPA ID:	CAD009007626
Designated Facility Name:	Azusa Land Reclamation Co Inc
Designated Facility Mail Street Number:	Not reported
Designated Facility Mail Street 1:	Not reported
Designated Facility Mail Street 2:	1211 W. GLADSTONE STREET
Designated Facility Mail City:	AZUSA
Designated Facility Mail Zip:	91702
Designated Facility Mail State:	CA
Designated Facility Location Street Number:	Not reported
Designated Facility Location Street 1:	1211 W. GLADSTONE STREET
Designated Facility Location Street 2:	Not reported
Designated Facility Location City:	AZUSA
Designated Facility Location Zip:	91702
Designated Facility Location State:	CA
Designated Facility Contact Company Name:	Not reported
Manifest Residue Indicator:	N
Rejection Indicator:	N

State Waste:

Manifest Tracking Number:	021620452JJK
Waste Line Number:	1
State Waste Code Owner:	CA
State Waste Code:	151
State Waste:	Asbestos-containing waste

Transporter:

Manifest Tracking Number:	021620452JJK
Transporter Line Number:	1
Transporter EPA ID:	CAR000181891
Transporter Name:	Usa Waste Of Ca Inc Dba Bdc Special Wast

Waste Line:

Manifest Tracking Number:	021620452JJK
Waste Line Number:	1
U.S. DOT Hazardous Indicator:	Y
U.S. DOT ID Number:	NA2212
U.S. DOT Description:	Na2212, Asbestos, 9, Pg Iii, Rq (Asbestos)
Non-Hazardous Waste Description:	Not reported
Number of Containers:	200
Container Type Code:	BA
Container Type Description:	Burlap, cloth, paper, or plastic bags
Waste Quantity:	20
Quantity Unit of Measure Code:	Y
Quantity Unit of Measure Description:	Cubic Yards
Waste Quantity, in Tons:	16.8
Acute Waste Quantity, in Tons:	0
Non-Acute Waste Quantity, in Tons:	16.8
Waste Quantity, in Kilograms:	15238.104
Acute Waste Quantity, in Kilograms:	0
Non-Acute Waste Quantity, in Kilorgrams:	15238.104

TORRANCE LOGISTICS COMPANY LLC (Continued) **1027457034**

Management Method Code:	H132
Management Method Description:	LANDFILL (WITH PRIOR TREATMENT AND/OR STABILIZATION)
Waste Residue Indicator:	N
Quantity Discrepancy Indicator:	N
Waste Type Discrepancy Indicator:	N
Waste Density:	Not reported
Waste Density Unit of Measure Code:	Not reported
Waste Density Unit of Measure Description:	Not reported
Form Code:	Not reported
Form Code Description:	Not reported
Source Code:	Not reported
Source Code Description:	Not reported
Waste Minimization Code:	Not reported
Waste Minimization Code Description:	Not reported
Consent Number:	Not reported
EPA Waste Indicator:	N

C82 **COAST PACKING INC** **CA HIST UST** **U001562048**
ESE **3275 E VERNON AVE** **CA ENF** **N/A**
< 1/8 **VERNON, CA 90058** **CA HIST CORTESE**
0.019 mi. **CA NPDES**
99 ft. **Site 21 of 26 in cluster C** **CA CIWQS**

Relative: **Lower**
Actual: **201 ft.**

HIST UST:

Name:	COAST PACKING INC
Address:	3275 E VERNON AVE
City,State,Zip:	VERNON, CA 90058
File Number:	000272fb

URL:

Region:	STATE
Facility ID:	00000005070
Facility Type:	Other
Other Type:	PACKING CO.
Contact Name:	Not reported
Telephone:	2135878141
Owner Name:	COAST PACKING COMPANY
Owner Address:	3275 E. VERNON AVE.
Owner City,St,Zip:	VERNON, CA 90058
Total Tanks:	0004

Tank Num:	001
Container Num:	1
Year Installed:	Not reported
Tank Capacity:	00010000
Tank Used for:	PRODUCT
Type of Fuel:	DIESEL
Container Construction Thickness:	Not reported
Leak Detection:	Stock Inventor, Pressure Test

Tank Num:	002
Container Num:	2
Year Installed:	Not reported
Tank Capacity:	00010000
Tank Used for:	PRODUCT
Type of Fuel:	DIESEL
Container Construction Thickness:	Not reported
Leak Detection:	Stock Inventor

COAST PACKING INC (Continued) **U001562048**

Tank Num:	003
Container Num:	3
Year Installed:	Not reported
Tank Capacity:	00010000
Tank Used for:	PRODUCT
Type of Fuel:	REGULAR
Container Construction Thickness:	Not reported
Leak Detection:	Stock Inventor, Pressure Test

Tank Num:	004
Container Num:	4
Year Installed:	Not reported
Tank Capacity:	00001000
Tank Used for:	PRODUCT
Type of Fuel:	UNLEADED
Container Construction Thickness:	Not reported
Leak Detection:	Stock Inventor, Pressure Test

Click here for Geo Tracker PDF:

ENF:

Name:	COAST PACKING COMPANY
Address:	3275 EAST VERNON AVENUE
City,State,Zip:	VERNON, CA 90058
Region:	4
Facility Id:	218005
Agency Name:	Coast Packing Company
Place Type:	Industrial and Commercial Services
Place Subtype:	Food Processor
Facility Type:	Industrial
Agency Type:	Privately-Owned Business
# Of Agencies:	1
Place Latitude:	34.005597
Place Longitude:	-118.213948
SIC Code 1:	2013
SIC Desc 1:	Sausages and Other Prepared Meats
SIC Code 2:	Not reported
SIC Desc 2:	Not reported
SIC Code 3:	Not reported
SIC Desc 3:	Not reported
NAICS Code 1:	Not reported
NAICS Desc 1:	Not reported
NAICS Code 2:	Not reported
NAICS Desc 2:	Not reported
NAICS Code 3:	Not reported
NAICS Desc 3:	Not reported
# Of Places:	1
Source Of Facility:	Reg Meas
Design Flow:	0.1
Threat To Water Quality:	3
Complexity:	C
Pretreatment:	X - Facility is not a POTW
Facility Waste Type:	Cooling water: Noncontact
Facility Waste Type 2:	Not reported
Facility Waste Type 3:	Not reported
Facility Waste Type 4:	Not reported
Program:	NPDNONMUNIPRCS

COAST PACKING INC (Continued) **U001562048**

Program Category1:	NPDESWW
Program Category2:	NPDESWW
# Of Programs:	1
WDID:	4B196400003
Reg Measure Id:	193873
Reg Measure Type:	Enrollee - NPDES
Region:	4
Order #:	R4-2014-0060
Npdes# CA#:	CAG994003
Major-Minor:	Minor
Npdes Type:	OTH
Reclamation:	N - No
Dredge Fill Fee:	Not reported
301H:	Not reported
Application Fee Amt Received:	400
Status:	Active
Status Date:	04/07/2016
Effective Date:	03/26/1996
Expiration/Review Date:	06/30/2019
Termination Date:	Not reported
WDR Review - Amend:	Not reported
WDR Review - Revise/Renew:	Not reported
WDR Review - Rescind:	Not reported
WDR Review - No Action Required:	Not reported
WDR Review - Pending:	Not reported
WDR Review - Planned:	Not reported
Status Enrollee:	N
Individual/General:	I
Fee Code:	61 - Require treatment to meet non priority limit Category 2
Direction/Voice:	Passive
Enforcement Id(EID):	393027
Region:	4
Order / Resolution Number:	R4-2013-0052
Enforcement Action Type:	Admin Civil Liability
Effective Date:	10/09/2013
Adoption/Issuance Date:	10/09/2013
Achieve Date:	Not reported
Termination Date:	11/07/2013
ACL Issuance Date:	Not reported
EPL Issuance Date:	05/08/2013
Status:	Historical
Title:	ACL R4-2013-0052 for Coast Packing Company
Description:	EPL #R4-2013-0052
Program:	NPDNONMUNIPRCS
Latest Milestone Completion Date:	11/7/2013
# Of Programs1:	1
Total Assessment Amount:	75000
Initial Assessed Amount:	75000
Liability $ Amount:	75000
Project $ Amount:	0
Liability $ Paid:	75000
Project $ Completed:	0
Total $ Paid/Completed Amount:	75000

Name:	COAST PACKING COMPANY
Address:	3275 EAST VERNON AVENUE
City,State,Zip:	VERNON, CA 90058

COAST PACKING INC (Continued) **U001562048**

Region:	4
Facility Id:	218005
Agency Name:	Not reported
Place Type:	Industrial and Commercial Services
Place Subtype:	Food Processor
Facility Type:	Industrial
Agency Type:	Not reported
# Of Agencies:	Not reported
Place Latitude:	34.005597
Place Longitude:	-118.213948
SIC Code 1:	2013
SIC Desc 1:	Sausages and Other Prepared Meats
SIC Code 2:	Not reported
SIC Desc 2:	Not reported
SIC Code 3:	Not reported
SIC Desc 3:	Not reported
NAICS Code 1:	Not reported
NAICS Desc 1:	Not reported
NAICS Code 2:	Not reported
NAICS Desc 2:	Not reported
NAICS Code 3:	Not reported
NAICS Desc 3:	Not reported
# Of Places:	1
Source Of Facility:	Enf Action
Design Flow:	Not reported
Threat To Water Quality:	Not reported
Complexity:	Not reported
Pretreatment:	Not reported
Facility Waste Type:	Not reported
Facility Waste Type 2:	Not reported
Facility Waste Type 3:	Not reported
Facility Waste Type 4:	Not reported
Program:	NPDNONMUNIPRCS
Program Category1:	NPDESWW
Program Category2:	NPDESWW
# Of Programs:	1
WDID:	Not reported
Reg Measure Id:	136356
Reg Measure Type:	NPDES Permits
Region:	4
Order #:	98-055
Npdes# CA#:	CAG994003
Major-Minor:	Minor
Npdes Type:	OTH
Reclamation:	Not reported
Dredge Fill Fee:	Not reported
301H:	N
Application Fee Amt Received:	400
Status:	Historical
Status Date:	11/21/2018
Effective Date:	06/29/1998
Expiration/Review Date:	03/31/2004
Termination Date:	03/31/2004
WDR Review - Amend:	Not reported
WDR Review - Revise/Renew:	Not reported
WDR Review - Rescind:	Not reported
WDR Review - No Action Required:	Not reported

COAST PACKING INC (Continued) **U001562048**

WDR Review - Pending:	Not reported
WDR Review - Planned:	Not reported
Status Enrollee:	N
Individual/General:	G
Fee Code:	Not reported
Direction/Voice:	Passive
Enforcement Id(EID):	228755
Region:	4
Order / Resolution Number:	NOV
Enforcement Action Type:	Notice of Violation
Effective Date:	01/02/2001
Adoption/Issuance Date:	01/02/2001
Achieve Date:	Not reported
Termination Date:	02/02/2001
ACL Issuance Date:	Not reported
EPL Issuance Date:	Not reported
Status:	Historical
Title:	Notice of Violation sent 1/2/01 for overdue DMR & deficient DMR.
Description:	Notice of Violation sent 1/2/01 for overdue DMR & deficient DMR.
Program:	NPDNONMUNIPRCS
Latest Milestone Completion Date:	Not reported
# Of Programs1:	1
Total Assessment Amount:	0
Initial Assessed Amount:	0
Liability $ Amount:	0
Project $ Amount:	0
Liability $ Paid:	0
Project $ Completed:	0
Total $ Paid/Completed Amount:	0

HIST CORTESE:

edr_fname:	COAST PACKING COMPANY
edr_fadd1:	3275 VERNON
City,State,Zip:	VERNON, CA 90058
Region:	CORTESE
Facility County Code:	19
Reg By:	LTNKA
Reg Id:	900580034

NPDES:

Name:	COAST PACKING COMPANY
Address:	3275 EAST VERNON AVENUE
City,State,Zip:	VERNON, CA 90058
Facility Status:	Active
NPDES Number:	CAG994003
Region:	4
Agency Number:	11348
Regulatory Measure ID:	193873
Place ID:	218005
Order Number:	R4-2020-0055
WDID:	4B196400003
Regulatory Measure Type:	Enrollee - NPDES
Program Type:	NPDNONMUNIPRCS
Adoption Date Of Regulatory Measure:	Not reported
Effective Date Of Regulatory Measure:	03/26/1996

COAST PACKING INC (Continued) **U001562048**

Termination Date Of Regulatory Measure:	Not reported
Expiration Date Of Regulatory Measure:	01/15/2026
Discharge Address:	Po Box 58918
Discharge Name:	Coast Packing Company
Discharge City:	Vernon
Discharge State:	CA
Discharge Zip:	90058
Status:	Not reported
Status Date:	Not reported
Operator Name:	Not reported
Operator Address:	Not reported
Operator City:	Not reported
Operator State:	Not reported
Operator Zip:	Not reported

CIWQS:

Name:	Coast Packing Company
Address:	3275 VERNON
City,State,Zip:	VERNON, CA 90058
Agency:	Coast Packing Co
Agency Address:	PO Box 58918, Vernon, CA 90058
Place/Project Type:	Industrial - Shortening, Table Oils, Margarine, and Other Edible Fats and Oils, NEC
SIC/NAICS:	2079
Region:	4
Program:	INDSTW
Regulatory Measure Status:	Terminated
Regulatory Measure Type:	Storm water industrial
Order Number:	2014-0057-DWQ
WDID:	4 19I001435
NPDES Number:	CAS000001
Adoption Date:	Not reported
Effective Date:	03/27/1992
Termination Date:	Not reported
Expiration/Review Date:	Not reported
Design Flow:	Not reported
Major/Minor:	Not reported
Complexity:	Not reported
TTWQ:	Not reported
Enforcement Actions within 5 years:	0
Violations within 5 years:	0
Latitude:	34.0056
Longitude:	-118.21395

Name:	Coast Packing Company
Address:	3275 EAST VERNON AVENUE
City,State,Zip:	VERNON, CA 90058
Agency:	Coast Packing Company
Agency Address:	Po Box 58918, Vernon, CA 90058
Place/Project Type:	Food Processing
SIC/NAICS:	2013
Region:	4
Program:	NPDNONMUNIPRCS
Regulatory Measure Status:	Active
Regulatory Measure Type:	Enrollee - NPDES
Order Number:	R4-2020-0055
WDID:	4B196400003

COAST PACKING INC (Continued) **U001562048**

NPDES Number:	CAG994003
Adoption Date:	Not reported
Effective Date:	03/26/1996
Termination Date:	Not reported
Expiration/Review Date:	01/15/2026
Design Flow:	0.1
Major/Minor:	Minor
Complexity:	C
TTWQ:	3
Enforcement Actions within 5 years:	0
Violations within 5 years:	0
Latitude:	34.005597
Longitude:	-118.213948

C83 **COAST PACKING COMPANY** **CA LUST** **S105032794**
ESE **3275 VERNON AVE E** **CA Cortese** **N/A**
< 1/8 **VERNON, CA 90058** **CA CERS**
0.019 mi.
99 ft. **Site 22 of 26 in cluster C**

Relative: LUST:
Lower

Name:	COAST PACKING COMPANY
Address:	3275 VERNON AVE E
City,State,Zip:	VERNON, CA 90058
Lead Agency:	LOS ANGELES RWQCB (REGION 4)
Case Type:	LUST Cleanup Site

Geo Track:

Global Id:	T0603701140
Latitude:	34.006182
Longitude:	-118.215531
Status:	Completed - Case Closed
Status Date:	07/17/1996
Case Worker:	YR
RB Case Number:	900580034
Local Agency:	VERNON, CITY OF
File Location:	Not reported
Local Case Number:	Not reported
Potential Media Affect:	Aquifer used for drinking water supply
Potential Contaminants of Concern:	Gasoline
EPA Region:	9
Coordinate Source:	Google Map Move
Cuf Case:	YES
Quantity Released Gallons:	Not reported
Begin Date:	03/19/1985
Leak Reported Date:	03/19/1985
How Discovered:	Not reported
How Discovered Description:	Not reported
Discharge Source:	Other
Discharge Cause:	Unknown
Stop Method:	Not reported
Stop Description:	Not reported
No Further Action Date:	07/17/1996
CA Water Watershed Name:	Los Angeles River - Los Angeles (412.10)
Dwr Groundwater Subbasin Name:	Coastal Plain Of Los Angeles - Central (4-011.04)
Disadvantaged Community:	Not reported
CA Enviroscreen 3 Score:	86-90%
CA Enviroscreen 4 Score:	NA

Actual:
201 ft.

COAST PACKING COMPANY (Continued) **S105032794**

Military DOD Site: No
Facility Project Subtype: Not reported
RWQCB Region: LOS ANGELES RWQCB (REGION 4)
Site History: Not reported

LUST:
Global Id: T0603701140
Contact Type: Local Agency Caseworker
Contact Name: LEWIS POZZEBON
Organization Name: VERNON, CITY OF
Address: 4305 SANTA FE AVENUE
City: VERNON
Email: Not reported
Phone Number: 3235838811

Global Id: T0603701140
Contact Type: Regional Board Caseworker - Primary Caseworker
Contact Name: YUE RONG
Organization Name: LOS ANGELES RWQCB (REGION 4)
Address: 320 W. 4TH ST., SUITE 200
City: Los Angeles
Email: yrong@waterboards.ca.gov
Phone Number: Not reported

LUST:
Global Id: T0603701140
Action Type: Other
Date: 03/19/1985
Action: Leak Reported

Global Id: T0603701140
Action Type: ENFORCEMENT
Date: 07/17/1996
Action: Closure/No Further Action Letter

LUST:
Global Id: T0603701140
Status: Open - Case Begin Date
Status Date: 03/19/1985

Global Id: T0603701140
Status: Open - Site Assessment
Status Date: 04/15/1988

Global Id: T0603701140
Status: Completed - Case Closed
Status Date: 07/17/1996

LUST REG 4:
Region: 4
Regional Board: 04
County: Los Angeles
Facility Id: 900580034
Status: Case Closed
Substance: Gasoline

COAST PACKING COMPANY (Continued) **S105032794**

Substance Quantity:	Not reported	
Local Case No:	Not reported	
Case Type:	Groundwater	
Abatement Method Used at the Site:		Not reported
Global ID:	T0603701140	
W Global ID:	Not reported	
Staff:	UNK	
Local Agency:	19039	
Cross Street:	BOYLE	
Enforcement Type:	Not reported	
Date Leak Discovered:	Not reported	
Date Leak First Reported:		3/19/1985
Date Leak Record Entered:	12/31/1986	
Date Confirmation Began:	Not reported	
Date Leak Stopped:	Not reported	
Date Case Last Changed on Database:		12/28/1990
Date the Case was Closed:		7/17/1996
How Leak Discovered:	Not reported	
How Leak Stopped:	Not reported	
Cause of Leak:	UNK	
Leak Source:	UNK	
Operator:	Not reported	
Water System:	Not reported	
Well Name:	Not reported	
Approx. Dist To Production Well (ft):		2185.403292523508717637517026 6
Source of Cleanup Funding:		UNK
Preliminary Site Assessment Workplan Submitted:		Not reported
Preliminary Site Assessment Began:		Not reported
Pollution Characterization Began:		4/15/1988
Remediation Plan Submitted:		Not reported
Remedial Action Underway:		Not reported
Post Remedial Action Monitoring Began:		Not reported
Enforcement Action Date:		Not reported
Historical Max MTBE Date:		Not reported
Hist Max MTBE Conc in Groundwater:		Not reported
Hist Max MTBE Conc in Soil:		Not reported
Significant Interim Remedial Action Taken:		Not reported
GW Qualifier:	Not reported	
Soil Qualifier:	Not reported	
Organization:	Not reported	
Owner Contact:	Not reported	
Responsible Party:	COAST PACKING CO	
RP Address:	3275 E VERNON AVE, VERNON CA 90058	
Program:	LUST	
Lat/Long:	34.0056958 / -1	
Local Agency Staff:	UNK	
Beneficial Use:	Not reported	
Priority:	Not reported	
Cleanup Fund Id:	Not reported	
Suspended:	Not reported	
Assigned Name:	Not reported	
Summary:	INITIAL INVESTIGATION COMPLETED. CONTAMINATION NOT SIGNIFICANT. 2ND LEAK REPORTED 12/26/90.	

CORTESE:
Name: COAST PACKING COMPANY

COAST PACKING COMPANY (Continued) **S105032794**

Address:	3275 VERNON AVE E
City,State,Zip:	VERNON, CA 90058
Region:	CORTESE
Envirostor Id:	Not reported
Global ID:	T0603701140
Site/Facility Type:	LUST CLEANUP SITE
Cleanup Status:	COMPLETED - CASE CLOSED
Status Date:	Not reported
Site Code:	Not reported
Latitude:	Not reported
Longitude:	Not reported
Owner:	Not reported
Enf Type:	Not reported
Swat R:	Not reported
Flag:	active
Order No:	Not reported
Waste Discharge System No:	Not reported
Effective Date:	Not reported
Region 2:	Not reported
WID Id:	Not reported
Solid Waste Id No:	Not reported
Waste Management Uit Name:	Not reported
File Name:	Active Open

CERS:

Name:	COAST PACKING COMPANY
Address:	3275 VERNON AVE E
City,State,Zip:	VERNON, CA 90058
Site ID:	871899
CERS ID:	T0603701140
CERS Description:	Leaking Underground Storage Tank Cleanup Site

Affiliation:

Affiliation Type Desc:	Local Agency Caseworker
Entity Name:	LEWIS POZZEBON - VERNON, CITY OF
Entity Title:	Not reported
Affiliation Address:	4305 SANTA FE AVENUE
Affiliation City:	VERNON
Affiliation State:	CA
Affiliation Country:	Not reported
Affiliation Zip:	Not reported
Affiliation Phone:	3235838811,

Affiliation Type Desc:	Regional Board Caseworker
Entity Name:	YUE RONG - LOS ANGELES RWQCB (REGION 4)
Entity Title:	Not reported
Affiliation Address:	320 W. 4TH ST., SUITE 200
Affiliation City:	Los Angeles
Affiliation State:	CA
Affiliation Country:	Not reported
Affiliation Zip:	Not reported
Affiliation Phone:	,

C84
ESE
< 1/8
0.019 mi.
99 ft.

COAST PACKING CO.
3275 E VERNON AVE
VERNON, CA 90058

Site 23 of 26 in cluster C

CA SWEEPS UST **S105255115**
CA WDS **N/A**

Relative:
Lower

Actual:
201 ft.

SWEEPS UST:

Name:	COAST PACKING CO.
Address:	3275 E VERNON AVE
City:	VERNON
Status:	Not reported
Comp Number:	3670
Number:	Not reported
Board Of Equalization:	44-010849
Referral Date:	Not reported
Action Date:	Not reported
Created Date:	Not reported
Owner Tank Id:	Not reported
SWRCB Tank Id:	19-039-003670-000001
Tank Status:	Not reported
Capacity:	10000
Active Date:	Not reported
Tank Use:	M.V. FUEL
STG:	PRODUCT
Content:	DIESEL
Number Of Tanks:	4

Name:	COAST PACKING CO.
Address:	3275 E VERNON AVE
City:	VERNON
Status:	Not reported
Comp Number:	3670
Number:	Not reported
Board Of Equalization:	44-010849
Referral Date:	Not reported
Action Date:	Not reported
Created Date:	Not reported
Owner Tank Id:	Not reported
SWRCB Tank Id:	19-039-003670-000002
Tank Status:	Not reported
Capacity:	10000
Active Date:	Not reported
Tank Use:	M.V. FUEL
STG:	PRODUCT
Content:	DIESEL
Number Of Tanks:	Not reported

Name:	COAST PACKING CO.
Address:	3275 E VERNON AVE
City:	VERNON
Status:	Not reported
Comp Number:	3670
Number:	Not reported
Board Of Equalization:	44-010849
Referral Date:	Not reported
Action Date:	Not reported
Created Date:	Not reported
Owner Tank Id:	Not reported
SWRCB Tank Id:	19-039-003670-000003

COAST PACKING CO. (Continued) **S105255115**

Tank Status: Not reported
Capacity: 10000
Active Date: Not reported
Tank Use: M.V. FUEL
STG: PRODUCT
Content: LEADED
Number Of Tanks: Not reported

Name: COAST PACKING CO.
Address: 3275 E VERNON AVE
City: VERNON
Status: Not reported
Comp Number: 3670
Number: Not reported
Board Of Equalization: 44-010849
Referral Date: Not reported
Action Date: Not reported
Created Date: Not reported
Owner Tank Id: Not reported
SWRCB Tank Id: 19-039-003670-000004
Tank Status: Not reported
Capacity: 1000
Active Date: Not reported
Tank Use: M.V. FUEL
STG: PRODUCT
Content: REG UNLEADED
Number Of Tanks: Not reported

WDS:
Name: COAST PACKING CO.
Address: 3275 E Vernon Ave
City: VERNON
Facility ID: Los Angeles River 196400003
Facility Type: Industrial - Facility that treats and/or disposes of liquid or semisolid wastes from any servicing, producing, manufacturing or processing operation of whatever nature, including mining, gravel washing, geothermal operations, air conditioning, ship building and repairing, oil production, storage and disposal operations, water pumping.
Facility Status: Active - Any facility with a continuous or seasonal discharge that is under Waste Discharge Requirements.
NPDES Number: CAG994003 The 1st 2 characters designate the state. The remaining 7 are assigned by the Regional Board
Subregion: 4
Facility Telephone: 2132777700
Facility Contact: Steve Woi
Agency Name: COAST PACKING CO.
Agency Address: Not reported
Agency City,St,Zip: 0
Agency Contact: Not reported
Agency Telephone: Not reported
Agency Type: Private
SIC Code: 2013
SIC Code 2: Not reported
Primary Waste Type: Designated/Influent or Solid Wastes that pose a significant threat to water quality because of their high concentrations (E.G., BOD, Hardness, TRF, Chloride). 'Manageable' hazardous wastes (E.G.,

COAST PACKING CO. (Continued) **S105255115**

	inorganic salts and heavy metals) are included in this category.
Primary Waste:	NONCON
Waste Type2:	Not reported
Waste2:	Cooling Water: Noncontact
Primary Waste Type:	Designated/Influent or Solid Wastes that pose a significant threat to water quality because of their high concentrations (E.G., BOD, Hardness, TRF, Chloride). 'Manageable' hazardous wastes (E.G., inorganic salts and heavy metals) are included in this category.
Secondary Waste:	Not reported
Secondary Waste Type:	Not reported
Design Flow:	0
Baseline Flow:	0
Reclamation:	No reclamation requirements associated with this facility.
POTW:	The facility is not a POTW.
Treat To Water:	Minor Threat to Water Quality. A violation of a regional board order should cause a relatively minor impairment of beneficial uses compared to a major or minor threat. Not: All nurds without a TTWQ will be considered a minor threat to water quality unless coded at a higher Level. A Zero (0) may be used to code those NURDS that are found to represent no threat to water quality.
Complexity:	Category C - Facilities having no waste treatment systems, such as cooling water dischargers or thosewho must comply through best management practices, facilities with passive waste treatment and disposal systems, such as septic systems with subsurface disposal, or dischargers having waste storage systems with land disposal such as dairy waste ponds.

C85 **COAST PACKING COMPANY** **CA CERS HAZ WASTE** **S113003844**
ESE **3275 E VERNON AVE** **CA HWTS** **N/A**
< 1/8 **VERNON, CA 90058** **CA HAZNET**
0.019 mi. **CA CERS**
99 ft. **Site 24 of 26 in cluster C**

Relative: **Lower**

Actual: **201 ft.**

CERS HAZ WASTE:

Name:	COAST PACKING COMPANY
Address:	3275 E VERNON AVE
City,State,Zip:	VERNON, CA 90058
Site ID:	20655
CERS ID:	10450924
CERS Description:	Hazardous Chemical Management

Name:	COAST PACKING COMPANY
Address:	3275 E VERNON AVE
City,State,Zip:	VERNON, CA 90058
Site ID:	20655
CERS ID:	10450924
CERS Description:	Hazardous Waste Generator

HWTS:

Name:	COAST PACKING COMPANY
Address:	3275 E VERNON AVE
Address 2:	Not reported
City,State,Zip:	VERNON, CA 90058
EPA ID:	CAD981370927
Inactive Date:	Not reported
Create Date:	04/10/1987
Last Act Date:	Not reported

COAST PACKING COMPANY (Continued) **S113003844**

Mailing Name:	Not reported
Mailing Address:	PO BOX 58918
Mailing Address 2:	Not reported
Mailing City,State,Zip:	VERNON, CA 900580918
Owner Name:	COAST PACKING COMPANY
Owner Address:	3275 E VERNON AVE
Owner Address 2:	Not reported
Owner City,State,Zip:	VERNON, CA 900581820
Owner Phone:	Not reported
Owner Fax:	Not reported
Contact Name:	CAMERON HENSLEY
Contact Address:	3275 E VERNON AVE
Contact Address 2:	Not reported
City,State,Zip:	VERNON, CA 90058
Contact Phone:	Not reported
Contact Fax:	Not reported
Facility Status:	Active
Facility Type:	PERMANENT
Category:	STATE
Latitude:	34.005598
Longitude:	-118.213841

NAICS:

EPA ID:	CAD981370927
Create Date:	2010-11-22 13:00:50.000
NAICS Code:	311222
NAICS Description:	Soybean Processing
Issued EPA ID Date:	1987-04-10 00:00:00
Inactive Date:	Not reported
Facility Name:	COAST PACKING COMPANY
Facility Address:	3275 E VERNON AVE
Facility Address 2:	Not reported
Facility City:	VERNON
Facility County:	Not reported
Facility State:	CA
Facility Zip:	900580000

EPA ID:	CAD981370927
Create Date:	2014-12-16 05:37:50.997
NAICS Code:	311223
NAICS Description:	Other Oilseed Processing
Issued EPA ID Date:	1987-04-10 00:00:00
Inactive Date:	Not reported
Facility Name:	COAST PACKING COMPANY
Facility Address:	3275 E VERNON AVE
Facility Address 2:	Not reported
Facility City:	VERNON
Facility County:	Not reported
Facility State:	CA
Facility Zip:	900580000

EPA ID:	CAD981370927
Create Date:	2009-12-03 12:41:18.000
NAICS Code:	311225
NAICS Description:	Fats and Oils Refining and Blending
Issued EPA ID Date:	1987-04-10 00:00:00
Inactive Date:	Not reported
Facility Name:	COAST PACKING COMPANY

COAST PACKING COMPANY (Continued) **S113003844**

Facility Address: 3275 E VERNON AVE
Facility Address 2: Not reported
Facility City: VERNON
Facility County: Not reported
Facility State: CA
Facility Zip: 900580000

HAZNET:
Name: COAST PACKING COMPANY
Address: 3275 E VERNON AVE
Address 2: Not reported
City,State,Zip: VERNON, CA 900580000
Contact: CAMERON HENSLEY
Telephone: 3232777700
Mailing Name: Not reported
Mailing Address: PO BOX 58918

Year: 2020
Gepaid: CAD981370927
TSD EPA ID: NVT330010000
CA Waste Code: 223 - Unspecified oil-containing waste
Disposal Method: H039 - Other Recovery Of Reclamation For Reuse Including Acid Regeneration, Organics Recovery Ect
Tons: 4.58716

Year: 2020
Gepaid: CAD981370927
TSD EPA ID: CAD008364432
CA Waste Code: 791 - Liquids with pH <= 2
Disposal Method: H141 - Storage, Bulking, And/Or Transfer Off Site--No Treatment/Reovery (H010-H129) Or (H131-H135)
Tons: 0.77148

Year: 2019
Gepaid: CAD981370927
TSD EPA ID: CAD008364432
CA Waste Code: 791 - Liquids with pH <= 2
Disposal Method: H141 - Storage, Bulking, And/Or Transfer Off Site--No Treatment/Reovery (H010-H129) Or (H131-H135)
Tons: 0.45870

Year: 2018
Gepaid: CAD981370927
TSD EPA ID: NVT330010000
CA Waste Code: 223 - Unspecified oil-containing waste
Disposal Method: H039 - Other Recovery Of Reclamation For Reuse Including Acid Regeneration, Organics Recovery Ect
Tons: 2.29350

Year: 2018
Gepaid: CAD981370927
TSD EPA ID: CAD008364432
CA Waste Code: 791 - Liquids with pH <= 2
Disposal Method: H141 - Storage, Bulking, And/Or Transfer Off Site--No Treatment/Reovery (H010-H129) Or (H131-H135)
Tons: 0.68805

COAST PACKING COMPANY (Continued) **S113003844**

Year:	2017
Gepaid:	CAD981370927
TSD EPA ID:	NVT330010000
CA Waste Code:	223 - Unspecified oil-containing waste
Disposal Method:	H039 - Other Recovery Of Reclamation For Reuse Including Acid Regeneration, Organics Recovery Ect
Tons:	2.2935
Year:	2016
Gepaid:	CAD981370927
TSD EPA ID:	NVT330010000
CA Waste Code:	223 - Unspecified oil-containing waste
Disposal Method:	H039 - Other Recovery Of Reclamation For Reuse Including Acid Regeneration, Organics Recovery Ect
Tons:	2.2935
Year:	2016
Gepaid:	CAD981370927
TSD EPA ID:	CAD008364432
CA Waste Code:	791 - Liquids with pH <= 2
Disposal Method:	H141 - Storage, Bulking, And/Or Transfer Off Site--No Treatment/Reovery (H010-H129) Or (H131-H135)
Tons:	1.4178
Year:	2016
Gepaid:	CAD981370927
TSD EPA ID:	NVT330010000
CA Waste Code:	181 - Other inorganic solid waste
Disposal Method:	H132 - Landfill Or Surface Impoundment That Will Be Closed As Landfill(To Include On-Site Treatment And/Or Stabilization)
Tons:	0.0015
Year:	2015
Gepaid:	CAD981370927
TSD EPA ID:	CAT080013352
CA Waste Code:	221 - Waste oil and mixed oil
Disposal Method:	H061 - Fuel Blending Prior To Energy Recovery At Another Site
Tons:	1.748

Click this hyperlink while viewing on your computer to access
62 additional CA HAZNET: record(s) in the EDR Site Report.

Additional Information:

Year:	2020
EM Manifest ID:	Not reported
Shipment Date:	7/8/2020
Shipment Date:	7/8/2020
Receipt Date:	7/14/2020
Manifest Number:	020952039JJK
Generator EPA ID:	CAD981370927
Name:	COAST PACKING COMPANY
Address:	3275 EAST VERNON AVENUE
Address 2:	Not reported
City,State,Zip:	VERNON, CA 90058
Telephone:	Not reported
Contact:	Not reported

COAST PACKING COMPANY (Continued) **S113003844**

Contact Telephone:	626-961-9326
Contact Email:	Not reported
Transporter 1 EPA ID:	CAR000172189
Transporter Name:	AMBERWICK CORPORATION
Transporter 1 Emergency Number:	Not reported
Transporter 2 EPA ID:	Not reported
Transporter Name 2:	Not reported
Transporter 2 Emergency Number:	Not reported
TSDF EPA ID:	NVT330010000
TSDF Name:	US ECOLOGY NEVADA, INC
TSDF Address 1:	HWY 95 11 MI S OF BEATTY
TSDF Address 2:	Not reported
TSDF City,State,Zip:	BEATTY, NV 89003
TSDF Telephone:	Not reported
TSDFA EPA ID:	Not reported
Waste Code Description:	223 - Not reported
RCRA Code:	Not reported
Meth Code:	H039 - Not reported
Quantity Tons:	2.29358
Waste Quantity:	550
Quantity Unit:	G

Year:	2020
EM Manifest ID:	Not reported
Shipment Date:	7/8/2020
Shipment Date:	7/8/2020
Receipt Date:	7/14/2020
Manifest Number:	020952039JJK
Generator EPA ID:	CAD981370927
Name:	COAST PACKING COMPANY
Address:	3275 EAST VERNON AVENUE
Address 2:	Not reported
City,State,Zip:	VERNON, CA 90058
Telephone:	Not reported
Contact:	Not reported
Contact Telephone:	626-961-9326
Contact Email:	Not reported
Transporter 1 EPA ID:	CAR000172189
Transporter Name:	AMBERWICK CORPORATION
Transporter 1 Emergency Number:	Not reported
Transporter 2 EPA ID:	Not reported
Transporter Name 2:	Not reported
Transporter 2 Emergency Number:	Not reported
TSDF EPA ID:	NVT330010000
TSDF Name:	US ECOLOGY NEVADA, INC
TSDF Address 1:	HWY 95 11 MI S OF BEATTY
TSDF Address 2:	Not reported
TSDF City,State,Zip:	BEATTY, NV 89003
TSDF Telephone:	Not reported
TSDFA EPA ID:	Not reported
Waste Code Description:	223 - Not reported
RCRA Code:	Not reported
Meth Code:	H039 - Not reported
Quantity Tons:	2.29358
Waste Quantity:	550
Quantity Unit:	G

COAST PACKING COMPANY (Continued) **S113003844**

Year:	2020
EM Manifest ID:	Not reported
Shipment Date:	4/15/2020
Shipment Date:	4/15/2020
Receipt Date:	4/27/2020
Manifest Number:	020953635JJK
Generator EPA ID:	CAD981370927
Name:	COAST PACKAGING
Address:	3275 E. VERNON STREET
Address 2:	Not reported
City,State,Zip:	VERNON, CA 90058
Telephone:	Not reported
Contact:	Not reported
Contact Telephone:	323-776-6233
Contact Email:	Not reported
Transporter 1 EPA ID:	CAR000172189
Transporter Name:	AMBERWICK CORPORATION
Transporter 1 Emergency Number:	Not reported
Transporter 2 EPA ID:	MNS000110924
Transporter Name 2:	STERICYCLE SPECIALTY WASTE SOLUTIONS INC
Transporter 2 Emergency Number:	Not reported
TSDF EPA ID:	CAD008364432
TSDF Name:	Rho Chem LLC
TSDF Address 1:	425 Isis Ave.
TSDF Address 2:	Not reported
TSDF City,State,Zip:	Inglewood, CA 90301
TSDF Telephone:	Not reported
TSDFA EPA ID:	Not reported
Waste Code Description:	791 - Not reported
RCRA Code:	D001,D002
Meth Code:	H141 - Not reported
Quantity Tons:	0.45872
Waste Quantity:	110
Quantity Unit:	G

Year:	2020
EM Manifest ID:	Not reported
Shipment Date:	10/1/2020
Shipment Date:	10/1/2020
Receipt Date:	10/19/2020
Manifest Number:	022117953JJK
Generator EPA ID:	CAD981370927
Name:	COAST PACKAGING
Address:	3275 E. VERNON STREET
Address 2:	Not reported
City,State,Zip:	VERNON, CA 90058
Telephone:	Not reported
Contact:	Not reported
Contact Telephone:	323-776-6233
Contact Email:	Not reported
Transporter 1 EPA ID:	MNS000110924
Transporter Name:	STERICYCLE SPECIALTY WASTE SOLUTIONS INC
Transporter 1 Emergency Number:	Not reported
Transporter 2 EPA ID:	CAR000216770
Transporter Name 2:	CATRANS
Transporter 2 Emergency Number:	Not reported
TSDF EPA ID:	CAD008364432

COAST PACKING COMPANY (Continued) **S113003844**

TSDF Name:	Rho Chem LLC
TSDF Address 1:	425 Isis Ave.
TSDF Address 2:	Not reported
TSDF City,State,Zip:	Inglewood, CA 90301
TSDF Telephone:	Not reported
TSDFA EPA ID:	Not reported
Waste Code Description:	791 - Not reported
RCRA Code:	D001,D002
Meth Code:	H141 - Not reported
Quantity Tons:	0.1251
Waste Quantity:	30
Quantity Unit:	G

Year:	2020
EM Manifest ID:	Not reported
Shipment Date:	10/1/2020
Shipment Date:	10/1/2020
Receipt Date:	10/19/2020
Manifest Number:	022117953JJK
Generator EPA ID:	CAD981370927
Name:	COAST PACKAGING
Address:	3275 E. VERNON STREET
Address 2:	Not reported
City,State,Zip:	VERNON, CA 90058
Telephone:	Not reported
Contact:	Not reported
Contact Telephone:	323-776-6233
Contact Email:	Not reported
Transporter 1 EPA ID:	MNS000110924
Transporter Name:	STERICYCLE SPECIALTY WASTE SOLUTIONS INC
Transporter 1 Emergency Number:	Not reported
Transporter 2 EPA ID:	CAR000216770
Transporter Name 2:	CATRANS
Transporter 2 Emergency Number:	Not reported
TSDF EPA ID:	CAD008364432
TSDF Name:	Rho Chem LLC
TSDF Address 1:	425 Isis Ave.
TSDF Address 2:	Not reported
TSDF City,State,Zip:	Inglewood, CA 90301
TSDF Telephone:	Not reported
TSDFA EPA ID:	Not reported
Waste Code Description:	791 - Not reported
RCRA Code:	D001,D002
Meth Code:	H141 - Not reported
Quantity Tons:	0.18766
Waste Quantity:	45
Quantity Unit:	G

Additional Information:

Year:	2019
EM Manifest ID:	564086
Shipment Date:	8/8/2018
Shipment Date:	8/8/2018
Receipt Date:	8/14/2018
Manifest Number:	019292795JJK
Generator EPA ID:	CAD981370927
Name:	COAST PACKING COMPANY

COAST PACKING COMPANY (Continued) **S113003844**

Address:	3275 E VERNON AVE
Address 2:	Not reported
City,State,Zip:	VERNON 90058-0000
Telephone:	877-324-9628
Contact:	Not reported
Contact Telephone:	323-277-7700
Contact Email:	Not reported
Transporter 1 EPA ID:	CAR000045963
Transporter Name:	Not reported
Transporter 1 Emergency Number:	Not reported
Transporter 2 EPA ID:	CAR000045963
Transporter Name 2:	Not reported
Transporter 2 Emergency Number:	Not reported
TSDF EPA ID:	NVT330010000
TSDF Name:	US ECOLOGY NEVADA, INC
TSDF Address 1:	HWY 95 11 MI S OF BEATTY
TSDF Address 2:	Not reported
TSDF City,State,Zip:	BEATTY 89003
TSDF Telephone:	800-839-3975
TSDFA EPA ID:	Not reported
Waste Code Description:	- Not reported
RCRA Code:	Not reported
Meth Code:	- Not reported
Quantity Tons:	Not reported
Waste Quantity:	Not reported
Quantity Unit:	Not reported

State:

Year:	2019
EM Manifest ID:	564086
Generator EPA ID:	CAD981370927
Shipment Date:	2018-08-08
Manifest Number:	019292795JJK
Line Number:	1
Method Code:	H039
Quantity Tons:	2.29350
Quantity Waste:	550.000000
Quantity Unit:	G
Number of Containers:	2
Type of Container:	Portable tanks
Quantity Type:	Gallons
State Code:	223

Year:	2019
EM Manifest ID:	457128
Shipment Date:	4/26/2019
Shipment Date:	4/26/2019
Receipt Date:	5/10/2019
Manifest Number:	019995742JJK
Generator EPA ID:	CAD981370927
Name:	COAST PACKAGING
Address:	3275 E. VERNON STREET
Address 2:	Not reported
City,State,Zip:	VERNON 90058
Telephone:	877-577-2669
Contact:	Not reported
Contact Telephone:	323-776-6233

COAST PACKING COMPANY (Continued) **S113003844**

Contact Email:	Not reported
Transporter 1 EPA ID:	MNS000110924
Transporter Name:	Not reported
Transporter 1 Emergency Number:	Not reported
Transporter 2 EPA ID:	CAR000172189
Transporter Name 2:	Not reported
Transporter 2 Emergency Number:	Not reported
TSDF EPA ID:	CAD008364432
TSDF Name:	Rho Chem LLC
TSDF Address 1:	425 Isis Ave.
TSDF Address 2:	Not reported
TSDF City,State,Zip:	Inglewood 90301
TSDF Telephone:	Not reported
TSDFA EPA ID:	Not reported
Waste Code Description:	- Not reported
RCRA Code:	Not reported
Meth Code:	- Not reported
Quantity Tons:	Not reported
Waste Quantity:	Not reported
Quantity Unit:	Not reported

Federal:

Year:	2019
EM Manifest ID:	457128
Generator EPA ID:	CAD981370927
Shipment Date:	2019-04-26
Manifest Number:	019995742JJK
Line Number:	1
Method Code:	H141
Quantity Tons:	0.45870
Quantity Waste:	110.000000
Quantity Unit:	G
Number of Containers:	2
Type of Container:	Fiberboard or plastic drums, barrels, kegs
Quantity Type:	Gallons
Federal Code:	D001

Year:	2019
EM Manifest ID:	457128
Generator EPA ID:	CAD981370927
Shipment Date:	2019-04-26
Manifest Number:	019995742JJK
Line Number:	1
Method Code:	H141
Quantity Tons:	0.45870
Quantity Waste:	110.000000
Quantity Unit:	G
Number of Containers:	2
Type of Container:	Fiberboard or plastic drums, barrels, kegs
Quantity Type:	Gallons
Federal Code:	D002

State:

Year:	2019
EM Manifest ID:	457128
Generator EPA ID:	CAD981370927
Shipment Date:	2019-04-26

COAST PACKING COMPANY (Continued) **S113003844**

Manifest Number: 019995742JJK
Line Number: 1
Method Code: H141
Quantity Tons: 0.45870
Quantity Waste: 110.000000
Quantity Unit: G
Number of Containers: 2
Type of Container: Fiberboard or plastic drums, barrels, kegs
Quantity Type: Gallons
State Code: 791

Additional Information:
Year: 2018
EM Manifest ID: 66985
Shipment Date: 8/8/2018
Shipment Date: 8/8/2018
Receipt Date: 8/20/2018
Manifest Number: 019292805JJK
Generator EPA ID: CAD981370927
Name: COAST PACKAGING
Address: 3275 E. VERNON STREET
Address 2: Not reported
City,State,Zip: VERNON 90058
Telephone: 877-577-2669
Contact: Not reported
Contact Telephone: 323-776-6233
Contact Email: Not reported
Transporter 1 EPA ID: CAR000172189
Transporter Name: Not reported
Transporter 1 Emergency Number: Not reported
Transporter 2 EPA ID: MNS000110924
Transporter Name 2: Not reported
Transporter 2 Emergency Number: Not reported
TSDF EPA ID: CAD008364432
TSDF Name: Rho Chem LLC
TSDF Address 1: 425 Isis Ave.
TSDF Address 2: Not reported
TSDF City,State,Zip: Inglewood 90301
TSDF Telephone: Not reported
TSDFA EPA ID: Not reported
Waste Code Description: - Not reported
RCRA Code: Not reported
Meth Code: - Not reported
Quantity Tons: Not reported
Waste Quantity: Not reported
Quantity Unit: Not reported

Federal:
Year: 2018
EM Manifest ID: 66985
Generator EPA ID: CAD981370927
Shipment Date: 2018-08-08
Manifest Number: 019292805JJK
Line Number: 1
Method Code: H141
Quantity Tons: 0.22935

COAST PACKING COMPANY (Continued) **S113003844**

Quantity Waste:	55.000000
Quantity Unit:	G
Number of Containers:	1
Type of Container:	Fiberboard or plastic drums, barrels, kegs
Quantity Type:	Gallons
Federal Code:	D001

Year:	2018
EM Manifest ID:	66985
Generator EPA ID:	CAD981370927
Shipment Date:	2018-08-08
Manifest Number:	019292805JJK
Line Number:	1
Method Code:	H141
Quantity Tons:	0.22935
Quantity Waste:	55.000000
Quantity Unit:	G
Number of Containers:	1
Type of Container:	Fiberboard or plastic drums, barrels, kegs
Quantity Type:	Gallons
Federal Code:	D002

Year:	2018
EM Manifest ID:	017297270JJK20170510_D_1
Shipment Date:	5/10/2017
Shipment Date:	5/10/2017
Receipt Date:	5/18/2017
Manifest Number:	017297270JJK
Generator EPA ID:	CAD981370927
Name:	COAST PACKING COMPANY
Address:	Not reported
Address 2:	Not reported
City,State,Zip:	Not reported
Telephone:	Not reported
Contact:	Not reported
Contact Telephone:	Not reported
Contact Email:	Not reported
Transporter 1 EPA ID:	CAR000172189
Transporter Name:	Not reported
Transporter 1 Emergency Number:	Not reported
Transporter 2 EPA ID:	CAR000045963
Transporter Name 2:	Not reported
Transporter 2 Emergency Number:	Not reported
TSDF EPA ID:	NVT330010000
TSDF Name:	US ECOLOGY
TSDF Address 1:	Not reported
TSDF Address 2:	Not reported
TSDF City,State,Zip:	Not reported
TSDF Telephone:	Not reported
TSDFA EPA ID:	Not reported
Waste Code Description:	- Not reported
RCRA Code:	Not reported
Meth Code:	- Not reported
Quantity Tons:	Not reported
Waste Quantity:	Not reported
Quantity Unit:	Not reported

COAST PACKING COMPANY (Continued) **S113003844**

State:

Year:	2018
EM Manifest ID:	017297270JJK20170510_D_1
Generator EPA ID:	CAD981370927
Shipment Date:	2017-05-10
Manifest Number:	017297270JJK
Line Number:	1
Method Code:	H039
Quantity Tons:	2.29350
Quantity Waste:	550.000000
Quantity Unit:	G
Number of Containers:	2
Type of Container:	NULL
Quantity Type:	NULL
State Code:	223

Year:	2018
EM Manifest ID:	018306933JJK20180109_D_1
Shipment Date:	1/9/2018
Shipment Date:	1/9/2018
Receipt Date:	1/26/2018
Manifest Number:	018306933JJK
Generator EPA ID:	CAD981370927
Name:	COAST PACKING COMPANY
Address:	Not reported
Address 2:	Not reported
City,State,Zip:	Not reported
Telephone:	Not reported
Contact:	Not reported
Contact Telephone:	Not reported
Contact Email:	Not reported
Transporter 1 EPA ID:	CAR000172189
Transporter Name:	Not reported
Transporter 1 Emergency Number:	Not reported
Transporter 2 EPA ID:	MNS000110924
Transporter Name 2:	Not reported
Transporter 2 Emergency Number:	Not reported
TSDF EPA ID:	CAD008364432
TSDF Name:	RHO-CHEM LLC
TSDF Address 1:	Not reported
TSDF Address 2:	Not reported
TSDF City,State,Zip:	Not reported
TSDF Telephone:	Not reported
TSDFA EPA ID:	Not reported
Waste Code Description:	- Not reported
RCRA Code:	Not reported
Meth Code:	- Not reported
Quantity Tons:	Not reported
Waste Quantity:	Not reported
Quantity Unit:	Not reported

Federal:

Year:	2018
EM Manifest ID:	018306933JJK20180109_D_1
Generator EPA ID:	CAD981370927
Shipment Date:	2018-01-09

COAST PACKING COMPANY (Continued) **S113003844**

Manifest Number:	018306933JJK
Line Number:	1
Method Code:	H141
Quantity Tons:	0.45870
Quantity Waste:	110.000000
Quantity Unit:	G
Number of Containers:	2
Type of Container:	NULL
Quantity Type:	NULL
Federal Code:	D001

Year:	2018
EM Manifest ID:	018306933JJK20180109_D_1
Generator EPA ID:	CAD981370927
Shipment Date:	2018-01-09
Manifest Number:	018306933JJK
Line Number:	1
Method Code:	H141
Quantity Tons:	0.45870
Quantity Waste:	110.000000
Quantity Unit:	G
Number of Containers:	2
Type of Container:	NULL
Quantity Type:	NULL
Federal Code:	D002

Year:	2018
EM Manifest ID:	018306933JJK20180109_D_1
Generator EPA ID:	CAD981370927
Shipment Date:	2018-01-09
Manifest Number:	018306933JJK
Line Number:	2
Method Code:	H141
Quantity Tons:	0.22935
Quantity Waste:	55.000000
Quantity Unit:	G
Number of Containers:	1
Type of Container:	NULL
Quantity Type:	NULL
Federal Code:	D001

Year:	2018
EM Manifest ID:	018306933JJK20180109_D_1
Generator EPA ID:	CAD981370927
Shipment Date:	2018-01-09
Manifest Number:	018306933JJK
Line Number:	2
Method Code:	H141
Quantity Tons:	0.22935
Quantity Waste:	55.000000
Quantity Unit:	G
Number of Containers:	1
Type of Container:	NULL
Quantity Type:	NULL
Federal Code:	D002

COAST PACKING COMPANY (Continued) **S113003844**

State:

Year:	2018
EM Manifest ID:	018306933JJK20180109_D_1
Generator EPA ID:	CAD981370927
Shipment Date:	2018-01-09
Manifest Number:	018306933JJK
Line Number:	1
Method Code:	H141
Quantity Tons:	0.45870
Quantity Waste:	110.000000
Quantity Unit:	G
Number of Containers:	2
Type of Container:	NULL
Quantity Type:	NULL
State Code:	791

Year:	2018
EM Manifest ID:	018306933JJK20180109_D_1
Generator EPA ID:	CAD981370927
Shipment Date:	2018-01-09
Manifest Number:	018306933JJK
Line Number:	2
Method Code:	H141
Quantity Tons:	0.22935
Quantity Waste:	55.000000
Quantity Unit:	G
Number of Containers:	1
Type of Container:	NULL
Quantity Type:	NULL
State Code:	791

Additional Information:

Year:	2017
Gen EPA ID:	CAD981370927
Shipment Date:	20170510
Creation Date:	7/20/2018 18:30:15
Receipt Date:	20170518
Manifest ID:	017297270JJK
Trans EPA ID:	CAR000172189
Trans Name:	AMBERWICK CORPORATION
Trans 2 EPA ID:	CAR000045963
Trans 2 Name:	ARO TRUCKING
TSDF EPA ID:	NVT330010000
Trans Name:	US ECOLOGY
TSDF Alt EPA ID:	Not reported
TSDF Alt Name:	Not reported
Waste Code Description:	223 - Unspecified oil-containing waste
RCRA Code:	Not reported
Meth Code:	H039 - Other Recovery Of Reclamation For Reuse Including Acid Regeneration, Organics Recovery Ect
Quantity Tons:	2.2935
Waste Quantity:	550
Quantity Unit:	G
Additional Code 1:	Not reported

COAST PACKING COMPANY (Continued) **S113003844**

Additional Code 2: Not reported
Additional Code 3: Not reported
Additional Code 4: Not reported
Additional Code 5: Not reported

Additional Information:
Year: 2016
Gen EPA ID: CAD981370927

Shipment Date: 20151014
Creation Date: 12/21/2015 22:15:08
Receipt Date: 20151019
Manifest ID: 014294286JJK
Trans EPA ID: CAR000172189
Trans Name: AMBERWICK CORPORATION
Trans 2 EPA ID: Not reported
Trans 2 Name: Not reported
TSDF EPA ID: CAD008364432
Trans Name: RHO-CHEM LLC
TSDF Alt EPA ID: Not reported
TSDF Alt Name: Not reported
Waste Code Description: 551 - Laboratory waste chemicals 561 Detergent and soap
RCRA Code: P012
Meth Code: - Not reported
Quantity Tons: 0.0025
Waste Quantity: 5
Quantity Unit: P
Additional Code 1: D011
Additional Code 2: D004
Additional Code 3: Not reported
Additional Code 4: Not reported
Additional Code 5: Not reported

Shipment Date: 20151014
Creation Date: 12/21/2015 22:15:08
Receipt Date: 20151019
Manifest ID: 014294288JJK
Trans EPA ID: CAR000172189
Trans Name: AMBERWICK CORPORATION
Trans 2 EPA ID: Not reported
Trans 2 Name: Not reported
TSDF EPA ID: CAD008364432
Trans Name: RHO-CHEM LLC
TSDF Alt EPA ID: Not reported
TSDF Alt Name: Not reported
Waste Code Description: 551 - Laboratory waste chemicals 561 Detergent and soap
RCRA Code: D011
Meth Code: H141 - Storage, Bulking, And/Or Transfer Off Site--No Treatment/Reovery (H010-H129) Or (H131-H135)
Quantity Tons: 0.02
Waste Quantity: 40
Quantity Unit: P
Additional Code 1: D002
Additional Code 2: Not reported
Additional Code 3: Not reported
Additional Code 4: Not reported
Additional Code 5: Not reported

COAST PACKING COMPANY (Continued) **S113003844**

Shipment Date:	20151014
Creation Date:	12/21/2015 22:15:08
Receipt Date:	20151019
Manifest ID:	014294287JJK
Trans EPA ID:	CAR000172189
Trans Name:	AMBERWICK CORPORATION
Trans 2 EPA ID:	Not reported
Trans 2 Name:	Not reported
TSDF EPA ID:	CAD008364432
Trans Name:	RHO-CHEM LLC
TSDF Alt EPA ID:	Not reported
TSDF Alt Name:	Not reported
Waste Code Description:	551 - Laboratory waste chemicals 561 Detergent and soap
RCRA Code:	D002
Meth Code:	H141 - Storage, Bulking, And/Or Transfer Off Site--No Treatment/Reovery (H010-H129) Or (H131-H135)
Quantity Tons:	0.0025
Waste Quantity:	5
Quantity Unit:	P
Additional Code 1:	D001
Additional Code 2:	Not reported
Additional Code 3:	Not reported
Additional Code 4:	Not reported
Additional Code 5:	Not reported

Shipment Date:	20151014
Creation Date:	12/21/2015 22:15:08
Receipt Date:	20151019
Manifest ID:	014294286JJK
Trans EPA ID:	CAR000172189
Trans Name:	AMBERWICK CORPORATION
Trans 2 EPA ID:	Not reported
Trans 2 Name:	Not reported
TSDF EPA ID:	CAD008364432
Trans Name:	RHO-CHEM LLC
TSDF Alt EPA ID:	Not reported
TSDF Alt Name:	Not reported
Waste Code Description:	551 - Laboratory waste chemicals 561 Detergent and soap
RCRA Code:	D007
Meth Code:	H141 - Storage, Bulking, And/Or Transfer Off Site--No Treatment/Reovery (H010-H129) Or (H131-H135)
Quantity Tons:	0.0025
Waste Quantity:	5
Quantity Unit:	P
Additional Code 1:	D001
Additional Code 2:	Not reported
Additional Code 3:	Not reported
Additional Code 4:	Not reported
Additional Code 5:	Not reported

Shipment Date:	20151014
Creation Date:	12/21/2015 22:15:08
Receipt Date:	20151019
Manifest ID:	014294286JJK
Trans EPA ID:	CAR000172189
Trans Name:	AMBERWICK CORPORATION
Trans 2 EPA ID:	Not reported

COAST PACKING COMPANY (Continued) **S113003844**

Trans 2 Name:	Not reported
TSDF EPA ID:	CAD008364432
Trans Name:	RHO-CHEM LLC
TSDF Alt EPA ID:	Not reported
TSDF Alt Name:	Not reported
Waste Code Description:	551 - Laboratory waste chemicals 561 Detergent and soap
RCRA Code:	D001
Meth Code:	H061 - Fuel Blending Prior To Energy Recovery At Another Site
Quantity Tons:	0.0025
Waste Quantity:	5
Quantity Unit:	P
Additional Code 1:	Not reported
Additional Code 2:	Not reported
Additional Code 3:	Not reported
Additional Code 4:	Not reported
Additional Code 5:	Not reported

Shipment Date:	20151014
Creation Date:	12/21/2015 22:15:08
Receipt Date:	20151019
Manifest ID:	014294286JJK
Trans EPA ID:	CAR000172189
Trans Name:	AMBERWICK CORPORATION
Trans 2 EPA ID:	Not reported
Trans 2 Name:	Not reported
TSDF EPA ID:	CAD008364432
Trans Name:	RHO-CHEM LLC
TSDF Alt EPA ID:	Not reported
TSDF Alt Name:	Not reported
Waste Code Description:	551 - Laboratory waste chemicals 561 Detergent and soap
RCRA Code:	D009
Meth Code:	H141 - Storage, Bulking, And/Or Transfer Off Site--No Treatment/Reovery (H010-H129) Or (H131-H135)
Quantity Tons:	0.0025
Waste Quantity:	5
Quantity Unit:	P
Additional Code 1:	Not reported
Additional Code 2:	Not reported
Additional Code 3:	Not reported
Additional Code 4:	Not reported
Additional Code 5:	Not reported

Shipment Date:	20151014
Creation Date:	12/21/2015 22:15:08
Receipt Date:	20151019
Manifest ID:	014294287JJK
Trans EPA ID:	CAR000172189
Trans Name:	AMBERWICK CORPORATION
Trans 2 EPA ID:	Not reported
Trans 2 Name:	Not reported
TSDF EPA ID:	CAD008364432
Trans Name:	RHO-CHEM LLC
TSDF Alt EPA ID:	Not reported
TSDF Alt Name:	Not reported
Waste Code Description:	551 - Laboratory waste chemicals 561 Detergent and soap
RCRA Code:	D001
Meth Code:	H141 - Storage, Bulking, And/Or Transfer Off Site--No

COAST PACKING COMPANY (Continued) **S113003844**

	Treatment/Reovery (H010-H129) Or (H131-H135)
Quantity Tons:	0.0025
Waste Quantity:	5
Quantity Unit:	P
Additional Code 1:	Not reported
Additional Code 2:	Not reported
Additional Code 3:	Not reported
Additional Code 4:	Not reported
Additional Code 5:	Not reported
Shipment Date:	20151014
Creation Date:	12/21/2015 22:15:08
Receipt Date:	20151019
Manifest ID:	014294287JJK
Trans EPA ID:	CAR000172189
Trans Name:	AMBERWICK CORPORATION
Trans 2 EPA ID:	Not reported
Trans 2 Name:	Not reported
TSDF EPA ID:	CAD008364432
Trans Name:	RHO-CHEM LLC
TSDF Alt EPA ID:	Not reported
TSDF Alt Name:	Not reported
Waste Code Description:	551 - Laboratory waste chemicals 561 Detergent and soap
RCRA Code:	Not reported
Meth Code:	H141 - Storage, Bulking, And/Or Transfer Off Site--No Treatment/Reovery (H010-H129) Or (H131-H135)
Quantity Tons:	0.0025
Waste Quantity:	5
Quantity Unit:	P
Additional Code 1:	Not reported
Additional Code 2:	Not reported
Additional Code 3:	Not reported
Additional Code 4:	Not reported
Additional Code 5:	Not reported
Shipment Date:	20151014
Creation Date:	12/21/2015 22:15:08
Receipt Date:	20151019
Manifest ID:	014294287JJK
Trans EPA ID:	CAR000172189
Trans Name:	AMBERWICK CORPORATION
Trans 2 EPA ID:	Not reported
Trans 2 Name:	Not reported
TSDF EPA ID:	CAD008364432
Trans Name:	RHO-CHEM LLC
TSDF Alt EPA ID:	Not reported
TSDF Alt Name:	Not reported
Waste Code Description:	551 - Laboratory waste chemicals 561 Detergent and soap
RCRA Code:	D011
Meth Code:	H141 - Storage, Bulking, And/Or Transfer Off Site--No Treatment/Reovery (H010-H129) Or (H131-H135)
Quantity Tons:	0.0025
Waste Quantity:	5
Quantity Unit:	P
Additional Code 1:	D007
Additional Code 2:	D002
Additional Code 3:	D001

COAST PACKING COMPANY (Continued) **S113003844**

Additional Code 4:	Not reported
Additional Code 5:	Not reported
Shipment Date:	20150714
Creation Date:	9/11/2015 22:15:55
Receipt Date:	20150716
Manifest ID:	014281826JJK
Trans EPA ID:	CAR000172189
Trans Name:	AMBERWICK CORPORATION
Trans 2 EPA ID:	Not reported
Trans 2 Name:	Not reported
TSDF EPA ID:	CAD008364432
Trans Name:	RHO-CHEM LLC
TSDF Alt EPA ID:	Not reported
TSDF Alt Name:	Not reported
Waste Code Description:	791 - Liquids with pH < 2 792 Liquids with pH < 2 with metals
RCRA Code:	D002
Meth Code:	H141 - Storage, Bulking, And/Or Transfer Off Site--No Treatment/Reovery (H010-H129) Or (H131-H135)
Quantity Tons:	0.68805
Waste Quantity:	165
Quantity Unit:	G
Additional Code 1:	D001
Additional Code 2:	Not reported
Additional Code 3:	Not reported
Additional Code 4:	Not reported
Additional Code 5:	Not reported

Additional Information:

Year:	2015
Gen EPA ID:	CAD981370927
Shipment Date:	20151014
Creation Date:	12/21/2015 22:15:08
Receipt Date:	20151019
Manifest ID:	014294286JJK
Trans EPA ID:	CAR000172189
Trans Name:	AMBERWICK CORPORATION
Trans 2 EPA ID:	Not reported
Trans 2 Name:	Not reported
TSDF EPA ID:	CAD008364432
Trans Name:	RHO-CHEM LLC
TSDF Alt EPA ID:	Not reported
TSDF Alt Name:	Not reported
Waste Code Description:	551 - Laboratory waste chemicals 561 Detergent and soap
RCRA Code:	D009
Meth Code:	H141 - Storage, Bulking, And/Or Transfer Off Site--No Treatment/Reovery (H010-H129) Or (H131-H135)
Quantity Tons:	0.0025
Waste Quantity:	5
Quantity Unit:	P
Additional Code 1:	Not reported
Additional Code 2:	Not reported
Additional Code 3:	Not reported
Additional Code 4:	Not reported
Additional Code 5:	Not reported

COAST PACKING COMPANY (Continued) **S113003844**

Shipment Date:	20151014
Creation Date:	12/21/2015 22:15:08
Receipt Date:	20151019
Manifest ID:	014294287JJK
Trans EPA ID:	CAR000172189
Trans Name:	AMBERWICK CORPORATION
Trans 2 EPA ID:	Not reported
Trans 2 Name:	Not reported
TSDF EPA ID:	CAD008364432
Trans Name:	RHO-CHEM LLC
TSDF Alt EPA ID:	Not reported
TSDF Alt Name:	Not reported
Waste Code Description:	551 - Laboratory waste chemicals 561 Detergent and soap
RCRA Code:	D002
Meth Code:	H141 - Storage, Bulking, And/Or Transfer Off Site--No Treatment/Reovery (H010-H129) Or (H131-H135)
Quantity Tons:	0.0025
Waste Quantity:	5
Quantity Unit:	P
Additional Code 1:	D001
Additional Code 2:	Not reported
Additional Code 3:	Not reported
Additional Code 4:	Not reported
Additional Code 5:	Not reported

Shipment Date:	20151014
Creation Date:	12/21/2015 22:15:08
Receipt Date:	20151019
Manifest ID:	014294287JJK
Trans EPA ID:	CAR000172189
Trans Name:	AMBERWICK CORPORATION
Trans 2 EPA ID:	Not reported
Trans 2 Name:	Not reported
TSDF EPA ID:	CAD008364432
Trans Name:	RHO-CHEM LLC
TSDF Alt EPA ID:	Not reported
TSDF Alt Name:	Not reported
Waste Code Description:	551 - Laboratory waste chemicals 561 Detergent and soap
RCRA Code:	D011
Meth Code:	H141 - Storage, Bulking, And/Or Transfer Off Site--No Treatment/Reovery (H010-H129) Or (H131-H135)
Quantity Tons:	0.0025
Waste Quantity:	5
Quantity Unit:	P
Additional Code 1:	D007
Additional Code 2:	D002
Additional Code 3:	D001
Additional Code 4:	Not reported
Additional Code 5:	Not reported

Shipment Date:	20151014
Creation Date:	12/21/2015 22:15:08
Receipt Date:	20151019
Manifest ID:	014294286JJK
Trans EPA ID:	CAR000172189
Trans Name:	AMBERWICK CORPORATION
Trans 2 EPA ID:	Not reported

COAST PACKING COMPANY (Continued) **S113003844**

Trans 2 Name:	Not reported
TSDF EPA ID:	CAD008364432
Trans Name:	RHO-CHEM LLC
TSDF Alt EPA ID:	Not reported
TSDF Alt Name:	Not reported
Waste Code Description:	551 - Laboratory waste chemicals 561 Detergent and soap
RCRA Code:	D007
Meth Code:	H141 - Storage, Bulking, And/Or Transfer Off Site--No Treatment/Reovery (H010-H129) Or (H131-H135)
Quantity Tons:	0.0025
Waste Quantity:	5
Quantity Unit:	P
Additional Code 1:	D001
Additional Code 2:	Not reported
Additional Code 3:	Not reported
Additional Code 4:	Not reported
Additional Code 5:	Not reported

Shipment Date:	20151014
Creation Date:	12/21/2015 22:15:08
Receipt Date:	20151019
Manifest ID:	014294286JJK
Trans EPA ID:	CAR000172189
Trans Name:	AMBERWICK CORPORATION
Trans 2 EPA ID:	Not reported
Trans 2 Name:	Not reported
TSDF EPA ID:	CAD008364432
Trans Name:	RHO-CHEM LLC
TSDF Alt EPA ID:	Not reported
TSDF Alt Name:	Not reported
Waste Code Description:	551 - Laboratory waste chemicals 561 Detergent and soap
RCRA Code:	D001
Meth Code:	H061 - Fuel Blending Prior To Energy Recovery At Another Site
Quantity Tons:	0.0025
Waste Quantity:	5
Quantity Unit:	P
Additional Code 1:	Not reported
Additional Code 2:	Not reported
Additional Code 3:	Not reported
Additional Code 4:	Not reported
Additional Code 5:	Not reported

Shipment Date:	20151014
Creation Date:	12/21/2015 22:15:08
Receipt Date:	20151019
Manifest ID:	014294288JJK
Trans EPA ID:	CAR000172189
Trans Name:	AMBERWICK CORPORATION
Trans 2 EPA ID:	Not reported
Trans 2 Name:	Not reported
TSDF EPA ID:	CAD008364432
Trans Name:	RHO-CHEM LLC
TSDF Alt EPA ID:	Not reported
TSDF Alt Name:	Not reported
Waste Code Description:	551 - Laboratory waste chemicals 561 Detergent and soap
RCRA Code:	D011
Meth Code:	H141 - Storage, Bulking, And/Or Transfer Off Site--No

COAST PACKING COMPANY (Continued) **S113003844**

	Treatment/Reovery (H010-H129) Or (H131-H135)
Quantity Tons:	0.02
Waste Quantity:	40
Quantity Unit:	P
Additional Code 1:	D002
Additional Code 2:	Not reported
Additional Code 3:	Not reported
Additional Code 4:	Not reported
Additional Code 5:	Not reported
Shipment Date:	20151014
Creation Date:	12/21/2015 22:15:08
Receipt Date:	20151019
Manifest ID:	014294286JJK
Trans EPA ID:	CAR000172189
Trans Name:	AMBERWICK CORPORATION
Trans 2 EPA ID:	Not reported
Trans 2 Name:	Not reported
TSDF EPA ID:	CAD008364432
Trans Name:	RHO-CHEM LLC
TSDF Alt EPA ID:	Not reported
TSDF Alt Name:	Not reported
Waste Code Description:	551 - Laboratory waste chemicals 561 Detergent and soap
RCRA Code:	P012
Meth Code:	- Not reported
Quantity Tons:	0.0025
Waste Quantity:	5
Quantity Unit:	P
Additional Code 1:	D011
Additional Code 2:	D004
Additional Code 3:	Not reported
Additional Code 4:	Not reported
Additional Code 5:	Not reported
Shipment Date:	20151014
Creation Date:	12/21/2015 22:15:08
Receipt Date:	20151019
Manifest ID:	014294287JJK
Trans EPA ID:	CAR000172189
Trans Name:	AMBERWICK CORPORATION
Trans 2 EPA ID:	Not reported
Trans 2 Name:	Not reported
TSDF EPA ID:	CAD008364432
Trans Name:	RHO-CHEM LLC
TSDF Alt EPA ID:	Not reported
TSDF Alt Name:	Not reported
Waste Code Description:	551 - Laboratory waste chemicals 561 Detergent and soap
RCRA Code:	D001
Meth Code:	H141 - Storage, Bulking, And/Or Transfer Off Site--No Treatment/Reovery (H010-H129) Or (H131-H135)
Quantity Tons:	0.0025
Waste Quantity:	5
Quantity Unit:	P
Additional Code 1:	Not reported
Additional Code 2:	Not reported
Additional Code 3:	Not reported
Additional Code 4:	Not reported

COAST PACKING COMPANY (Continued) **S113003844**

Additional Code 5:	Not reported
Shipment Date:	20151014
Creation Date:	12/21/2015 22:15:08
Receipt Date:	20151019
Manifest ID:	014294287JJK
Trans EPA ID:	CAR000172189
Trans Name:	AMBERWICK CORPORATION
Trans 2 EPA ID:	Not reported
Trans 2 Name:	Not reported
TSDF EPA ID:	CAD008364432
Trans Name:	RHO-CHEM LLC
TSDF Alt EPA ID:	Not reported
TSDF Alt Name:	Not reported
Waste Code Description:	551 - Laboratory waste chemicals 561 Detergent and soap
RCRA Code:	Not reported
Meth Code:	H141 - Storage, Bulking, And/Or Transfer Off Site--No Treatment/Reovery (H010-H129) Or (H131-H135)
Quantity Tons:	0.0025
Waste Quantity:	5
Quantity Unit:	P
Additional Code 1:	Not reported
Additional Code 2:	Not reported
Additional Code 3:	Not reported
Additional Code 4:	Not reported
Additional Code 5:	Not reported
Shipment Date:	20150714
Creation Date:	9/11/2015 22:15:55
Receipt Date:	20150716
Manifest ID:	014281826JJK
Trans EPA ID:	CAR000172189
Trans Name:	AMBERWICK CORPORATION
Trans 2 EPA ID:	Not reported
Trans 2 Name:	Not reported
TSDF EPA ID:	CAD008364432
Trans Name:	RHO-CHEM LLC
TSDF Alt EPA ID:	Not reported
TSDF Alt Name:	Not reported
Waste Code Description:	791 - Liquids with pH < 2 792 Liquids with pH < 2 with metals
RCRA Code:	D002
Meth Code:	H141 - Storage, Bulking, And/Or Transfer Off Site--No Treatment/Reovery (H010-H129) Or (H131-H135)
Quantity Tons:	0.68805
Waste Quantity:	165
Quantity Unit:	G
Additional Code 1:	D001
Additional Code 2:	Not reported
Additional Code 3:	Not reported
Additional Code 4:	Not reported
Additional Code 5:	Not reported

Additional Information:

Year:	2014
Gen EPA ID:	CAD981370927
Shipment Date:	20140528

COAST PACKING COMPANY (Continued) **S113003844**

Creation Date:	7/24/2014 22:15:22
Receipt Date:	20140609
Manifest ID:	013058760JJK
Trans EPA ID:	CAR000172189
Trans Name:	AMBERWICK CORPORATION
Trans 2 EPA ID:	Not reported
Trans 2 Name:	Not reported
TSDF EPA ID:	CAD008364432
Trans Name:	RHO-CHEM LLC
TSDF Alt EPA ID:	Not reported
TSDF Alt Name:	Not reported
Waste Code Description:	741 - Liquids with halogenated organic compounds > 1000 mg/l
RCRA Code:	D022
Meth Code:	H141 - Storage, Bulking, And/Or Transfer Off Site--No Treatment/Reovery (H010-H129) Or (H131-H135)
Quantity Tons:	0.4587
Waste Quantity:	110
Quantity Unit:	G
Additional Code 1:	D002
Additional Code 2:	D001
Additional Code 3:	Not reported
Additional Code 4:	Not reported
Additional Code 5:	Not reported

Shipment Date:	20140522
Creation Date:	7/24/2014 22:15:22
Receipt Date:	20140522
Manifest ID:	002302964GBF
Trans EPA ID:	CAD980814446
Trans Name:	MARK ALARCON'S WASTE OIL SERVICE
Trans 2 EPA ID:	Not reported
Trans 2 Name:	Not reported
TSDF EPA ID:	CAT080013352
Trans Name:	DEMENNO KERDOON
TSDF Alt EPA ID:	Not reported
TSDF Alt Name:	Not reported
Waste Code Description:	221 - Waste oil and mixed oil
RCRA Code:	Not reported
Meth Code:	H039 - Other Recovery Of Reclamation For Reuse Including Acid Regeneration, Organics Recovery Ect
Quantity Tons:	0.836
Waste Quantity:	220
Quantity Unit:	G
Additional Code 1:	Not reported
Additional Code 2:	Not reported
Additional Code 3:	Not reported
Additional Code 4:	Not reported
Additional Code 5:	Not reported

Additional Information:

Year:	2013
Gen EPA ID:	CAD981370927

Shipment Date:	20131203
Creation Date:	2/18/2014 22:15:13
Receipt Date:	20131203
Manifest ID:	001975148GBF

COAST PACKING COMPANY (Continued) **S113003844**

Trans EPA ID:	CAD980814446
Trans Name:	MARK ALARCON'S WASTE OIL SERVICE
Trans 2 EPA ID:	Not reported
Trans 2 Name:	Not reported
TSDF EPA ID:	CAD099452708
Trans Name:	INDUSTRIAL SERVICE OIL CO
TSDF Alt EPA ID:	Not reported
TSDF Alt Name:	Not reported
Waste Code Description:	221 - Waste oil and mixed oil
RCRA Code:	Not reported
Meth Code:	H039 - Other Recovery Of Reclamation For Reuse Including Acid Regeneration, Organics Recovery Ect
Quantity Tons:	1.197
Waste Quantity:	315
Quantity Unit:	G
Additional Code 1:	Not reported
Additional Code 2:	Not reported
Additional Code 3:	Not reported
Additional Code 4:	Not reported
Additional Code 5:	Not reported

Shipment Date:	20130823
Creation Date:	10/16/2013 22:15:14
Receipt Date:	20130829
Manifest ID:	011383333JJK
Trans EPA ID:	CAR000172189
Trans Name:	AMBERWICK CORPORATION
Trans 2 EPA ID:	Not reported
Trans 2 Name:	Not reported
TSDF EPA ID:	CAD008364432
Trans Name:	RHO-CHEM LLC
TSDF Alt EPA ID:	Not reported
TSDF Alt Name:	Not reported
Waste Code Description:	741 - Liquids with halogenated organic compounds > 1000 mg/l
RCRA Code:	D022
Meth Code:	H141 - Storage, Bulking, And/Or Transfer Off Site--No Treatment/Reovery (H010-H129) Or (H131-H135)
Quantity Tons:	0.3753
Waste Quantity:	90
Quantity Unit:	G
Additional Code 1:	D002
Additional Code 2:	D001
Additional Code 3:	Not reported
Additional Code 4:	Not reported
Additional Code 5:	Not reported

Additional Information:

Year:	2012
Gen EPA ID:	CAD981370927

Shipment Date:	20121205
Creation Date:	2/9/2013 22:15:14
Receipt Date:	20121210
Manifest ID:	010037986JJK
Trans EPA ID:	CAR000172189
Trans Name:	AMBERWICK CORPORATION
Trans 2 EPA ID:	Not reported

COAST PACKING COMPANY (Continued) **S113003844**

Trans 2 Name:	Not reported
TSDF EPA ID:	CAD008364432
Trans Name:	RHO-CHEM LLC
TSDF Alt EPA ID:	Not reported
TSDF Alt Name:	Not reported
Waste Code Description:	741 - Liquids with halogenated organic compounds > 1000 mg/l
RCRA Code:	D022
Meth Code:	H141 - Storage, Bulking, And/Or Transfer Off Site--No Treatment/Reovery (H010-H129) Or (H131-H135)
Quantity Tons:	0.4587
Waste Quantity:	110
Quantity Unit:	G
Additional Code 1:	D002
Additional Code 2:	D001
Additional Code 3:	Not reported
Additional Code 4:	Not reported
Additional Code 5:	Not reported

Shipment Date:	20120327
Creation Date:	5/30/2012 20:30:10
Receipt Date:	20120403
Manifest ID:	009696765JJK
Trans EPA ID:	CAR000172189
Trans Name:	AMBERWICK CORPORATION
Trans 2 EPA ID:	Not reported
Trans 2 Name:	Not reported
TSDF EPA ID:	CAD008364432
Trans Name:	RHO-CHEM LLC
TSDF Alt EPA ID:	Not reported
TSDF Alt Name:	Not reported
Waste Code Description:	741 - Liquids with halogenated organic compounds > 1000 mg/l
RCRA Code:	D022
Meth Code:	H141 - Storage, Bulking, And/Or Transfer Off Site--No Treatment/Reovery (H010-H129) Or (H131-H135)
Quantity Tons:	0.68805
Waste Quantity:	165
Quantity Unit:	G
Additional Code 1:	D002
Additional Code 2:	D001
Additional Code 3:	Not reported
Additional Code 4:	Not reported
Additional Code 5:	Not reported

Shipment Date:	20120321
Creation Date:	5/10/2012 20:30:12
Receipt Date:	20120326
Manifest ID:	004368194FLE
Trans EPA ID:	CAL000352388
Trans Name:	RELIABLE ENVIRONMENTAL SERVICES
Trans 2 EPA ID:	Not reported
Trans 2 Name:	Not reported
TSDF EPA ID:	CAD981427669
Trans Name:	AMERICAN OIL CO
TSDF Alt EPA ID:	Not reported
TSDF Alt Name:	Not reported
Waste Code Description:	221 - Waste oil and mixed oil
RCRA Code:	Not reported

COAST PACKING COMPANY (Continued) **S113003844**

Meth Code:	H039 - Other Recovery Of Reclamation For Reuse Including Acid Regeneration, Organics Recovery Ect
Quantity Tons:	1.235
Waste Quantity:	325
Quantity Unit:	G
Additional Code 1:	Not reported
Additional Code 2:	Not reported
Additional Code 3:	Not reported
Additional Code 4:	Not reported
Additional Code 5:	Not reported
Shipment Date:	20120321
Creation Date:	5/10/2012 20:30:12
Receipt Date:	20120321
Manifest ID:	004368190FLE
Trans EPA ID:	CAL000352388
Trans Name:	RELIABLE ENVIRONMENTAL SERVICES
Trans 2 EPA ID:	Not reported
Trans 2 Name:	Not reported
TSDF EPA ID:	CAD981427669
Trans Name:	AMERICAN OIL CO
TSDF Alt EPA ID:	Not reported
TSDF Alt Name:	Not reported
Waste Code Description:	221 - Waste oil and mixed oil
RCRA Code:	Not reported
Meth Code:	H039 - Other Recovery Of Reclamation For Reuse Including Acid Regeneration, Organics Recovery Ect
Quantity Tons:	1.235
Waste Quantity:	325
Quantity Unit:	G
Additional Code 1:	Not reported
Additional Code 2:	Not reported
Additional Code 3:	Not reported
Additional Code 4:	Not reported
Additional Code 5:	Not reported

Additional Information:

Year:	2011
Gen EPA ID:	CAD981370927
Shipment Date:	20110727
Creation Date:	10/1/2011 18:30:25
Receipt Date:	20110804
Manifest ID:	008285281JJK
Trans EPA ID:	CAR000172189
Trans Name:	AMBERWICK CORPORATION
Trans 2 EPA ID:	Not reported
Trans 2 Name:	Not reported
TSDF EPA ID:	CAD008364432
Trans Name:	RHO-CHEM
TSDF Alt EPA ID:	Not reported
TSDF Alt Name:	Not reported
Waste Code Description:	741 - Liquids with halogenated organic compounds > 1000 mg/l
RCRA Code:	D022
Meth Code:	H141 - Storage, Bulking, And/Or Transfer Off Site--No Treatment/Reovery (H010-H129) Or (H131-H135)
Quantity Tons:	0.0417

COAST PACKING COMPANY (Continued) **S113003844**

Waste Quantity:	10
Quantity Unit:	G
Additional Code 1:	D002
Additional Code 2:	D001
Additional Code 3:	Not reported
Additional Code 4:	Not reported
Additional Code 5:	Not reported
Shipment Date:	20110727
Creation Date:	10/1/2011 18:30:25
Receipt Date:	20110804
Manifest ID:	008285281JJK
Trans EPA ID:	CAR000172189
Trans Name:	AMBERWICK CORPORATION
Trans 2 EPA ID:	Not reported
Trans 2 Name:	Not reported
TSDF EPA ID:	CAD008364432
Trans Name:	RHO-CHEM
TSDF Alt EPA ID:	Not reported
TSDF Alt Name:	Not reported
Waste Code Description:	352 - Other organic solids
RCRA Code:	F003
Meth Code:	H141 - Storage, Bulking, And/Or Transfer Off Site--No Treatment/Reovery (H010-H129) Or (H131-H135)
Quantity Tons:	0.3
Waste Quantity:	600
Quantity Unit:	P
Additional Code 1:	D001
Additional Code 2:	Not reported
Additional Code 3:	Not reported
Additional Code 4:	Not reported
Additional Code 5:	Not reported
Shipment Date:	20110621
Creation Date:	8/26/2011 18:30:44
Receipt Date:	20110623
Manifest ID:	001532096GBF
Trans EPA ID:	CAD980814446
Trans Name:	MARK ALARCON'S WASTE OIL SERVICE
Trans 2 EPA ID:	Not reported
Trans 2 Name:	Not reported
TSDF EPA ID:	CAT080013352
Trans Name:	DE MENNO KERDOON
TSDF Alt EPA ID:	Not reported
TSDF Alt Name:	Not reported
Waste Code Description:	221 - Waste oil and mixed oil
RCRA Code:	Not reported
Meth Code:	H039 - Other Recovery Of Reclamation For Reuse Including Acid Regeneration, Organics Recovery Ect
Quantity Tons:	1.064
Waste Quantity:	280
Quantity Unit:	G
Additional Code 1:	Not reported
Additional Code 2:	Not reported
Additional Code 3:	Not reported
Additional Code 4:	Not reported
Additional Code 5:	Not reported

COAST PACKING COMPANY (Continued) **S113003844**

Shipment Date:	20110504
Creation Date:	12/3/2012 22:16:10
Receipt Date:	Not reported
Manifest ID:	008284670JJK
Trans EPA ID:	CAR000172189
Trans Name:	AMBERWICK CORPORATION
Trans 2 EPA ID:	Not reported
Trans 2 Name:	Not reported
TSDF EPA ID:	CAD008364432
Trans Name:	RHO-CHEM
TSDF Alt EPA ID:	Not reported
TSDF Alt Name:	Not reported
Waste Code Description:	741 - Liquids with halogenated organic compounds > 1000 mg/l
RCRA Code:	D022
Meth Code:	- Not reported
Quantity Tons:	0.68805
Waste Quantity:	165
Quantity Unit:	G
Additional Code 1:	D002
Additional Code 2:	D001
Additional Code 3:	Not reported
Additional Code 4:	Not reported
Additional Code 5:	Not reported

CERS:

Name:	COAST PACKING COMPANY
Address:	3275 E VERNON AVE
City,State,Zip:	VERNON, CA 90058
Site ID:	20655
CERS ID:	10450924
CERS Description:	Chemical Storage Facilities

Violations:

Site ID:	20655
Site Name:	Coast Packing Company
Violation Date:	03-15-2018
Citation:	19 CCR 4.5 2755.7(d) - California Code of Regulations, Title 19, Chapter 4.5, Section(s) 2755.7(d)
Violation Description:	Failure to promptly address and resolve the investigation findings and recommendations.
Violation Notes:	Returned to compliance on 08/28/2019.
Violation Division:	Vernon Health & Environmental Control Department
Violation Program:	CalARP
Violation Source:	CERS,

Site ID:	20655
Site Name:	Coast Packing Company
Violation Date:	03-15-2018
Citation:	HSC 6.95 Multiple - California Health and Safety Code, Chapter 6.95, Section(s) Multiple
Violation Description:	Business Plan Program - Training - General
Violation Notes:	Returned to compliance on 12/31/2018.
Violation Division:	Vernon Health & Environmental Control Department
Violation Program:	HMRRP
Violation Source:	CERS,

Site ID:	20655

COAST PACKING COMPANY (Continued) **S113003844**

Site Name:	Coast Packing Company
Violation Date:	03-15-2018
Citation:	19 CCR 4.5 2755.6(a) - California Code of Regulations, Title 19, Chapter 4.5, Section(s) 2755.6(a)
Violation Description:	Failure to certify that they have evaluated compliance with the provisions of this article at least every three years to verify that the procedures and practices developed under 19 CCR 4.5 are adequate and are being followed.
Violation Notes:	Returned to compliance on 08/28/2019. RMP indicates audit to be conducted every 5 years
Violation Division:	Vernon Health & Environmental Control Department
Violation Program:	CalARP
Violation Source:	CERS,
Site ID:	20655
Site Name:	Coast Packing Company
Violation Date:	04-04-2022
Citation:	HSC 6.95 25508(a)(3) - California Health and Safety Code, Chapter 6.95, Section(s) 25508(a)(3)
Violation Description:	Failure to complete and electronically submit hazardous material inventory information for all reportable hazardous materials on site at or above reportable quantities.
Violation Notes:	Returned to compliance on 12/13/2022. THE BUSINESS FAILED TO ELECTRONICALLY SUBMIT COMPLETE AND ACCURATE CHEMICAL INVENTORY INFORMATION FOR ALL HAZARDOUS MATERIALS ON-SITE AT OR ABOVE REPORTABLE QUANTITIES.
Violation Division:	Vernon Health & Environmental Control Department
Violation Program:	HMRRP
Violation Source:	CERS,
Site ID:	20655
Site Name:	Coast Packing Company
Violation Date:	04-04-2022
Citation:	19 CCR 4.5 2755.4(a) - California Code of Regulations, Title 19, Chapter 4.5, Section(s) 2755.4(a)
Violation Description:	Failure to ensure that each employee presently operating a process, and each employee newly assigned to a covered process has been trained or tested competent in the operating procedures provided in Section 2755.3 that pertain to their duties.
Violation Notes:	Returned to compliance on 09/19/2022. TRAINING RECORDS WERE NOT AVAILABLE FOR REVIEW DURING THE INSPECTION.
Violation Division:	Vernon Health & Environmental Control Department
Violation Program:	CalARP
Violation Source:	CERS,
Site ID:	20655
Site Name:	Coast Packing Company
Violation Date:	06-20-2022
Citation:	HSC 6.5 25123.3(h)(1) - California Health and Safety Code, Chapter 6.5, Section(s) 25123.3(h)(1)
Violation Description:	Failure to send hazardous waste offsite for treatment, storage, or disposal of acute/extremely hazardous waste after the first 1-kilogram threshold amount was accumulated within a 90 day period.
Violation Notes:	Returned to compliance on 12/27/2022. OBSERVED THREE 55 GALLONS OF PLASTIC DRUMS WITH A HAZARDOUS WASTE LABEL AFFIXED TO THE SIDE OF THE TANK AT THE HAZARDOUS WASTE STORAGE AREA. ALL DRUMS WERE FULL OF ACCUMULATING HAZARDOUS WASTE MATERIAL. ACCORDING TO THE HAZARDOUS

COAST PACKING COMPANY (Continued) **S113003844**

WASTE LABEL, THE DRUMS ARE USED TO ACCUMULATE WASTE MIXTURE OF ACETIC ACID AND HYDROCHLORIC ACID. THE STARTING ACCUMULATION DATES WERE OBSERVED ON EACH DRUM: 1. 09/30/2021 2. 06/09/2021 3. 06/09/2021. ACCORDING TO THE STARTING ACCUMULATION DATE LISTED ON EACH HAZARDOUS WASTE LABEL, THE HAZARDOUS WASTE ACCUMULATED INSIDE THESE CONTAINERS EXCEEDED THE MAXIMUM OF 180 DAYS OF WHEN THE ACCUMULATION PERIOD BEGAN. PROPERLY REMOVE THE ACCUMULATED HAZARDOUS WASTE INSIDE THESE 55 GALLONS OF PLASTIC DRUMS FROM THE FACILITY. SUBMIT A COPY OF THE HAZARDOUS WASTE MANIFEST WHEN THE WASTE IS ACCEPTED BY THE INITIAL TRANSPORTER TO THE CUPA FOR REVIEW.

Violation Division: Vernon Health & Environmental Control Department
Violation Program: HW
Violation Source: CERS,

Site ID: 20655
Site Name: Coast Packing Company
Violation Date: 06-20-2022
Citation: 40 CFR 1 262.34(d)(5)(ii) - U.S. Code of Federal Regulations, Title 40, Chapter 1, Section(s) 262.34(d)(5)(ii)
Violation Description: Failure to post the following information next to the telephone: (A) The name and telephone number of the emergency coordinator; (B) Location of fire extinguishers and spill control material, and, if present, fire alarm; and (C) The telephone number of the fire department, unless the facility has a direct alarm.
Violation Notes: Returned to compliance on 12/27/2022. THE LOCATION OF FIRE EXTINGUISHERS, SPILL CONTROL MATERIAL, AND CONTACT NUMBER OF THE FIRE DEPARTMENT WAS NOT POSTED NEXT TO THE TELEPHONE. PROVIDE THE LOCATION OF FIRE EXTINGUISHERS, SPILL CONTROL MATERIAL, AND THE CONTACT NUMBER OF THE FIRE DEPARTMENT NEXT TO THE TELEPHONE.
Violation Division: Vernon Health & Environmental Control Department
Violation Program: HW
Violation Source: CERS,

Site ID: 20655
Site Name: Coast Packing Company
Violation Date: 04-04-2022
Citation: 19 CCR 4.5 2755.6(d) - California Code of Regulations, Title 19, Chapter 4.5, Section(s) 2755.6(d)
Violation Description: Failure to: 1. Promptly determine and document an appropriate response to each of the findings of the compliance audit; 2. Enter into an agreement with the UPA on a timetable for resolution of these findings. Otherwise these responses shall be completed one and one-half (1.5) years after performing the compliance audit, or the next planned turnaround for items requiring a turnaround (these timelines shall not apply to any compliance audit completed prior to January 1, 2015); 3. Document the actual completion dates when deficiencies were corrected.
Violation Notes: Returned to compliance on 09/19/2022. THE OWNER/OPERATOR FAILED TO DOCUMENT ACTUAL COMPLETION DATES WHEN DEFICIENCIES IDENTIFIED IN THE 2/14/2022 COMPLIANCE AUDIT WERE CORRECTED.
Violation Division: Vernon Health & Environmental Control Department
Violation Program: CalARP
Violation Source: CERS,

Site ID: 20655
Site Name: Coast Packing Company
Violation Date: 06-20-2022

COAST PACKING COMPANY (Continued) **S113003844**

Citation:	22 CCR 12 66262.34(f) - California Code of Regulations, Title 22, Chapter 12, Section(s) 66262.34(f)
Violation Description:	Failure to properly label hazardous waste accumulation containers and portable tanks with the following requirements: "Hazardous Waste", name and address of the generator, physical and chemical characteristics of the Hazardous Waste, and starting accumulation date.
Violation Notes:	Returned to compliance on 12/27/2022. OBSERVED ONE 55 GALLONS PLASTIC DRUM WITH A HAZARDOUS WASTE LABEL AFFIXED TO THE SIDE OF THE TANK. ACCORDING TO THE HAZARDOUS WASTE LABEL, THE DRUM IS USED TO ACCUMULATE A WASTE MIXTURE OF ACETIC ACID AND HYDROCHLORIC ACID. THE STARTING ACCUMULATION DATE WAS MISSING FROM THE HAZARDOUS WASTE LABEL. PROVIDE A STARTING ACCUMULATION DATE FOR ALL HAZARDOUS WASTE LABELS. PROPER LABELS FOR ALL HAZARDOUS WASTE ACCUMULATING CONTAINERS. THE HAZARDOUS WASTE SHALL CONTAIN THE FOLLOWING REQUIREMENT: 1. HAZARDOUS WASTE. 2. NAME AND ADDRESS OF THE GENERATOR. 3. PHYSICAL AND CHEMICAL CHARACTERISTICS OF THE HAZARDOUS WASTE. 4. STARTING ACCUMULATION DATE.
Violation Division:	Vernon Health & Environmental Control Department
Violation Program:	HW
Violation Source:	CERS,
Site ID:	20655
Site Name:	Coast Packing Company
Violation Date:	03-15-2018
Citation:	19 CCR 4.5 2755.5(d) - California Code of Regulations, Title 19, Chapter 4.5, Section(s) 2755.5(d)
Violation Description:	Failure to perform or cause to be performed inspections and tests on process equipment that: 1. Follow recognized and generally accepted good engineering practices; 2. The frequency of inspections & tests must be consistent with applicable manufacturer s recommendations, industry standards or codes, good engineering practices and prior operating experience).
Violation Notes:	Returned to compliance on 08/28/2019. failure to provide documentation that pressure relief valves are being maintained.
Violation Division:	Vernon Health & Environmental Control Department
Violation Program:	CalARP
Violation Source:	CERS,
Site ID:	20655
Site Name:	Coast Packing Company
Violation Date:	03-15-2018
Citation:	19 CCR 4.5 2755.2(h) - California Code of Regulations, Title 19, Chapter 4.5, Section(s) 2755.2(h)
Violation Description:	Failure to retain hazard reviews and updates or revalidations for each process covered by this section, as well as the documented resolution of recommendations described in (e) for the life of the process.
Violation Notes:	Returned to compliance on 08/28/2019.
Violation Division:	Vernon Health & Environmental Control Department
Violation Program:	CalARP
Violation Source:	CERS,
Site ID:	20655
Site Name:	Coast Packing Company
Violation Date:	03-15-2018
Citation:	19 CCR 4.5 Multiple - California Code of Regulations, Title 19, Chapter 4.5, Section(s) Multiple
Violation Description:	CalARP Program - Release/Leaks/Spills - General

COAST PACKING COMPANY (Continued) **S113003844**

Violation Notes:	Returned to compliance on 08/28/2019. Failure to prevent release.
Violation Division:	Vernon Health & Environmental Control Department
Violation Program:	CalARP
Violation Source:	CERS,
Site ID:	20655
Site Name:	Coast Packing Company
Violation Date:	03-15-2018
Citation:	19 CCR 4.5 2755.5(d) - California Code of Regulations, Title 19, Chapter 4.5, Section(s) 2755.5(d)
Violation Description:	Failure to perform or cause to be performed inspections and tests on process equipment that: 1. Follow recognized and generally accepted good engineering practices; 2. The frequency of inspections & tests must be consistent with applicable manufacturer s recommendations, industry standards or codes, good engineering practices and prior operating experience).
Violation Notes:	Returned to compliance on 08/28/2019. Failure to conduct Sensor calibrations
Violation Division:	Vernon Health & Environmental Control Department
Violation Program:	CalARP
Violation Source:	CERS,
Site ID:	20655
Site Name:	Coast Packing Company
Violation Date:	06-20-2022
Citation:	22 CCR 12 66262.34(e) - California Code of Regulations, Title 22, Chapter 12, Section(s) 66262.34(e)
Violation Description:	Failure to meet the following conditions of satellite accumulation regulations: Accumulate up to 55 gallons of hazardous waste or one quart of acute hazardous waste at or near the initial point of accumulation which was under the control of the operator. Total time hazardous waste can be accumulated onsite in any generator accumulation area is one year, i.e., the combined accmulation time at a satellite accumulation point and at a 90/180/270 accumulation area (depending on size of generator and distance transported), whichever comes first. The generator complies with section 66265.171, 66265.172, and 66265.173(a). The container must be clearly marked with the initial date that hazardous waste is first placed in the container and labelled with the words Hazardous Waste including specified information Container must be labelled with the date the satellite accumulation limit is reached and moved within three days after reaching the 55 gallon (or one quart) limit to a 90 day accumulation area 55 gallons (or one quart of acute hazardous waste) of waste per process may be accumulated
Violation Notes:	Returned to compliance on 12/27/2022. OBSERVED A MIXTURE OF ACETIC ACID AND OTHER LABORATORY SOLVENTS ACCUMULATING IN 1 GALLON GLASS CONTAINER UNDER THE FUME HOOD. ACCORDING TO LABORATORY PERSONNEL, THE GLASS CONTAINER SERVES AS A HAZARDOUS WASTE ACCUMULATING CONTAINER FOR ALL LABORATORY SOLVENTS AND WASTE CHEMICALS. WHEN THE GLASS CONTAINER IS FULL, THE CONTENT INSIDE IS THEN TRANSFERRED TO THE MAIN HAZARDOUS WASTE ACCUMULATING CONTAINER. ACCORDING TO THE DESCRIPTION PROVIDED BY LABORATORY PERSONNEL, THE ACCUMULATING HAZARDOUS WASTE GLASS CONTAINER ACTS AS A SATTELITE ACCUMULATING CONTAINER. THE HAZARDOUS WASTE LABEL WAS NOT OBSERVED ON THE SATTELITE ACCUMULATING CONTAINER UNDER THE FUME HOOD. LABORATORY PERSONNEL STATED THE STARTING ACCUMULATING DATE OF THE CONTAINER UNDER THE FUME HOOD STARTED TODAY.
Violation Division:	Vernon Health & Environmental Control Department

COAST PACKING COMPANY (Continued) **S113003844**

Violation Program: HW
Violation Source: CERS,

Site ID: 20655
Site Name: Coast Packing Company
Violation Date: 04-04-2022
Citation: 19 CCR 4.5 2755.3(a)(b) - California Code of Regulations, Title 19, Chapter 4.5, Section(s) 2755.3(a)(b)
Violation Description: Failure to prepare written operating procedures that provide clear instructions or steps for safely conducting activities associated with each covered process consistent with the safety information for that process and address the following: 1. Initial startup; 2. Normal operations; 3. Temporary operations; 4. Emergency shutdown and operations; 5. Normal shutdown; 6. Startup following a normal or emergency shutdown or a major change that requires a hazard review; 7. Consequences of deviations and steps required to correct or avoid deviations; 8. Equipment inspections.
Violation Notes: Returned to compliance on 09/19/2022. THE OWNER/OPERATOR FAILED TO PREPARE WRITTEN OPERATING PROCEDURES THAT PROVIDE CLEAR INSTRUCTIONS OR STEPS FOR SAFELY CONDUCTING ACTIVITIES ASSOCIATED WITH EACH COVERED PROCESS CONSISTENT WITH THE SAFETY INFORMATION FOR THAT PROCESS AND ADDRESS THE FOLLOWING: INITIAL STARTUP; NORMAL OPERATIONS; TEMPORARY OPERATIONS; EMERGENCY SHUTDOWN AND OPERATIONS; NORMAL SHUTDOWN; STARTUP FOLLOWING A NORMAL OR EMERGENCY SHUTDOWN OR A MAJOR CHANGE THAT REQUIRES A HAZARD REVIEW; CONSEQUENCES OF DEVIATIONS AND STEPS REQUIRED TO CORRECT OR AVOID DEVIATIONS; EQUIPMENT INSPECTIONS WRITTEN OPERATING PROCEDURES WERE NOT PRODUCED FOR REVIEW DURING THE INSPECTION.
Violation Division: Vernon Health & Environmental Control Department
Violation Program: CalARP
Violation Source: CERS,

Site ID: 20655
Site Name: Coast Packing Company
Violation Date: 03-15-2018
Citation: 19 CCR 4.5 2755.1(a) - California Code of Regulations, Title 19, Chapter 4.5, Section(s) 2755.1(a)
Violation Description: Failure to compile and maintain the following up-to-date safety information related to the regulated substances, processes, and equipment: 1. Material Safety Data Sheets that meet the requirements of Section 5189 of Title 8 of CCR; 2. Maximum intended inventory of equipment in which the regulated substances are stored or processed; 3. Safe upper and lower temperatures, pressures, flows and compositions; 4. Equipment specifications; 5. Codes and standards used to design, build & operate the process.
Violation Notes: Returned to compliance on 08/28/2019. PPE not maintained. Respirators last certification was 2013.
Violation Division: Vernon Health & Environmental Control Department
Violation Program: CalARP
Violation Source: CERS,

Site ID: 20655
Site Name: Coast Packing Company
Violation Date: 04-04-2022
Citation: 19 CCR 4.5 2755.5(d) - California Code of Regulations, Title 19, Chapter 4.5, Section(s) 2755.5(d)
Violation Description: Failure to perform or cause to be performed inspections and tests on

COAST PACKING COMPANY (Continued) **S113003844**

process equipment that: 1. Follow recognized and generally accepted good engineering practices; 2. The frequency of inspections & tests must be consistent with applicable manufacturer s recommendations, industry standards or codes, good engineering practices and prior operating experience).

Violation Notes: Returned to compliance on 02/21/2023. THE A2 COMPRESSOR FOR THE AMMONIA SYSTEM IS UNDERGOING MAINTENANCE. OBSERVED SOME CORROSION ON THE PIPING AND SUPPORT STRUCTURE IN THE AREA BELOW THE CONDENSERS BY THE AMMONIA TANK THE AMMONIA SENSORS WERE RECENTLY TESTED ACCORDING TO THE OPERATOR. THE SENSOR TEST RESULTS WERE NOT AVAILABLE FOR REVIEW AT THE TIME OF THE INSPECTION.
Violation Division: Vernon Health & Environmental Control Department
Violation Program: CalARP
Violation Source: CERS,

Site ID: 20655
Site Name: Coast Packing Company
Violation Date: 03-15-2018
Citation: 19 CCR 4.5 2755.4(b) - California Code of Regulations, Title 19, Chapter 4.5, Section(s) 2755.4(b)
Violation Description: Failure to provide refresher training at least every three years, and more often if necessary, to each employee operating a process to ensure that the employee understands and adheres to the current operating procedures of the process.
Violation Notes: Returned to compliance on 08/28/2019.
Violation Division: Vernon Health & Environmental Control Department
Violation Program: CalARP
Violation Source: CERS,

Site ID: 20655
Site Name: Coast Packing Company
Violation Date: 03-15-2018
Citation: 19 CCR 4.5 2735.6(b) - California Code of Regulations, Title 19, Chapter 4.5, Section(s) 2735.6(b)
Violation Description: Failure to assign a qualified person or position who has the overall responsibility for the development, implementation, and integration of the risk management program elements.
Violation Notes: Returned to compliance on 08/28/2019. Failure to maintain RMP
Violation Division: Vernon Health & Environmental Control Department
Violation Program: CalARP
Violation Source: CERS,

Site ID: 20655
Site Name: Coast Packing Company
Violation Date: 02-20-2018
Citation: 19 CCR 4.5 2745.10(b) - California Code of Regulations, Title 19, Chapter 4.5, Section(s) 2745.10(b)
Violation Description: Failure to revise, update, and submit the Risk Management Plan to the Administering Agency as follows: 1. At least once every five years from the date of its initial submission or most recent update required by section 2745.10(b)(2) through (7); 2. No later than three years after a newly regulated substance is first listed by the California Office of Emergency Services. 3. No later than the date on which a new regulated substance is first present in an already covered process above a threshold quantity; 4. No later than the date on which a regulated substance is first present above a threshold quantity in a new process; 5. Within six months of a change that requires a revised

COAST PACKING COMPANY (Continued) **S113003844**

process hazard analysis or hazard Review. 6. Within six months of a change that requires a revised offsite consequence analysis as provided in section 2750.7; 7. Within six months of a change that alters the program level that applied to any covered process.
Violation Notes: Returned to compliance on 08/01/2018.
Violation Division: Vernon Health & Environmental Control Department
Violation Program: CalARP
Violation Source: CERS,

Site ID: 20655
Site Name: Coast Packing Company
Violation Date: 03-15-2018
Citation: 19 CCR 4.5 2745.10(a) - California Code of Regulations, Title 19, Chapter 4.5, Section(s) 2745.10(a)
Violation Description: Failure to revise, update, and submit the Risk Management Plan to the United States Environmental Protection Agency and the Administering Agency as follows: 1. At least once every five years from the date of its initial submission or most recent update required by section 2745.10(a)(2) through (7); 2. No later than three years after a newly regulated substance is first listed by the United States Environmental Protection Agency; 3. No later than the date on which a new regulated substance is first present in an already covered process above a threshold quantity; 4. No later than the date on which a regulated substance is first present above a threshold quantity in a new process; 5. Within six months of a change that requires a revised process hazard analysis or hazard review. 6. Within six months of a change that requires a revised offsite consequence analysis as provided in section 2750.7; 7. Within six months of a change that alters the program level that applied to any covered process.
Violation Notes: Returned to compliance on 08/28/2019.
Violation Division: Vernon Health & Environmental Control Department
Violation Program: CalARP
Violation Source: CERS,

Site ID: 20655
Site Name: Coast Packing Company
Violation Date: 04-04-2022
Citation: 19 CCR 4.5 2755.6(e) - California Code of Regulations, Title 19, Chapter 4.5, Section(s) 2755.6(e)
Violation Description: Failure to retain the two most recent compliance audit reports.
Violation Notes: Returned to compliance on 09/19/2022. THE OPERATOR FAILED TO RETAIN THE TWO MOST RECENT COMPLIANCE AUDIT REPORTS. REVIEWED THE 2/14/2022 COMPLIANCE AUDIT REPORT DURING THE INSPECTION. THE 2019 COMPLIANCE AUDIT REPORT WAS NOT PRODUCED FOR REVIEW DURING THE INSPECTION.
Violation Division: Vernon Health & Environmental Control Department
Violation Program: CalARP
Violation Source: CERS,

Site ID: 20655
Site Name: Coast Packing Company
Violation Date: 03-15-2018
Citation: 19 CCR 4.5 2755.5(a) - California Code of Regulations, Title 19, Chapter 4.5, Section(s) 2755.5(a)
Violation Description: Failure to prepare and implement written procedures to maintain the on-going mechanical integrity of the process equipment.
Violation Notes: Returned to compliance on 08/28/2019.
Violation Division: Vernon Health & Environmental Control Department

COAST PACKING COMPANY (Continued) **S113003844**

Violation Program: CalARP
Violation Source: CERS,

Site ID: 20655
Site Name: Coast Packing Company
Violation Date: 06-20-2022
Citation: HSC 6.5 25160(b)(1)(C) - California Health and Safety Code, Chapter 6.5, Section(s) 25160(b)(1)(C)
Violation Description: Failure to send a legible copy of each hazardous waste manifest to the Department within 30 days of each shipment of hazardous waste.
Violation Notes: Returned to compliance on 12/27/2022. THE OPERATOR FAILED TO SUBMIT A LEGIBLE COPY OF EACH HAZARDOUS WASTE MANIFEST ORIGINATING IN PAPER FORM TO THE DEPARTMENT OF TOXIC SUBSTANCE CONTROL (DTSC) WITHIN 30 DAYS OF EACH SHIPMENT OF HAZARDOUS WASTE. SUBMIT A LEGIBLE COPY OF EACH HAZARDOUS WASTE MANIFEST ORIGINATED IN PAPER FORM TO DTSC WITHIN 30 DAYS OF EACH SHIPMENT.
Violation Division: Vernon Health & Environmental Control Department
Violation Program: HW
Violation Source: CERS,

Site ID: 20655
Site Name: Coast Packing Company
Violation Date: 03-15-2018
Citation: HSC 6.5 25123.3(h)(1) - California Health and Safety Code, Chapter 6.5, Section(s) 25123.3(h)(1)
Violation Description: Failure to send hazardous waste offsite for treatment, storage, or disposal within 180 days (or 270 days if waste is transported over 200 miles) for a generator who generates less than 1000 kilogram per month if all of the following conditions are met: (1) The quantity of hazardous waste accumulated onsite never exceeds 6,000 kilograms. (2) The generator complies with the requirements of 40 Code of Federal Regulations section 262.34(d), (e) and (f). (3) The generator does not hold acutely hazardous waste or extremely hazardous waste in an amount greater than one kilogram for more than 90 days.
Violation Notes: Returned to compliance on 03/19/2018. Lab wastes
Violation Division: Vernon Health & Environmental Control Department
Violation Program: HW
Violation Source: CERS,

Site ID: 20655
Site Name: Coast Packing Company
Violation Date: 04-04-2022
Citation: HSC 6.95 25508(a)(3) - California Health and Safety Code, Chapter 6.95, Section(s) 25508(a)(3)
Violation Description: Failure to establish and electronically submit an adequate emergency response plan and procedures for a release or threatened release of a hazardous material.
Violation Notes: Returned to compliance on 10/13/2022. THE BUSINESS FAILED TO ESTABLISH AND ELECTRONICALLY SUBMIT ADEQUATE EMERGENCY RESPONSE PROCEDURES FOR A RELEASE OR THREATENED RELEASE OF A HAZARDOUS MATERIAL.
Violation Division: Vernon Health & Environmental Control Department
Violation Program: HMRRP
Violation Source: CERS,

Site ID: 20655
Site Name: Coast Packing Company
Violation Date: 03-15-2018

COAST PACKING COMPANY (Continued) **S113003844**

Citation:	19 CCR 4.5 2755.6(a) - California Code of Regulations, Title 19, Chapter 4.5, Section(s) 2755.6(a)
Violation Description:	Failure to certify that they have evaluated compliance with the provisions of this article at least every three years to verify that the procedures and practices developed under 19 CCR 4.5 are adequate and are being followed.
Violation Notes:	Returned to compliance on 08/28/2019.
Violation Division:	Vernon Health & Environmental Control Department
Violation Program:	CalARP
Violation Source:	CERS,
Site ID:	20655
Site Name:	Coast Packing Company
Violation Date:	03-15-2018
Citation:	19 CCR 4.5 2755.3(a)(b) - California Code of Regulations, Title 19, Chapter 4.5, Section(s) 2755.3(a)(b)
Violation Description:	Failure to prepare written operating procedures that provide clear instructions or steps for safely conducting activities associated with each covered process consistent with the safety information for that process and address the following: 1. Initial startup; 2. Normal operations; 3. Temporary operations; 4. Emergency shutdown and operations; 5. Normal shutdown; 6. Startup following a normal or emergency shutdown or a major change that requires a hazard review; 7. Consequences of deviations and steps required to correct or avoid deviations; 8. Equipment inspections.
Violation Notes:	Returned to compliance on 08/28/2019.
Violation Division:	Vernon Health & Environmental Control Department
Violation Program:	CalARP
Violation Source:	CERS,
Site ID:	20655
Site Name:	Coast Packing Company
Violation Date:	03-15-2018
Citation:	19 CCR 4.5 2775.1 - California Code of Regulations, Title 19, Chapter 4.5, Section(s) 2775.1
Violation Description:	Failure to maintain records supporting the implementation of 19 CCR 4.5 this chapter for five years unless otherwise provided in Article 6 of this chapter
Violation Notes:	Returned to compliance on 08/28/2019. Safety Data Sheets
Violation Division:	Vernon Health & Environmental Control Department
Violation Program:	CalARP
Violation Source:	CERS,
Site ID:	20655
Site Name:	Coast Packing Company
Violation Date:	03-15-2018
Citation:	HSC 6.5 Multiple - California Health and Safety Code, Chapter 6.5, Section(s) Multiple
Violation Description:	Hazardous Waste Generator Program - Administration/Documentation - General
Violation Notes:	Returned to compliance on 03/19/2018. erroneously listed on CERS as LQG.
Violation Division:	Vernon Health & Environmental Control Department
Violation Program:	HW
Violation Source:	CERS,
Site ID:	20655

COAST PACKING COMPANY (Continued) **S113003844**

Site Name:	Coast Packing Company
Violation Date:	03-15-2018
Citation:	19 CCR 4.5 2755.5(d) - California Code of Regulations, Title 19, Chapter 4.5, Section(s) 2755.5(d)
Violation Description:	Failure to perform or cause to be performed inspections and tests on process equipment that: 1. Follow recognized and generally accepted good engineering practices; 2. The frequency of inspections & tests must be consistent with applicable manufacturer s recommendations, industry standards or codes, good engineering practices and prior operating experience).
Violation Notes:	Returned to compliance on 08/28/2019. no documentation of inspections and maintenance.
Violation Division:	Vernon Health & Environmental Control Department
Violation Program:	CalARP
Violation Source:	CERS,
Site ID:	20655
Site Name:	Coast Packing Company
Violation Date:	04-04-2022
Citation:	HSC 6.95 25508(a)(3) - California Health and Safety Code, Chapter 6.95, Section(s) 25508(a)(3)
Violation Description:	Failure to complete and electronically submit a site map with all required content.
Violation Notes:	Returned to compliance on 12/13/2022. THE BUSINESS FAILED TO ELECTRONICALLY SUBMIT A SITE MAP WITH ALL REQUIRED CONTENT INCLUDING: LOADING AREA, ADJACENT PROPERTY USE, STORM AND SEWER DRAINS, ACCESS AND EXIT POINTS, EMERGENCY SHUTOFFS (I.E., GAS, WATER, ELECTRICITY, NH3), EVACUATION STAGING AREA(S), HAZARDOUS MATERIALS/WASTE STORAGE AREAS, AND EMERGENCY RESPONSE EQUIPMENT (I.E., FIRE EXTINGUISHERS, EYEWASH STATIONS, FIRST AID KITS, SPILL KITS).
Violation Division:	Vernon Health & Environmental Control Department
Violation Program:	HMRRP
Violation Source:	CERS,
Site ID:	20655
Site Name:	Coast Packing Company
Violation Date:	04-04-2022
Citation:	19 CCR 4.5 2740.1(b) - California Code of Regulations, Title 19, Chapter 4.5, Section(s) 2740.1(b)
Violation Description:	Failure to complete the registration information required in section 2740.1(d) and submit it with the Risk Management Plan to the UPA.
Violation Notes:	Returned to compliance on 09/21/2022. THE OPERATOR OF THE STATIONARY SOURCE FAILED TO COMPLETE THE REGISTRATION INFORMATION REQUIRED IN SECTION 2740.1(D) AND SUBMIT IT WITH THE RISK MANAGEMENT PLAN TO THE CUPA. THE FOLLOWING INFORMATION WAS NOT PROVIDED IN THE REGISTRATION INFORMATION: METHOD FOR OBTAINING THE LATITUDE AND LONGITUDE OF THE STATIONARY SOURCE DESCRIPTION OF LOCATION THAT THE LATITUDE AND LONGITUDE REPRESENT THE PHONE NUMBER AND EMAIL ADDRESS FOR THE EMERGENCY CONTACT. A 24-HOUR NUMBER WAS PROVIDED. USEPA IDENTIFIER NUMBER. THE FACILITIES DTSC EPA ID NUMBER WAS LISTED IN THIS SECTION. DETERMINATION IF THE STATIONARY SOURCE IS SUBJECT TO SECTION 5189 OF TITLE 8 OF CCR DETERMINATION IF THE STATIONARY SOURCE IS SUBJECT TO PART 355 OF TITLE 40 OF CFR DETERMINATION IF THE STATIONARY SOURCE HAS A CAA TITLE V OPERATING PERMIT AND THE PERMIT NUMBER IF APPLICABLE. THE DATE OF THE LAST SAFETY INSPECTION OF THE STATIONARY SOURCE BY A FEDERAL, STATE, OR LOCAL GOVERNMENT AGENCY AND THE IDENTITY OF THE INS
Violation Division:	Vernon Health & Environmental Control Department

COAST PACKING COMPANY (Continued) **S113003844**

Violation Program: CalARP
Violation Source: CERS,

Site ID: 20655
Site Name: Coast Packing Company
Violation Date: 04-04-2022
Citation: 19 CCR 4.5 2755.2(e) - California Code of Regulations, Title 19, Chapter 4.5, Section(s) 2755.2(e)
Violation Description: Failure to address the following in the hazard review: 1. Document the results of the hazard review and ensure problems identified are resolved; 2. Complete these actions on a timetable agreed upon with the UPA, or within two and one-half (2.5) years of performing the hazard review, or the next planned turnaround, for those items that require a turnaround; 3. Document the final resolution taken to address each recommendation and actual completion date.
Violation Notes: Returned to compliance on 09/20/2022. THE OPERATOR FAILED TO DOCUMENT THE RESULTS OF THE HAZARD REVIEW, DOCUMENT FINAL RESOLUTIONS TAKEN, OR COMPLETE THESE ACTIONS WITHIN THE REQUIRED TIME FRAME. A TRACKING DOCUMENT FOR THE 2018 HAZARD REVIEW WAS NOT PRODUCED FOR REVIEW DURING THE INSPECTION.
Violation Division: Vernon Health & Environmental Control Department
Violation Program: CalARP
Violation Source: CERS,

Site ID: 20655
Site Name: Coast Packing Company
Violation Date: 04-04-2022
Citation: HSC 6.95 25505(a)(4) - California Health and Safety Code, Chapter 6.95, Section(s) 25505(a)(4)
Violation Description: Failure to provide initial and annual training to all employees in safety procedures in the event of a release or threatened release of a hazardous material or failure to document and maintain training records for a minimum of three years.
Violation Notes: Returned to compliance on 10/19/2022. TRAINING RECORDS WERE NOT AVAILABLE FOR REVIEW DURING THE INSPECTION.
Violation Division: Vernon Health & Environmental Control Department
Violation Program: HMRRP
Violation Source: CERS,

Site ID: 20655
Site Name: Coast Packing Company
Violation Date: 04-04-2022
Citation: 19 CCR 4.5 2745.1(a) - California Code of Regulations, Title 19, Chapter 4.5, Section(s) 2745.1(a)
Violation Description: Failure to submit an RMP which includes all requirements described in section 2745.3 through 2745.9.
Violation Notes: Returned to compliance on 09/21/2022. THE OPERATOR OF THE STATIONARY SOURCE FAILED TO SUBMIT A RISK MANAGEMENT PLAN WHICH INCLUDES ALL REQUIREMENTS DESCRIBED IN SECTIONS 2745.3 THROUGH 2745.9. THE FOLLOWING INFORMATION WAS NOT INCLUDED IN THE RMP: PHYSICAL STATE OF THE REGULATED SUBSTANCE RELEASED IN THE ALTERNATE RELEASE SCENARIO DATE OF THE MOST RECENT REVIEW OR REVISION OF THE SAFETY INFORMATION AND A LIST OF FEDERAL OR STATE REGULATIONS OR INDUSTRY-SPECIFIC DESIGN CODES AND STANDARDS USED TO DEMONSTRATE COMPLIANCE WITH THE SAFETY INFORMATION REQUIREMENT DATE OF COMPLETION OF THE MOST RECENT HAZARD REVIEW OR UPDATE EXPECTED DATE OF COMPLETION OF ANY CHANGES RESULTING FROM THE HAZARD REVIEW CHANGES SINCE THE LAST HAZARD REVIEW DATE OF

COAST PACKING COMPANY (Continued) **S113003844**

THE MOSE RECENT REVIEW OR REVISION OF OPERATING PROCEDURES DATE OF THE MOST RECENT REVIEW OR REVISION OF TRAINING PROGRAMS DATE OF THE MOST RECENT REVIEW OF REVISION OF MAINTENANCE PROCEDURES AND THE DATE OF THE MOST RECENT EQUIPMENT INSPECTION OR TEST AND THE EQUIPMENT INSP

Violation Division: Vernon Health & Environmental Control Department
Violation Program: CalARP
Violation Source: CERS,

Evaluation:
Eval General Type: Compliance Evaluation Inspection
Eval Date: 03-19-2018
Violations Found: No
Eval Type: Routine done by local agency
Eval Notes: Not reported
Eval Division: Vernon Health & Environmental Control Department
Eval Program: HMRRP
Eval Source: CERS,

Eval General Type: Compliance Evaluation Inspection
Eval Date: 03-19-2018
Violations Found: No
Eval Type: Routine done by local agency
Eval Notes: Not reported
Eval Division: Vernon Health & Environmental Control Department
Eval Program: HW
Eval Source: CERS,

Eval General Type: Compliance Evaluation Inspection
Eval Date: 04-04-2022
Violations Found: Yes
Eval Type: Routine done by local agency
Eval Notes: Not reported
Eval Division: Vernon Health & Environmental Control Department
Eval Program: HMRRP
Eval Source: CERS,

Eval General Type: Compliance Evaluation Inspection
Eval Date: 08-08-2019
Violations Found: No
Eval Type: Routine done by local agency
Eval Notes: Not reported
Eval Division: Vernon Health & Environmental Control Department
Eval Program: CalARP
Eval Source: CERS,

Eval General Type: Other/Unknown
Eval Date: 11-29-2022
Violations Found: No
Eval Type: Other, not routine, done by local agency
Eval Notes: ON-SITE RE-INSPECTION
Eval Division: Vernon Health & Environmental Control Department
Eval Program: HMRRP
Eval Source: CERS,

Eval General Type: Compliance Evaluation Inspection
Eval Date: 03-15-2018
Violations Found: Yes

COAST PACKING COMPANY (Continued) **S113003844**

Eval Type: Routine done by local agency
Eval Notes: Not reported
Eval Division: Vernon Health & Environmental Control Department
Eval Program: CalARP
Eval Source: CERS,

Eval General Type: Other/Unknown
Eval Date: 08-28-2019
Violations Found: No
Eval Type: Other, not routine, done by local agency
Eval Notes: Not reported
Eval Division: Vernon Health & Environmental Control Department
Eval Program: CalARP
Eval Source: CERS,

Eval General Type: Other/Unknown
Eval Date: 12-14-2022
Violations Found: No
Eval Type: Other, not routine, done by local agency
Eval Notes: REVIEWED 12/14/2022 CERS SUBMITTAL
Eval Division: Vernon Health & Environmental Control Department
Eval Program: HMRRP
Eval Source: CERS,

Eval General Type: Other/Unknown
Eval Date: 02-20-2018
Violations Found: Yes
Eval Type: Other, not routine, done by local agency
Eval Notes: Not reported
Eval Division: Vernon Health & Environmental Control Department
Eval Program: CalARP
Eval Source: CERS,

Eval General Type: Compliance Evaluation Inspection
Eval Date: 03-15-2018
Violations Found: Yes
Eval Type: Routine done by local agency
Eval Notes: Not reported
Eval Division: Vernon Health & Environmental Control Department
Eval Program: HMRRP
Eval Source: CERS,

Eval General Type: Compliance Evaluation Inspection
Eval Date: 03-15-2018
Violations Found: Yes
Eval Type: Routine done by local agency
Eval Notes: Not reported
Eval Division: Vernon Health & Environmental Control Department
Eval Program: HW
Eval Source: CERS,

Eval General Type: Compliance Evaluation Inspection
Eval Date: 03-19-2018
Violations Found: No
Eval Type: Routine done by local agency
Eval Notes: Not reported
Eval Division: Vernon Health & Environmental Control Department

COAST PACKING COMPANY (Continued) **S113003844**

Eval Program: CalARP
Eval Source: CERS,

Eval General Type: Other/Unknown
Eval Date: 10-19-2022
Violations Found: No
Eval Type: Other, not routine, done by local agency
Eval Notes: ON-SITE RE-INSPECTION
Eval Division: Vernon Health & Environmental Control Department
Eval Program: CalARP
Eval Source: CERS,

Eval General Type: Other/Unknown
Eval Date: 11-29-2022
Violations Found: No
Eval Type: Other, not routine, done by local agency
Eval Notes: ON-SITE RE-INSPECTION
Eval Division: Vernon Health & Environmental Control Department
Eval Program: CalARP
Eval Source: CERS,

Eval General Type: Other/Unknown
Eval Date: 12-15-2022
Violations Found: No
Eval Type: Other, not routine, done by local agency
Eval Notes: REVIEWED DOCUMENTS RECEIVED ON 12/12/2022
Eval Division: Vernon Health & Environmental Control Department
Eval Program: CalARP
Eval Source: CERS,

Eval General Type: Compliance Evaluation Inspection
Eval Date: 04-04-2022
Violations Found: Yes
Eval Type: Routine done by local agency
Eval Notes: Not reported
Eval Division: Vernon Health & Environmental Control Department
Eval Program: CalARP
Eval Source: CERS,

Eval General Type: Compliance Evaluation Inspection
Eval Date: 06-12-2019
Violations Found: No
Eval Type: Routine done by local agency
Eval Notes: Not reported
Eval Division: Vernon Health & Environmental Control Department
Eval Program: HMRRP
Eval Source: CERS,

Eval General Type: Other/Unknown
Eval Date: 06-12-2019
Violations Found: No
Eval Type: Other, not routine, done by local agency
Eval Notes: Not reported
Eval Division: Vernon Health & Environmental Control Department
Eval Program: CalARP
Eval Source: CERS,

COAST PACKING COMPANY (Continued) **S113003844**

Eval General Type: Compliance Evaluation Inspection
Eval Date: 06-20-2022
Violations Found: Yes
Eval Type: Routine done by local agency
Eval Notes: Not reported
Eval Division: Vernon Health & Environmental Control Department
Eval Program: HW
Eval Source: CERS,

Eval General Type: Other/Unknown
Eval Date: 08-01-2018
Violations Found: No
Eval Type: Other, not routine, done by local agency
Eval Notes: RMP PREPARED IN AUGUST 2018. VIOLATION 5010026 FROM INSPECTION 2/20/2018 HAS BEEN ABATED
Eval Division: Vernon Health & Environmental Control Department
Eval Program: CalARP
Eval Source: CERS,

Eval General Type: Other/Unknown
Eval Date: 10-13-2022
Violations Found: No
Eval Type: Other, not routine, done by local agency
Eval Notes: REVIEW OF DOCUMENTS RECEIVED ON 9/19/2022, 9/20/2022, AND 9/21/2022.
Eval Division: Vernon Health & Environmental Control Department
Eval Program: CalARP
Eval Source: CERS,

Eval General Type: Other/Unknown
Eval Date: 10-19-2022
Violations Found: No
Eval Type: Other, not routine, done by local agency
Eval Notes: ON-SITE RE-INSPECTION AND REVIEW OF CERS SUBMITTAL DATED 10/13/2022.
Eval Division: Vernon Health & Environmental Control Department
Eval Program: HMRRP
Eval Source: CERS,

Coordinates:
Site ID: 20655
Facility Name: Coast Packing Company
Env Int Type Code: CalARP
Program ID: 10450924
Coord Name: Not reported
Ref Point Type Desc: Center of a facility or station.,
Latitude: 34.006180
Longitude: -118.215550

Affiliation:
Affiliation Type Desc: CUPA District
Entity Name: Vernon Health & Env Control
Entity Title: Not reported
Affiliation Address: 4305 Santa Fe Avenue
Affiliation City: Vernon
Affiliation State: CA
Affiliation Country: Not reported
Affiliation Zip: 90058

COAST PACKING COMPANY (Continued) **S113003844**

Affiliation Phone: (323) 826-1448,

Affiliation Type Desc: Document Preparer
Entity Name: Cameron Hensley
Entity Title: Not reported
Affiliation Address: Not reported
Affiliation City: Not reported
Affiliation State: Not reported
Affiliation Country: Not reported
Affiliation Zip: Not reported
Affiliation Phone: ,

Affiliation Type Desc: Identification Signer
Entity Name: Cameron Hensley
Entity Title: Production Supervisor
Affiliation Address: Not reported
Affiliation City: Not reported
Affiliation State: Not reported
Affiliation Country: Not reported
Affiliation Zip: Not reported
Affiliation Phone: ,

Affiliation Type Desc: Operator
Entity Name: Coast Packing Company
Entity Title: Not reported
Affiliation Address: Not reported
Affiliation City: Not reported
Affiliation State: Not reported
Affiliation Country: Not reported
Affiliation Zip: Not reported
Affiliation Phone: (323) 277-7700,

Affiliation Type Desc: Parent Corporation
Entity Name: Coast Packing Company
Entity Title: Not reported
Affiliation Address: Not reported
Affiliation City: Not reported
Affiliation State: Not reported
Affiliation Country: Not reported
Affiliation Zip: Not reported
Affiliation Phone: ,

Affiliation Type Desc: Environmental Contact
Entity Name: Cameron Hensley
Entity Title: Not reported
Affiliation Address: P.O. Box 58918
Affiliation City: Vernon
Affiliation State: CA
Affiliation Country: Not reported
Affiliation Zip: 90058
Affiliation Phone: ,

Affiliation Type Desc: Property Owner
Entity Name: coast Packing Company
Entity Title: Not reported
Affiliation Address: P.O. Box 58918
Affiliation City: Vernon

COAST PACKING COMPANY (Continued) **S113003844**

Affiliation State:	CA
Affiliation Country:	United States
Affiliation Zip:	90058
Affiliation Phone:	(323) 277-7700,
Affiliation Type Desc:	Facility Mailing Address
Entity Name:	Mailing Address
Entity Title:	Not reported
Affiliation Address:	P.O. Box 58918
Affiliation City:	Vernon
Affiliation State:	CA
Affiliation Country:	Not reported
Affiliation Zip:	90058
Affiliation Phone:	,
Affiliation Type Desc:	Legal Owner
Entity Name:	Coast Packing Company
Entity Title:	Not reported
Affiliation Address:	P.O. Box 58918
Affiliation City:	Vernon
Affiliation State:	CA
Affiliation Country:	United States
Affiliation Zip:	90058
Affiliation Phone:	(323) 277-7700,

C86 **COAST PACKING COMPANY** **UST FINDER RELEASE** **1028938592**
ESE **3275 VERNON AVE E** **N/A**
< 1/8 **VERNON, CA 90058**
0.019 mi.
99 ft. **Site 25 of 26 in cluster C**

Relative: **Lower**
Actual: **201 ft.**

UST FINDER RELEASE:

Object ID:	62741
Facility ID:	Not reported
Lust ID:	CAT0603701140
Name:	COAST PACKING COMPANY
Address:	3275 VERNON AVE E
City,State,Zip:	VERNON, CA 90058
Address Match Type:	PointAddress
Reported Date:	Not reported
Status:	No Further Action
Substance:	Not reported
Population within 1500ft:	0
Domestic Wells within 1500ft:	0
Land Use:	Developed, High Intensity
Within SPA:	No
SPA PWS Facility ID:	Not reported
SPA Water Type:	Not reported
SPA Facility Type:	Not reported
SPA HUC12:	Not reported
Within WHPA:	Yes
WHPA PWS Facility ID:	CA1910167_8660
WHPA Water Type:	GW - Ground water
WHPA Facility Type:	WL - Well
WHPA HUC12:	180701050401
Within 100yr Floodplain:	No
Tribe:	Not reported

COAST PACKING COMPANY (Continued) **1028938592**

EPA Region:	9
NFA Letter 1:	Not reported
NFA Letter 2:	Not reported
NFA Letter 3:	Not reported
NFA Letter 4:	Not reported
Closed With Residual Contaminate:	Not reported
Coordinate Source:	Geocode
X Coord:	-118.21551
Y Coord:	34.0055400000001
Latitude:	34.00554
Longitude:	-118.215509999999

C87 **COAST PACKAGING** **RCRA-VSQG** **1007199174**
ESE **3275 E. VERNON STREET** **E MANIFEST** **CAD981370927**
< 1/8 **VERNON, CA 90058**
0.019 mi.
99 ft. **Site 26 of 26 in cluster C**

Relative: **Lower**

Actual: **201 ft.**

RCRA Listings:

Date Form Received by Agency:	19920225
Handler Name:	Coast Packing Company
Handler Address:	3275 East Vernon Avenue
Handler City,State,Zip:	VERNON, CA 90058
EPA ID:	CAD981370927
Contact Name:	STEVEN L WOI
Contact Address:	Not reported
Contact City,State,Zip:	Not reported
Contact Telephone:	213-587-8141 x223
Contact Fax:	Not reported
Contact Email:	Not reported
Contact Title:	Not reported
EPA Region:	09
Land Type:	Not reported
Federal Waste Generator Description:	Not reported
Non-Notifier:	Not reported
Biennial Report Cycle:	1991
Accessibility:	Not reported
Active Site Indicator:	Not reported
State District Owner:	Not reported
State District:	Not reported
Mailing Address:	P.O. BOX 58918
Mailing City,State,Zip:	VERNON, CA 90058
Owner Name:	Not reported
Owner Type:	Not reported
Operator Name:	Not reported
Operator Type:	Not reported
Short-Term Generator Activity:	Not reported
Importer Activity:	Not reported
Mixed Waste Generator:	Not reported
Transporter Activity:	Not reported
Transfer Facility Activity:	Not reported
Recycler Activity with Storage:	Not reported
Small Quantity On-Site Burner Exemption:	Not reported
Smelting Melting and Refining Furnace Exemption:	Not reported
Underground Injection Control:	Not reported
Off-Site Waste Receipt:	Not reported
Universal Waste Indicator:	No
Universal Waste Destination Facility:	No

COAST PACKAGING (Continued) **1007199174**

Federal Universal Waste:	No
Active Site State-Reg Handler:	---
Federal Facility Indicator:	Not reported
Hazardous Secondary Material Indicator:	N
Sub-Part K Indicator:	Not reported
2018 GPRA Permit Baseline:	Not on the Baseline
2018 GPRA Renewals Baseline:	Not on the Baseline
202 GPRA Corrective Action Baseline:	No
Subject to Corrective Action Universe:	No
Non-TSDFs Where RCRA CA has Been Imposed Universe:	No
Corrective Action Priority Ranking:	No NCAPS ranking
Environmental Control Indicator:	No
Institutional Control Indicator:	No
Human Exposure Controls Indicator:	N/A
Groundwater Controls Indicator:	N/A
Significant Non-Complier Universe:	No
Unaddressed Significant Non-Complier Universe:	No
Addressed Significant Non-Complier Universe:	No
Significant Non-Complier With a Compliance Schedule Universe:	No
Financial Assurance Required:	Not reported
Handler Date of Last Change:	20140916
Recognized Trader-Importer:	Not reported
Recognized Trader-Exporter:	Not reported
Importer of Spent Lead Acid Batteries:	Not reported
Exporter of Spent Lead Acid Batteries:	Not reported
Recycler Activity Without Storage:	Not reported
Manifest Broker:	Not reported
Sub-Part P Indicator:	Not reported

Historic Generators:

Receive Date:	19920225
Handler Name: COAST PACKING COMPANY	
Federal Waste Generator Description:	Conditionally Exempt Small Quantity Generator
State District Owner:	Not reported
Large Quantity Handler of Universal Waste:	No
Recognized Trader Importer:	No
Recognized Trader Exporter:	No
Spent Lead Acid Battery Importer:	No
Spent Lead Acid Battery Exporter:	No
Current Record:	Yes
Non Storage Recycler Activity:	Not reported
Electronic Manifest Broker:	Not reported

List of NAICS Codes and Descriptions:

NAICS Code:	311225
NAICS Description:	FATS AND OILS REFINING AND BLENDING

Facility Has Received Notices of Violations:

Violations:	No Violations Found

Evaluation Action Summary:

Evaluations:	No Evaluations Found

COAST PACKAGING (Continued) **1007199174**

E MANIFEST:

Manifest Tracking Number:	024497311JJK
Last Updated Date:	20230323
Shipped Date:	20230125
Received Date:	20230202
Manifest Status:	Signed
Submission Type:	DataImage5Copy
Origin Type:	Service
Generator EPA ID:	CAD981370927
Generator Name:	Coast Packing Company
Generator Location Street Number:	Not reported
Generator Location Street 1:	3275 E. VERNON AVENUE
Generator Location Street 2:	Not reported
Generator Location City:	VERNON
Generator Location State:	CA
Generator Location Zip:	90058
Generator Mail Street Number:	Not reported
Generator Mail Street 1:	3275 E. VERNON AVENUE
Generator Mail Street 2:	Not reported
Generator Mail City:	VERNON
Generator Mail Zip:	90058
Generator Mail State:	CA
Generator Contact Company Name:	Not reported
Designated Facility EPA ID:	NVT330010000
Designated Facility Name:	Us Ecology Nevada, Inc.
Designated Facility Mail Street Number:	Not reported
Designated Facility Mail Street 1:	Not reported
Designated Facility Mail Street 2:	HWY 95 11 MILES S. OF BEATTY
Designated Facility Mail City:	BEATTY
Designated Facility Mail Zip:	89003
Designated Facility Mail State:	NV
Designated Facility Location Street Number:	Not reported
Designated Facility Location Street 1:	HWY 95 11 MILES S. OF BEATTY
Designated Facility Location Street 2:	Not reported
Designated Facility Location City:	BEATTY
Designated Facility Location Zip:	89003
Designated Facility Location State:	NV
Designated Facility Contact Company Name:	Not reported
Manifest Residue Indicator:	N
Rejection Indicator:	N

Manifest Tracking Number:	023908512JJK
Last Updated Date:	20220310
Shipped Date:	20220120
Received Date:	20220127
Manifest Status:	Signed
Submission Type:	DataImage5Copy
Origin Type:	Web
Generator EPA ID:	CAD981370927
Generator Name:	Coast Packing Company
Generator Location Street Number:	Not reported
Generator Location Street 1:	3275 EAST VERNON AVENUE
Generator Location Street 2:	Not reported
Generator Location City:	VERNON
Generator Location State:	CA
Generator Location Zip:	90058
Generator Mail Street Number:	Not reported

COAST PACKAGING (Continued) **1007199174**

Generator Mail Street 1:	P.O. BOX 58918
Generator Mail Street 2:	Not reported
Generator Mail City:	VERNON
Generator Mail Zip:	90058
Generator Mail State:	CA
Generator Contact Company Name:	Not reported
Designated Facility EPA ID:	AZR000520478
Designated Facility Name:	Environmental Waste Solutions, Inc.
Designated Facility Mail Street Number:	Not reported
Designated Facility Mail Street 1:	Not reported
Designated Facility Mail Street 2:	PO BOX 626
Designated Facility Mail City:	LOMA LINDA
Designated Facility Mail Zip:	92354
Designated Facility Mail State:	CA
Designated Facility Location Street Number:	Not reported
Designated Facility Location Street 1:	31915 INDUSTRIAL LANE
Designated Facility Location Street 2:	Not reported
Designated Facility Location City:	PARKER
Designated Facility Location Zip:	85344
Designated Facility Location State:	AZ
Designated Facility Contact Company Name:	Not reported
Manifest Residue Indicator:	N
Rejection Indicator:	N

Manifest Tracking Number:	023575163JJK
Last Updated Date:	20220301
Shipped Date:	20220120
Received Date:	20220202
Manifest Status:	Signed
Submission Type:	DataImage5Copy
Origin Type:	Web
Generator EPA ID:	CAD981370927
Generator Name:	Coast Packing Company
Generator Location Street Number:	Not reported
Generator Location Street 1:	3275 EAST VERNON AVENUE
Generator Location Street 2:	Not reported
Generator Location City:	VERNON
Generator Location State:	CA
Generator Location Zip:	90058
Generator Mail Street Number:	Not reported
Generator Mail Street 1:	P.O. BOX 58918
Generator Mail Street 2:	Not reported
Generator Mail City:	VERNON
Generator Mail Zip:	90058
Generator Mail State:	CA
Generator Contact Company Name:	Not reported
Designated Facility EPA ID:	CAD008252405
Designated Facility Name:	Pacific Resource Recovery Services Inc
Designated Facility Mail Street Number:	3150
Designated Facility Mail Street 1:	CA90023 CA037US 3150
Designated Facility Mail Street 2:	EAST PICO BLVD
Designated Facility Mail City:	LOS ANGELES
Designated Facility Mail Zip:	90023
Designated Facility Mail State:	CA
Designated Facility Location Street Number:	3150
Designated Facility Location Street 1:	EAST PICO BLVD
Designated Facility Location Street 2:	Not reported

COAST PACKAGING (Continued) **1007199174**

Designated Facility Location City:	LOS ANGELES
Designated Facility Location Zip:	90023-0000
Designated Facility Location State:	CA
Designated Facility Contact Company Name:	Not reported
Manifest Residue Indicator:	N
Rejection Indicator:	N

Manifest Tracking Number:	023575174JJK
Last Updated Date:	20220307
Shipped Date:	20220120
Received Date:	20220203
Manifest Status:	Signed
Submission Type:	DataImage5Copy
Origin Type:	Service
Generator EPA ID:	CAD981370927
Generator Name:	Coast Packing Company
Generator Location Street Number:	Not reported
Generator Location Street 1:	3275 E VERNON AVE
Generator Location Street 2:	Not reported
Generator Location City:	VERNON
Generator Location State:	CA
Generator Location Zip:	90058
Generator Mail Street Number:	Not reported
Generator Mail Street 1:	PO BOX 58919
Generator Mail Street 2:	Not reported
Generator Mail City:	VERNON
Generator Mail Zip:	90058
Generator Mail State:	CA
Generator Contact Company Name:	Not reported
Designated Facility EPA ID:	NVT330010000
Designated Facility Name:	Us Ecology Nevada, Inc.
Designated Facility Mail Street Number:	Not reported
Designated Facility Mail Street 1:	Not reported
Designated Facility Mail Street 2:	HWY 95 11 MILES S. OF BEATTY
Designated Facility Mail City:	BEATTY
Designated Facility Mail Zip:	89003
Designated Facility Mail State:	NV
Designated Facility Location Street Number:	Not reported
Designated Facility Location Street 1:	HWY 95 11 MILES S. OF BEATTY
Designated Facility Location Street 2:	Not reported
Designated Facility Location City:	BEATTY
Designated Facility Location Zip:	89003
Designated Facility Location State:	NV
Designated Facility Contact Company Name:	Not reported
Manifest Residue Indicator:	N
Rejection Indicator:	N

Manifest Tracking Number:	022117953JJK
Last Updated Date:	20201028
Shipped Date:	20201001
Received Date:	20201019
Manifest Status:	Signed
Submission Type:	DataImage5Copy
Origin Type:	Service
Generator EPA ID:	CAD981370927
Generator Name:	Coast Packaging
Generator Location Street Number:	Not reported

COAST PACKAGING (Continued) **1007199174**

Generator Location Street 1:	3275 E. VERNON STREET
Generator Location Street 2:	Not reported
Generator Location City:	VERNON
Generator Location State:	CA
Generator Location Zip:	90058
Generator Mail Street Number:	Not reported
Generator Mail Street 1:	3275 E. VERNON STREET
Generator Mail Street 2:	Not reported
Generator Mail City:	VERNON
Generator Mail Zip:	90058
Generator Mail State:	CA
Generator Contact Company Name:	Not reported
Designated Facility EPA ID:	CAD008364432
Designated Facility Name:	Rho Chem Llc
Designated Facility Mail Street Number:	Not reported
Designated Facility Mail Street 1:	Not reported
Designated Facility Mail Street 2:	425 Isis Ave.
Designated Facility Mail City:	Inglewood
Designated Facility Mail Zip:	90301
Designated Facility Mail State:	CA
Designated Facility Location Street Number:	Not reported
Designated Facility Location Street 1:	425 Isis Ave.
Designated Facility Location Street 2:	Not reported
Designated Facility Location City:	Inglewood
Designated Facility Location Zip:	90301
Designated Facility Location State:	CA
Designated Facility Contact Company Name:	Not reported
Manifest Residue Indicator:	N
Rejection Indicator:	N

Manifest Tracking Number:	025010536JJK
Last Updated Date:	20230326
Shipped Date:	20230131
Received Date:	20230209
Manifest Status:	Signed
Submission Type:	DataImage5Copy
Origin Type:	Service
Generator EPA ID:	CAD981370927
Generator Name:	Coast Packing Company
Generator Location Street Number:	Not reported
Generator Location Street 1:	3275 E. VERNON AVENUE
Generator Location Street 2:	Not reported
Generator Location City:	VERNON
Generator Location State:	CA
Generator Location Zip:	90058
Generator Mail Street Number:	Not reported
Generator Mail Street 1:	3275 E. VERNON AVENUE
Generator Mail Street 2:	Not reported
Generator Mail City:	VERNON
Generator Mail Zip:	90058
Generator Mail State:	CA
Generator Contact Company Name:	Not reported
Designated Facility EPA ID:	NVT330010000
Designated Facility Name:	Us Ecology Nevada, Inc.
Designated Facility Mail Street Number:	Not reported
Designated Facility Mail Street 1:	Not reported
Designated Facility Mail Street 2:	HWY 95 11 MILES S. OF BEATTY

COAST PACKAGING (Continued) **1007199174**

Designated Facility Mail City:	BEATTY
Designated Facility Mail Zip:	89003
Designated Facility Mail State:	NV
Designated Facility Location Street Number:	Not reported
Designated Facility Location Street 1:	HWY 95 11 MILES S. OF BEATTY
Designated Facility Location Street 2:	Not reported
Designated Facility Location City:	BEATTY
Designated Facility Location Zip:	89003
Designated Facility Location State:	NV
Designated Facility Contact Company Name:	Not reported
Manifest Residue Indicator:	N
Rejection Indicator:	N

Manifest Tracking Number:	025010876JJK
Last Updated Date:	20230411
Shipped Date:	20230308
Received Date:	20230316
Manifest Status:	Signed
Submission Type:	DataImage5Copy
Origin Type:	Service
Generator EPA ID:	CAD981370927
Generator Name:	Coast Packing Company
Generator Location Street Number:	Not reported
Generator Location Street 1:	3275 E. VERNON AVENUE
Generator Location Street 2:	Not reported
Generator Location City:	VERNON
Generator Location State:	CA
Generator Location Zip:	90058
Generator Mail Street Number:	Not reported
Generator Mail Street 1:	3275 E. VERNON AVENUE
Generator Mail Street 2:	Not reported
Generator Mail City:	VERNON
Generator Mail Zip:	90058
Generator Mail State:	CA
Generator Contact Company Name:	Not reported
Designated Facility EPA ID:	NVT330010000
Designated Facility Name:	Us Ecology Nevada, Inc.
Designated Facility Mail Street Number:	Not reported
Designated Facility Mail Street 1:	Not reported
Designated Facility Mail Street 2:	HWY 95 11 MILES S. OF BEATTY
Designated Facility Mail City:	BEATTY
Designated Facility Mail Zip:	89003
Designated Facility Mail State:	NV
Designated Facility Location Street Number:	Not reported
Designated Facility Location Street 1:	HWY 95 11 MILES S. OF BEATTY
Designated Facility Location Street 2:	Not reported
Designated Facility Location City:	BEATTY
Designated Facility Location Zip:	89003
Designated Facility Location State:	NV
Designated Facility Contact Company Name:	Not reported
Manifest Residue Indicator:	N
Rejection Indicator:	N

Manifest Tracking Number:	019292795JJK
Last Updated Date:	20190910
Shipped Date:	20180808
Received Date:	20180814

COAST PACKAGING (Continued) **1007199174**

Manifest Status:	Corrected
Submission Type:	DataImage5Copy
Origin Type:	Service
Generator EPA ID:	CAD981370927
Generator Name:	Coast Packing Company
Generator Location Street Number:	Not reported
Generator Location Street 1:	3275 E VERNON AVE
Generator Location Street 2:	Not reported
Generator Location City:	VERNON
Generator Location State:	CA
Generator Location Zip:	90058-0000
Generator Mail Street Number:	Not reported
Generator Mail Street 1:	PO BOX 58918
Generator Mail Street 2:	Not reported
Generator Mail City:	VERNON
Generator Mail Zip:	90058-0918
Generator Mail State:	CA
Generator Contact Company Name:	Not reported
Designated Facility EPA ID:	NVT330010000
Designated Facility Name:	Us Ecology Nevada, Inc
Designated Facility Mail Street Number:	Not reported
Designated Facility Mail Street 1:	Not reported
Designated Facility Mail Street 2:	PO BOX 578
Designated Facility Mail City:	BEATTY
Designated Facility Mail Zip:	89003
Designated Facility Mail State:	NV
Designated Facility Location Street Number:	Not reported
Designated Facility Location Street 1:	HWY 95 11 MI S OF BEATTY
Designated Facility Location Street 2:	Not reported
Designated Facility Location City:	BEATTY
Designated Facility Location Zip:	89003
Designated Facility Location State:	NV
Designated Facility Contact Company Name:	Not reported
Manifest Residue Indicator:	N
Rejection Indicator:	N

Manifest Tracking Number:	019292805JJK
Last Updated Date:	20180830
Shipped Date:	20180808
Received Date:	20180820
Manifest Status:	Signed
Submission Type:	DataImage5Copy
Origin Type:	Service
Generator EPA ID:	CAD981370927
Generator Name:	Coast Packaging
Generator Location Street Number:	Not reported
Generator Location Street 1:	3275 E. VERNON STREET
Generator Location Street 2:	Not reported
Generator Location City:	VERNON
Generator Location State:	CA
Generator Location Zip:	90058
Generator Mail Street Number:	Not reported
Generator Mail Street 1:	2304 W. 16TH STREET
Generator Mail Street 2:	Not reported
Generator Mail City:	LONG BEACH
Generator Mail Zip:	90813
Generator Mail State:	CA

COAST PACKAGING (Continued) **1007199174**

Generator Contact Company Name:	Not reported
Designated Facility EPA ID:	CAD008364432
Designated Facility Name:	Rho Chem Llc
Designated Facility Mail Street Number:	Not reported
Designated Facility Mail Street 1:	Not reported
Designated Facility Mail Street 2:	425 Isis Ave.
Designated Facility Mail City:	Inglewood
Designated Facility Mail Zip:	90301
Designated Facility Mail State:	CA
Designated Facility Location Street Number:	Not reported
Designated Facility Location Street 1:	425 Isis Ave.
Designated Facility Location Street 2:	Not reported
Designated Facility Location City:	Inglewood
Designated Facility Location Zip:	90301
Designated Facility Location State:	CA
Designated Facility Contact Company Name:	Not reported
Manifest Residue Indicator:	N
Rejection Indicator:	N

Manifest Tracking Number:	020952039JJK
Last Updated Date:	20200718
Shipped Date:	20200708
Received Date:	20200714
Manifest Status:	Signed
Submission Type:	DataImage5Copy
Origin Type:	Service
Generator EPA ID:	CAD981370927
Generator Name:	Coast Packing Company
Generator Location Street Number:	Not reported
Generator Location Street 1:	3275 EAST VERNON AVENUE
Generator Location Street 2:	Not reported
Generator Location City:	VERNON
Generator Location State:	CA
Generator Location Zip:	90058
Generator Mail Street Number:	Not reported
Generator Mail Street 1:	P.O. BOX 58918
Generator Mail Street 2:	Not reported
Generator Mail City:	VERNON
Generator Mail Zip:	90058
Generator Mail State:	CA
Generator Contact Company Name:	Not reported
Designated Facility EPA ID:	NVT330010000
Designated Facility Name:	Us Ecology Nevada, Inc
Designated Facility Mail Street Number:	Not reported
Designated Facility Mail Street 1:	Not reported
Designated Facility Mail Street 2:	PO BOX 578
Designated Facility Mail City:	BEATTY
Designated Facility Mail Zip:	89003
Designated Facility Mail State:	NV
Designated Facility Location Street Number:	Not reported
Designated Facility Location Street 1:	HWY 95 11 MI S OF BEATTY
Designated Facility Location Street 2:	Not reported
Designated Facility Location City:	BEATTY
Designated Facility Location Zip:	89003
Designated Facility Location State:	NV
Designated Facility Contact Company Name:	Not reported
Manifest Residue Indicator:	N

COAST PACKAGING (Continued) **1007199174**

Rejection Indicator: N

Manifest Tracking Number: 020953635JJK
Last Updated Date: 20200504
Shipped Date: 20200415
Received Date: 20200427
Manifest Status: Signed
Submission Type: DataImage5Copy
Origin Type: Service
Generator EPA ID: CAD981370927
Generator Name: Coast Packaging
Generator Location Street Number: Not reported
Generator Location Street 1: 3275 E. VERNON STREET
Generator Location Street 2: Not reported
Generator Location City: VERNON
Generator Location State: CA
Generator Location Zip: 90058
Generator Mail Street Number: Not reported
Generator Mail Street 1: 3275 E. VERNON STREET
Generator Mail Street 2: Not reported
Generator Mail City: VERNON
Generator Mail Zip: 90058
Generator Mail State: CA
Generator Contact Company Name: Not reported
Designated Facility EPA ID: CAD008364432
Designated Facility Name: Rho Chem Llc
Designated Facility Mail Street Number: Not reported
Designated Facility Mail Street 1: Not reported
Designated Facility Mail Street 2: 425 Isis Ave.
Designated Facility Mail City: Inglewood
Designated Facility Mail Zip: 90301
Designated Facility Mail State: CA
Designated Facility Location Street Number: Not reported
Designated Facility Location Street 1: 425 Isis Ave.
Designated Facility Location Street 2: Not reported
Designated Facility Location City: Inglewood
Designated Facility Location Zip: 90301
Designated Facility Location State: CA
Designated Facility Contact Company Name: Not reported
Manifest Residue Indicator: N
Rejection Indicator: N

Federal Waste:
Manifest Tracking Number: 019995742JJK
Waste Line Number: 1
Federal Waste Code: D001
Federal Waste: IGNITABLE WASTE

Manifest Tracking Number: 019995742JJK
Waste Line Number: 1
Federal Waste Code: D002
Federal Waste: CORROSIVE WASTE

State Waste:
Manifest Tracking Number: 019995742JJK
Waste Line Number: 1

COAST PACKAGING (Continued) **1007199174**

State Waste Code Owner: CA
State Waste Code: 791
State Waste: Liquids with pH < =2

Manifest Tracking Number: 019995742JJK
Waste Line Number: 1
State Waste Code Owner: CA
State Waste Code: 791
State Waste: Liquids with pH < =2

Transporter:
Manifest Tracking Number: 019995742JJK
Transporter Line Number: 1
Transporter EPA ID: MNS000110924
Transporter Name: Stericycle Specialty Waste Solutions Inc

Manifest Tracking Number: 019995742JJK
Transporter Line Number: 2
Transporter EPA ID: CAR000172189
Transporter Name: Amberwick Corporation

Waste Line:
Manifest Tracking Number: 019995742JJK
Waste Line Number: 1
U.S. DOT Hazardous Indicator: Y
U.S. DOT ID Number: UN2920
U.S. DOT Description: Un2920 Waste Corrosive Liquids, Flammable, N.O.S. (Acetic Acid, Trimethylpentane) Ii 8 3 D001/D002
Non-Hazardous Waste Description: Not reported
Number of Containers: 2
Container Type Code: DF
Container Type Description: Fiberboard or plastic drums, barrels, kegs
Waste Quantity: 110
Quantity Unit of Measure Code: G
Quantity Unit of Measure Description: Gallons
Waste Quantity, in Tons: 0.4587156
Acute Waste Quantity, in Tons: 0
Non-Acute Waste Quantity, in Tons: 0.4587156
Waste Quantity, in Kilograms: 416.06882
Acute Waste Quantity, in Kilograms: 0
Non-Acute Waste Quantity, in Kilorgrams: 416.06882
Management Method Code: H141
Management Method Description: STORAGE, BULKING AND/OR TRANSFER OFF SITE
Waste Residue Indicator: N
Quantity Discrepancy Indicator: N
Waste Type Discrepancy Indicator: N
Waste Density: Not reported
Waste Density Unit of Measure Code: Not reported
Waste Density Unit of Measure Description: Not reported
Form Code: Not reported
Form Code Description: Not reported
Source Code: Not reported
Source Code Description: Not reported
Waste Minimization Code: Not reported
Waste Minimization Code Description: Not reported
Consent Number: Not reported

COAST PACKAGING (Continued) **1007199174**

EPA Waste Indicator: Y

Click this hyperlink while viewing on your computer to access
4 additional US EManifest: record(s) in the EDR Site Report.

E88 **TAYLOR BUS SVC** **RCRA-SQG** **1000290758**
West **3811 S SOTO** **CA SWEEPS UST** **CAD981982499**
< 1/8 **LOS ANGELES, CA 90058** **CA HIST UST**
0.021 mi. **FINDS**
111 ft. **Site 2 of 4 in cluster E** **ECHO**

Relative:
Higher

Actual:
208 ft.

RCRA Listings:

Date Form Received by Agency:	19960901
Handler Name:	Taylor Bus Svc
Handler Address:	S Soto
Handler City,State,Zip:	LOS ANGELES, CA 90058
EPA ID:	CAD981982499
Contact Name:	Not reported
Contact Address:	Not reported
Contact City,State,Zip:	Not reported
Contact Telephone:	Not reported
Contact Fax:	Not reported
Contact Email:	Not reported
Contact Title:	Not reported
EPA Region:	09
Land Type:	Not reported
Federal Waste Generator Description:	Small Quantity Generator
Non-Notifier:	Not reported
Biennial Report Cycle:	Not reported
Accessibility:	Not reported
Active Site Indicator:	Handler Activities
State District Owner:	Ca
State District:	3
Mailing Address:	S SOTO
Mailing City,State,Zip:	LOS ANGELES, CA 90058
Owner Name:	Tom Doneah
Owner Type:	Private
Operator Name:	Not Required
Operator Type:	Private
Short-Term Generator Activity:	No
Importer Activity:	No
Mixed Waste Generator:	No
Transporter Activity:	No
Transfer Facility Activity:	No
Recycler Activity with Storage:	No
Small Quantity On-Site Burner Exemption:	No
Smelting Melting and Refining Furnace Exemption:	No
Underground Injection Control:	No
Off-Site Waste Receipt:	No
Universal Waste Indicator:	No
Universal Waste Destination Facility:	No
Federal Universal Waste:	No
Active Site State-Reg Handler:	---
Federal Facility Indicator:	Not reported
Hazardous Secondary Material Indicator:	N
Sub-Part K Indicator:	Not reported
2018 GPRA Permit Baseline:	Not on the Baseline
2018 GPRA Renewals Baseline:	Not on the Baseline

TAYLOR BUS SVC (Continued) **1000290758**

202 GPRA Corrective Action Baseline:	No
Subject to Corrective Action Universe:	No
Non-TSDFs Where RCRA CA has Been Imposed Universe:	No
Corrective Action Priority Ranking:	No NCAPS ranking
Environmental Control Indicator:	No
Institutional Control Indicator:	No
Human Exposure Controls Indicator:	N/A
Groundwater Controls Indicator:	N/A
Significant Non-Complier Universe:	No
Unaddressed Significant Non-Complier Universe:	No
Addressed Significant Non-Complier Universe:	No
Significant Non-Complier With a Compliance Schedule Universe:	No
Financial Assurance Required:	Not reported
Handler Date of Last Change:	20000915
Recognized Trader-Importer:	No
Recognized Trader-Exporter:	No
Importer of Spent Lead Acid Batteries:	No
Exporter of Spent Lead Acid Batteries:	No
Recycler Activity Without Storage:	No
Manifest Broker:	No
Sub-Part P Indicator:	No

Handler - Owner Operator:

Owner/Operator Indicator:	Owner
Owner/Operator Name: TOM DONEAH	
Legal Status:	Private
Date Became Current:	Not reported
Date Ended Current:	Not reported
Owner/Operator Address:	NOT REQUIRED
Owner/Operator City,State,Zip:	NOT REQUIRED, ME 99999
Owner/Operator Telephone:	415-555-1212
Owner/Operator Telephone Ext:	Not reported
Owner/Operator Fax:	Not reported
Owner/Operator Email:	Not reported

Owner/Operator Indicator:	Operator
Owner/Operator Name: NOT REQUIRED	
Legal Status:	Private
Date Became Current:	Not reported
Date Ended Current:	Not reported
Owner/Operator Address:	NOT REQUIRED
Owner/Operator City,State,Zip:	NOT REQUIRED, ME 99999
Owner/Operator Telephone:	415-555-1212
Owner/Operator Telephone Ext:	Not reported
Owner/Operator Fax:	Not reported
Owner/Operator Email:	Not reported

Historic Generators:

Receive Date:	19960901
Handler Name: TAYLOR BUS SVC	
Federal Waste Generator Description:	Small Quantity Generator
State District Owner:	Ca
Large Quantity Handler of Universal Waste:	No
Recognized Trader Importer:	No
Recognized Trader Exporter:	No

TAYLOR BUS SVC (Continued) **1000290758**

Spent Lead Acid Battery Importer: No
Spent Lead Acid Battery Exporter: No
Current Record: Yes
Non Storage Recycler Activity: Not reported
Electronic Manifest Broker: Not reported

List of NAICS Codes and Descriptions:
NAICS Codes: No NAICS Codes Found

Facility Has Received Notices of Violations:
Violations: No Violations Found

Evaluation Action Summary:
Evaluations: No Evaluations Found

SWEEPS UST:
Name: TAYLOR BUS SERVICE
Address: 3811 S SOTO ST
City: VERNON
Status: Not reported
Comp Number: 3400
Number: Not reported
Board Of Equalization: 44-010838
Referral Date: Not reported
Action Date: Not reported
Created Date: Not reported
Owner Tank Id: Not reported
SWRCB Tank Id: 19-039-003400-003401
Tank Status: Not reported
Capacity: 10000
Active Date: Not reported
Tank Use: M.V. FUEL
STG: PRODUCT
Content: DIESEL
Number Of Tanks: 8

Name: TAYLOR BUS SERVICE
Address: 3811 S SOTO ST
City: VERNON
Status: Not reported
Comp Number: 3400
Number: Not reported
Board Of Equalization: 44-010838
Referral Date: Not reported
Action Date: Not reported
Created Date: Not reported
Owner Tank Id: Not reported
SWRCB Tank Id: 19-039-003400-003402
Tank Status: Not reported
Capacity: 10000
Active Date: Not reported
Tank Use: M.V. FUEL
STG: PRODUCT
Content: DIESEL

TAYLOR BUS SVC (Continued) **1000290758**

Number Of Tanks: 8

Name: TAYLOR BUS SERVICE
Address: 3811 S SOTO ST
City: VERNON
Status: Not reported
Comp Number: 3400
Number: Not reported
Board Of Equalization: 44-010838
Referral Date: Not reported
Action Date: Not reported
Created Date: Not reported
Owner Tank Id: Not reported
SWRCB Tank Id: 19-039-003400-003403
Tank Status: Not reported
Capacity: 10000
Active Date: Not reported
Tank Use: M.V. FUEL
STG: PRODUCT
Content: DIESEL
Number Of Tanks: 8

Name: TAYLOR BUS SERVICE
Address: 3811 S SOTO ST
City: VERNON
Status: Not reported
Comp Number: 3400
Number: Not reported
Board Of Equalization: 44-010838
Referral Date: Not reported
Action Date: Not reported
Created Date: Not reported
Owner Tank Id: Not reported
SWRCB Tank Id: 19-039-003400-003404
Tank Status: Not reported
Capacity: 10000
Active Date: Not reported
Tank Use: M.V. FUEL
STG: PRODUCT
Content: REG UNLEADED
Number Of Tanks: Not reported

Name: TAYLOR BUS SERVICE
Address: 3811 S SOTO ST
City: VERNON
Status: Not reported
Comp Number: 3400
Number: Not reported
Board Of Equalization: 44-010838
Referral Date: Not reported
Action Date: Not reported
Created Date: Not reported
Owner Tank Id: Not reported
SWRCB Tank Id: 19-039-003400-003405
Tank Status: Not reported
Capacity: 7500
Active Date: Not reported

TAYLOR BUS SVC (Continued) **1000290758**

Tank Use: M.V. FUEL
STG: PRODUCT
Content: LEADED
Number Of Tanks: Not reported

Name: TAYLOR BUS SERVICE
Address: 3811 S SOTO ST
City: VERNON
Status: Not reported
Comp Number: 3400
Number: Not reported
Board Of Equalization: 44-010838
Referral Date: Not reported
Action Date: Not reported
Created Date: Not reported
Owner Tank Id: Not reported
SWRCB Tank Id: 19-039-003400-003406
Tank Status: Not reported
Capacity: 550
Active Date: Not reported
Tank Use: OIL
STG: WASTE
Content: WASTE OIL
Number Of Tanks: Not reported

Name: TAYLOR BUS SERVICE
Address: 3811 S SOTO ST
City: VERNON
Status: Not reported
Comp Number: 3400
Number: Not reported
Board Of Equalization: 44-010838
Referral Date: Not reported
Action Date: Not reported
Created Date: Not reported
Owner Tank Id: Not reported
SWRCB Tank Id: 19-039-003400-003407
Tank Status: Not reported
Capacity: 1000
Active Date: Not reported
Tank Use: OIL
STG: PRODUCT
Content: MOTOR OIL
Number Of Tanks: Not reported

Name: TAYLOR BUS SERVICE
Address: 3811 S SOTO ST
City: VERNON
Status: Not reported
Comp Number: 3400
Number: Not reported
Board Of Equalization: 44-010838
Referral Date: Not reported
Action Date: Not reported
Created Date: Not reported
Owner Tank Id: Not reported
SWRCB Tank Id: 19-039-003400-003408

TAYLOR BUS SVC (Continued) **1000290758**

Tank Status: Not reported
Capacity: 1000
Active Date: Not reported
Tank Use: OIL
STG: PRODUCT
Content: MOTOR OIL
Number Of Tanks: Not reported

HIST UST:
Name: TAYLOR BUS SERVICE
Address: 3811 S SOTO ST
City,State,Zip: VERNON, CA 90058
File Number: 000289ac

URL:
Region: STATE
Facility ID: 00000061006
Facility Type: Other
Other Type: SCHOOL BUS YARD
Contact Name: ART YANDALL
Telephone: 2135852606
Owner Name: TAYLOR BUS SERVICE
Owner Address: 917 E. PACIFICO
Owner City,St,Zip: ANAHEIM, CA 92805
Total Tanks: 0006

Tank Num: 001
Container Num: 1
Year Installed: Not reported
Tank Capacity: 00010000
Tank Used for: PRODUCT
Type of Fuel: DIESEL
Container Construction Thickness: Not reported
Leak Detection: Visual, Stock Inventor

Tank Num: 002
Container Num: 6
Year Installed: Not reported
Tank Capacity: 00000500
Tank Used for: WASTE
Type of Fuel: WASTE OIL
Container Construction Thickness: Not reported
Leak Detection: Visual, Stock Inventor

Tank Num: 003
Container Num: 5
Year Installed: Not reported
Tank Capacity: 00007500
Tank Used for: PRODUCT
Type of Fuel: REGULAR
Container Construction Thickness: Not reported
Leak Detection: Visual, Stock Inventor, Groundwater Monitoring Well

Tank Num: 004
Container Num: 4
Year Installed: Not reported
Tank Capacity: 00010000

TAYLOR BUS SVC (Continued) **1000290758**

Tank Used for:	PRODUCT
Type of Fuel:	REGULAR
Container Construction Thickness:	Not reported
Leak Detection:	Visual, Stock Inventor, Groundwater Monitoring Well
Tank Num:	005
Container Num:	3
Year Installed:	Not reported
Tank Capacity:	00010000
Tank Used for:	PRODUCT
Type of Fuel:	DIESEL
Container Construction Thickness:	Not reported
Leak Detection:	Visual, Stock Inventor, Groundwater Monitoring Well
Tank Num:	006
Container Num:	2
Year Installed:	Not reported
Tank Capacity:	00010000
Tank Used for:	PRODUCT
Type of Fuel:	DIESEL
Container Construction Thickness:	Not reported
Leak Detection:	Visual, Stock Inventor, Groundwater Monitoring Well

Click here for Geo Tracker PDF:

FINDS:
Registry ID: 110002764027

Click Here for FRS Facility Detail Report:

Environmental Interest/Information System:
The Resource Conservation and Recovery Act Information System (RCRAInfo) is EPA's comprehensive information system in support of the Resource Conservation and Recovery Act (RCRA) of 1976 and the Hazardous and Solid Waste Amendments (HSWA) of 1984. It tracks many types of information about generators, transporters, treaters, storers, and disposers of hazardous waste.

Click this hyperlink while viewing on your computer to access additional FINDS: detail in the EDR Site Report.

ECHO:

Envid:	1000290758
Registry ID:	110002764027

DFR URL:

Name:	TAYLOR BUS SVC
Address:	3811 S SOTO
City,State,Zip:	LOS ANGELES, CA 90058

E89
NW
< 1/8
0.021 mi.
112 ft.

MAXS VERNON TRUCK CENTER
3745 S SOTO ST
LOS ANGELES, CA 90058

Site 3 of 4 in cluster E

EDR Hist Auto **1021023678**
N/A

Relative:
Higher

Actual:
210 ft.

EDR Hist Auto

Year:	Name:	Type:
1971	MAXS VERNON TRUCK CENTER	Gasoline Service Stations
1972	MAXS VERNON TRUCK CENTER	Gasoline Service Stations
1973	MAXS VERNON TRUCK CENTER	Gasoline Service Stations
1974	MAXS VERNON TRUCK CENTER	Gasoline Service Stations
1976	MAXS VERNON TRUCK CENTER	Gasoline Service Stations
1977	MAXS VERNON TRUCK CENTER	Gasoline Service Stations
1978	MAXS VERNON TRUCK CENTER	Gasoline Service Stations
1979	MAXS VERNON TRUCK CENTER	Gasoline Service Stations
1980	MAXS VERNON TRUCK CENTER	Gasoline Service Stations
1982	MAXS VERNON TRUCK CENTER	Gasoline Service Stations
1983	MAXS VERNON TRUCK CENTER	Gasoline Service Stations

E90
NW
< 1/8
0.021 mi.
112 ft.

MAX HORWITZ
3745 S SOTO ST
LOS ANGELES, CA 90058

Site 4 of 4 in cluster E

CA HIST UST **U001562105**
N/A

Relative:
Higher

Actual:
210 ft.

HIST UST:

Name:	MAX HORWITZ
Address:	3745 S SOTO ST
City,State,Zip:	LOS ANGELES, CA 90058
File Number:	00027f3f
URL:	
Region:	STATE
Facility ID:	00000039781
Facility Type:	Gas Station
Other Type:	Not reported
Contact Name:	SAME
Telephone:	2135833433
Owner Name:	MOBIL OIL CORPORATION
Owner Address:	612 S. FLOWER ST
Owner City,St,Zip:	LOS ANGELES, CA 90017
Total Tanks:	0006
Tank Num:	001
Container Num:	6
Year Installed:	1939
Tank Capacity:	00001000
Tank Used for:	PRODUCT
Type of Fuel:	PREMIUM
Container Construction Thickness:	Not reported
Leak Detection:	None
Tank Num:	002
Container Num:	4
Year Installed:	Not reported
Tank Capacity:	00010000
Tank Used for:	PRODUCT
Type of Fuel:	REGULAR

MAX HORWITZ (Continued) **U001562105**

Container Construction Thickness:	Not reported
Leak Detection:	None
Tank Num:	003
Container Num:	3
Year Installed:	1967
Tank Capacity:	00008000
Tank Used for:	PRODUCT
Type of Fuel:	PREMIUM
Container Construction Thickness:	Not reported
Leak Detection:	None
Tank Num:	004
Container Num:	5
Year Installed:	1950
Tank Capacity:	00004000
Tank Used for:	PRODUCT
Type of Fuel:	DIESEL
Container Construction Thickness:	Not reported
Leak Detection:	Stock Inventor
Tank Num:	005
Container Num:	2
Year Installed:	1971
Tank Capacity:	00006000
Tank Used for:	PRODUCT
Type of Fuel:	UNLEADED
Container Construction Thickness:	Not reported
Leak Detection:	Stock Inventor
Tank Num:	006
Container Num:	1
Year Installed:	1984
Tank Capacity:	00000280
Tank Used for:	WASTE
Type of Fuel:	WASTE OIL
Container Construction Thickness:	Not reported
Leak Detection:	Stock Inventor

Click here for Geo Tracker PDF:

F91 **CONCENTRA** **RCRA NonGen / NLR** **1024834035**
WSW **3851 S SOTO ST STORE 327** **E MANIFEST** **CAL000373960**
< 1/8 **VERNON, CA 90058**
0.024 mi.
127 ft. **Site 5 of 5 in cluster F**

Relative:
Higher

Actual:
207 ft.

RCRA Listings:

Date Form Received by Agency:	20120425
Handler Name:	Us Healthworks Medical Group Pc
Handler Address:	3851 S Soto St
Handler City,State,Zip:	VERNON, CA 90058-1718
EPA ID:	CAL000373960
Contact Name:	MARCOS FLORES
Contact Address:	3851 S SOTO ST
Contact City,State,Zip:	VERNON, CA 90058
Contact Telephone:	323-585-7162
Contact Fax:	323-585-0167

CONCENTRA (Continued) **1024834035**

Contact Email:	MARCOS.FLORES@USHWORKS.COM
Contact Title:	Not reported
EPA Region:	09
Land Type:	Not reported
Federal Waste Generator Description:	Not a generator, verified
Non-Notifier:	Not reported
Biennial Report Cycle:	Not reported
Accessibility:	Not reported
Active Site Indicator:	Handler Activities
State District Owner:	Not reported
State District:	Not reported
Mailing Address:	3851 S SOTO ST
Mailing City,State,Zip:	VERNON, CA 90058-1718
Owner Name:	Us Healthworks Medical Group Pc
Owner Type:	Other
Operator Name:	Marcos Flores
Operator Type:	Other
Short-Term Generator Activity:	No
Importer Activity:	No
Mixed Waste Generator:	No
Transporter Activity:	No
Transfer Facility Activity:	No
Recycler Activity with Storage:	No
Small Quantity On-Site Burner Exemption:	No
Smelting Melting and Refining Furnace Exemption:	No
Underground Injection Control:	No
Off-Site Waste Receipt:	No
Universal Waste Indicator:	Yes
Universal Waste Destination Facility:	Yes
Federal Universal Waste:	No
Active Site State-Reg Handler:	---
Federal Facility Indicator:	Not reported
Hazardous Secondary Material Indicator:	N
Sub-Part K Indicator:	Not reported
2018 GPRA Permit Baseline:	Not on the Baseline
2018 GPRA Renewals Baseline:	Not on the Baseline
202 GPRA Corrective Action Baseline:	No
Subject to Corrective Action Universe:	No
Non-TSDFs Where RCRA CA has Been Imposed Universe:	No
Corrective Action Priority Ranking:	No NCAPS ranking
Environmental Control Indicator:	No
Institutional Control Indicator:	No
Human Exposure Controls Indicator:	N/A
Groundwater Controls Indicator:	N/A
Significant Non-Complier Universe:	No
Unaddressed Significant Non-Complier Universe:	No
Addressed Significant Non-Complier Universe:	No
Significant Non-Complier With a Compliance Schedule Universe:	No
Financial Assurance Required:	Not reported
Handler Date of Last Change:	20180906
Recognized Trader-Importer:	No
Recognized Trader-Exporter:	No
Importer of Spent Lead Acid Batteries:	No
Exporter of Spent Lead Acid Batteries:	No
Recycler Activity Without Storage:	No
Manifest Broker:	No
Sub-Part P Indicator:	No

CONCENTRA (Continued) **1024834035**

Handler - Owner Operator:
Owner/Operator Indicator: Owner
Owner/Operator Name: US HEALTHWORKS MEDICAL GROUP PC
Legal Status: Other
Date Became Current: Not reported
Date Ended Current: Not reported
Owner/Operator Address: 25124 SPRINGFIELD CT STE 200
Owner/Operator City,State,Zip: VALENCIA, CA 91355-0000
Owner/Operator Telephone: 661-678-2633
Owner/Operator Telephone Ext: Not reported
Owner/Operator Fax: Not reported
Owner/Operator Email: Not reported

Owner/Operator Indicator: Operator
Owner/Operator Name: MARCOS FLORES
Legal Status: Other
Date Became Current: Not reported
Date Ended Current: Not reported
Owner/Operator Address: 3851 S SOTO ST
Owner/Operator City,State,Zip: VERNON, CA 90058
Owner/Operator Telephone: 323-585-7162
Owner/Operator Telephone Ext: Not reported
Owner/Operator Fax: Not reported
Owner/Operator Email: Not reported

Historic Generators:
Receive Date: 20120425
Handler Name: US HEALTHWORKS MEDICAL GROUP PC
Federal Waste Generator Description: Not a generator, verified
State District Owner: Not reported
Large Quantity Handler of Universal Waste: No
Recognized Trader Importer: No
Recognized Trader Exporter: No
Spent Lead Acid Battery Importer: No
Spent Lead Acid Battery Exporter: No
Current Record: Yes
Non Storage Recycler Activity: Not reported
Electronic Manifest Broker: Not reported

List of NAICS Codes and Descriptions:
NAICS Code: 621493
NAICS Description: FREESTANDING AMBULATORY SURGICAL AND EMERGENCY CENTERS

Facility Has Received Notices of Violations:
Violations: No Violations Found

Evaluation Action Summary:
Evaluations: No Evaluations Found

E MANIFEST:
Manifest Tracking Number: 000274492DAT
Last Updated Date: 20200706
Shipped Date: 20191212

CONCENTRA (Continued) **1024834035**

Received Date:	20191228
Manifest Status:	Signed
Submission Type:	DataImage5Copy
Origin Type:	Service
Generator EPA ID:	CAL000373960
Generator Name:	Concentra
Generator Location Street Number:	Not reported
Generator Location Street 1:	3851 S SOTO ST STORE 327
Generator Location Street 2:	Not reported
Generator Location City:	VERNON
Generator Location State:	CA
Generator Location Zip:	90058
Generator Mail Street Number:	Not reported
Generator Mail Street 1:	3851 S SOTO ST
Generator Mail Street 2:	Not reported
Generator Mail City:	VERNON
Generator Mail Zip:	90058
Generator Mail State:	CA
Generator Contact Company Name:	Not reported
Designated Facility EPA ID:	CAD008364432
Designated Facility Name:	Not reported
Designated Facility Mail Street Number:	425
Designated Facility Mail Street 1:	Not reported
Designated Facility Mail Street 2:	ISIS AVENUE
Designated Facility Mail City:	INGLEWOOD
Designated Facility Mail Zip:	90301
Designated Facility Mail State:	CA
Designated Facility Location Street Number:	425
Designated Facility Location Street 1:	ISIS AVENUE
Designated Facility Location Street 2:	Not reported
Designated Facility Location City:	INGLEWOOD
Designated Facility Location Zip:	90301
Designated Facility Location State:	CA
Designated Facility Contact Company Name:	RHO-CHEM LLC
Manifest Residue Indicator:	N
Rejection Indicator:	N

Federal Waste:

Manifest Tracking Number:	000274492DAT
Waste Line Number:	1
Federal Waste Code:	D007
Federal Waste:	CHROMIUM

Manifest Tracking Number:	000274492DAT
Waste Line Number:	1
Federal Waste Code:	D009
Federal Waste:	MERCURY

Manifest Tracking Number:	000274492DAT
Waste Line Number:	1
Federal Waste Code:	D010
Federal Waste:	SELENIUM

Manifest Tracking Number:	000274492DAT
Waste Line Number:	1
Federal Waste Code:	D011
Federal Waste:	SILVER

CONCENTRA (Continued) **1024834035**

Manifest Tracking Number: 000274492DAT
Waste Line Number: 1
Federal Waste Code: D024
Federal Waste: M-CRESOL

State Waste:
Manifest Tracking Number: 000274492DAT
Waste Line Number: 1
State Waste Code Owner: CA
State Waste Code: 311
State Waste: Pharmaceutical waste

Transporter:
Manifest Tracking Number: 000274492DAT
Transporter Line Number: 1
Transporter EPA ID: MNS000110924
Transporter Name: Stericycle Specialty Waste Solutions Inc

Manifest Tracking Number: 000274492DAT
Transporter Line Number: 2
Transporter EPA ID: CAR000294520
Transporter Name: Cruz Containers Logistics Inc

Waste Line:
Manifest Tracking Number: 000274492DAT
Waste Line Number: 1
U.S. DOT Hazardous Indicator: Y
U.S. DOT ID Number: UN3248
U.S. DOT Description: Un3248, Waste Medicine, Liquid, Flammable, Toxic N.O.S, 3 6.1, Pg Ii (Alcohol, Phenol)
Non-Hazardous Waste Description: Not reported
Number of Containers: 1
Container Type Code: DF
Container Type Description: Fiberboard or plastic drums, barrels, kegs
Waste Quantity: 11
Quantity Unit of Measure Code: P
Quantity Unit of Measure Description: Pounds
Waste Quantity, in Tons: 0.0055
Acute Waste Quantity, in Tons: 0
Non-Acute Waste Quantity, in Tons: 0.0055
Waste Quantity, in Kilograms: 4.988665
Acute Waste Quantity, in Kilograms: 0
Non-Acute Waste Quantity, in Kilorgrams: 4.988665
Management Method Code: H141
Management Method Description: STORAGE, BULKING AND/OR TRANSFER OFF SITE
Waste Residue Indicator: N
Quantity Discrepancy Indicator: N
Waste Type Discrepancy Indicator: N
Waste Density: Not reported
Waste Density Unit of Measure Code: Not reported
Waste Density Unit of Measure Description: Not reported
Form Code: Not reported
Form Code Description: Not reported
Source Code: Not reported
Source Code Description: Not reported
Waste Minimization Code: Not reported

CONCENTRA (Continued) **1024834035**

Waste Minimization Code Description: Not reported
Consent Number: Not reported
EPA Waste Indicator: Y

G92 **VERNON SOTO INC.** **CA CERS HAZ WASTE** **S129010664**
SSW **3031 E VERNON AVE** **CA CERS** **N/A**
< 1/8 **VERNON, CA 90058**
0.033 mi.
172 ft. **Site 2 of 11 in cluster G**

Relative: **Lower**
Actual: **204 ft.**

CERS HAZ WASTE:
Name: VERNON SOTO INC.
Address: 3031 E VERNON AVE
City,State,Zip: VERNON, CA 90058
Site ID: 422566
CERS ID: 10735381
CERS Description: Hazardous Waste Generator

CERS:
Name: VERNON SOTO INC.
Address: 3031 E VERNON AVE
City,State,Zip: VERNON, CA 90058
Site ID: 422566
CERS ID: 10735381
CERS Description: Chemical Storage Facilities

Violations:
Site ID: 422566
Site Name: VERNON SOTO INC.
Violation Date: 05-20-2019
Citation: 23 CCR 16 2712(b)(1)(G) - California Code of Regulations, Title 23, Chapter 16, Section(s) 2712(b)(1)(G)
Violation Description: Failure to comply with one or more of the following overfill prevention equipment requirements: Alert the transfer operator when the tank is 90 percent full by restricting the flow into the tank or triggering an audible and visual alarm; or Restrict delivery of flow to the tank at least 30 minutes before the tank overfills, provided the restriction occurs when the tank is filled to no more than 95 percent of capacity; and activate an audible alarm at least five minutes before the tank overfills; or Provide positive shut-off of flow to the tank when the tank is filled to no more than 95 percent of capacity; or Provide positive shut-off of flow to the tank so that none of the fittings located on the top of the tank are exposed to product due to overfilling. Install/retrofit overfill prevention equipment that does not use flow restrictors on vent piping to meet overfill prevention equipment requirements when the overfill prevention equipment is installed, repaired, or replaced on and after October 1, 2018. For USTs installed before October 1, 2018, perform an inspection by October 13, 2018 and every 36 months thereafter. For USTs installed on and after October 1, 2018, perform an inspection at installation and every 36 months thereafter. Inspected within 30 days after a repair to the overfill prevention equipment. Inspected using an applicable manufacturer guidelines, industry codes, engineering standards, or a method approved by a professional engineer. Inspected by a certified UST service technician. Maintain records of overfill prevention equipment inspection for 36 months.
Violation Notes: Returned to compliance on 05/20/2019. OBSERVATION(S): THE AUDIBLE/VISUAL (A/V) ALARM FOR THE FOLLOWING TANKS FAILED DURING

VERNON SOTO INC. (Continued) **S129010664**

TESTING: CERS TANK ID # 10735381-001 (REGULAR UNLEADED), CERS TANK ID # 10735381-002 (REGULAR UNLEADED), CERS TANK ID # 10735381-003 (REGULAR UNLEADED), CERS TANK ID # 10735381-004 (PREMIUM UNLEADED). ALL TANKS WERE REPAIRED, RETESTED, AND PASSED. VIOLATION CORRECTED ON-SITE.

Violation Division: Vernon Health & Environmental Control Department
Violation Program: UST
Violation Source: CERS,

Site ID: 422566
Site Name: VERNON SOTO INC.
Violation Date: 02-03-2022
Citation: 23 CCR 16 2641(h) - California Code of Regulations, Title 23, Chapter 16, Section(s) 2641(h)
Violation Description: Failure to submit or maintain a current facility plot plan.
Violation Notes: Returned to compliance on 09/29/2022. OBSERVATION(S): OBSERVED OUTDATED PLOT PLAN SUBMITTED ON CERS NOT REFLECTING THE NEWLY INSTALLED FUEL DISPENSERS, NEW TANK CONTENTS FOR CERS TANK ID # 10735381 - 003, AND CERS TANK ID # 10735381 - 004.
Violation Division: Vernon Health & Environmental Control Department
Violation Program: UST
Violation Source: CERS,

Site ID: 422566
Site Name: VERNON SOTO INC.
Violation Date: 08-08-2017
Citation: HSC 6.7 25290.1(c), 25290.2(c), 25291(a)(2), 25292(e) - California Health and Safety Code, Chapter 6.7, Section(s) 25290.1(c), 25290.2(c), 25291(a)(2), 25292(e)
Violation Description: Failure to maintain secondary containment (e.g. failure of secondary containment testing).
Violation Notes: Returned to compliance on 12/04/2017. Secondary containment retesting passed
Violation Division: Vernon Health & Environmental Control Department
Violation Program: UST
Violation Source: CERS,

Site ID: 422566
Site Name: VERNON SOTO INC.
Violation Date: 06-01-2022
Citation: 22 CCR 12 66262.40(a) - California Code of Regulations, Title 22, Chapter 12, Section(s) 66262.40(a)
Violation Description: Failure to keep a copy of each properly signed manifest for at least three years from the date the waste was accepted by the initial transporter. The manifest signed at the time the waste was accepted for transport shall be kept until receiving a signed copy from the designated facility which received the waste.
Violation Notes: Returned to compliance on 06/01/2022. MANIFESTS 014184740FLE (SHIPPED 9/25/2020) AND 014232302FLE (SHIPPED 9/18/2020) WERE MISSING DESIGNATED FACILITY SIGNATURES. MANIFEST 012245922FLE (SHIPPED 2/15/2019) WAS NOT MAINTAINED ON-SITE WITH THE FACILITY'S MANIFESTS. THE CUPA PROVIDED TRAINING ON MANIFEST DOCUMENTATION AND RECORDKEEPING REQUIREMENTS. FRANCISCO RETRIEVED THE FULLY SIGNED MANIFESTS FROM THE DEPARTMENT OF TOXIC SUBSTANCES AND CONTROL (DTSC) WASTE TRACKING SYSTEM ONLINE DURING THE INSPECTION.
Violation Division: Vernon Health & Environmental Control Department
Violation Program: HW

VERNON SOTO INC. (Continued) **S129010664**

Violation Source: CERS,

Site ID: 422566
Site Name: VERNON SOTO INC.
Violation Date: 01-09-2024
Citation: 23 CCR 16 2716(e) - California Code of Regulations, Title 23, Chapter 16, Section(s) 2716(e)
Violation Description: For designated operator (DO) monthly inspections conducted before October 1, 2018, failure to comply with one or more of the following requirements: Be performed by an ICC certified DO. Inspect monthly alarm history report, check that alarms are documented and responded to appropriately, and attach a copy. Inspect for the presence of liquid/debris in spill containers. Inspect for the presence of liquid/debris in under dispenser containment (UDC) and ensure that the monitoring equipment is positioned correctly. Inspect for liquid or debris in containment sumps where an alarm occurred with no service visit. Check that all testing and maintenance has been completed and documented. Verify that all facility employees have been trained in accordance with 23 CCR 2715(c). For designated operator (DO) 30 day inspections conducted on and after October 1, 2018, failure to conduct the designated UST operator visual inspection at least once every 30 days.
Violation Notes: IT WAS DETERMINED THAT MORE THAN 30 DAYS LAPSED BETWEEN THE DO INSPECTION DATED 3/7/2022 AND 4/7/2022, 31 DAYS ALSO LAPSED BETWEEN DOINSEPCTIONS DATED 12/8/2023 AND 1/9/2024. DIRECTIVE(S): ENSURE A DESIGNATED OPERATOR INSPECTION IS CONDUCTED AT LEAST ONCE EVERY 30 DAYS.
Violation Division: Vernon Health & Environmental Control Department
Violation Program: UST
Violation Source: CERS,

Site ID: 422566
Site Name: VERNON SOTO INC.
Violation Date: 06-01-2022
Citation: HSC 6.95 25505(a)(4) - California Health and Safety Code, Chapter 6.95, Section(s) 25505(a)(4)
Violation Description: Failure to provide initial and annual training to all employees in safety procedures in the event of a release or threatened release of a hazardous material or failure to document and maintain training records for a minimum of three years.
Violation Notes: Returned to compliance on 09/14/2022. RECORDS OF TRAINING IN SAFETY PROCEDURES IN THE EVENT OF A RELEASE OR THREATENED RELEASE OF A HAZARDOUS MATERIAL COULD NOT BE PRODUCED FOR REVIEW DURING THE INSPECTION. THE ONLY TRAINING RECORDS AVAILABLE WERE SPECIFIC TO UNDERGROUND STORAGE TANKS.
Violation Division: Vernon Health & Environmental Control Department
Violation Program: HMRRP
Violation Source: CERS,

Site ID: 422566
Site Name: VERNON SOTO INC.
Violation Date: 08-09-2016
Citation: HSC 6.95 25508.1(a)-(f) - California Health and Safety Code, Chapter 6.95, Section(s) 25508.1(a)-(f)
Violation Description: Failure to electronically update business plan within 30 days of any one of the following events: A 100 percent or more increase in the quantity of a previously disclosed material. Any handling of a

VERNON SOTO INC. (Continued) **S129010664**

previously undisclosed hazardous materials at or above reportable quantities. A change of business address, business ownership, or business name. A substantial change in the handler's operations that requires modification to any portion of the business plan.

Violation Notes: Returned to compliance on 09/12/2016. Need to update hazardous material inventory list.
Violation Division: Vernon Health & Environmental Control Department
Violation Program: HMRRP
Violation Source: CERS,

Site ID: 422566
Site Name: VERNON SOTO INC.
Violation Date: 08-23-2021
Citation: 23 CCR 16 2636(f)(1) - California Code of Regulations, Title 23, Chapter 16, Section(s) 2636(f)(1)
Violation Description: Failure of the leak detection equipment to have an audible and visual alarm as required.
Violation Notes: Returned to compliance on 08/25/2021. OBSERVATION(S): THE SUBMERSIBLE TURBINE PUMP (STP) SUMP SENSOR ON CERS TANK ID # 10735381-004 FAILED DURING TESTING.
Violation Division: Vernon Health & Environmental Control Department
Violation Program: UST
Violation Source: CERS,

Site ID: 422566
Site Name: VERNON SOTO INC.
Violation Date: 08-09-2016
Citation: 22 CCR 11 66261.7 - California Code of Regulations, Title 22, Chapter 11, Section(s) 66261.7
Violation Description: Failure to manage empty containers greater than 5 gallons in capacity that previously held a hazardous material/waste in accordance with 22 CCR 11 66261.7 including but not limited to the following: (e)(2)By reclaiming its scrap value onsite or shipping the container or inner liner to a person who reclaims its scrap value; or (3) By reconditioning or remanufacturing the container or inner liner onsite for subsequent reuse, or shipping the container or inner liner to a person who reconditions or remanufactures the container or inner liner; or (4) By shipping the container or inner liner to a supplier or to another intermediate collection location for accumulation prior to managing the container or inner liner pursuant to subsections (e)(2) or (e)(3) of this section; or (i) By shipping the container or inner liner back to the supplier for the purpose of being refilled. (f) A container or an inner liner removed from a container larger than five gallons in capacity which is managed pursuant to subsection (e) of this section shall be marked with the date it has been emptied and shall be managed within one year of being emptied.
Violation Notes: Returned to compliance on 09/12/2016. Observed three empty 55 gallon drums without labels.
Violation Division: Vernon Health & Environmental Control Department
Violation Program: HW
Violation Source: CERS,

Site ID: 422566
Site Name: VERNON SOTO INC.
Violation Date: 06-01-2022
Citation: HSC 6.95 25508(a)(3) - California Health and Safety Code, Chapter 6.95, Section(s) 25508(a)(3)

VERNON SOTO INC. (Continued) **S129010664**

Violation Description: Failure to establish and electronically submit an adequate emergency response plan and procedures for a release or threatened release of a hazardous material.
Violation Notes: Returned to compliance on 09/13/2022. THE BUSINESS FAILED TO ESTABLISH AND ELECTRONICALLY SUBMIT ADEQUATE EMERGENCY RESPONSE PROCEDURES FOR A RELEASE OR THREATENED RELEASE OF A HAZARDOUS MATERIAL.
Violation Division: Vernon Health & Environmental Control Department
Violation Program: HMRRP
Violation Source: CERS,

Site ID: 422566
Site Name: VERNON SOTO INC.
Violation Date: 06-01-2022
Citation: 40 CFR 1 262.34(d)(5)(iii) - U.S. Code of Federal Regulations, Title 40, Chapter 1, Section(s) 262.34(d)(5)(iii)
Violation Description: Failure to ensure that all employees are thoroughly familiar with proper waste handling and emergency procedures, relevant to their responsibilities during normal facility operations and emergencies.
Violation Notes: Returned to compliance on 06/01/2022. TRAINING RECORDS SPECIFIC TO proper waste handling and emergency procedures COULD NOT BE PRODUCED FOR REVIEW DURING THE INSPECTION. THE ONLY TRAINING RECORDS AVAILABLE WERE SPECIFIC TO UNDERGROUND STORAGE TANKS.
Violation Division: Vernon Health & Environmental Control Department
Violation Program: HW
Violation Source: CERS,

Site ID: 422566
Site Name: VERNON SOTO INC.
Violation Date: 06-01-2022
Citation: HSC 6.95 25508(a)(3) - California Health and Safety Code, Chapter 6.95, Section(s) 25508(a)(3)
Violation Description: Failure to complete and electronically submit hazardous material inventory information for all reportable hazardous materials on site at or above reportable quantities.
Violation Notes: Returned to compliance on 08/10/2022. THE BUSINESS FAILED TO ELECTRONICALLY SUBMIT COMPLETE AND ACCURATE CHEMICAL INVENTORY INFORMATION FOR ALL HAZARDOUS MATERIALS ON-SITE AT OR ABOVE REPORTABLE QUANTITIES. OBSERVED TWO CYLINDERS OF CARBON DIOXIDE (CO2) LOCATED BEHIND THE BUILDING ADJACENT TO THE HAZARDOUS WASTE STORAGE AREA. THE FACILITY REPORTED 280 CUBIC FEET OF CO2 IN CERS, APPROXIMATELY ONE CYLINDER. SOLID WASTE WAS REPORTED IN GALLONS VS. POUNDS IN CERS. THIS FACILITY NO LONGER USES PROPANE. NONE WAS OBSERVED DURING THE INSPECTION. WITHIN THE LAST YEAR, THE FACILITY CONVERTED ONE 10,000-GALLON UNLEADED GASOLINE UNDERGROUND STORAGE TANK TO A DIESEL UNDERGROUND STORAGE TANK. THE INVENTORY IN CERS HAS NOT BEEN UPDATED TO REFLECT THIS CHANGE.
Violation Division: Vernon Health & Environmental Control Department
Violation Program: HMRRP
Violation Source: CERS,

Site ID: 422566
Site Name: VERNON SOTO INC.
Violation Date: 05-20-2019
Citation: 23 CCR 16 2712(b)(1)(G) - California Code of Regulations, Title 23, Chapter 16, Section(s) 2712(b)(1)(G)
Violation Description: Failure to comply with one or more of the following overfill prevention equipment requirements: Alert the transfer operator when

VERNON SOTO INC. (Continued) **S129010664**

the tank is 90 percent full by restricting the flow into the tank or triggering an audible and visual alarm; or Restrict delivery of flow to the tank at least 30 minutes before the tank overfills, provided the restriction occurs when the tank is filled to no more than 95 percent of capacity; and activate an audible alarm at least five minutes before the tank overfills; or Provide positive shut-off of flow to the tank when the tank is filled to no more than 95 percent of capacity; or Provide positive shut-off of flow to the tank so that none of the fittings located on the top of the tank are exposed to product due to overfilling. Install/retrofit overfill prevention equipment that does not use flow restrictors on vent piping to meet overfill prevention equipment requirements when the overfill prevention equipment is installed, repaired, or replaced on and after October 1, 2018. For USTs installed before October 1, 2018, perform an inspection by October 13, 2018 and every 36 months thereafter. For USTs installed on and after October 1, 2018, perform an inspection at installation and every 36 months thereafter. Inspected within 30 days after a repair to the overfill prevention equipment. Inspected using an applicable manufacturer guidelines, industry codes, engineering standards, or a method approved by a professional engineer. Inspected by a certified UST service technician. Maintain records of overfill prevention equipment inspection for 36 months.

Violation Notes: Returned to compliance on 05/06/2021. THE BALL FLOATS USED AS THE OVERFILL PREVENTION SYSTEM IS NOT FUNCTIONAL FOR THE FOLLOWING UST: CERS TANK ID # 10735381 001, CERS TANK ID # 10735381 002, CERS TANK ID # 10735381 003, CERS TANK ID # 10735381 004.
Violation Division: Vernon Health & Environmental Control Department
Violation Program: UST
Violation Source: CERS,

Site ID: 422566
Site Name: VERNON SOTO INC.
Violation Date: 06-01-2022
Citation: HSC 6.95 25508(a)(3) - California Health and Safety Code, Chapter 6.95, Section(s) 25508(a)(3)
Violation Description: Failure to complete and electronically submit a site map with all required content.
Violation Notes: Returned to compliance on 08/10/2022. THE BUSINESS FAILED TO ELECTRONICALLY SUBMIT A SITE MAP WITH ALL REQUIRED CONTENT INCLUDING: STORM AND SEWER DRAINS, EMERGENCY SHUTOFFS (I.E., WATER, GAS), AND ALL HAZARDOUS MATERIALS/WASTE STORAGE AREAS. THE SITE MAP DOES NOT REFLECT THE LATEST CHANGES MADE TO THE FACILITY. FOR EXAMPLE, ONE OF THE FOUR UNDERGROUND STORAGE TANKS NOW CONTAINS DIESEL FUEL.
Violation Division: Vernon Health & Environmental Control Department
Violation Program: HMRRP
Violation Source: CERS,

Site ID: 422566
Site Name: VERNON SOTO INC.
Violation Date: 08-06-2019
Citation: 23 CCR 16 2641(h) - California Code of Regulations, Title 23, Chapter 16, Section(s) 2641(h)
Violation Description: Failure to have an approved UST Monitoring Plan.
Violation Notes: Returned to compliance on 07/30/2020. OBSERVATION(S): THE UST MONITORING PLAN DOES NOT INCLUDE THE DATE UST SYSTEM WAS INSTALLED FOR THE FOLLOWING TANKS: CERS TANK ID # 10735381 001, CERS TANK ID # 10735381 002, CERS TANK ID # 10735381 003, CERS TANK ID # 10735381

VERNON SOTO INC. (Continued) **S129010664**

004.
Violation Division: Vernon Health & Environmental Control Department
Violation Program: UST
Violation Source: CERS,

Site ID: 422566
Site Name: VERNON SOTO INC.
Violation Date: 05-20-2019
Citation: 23 CCR 16 2641(h) - California Code of Regulations, Title 23, Chapter 16, Section(s) 2641(h)
Violation Description: Failure to have an approved UST Monitoring Plan.
Violation Notes: Returned to compliance on 07/30/2020. OBSERVATION(S): THE UST MONITORING PLAN IN CERS DOES NOT INCLUDE THE DATE UST SYSTEM WAS INSTALLED FOR THE FOLLOWING TANKS: CERS TANK ID # 10735381 001, CERS TANK ID # 10735381 002, CERS TANK ID # 10735381 003, CERS TANK ID # 10735381 004.
Violation Division: Vernon Health & Environmental Control Department
Violation Program: UST
Violation Source: CERS,

Site ID: 422566
Site Name: VERNON SOTO INC.
Violation Date: 02-03-2022
Citation: 23 CCR 16 2641(h) - California Code of Regulations, Title 23, Chapter 16, Section(s) 2641(h)
Violation Description: Failure to have an approved UST Monitoring Plan.
Violation Notes: Returned to compliance on 09/29/2022. OBSERVATION(S): THE UST MONITORING PLAN REFLECTS INCORRECT TANK CONTENTS FOR CERS TANK ID # 10735381 004 (PREMIUM UNLEADED) AND CERS TANK ID # 10735381 003 (REGULAR UNLEADED).
Violation Division: Vernon Health & Environmental Control Department
Violation Program: UST
Violation Source: CERS,

Site ID: 422566
Site Name: VERNON SOTO INC.
Violation Date: 02-03-2022
Citation: 23 CCR 16 2641(h) - California Code of Regulations, Title 23, Chapter 16, Section(s) 2641(h)
Violation Description: Failure to have an approved UST Monitoring Plan.
Violation Notes: Returned to compliance on 09/29/2022. OBSERVATION(S): THE UNDERGROUND STORAGE TANK RESPONSE PLAN WAS NOT UPLOADED ON CERS. THE PLAN UPLOADED IS FOR AN INCORRECT FACILITY.
Violation Division: Vernon Health & Environmental Control Department
Violation Program: UST
Violation Source: CERS,

Site ID: 422566
Site Name: VERNON SOTO INC.
Violation Date: 02-02-2023
Citation: HSC 6.7 25284, 25286 - California Health and Safety Code, Chapter 6.7, Section(s) 25284, 25286
Violation Description: Failure to submit a complete and accurate application for a permit to operate a UST, or for renewal of the permit.
Violation Notes: Returned to compliance on 02/28/2023. OBSERVED THE FOLLOWING OUTDATED INFORMATION ON THE TANKS INFORMATION AND MONITORING PLANS: A. TANK 10735381-001 (REGULAR UNLEADED), 10732381-002 (REGULAR UNLEADED),

VERNON SOTO INC. (Continued) **S129010664**

10732381-003 (PREMIUM UNLEADED), 10732381-004 (DIESEL) 1. SECONDARY CONTAINMENT OF THE PRODUCT/WASTE PIPING WAS MARKED NONE IN THE TANK INFORMATION PAGE OF THE CAIFORNIA ENVIRONMENTAL REPORTING SYSTEM (CERS). THIS IS INCORRECT. PRODUCT/WASTE PIPINGS ARE PROVIDED WITH SECONDARY CPONTAINMENT. 2. RECORD KEEPING SECTION WAS MARKED WITH YES FOR BOTH TANK GAUGING RESULT AND AUTOMATIC TANK GAUGE (ATG) TESTING RESULT. THIS INCORRECT. THE FACILITY DOES NOT KEEP TANK GAUGING AND ATG TESTING RESULT. 3. THE MONITORING PLANS MARKED YES FOR THE STATEMENT UDC MONITORING STOPS FLOW OF PRODUCT AT DISPENSER. THIS IS INCORRECT. THE FLOW OF PRODUCT FROM THESE TANKS STOP AT THE TURBINE. 4. ELECTRONIC LINE LEAK DETECTOR WAS INDICATED NOT AVAILABLE FOR TANK 10732381-004 ON CERS BUT WAS CONDUCTED DURING FIELD INSPECTION.

Violation Division: Vernon Health & Environmental Control Department
Violation Program: UST
Violation Source: CERS,

Evaluation:
Eval General Type: Other/Unknown
Eval Date: 01-09-2024
Violations Found: No
Eval Type: Other, not routine, done by local agency
Eval Notes: SPILL CONTAINER TESTING. NO VIOLATIONS OBSERVED.
Eval Division: Vernon Health & Environmental Control Department
Eval Program: UST
Eval Source: CERS,

Eval General Type: Compliance Evaluation Inspection
Eval Date: 01-09-2024
Violations Found: Yes
Eval Type: Routine done by local agency
Eval Notes: Not reported
Eval Division: Vernon Health & Environmental Control Department
Eval Program: UST
Eval Source: CERS,

Eval General Type: Compliance Evaluation Inspection
Eval Date: 02-02-2023
Violations Found: Yes
Eval Type: Routine done by local agency
Eval Notes: Not reported
Eval Division: Vernon Health & Environmental Control Department
Eval Program: UST
Eval Source: CERS,

Eval General Type: Compliance Evaluation Inspection
Eval Date: 02-03-2022
Violations Found: Yes
Eval Type: Routine done by local agency
Eval Notes: Not reported
Eval Division: Vernon Health & Environmental Control Department
Eval Program: UST
Eval Source: CERS,

Eval General Type: Other/Unknown
Eval Date: 05-06-2021
Violations Found: No
Eval Type: Other, not routine, done by local agency

VERNON SOTO INC. (Continued) **S129010664**

Eval Notes: REINSPECTION FOR THE INSTALLATION OF THE FLAPPER VALVES.
Eval Division: Vernon Health & Environmental Control Department
Eval Program: UST
Eval Source: CERS,

Eval General Type: Compliance Evaluation Inspection
Eval Date: 06-01-2022
Violations Found: Yes
Eval Type: Routine done by local agency
Eval Notes: Not reported
Eval Division: Vernon Health & Environmental Control Department
Eval Program: HMRRP
Eval Source: CERS,

Eval General Type: Compliance Evaluation Inspection
Eval Date: 06-25-2019
Violations Found: No
Eval Type: Routine done by local agency
Eval Notes: Not reported
Eval Division: Vernon Health & Environmental Control Department
Eval Program: HMRRP
Eval Source: CERS,

Eval General Type: Compliance Evaluation Inspection
Eval Date: 08-07-2018
Violations Found: No
Eval Type: Routine done by local agency
Eval Notes: Not reported
Eval Division: Vernon Health & Environmental Control Department
Eval Program: UST
Eval Source: CERS,

Eval General Type: Other/Unknown
Eval Date: 08-11-2022
Violations Found: No
Eval Type: Other, not routine, done by local agency
Eval Notes: THE CITY OF VERNON CERTIFIED UNIFIED PROGRAM AGENCY (CUPA) CONDUCTED A 6-MONTHS FOLLOW-UP SB989 SECONDARY CONTAINMENT INSPECTION ON THE NEWLY INSTALLED PIPES, SUMPS, AND UNDER DISPENSER CONTAINERS OF THE FOLLOWING TANKS: CERS TANK ID # 10735381-001 CERS TANK ID # 10735381-002 CERS TANK ID # 10735381-003 CERS TANK ID # 10735381-004
THE INSPECTION REVEALED THE FOLLOWING: NO VIOLATIONS WERE OBSERVED AT TIME OF INSPECTION.
Eval Division: Vernon Health & Environmental Control Department
Eval Program: UST
Eval Source: CERS,

Eval General Type: Other/Unknown
Eval Date: 08-12-2021
Violations Found: No
Eval Type: Other, not routine, done by local agency
Eval Notes: OVERFILL PREVENTION EQUIPMENT INSPECTION
Eval Division: Vernon Health & Environmental Control Department
Eval Program: UST
Eval Source: CERS,

Eval General Type: Other/Unknown

VERNON SOTO INC. (Continued) **S129010664**

Eval Date: 09-18-2013
Violations Found: No
Eval Type: Other, not routine, done by local agency
Eval Notes: Not reported
Eval Division: Vernon Health & Environmental Control Department
Eval Program: UST
Eval Source: CERS,

Eval General Type: Other/Unknown
Eval Date: 11-29-2017
Violations Found: No
Eval Type: Other, not routine, done by local agency
Eval Notes: Not reported
Eval Division: Vernon Health & Environmental Control Department
Eval Program: UST
Eval Source: CERS,

Eval General Type: Other/Unknown
Eval Date: 02-03-2022
Violations Found: No
Eval Type: Other, not routine, done by local agency
Eval Notes: OVERFILL PREVENTION EQUIPMENT. NO VIOLATIONS WERE FOUND AT THE TIME OF THE INSPECTION.
Eval Division: Vernon Health & Environmental Control Department
Eval Program: UST
Eval Source: CERS,

Eval General Type: Compliance Evaluation Inspection
Eval Date: 06-01-2022
Violations Found: Yes
Eval Type: Routine done by local agency
Eval Notes: Not reported
Eval Division: Vernon Health & Environmental Control Department
Eval Program: HW
Eval Source: CERS,

Eval General Type: Compliance Evaluation Inspection
Eval Date: 08-06-2019
Violations Found: Yes
Eval Type: Routine done by local agency
Eval Notes: Not reported
Eval Division: Vernon Health & Environmental Control Department
Eval Program: UST
Eval Source: CERS,

Eval General Type: Compliance Evaluation Inspection
Eval Date: 08-23-2021
Violations Found: Yes
Eval Type: Routine done by local agency
Eval Notes: Not reported
Eval Division: Vernon Health & Environmental Control Department
Eval Program: UST
Eval Source: CERS,

Eval General Type: Compliance Evaluation Inspection
Eval Date: 08-24-2020
Violations Found: No

VERNON SOTO INC. (Continued) **S129010664**

Eval Type: Routine done by local agency
Eval Notes: Not reported
Eval Division: Vernon Health & Environmental Control Department
Eval Program: UST
Eval Source: CERS,

Eval General Type: Other/Unknown
Eval Date: 05-20-2019
Violations Found: Yes
Eval Type: Other, not routine, done by local agency
Eval Notes: OVERFILL PREVENTION EQUIPMENT INSPECTION
Eval Division: Vernon Health & Environmental Control Department
Eval Program: UST
Eval Source: CERS,

Eval General Type: Compliance Evaluation Inspection
Eval Date: 06-25-2019
Violations Found: No
Eval Type: Routine done by local agency
Eval Notes: Not reported
Eval Division: Vernon Health & Environmental Control Department
Eval Program: HW
Eval Source: CERS,

Eval General Type: Compliance Evaluation Inspection
Eval Date: 08-10-2015
Violations Found: No
Eval Type: Routine done by local agency
Eval Notes: Annual Monitoring Certification
Eval Division: Vernon Health & Environmental Control Department
Eval Program: UST
Eval Source: CERS,

Eval General Type: Compliance Evaluation Inspection
Eval Date: 08-19-2013
Violations Found: No
Eval Type: Routine done by local agency
Eval Notes: Not reported
Eval Division: Vernon Health & Environmental Control Department
Eval Program: UST
Eval Source: CERS,

Eval General Type: Other/Unknown
Eval Date: 09-10-2020
Violations Found: No
Eval Type: Other, not routine, done by local agency
Eval Notes: SB 989 SECONDARY CONTAINMENT INSPECTION
Eval Division: Vernon Health & Environmental Control Department
Eval Program: UST
Eval Source: CERS,

Eval General Type: Other/Unknown
Eval Date: 09-14-2022
Violations Found: No
Eval Type: Other, not routine, done by local agency
Eval Notes: REVIEW OF 9/13/2022 CERS SUBMITTAL.
Eval Division: Vernon Health & Environmental Control Department

VERNON SOTO INC. (Continued) **S129010664**

Eval Program: HMRRP
Eval Source: CERS,

Eval General Type: Other/Unknown
Eval Date: 02-03-2022
Violations Found: No
Eval Type: Other, not routine, done by local agency
Eval Notes: SB 989. NO VIOLATIONS WERE FOUND AT THE TIME OF INSPECTION.
Eval Division: Vernon Health & Environmental Control Department
Eval Program: UST
Eval Source: CERS,

Eval General Type: Compliance Evaluation Inspection
Eval Date: 08-08-2017
Violations Found: Yes
Eval Type: Routine done by local agency
Eval Notes: Secondary Containment Testing
Eval Division: Vernon Health & Environmental Control Department
Eval Program: UST
Eval Source: CERS,

Eval General Type: Compliance Evaluation Inspection
Eval Date: 08-09-2016
Violations Found: No
Eval Type: Routine done by local agency
Eval Notes: Not reported
Eval Division: Vernon Health & Environmental Control Department
Eval Program: HMRRP
Eval Source: CERS,

Eval General Type: Compliance Evaluation Inspection
Eval Date: 08-09-2016
Violations Found: No
Eval Type: Routine done by local agency
Eval Notes: Not reported
Eval Division: Vernon Health & Environmental Control Department
Eval Program: UST
Eval Source: CERS,

Eval General Type: Compliance Evaluation Inspection
Eval Date: 08-09-2016
Violations Found: Yes
Eval Type: Routine done by local agency
Eval Notes: Not reported
Eval Division: Vernon Health & Environmental Control Department
Eval Program: HMRRP
Eval Source: CERS,

Eval General Type: Compliance Evaluation Inspection
Eval Date: 08-09-2016
Violations Found: Yes
Eval Type: Routine done by local agency
Eval Notes: Not reported
Eval Division: Vernon Health & Environmental Control Department
Eval Program: HW
Eval Source: CERS,

VERNON SOTO INC. (Continued) **S129010664**

Eval General Type: Other/Unknown
Eval Date: 08-25-2021
Violations Found: No
Eval Type: Other, not routine, done by local agency
Eval Notes: REPAIR INSPECTION FOR THE SUBMERSIBLE TURBINE PUMP SUMP SENSOR.
Eval Division: Vernon Health & Environmental Control Department
Eval Program: UST
Eval Source: CERS,

Eval General Type: Compliance Evaluation Inspection
Eval Date: 08-28-2014
Violations Found: No
Eval Type: Routine done by local agency
Eval Notes: Not reported
Eval Division: Vernon Health & Environmental Control Department
Eval Program: UST
Eval Source: CERS,

Eval General Type: Other/Unknown
Eval Date: 08-30-2022
Violations Found: No
Eval Type: Other, not routine, done by local agency
Eval Notes: REVIEW OF 8/10/2022 SUBMITTAL. VIOLATIONS 1010010 AND 1020002 REMAIN OUTSTANDING. NEW RTC DATE OF 9/6/2022.
Eval Division: Vernon Health & Environmental Control Department
Eval Program: HMRRP
Eval Source: CERS,

Eval General Type: Compliance Evaluation Inspection
Eval Date: 09-04-2014
Violations Found: No
Eval Type: Routine done by local agency
Eval Notes: Not reported
Eval Division: Vernon Health & Environmental Control Department
Eval Program: HMRRP
Eval Source: CERS,

Eval General Type: Other/Unknown
Eval Date: 10-07-2013
Violations Found: No
Eval Type: Other, not routine, done by local agency
Eval Notes: Not reported
Eval Division: Vernon Health & Environmental Control Department
Eval Program: UST
Eval Source: CERS,

Eval General Type: Other/Unknown
Eval Date: 11-28-2017
Violations Found: No
Eval Type: Other, not routine, done by local agency
Eval Notes: Not reported
Eval Division: Vernon Health & Environmental Control Department
Eval Program: UST
Eval Source: CERS,

Eval General Type: Other/Unknown
Eval Date: 12-04-2017