DOCKETED

Docket Number:	17-SPPE-01
Project Title:	McLaren Backup Generating Facility
TN #:	222041-8
Document Title:	Application for Small Power Plant Exemption for McLaren Backup Generating Facility - Appendix C Part 1
Description:	N/A
Filer:	Marie Fleming
Organization:	DayZen LLC
Submitter Role:	Applicant Representative
Submission Date:	12/21/2017 4:49:50 PM
Docketed Date:	12/21/2017

Appendix C

Vantage Modifications of MDC Submitted to City of Santa Clara

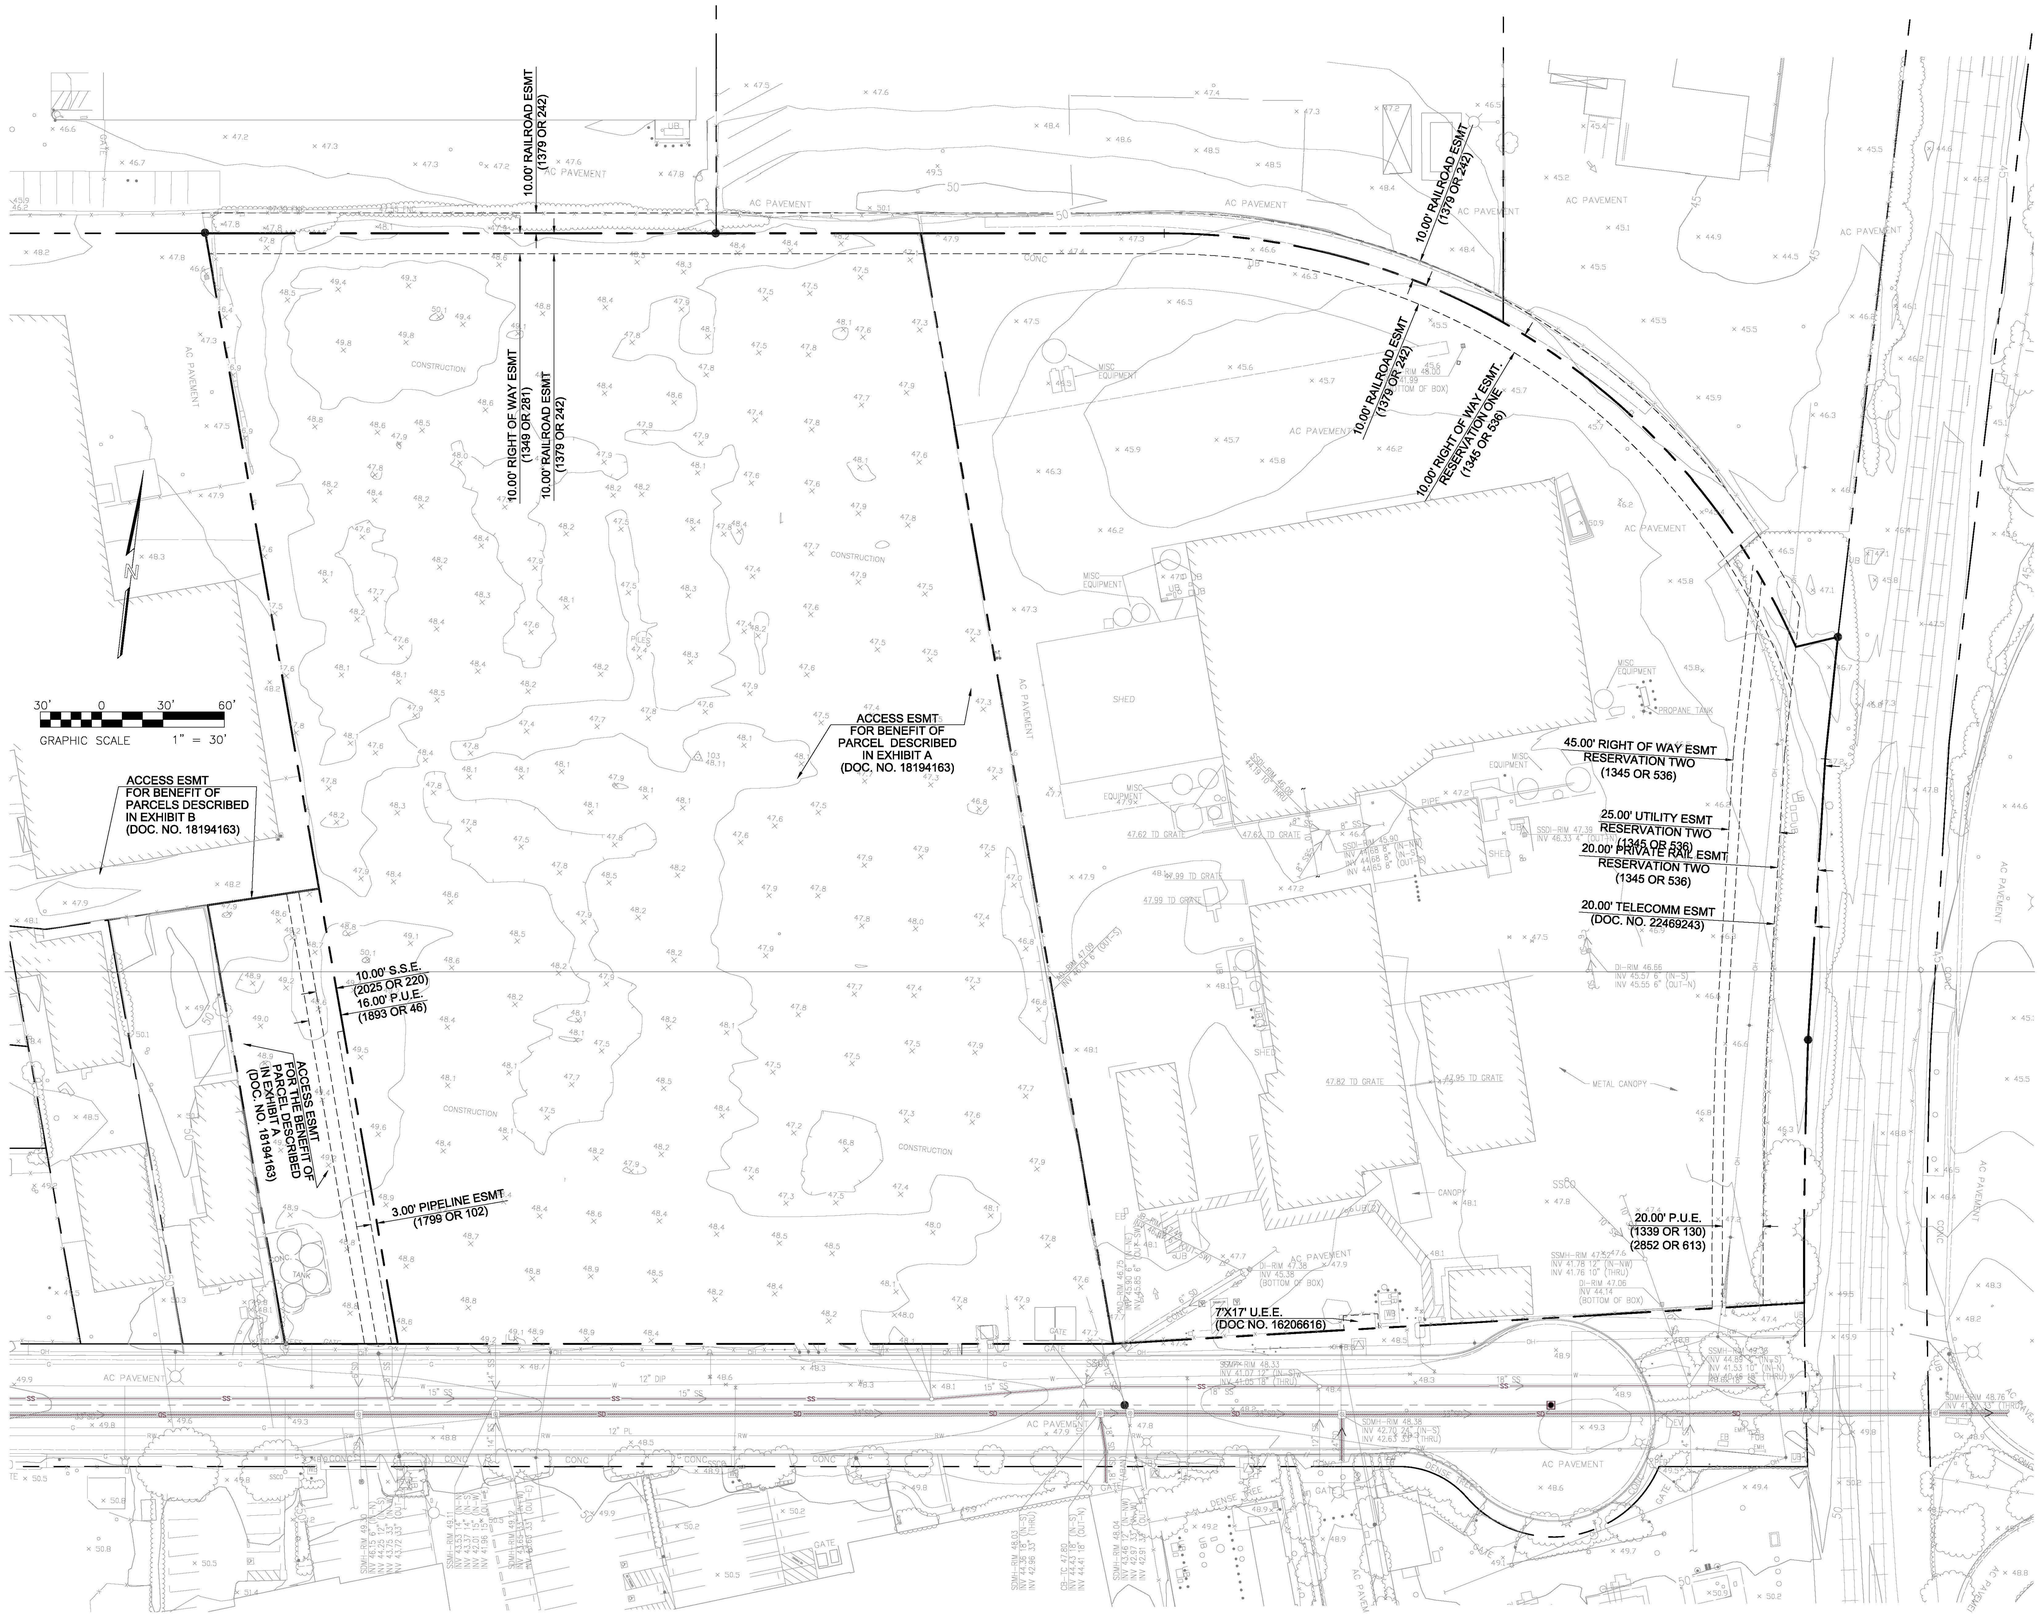

OWNER

VANTAGE DATA CENTERS

ARCHITECT

SHEEHAN NAGLE HARTRAY ARCHITECTS
30 West Monroe, Suite 900
Chicago, IL 60603
o: 312.633.2900
CHICAGO | LONDON

MECHANICAL/PLUMBING ENGINEER

ALFATECH
1321 Ridder Park Dr., Suite 50
San Jose, California 95131
(408)487-1200
www.atce.com

STRUCTURAL ENGINEER

PEOPLES ASSOCIATES
STRUCTURAL ENGINEERS
1996 Tarob Court
408-957-9220
Milpitas, CA 95035
www.pase.com

CIVIL ENGINEER

RUTH AND GOING, INC.
Civil Engineering Land Surveying
Planning
2216 THE ALAMEDA SANTA CLARA, CA 95050
(408) 236-2400 FAX (408) 236-2410

LANDSCAPE ARCHITECT

oslund.and.assoc.
LANDSCAPE ARCHITECTURE
MASTER PLANNING
ENVIRONMENTAL DESIGN
115 WASHINGTON AVE N
SUITE 200
MINNEAPOLIS MN 55401
TEL 612.359.9144
www.oaala.com
30 WEST MONROE ST.
SUITE 900
CHICAGO, IL 60603
TEL (312) 633-2900 EXT. 141

NO.	DESCRIPTION	DATE
B	GATE ONE REVISION	11-16-2017
A	GATE ONE	10-02-2017

DRAWING ISSUES

PROGRESS SET
NOT FOR CONSTRUCTION

PROJECT:

VANTAGE - MCLAREN

Project Status

625, 725 MATHEW STREET
SANTA CLARA, CA

DWG. TITLE

EXISTING CONDITIONS PLAN

PROJECT NO: 17919A
DATE: November 16, 2017
SCALE: AS NOTED

DWG. NO: C100

© 2017 SHEEHAN PARTNERS, LTD.

Drawing file: Q:\Cad\17919A\Dwg\Schematic Design\ C100 Existing Conditions Plan.dwg
Nov 16, 2017 - 4:49pm

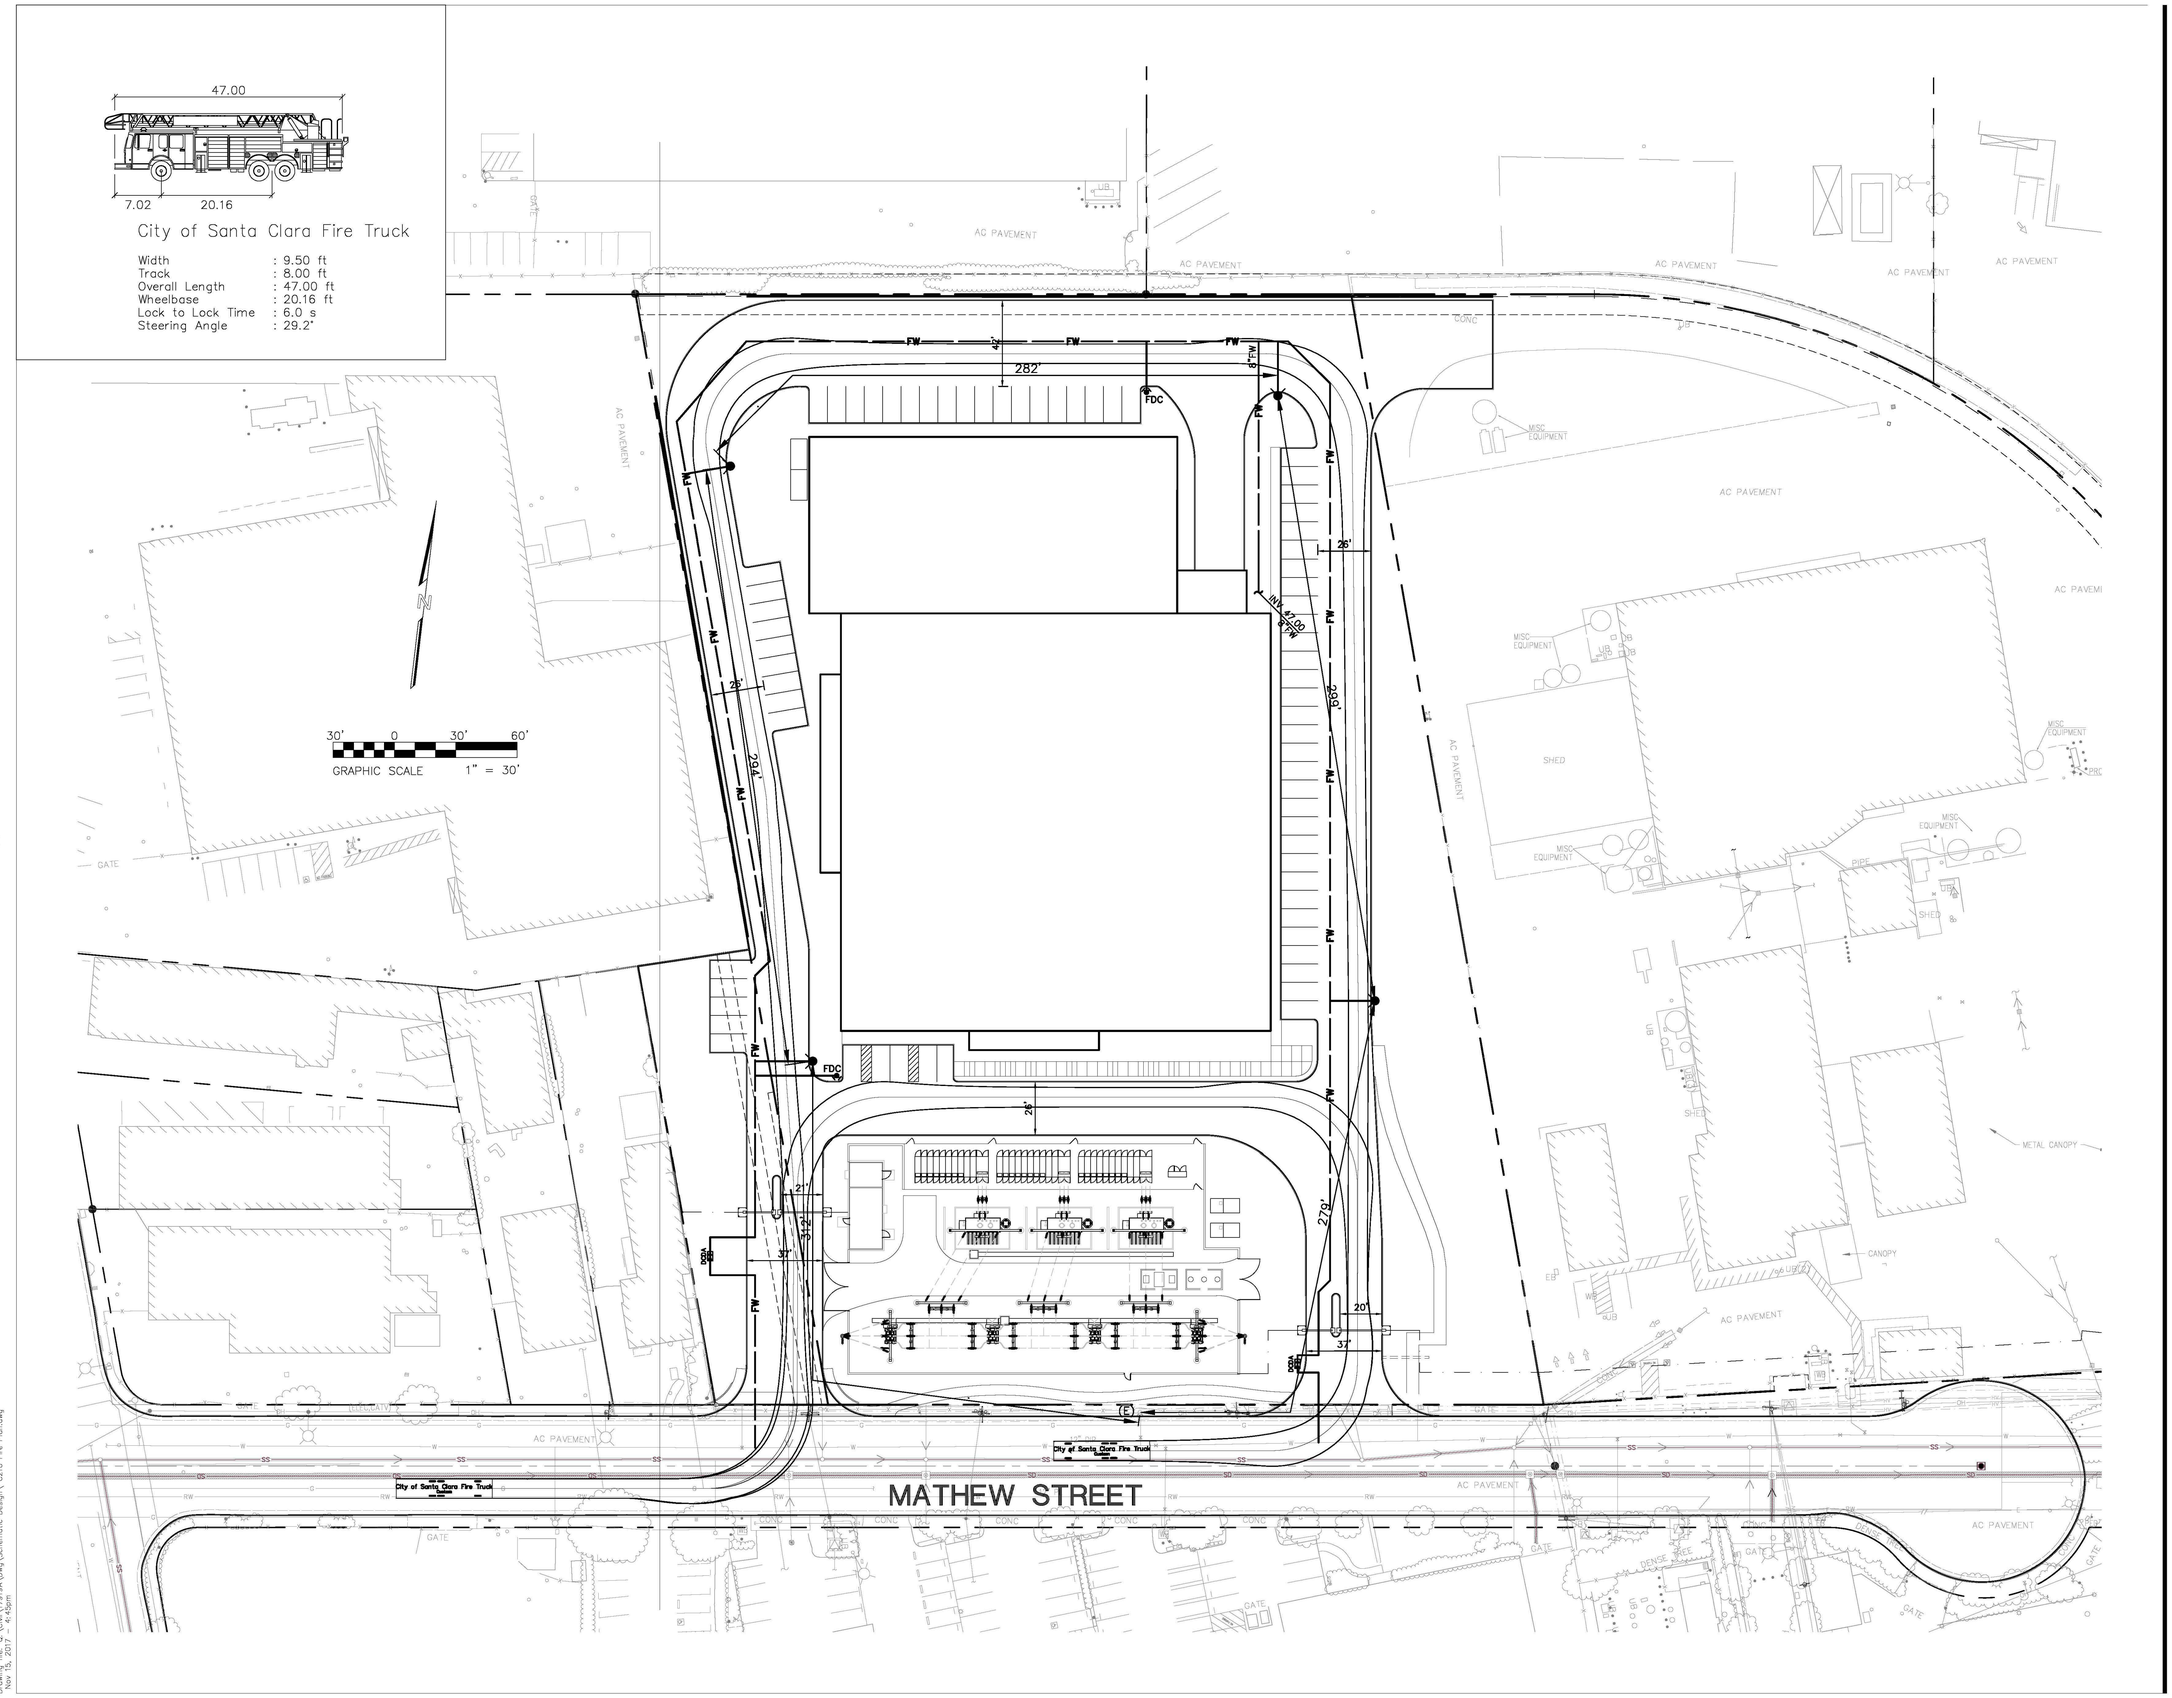

OWNER

VANTAGE DATA CENTERS

ARCHITECT

SHEEHAN NAGLE HARTRAY ARCHITECTS
30 West Monroe, Suite 900
Chicago, IL 60603
o: 312.633.2900
CHICAGO | LONDON

MECHANICAL/PLUMBING ENGINEER

ALFATECH
1321 Ridder Park Dr., Suite 50
San Jose, California 95131
(408)487-1200
www.atce.com

STRUCTURAL ENGINEER

PEOPLES ASSOCIATES
STRUCTURAL ENGINEERS
1996 Tarob Court
408-957-9220
Milpitas, CA 95035
www.pase.com

CIVIL ENGINEER

RUTH AND GOING, INC.
Civil Engineering Land Surveying
Planning
2216 THE ALAMEDA SANTA CLARA, CA 95050
(408) 236-2400 FAX (408) 236-2410

LANDSCAPE ARCHITECT

oslund.and.assoc.
LANDSCAPE ARCHITECTURE
MASTER PLANNING
ENVIRONMENTAL DESIGN
115 WASHINGTON AVE N
SUITE 200
MINNEAPOLIS MN 55401
TEL 612.359.9144
www.oaaia.com

30 WEST MONROE ST.
SUITE 900
CHICAGO, IL 60603
TEL (312) 633-2900 EXT. 141

NO.	DESCRIPTION	DATE
B	GATE ONE REVISION	11-16-2017
A	GATE ONE	10-02-2017

DRAWING ISSUES

PROGRESS SET
NOT FOR CONSTRUCTION

PROJECT:

VANTAGE - MCLAREN

Project Status

625, 725 MATHEW STREET
SANTA CLARA, CA

DWG. TITLE

PRELIMINARY FIRE PLAN
PHASE 1

PROJECT NO: 17919A
DATE: November 16, 2017
SCALE:
AS NOTED

DWG. NO:
C210

© 2017 SHEEHAN PARTNERS, LTD.

Drawing file: Q:\CAD\17919A\Dwg\Scheme Design\ C210 Fire Plan.dwg
Nov 15, 2017 - 4:45pm

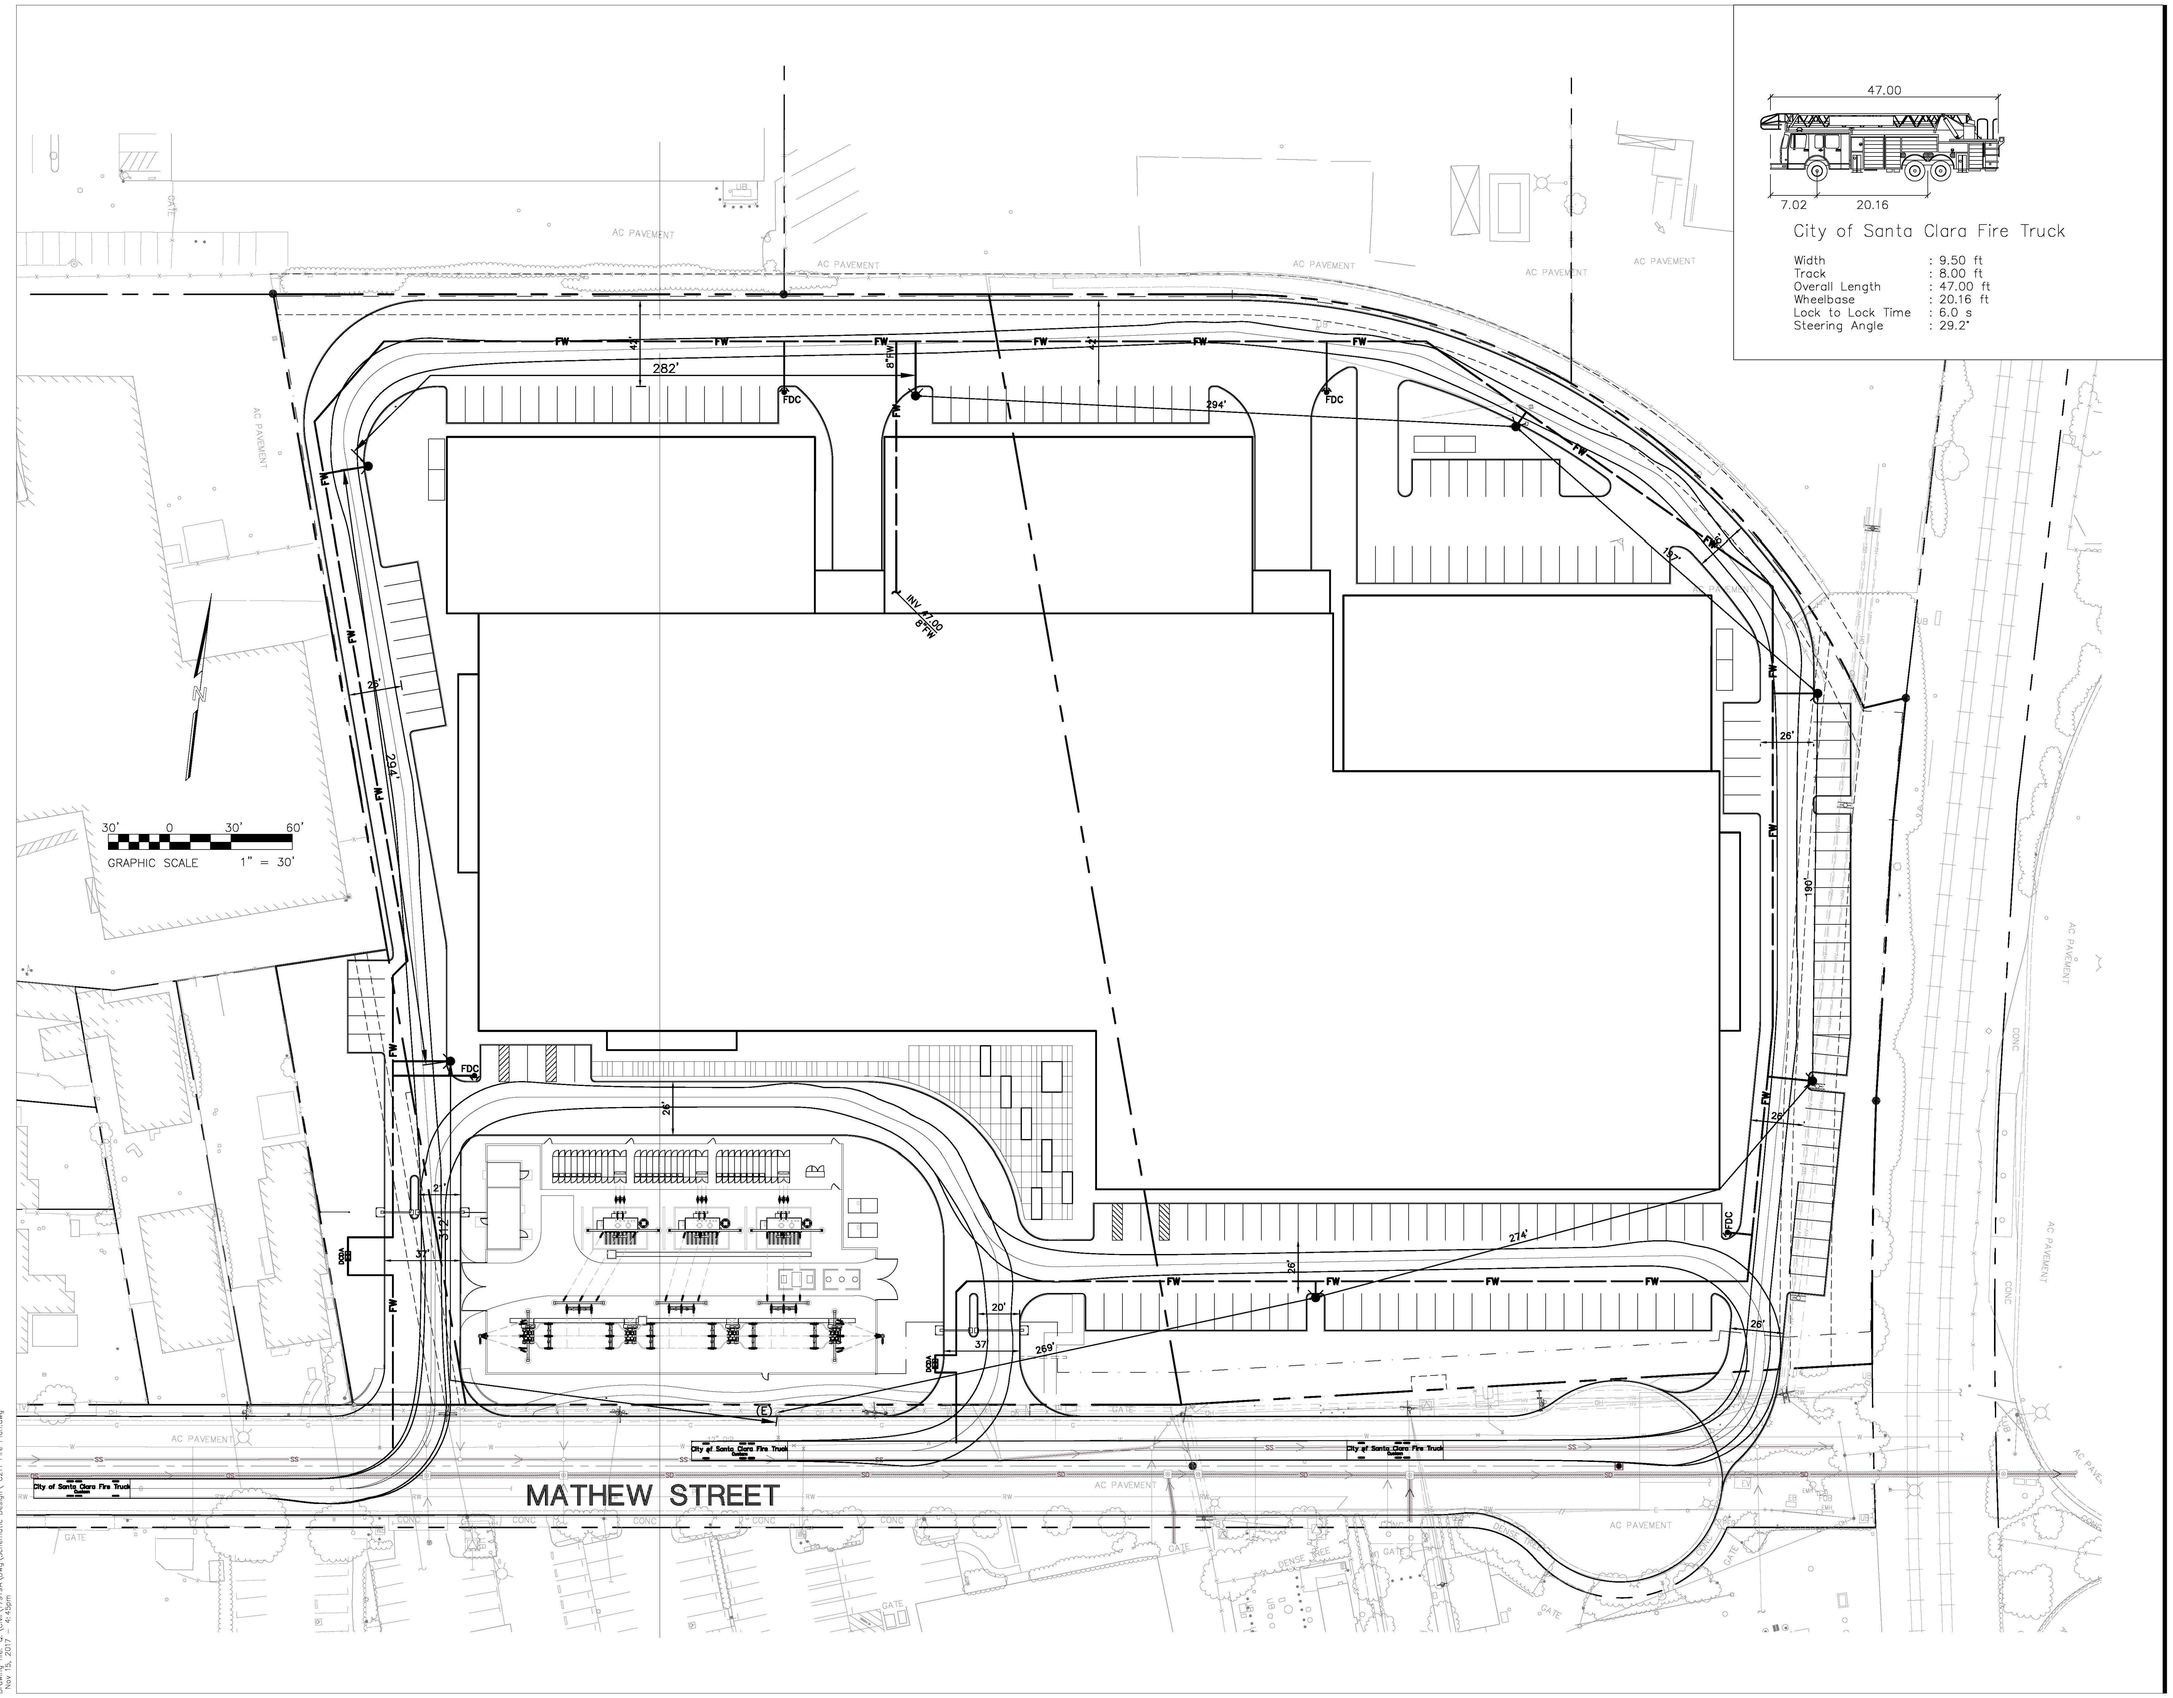

OWNER

VANTAGE DATA CENTERS

ARCHITECT

SHEEHAN NAGLE HARTRAY ARCHITECTS
30 West Monroe, Suite 900
Chicago, IL 60603
o: 312.633.2900
CHICAGO | LONDON

MECHANICAL/PLUMBING ENGINEER

ALFATECH
1321 Ridder Park Dr., Suite 50
San Jose, California 95131
(408)487-1200
www.atce.com

STRUCTURAL ENGINEER

PEOPLES ASSOCIATES
STRUCTURAL ENGINEERS
1996 Tarob Court
408-957-9220
Milpitas, CA 95035
www.pase.com

CIVIL ENGINEER

RUTH AND GOING, INC.
Civil Engineering Land Surveying Planning
2216 THE ALAMEDA SANTA CLARA, CA 95050
(408) 236-2400 FAX (408) 236-2410

LANDSCAPE ARCHITECT

oslund.and.assoc.
LANDSCAPE ARCHITECTURE
MASTER PLANNING
ENVIRONMENTAL DESIGN
115 WASHINGTON AVE N
SUITE 200
MINNEAPOLIS MN 55401
TEL 612.359.9144
www.oaaia.com
30 WEST MONROE ST.
SUITE 900
CHICAGO, IL 60603
TEL (312) 633-2900 EXT. 141

NO.	DESCRIPTION	DATE
B	GATE ONE REVISION	11-16-2017
A	GATE ONE	10-02-2017

DRAWING ISSUES

PROGRESS SET
NOT FOR CONSTRUCTION

PROJECT:

VANTAGE - MCLAREN

Project Status

625, 725 MATHEW STREET
SANTA CLARA, CA

DWG. TITLE

PRELIMINARY FIRE PLAN
FULL SITE

PROJECT NO: 17919A
DATE: November 16, 2017
SCALE: AS NOTED

DWG. NO: C211

© 2017 SHEEHAN PARTNERS, LTD.

Drawing file: Q:\Civil\17919A\Dwg\Schematic Design\ C211 Fire Plan.dwg
Nov 16, 2017 - 4:49pm

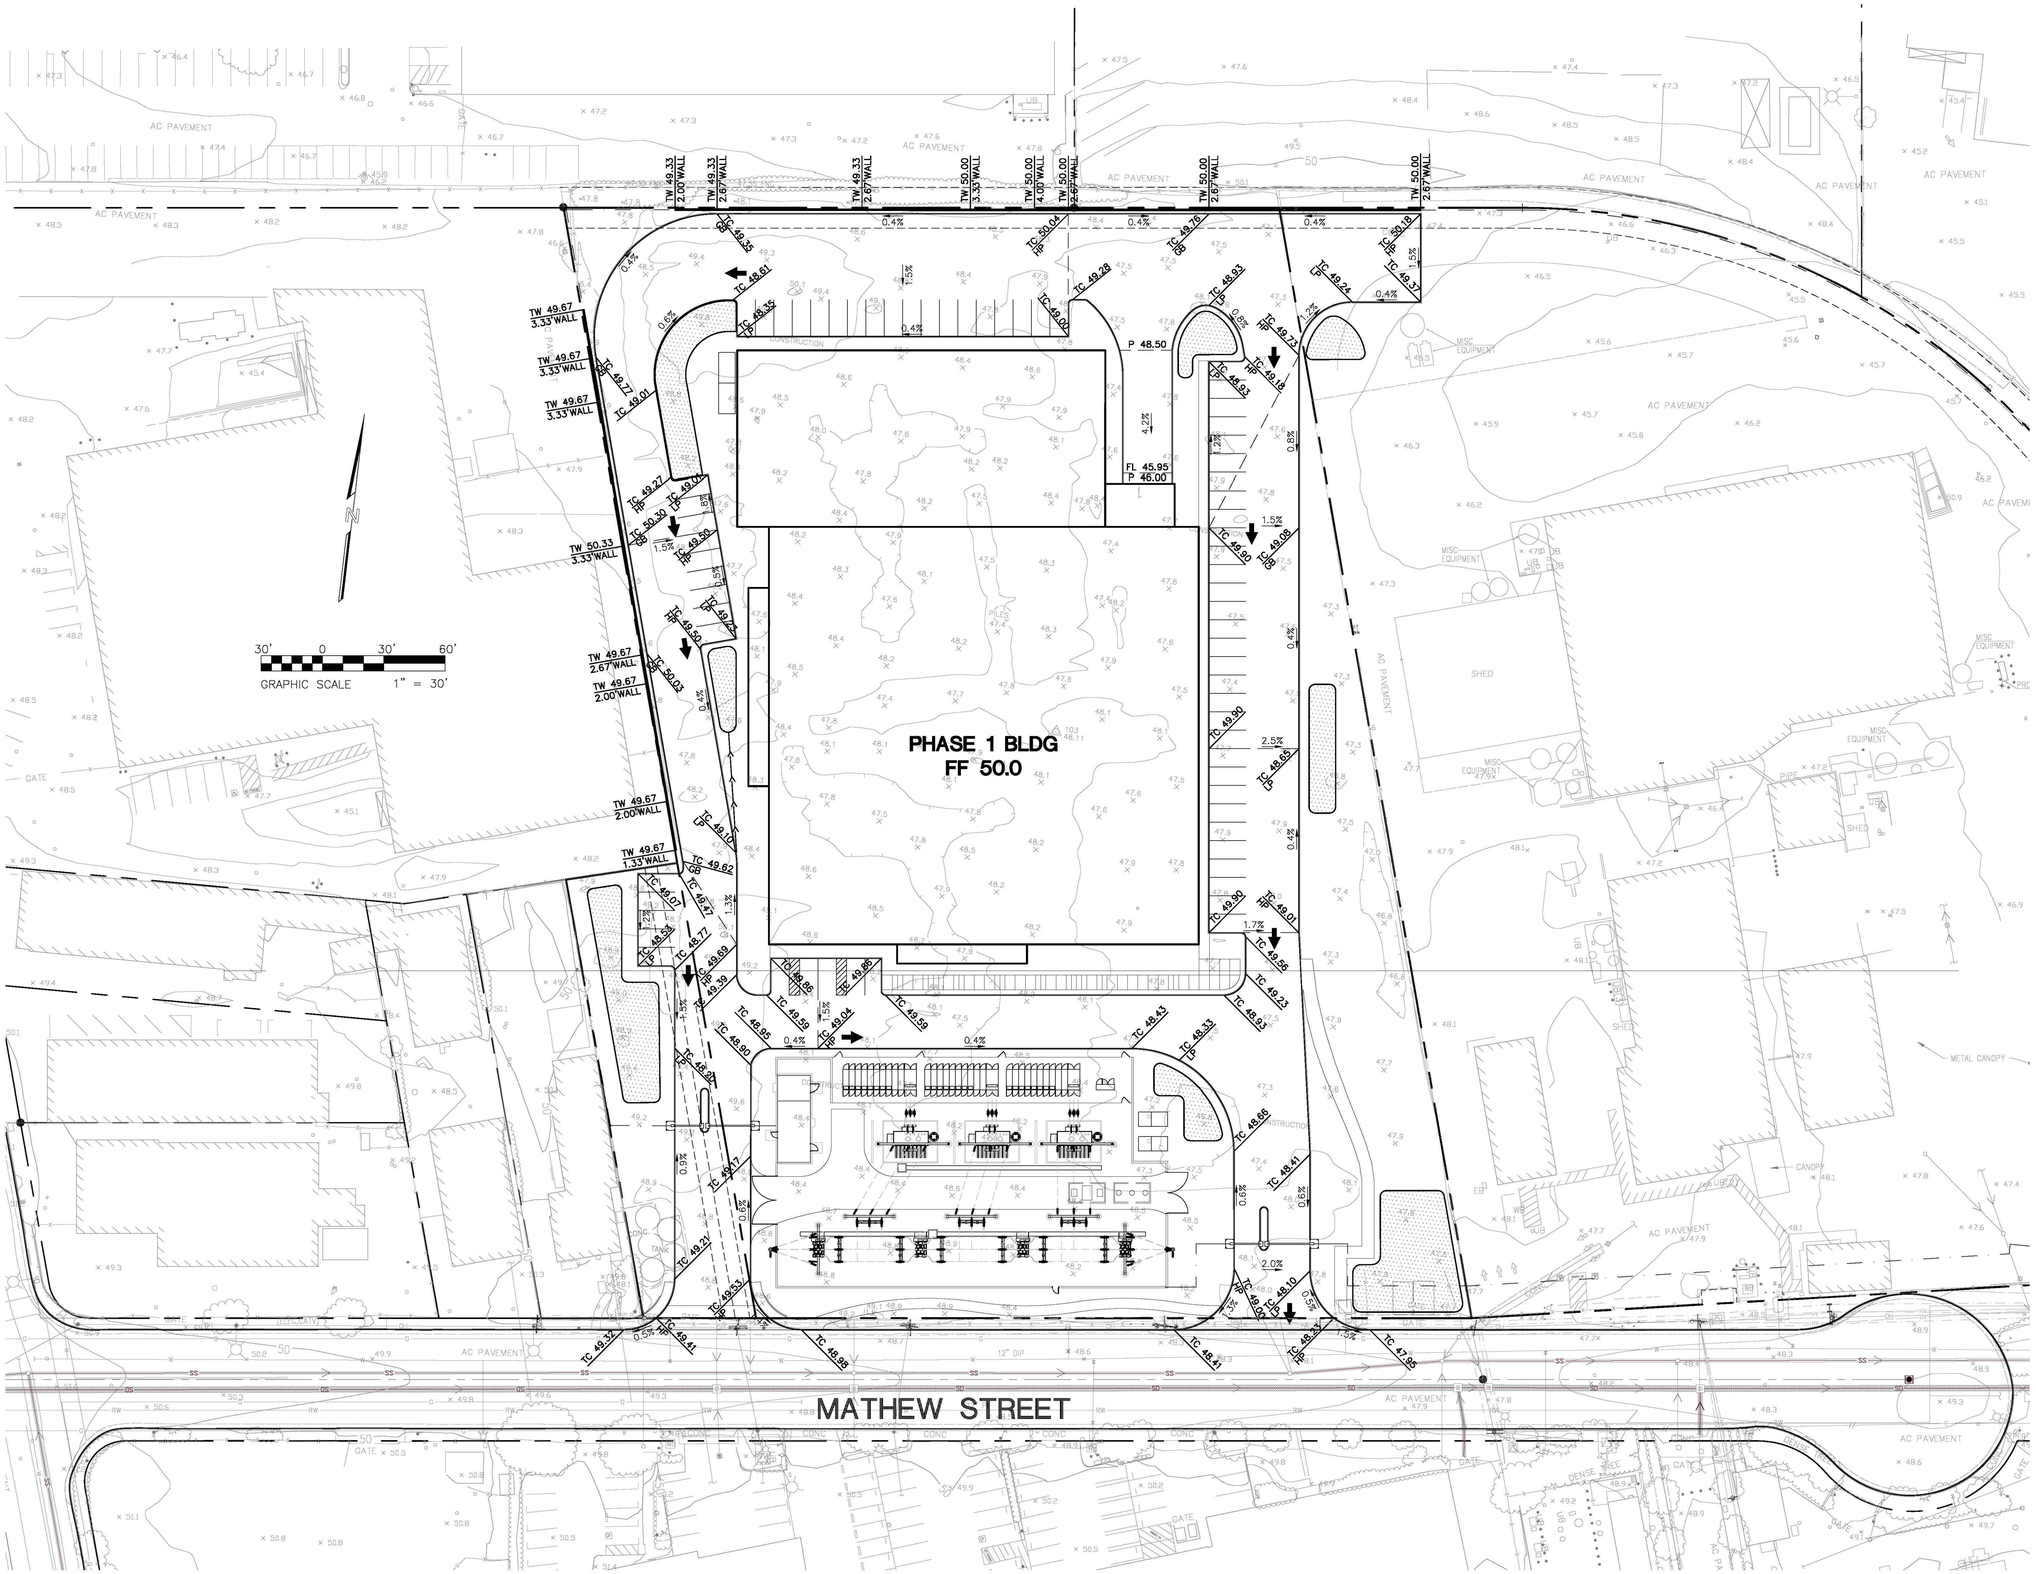

OWNER

VANTAGE DATA CENTERS

ARCHITECT

SHEEHAN NAGLE HARTRAY ARCHITECTS
30 West Monroe, Suite 900
Chicago, IL 60603
o: 312.633.2900
CHICAGO | LONDON

MECHANICAL/PLUMBING ENGINEER

ALFATECH
1321 Ridder Park Dr., Suite 50
San Jose, California 95131
(408)487-1200
www.atce.com

STRUCTURAL ENGINEER

PEOPLES ASSOCIATES
STRUCTURAL ENGINEERS
1996 Tarob Court
408-957-9220
Milpitas, CA 95035
www.pase.com

CIVIL ENGINEER

RUTH AND GOING, INC.
Civil Engineering Land Surveying Planning
2216 THE ALAMEDA SANTA CLARA, CA 95050
(408) 236-2400 FAX (408) 236-2410

LANDSCAPE ARCHITECT

oslund.and.assoc.
LANDSCAPE ARCHITECTURE
MASTER PLANNING
ENVIRONMENTAL DESIGN
115 WASHINGTON AVE N
SUITE 200
MINNEAPOLIS MN 55401
TEL 612.359.9144
www.oaaia.com
30 WEST MONROE ST.
SUITE 900
CHICAGO, IL 60603
TEL (312) 633-2900 EXT. 141

NO.	DESCRIPTION	DATE
B	GATE ONE REVISION	11-16-2017
A	GATE ONE	10-02-2017

DRAWING ISSUES

PROGRESS SET
NOT FOR CONSTRUCTION

PROJECT:

VANTAGE - MCLAREN

Project Status

625, 725 MATHEW STREET
SANTA CLARA, CA

DWG. TITLE

PRELIMINARY GRADING
AND DRAINAGE PLAN
PHASE 1

PROJECT NO: 17919A
DATE: November 16, 2017
SCALE: AS NOTED

DWG. NO: C310

© 2017 SHEEHAN PARTNERS, LTD.

Drawing file: Q:\Civil\17919A\Dwg\Schematic Design\ C310 Grading and Drainage Plan.dwg
Nov 16, 2017 - 4:49pm