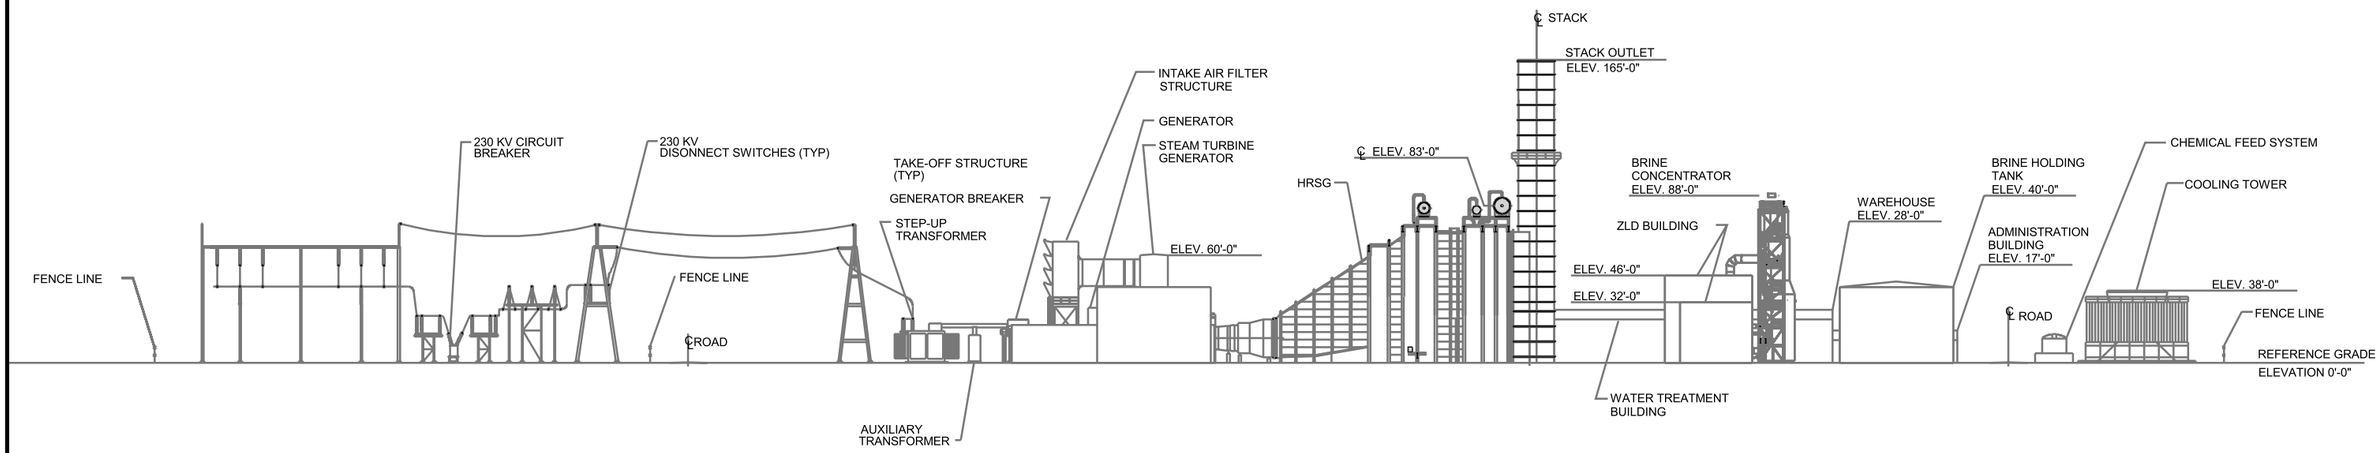

PLANT SOUTH ELEVATION

SOURCE:
UE - 100-100-02.dwg (7/9/2002)

0 80 Feet

SCALE IS APPROXIMATE

N

FIGURE 2.2-2 R2
SITE ELEVATION
COSUMNES POWER PLANT

COSUMNES POWER PLANT

CH2MHILL