DOCKETED	
Docket Number:	21-SPPE-02
Project Title:	STACK Trade Zone Park
TN #:	247506
Document Title:	STACK TZP Architectural Elevation Drawings
Description:	N/A
Filer:	Scott Galati
Organization:	DayZenLLC
Submitter Role:	Applicant Representative
Submission Date:	11/17/2022 12:03:02 PM
Docketed Date:	11/17/2022

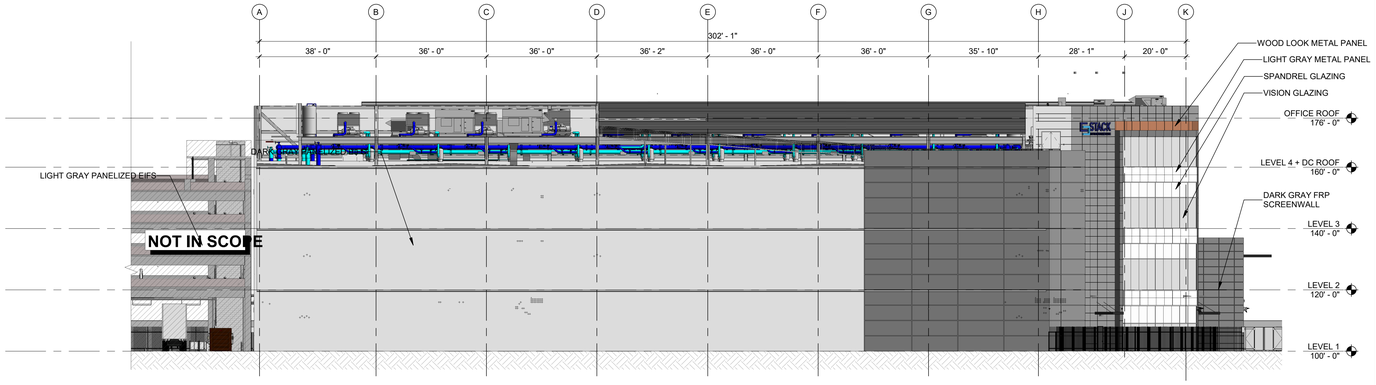

3 EXT. ELEVATION - EAST - OVERALL
1" = 20'-0"

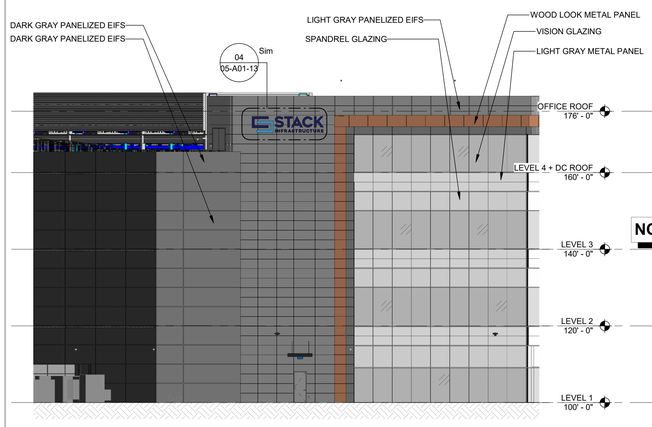

4 EXT. ELEVATION NORTH
1/16" = 1'-0"

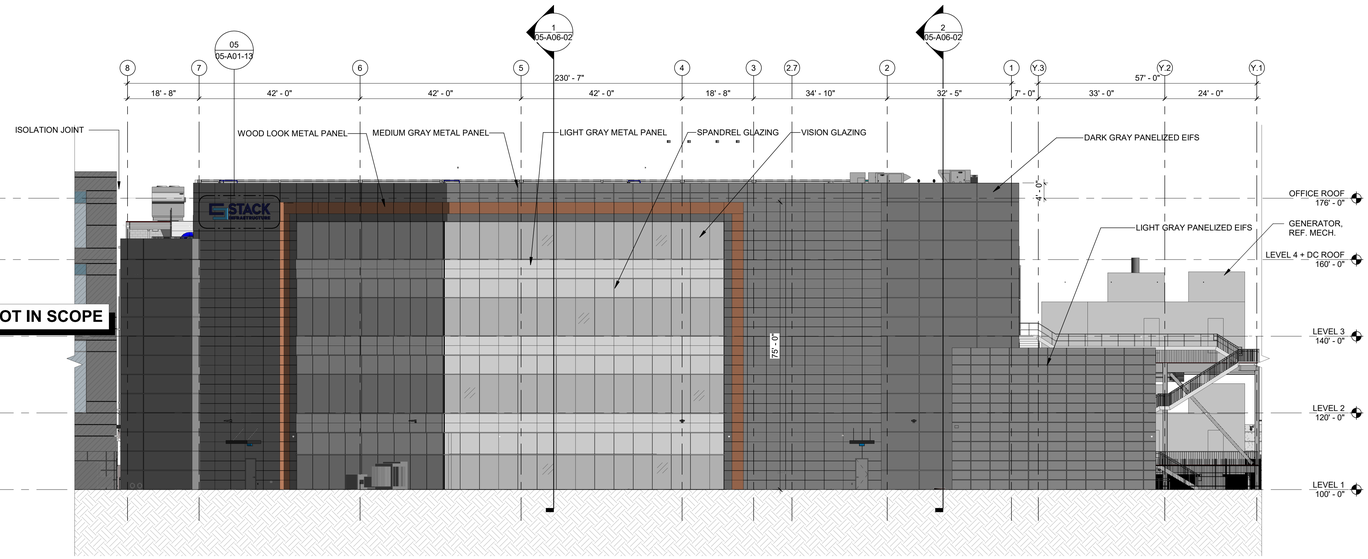

2 EXT. ELEVATION - NORTH - OVERALL
1/16" = 1'-0"

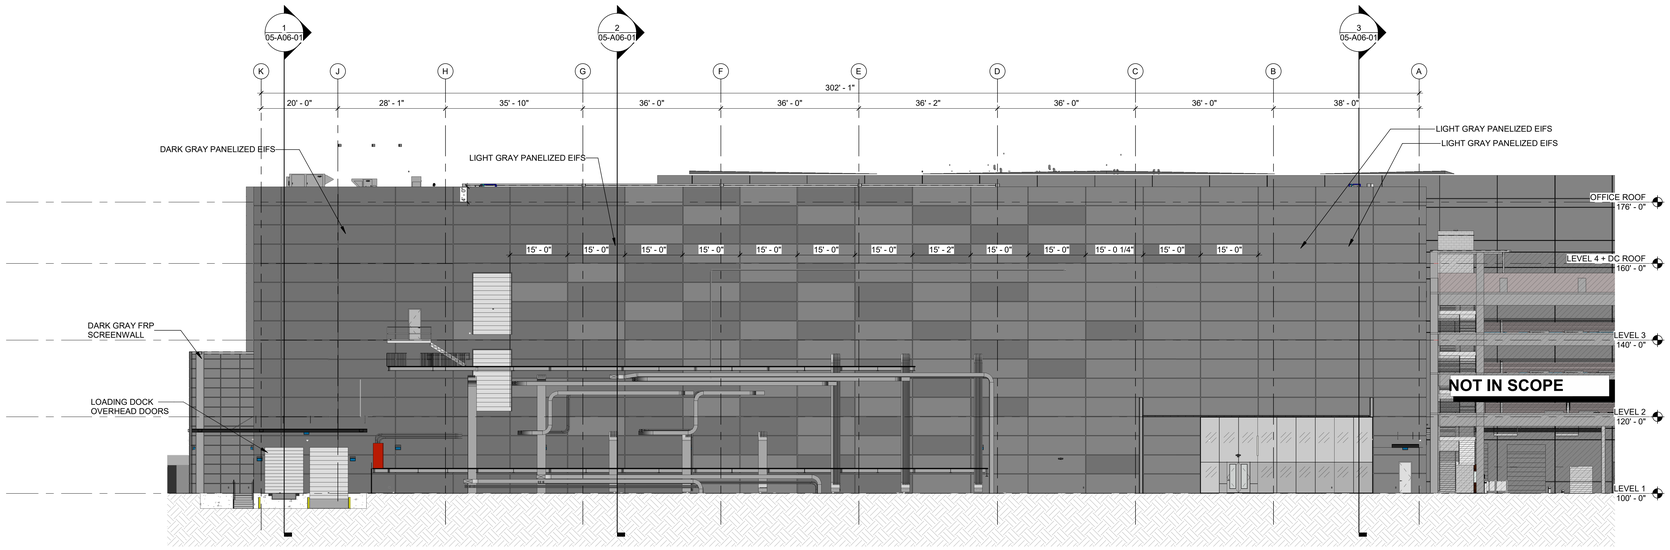

1 EXT. ELEVATION - SOUTH - OVERALL
1/16" = 1'-0"

8/17/2022 6:55:18 PM 05-A05-01EXTERIOR ELEVATIONS

CORGAN

kW Mission Critical Engineering, d.p.c.
233 N Water St, 6th Floor Milwaukee, WI 53202

Paradigm Structural Engineers
639 Front St, 4th Floor, San Francisco, CA 94111

Kimley Horn
10 S. Almaden Blvd, #1250, San Jose, CA 95113

	ISSUES	
1	06.25.2021	SCHEMATIC DESIGN
2	09.23.2021	DESIGN DEVELOPMENT
3	04.27.2022	60% CD'S
4	08.17.2022	ISSUE FOR PERMIT
5		
6		
7		
8		
9		
10		

	REVISIONS	

LICENSED ARCHITECT
SCOTT M. RUCH
C-36046
8/31/2023
RENEWAL DATE
STATE OF CALIFORNIA
8/17/22

STACK - SVY05
2400 Ringwood Avenue
San Jose, CA 95131

STACK INFRASTRUCTURE

EXT. MATERIALS LEGEND

MP-1 GL-1 PS-1
MP-2 GL-2 PS-2
MP-3 MP-4

EXTERIOR ELEVATIONS

JOB 20337.0000
DATE 08.17.2022
SHEET
05-A05-01

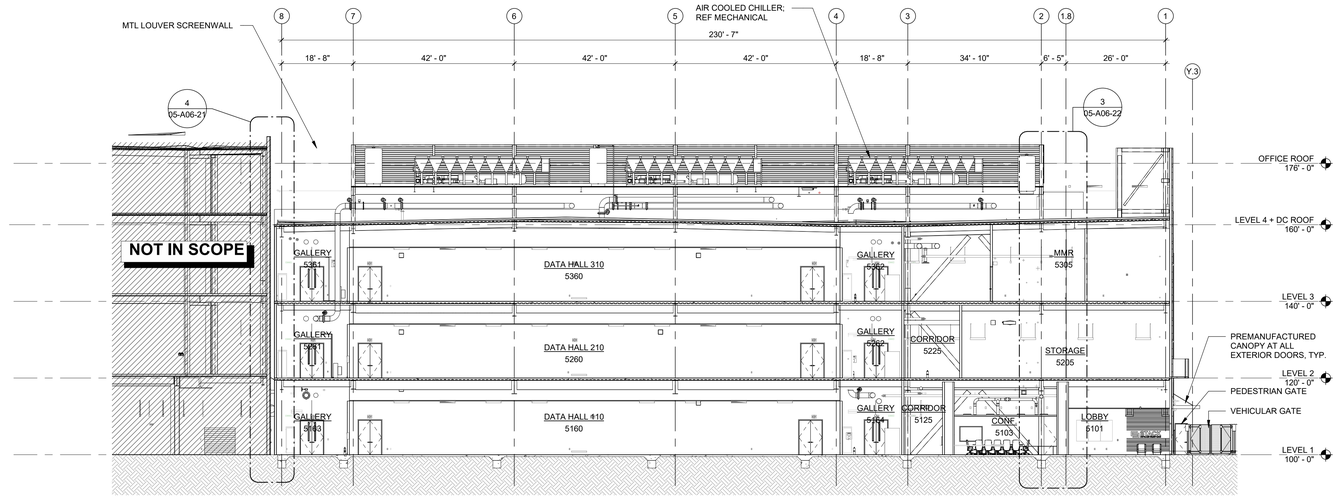

3 BUILDING SECTION - N-S 03
1/16" = 1'-0"

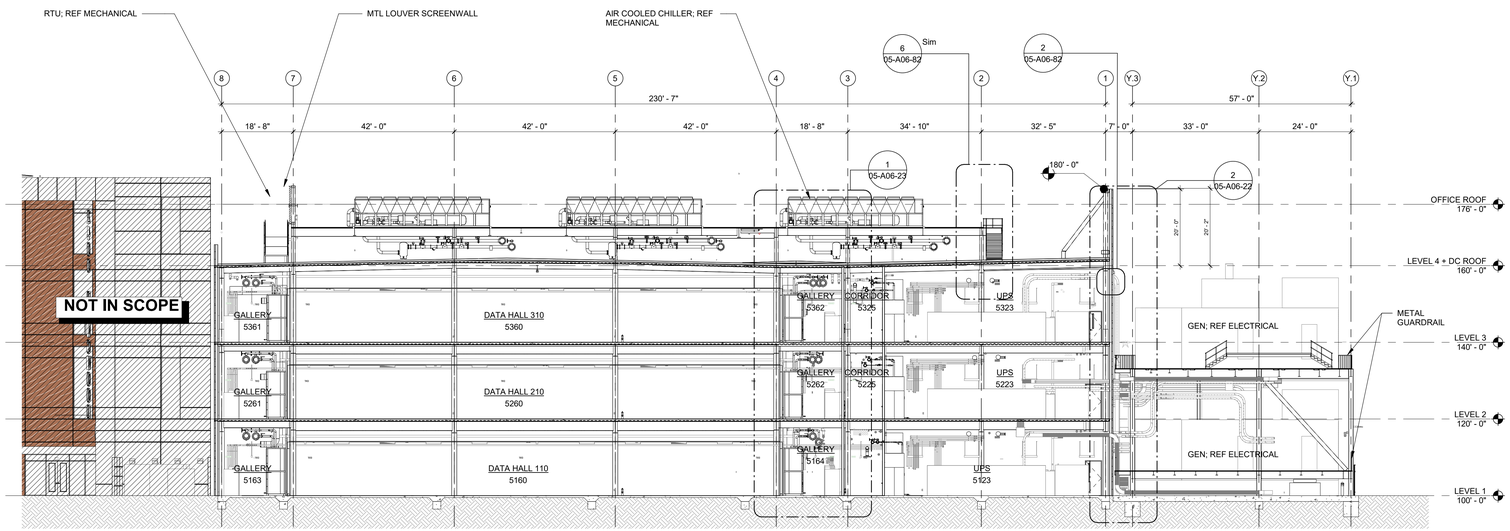

2 BUILDING SECTION - N-S 02
1/16" = 1'-0"

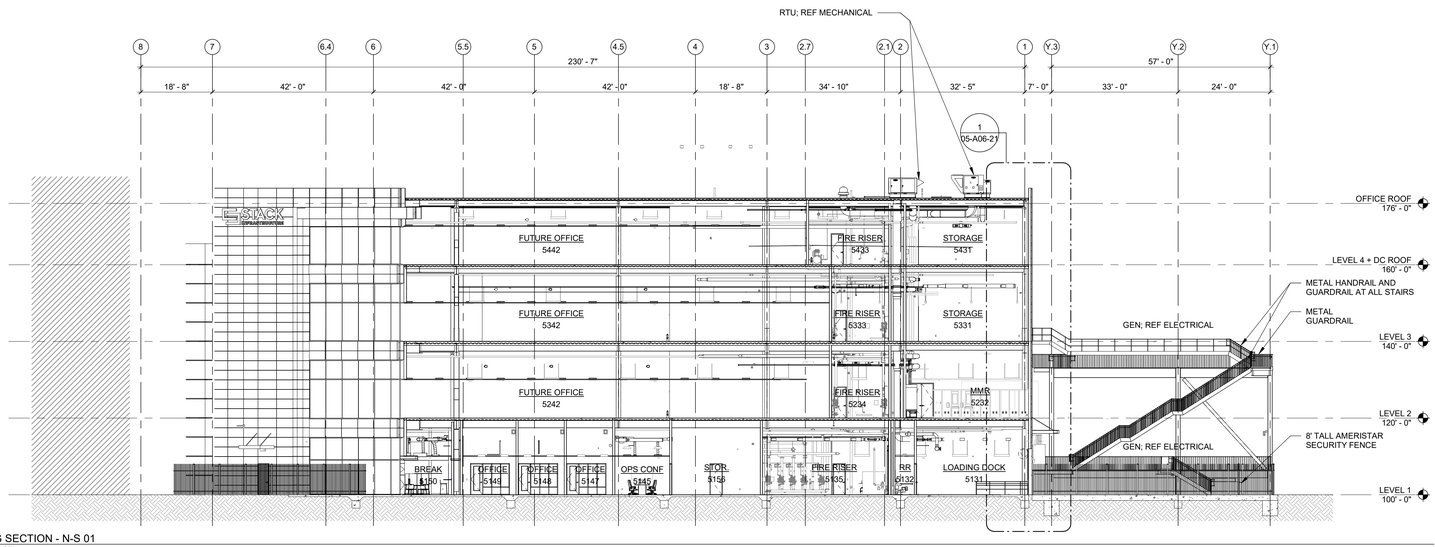

1 BUILDING SECTION - N-S 01
1/16" = 1'-0"

8/17/2022 6:56:17 PM 05-A06-0BUILDING SECTIONS

CORGAN

kW Mission Critical Engineering, d.p.c.
233 N Water St, 6th Floor Milwaukee, WI 53202

Paradigm Structural Engineers
639 Front St, 4th Floor, San Francisco, CA 94111

Kimley Horn
10 S. Almaden Blvd, #1250, San Jose, CA 95113

	ISSUES	
1	06.25.2021	SCHEMATIC DESIGN
2	09.23.2021	DESIGN DEVELOPMENT
3	04.27.2022	60% CD'S
4	08.17.2022	ISSUE FOR PERMIT
5		
6		
7		
8		
9		
10		

	REVISIONS	

LICENSED ARCHITECT
SCOTT M. RUCH
C-36046
8/31/2023
RENEWAL DATE
STATE OF CALIFORNIA
8/17/22

STACK - SVY05
2400 Ringwood Avenue
San Jose, CA 95131

STACK INFRASTRUCTURE

BUILDING SECTIONS

JOB 20337.0000
DATE 08.17.2022
SHEET

05-A06-01

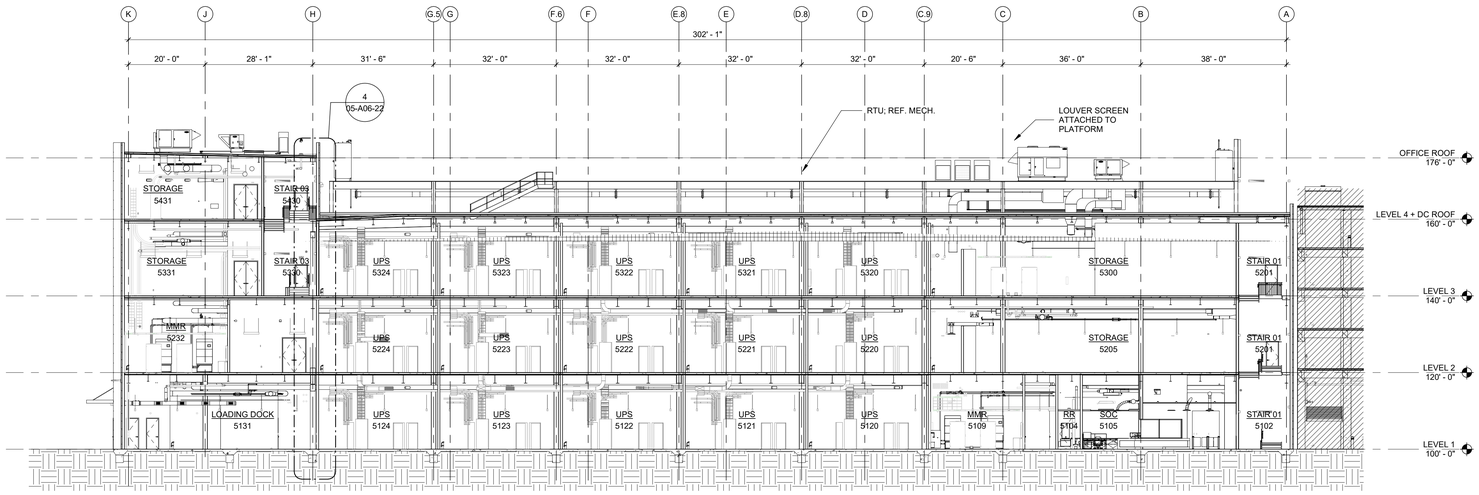

2 BUILDING SECTION - E-W 02
1/16" = 1'-0"

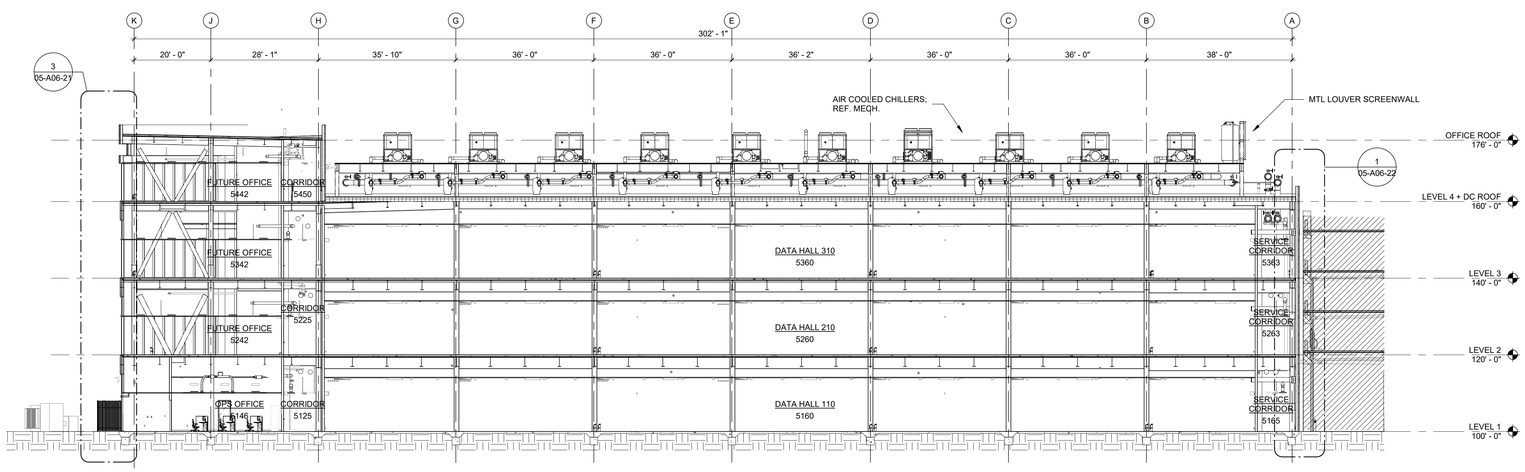

1 BUILDING SECTION - E-W 01
1/16" = 1'-0"

8/17/2022 6:56:38 PM 05-A06-0BUILDING SECTIONS

CORGAN

kW Mission Critical Engineering, d.p.c.
233 N Water St, 6th Floor Milwaukee, WI 53202

Paradigm Structural Engineers
639 Front St, 4th Floor, San Francisco, CA 94111

Kimley Horn
10 S. Almaden Blvd, #1250, San Jose, CA 95113

	ISSUES	
1	06.25.2021	SCHEMATIC DESIGN
2	09.23.2021	DESIGN DEVELOPMENT
3	04.27.2022	60% CD'S
4	08.17.2022	ISSUE FOR PERMIT
5		
6		
7		
8		
9		
10		

	REVISIONS	

LICENSED ARCHITECT
SCOTT M. RUCH
C-36046
8/31/2023
RENEWAL DATE
STATE OF CALIFORNIA
8/17/22

STACK - SVY05
2400 Ringwood Avenue
San Jose, CA 95131

STACK INFRASTRUCTURE

BUILDING SECTIONS

JOB 20337.0000
DATE 08.17.2022
SHEET

05-A06-02

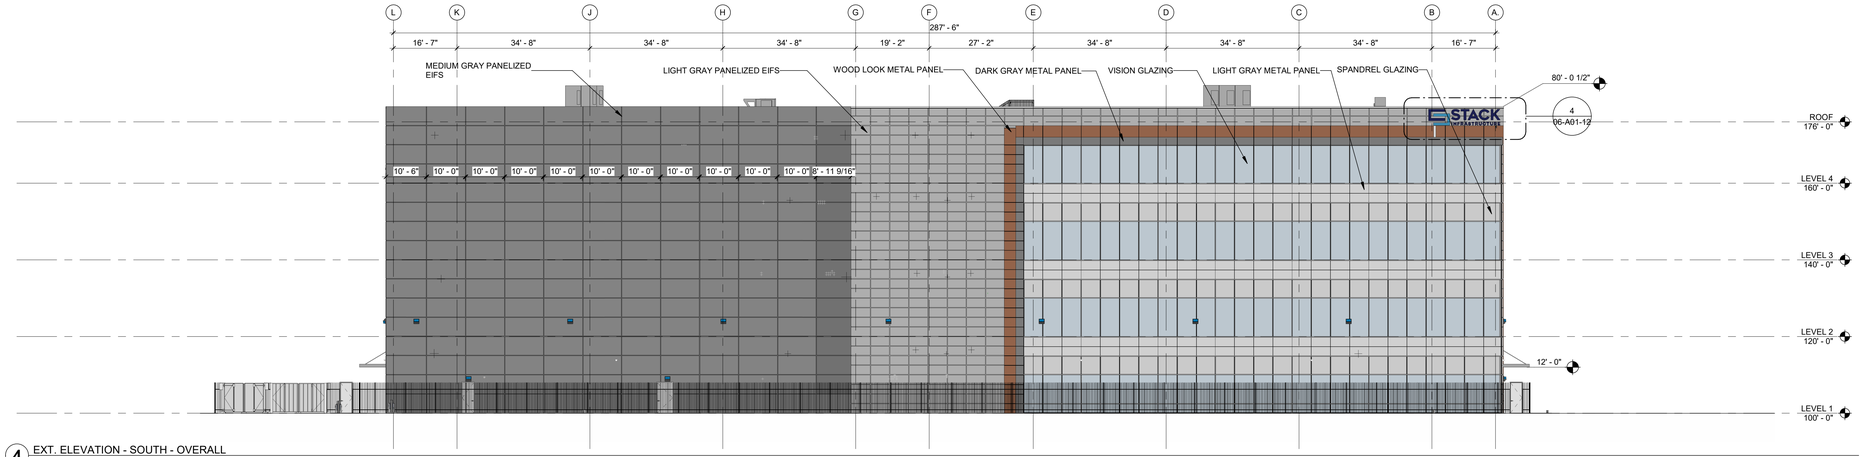

4 EXT. ELEVATION - SOUTH - OVERALL
1/16" = 1'-0"

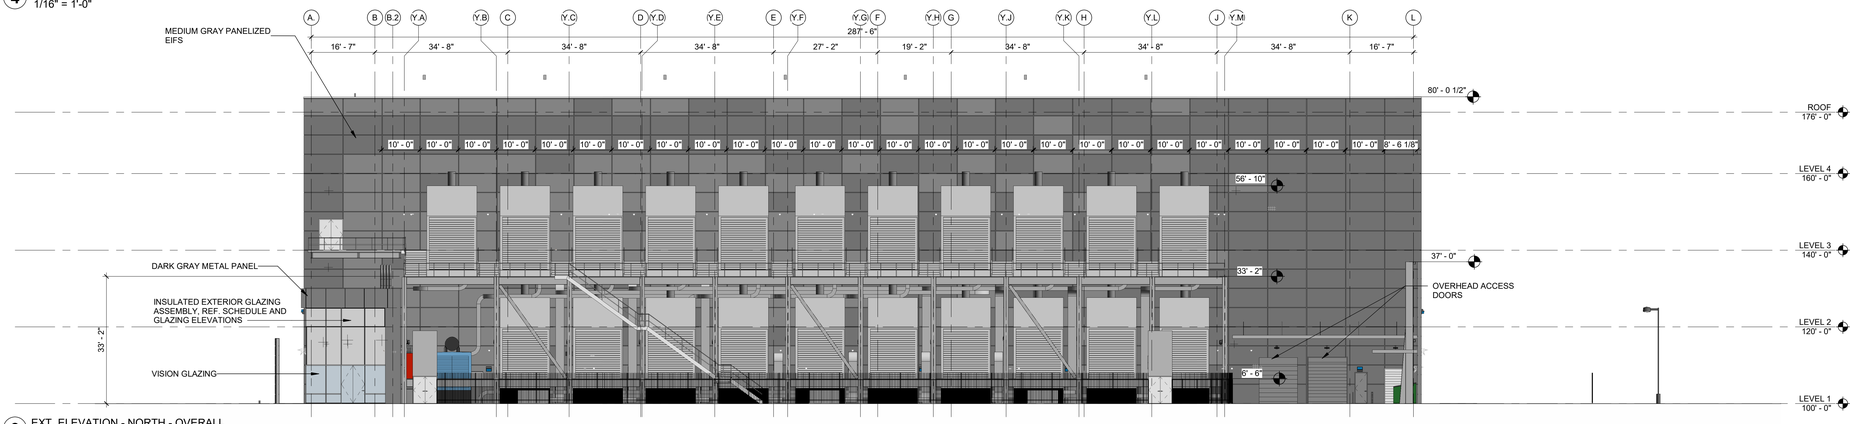

3 EXT. ELEVATION - NORTH - OVERALL
1/16" = 1'-0"

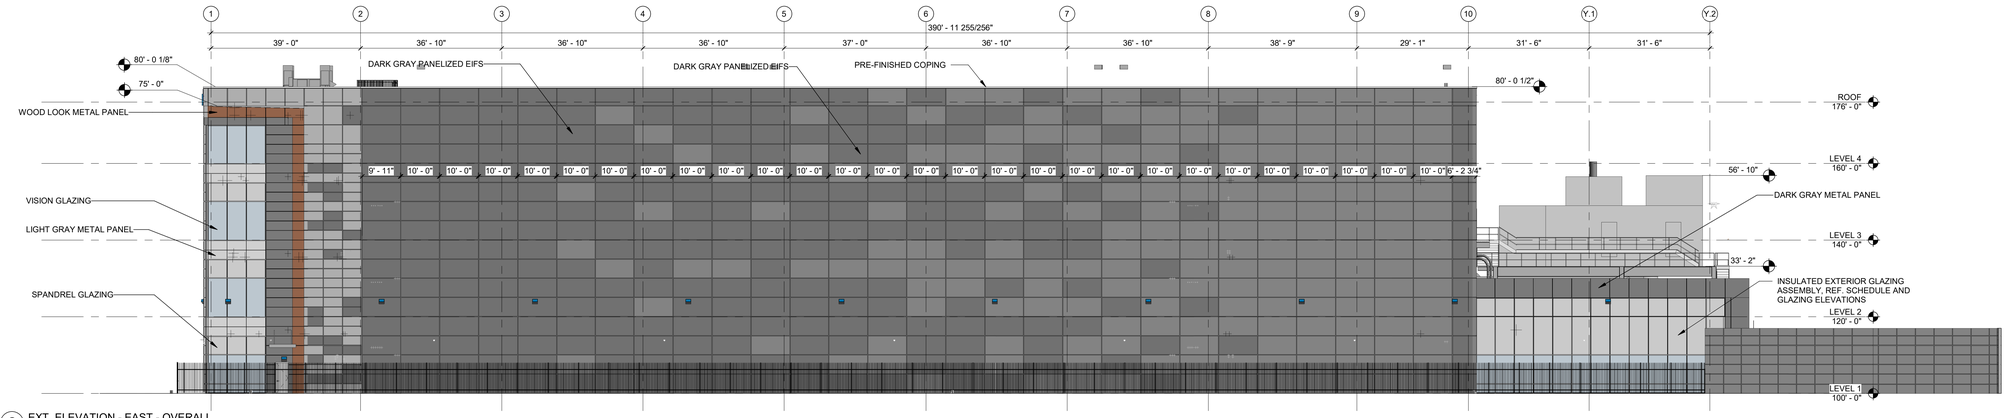

2 EXT. ELEVATION - EAST - OVERALL
1/16" = 1'-0"

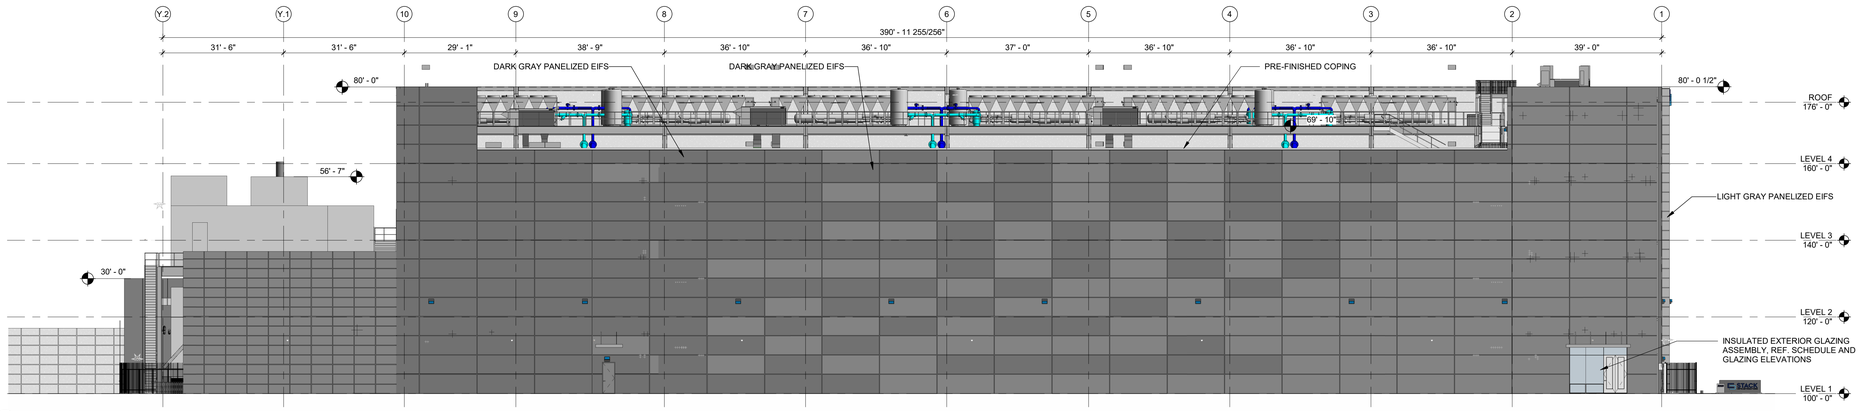

1 EXT. ELEVATION - WEST - OVERALL
1/16" = 1'-0"

10/14/2022 5:23:32 PM 06-A05-01EXTERIOR ELEVATIONS

CORGAN

kW Mission Critical Engineering, d.p.c.
233 N Water St, 6th Floor Milwaukee, WI 53202

Paradigm Structural Engineers
639 Front St, 4th Floor, San Francisco, CA 94111

Kimley Horn
10 S. Almaden Blvd, #1250, San Jose, CA 95113

	ISSUES	
1	06.25.2021	SCHEMATIC DESIGN
2	04.27.2022	SCHEMATIC DESIGN
3	10.14.2022	DESIGN DEVELOPMENT
4		
5		
6		
7		
8		
9		
10		

REVISIONS	

This Document was produced by or under the authority of Registered Architect:

SCOTT RUCH

This document is incomplete and may not be used for regulatory approval, permit or construction.

Date of issue:
10.14.2022

STACK - SVY06
1849 Fortune Drive
San Jose, CA 95131

STACK INFRASTRUCTURE

EXT. MATERIALS LEGEND

MP-1 GL-1 PS-1
MP-2 GL-2 MP-3

EXTERIOR ELEVATIONS

JOB 20337.0000
DATE 10.14.2022
SHEET

06-A05-01

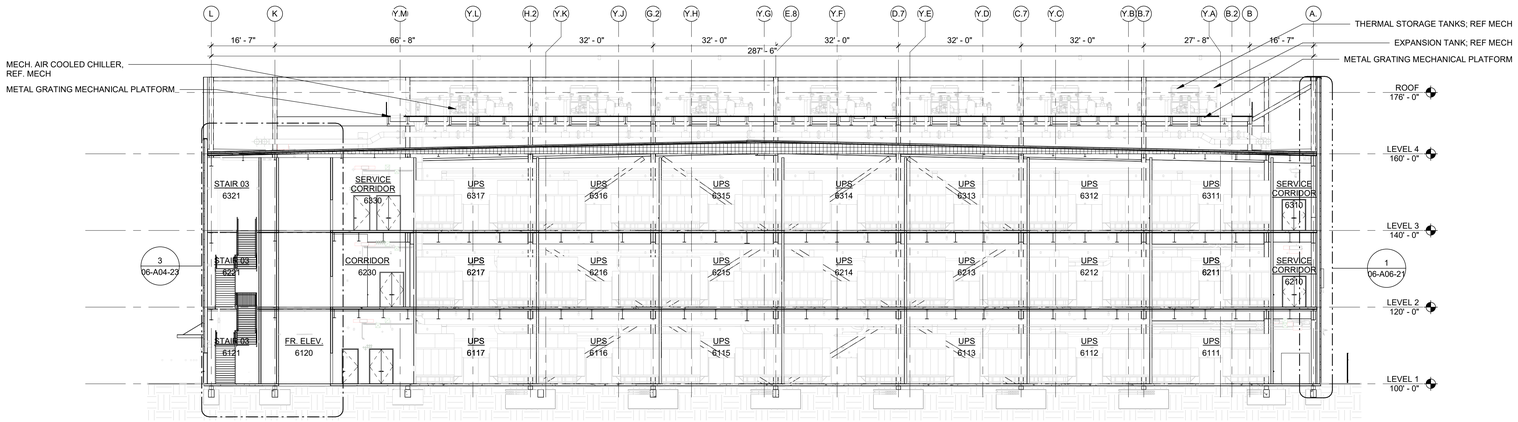

3 BUILDING SECTION - E-W 03
1/16" = 1'-0"

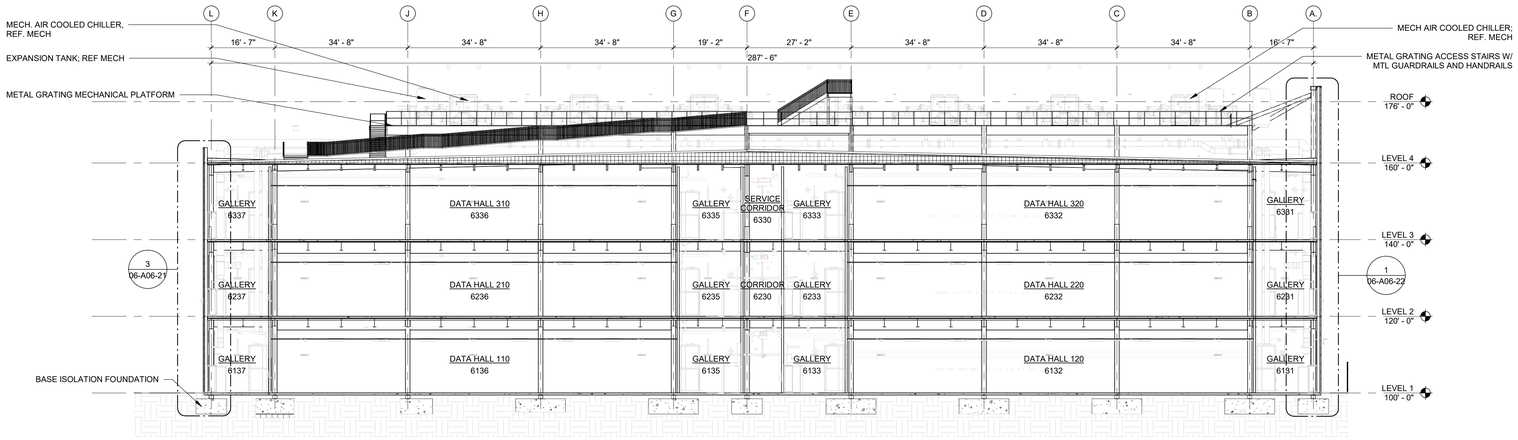

2 BUILDING SECTION - E-W 01
1/16" = 1'-0"

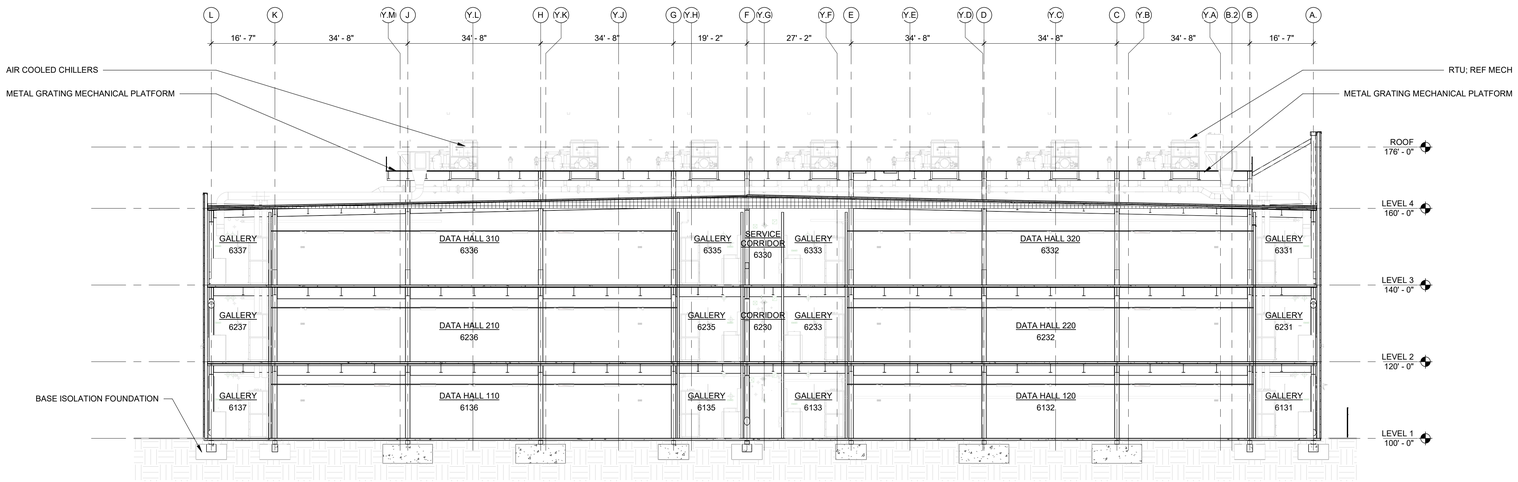

1 BUILDING SECTION - E-W 02
1/16" = 1'-0"

10/14/2022 5:23:58 PM 06-A06-0 BUILDING SECTIONS

CORGAN

kW Mission Critical Engineering, d.p.c.
233 N Water St, 6th Floor Milwaukee, WI 53202

Paradigm Structural Engineers
639 Front St, 4th Floor, San Francisco, CA 94111

Kimley Horn
10 S. Almaden Blvd, #1250, San Jose, CA 95113

	ISSUES	
1	06.25.2021	SCHEMATIC DESIGN
2	04.27.2022	SCHEMATIC DESIGN
3	10.14.2022	DESIGN DEVELOPMENT
4		
5		
6		
7		
8		
9		
10		

REVISIONS	

This Document was produced by or under the authority of Registered Architect:

SCOTT RUCH

This document is incomplete and may not be used for regulatory approval, permit or construction.

Date of issue:
10.14.2022

STACK - SVY06
1849 Fortune Drive
San Jose, CA 95131

STACK INFRASTRUCTURE

BUILDING SECTIONS

JOB 20337.0000
DATE 10.14.2022
SHEET

06-A06-01

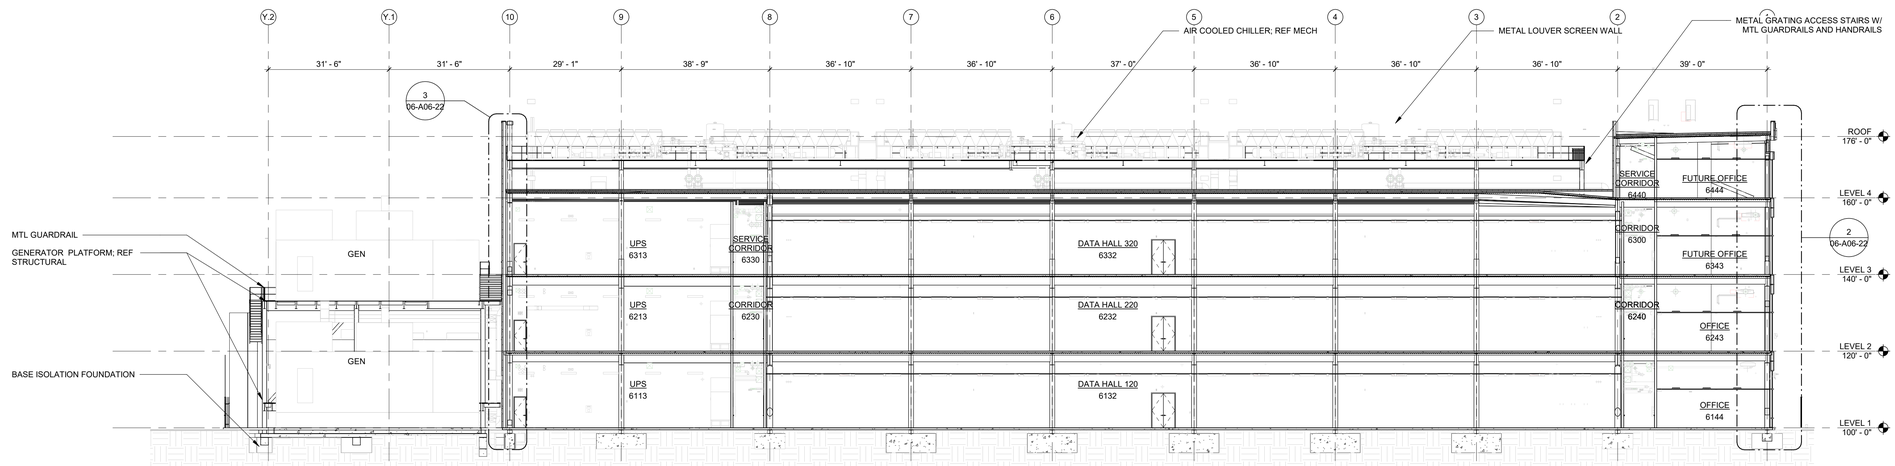

2 BUILDING SECTION - N-S 02
1/16" = 1'-0"

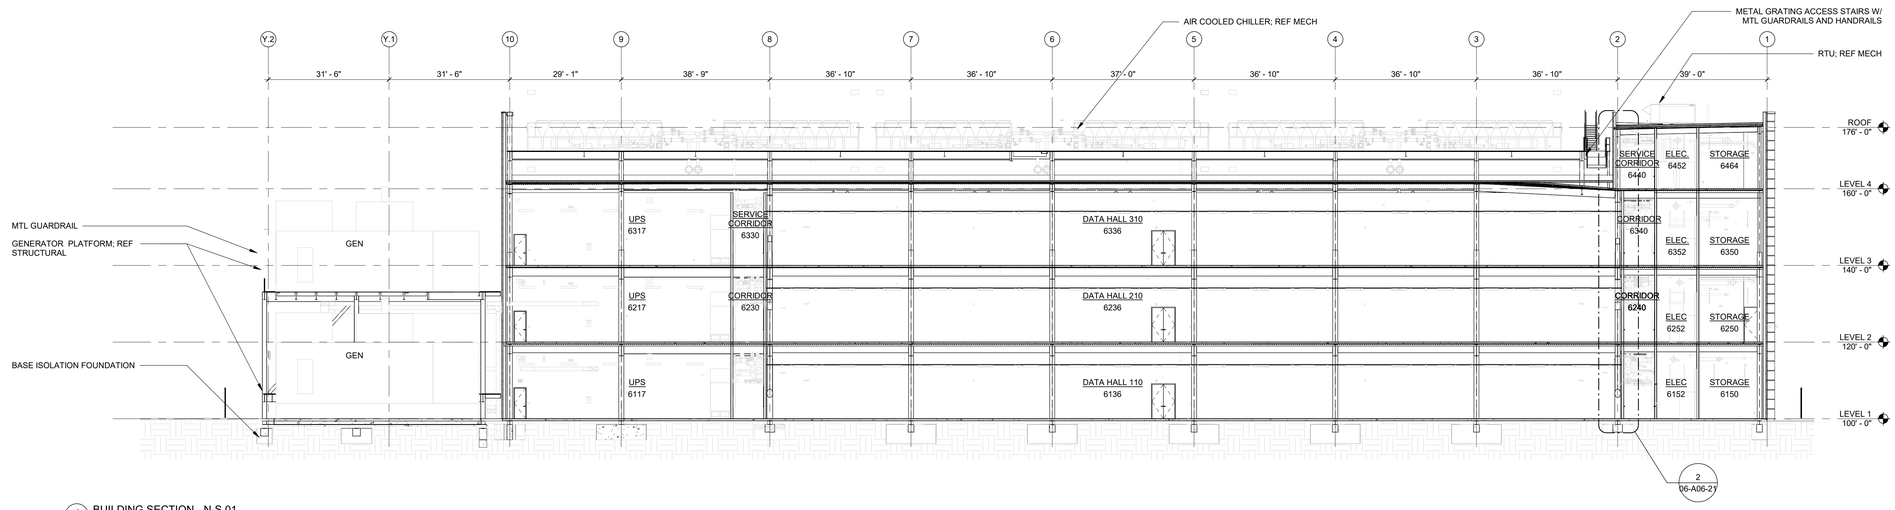

1 BUILDING SECTION - N-S 01
1/16" = 1'-0"

10/14/2022 5:24:17 PM 06-A06-0BUILDING SECTIONS

CORGAN

kW Mission Critical Engineering, d.p.c.
233 N Water St, 6th Floor Milwaukee, WI 53202

Paradigm Structural Engineers
639 Front St, 4th Floor, San Francisco, CA 94111

Kimley Horn
10 S. Almaden Blvd, #1250, San Jose, CA 95113

	ISSUES	
1	06.25.2021	SCHEMATIC DESIGN
2	04.27.2022	SCHEMATIC DESIGN
3	10.14.2022	DESIGN DEVELOPMENT
4		
5		
6		
7		
8		
9		
10		

	REVISIONS	

This Document was produced by or under the authority of Registered Architect:

SCOTT RUCH

This document is incomplete and may not be used for regulatory approval, permit or construction.

Date of issue:
10.14.2022

STACK - SVY06
1849 Fortune Drive
San Jose, CA 95131

STACK INFRASTRUCTURE

KEYPLAN

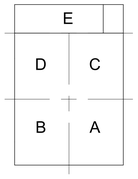

BUILDING SECTIONS

JOB 20337.0000
DATE 10.14.2022
SHEET

06-A06-02

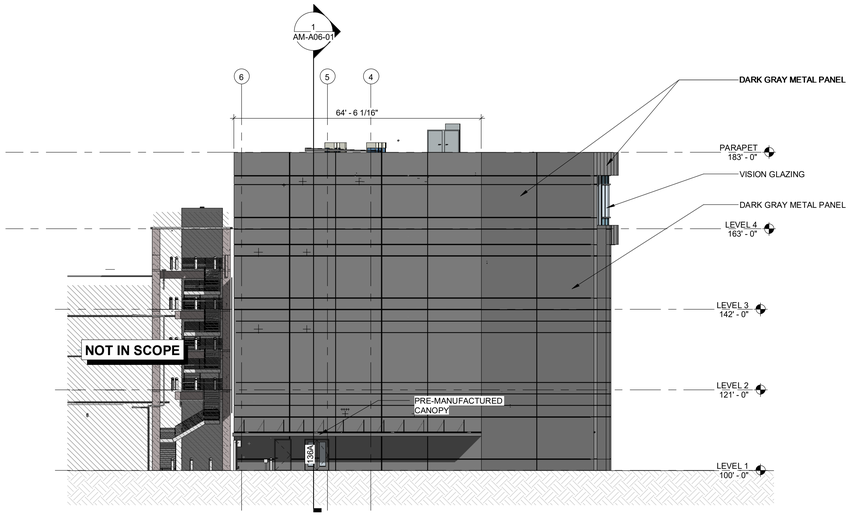

3 EXT. ELEVATION - EAST - OVERALL
1/16" = 1'-0"

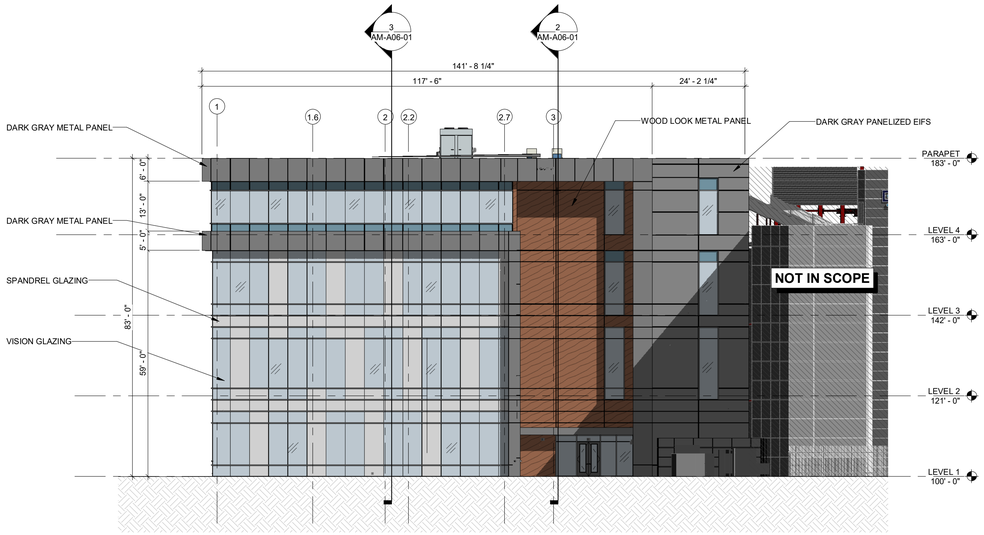

2 EXT. ELEVATION - WEST - OVERALL
1/16" = 1'-0"

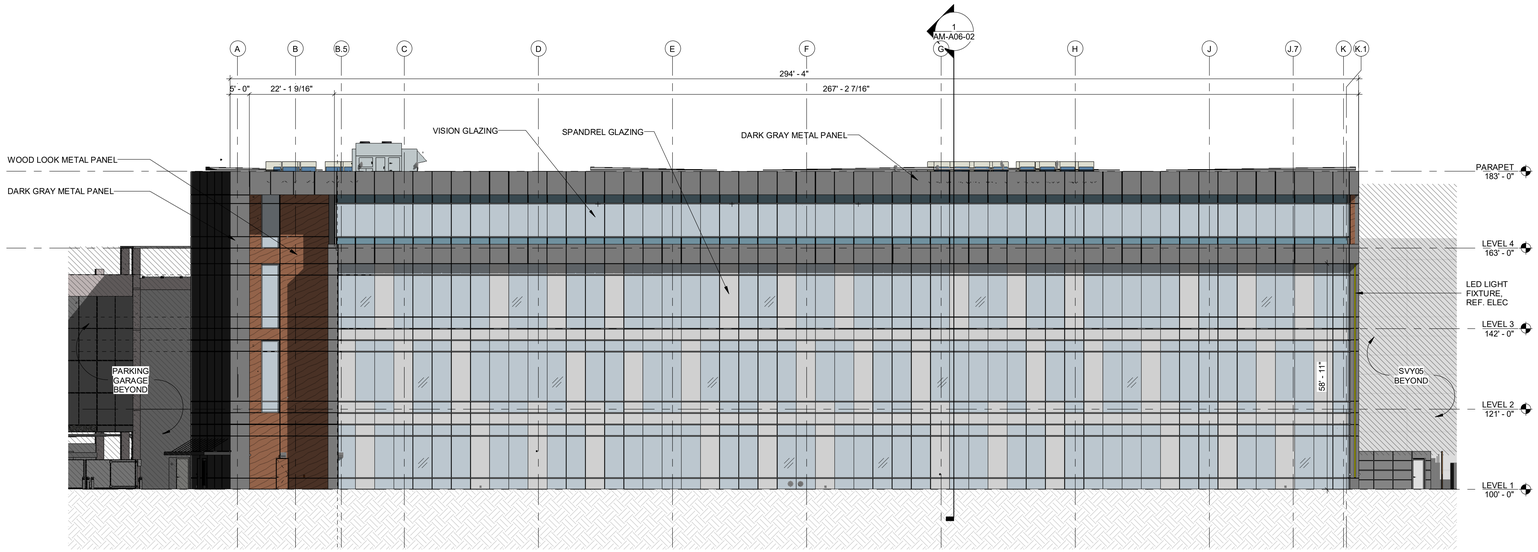

1 EXT. ELEVATION - NORTH - OVERALL
1/16" = 1'-0"

8/17/2022 6:30:10 PM AM-A05-EXTERIOR ELEVATIONS

CORGAN

kW Mission Critical Engineering, d.p.c.
233 N Water St, 6th Floor Milwaukee, WI 53202

Paradigm Structural Engineers
639 Front St, 4th Floor, San Francisco, CA 94111

Kimley Horn
10 S. Almaden Blvd, #1250, San Jose, CA 95113

	ISSUES	
1	06.25.2021	SCHEMATIC DESIGN
2	09.16.2021	DESIGN DEVELOPMENT
3	04.27.2022	60% CD'S
4	07.27.2022	ISSUE FOR PERMIT
5		
6		
7		
8		
9		
10		
	REVISIONS	

LICENSED ARCHITECT
SCOTT M. RUCH
C-36046
8/31/2023
RENEWAL DATE
STATE OF CALIFORNIA
8/17/22

STACK - SVYAM
2000 Trade Zone
San Jose, CA 95131

STACK INFRASTRUCTURE

EXT. MATERIALS LEGEND

GL-1 GL-2 EF-1
MP-2 MP-3 MP-1

EXTERIOR ELEVATIONS

JOB 20337.0000
DATE 09.16.2021
SHEET

AM-A05-01

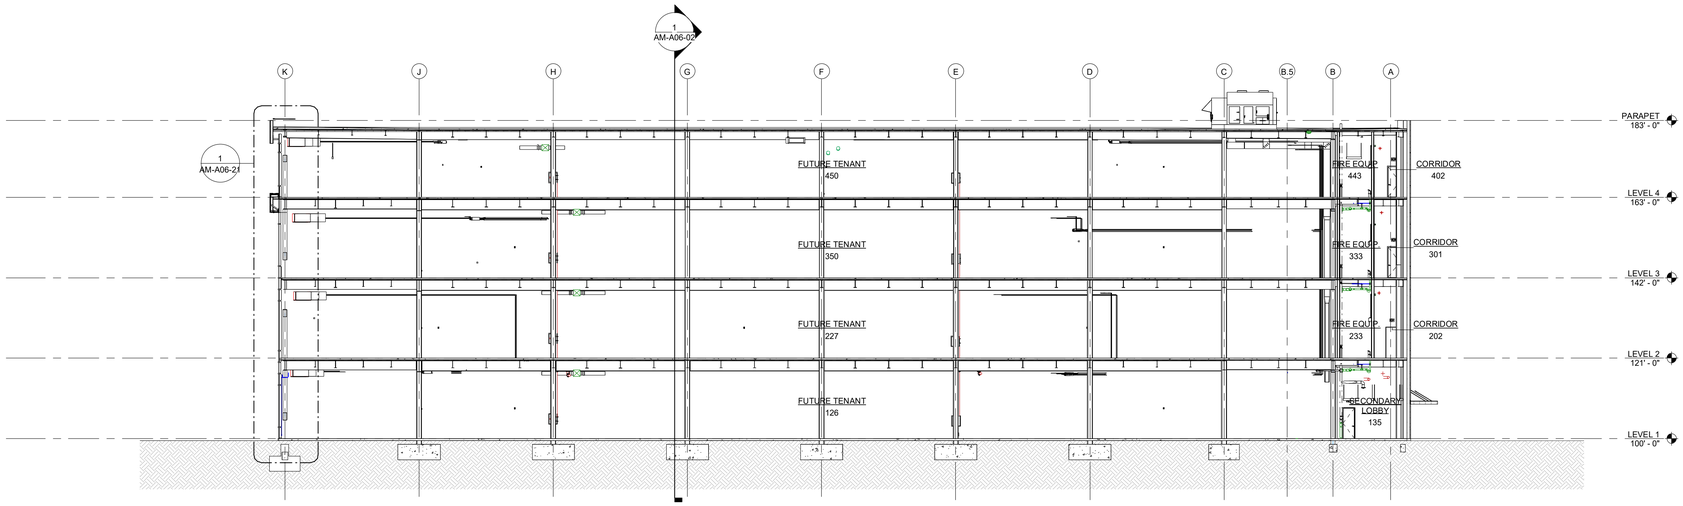

3 BUILDING SECTION - E-W 03
1/16" = 1'-0"

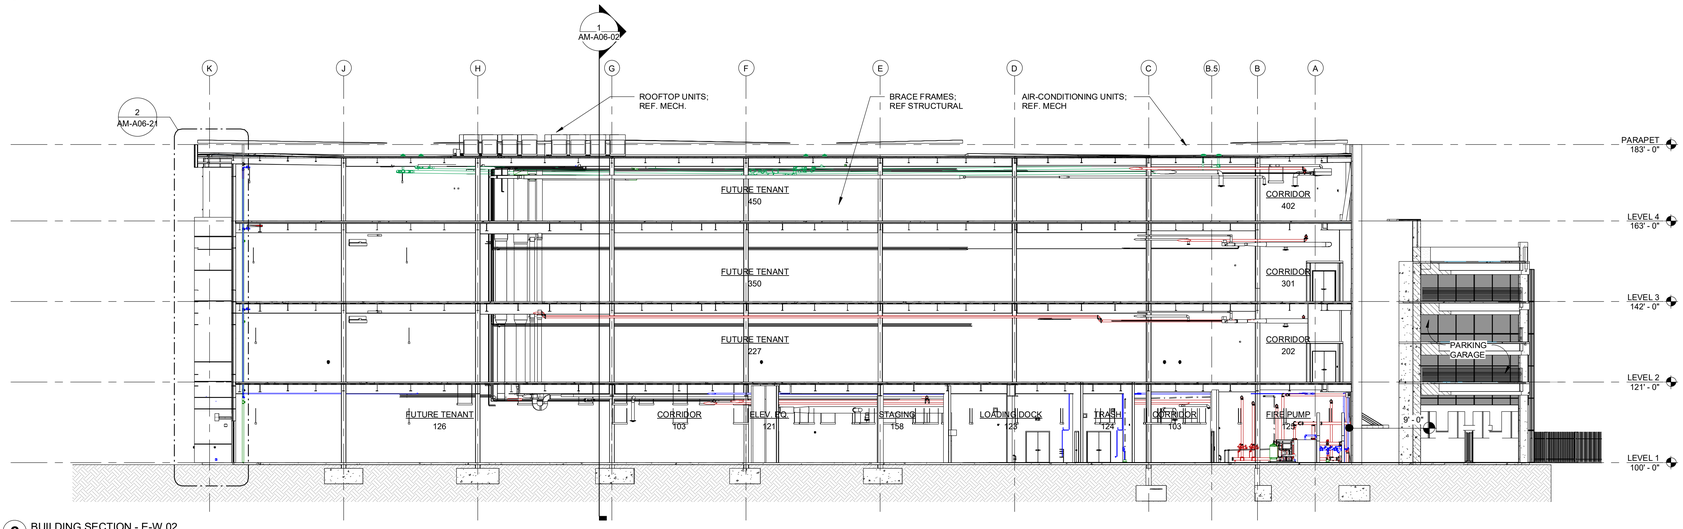

2 BUILDING SECTION - E-W 02
1/16" = 1'-0"

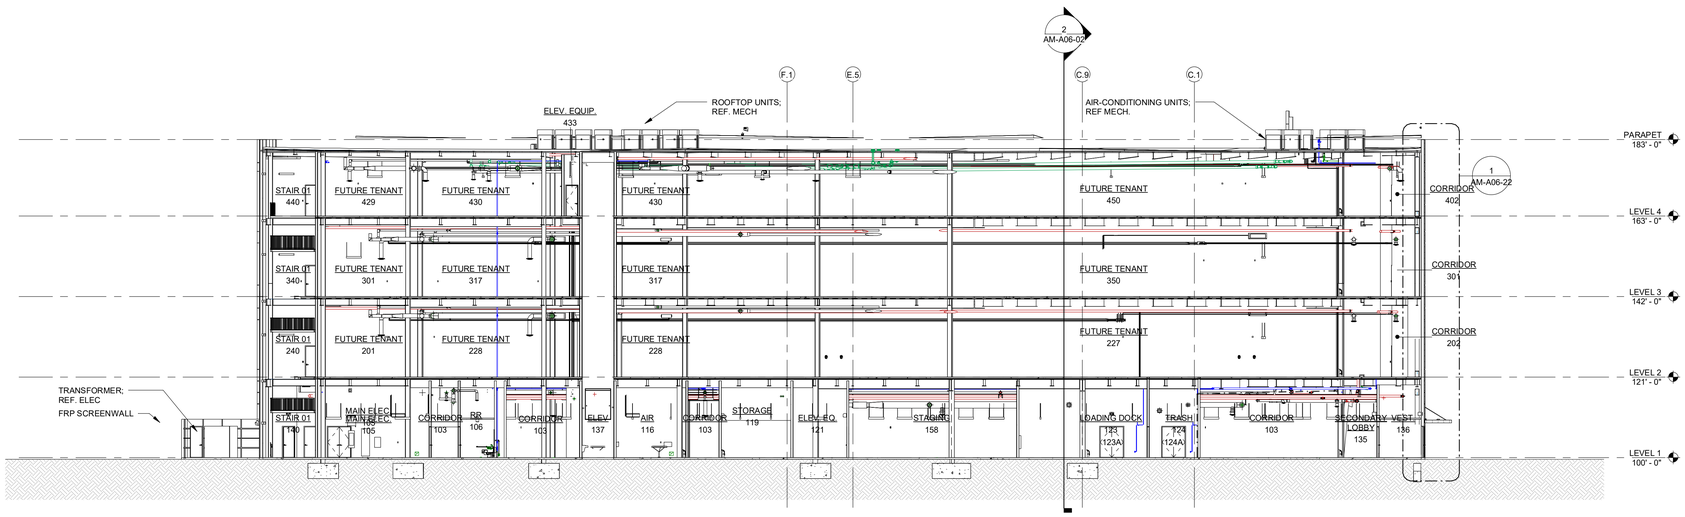

1 BUILDING SECTION - E-W 01
1/16" = 1'-0"

8/17/2022 6:30:30 PM AM-A06-IBUILDING SECTIONS

CORGAN

kW Mission Critical Engineering, d.p.c.
233 N Water St, 6th Floor Milwaukee, WI 53202

Paradigm Structural Engineers
639 Front St, 4th Floor, San Francisco, CA 94111

Kimley Horn
10 S. Almaden Blvd, #1250, San Jose, CA 95113

	ISSUES	
1	06.25.2021	SCHEMATIC DESIGN
2	09.16.2021	DESIGN DEVELOPMENT
3	04.27.2022	60% CD'S
4	07.27.2022	ISSUE FOR PERMIT
5		
6		
7		
8		
9		
10		

	REVISIONS	

LICENSED ARCHITECT
SCOTT M. RUCH
C-36046
8/31/2023
RENEWAL DATE
STATE OF CALIFORNIA
8/17/22

STACK - SVYAM
2000 Trade Zone
San Jose, CA 95131

STACK INFRASTRUCTURE

BUILDING SECTIONS

JOB 20337.0000
DATE 09.16.2021
SHEET

AM-A06-01

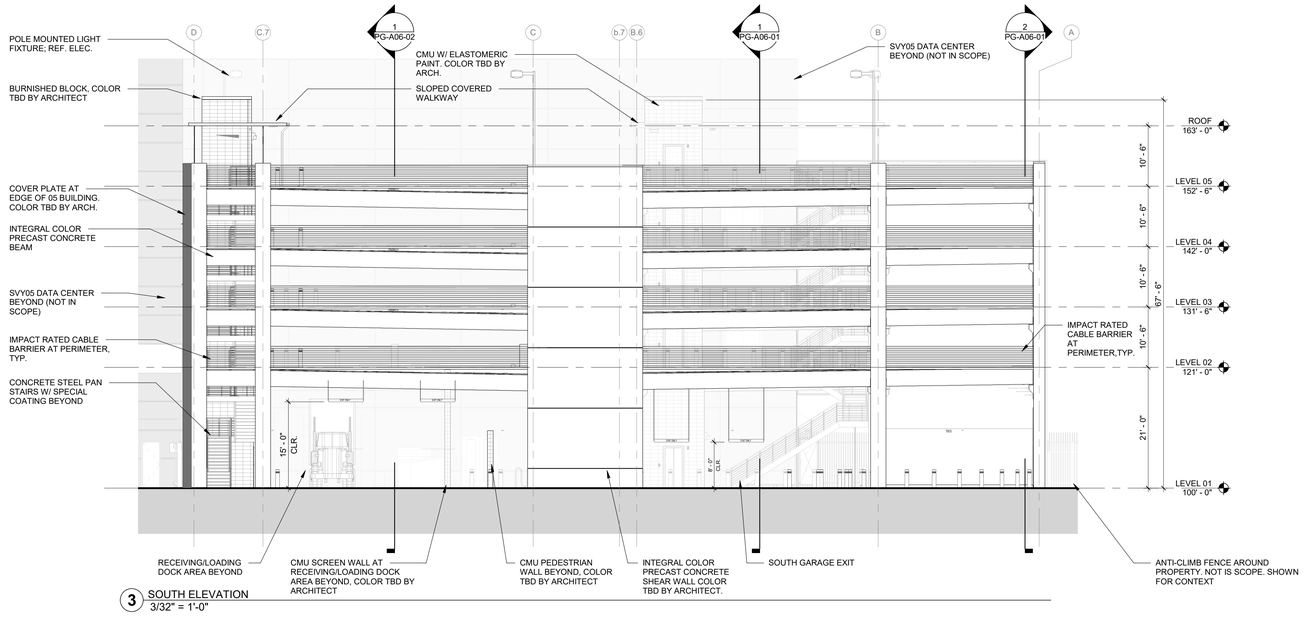

3 SOUTH ELEVATION
3/32" = 1'-0"

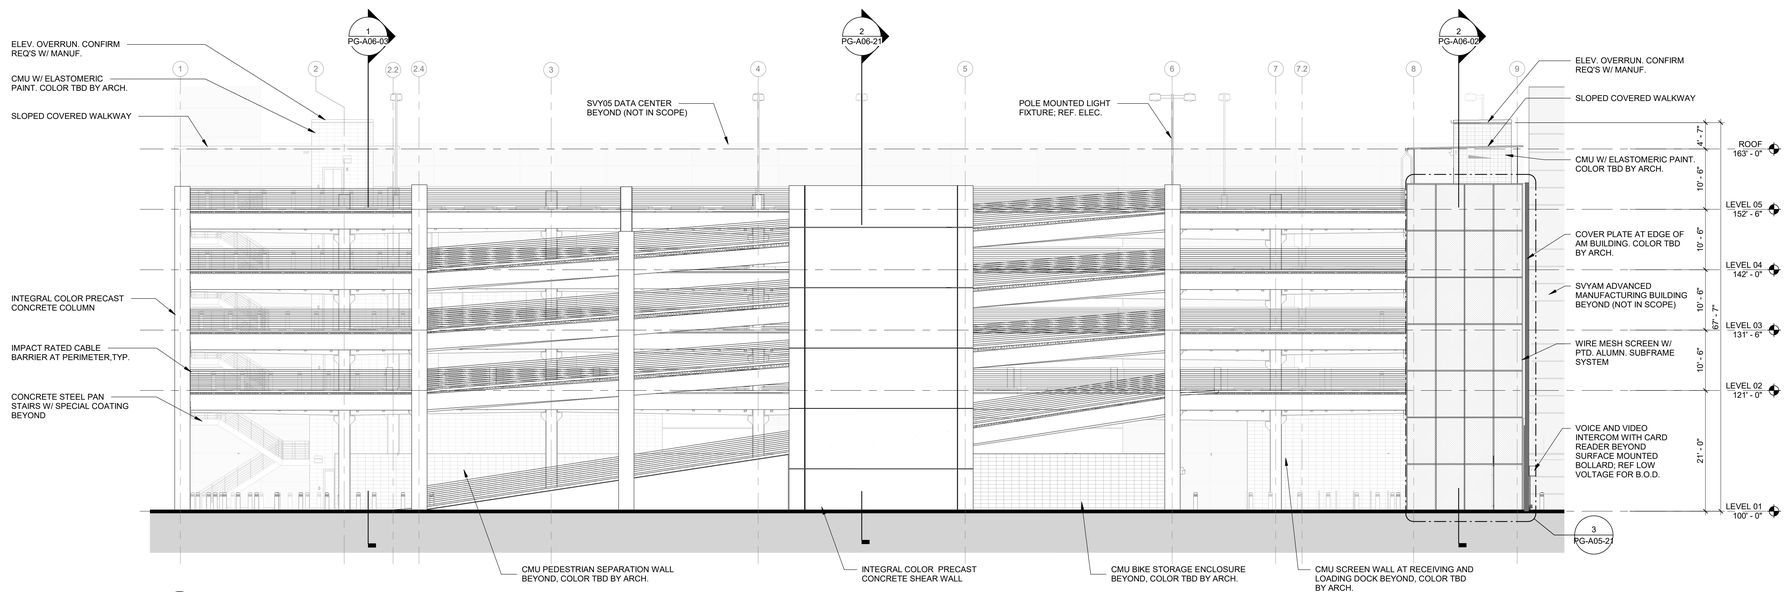

2 EAST ELEVATION
3/32" = 1'-0"

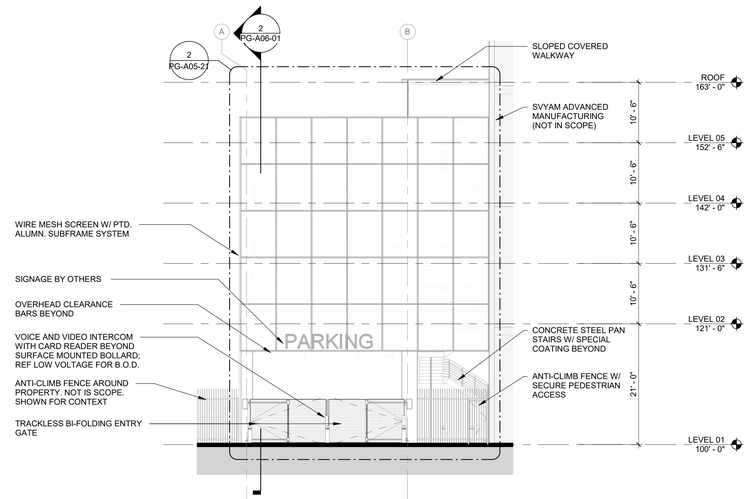

1 NORTH ELEVATION
3/32" = 1'-0"

GENERAL ELEVATION NOTES

1. ALL EXTERIOR FACE OF PRECAST CONCRETE TO BE INTERGRAL COLOR. COLOR TBD BY ARCH.

CORGAN

kW Mission Critical Engineering, d.p.c.
233 N Water St, 6thFloor Milwaukee, WI 53202

Paradigm Structural Engineers
639 Front St, 4th Floor, San Francisco, CA 94111

Kimley Horn
10 S. Almaden Blvd, #1250, San Jose, CA 95113

Clark Pacific
4684 Ontario Mills Pkwy Suite 200, Ontario, CA 91764

	ISSUES	
1	06.25.2021	SCHEMATIC DESIGN PACKAGE
2	09.09.2021	DESIGN DEVELOPMENT PKG.
3	04.27.2022	60% CD'S
4	11.15.2022	ISSUE FOR PERMIT
5		
6		
7		
8		
9		
10		

	REVISIONS	

This Document was produced by or under the authority of Registered Architect:

John Mares

LICENSED ARCHITECT
JOHN MARES
C-29454
04/30/2023
REN. DATE
STATE OF CALIFORNIA

Date of issue:
11.15.2022

STACK - SVY PARKING GARAGE
2050 Trade Zone
San Jose, CA 95131

STACK INFRASTRUCTURE

KEYPLAN

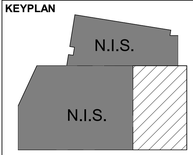

CITY OF SAN JOSE

EXTERIOR ELEVATIONS

JOB 20337.0000
DATE 06.25.2021
SHEET

PG-A05-01

11/15/2022 11:34:22 AM PG-A05-01 EXTERIOR ELEVATIONS

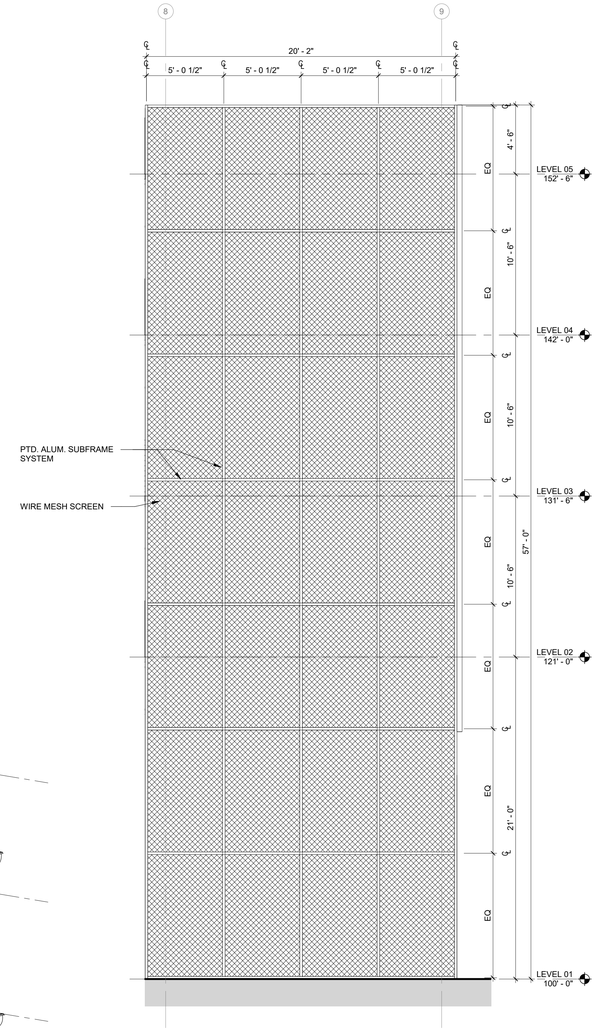

3 ENLARGED ELEVATION - EAST MESH PANEL
1/4" = 1'-0"

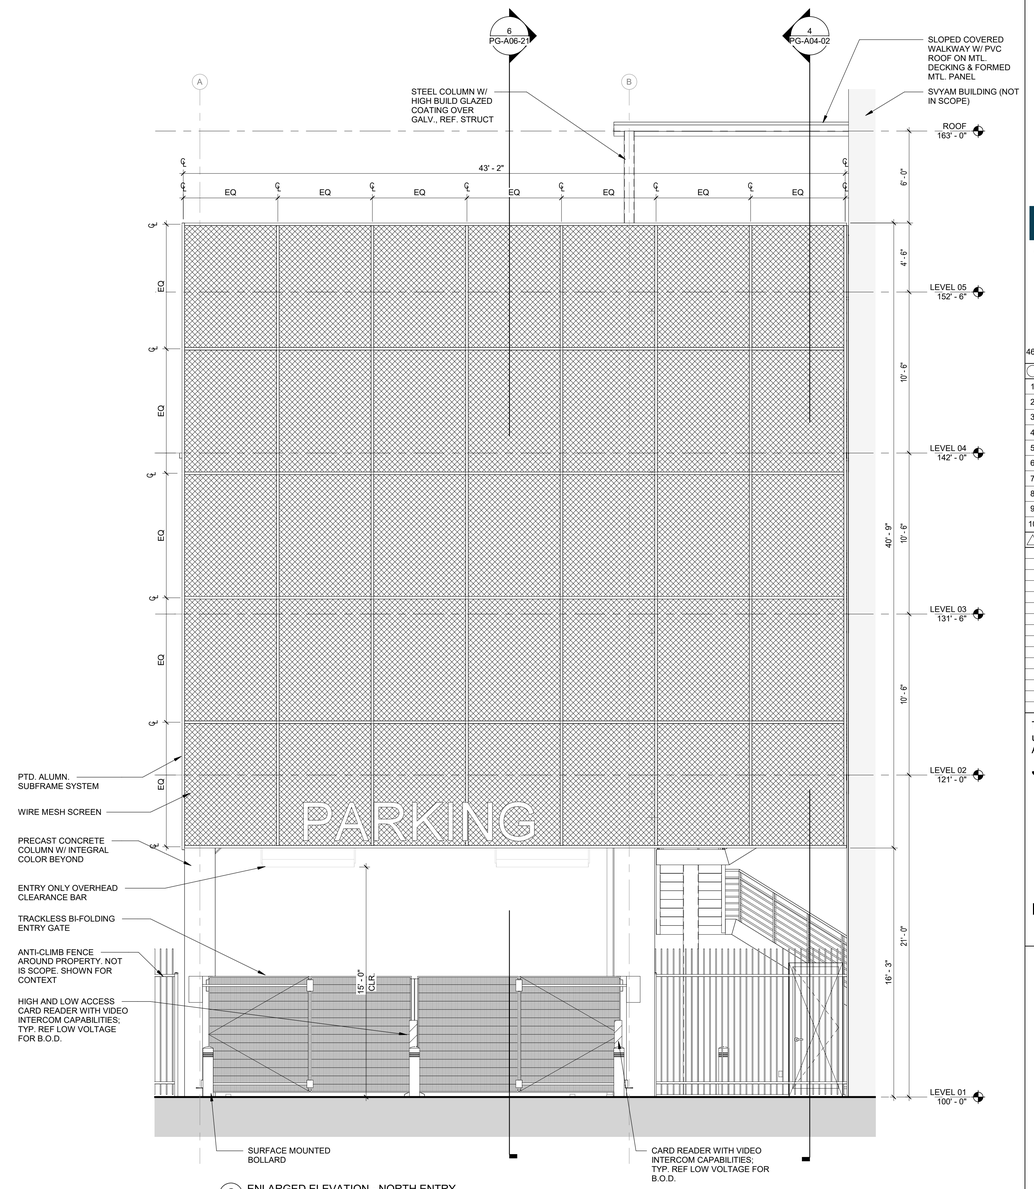

2 ENLARGED ELEVATION - NORTH ENTRY
1/4" = 1'-0"

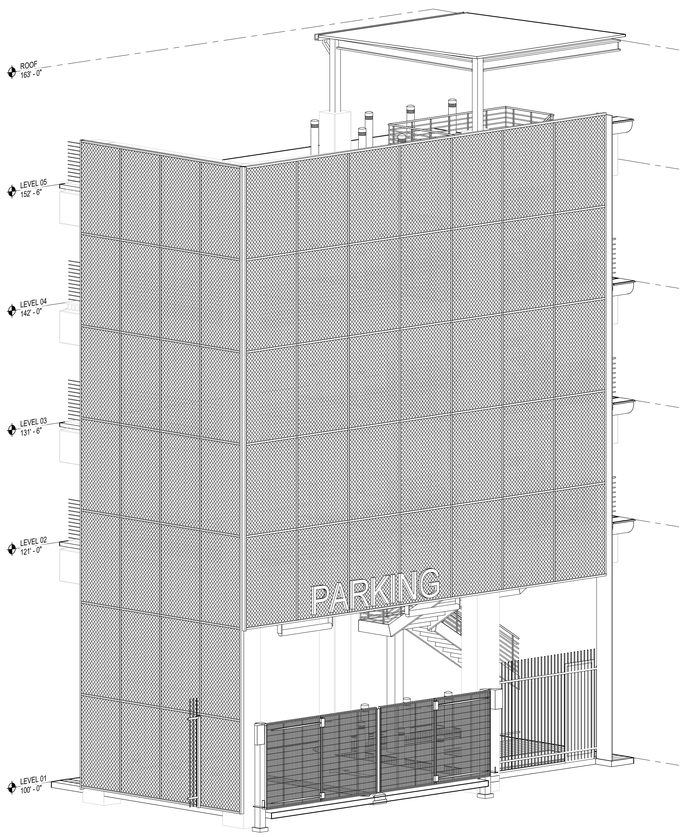

4 3D - NORTH GARAGE ENTRY
N.T.S.

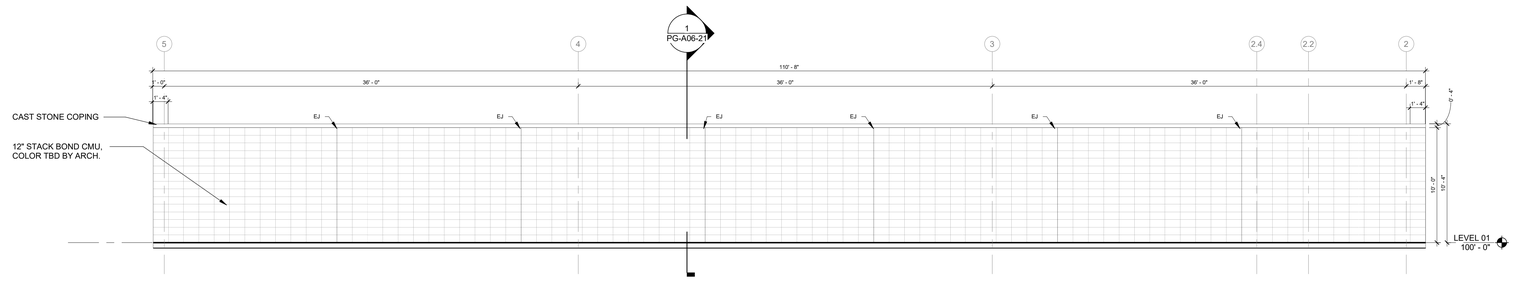

1 ENLARGED ELEVATION - PEDESTRIAN SEPARATION WALL @ LVL 01
3/16" = 1'-0"

CITY OF SAN JOSE

CORGAN

kW Mission Critical Engineering, d.p.c.
233 N Water St, 6thFloor Milwaukee, WI 53202

Paradigm Structural Engineers
639 Front St, 4th Floor, San Francisco, CA 94111

Kimley Horn
10 S. Almaden Blvd, #1250, San Jose, CA 95113

Clark Pacific
4684 Ontario Mills Pkwy Suite 200, Ontario, CA 91764

	ISSUES	
1	06.25.2021	SCHEMATIC DESIGN PACKAGE
2	09.09.2021	DESIGN DEVELOPMENT PKG.
3	04.27.2022	60% CD'S
4	11.15.2022	ISSUE FOR PERMIT
5		
6		
7		
8		
9		
10		

REVISIONS	

This Document was produced by or under the authority of Registered Architect:

John Mares

LICENSED ARCHITECT
JOHN MARES
C-49534
04/30/2023
REN. DATE
STATE OF CALIFORNIA

Date of issue:
11.15.2022

STACK - SVY PARKING GARAGE
2950 Trade Zone
San Jose, CA 95131

STACK INFRASTRUCTURE

KEYPLAN

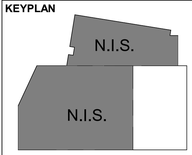

PARTIAL ENLARGED ELEVATIONS

JOB 20337.0000
DATE 09.09.2021
SHEET

PG-A05-21

11/15/2022 11:34:34 AM PG-A05-21 PARTIAL ENLARGED ELEVATIONS

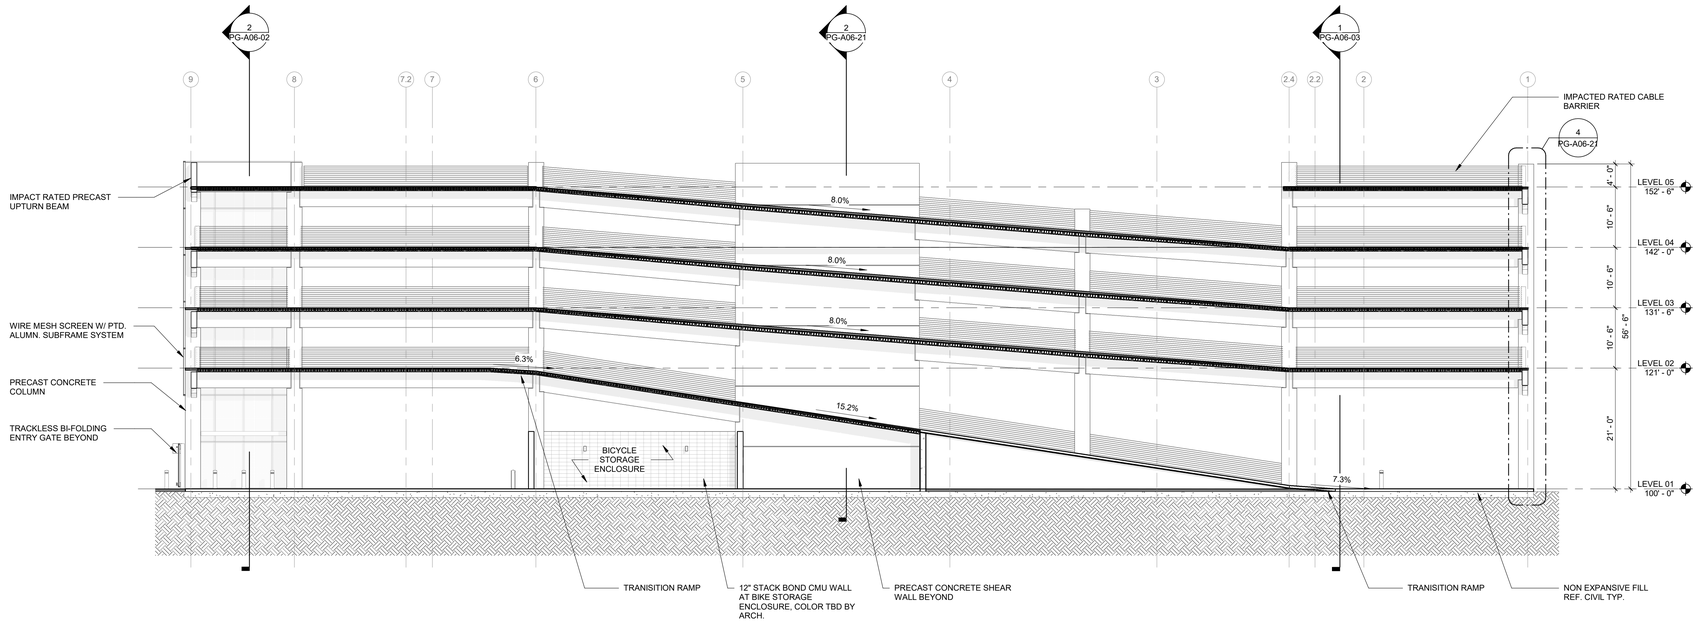

2 BUILDING SECTION - N/S
3/32" = 1'-0"

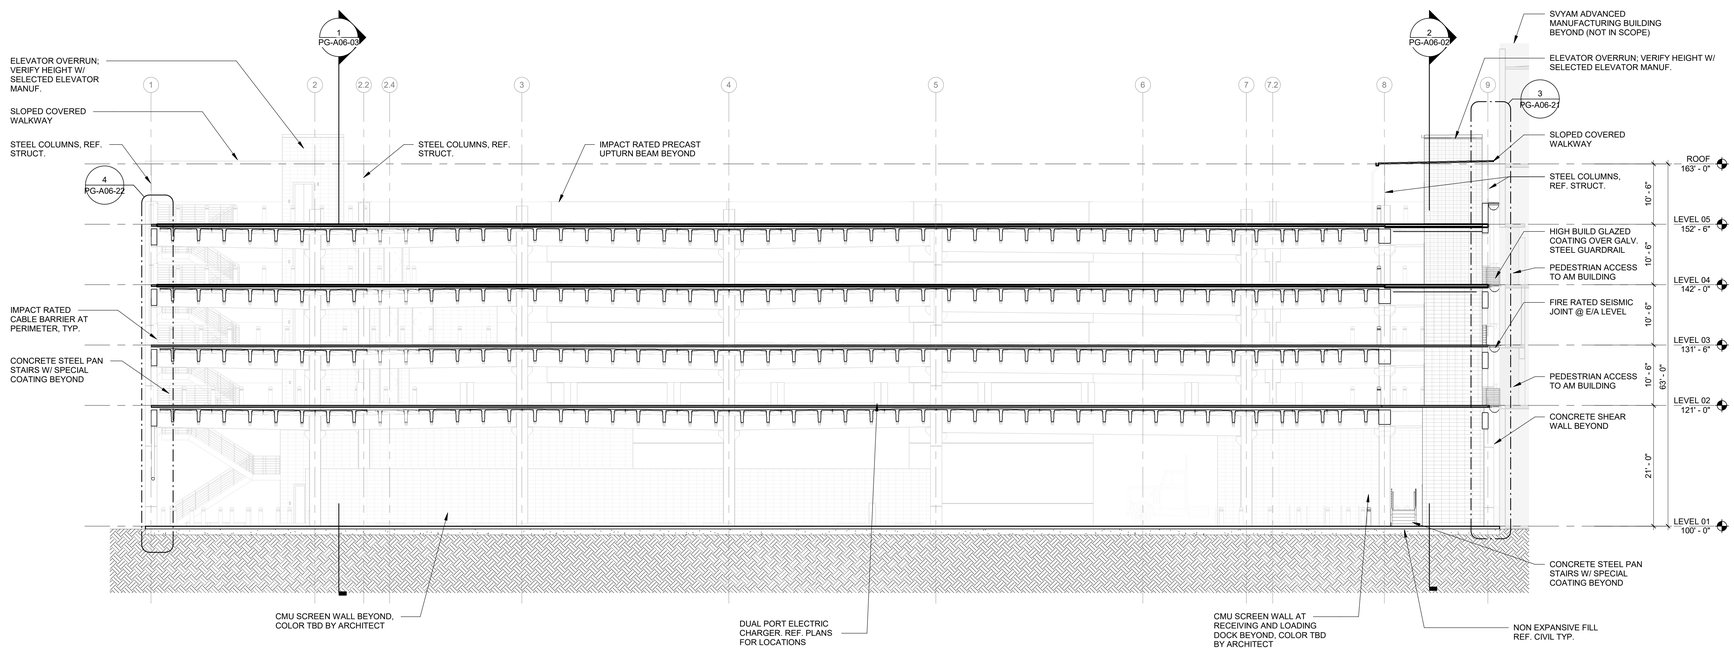

1 BUILDING SECTION - N/S
3/32" = 1'-0"

CORGAN

kW Mission Critical Engineering, d.p.c.
233 N Water St, 6thFloor Milwaukee, WI 53202

Paradigm Structural Engineers
639 Front St, 4th Floor, San Francisco, CA 94111

Kimley Horn
10 S. Almaden Blvd, #1250, San Jose, CA 95113

Clark Pacific
4684 Ontario Mills Pkwy Suite 200, Ontario, CA 91764

	ISSUES	
1	06.25.2021	SCHEMATIC DESIGN PACKAGE
2	09.09.2021	DESIGN DEVELOPMENT PKG.
3	04.27.2022	60% CD'S
4	11.15.2022	ISSUE FOR PERMIT
5		
6		
7		
8		
9		
10		

	REVISIONS	

This Document was produced by or under the authority of Registered Architect:

John Mares

LICENSED ARCHITECT
JOHN MARES
04/30/2023
REN. DATE
STATE OF CALIFORNIA

Date of issue:
11.15.2022

STACK - SVY PARKING GARAGE
2050 Trade Zone
San Jose, CA 95131

STACK INFRASTRUCTURE

KEYPLAN

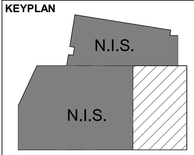

CITY OF SAN JOSE

BUILDING SECTIONS

JOB 20337.0000
DATE 06.25.2021
SHEET

PG-A06-01

11/15/2022 11:34:44 AM PG-A06-01 BUILDING SECTIONS

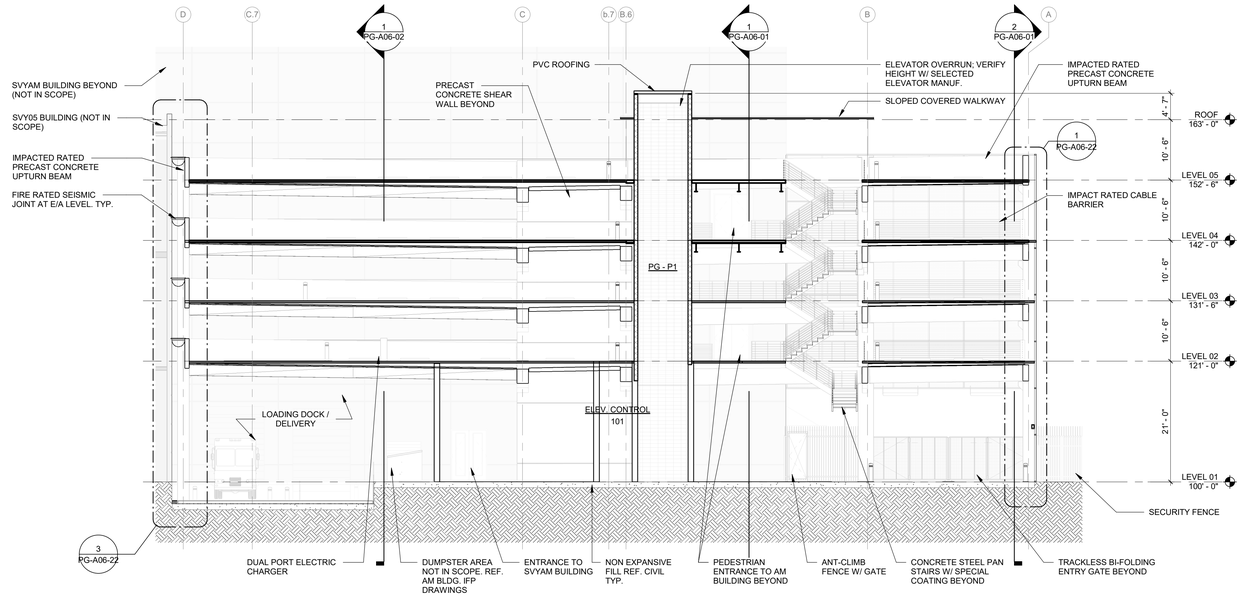

2 BUILDING SECTION - E/W
3/32" = 1'-0"

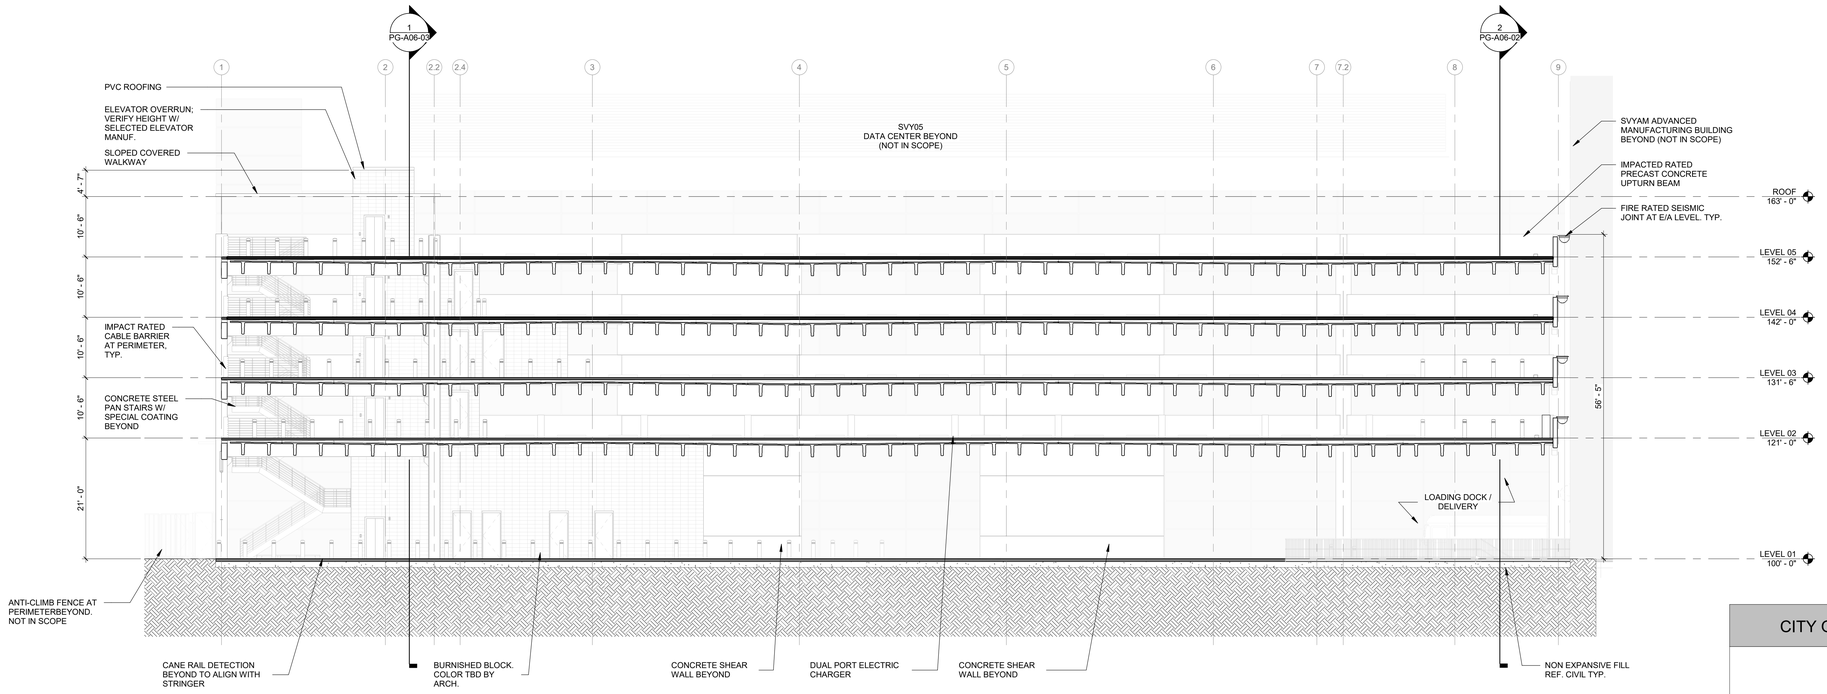

1 BUILDING SECTION - N/S
3/32" = 1'-0"

11/15/2022 11:34:52 AM PG-A06-02 BUILDING SECTIONS

CORGAN

kW Mission Critical Engineering, d.p.c.
233 N Water St, 6thFloor Milwaukee, WI 53202

Paradigm Structural Engineers
639 Front St, 4th Floor, San Francisco, CA 94111

Kimley Horn
10 S. Almaden Blvd, #1250, San Jose, CA 95113

Clark Pacific
4684 Ontario Mills Pkwy Suite 200, Ontario, CA 91764

	ISSUES	
1	06.25.2021	SCHEMATIC DESIGN PACKAGE
2	09.09.2021	DESIGN DEVELOPMENT PKG.
3	04.27.2022	60% CD'S
4	11.15.2022	ISSUE FOR PERMIT
5		
6		
7		
8		
9		
10		

REVISIONS	

This Document was produced by or under the authority of Registered Architect:

John Mares

LICENSED ARCHITECT
JOHN MARES
C-34614
04/30/2023
REN. DATE
STATE OF CALIFORNIA

Date of issue:
11.15.2022

STACK - SVY PARKING GARAGE
2050 Trade Zone
San Jose, CA 95131

STACK INFRASTRUCTURE

KEYPLAN

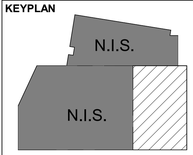

CITY OF SAN JOSE

BUILDING SECTIONS

JOB 20337.0000
DATE 06.25.2021
SHEET

PG-A06-02

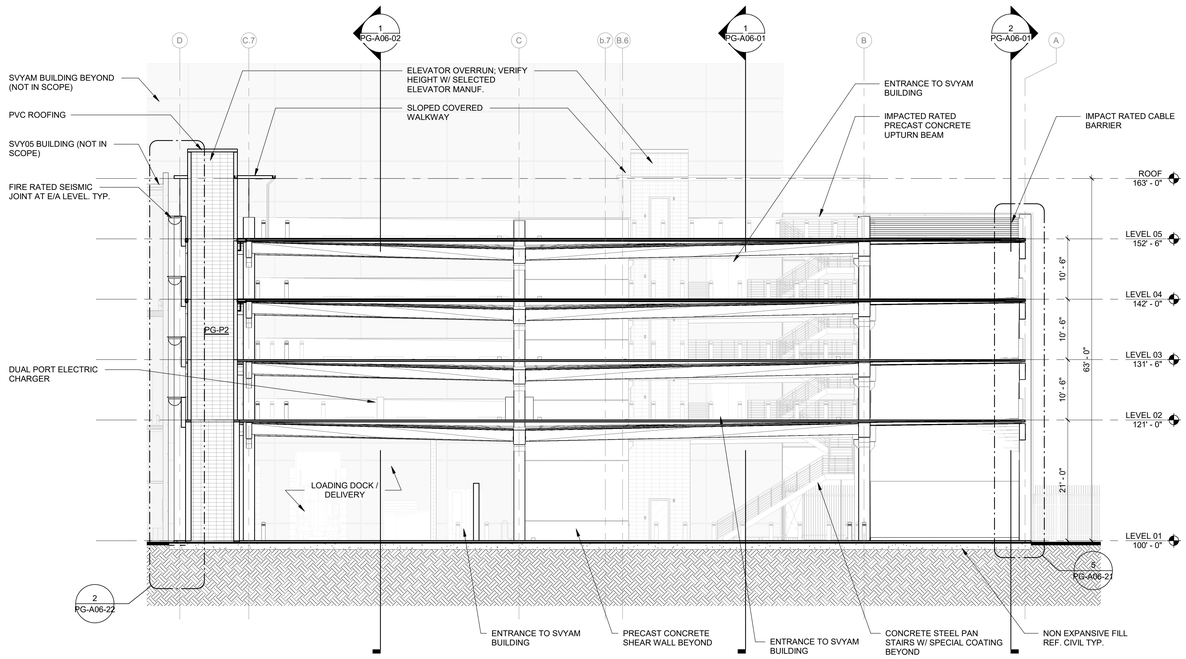

1 BUILDING SECTION - E/W
3/32" = 1'-0"

11/15/2022 11:34:57 AM PG-A06-03 BUILDING SECTIONS

CORGAN

kW Mission Critical Engineering, d.p.c.
233 N Water St, 6thFloor Milwaukee, WI 53202

Paradigm Structural Engineers
639 Front St, 4th Floor, San Francisco, CA 94111

Kimley Horn
10 S. Almaden Blvd, #1250, San Jose, CA 95113

Clark Pacific
4684 Ontario Mills Pkwy Suite 200, Ontario, CA 91764

	ISSUES	
1	06.25.2021	SCHEMATIC DESIGN PACKAGE
2	09.09.2021	DESIGN DEVELOPMENT PKG.
3	04.27.2022	60% CD'S
4	11.15.2022	ISSUE FOR PERMIT
5		
6		
7		
8		
9		
10		

	REVISIONS	

This Document was produced by or under the authority of Registered Architect:

John Mares

LICENSED ARCHITECT
JOHN MARES
C-18254
04/30/2023
REN. DATE
STATE OF CALIFORNIA

Date of issue:
11.15.2022

STACK - SVY PARKING GARAGE
2050 Trade Zone
San Jose, CA 95131

STACK INFRASTRUCTURE

KEYPLAN

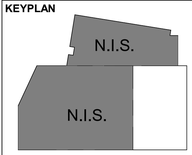

CITY OF SAN JOSE

BUILDING SECTIONS

JOB 20337.0000
DATE 11/02/22
SHEET

PG-A06-03