



DOCKETED	
Docket Number:	22-SPPE-02
Project Title:	San Jose Data Center 04
TN #:	255411
Document Title:	Microsoft SJ04 Revised Project Description Figures
Description:	N/A
Filer:	Scott Galati
Organization:	DayZenLLC
Submitter Role:	Applicant Representative
Submission Date:	4/2/2024 10:46:33 AM
Docketed Date:	4/2/2024

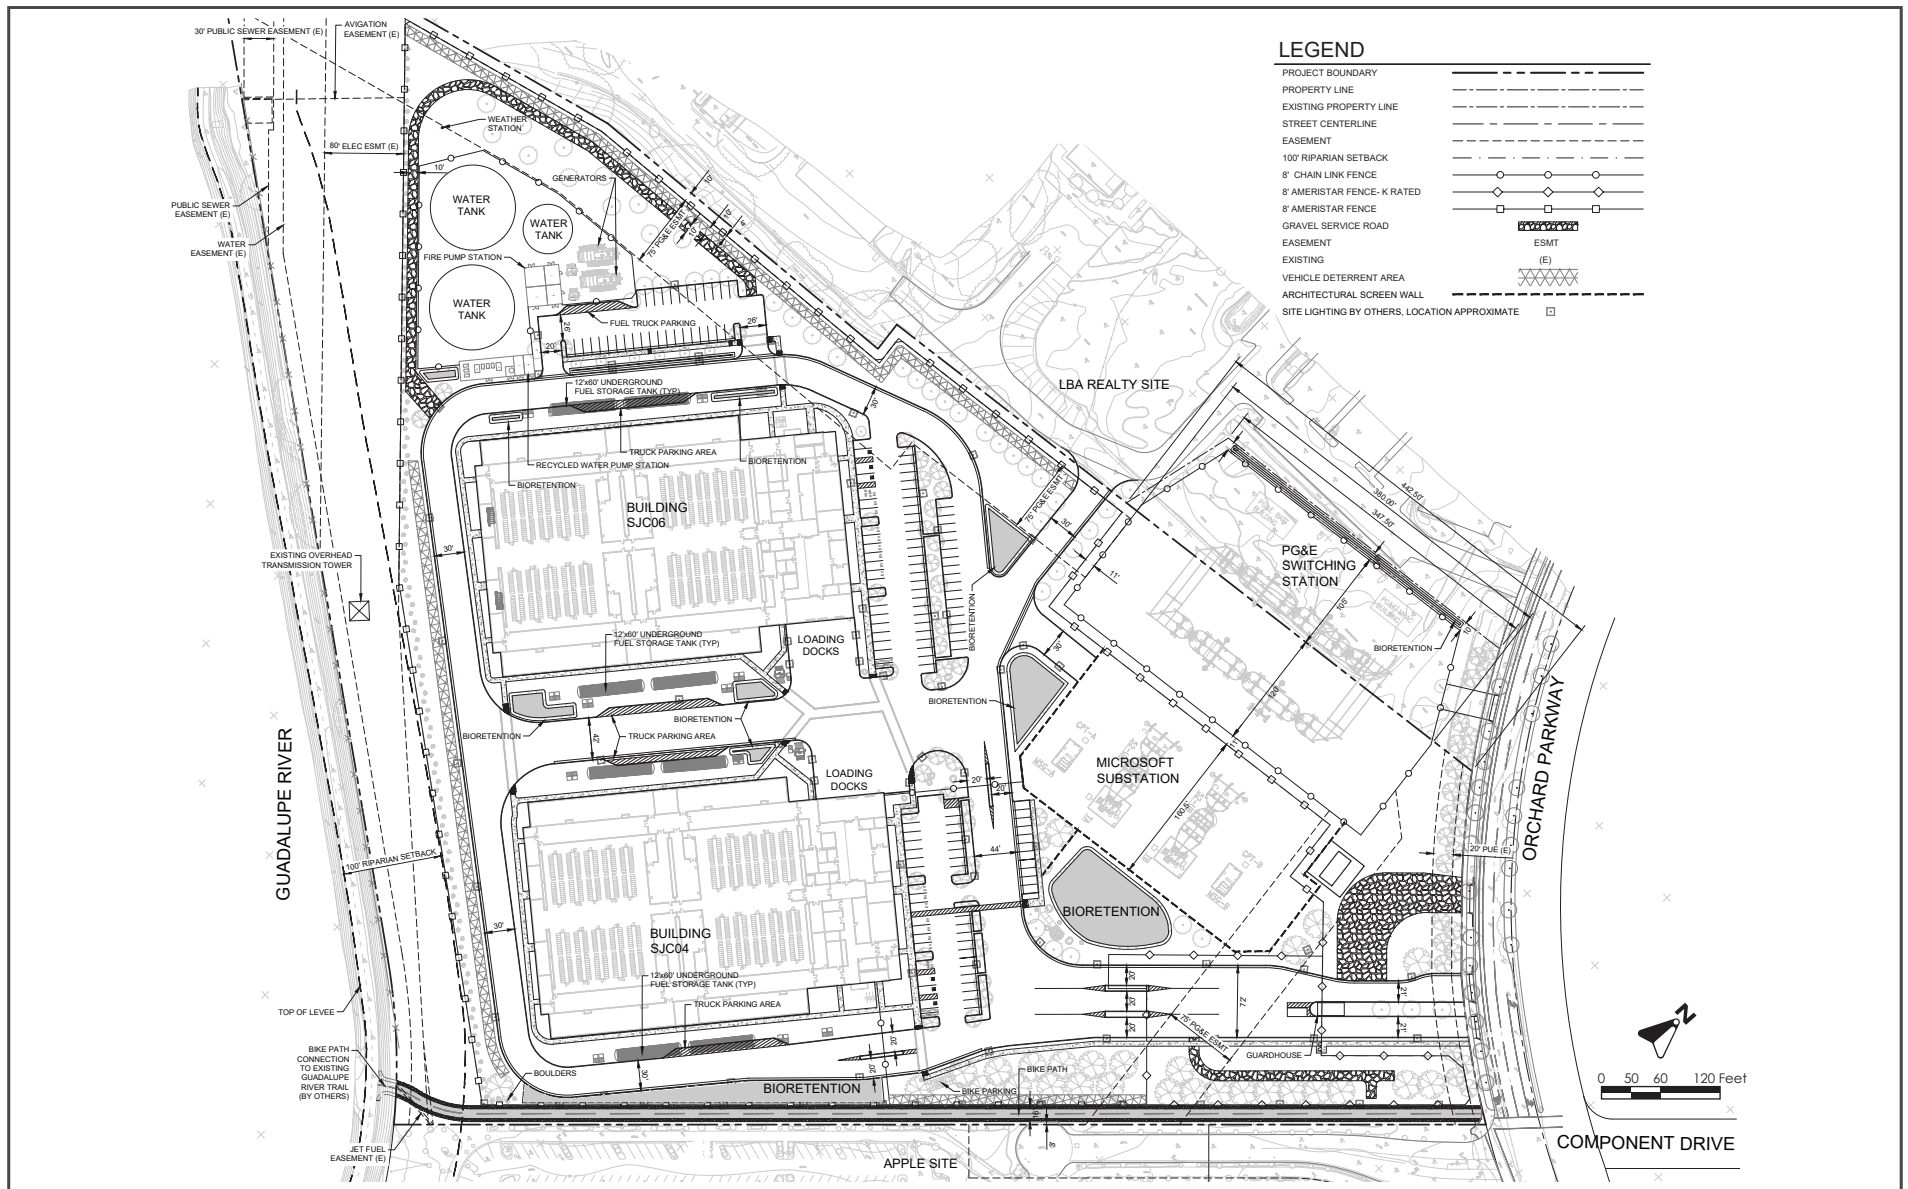


SITE PLAN

FIGURE 3.3-1

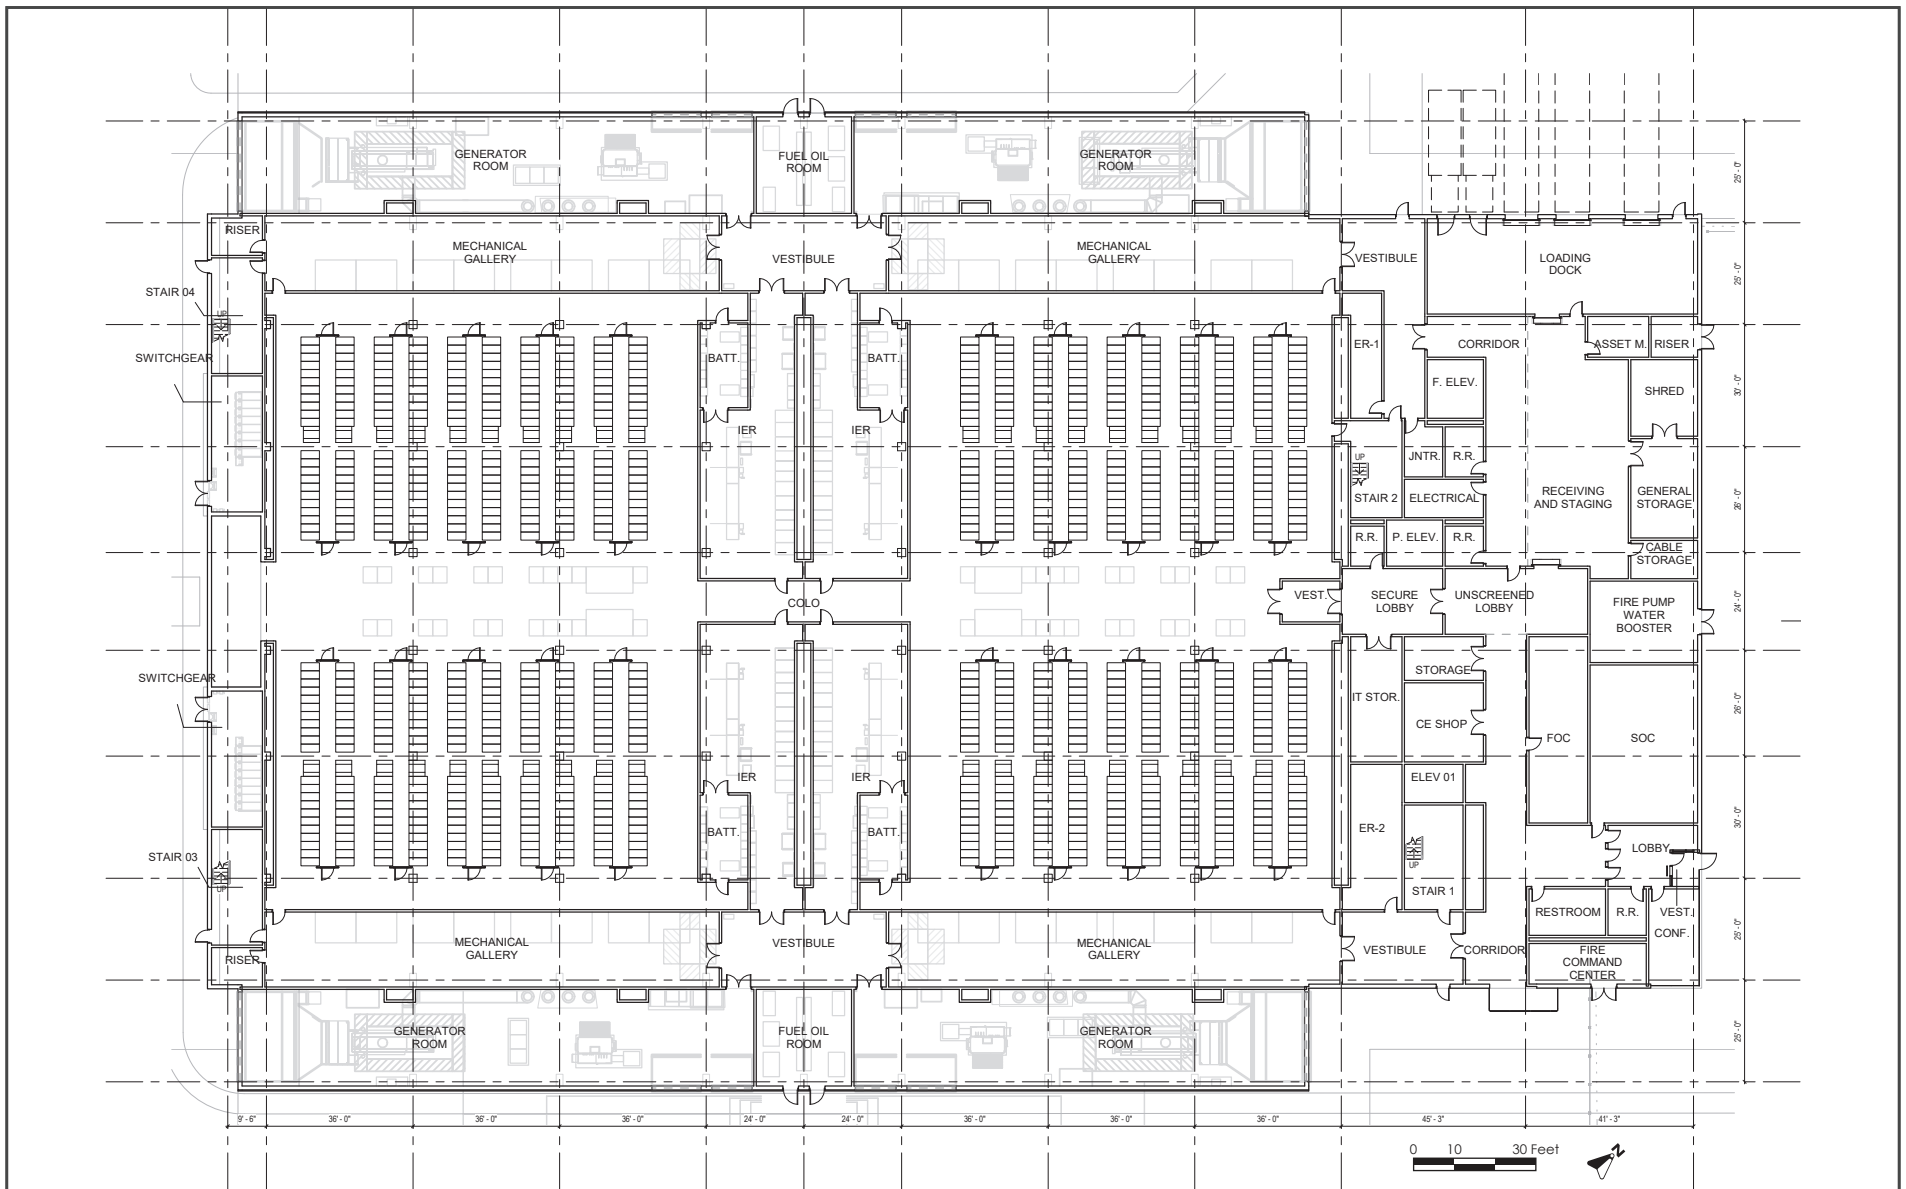


DATA CENTER BUILDING FIRST LEVEL FLOOR PLAN

FIGURE 3.3-2

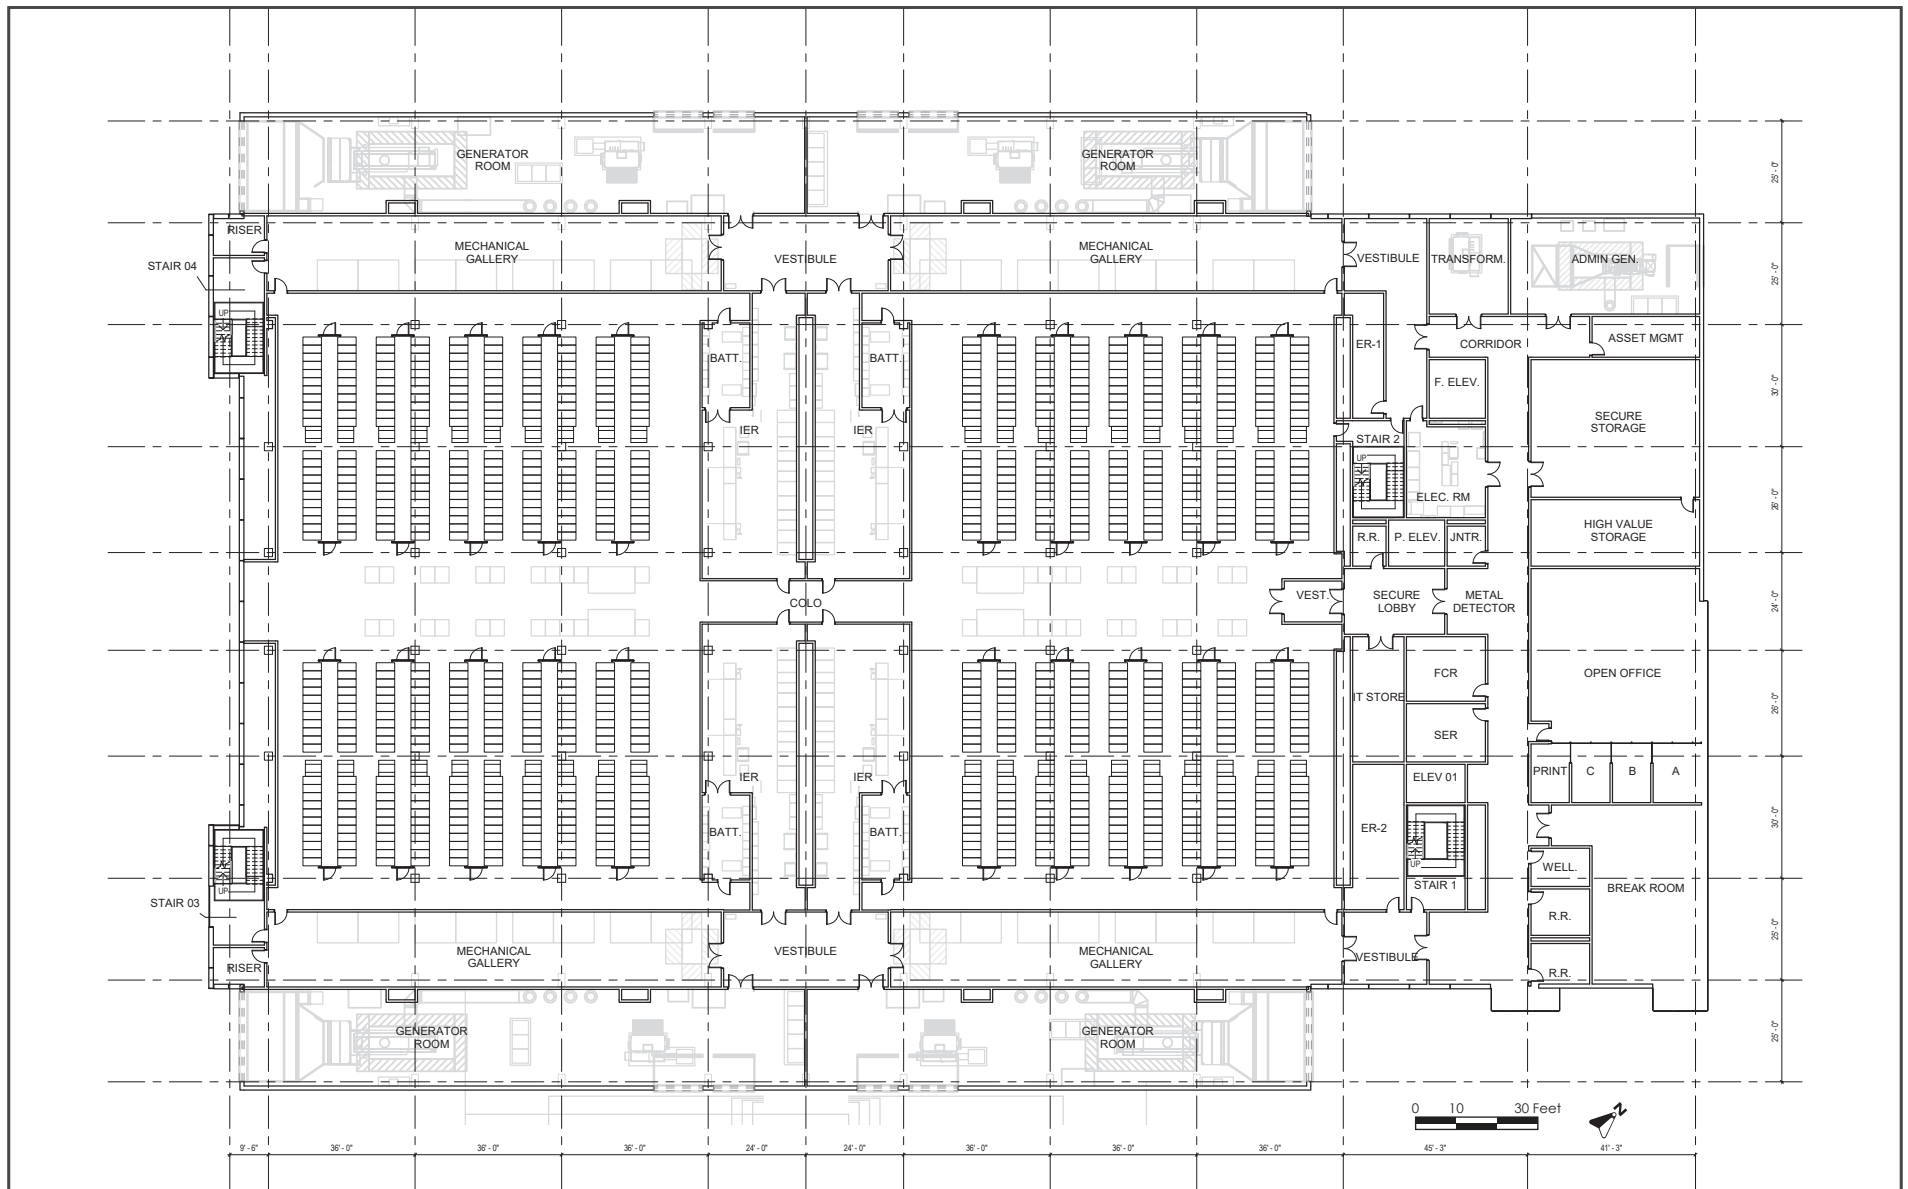


DATA CENTER BUILDING SECOND LEVEL FLOOR PLAN

FIGURE 3.3-3

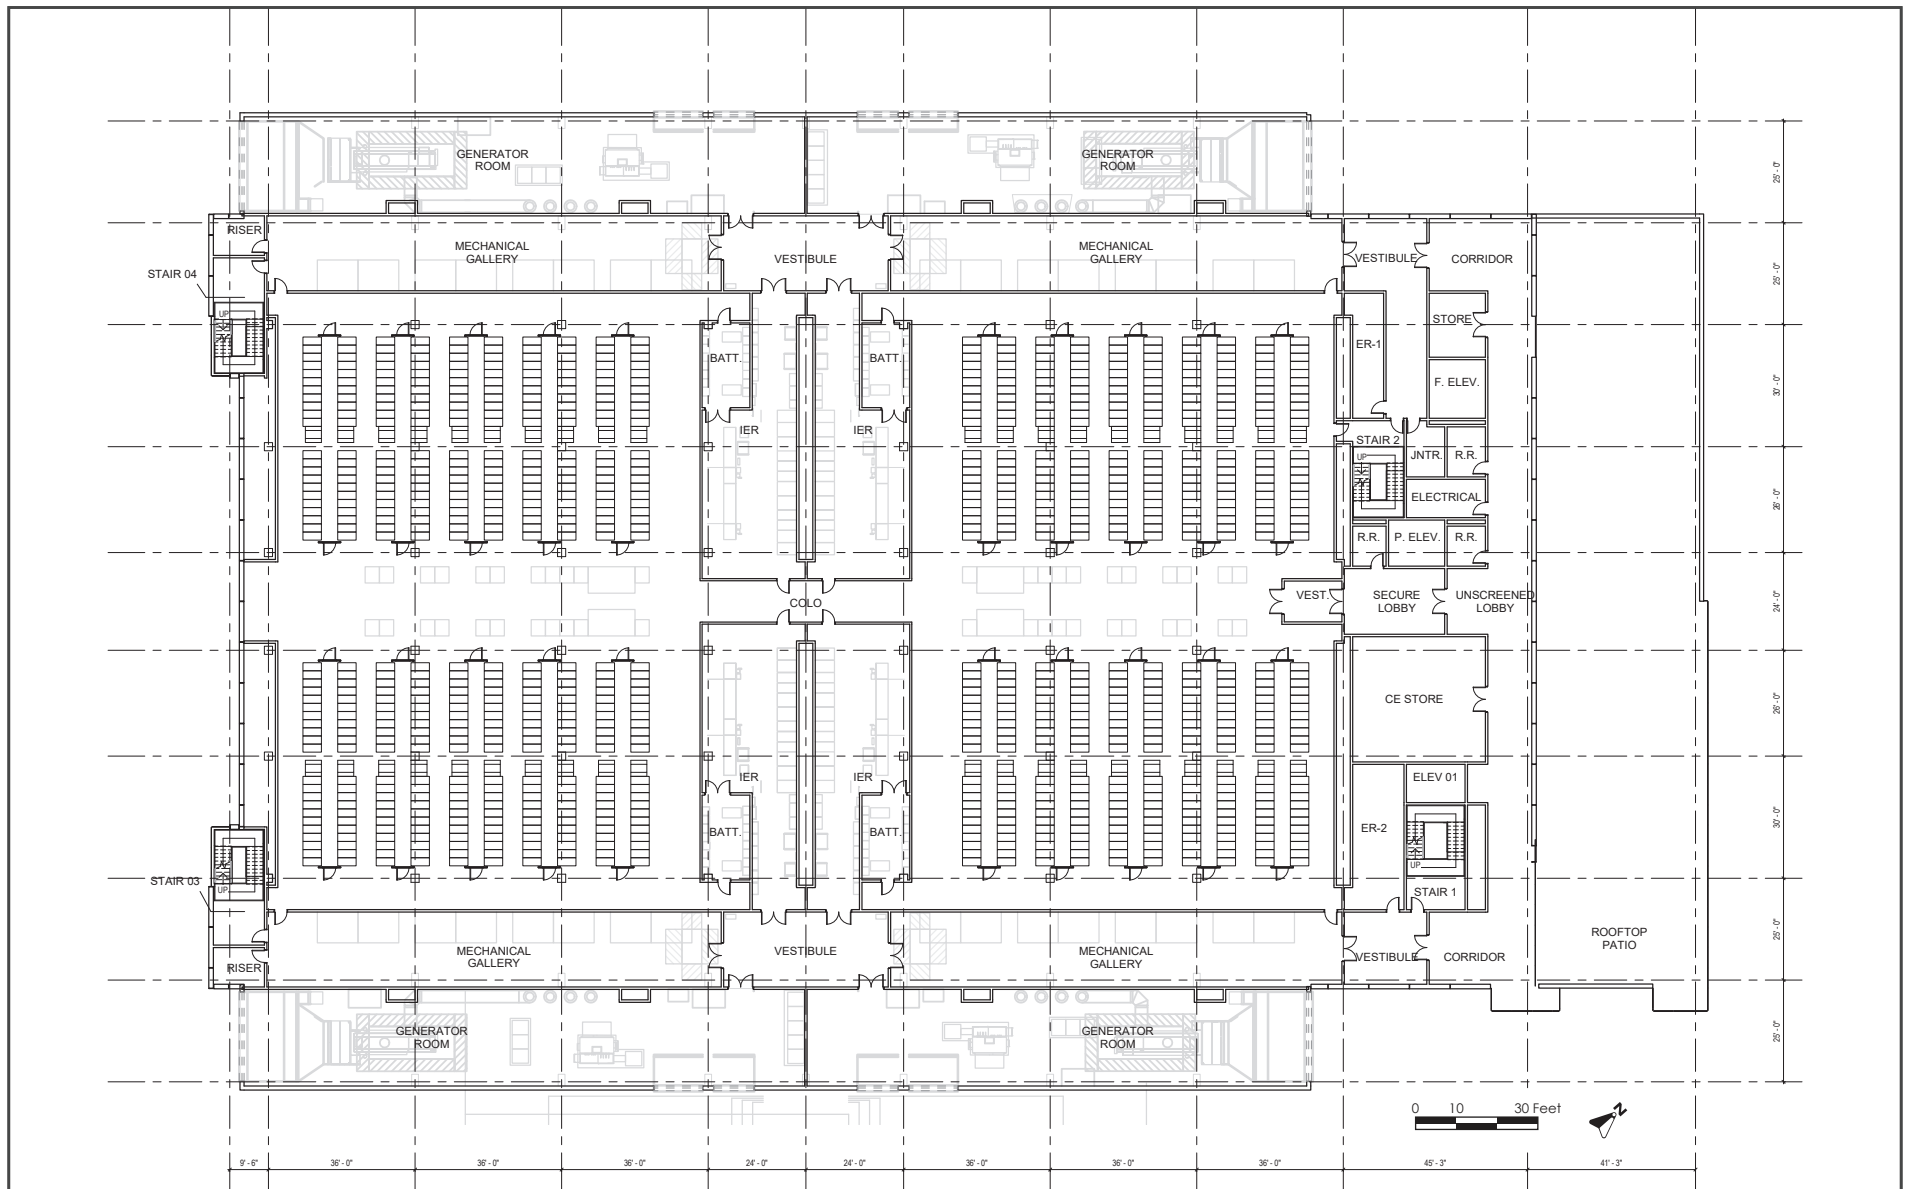


DATA CENTER BUILDING THIRD LEVEL FLOOR PLAN

FIGURE 3.3-4

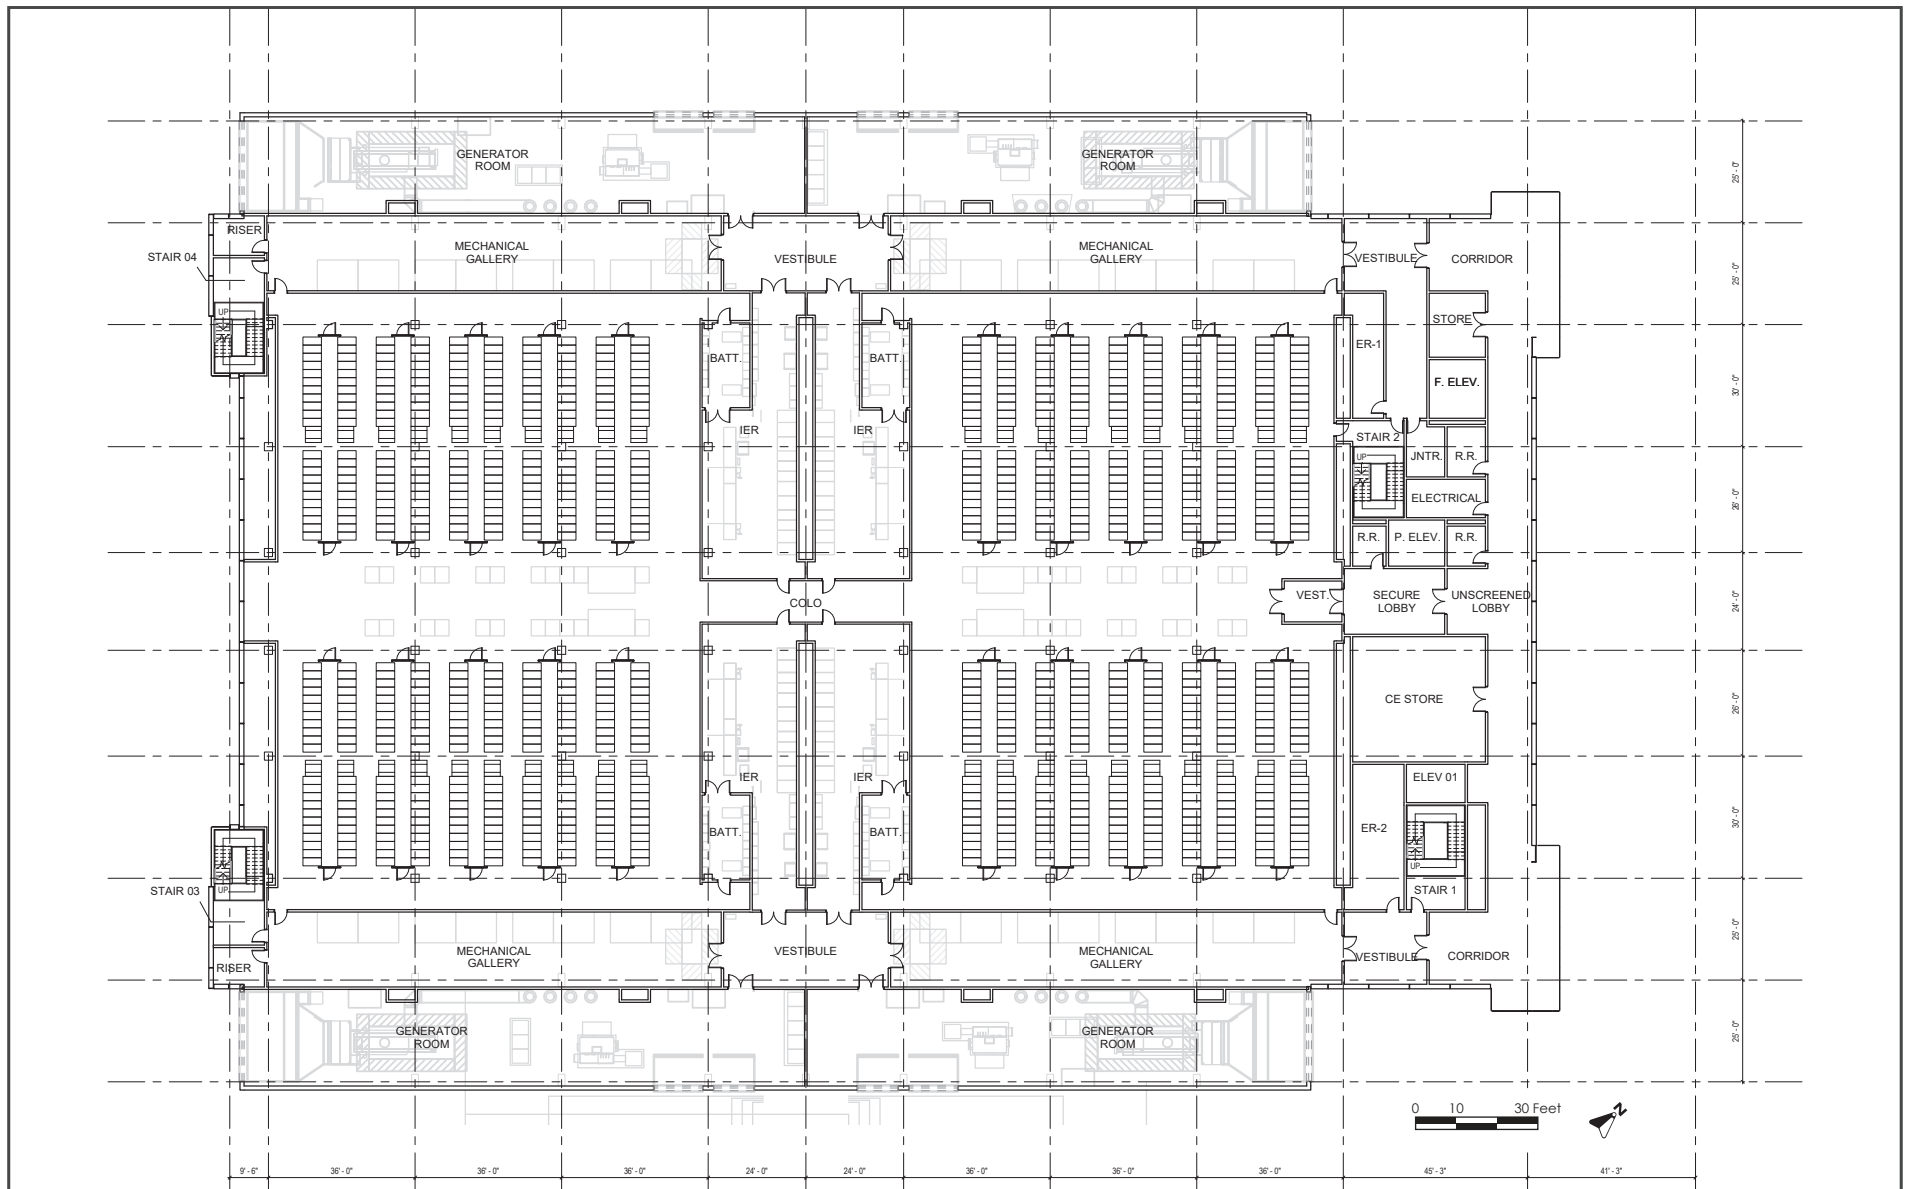


DATA CENTER BUILDING FOURTH LEVEL FLOOR PLAN

FIGURE 3.3-5

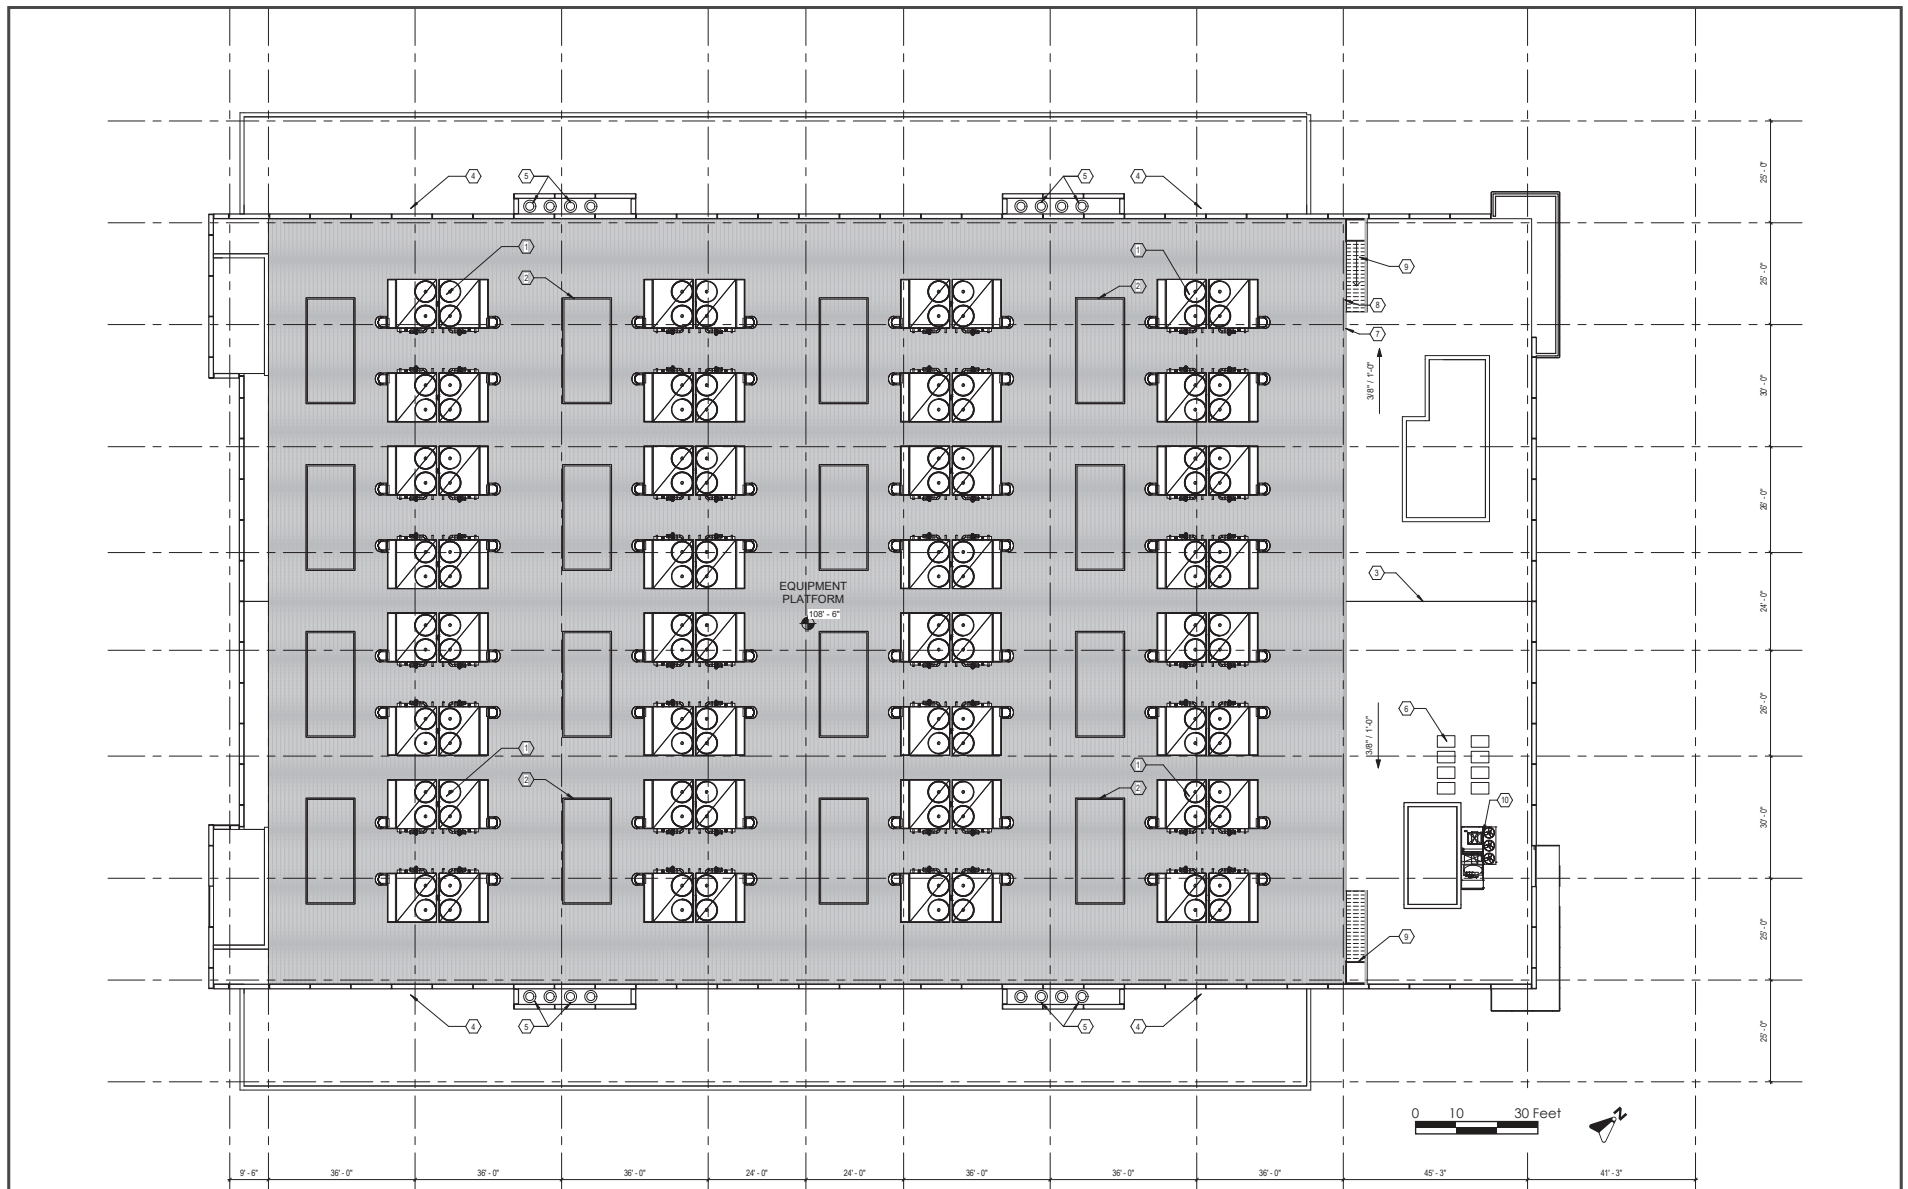


DATA CENTER BUILDING ROOF PLAN


FIGURE 3.3-6

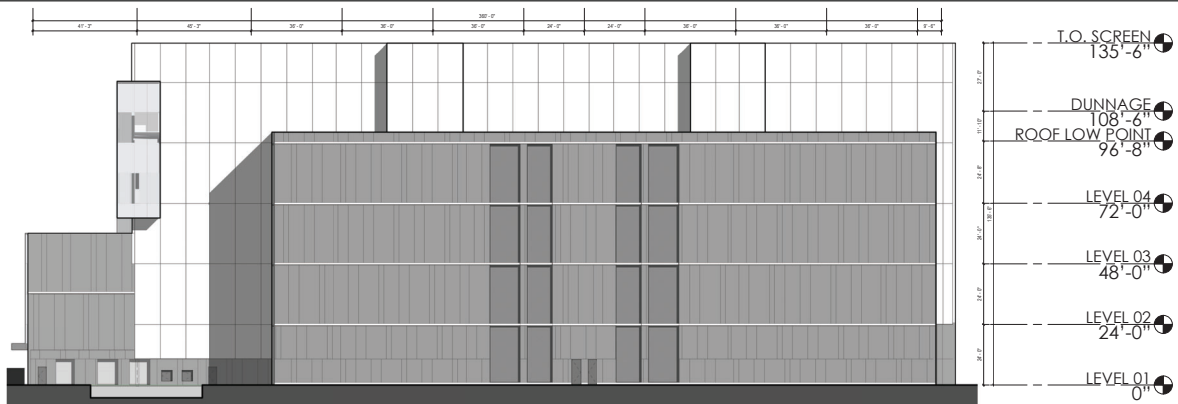


NORTH ELEVATION

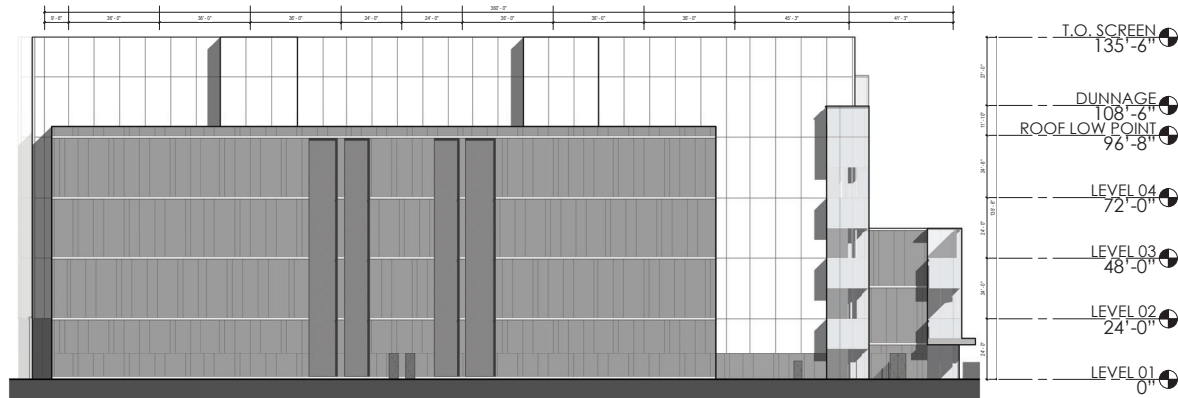

SOUTH ELEVATION

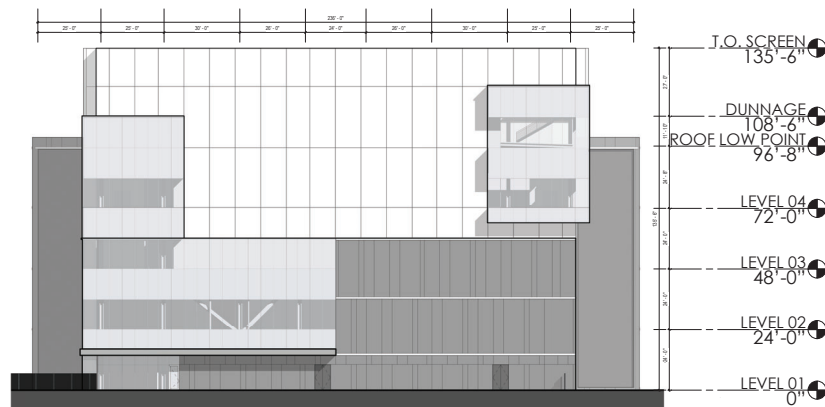


EAST ELEVATION

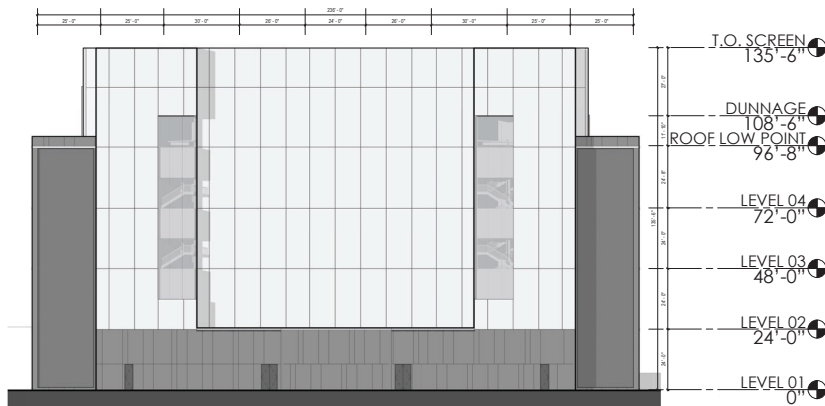

WEST ELEVATION



LONGITUDINAL ELEVATION

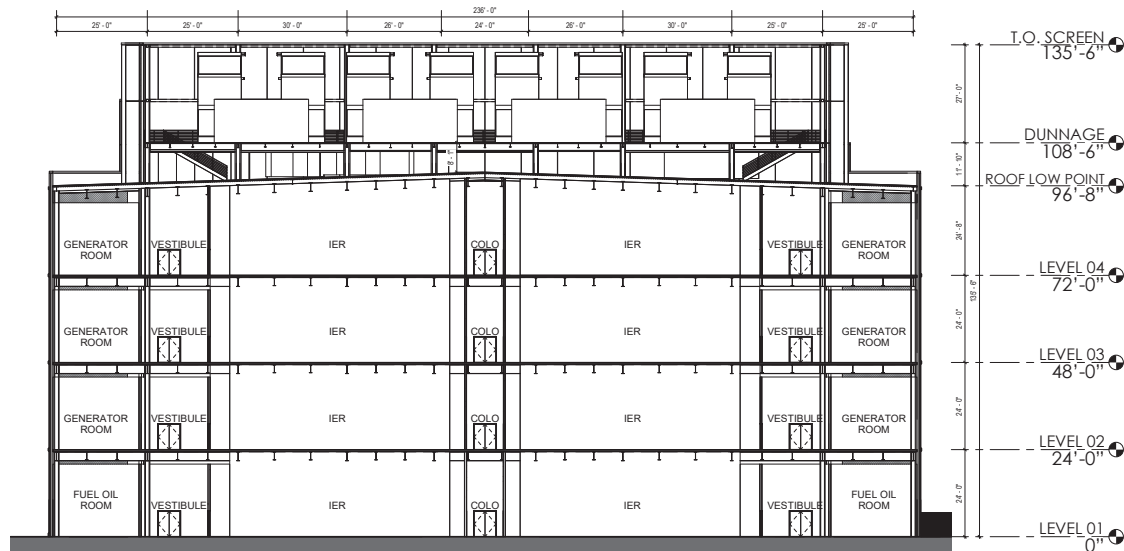


TRANSVERSE ELEVATION

LONGITUDINAL AND TRANSVERSE SECTION BUILDING ELEVATIONS



FIGURE 3.3-8



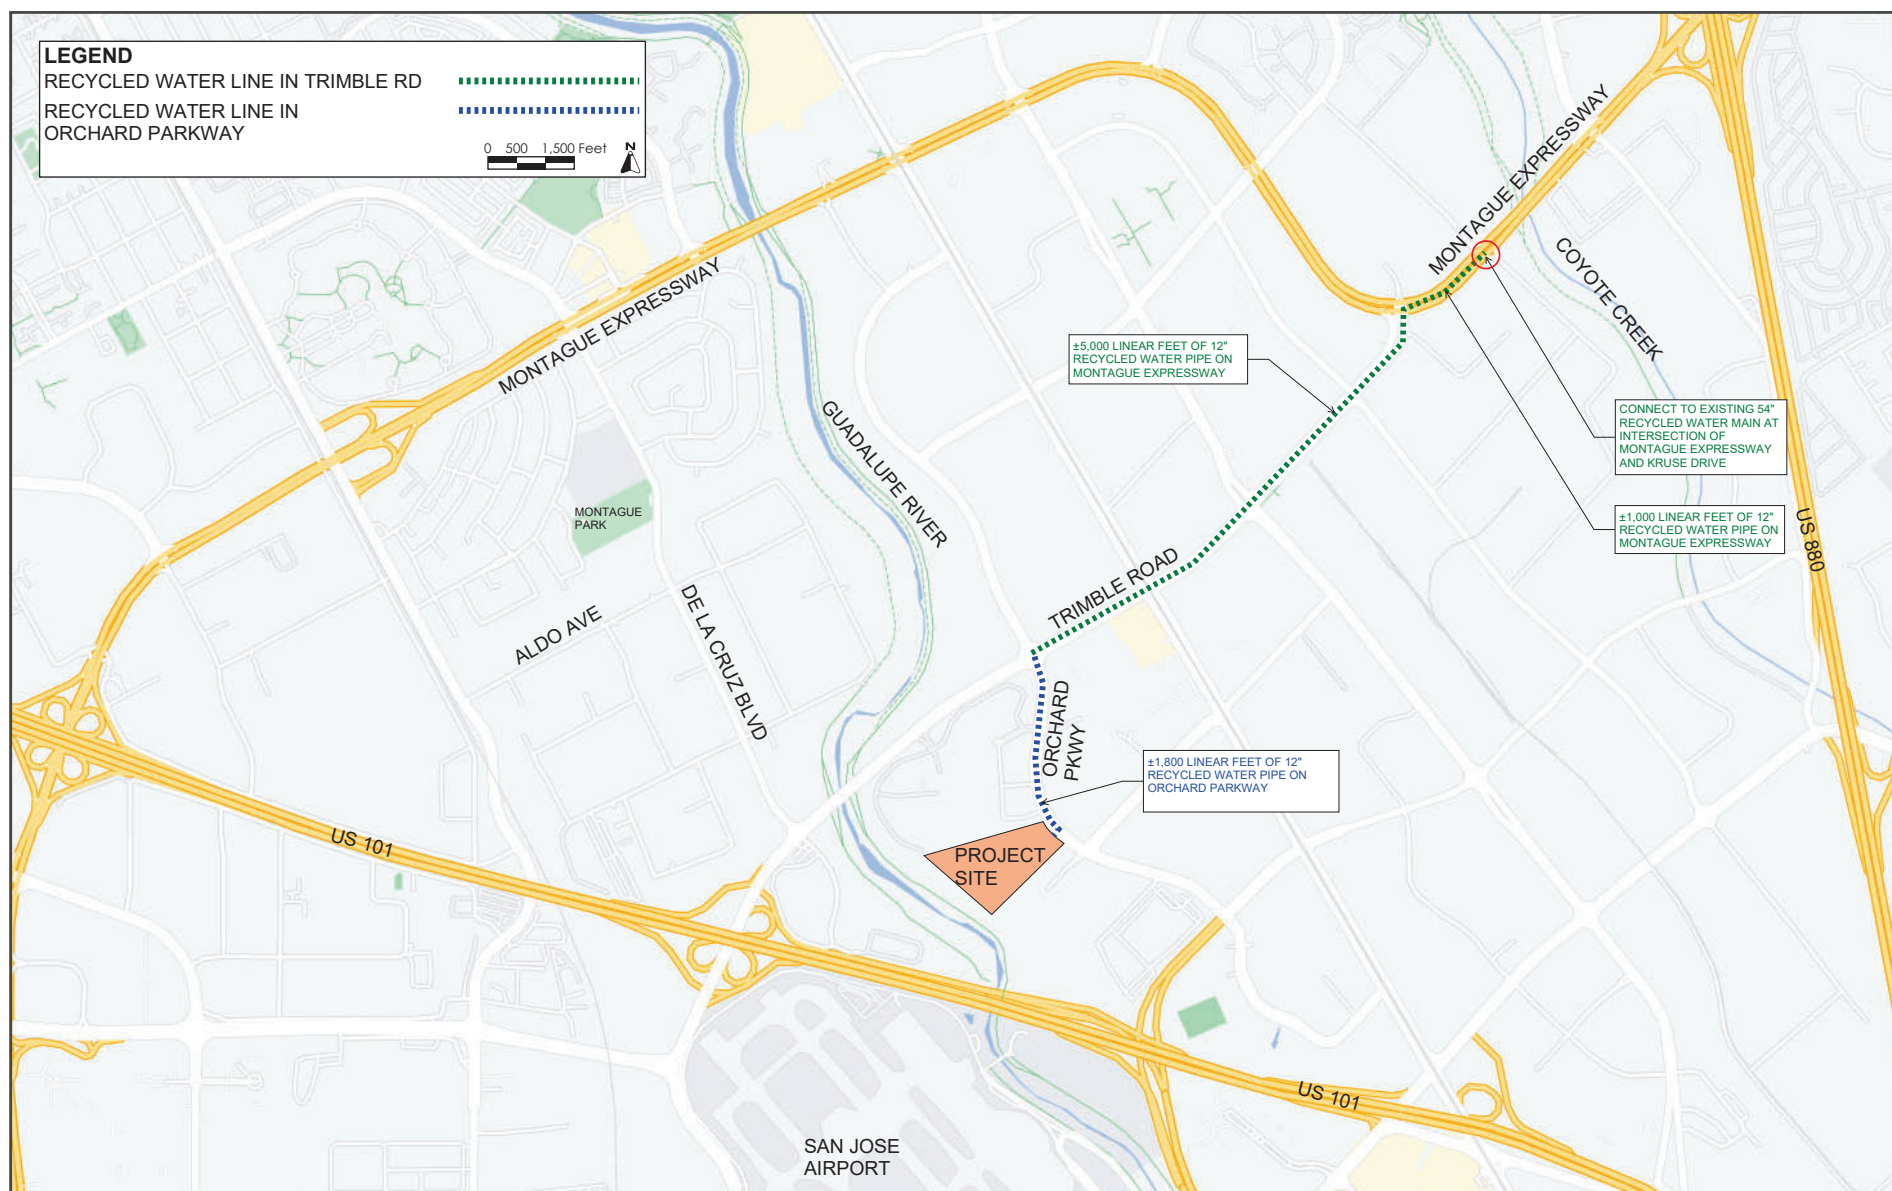

PROPOSED RECYCLED WATER LINE EXTENSION

FIGURE 3.3-10

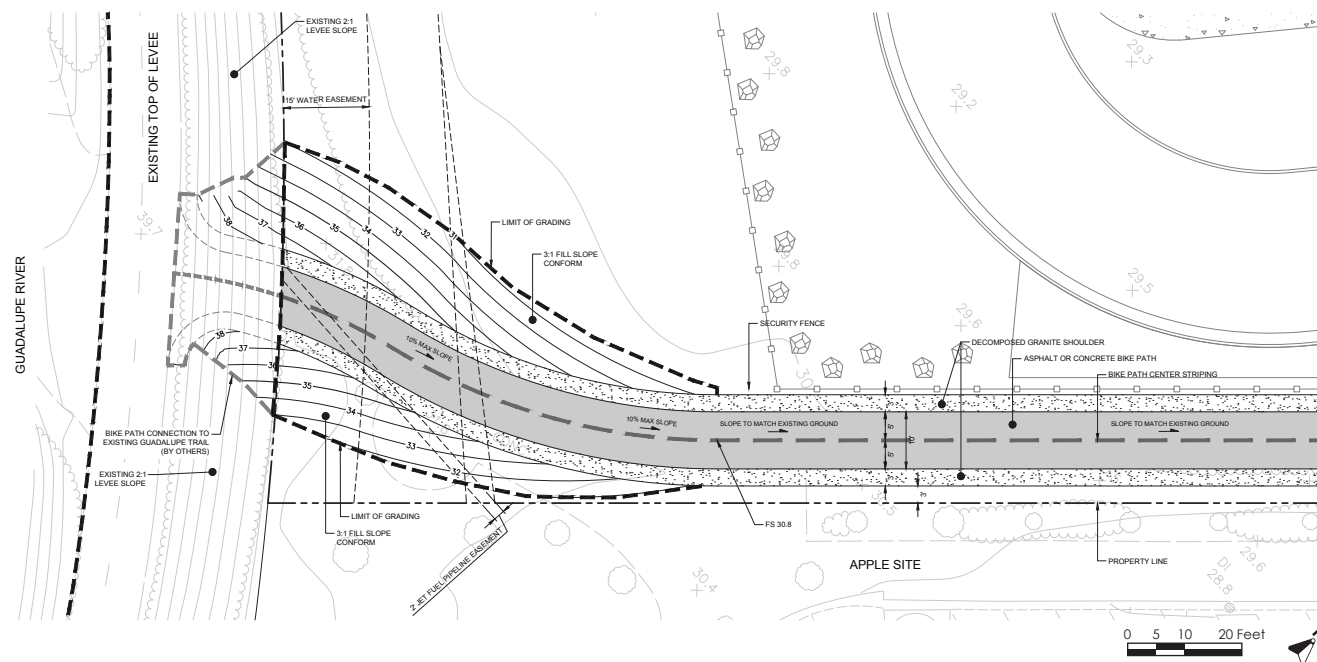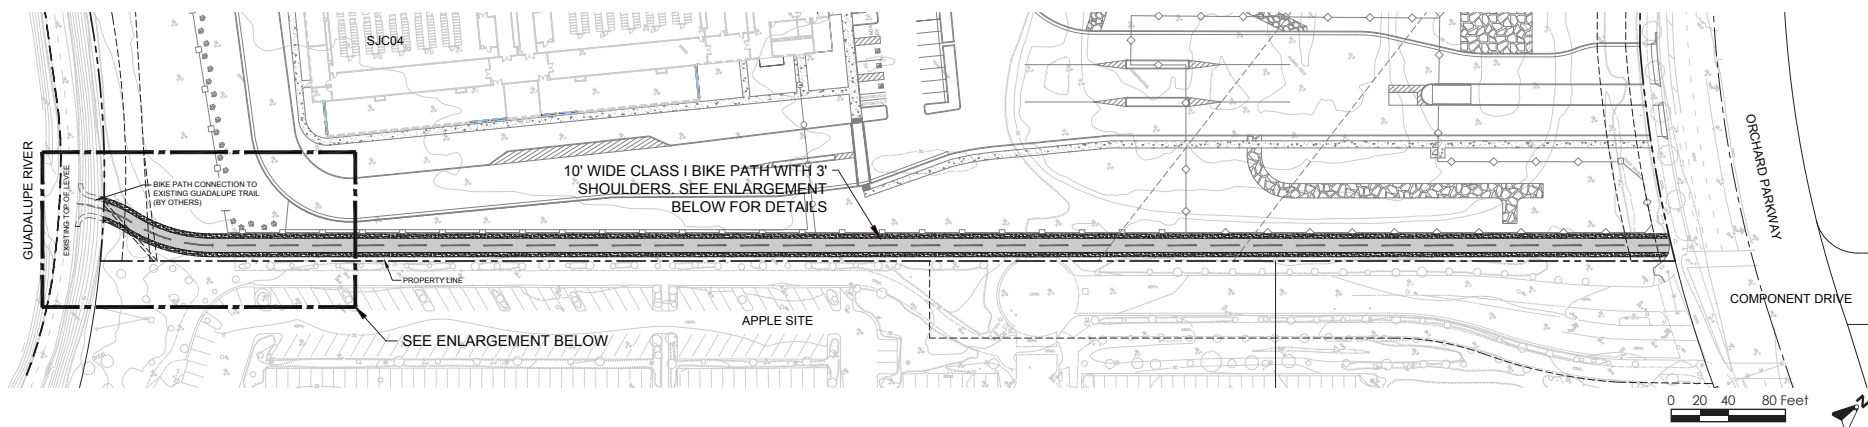


Source: HMM Engineers, August 19, 2022.

PROPOSED BIKE PATH

FIGURE 3.3-11

FIGURE 3.3-12

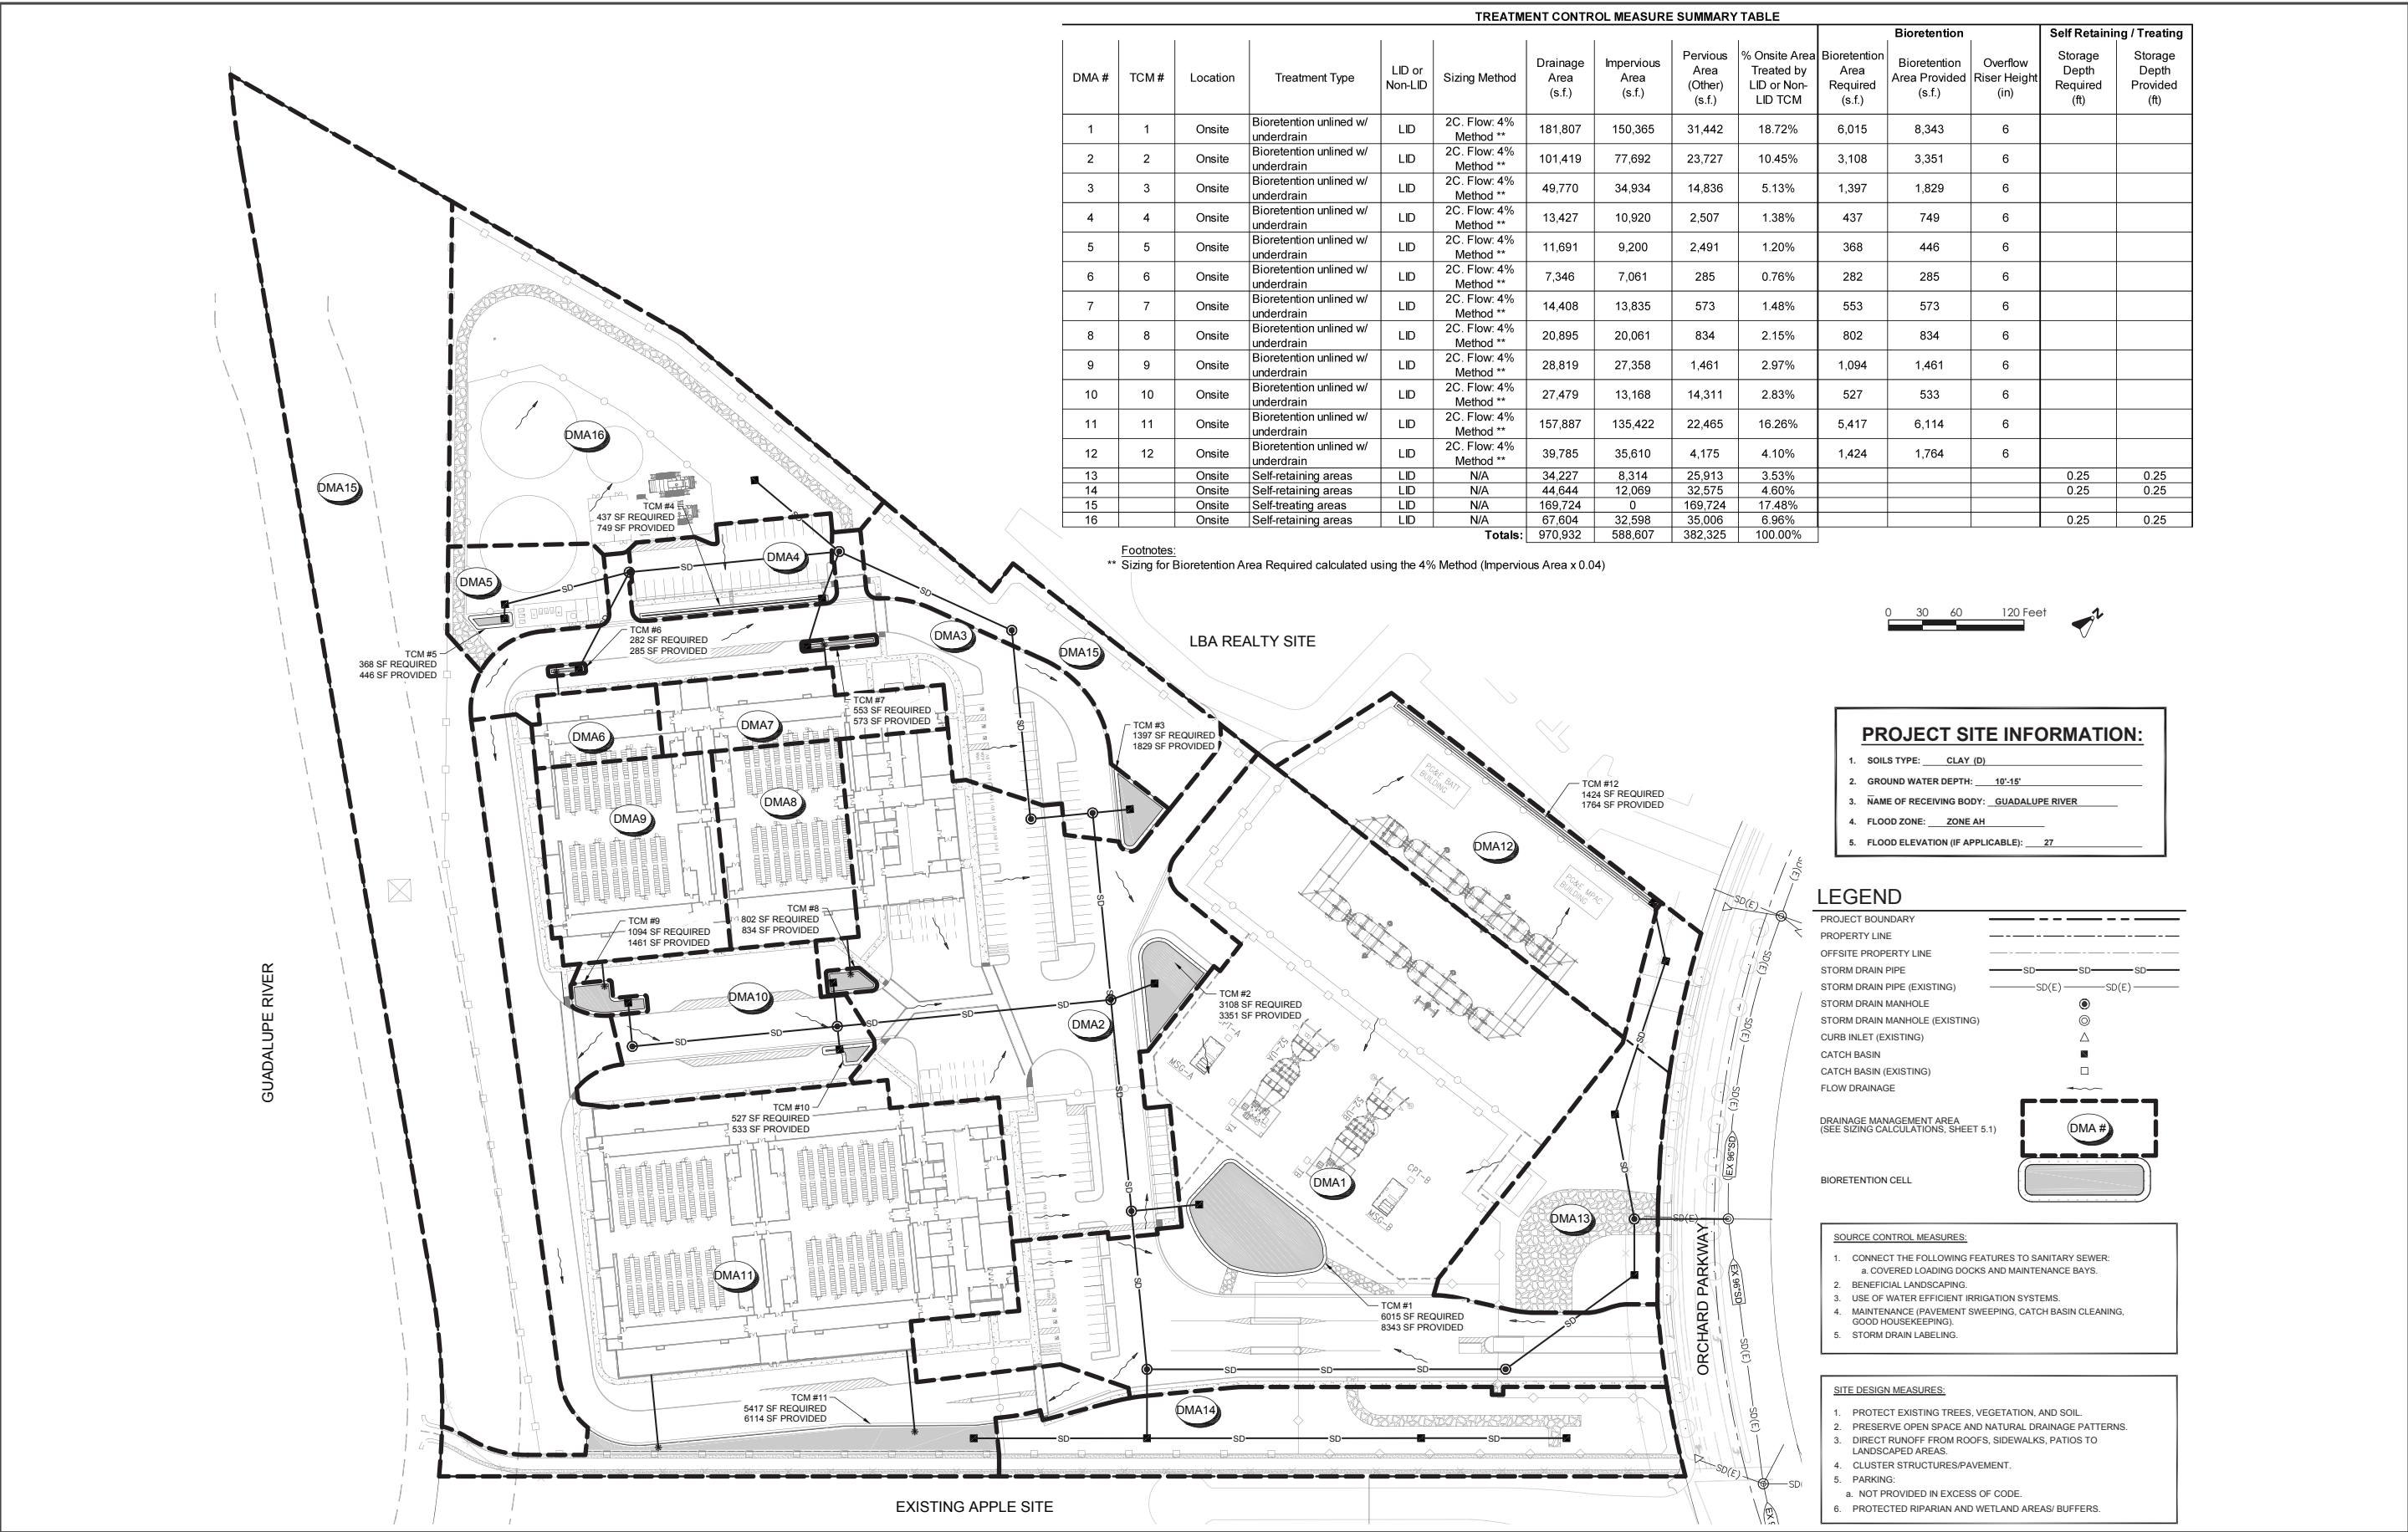

STORMWATER CONTROL PLAN

FIGURE 3.3-14