| DOCKETED | |
|---|---|
| **Docket Number:** | 03-AFC-02C |
| **Project Title:** | Los Esteros Phase II Compliance |
| **TN #:** | 273337 |
| **Document Title:** | LECEF Tanager BESS Data Response Set 6C |
| **Description:** | N/A |
| **Filer:** | Samantha G. Neumyer |
| **Organization:** | Climate Edge Law Group |
| **Submitter Role:** | Applicant Representative |
| **Submission Date:** | 11/3/2026 2:08:16 PM |
| **Docketed Date:** | 11/3/2026 |

# Petition for Modification
# Tanager Battery Energy Storage System Project

## Data Response Set 6C

## Los Esteros Critical Energy Facility
## 03-AFC-02C

Submitted to
**California Energy Commission**

Submitted by
**Los Esteros Critical Energy Facility, LLC**


November 3, 2026

**LOS ESTEROS CRITICAL ENERGY FACILITY (03-AFC-02C)**
**PETITION FOR MODIFICATION- TANAGER BESS PROJECT**
**DATA RESPONSE SET 6C**

Los Esteros Critical Energy Facility, LLC, on behalf of Tanager Power, LLC, provides this Data Response Set 6C relating to the Tanager Battery Energy Storage System ("BESS") Project ("Project").

**Technical Area: Project Description**

**Response:** Provided below are revised Figure DR A82-1 (Site Map) and Figure DR A82-2 (BESS Site Map) that correspond to the Tanager BESS Project project description provided in Data Response Set 6B (TN: 273229).

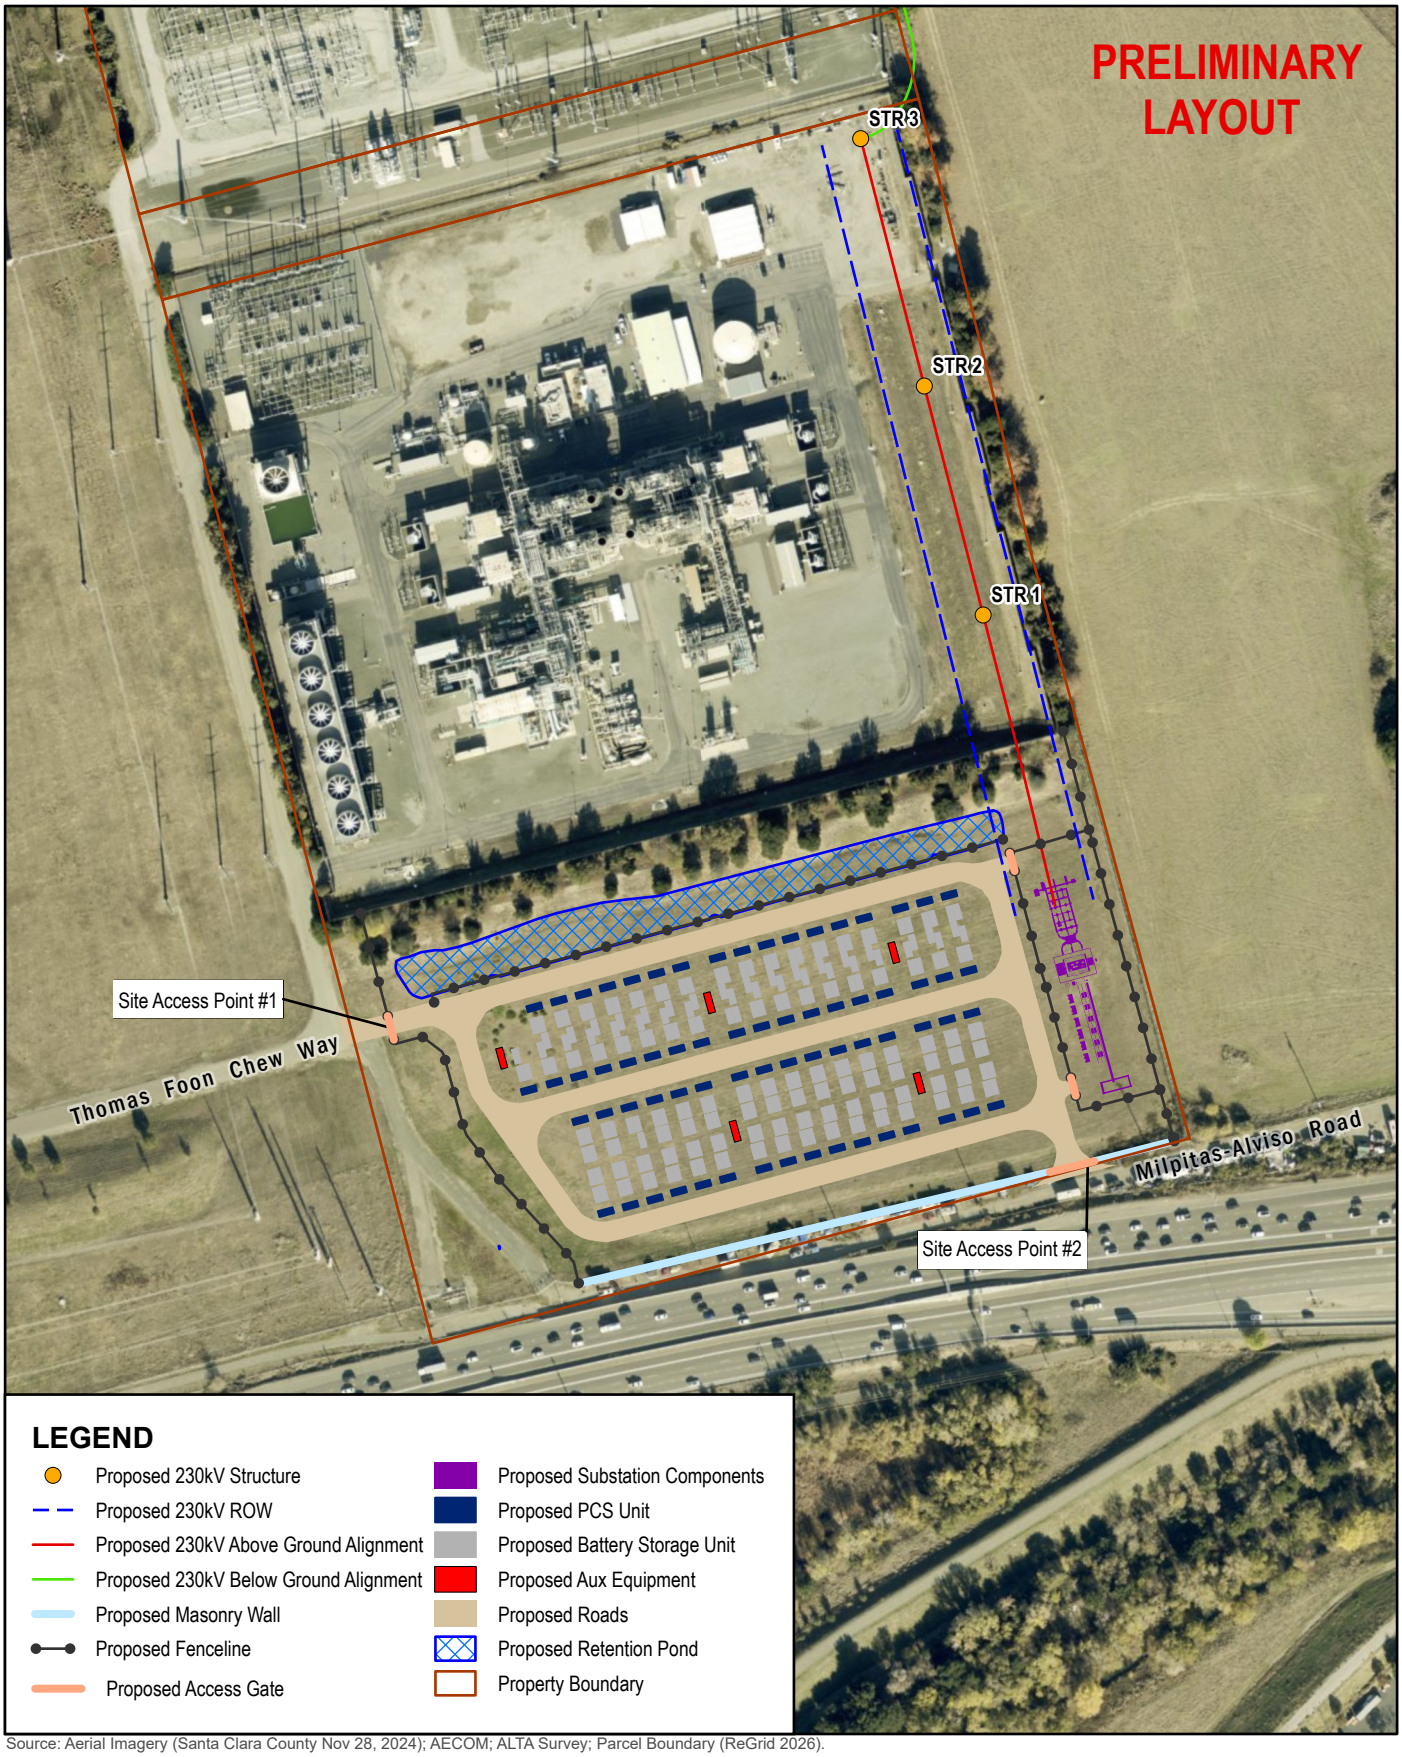


Source: Aerial Imagery (Santa Clara County Nov 28, 2024); AECOM; ALTA Survey; Parcel Boundary (ReGrid 2026).

300 0 300 Feet

Scale: 1:3,000 1 inch = 300 feet

**FIGURE DR A82-1**
**SITE MAP**
LOS ESTEROS TANAGER BESS PROJECT
03-AFC-02C

DATE: 11/2/2026




Source: Aerial Imagery (Santa Clara County Nov 28, 2024); AECOM; ALTA Survey; Parcel Boundary (ReGrid 2026).

150 0 150 Feet

Scale: 1:1,800 1 inch = 150 feet

**FIGURE DR A82-2**
**BESS SITE MAP**

LOS ESTEROS TANAGER BESS PROJECT
03-AFC-02C
DATE: 11/2/2026